




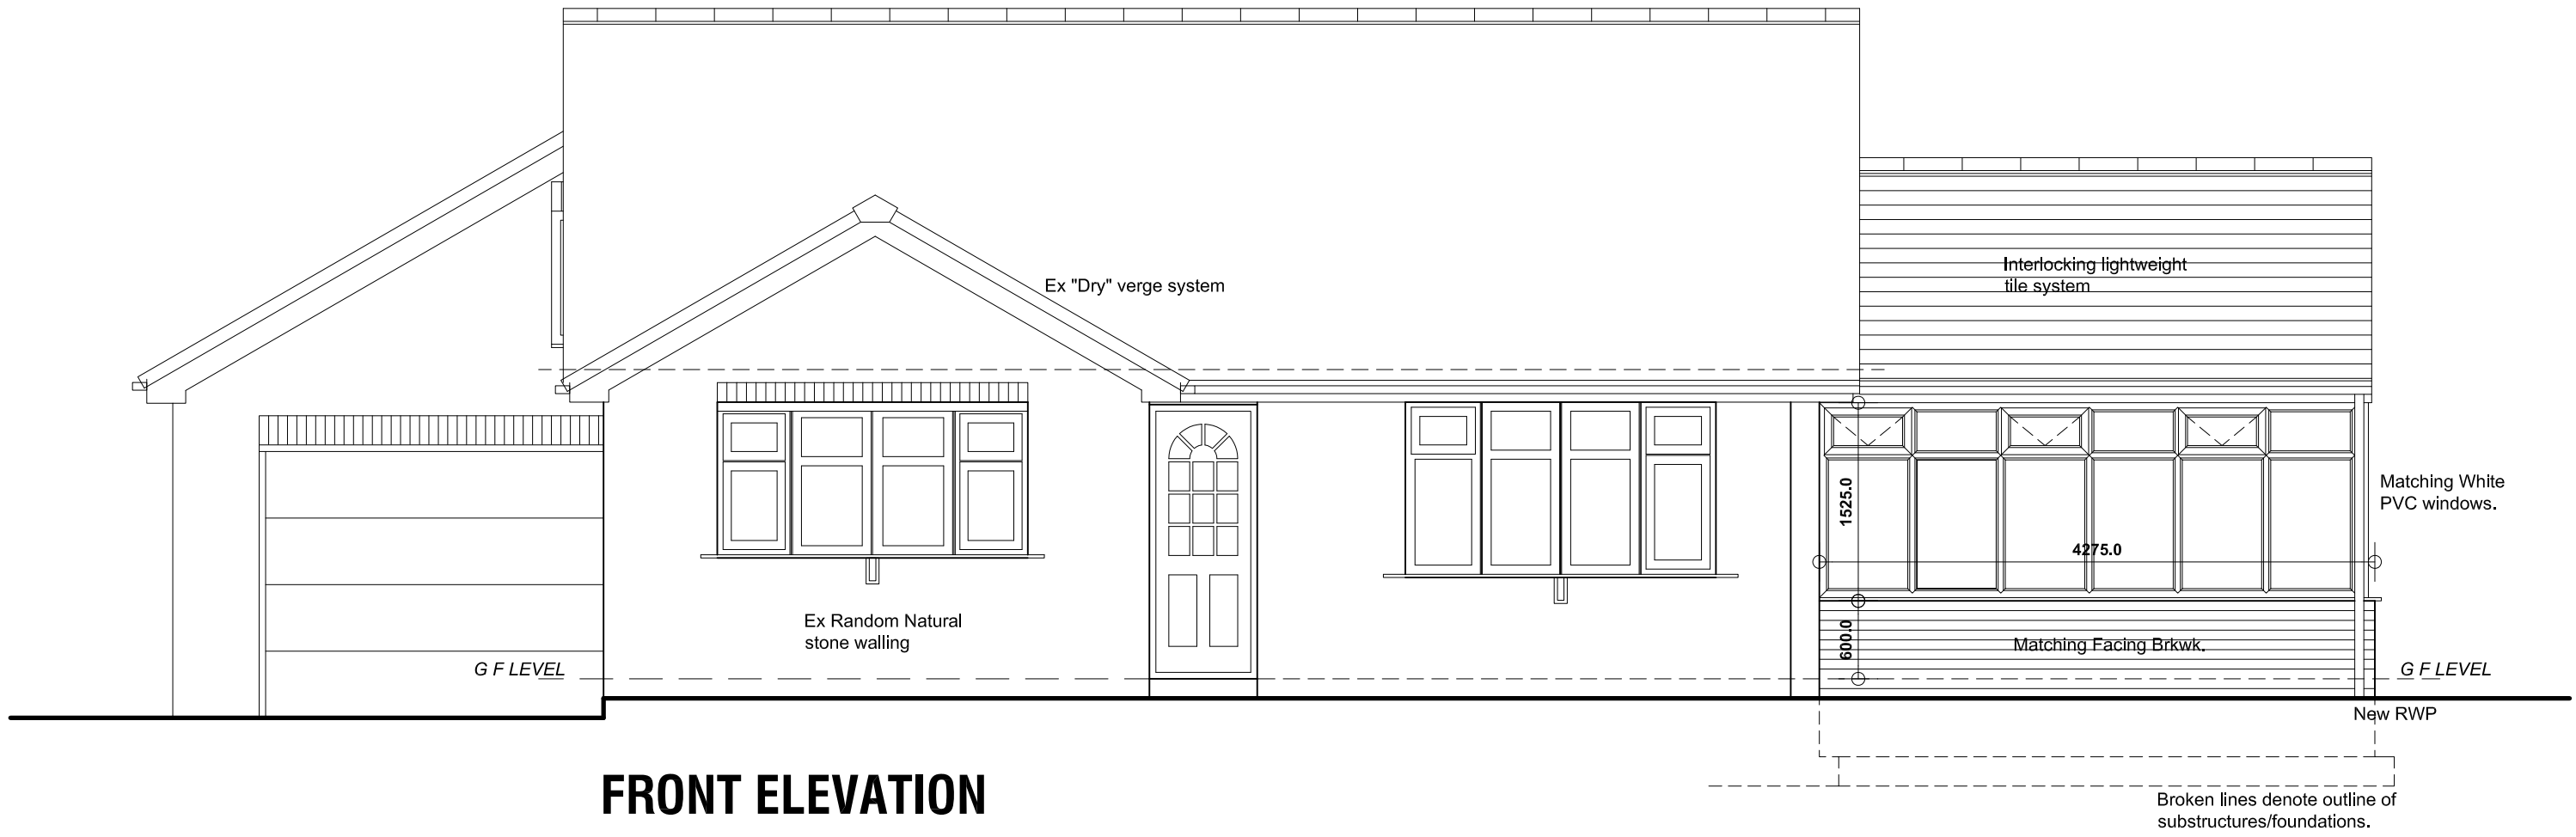


FRONT ELEVATION

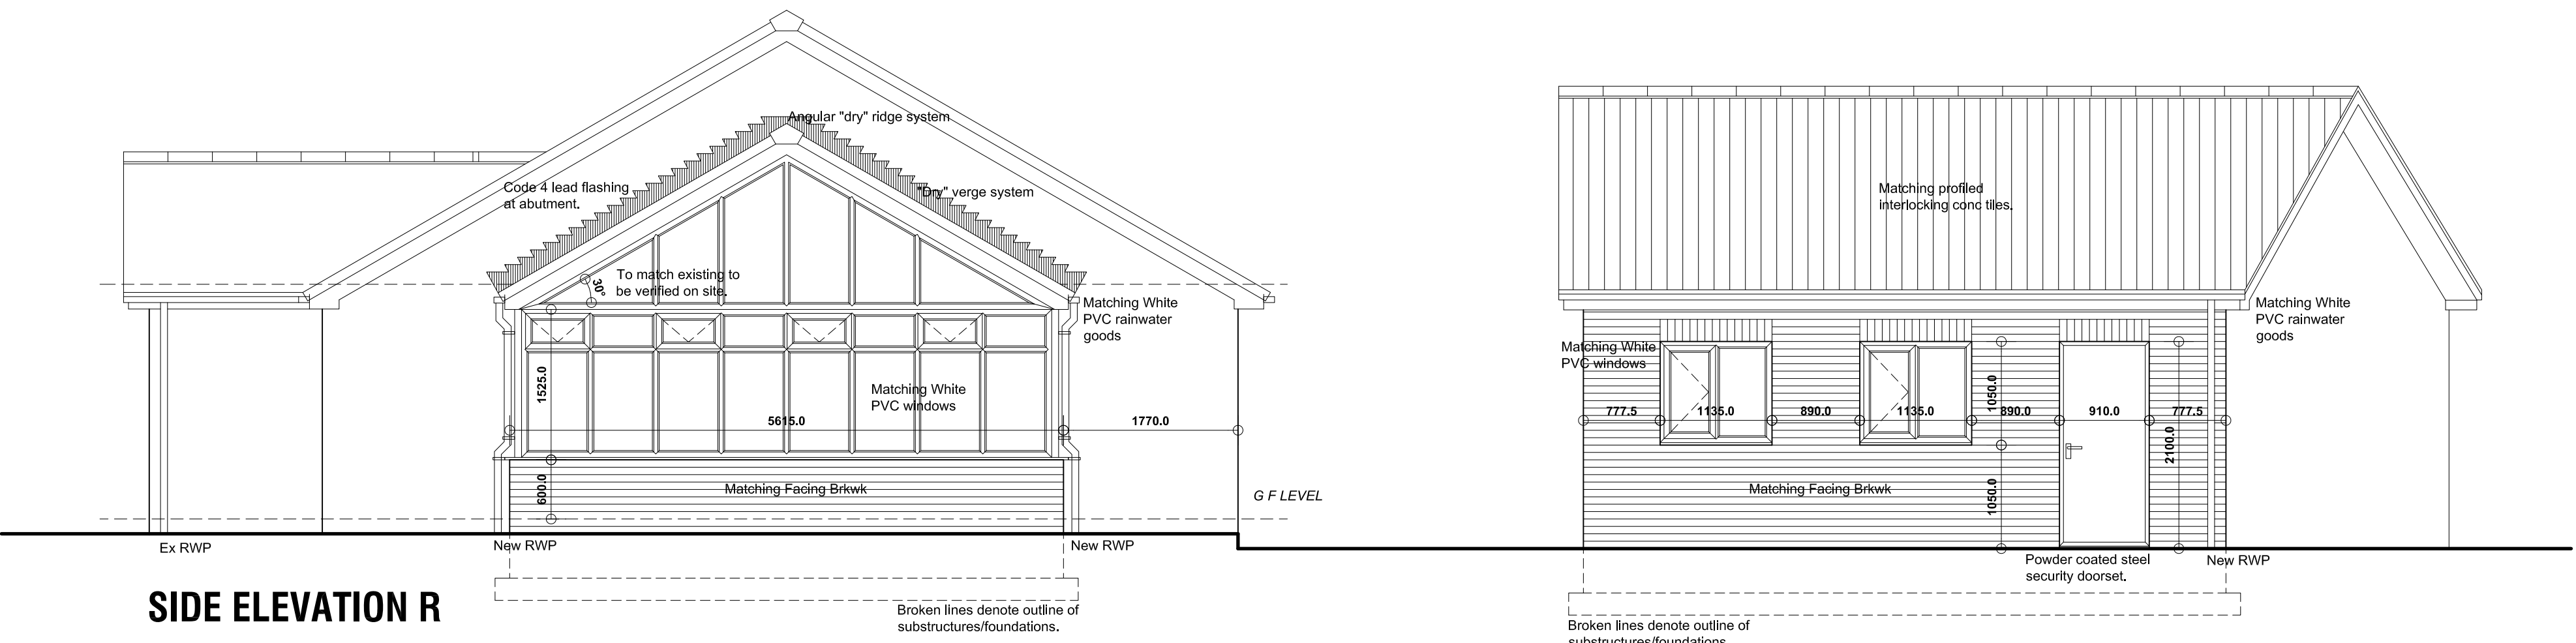

SIDE ELEVATION R

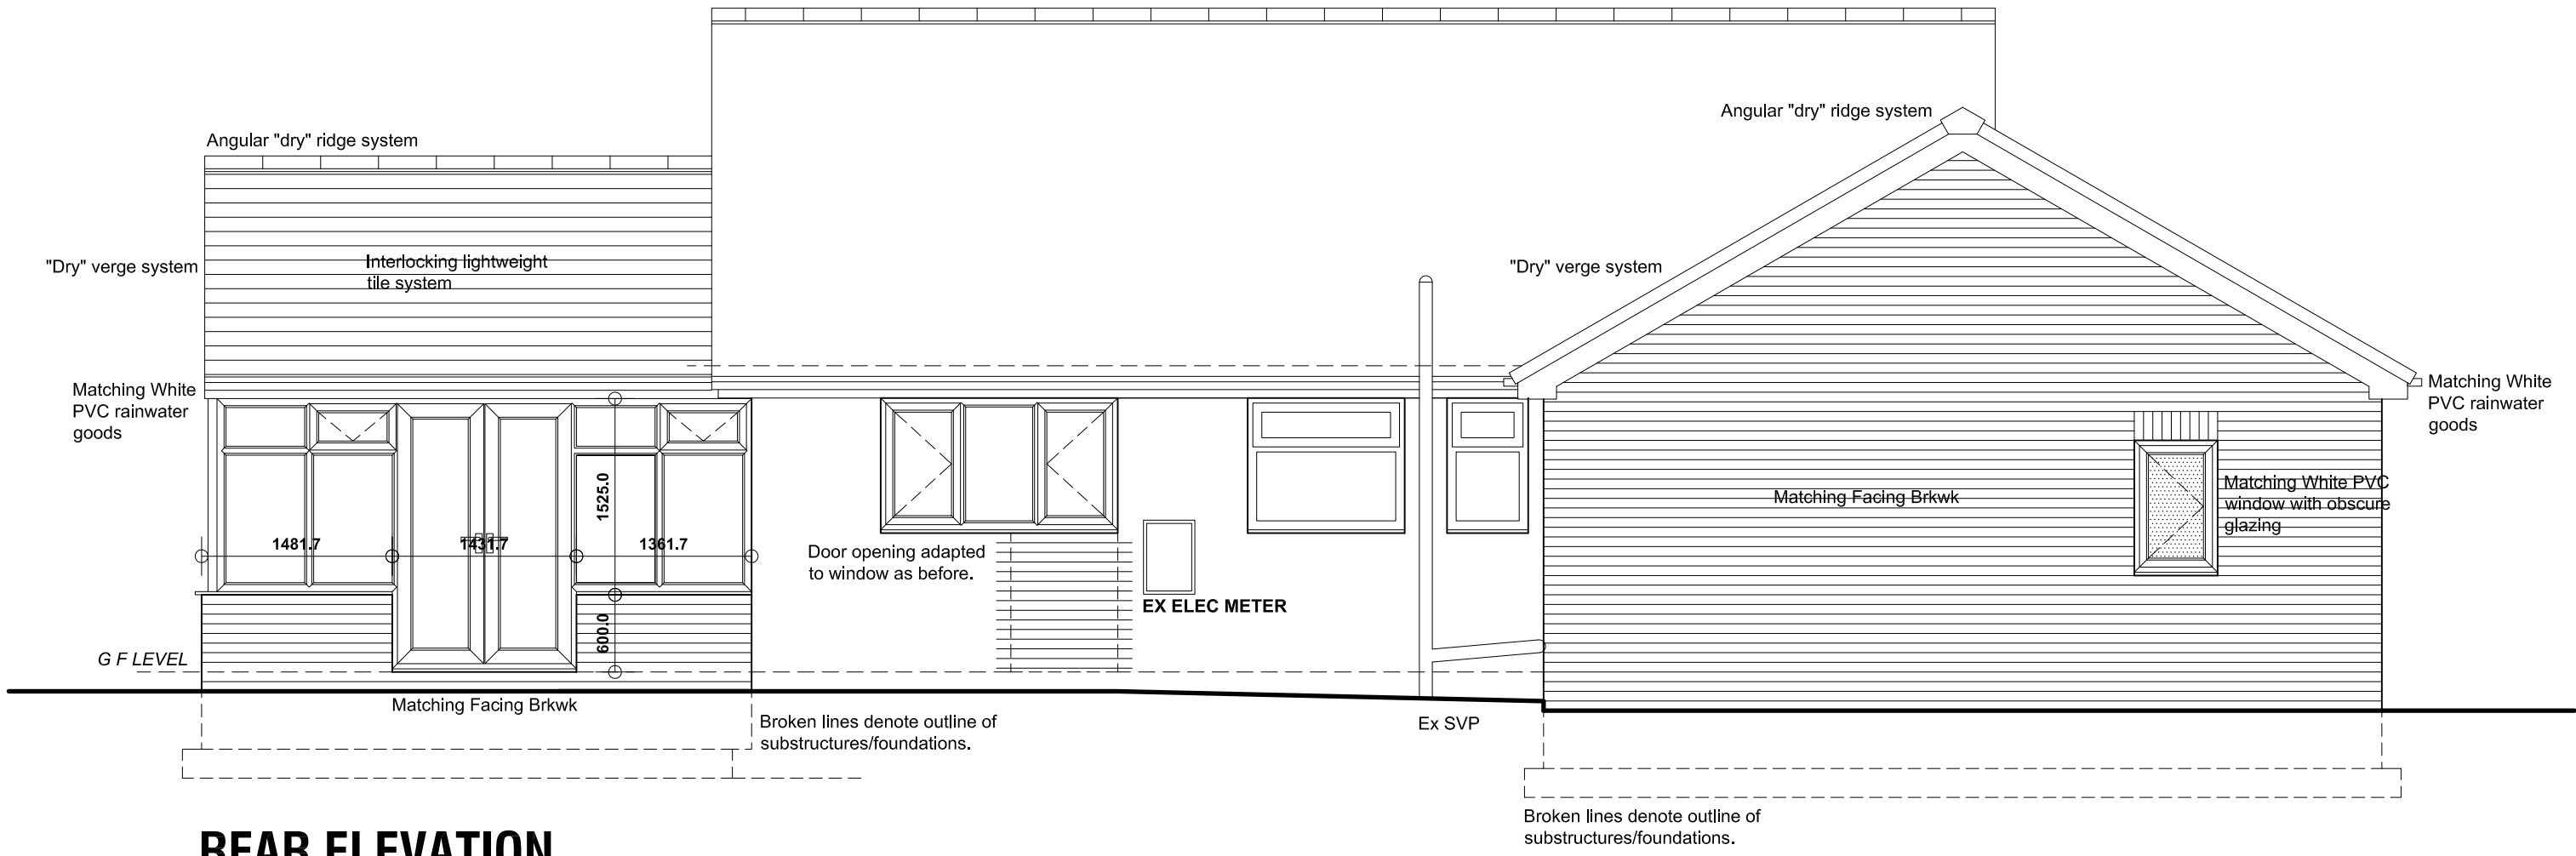

REAR ELEVATION

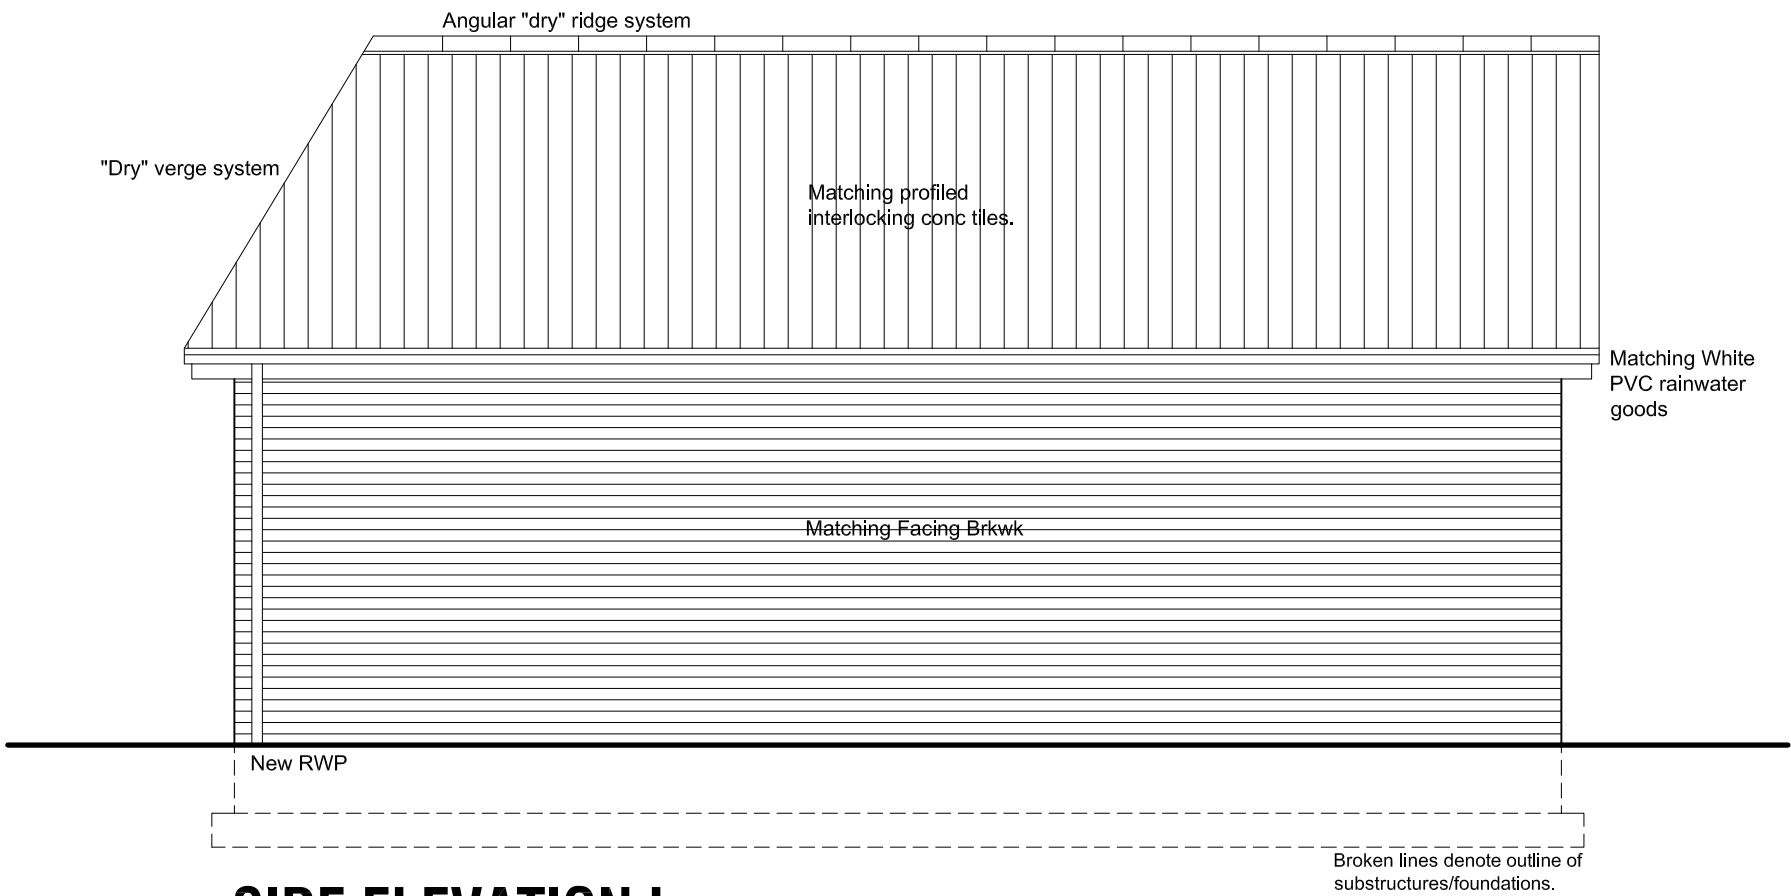

SIDE ELEVATION L

A 26/10/2015 Clients comments clarified.		
Revision	Date	Description
PROPOSED EXTENSIONS TO 77 LONG CAUSEWAY, MONK BRETTON, BARNLEY, S71 2JJ.		
DETAILED PROPOSALS 2 Elevations.		
Mr. and Mrs. Bamforth.		
 JE Architectural Ltd 23 Windmill Road, Wombwell, Barnley, S73 8PW. Tel: 01226 754507 Email: jeald@btconnect.com		
This drawing and the copyright is the Architectural Company's property and may be used or reproduced only by agreement. All Dimensions in Millimetres Unless specified otherwise and subject to verification on site.		
Scale: 1:50 @ A1		Date: OCT 2015
Ref: 201511		Drwg No: 03
0 cm	2 cm	4 cm