





FRONT ELEVATION




REAR ELEVATION

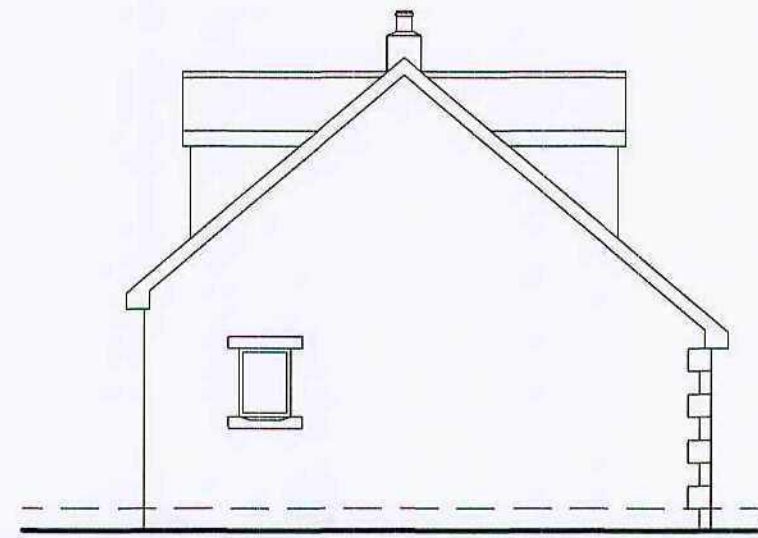


SIDE ELEVATION

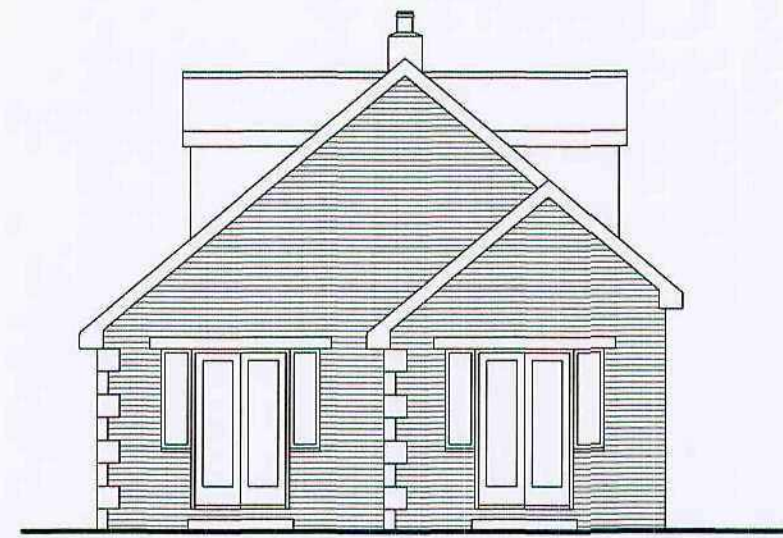


SIDE ELEVATION

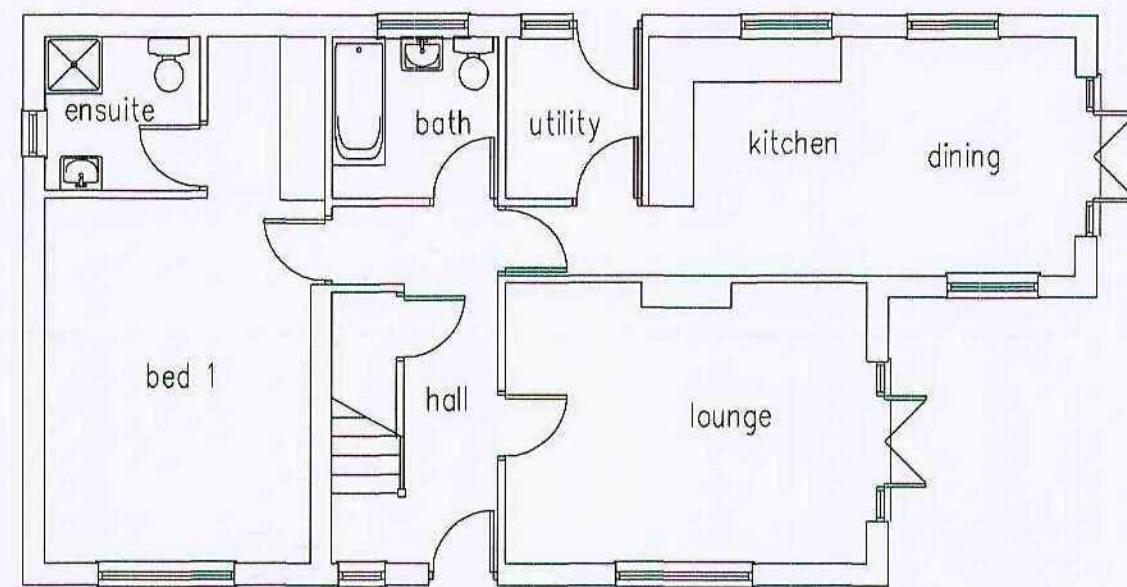


GROUND FLOOR PLAN

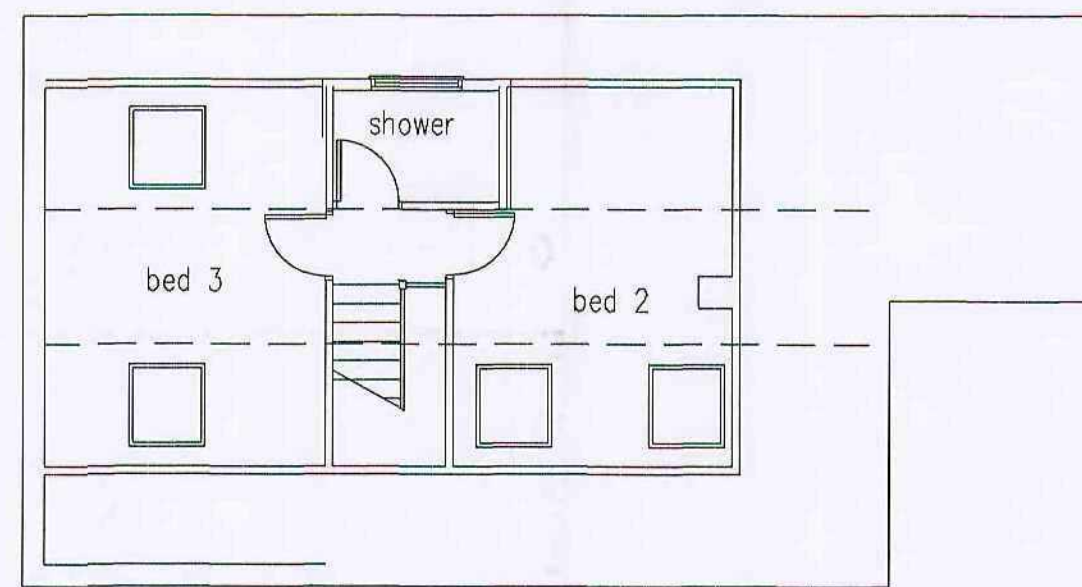

FIRST FLOOR PLAN

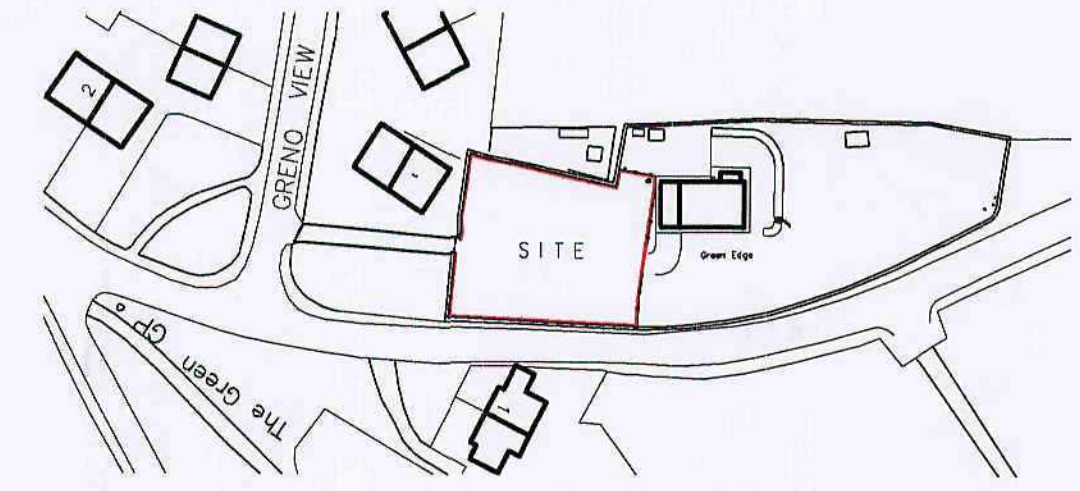

LOCATION PLAN
SCALE 1:1250

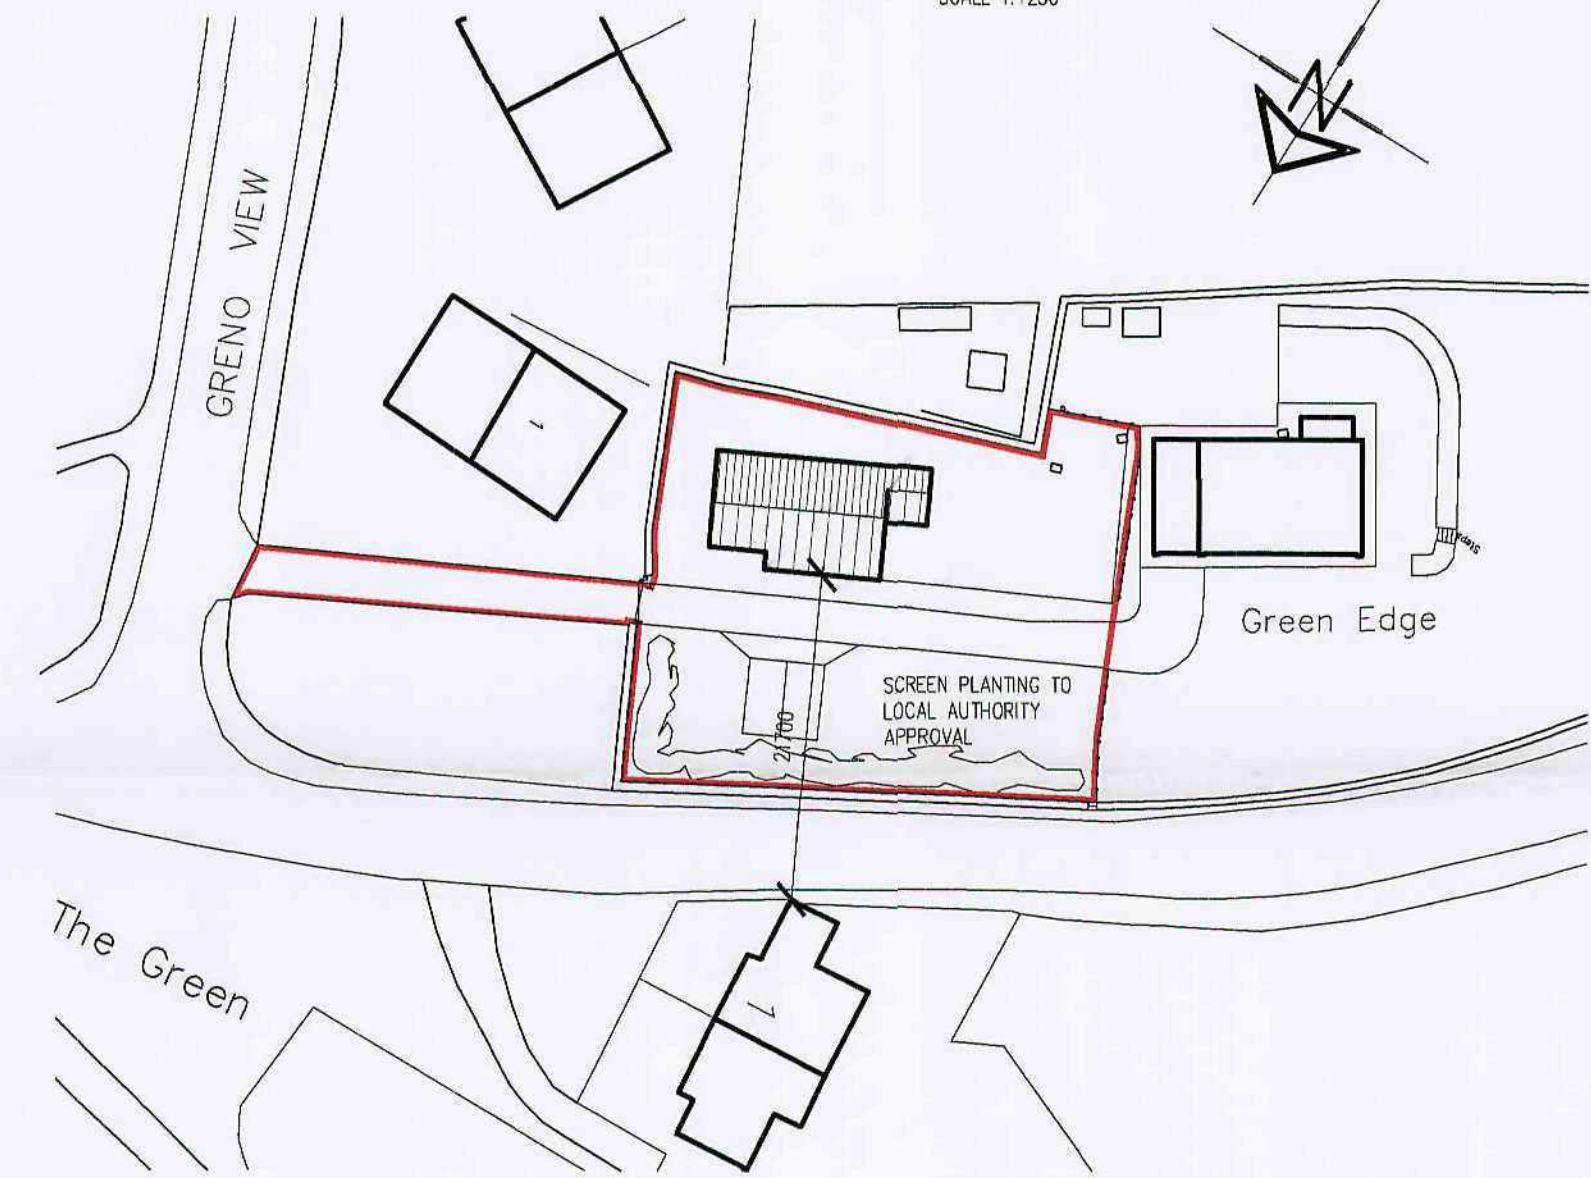

SITE PLAN
SCALE 1:500

14 AUG 2008
Corporate Plan 2008

White Agus Partnership 128B, NEW ROAD, STAINCROSS, BARNESLEY, S76 6PP CHARTERED SURVEYORS AND BUILDING DESIGN CONSULTANTS			PHONE/FAX: 01225 208482 E mail: agus@btinternet.com		
Project: PROPOSED DWELLINGS GREEN EDGE, HOOD GREEN BARNESLEY			Client: MR D. FAXON		
Drawing Title: PLANS AND ELEVATIONS			Date: MAY 2008	Scale: 1:100	
			Ref: 07-095	Dwg. No: 05	Rev: C
Date	Suffix	Description	Date	Suffix	Description
03-06-08	A	CHIMNEY AND SHOWER ROOM ADDED			
15-07-08	B	REMOVED TO PLANNING OFFICERS REQUIREMENTS			
12-08-08	C	FRONT DOORWAY REMOVED TO P.D. REQUIREMENTS			