

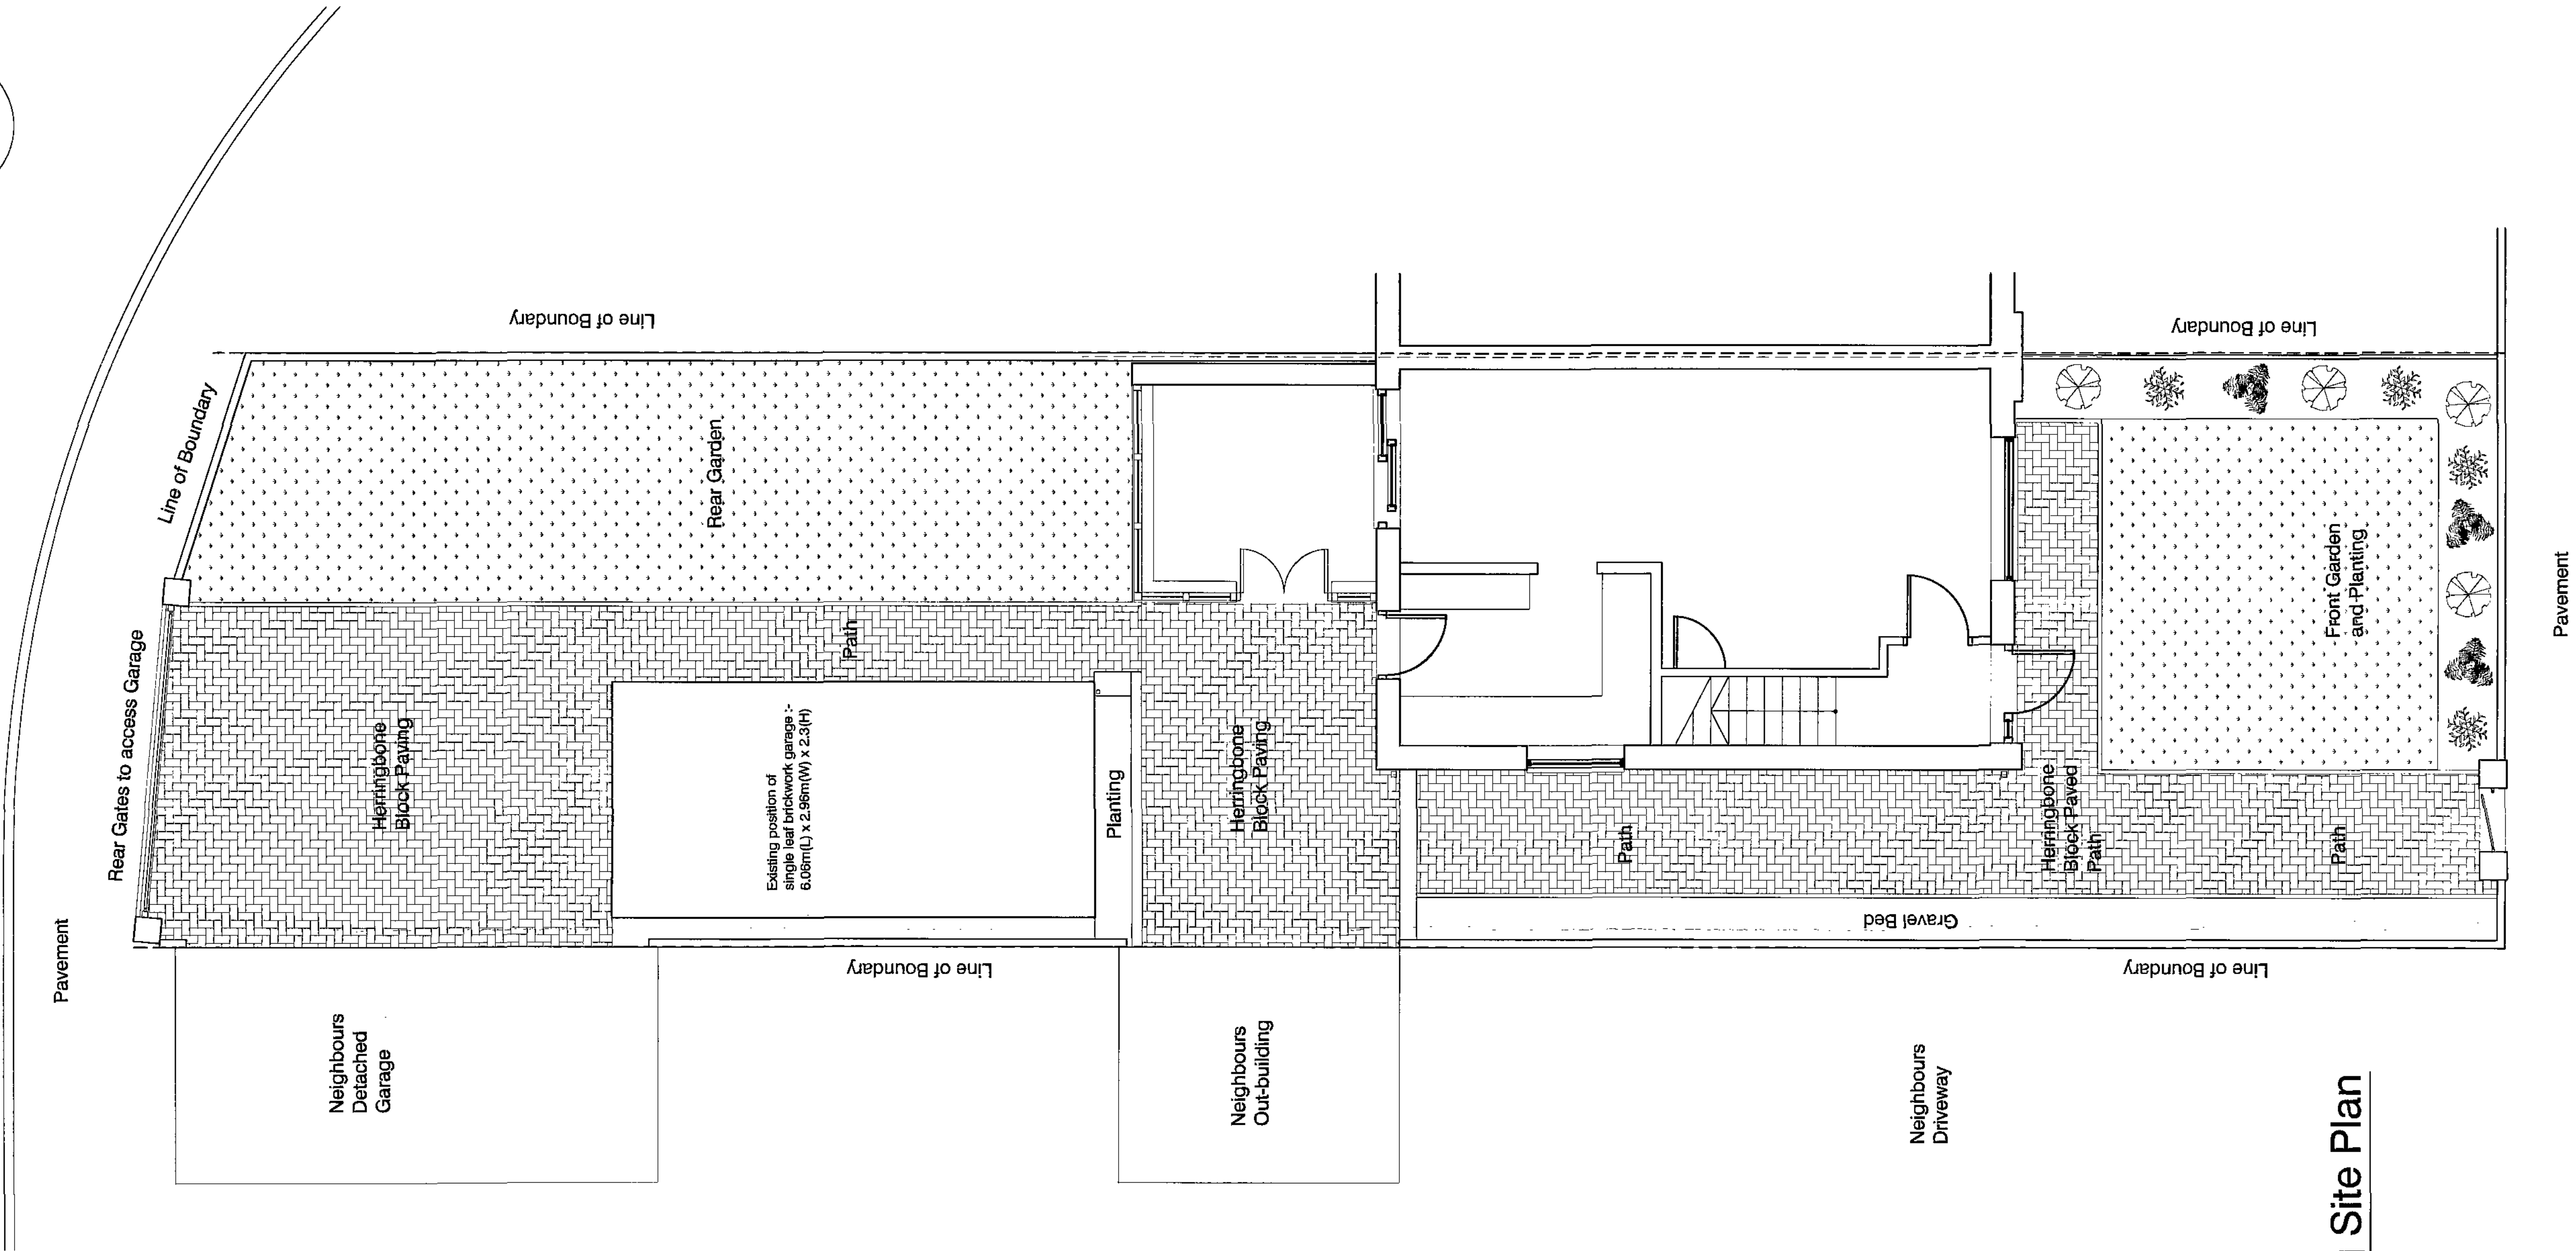


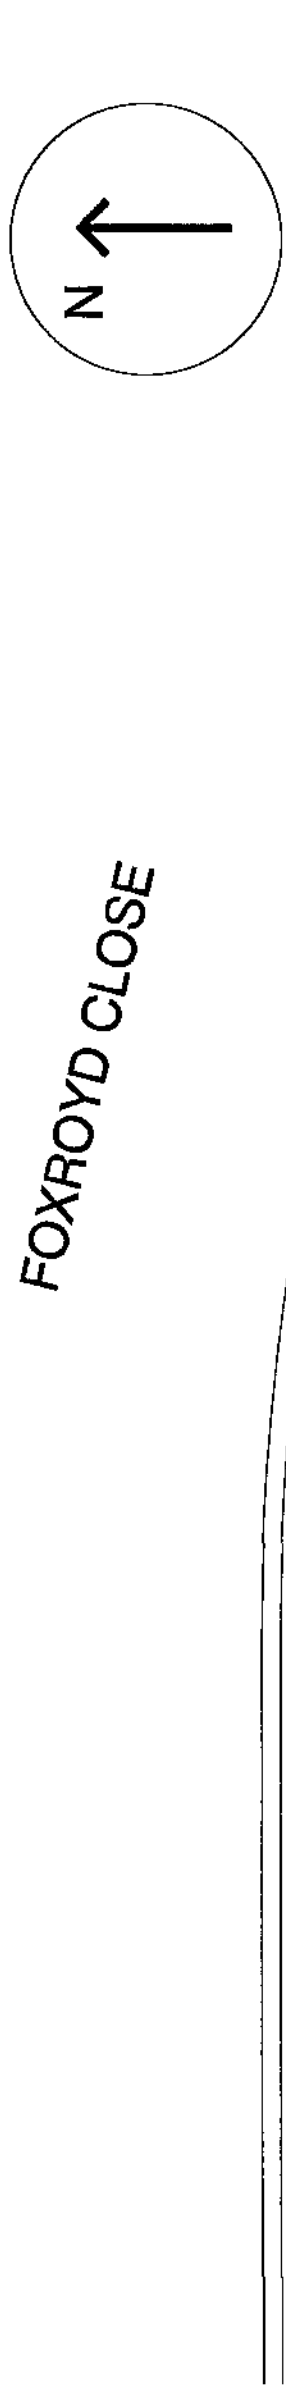

Existing Site Plan
Scale 1:50

ST PAUL'S PARADE

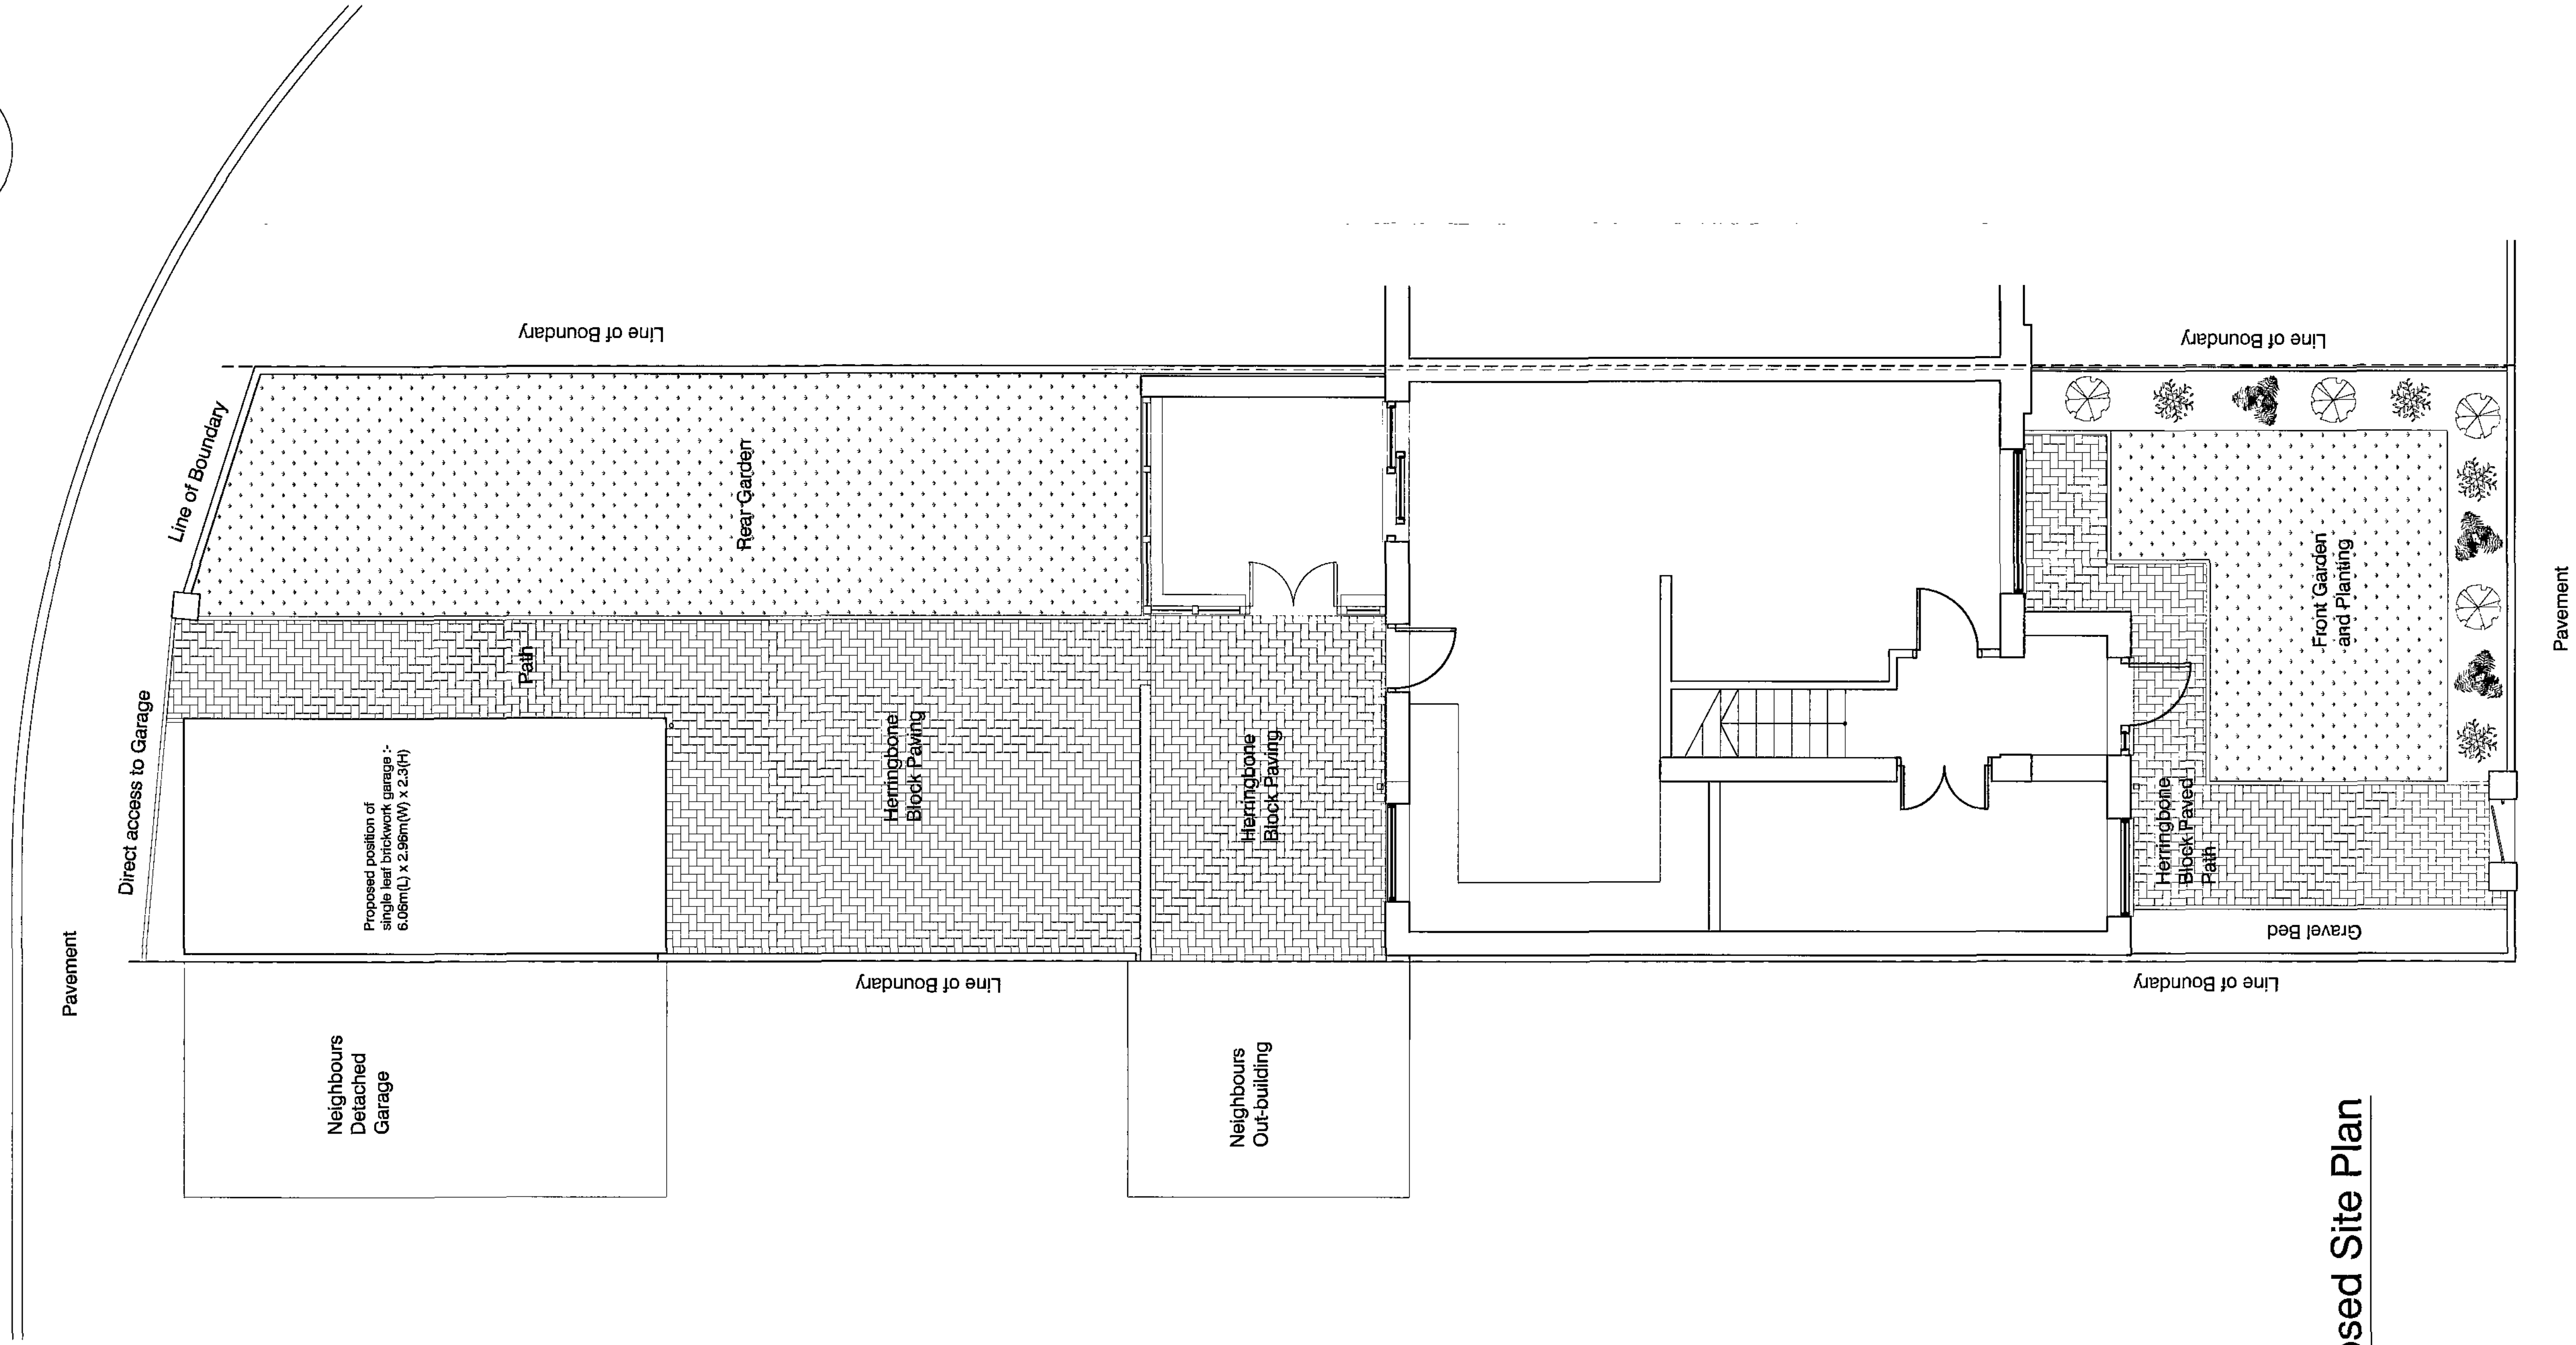



Proposed Site Plan
Scale 1:50

ST PAUL'S PARADE


Planning

31 ST PAUL'S PARADE PROPOSED 2 STOREY EXTENSION		
EXISTING AND PROPOSED SITE PLAN		
SCALE - 1:50@A0		
D H	21.04.12	
-		
2012-01 (PL) 03		

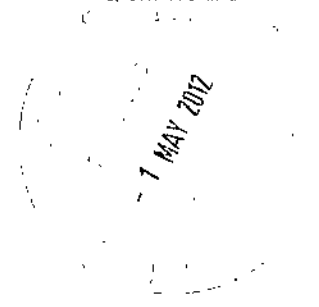


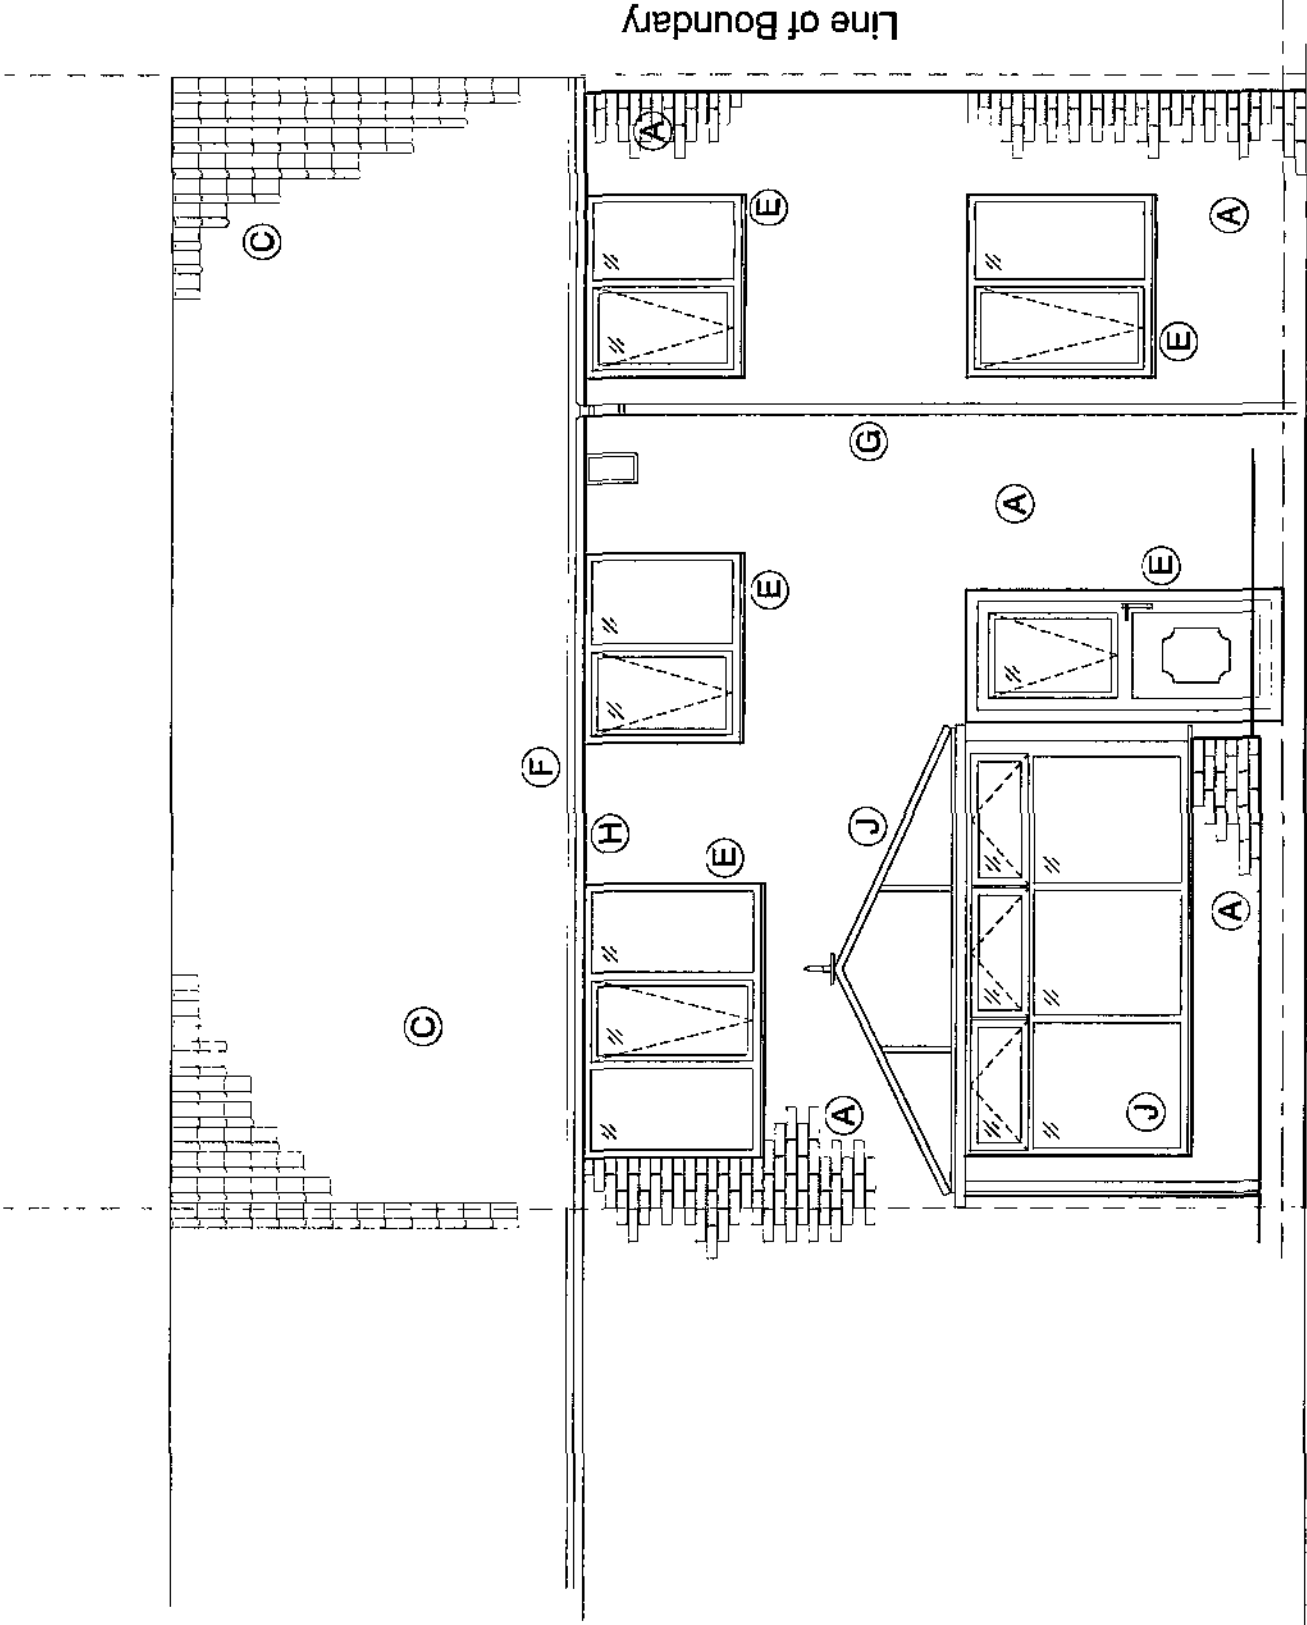


PROPOSED NORTH ELEVATION

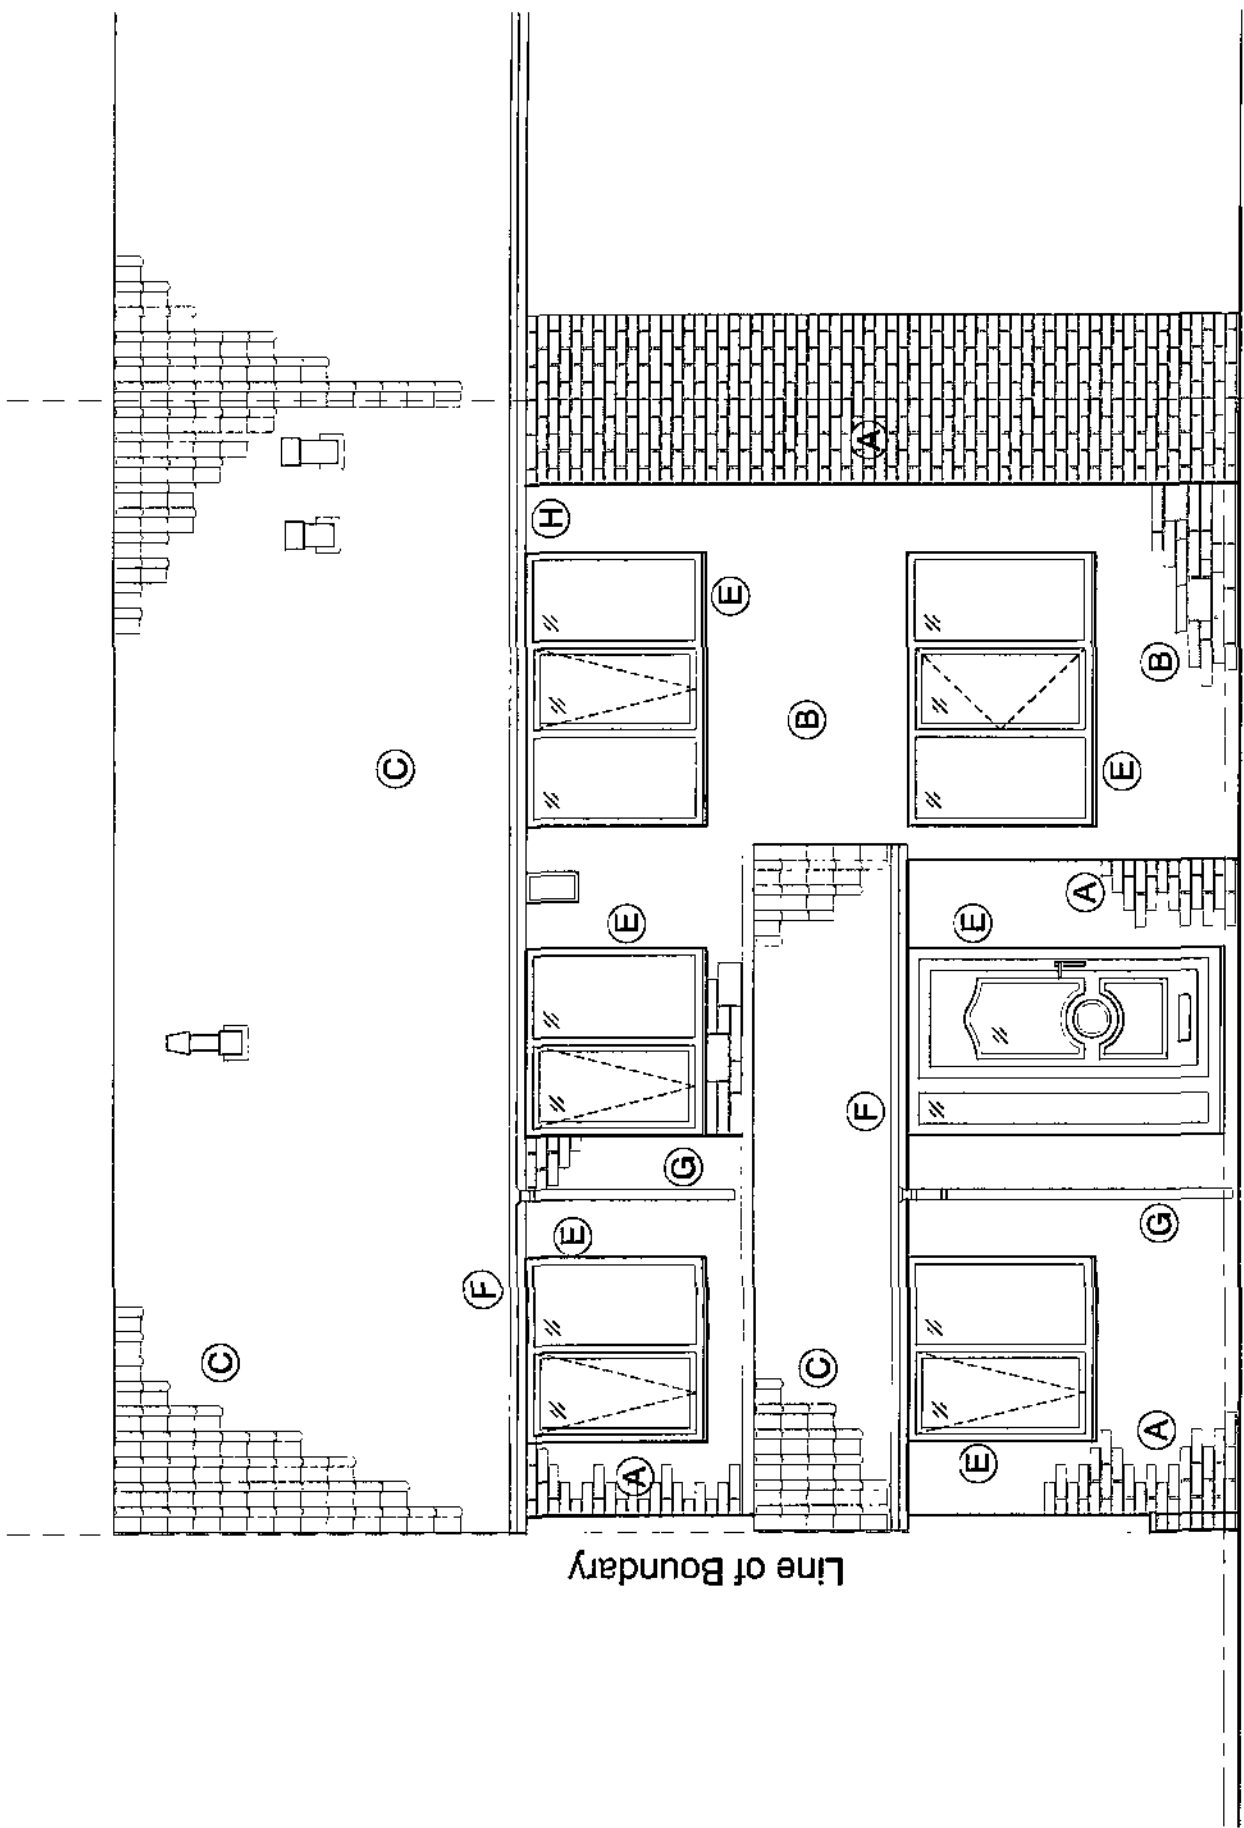


PROPOSED SOUTH ELEVATION

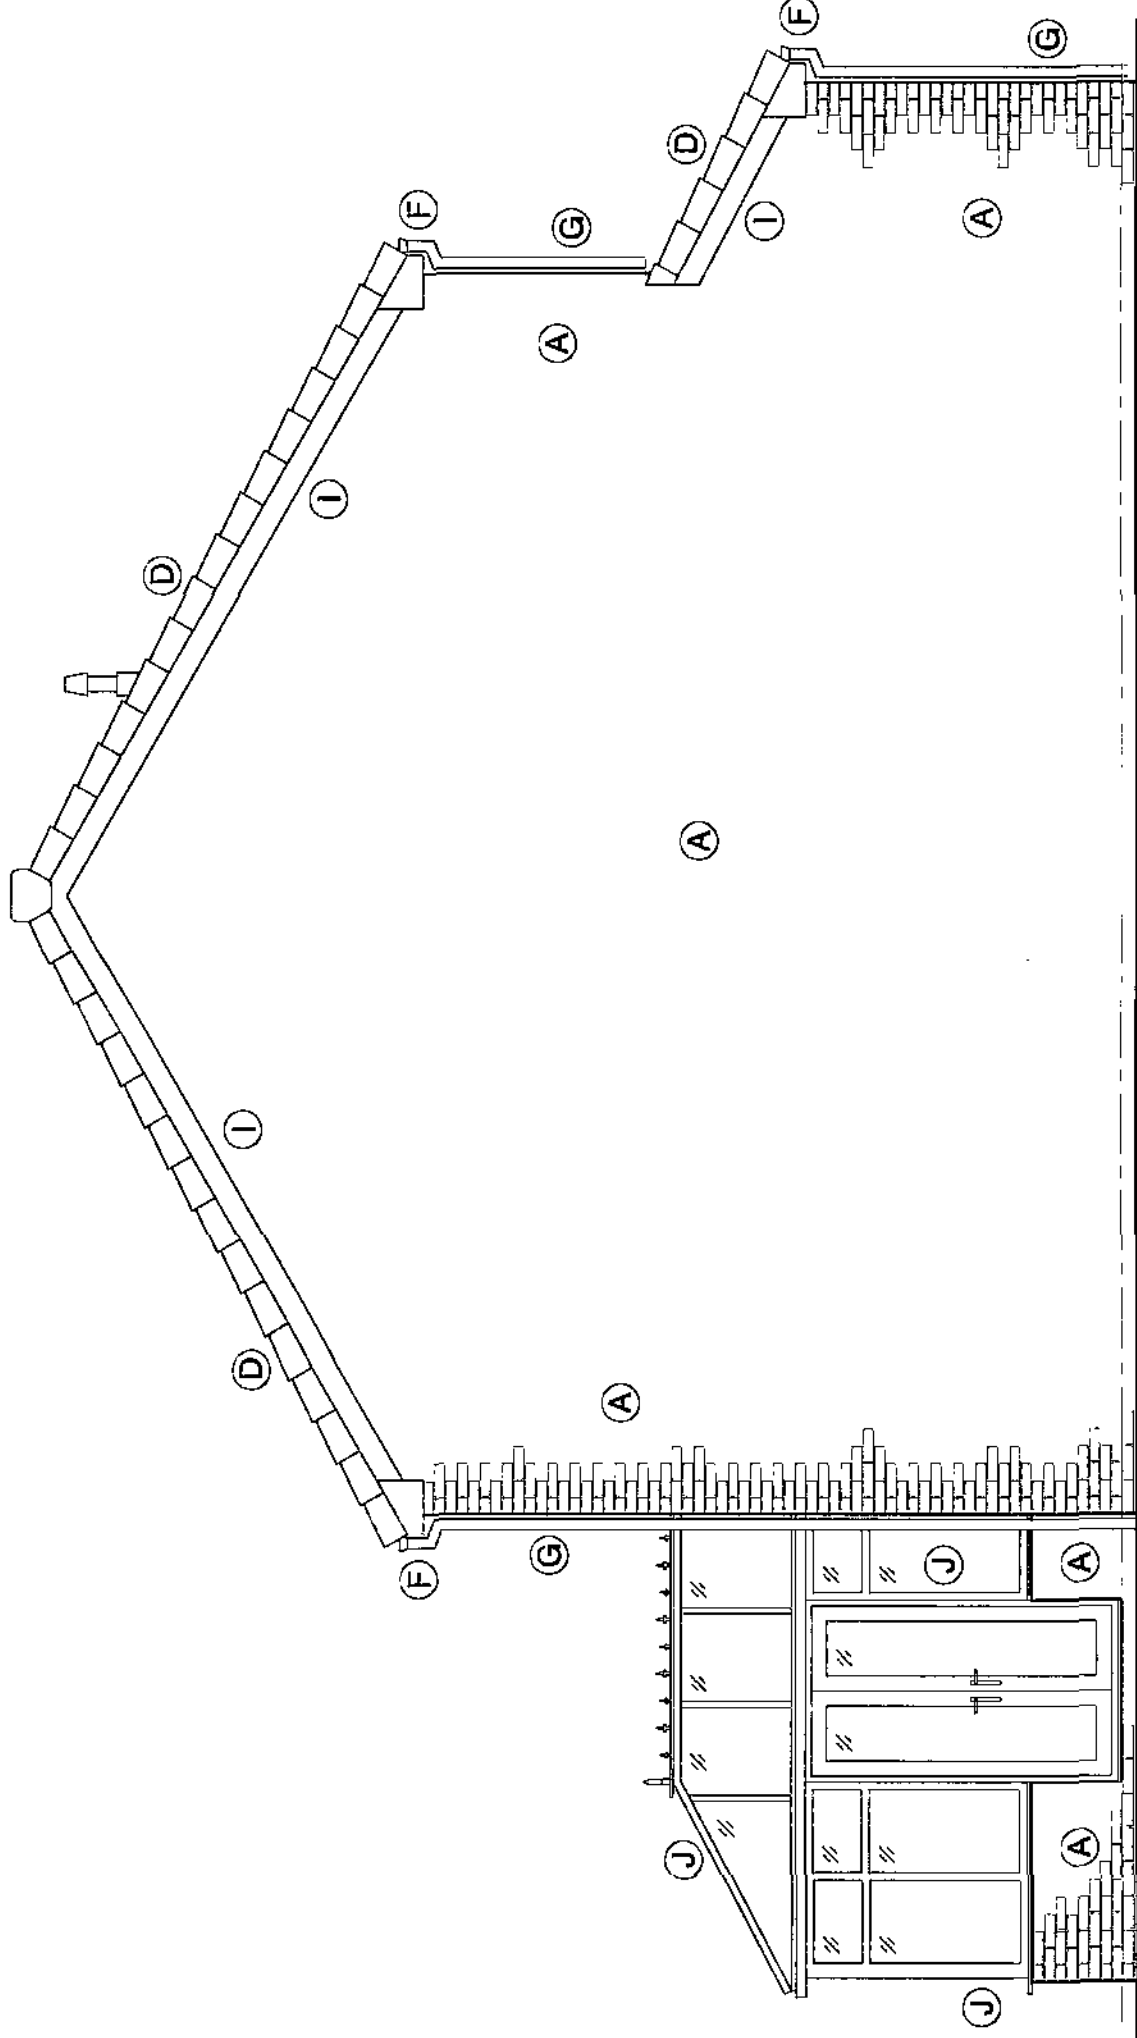


PROPOSED WEST ELEVATION

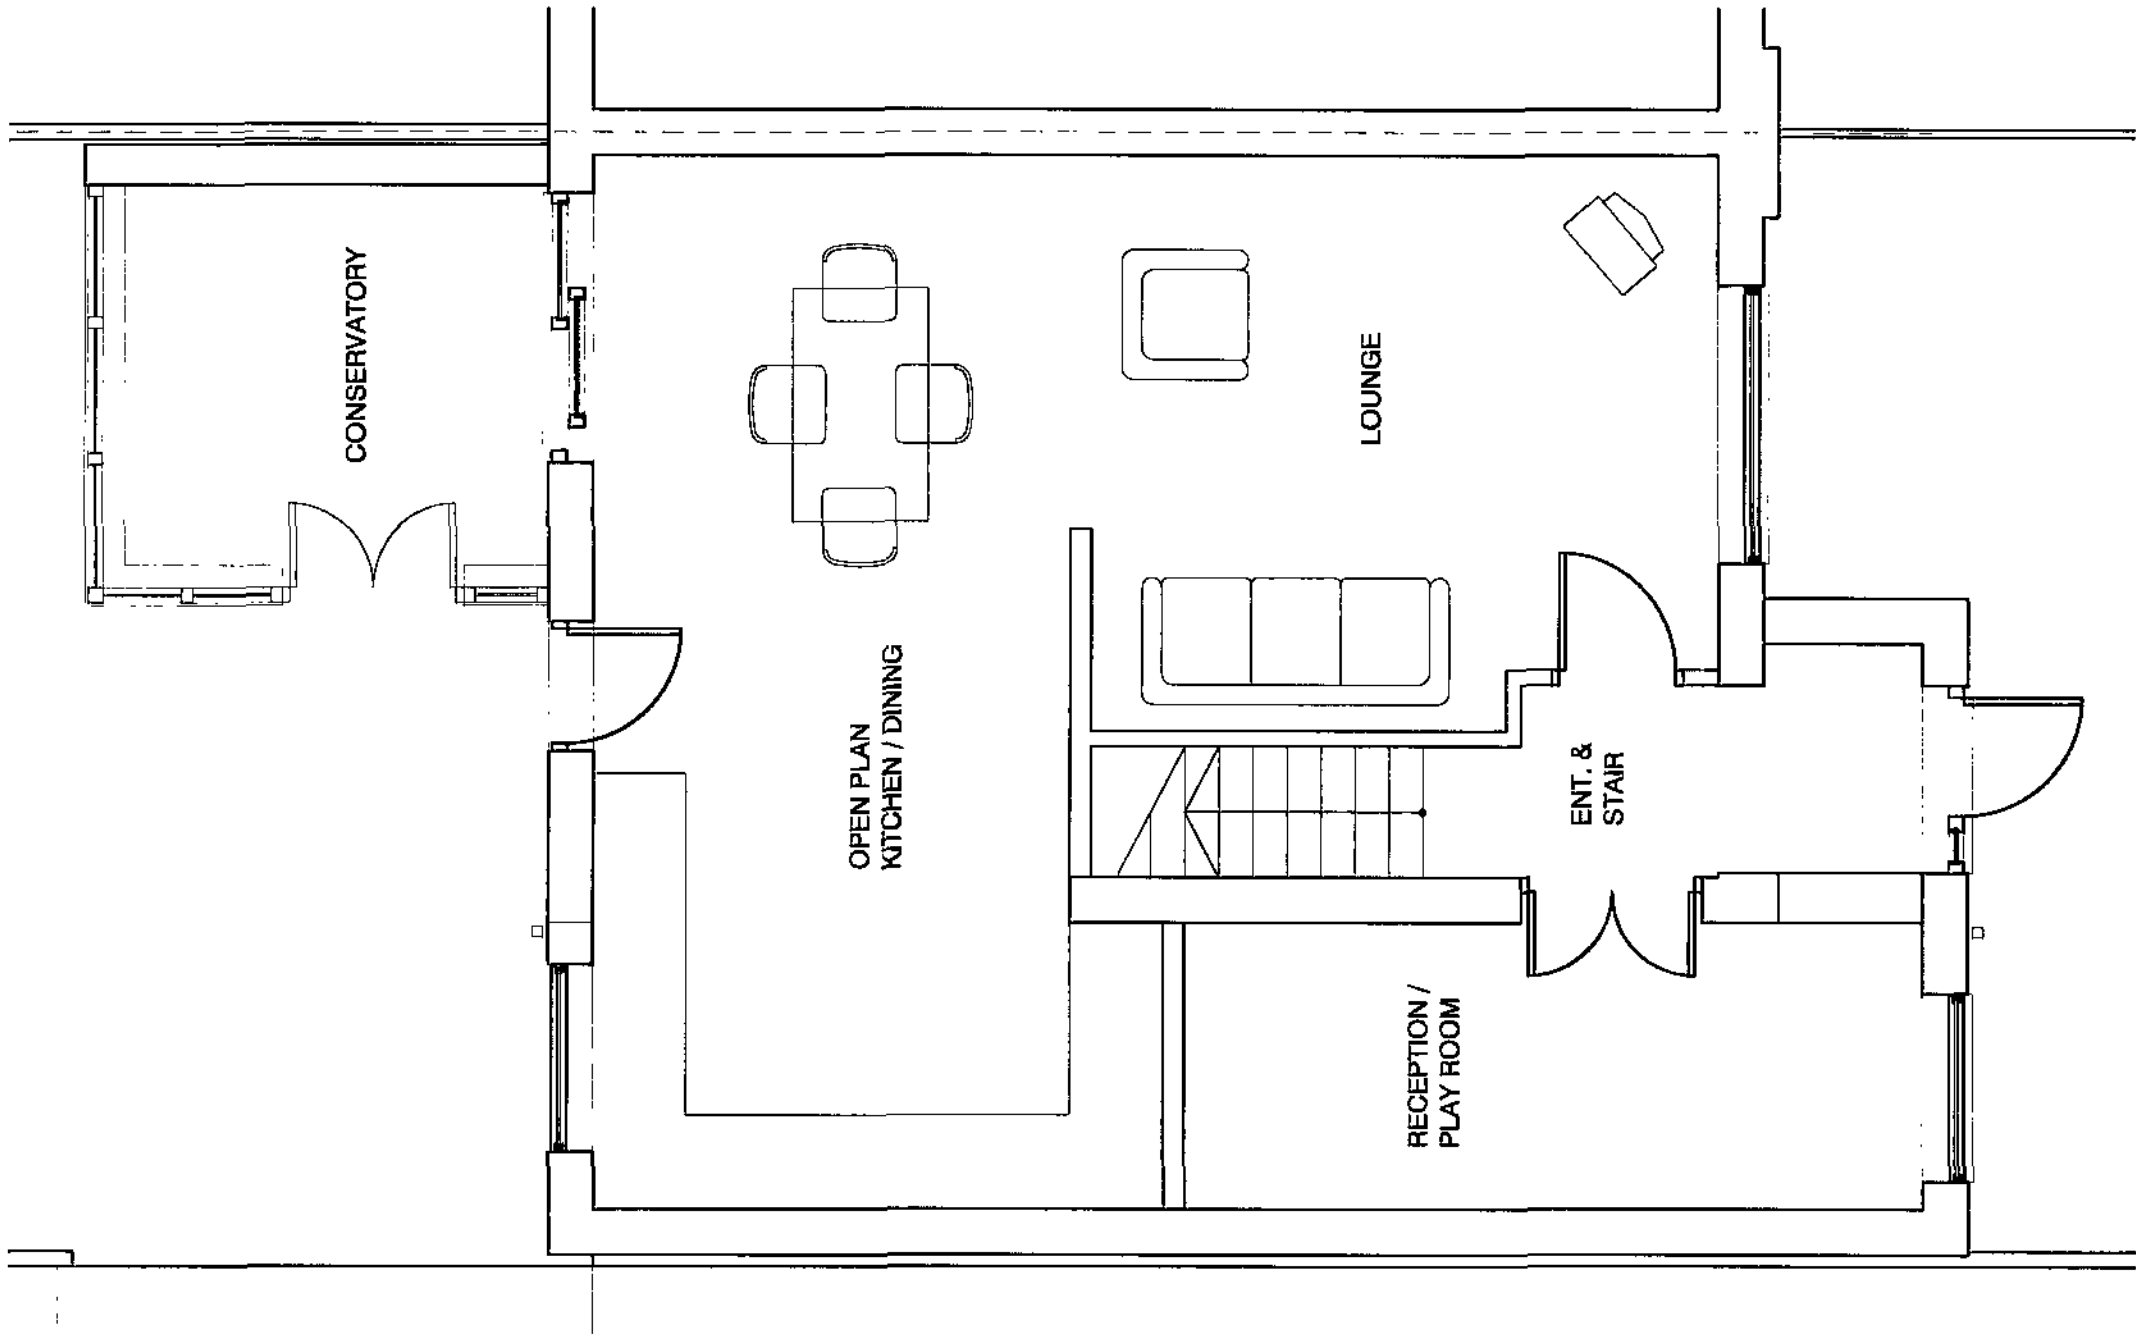


PROPOSED GROUND FLOOR

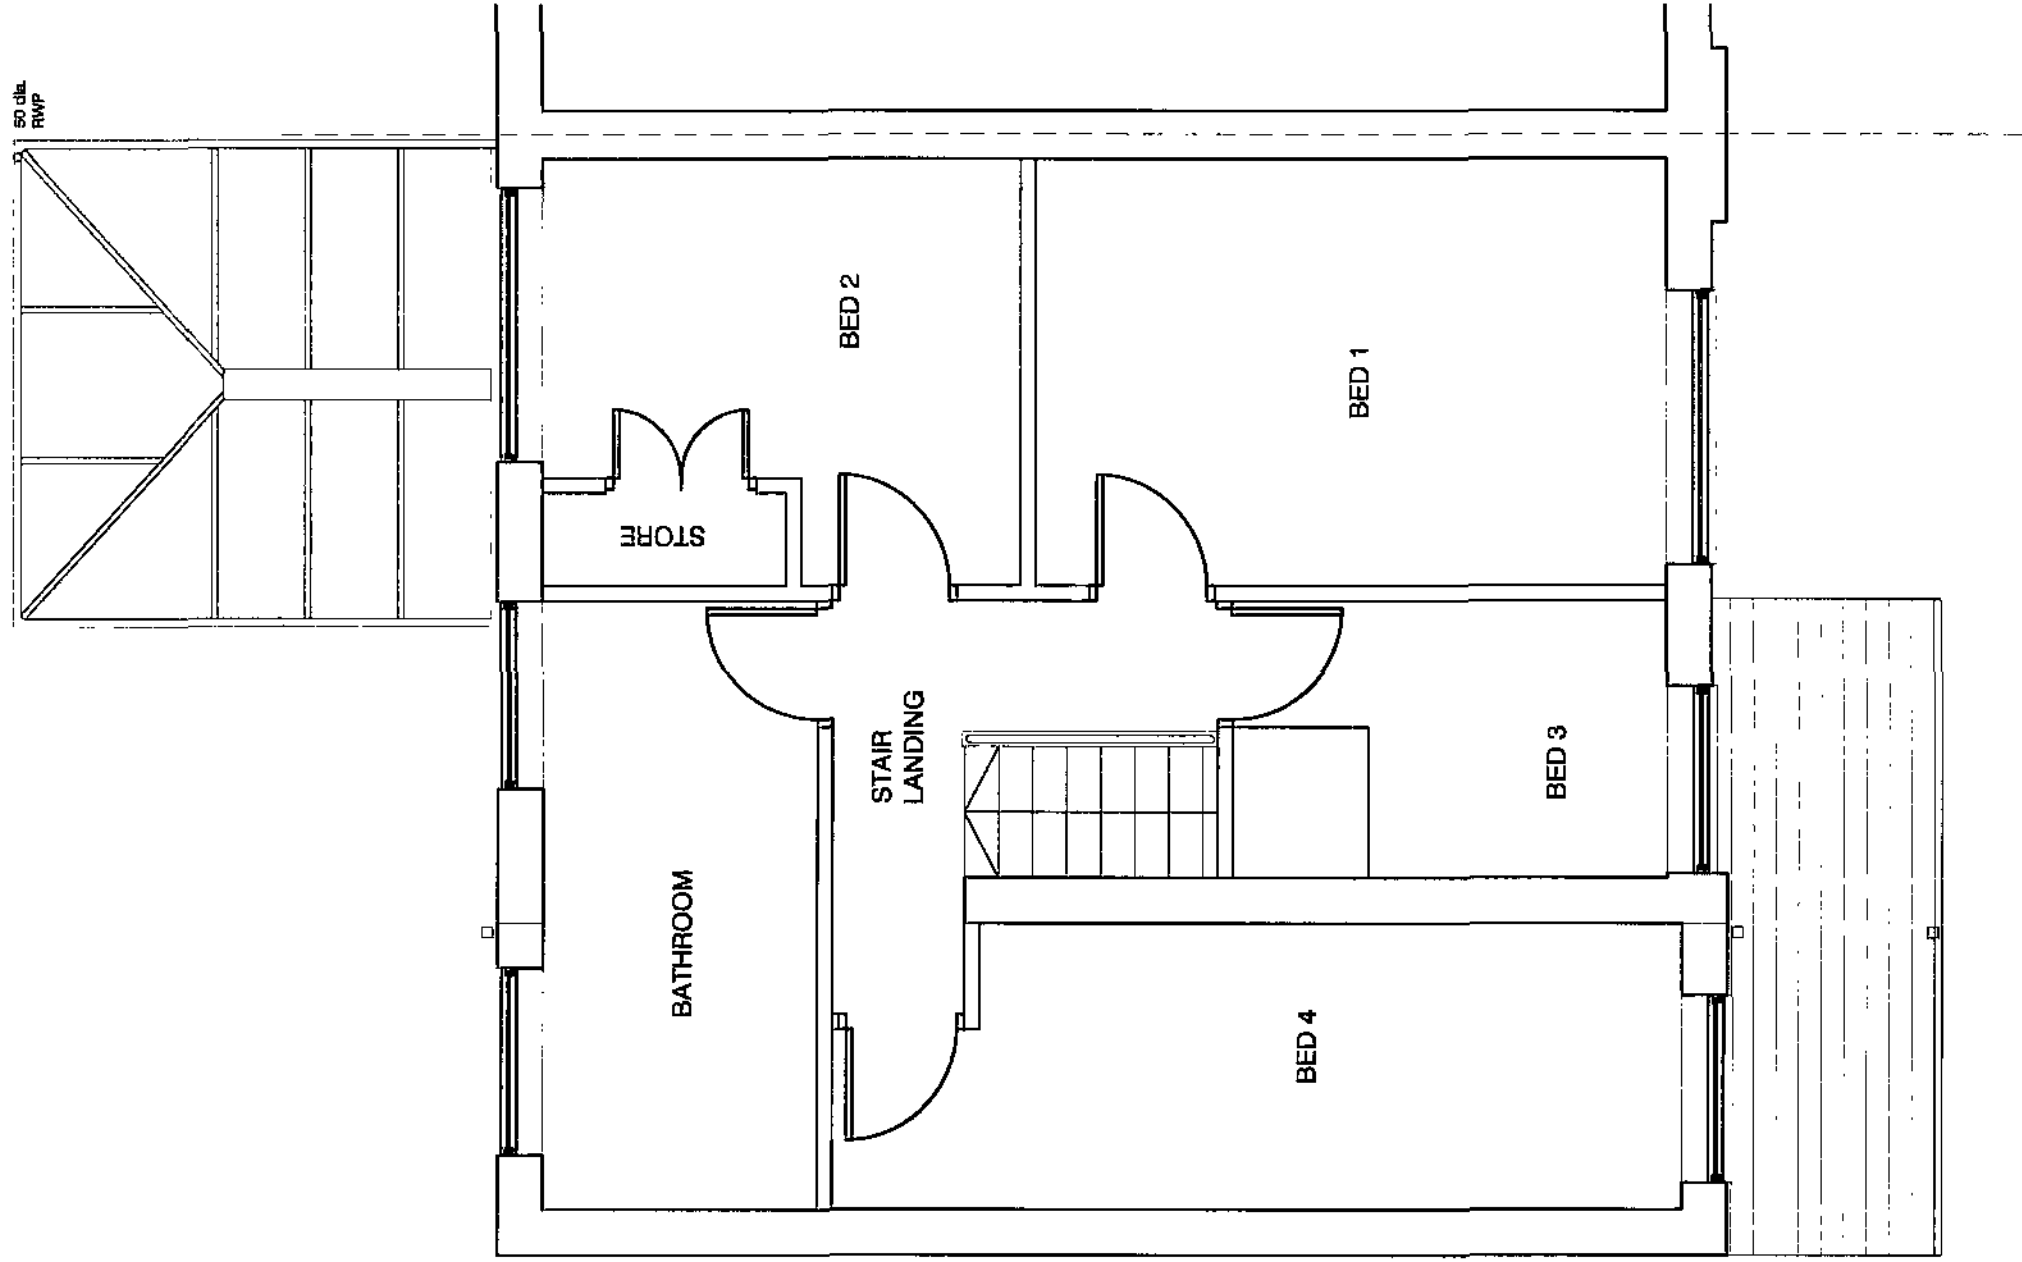

PROPOSED FIRST FLOOR

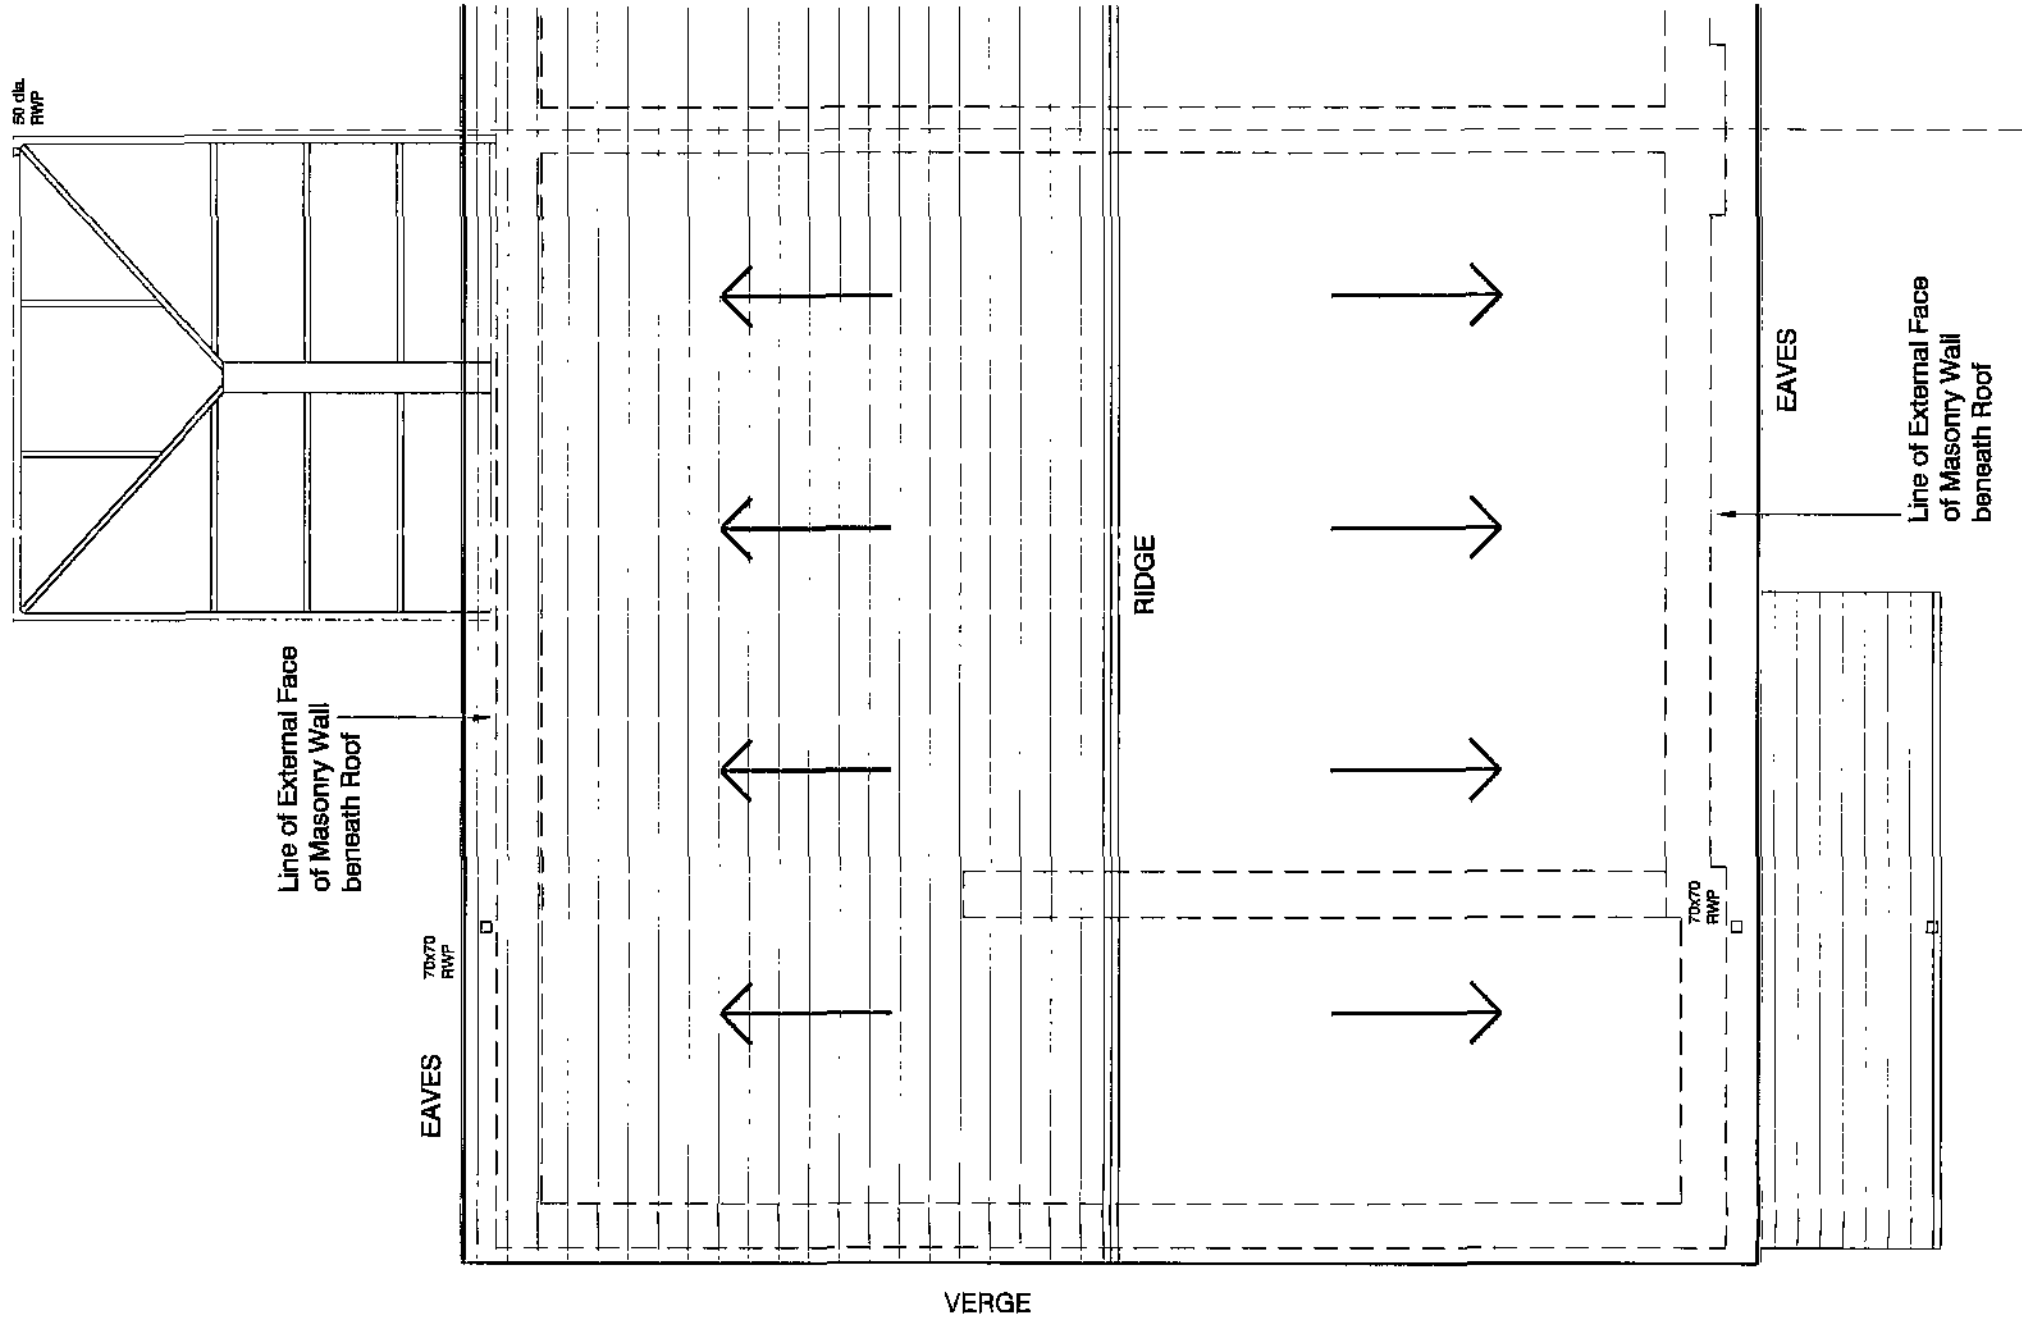

PROPOSED ROOF PLAN

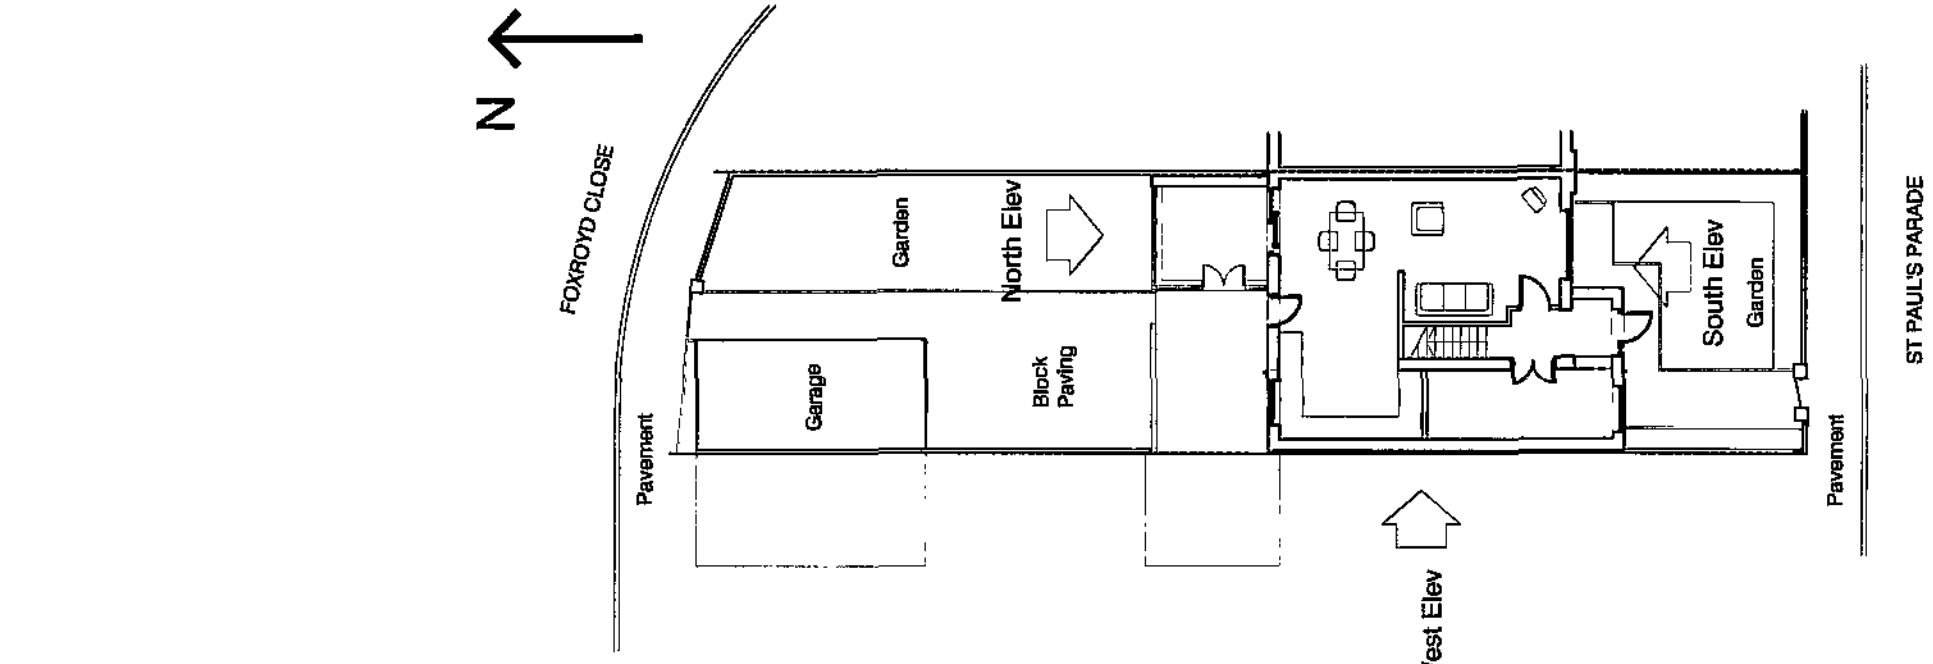


EXISTING SITE PLAN
& ELEVATION KEY
Scale 1:200


MATERIALS KEY	
(A)	LIGHT BROWN BRICKWORK
(B)	RANDOM COURSED ASHLAR STONEWORK
(C)	BROWN INTERLOCKING CONCRETE ROOF TILES
(D)	LEAD VERGE PROFILED FLASHING
(E)	WHITE PVC DOUBLE GLAZED WINDOWS / DOORS
(F)	WHITE PVC RAINWATER GUTTERING
(G)	WHITE PVC BOX SECTION RAINWATER PIPE
(H)	WHITE PVC SOFFIT AND FASCIA
(I)	WHITE PVC BARGE BOARD
(J)	WHITE PVC DOUBLE GLAZED WINDOWS / DOORS TO NORTH FACING CONSERVATORY

Planning


31 ST PAULS PARADE PROPOSED 2 STOREY EXTENSION		1 May 2012
EXISTING PLANS & ELEVATIONS		
SCALE - 1:50@A1, 100@A3		
D H	11.04.12	
2012-01 (PL) 02		

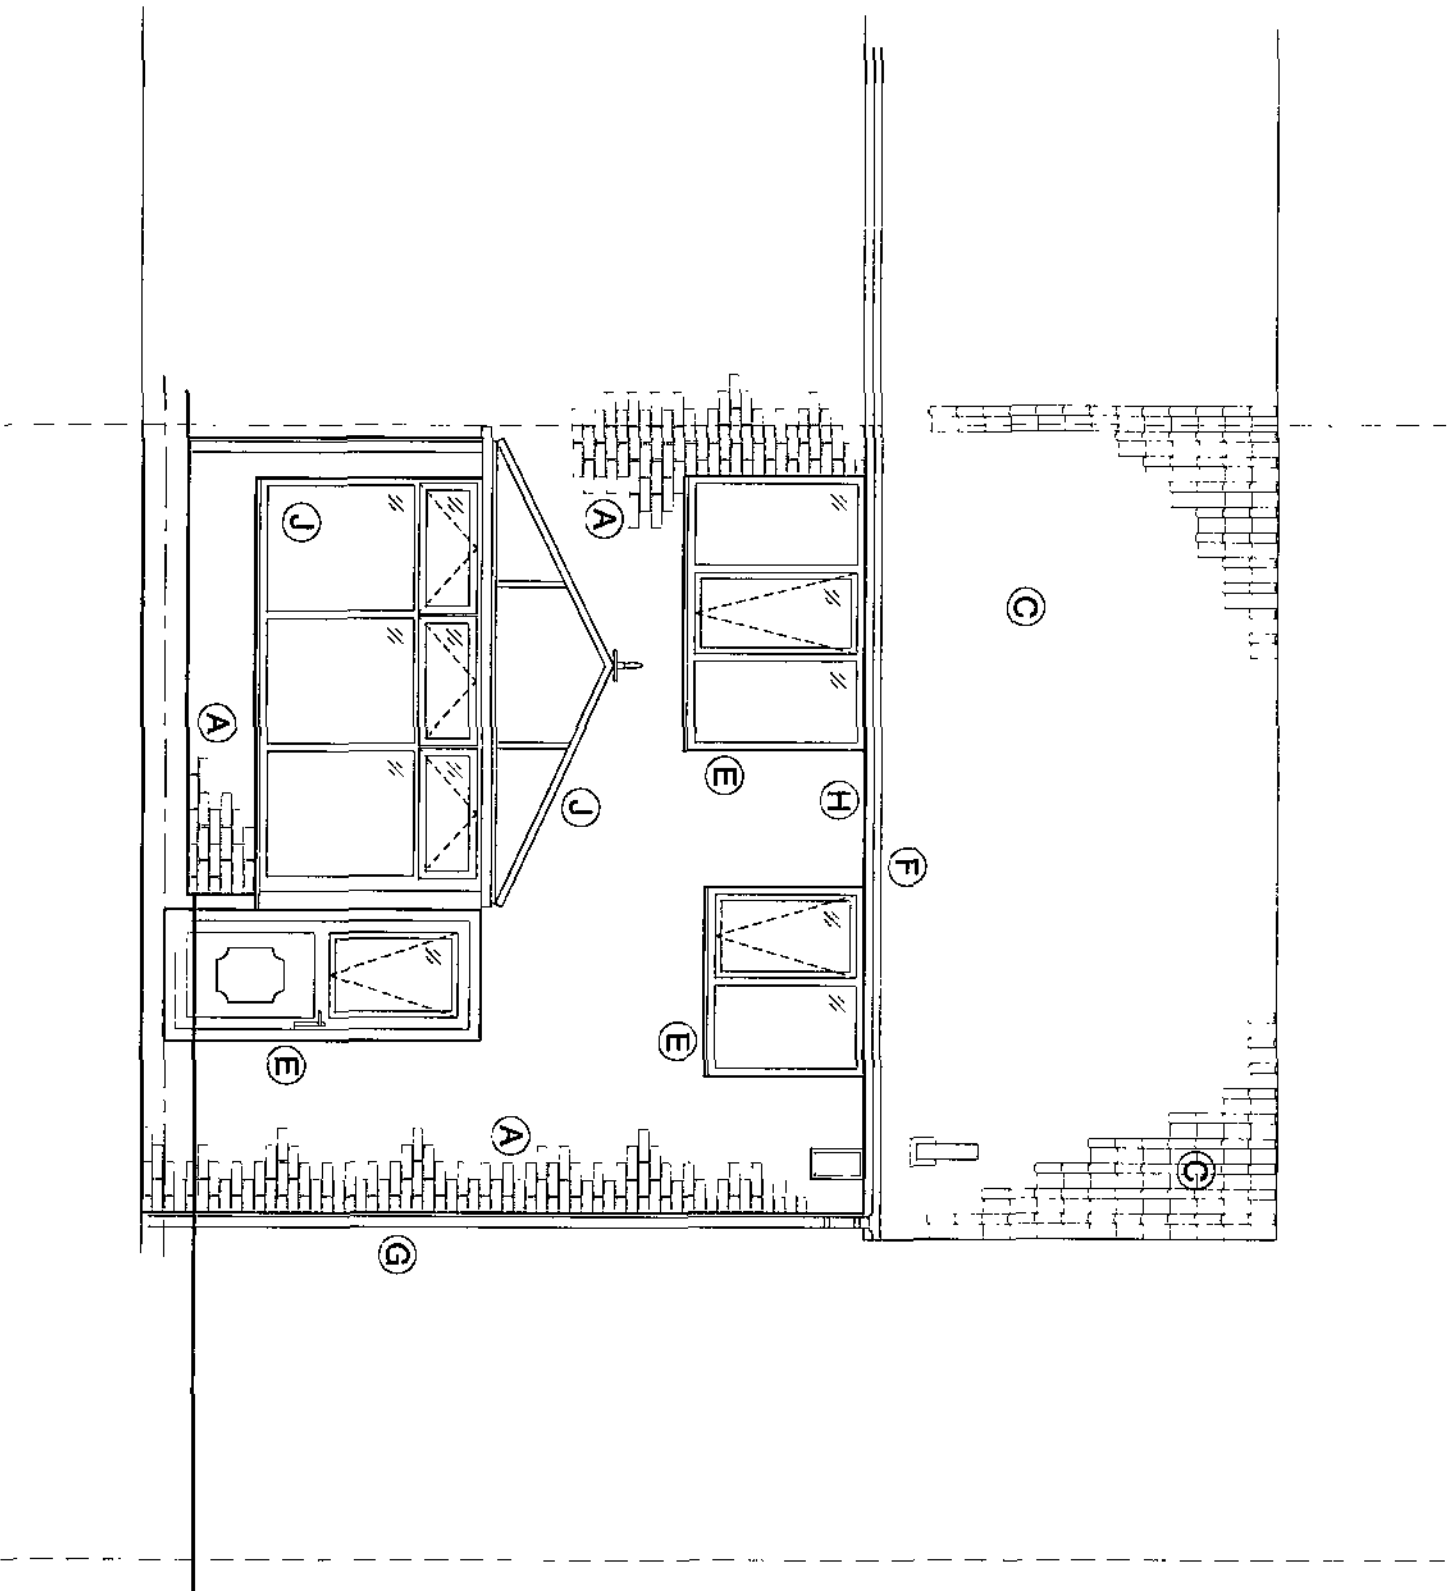


EXISTING NORTH ELEVATION

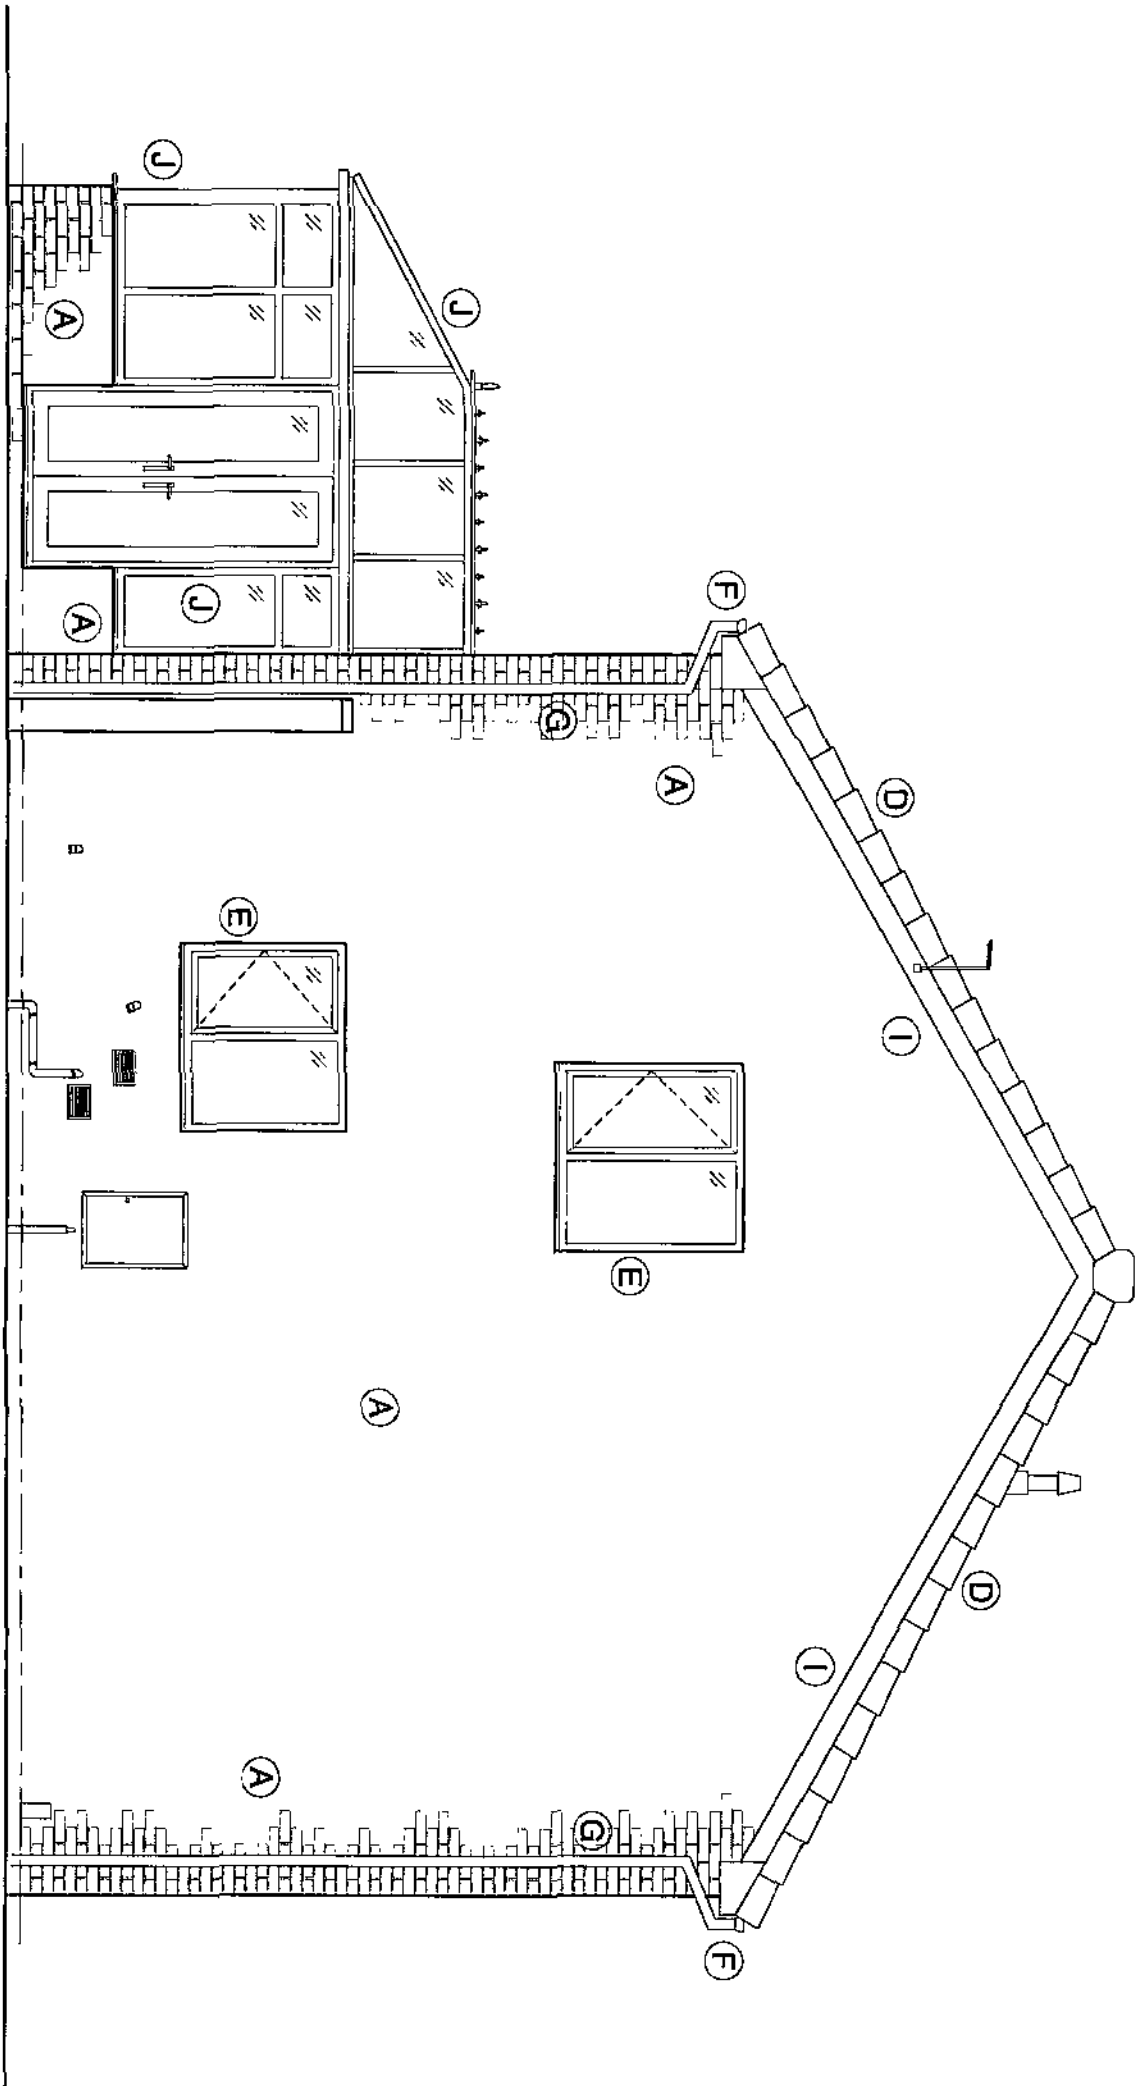


EXISTING WEST ELEVATION

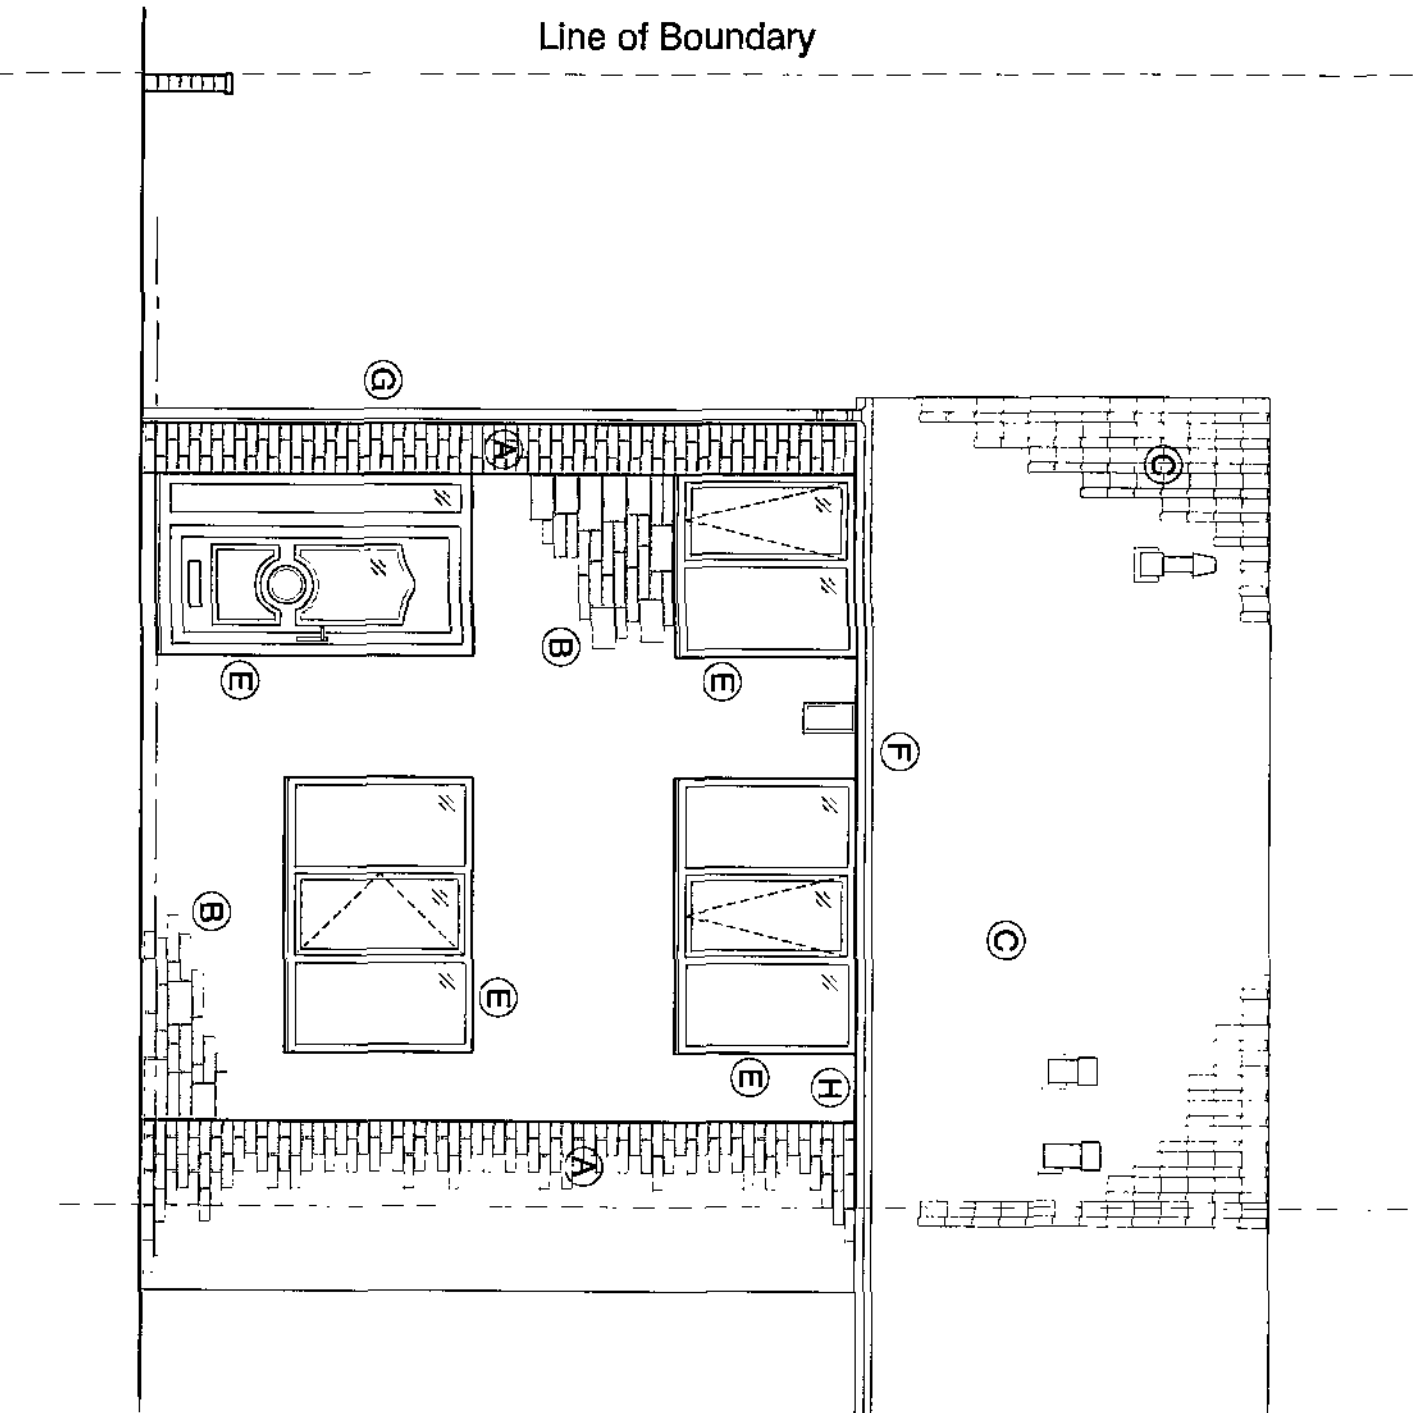


EXISTING SOUTH ELEVATION

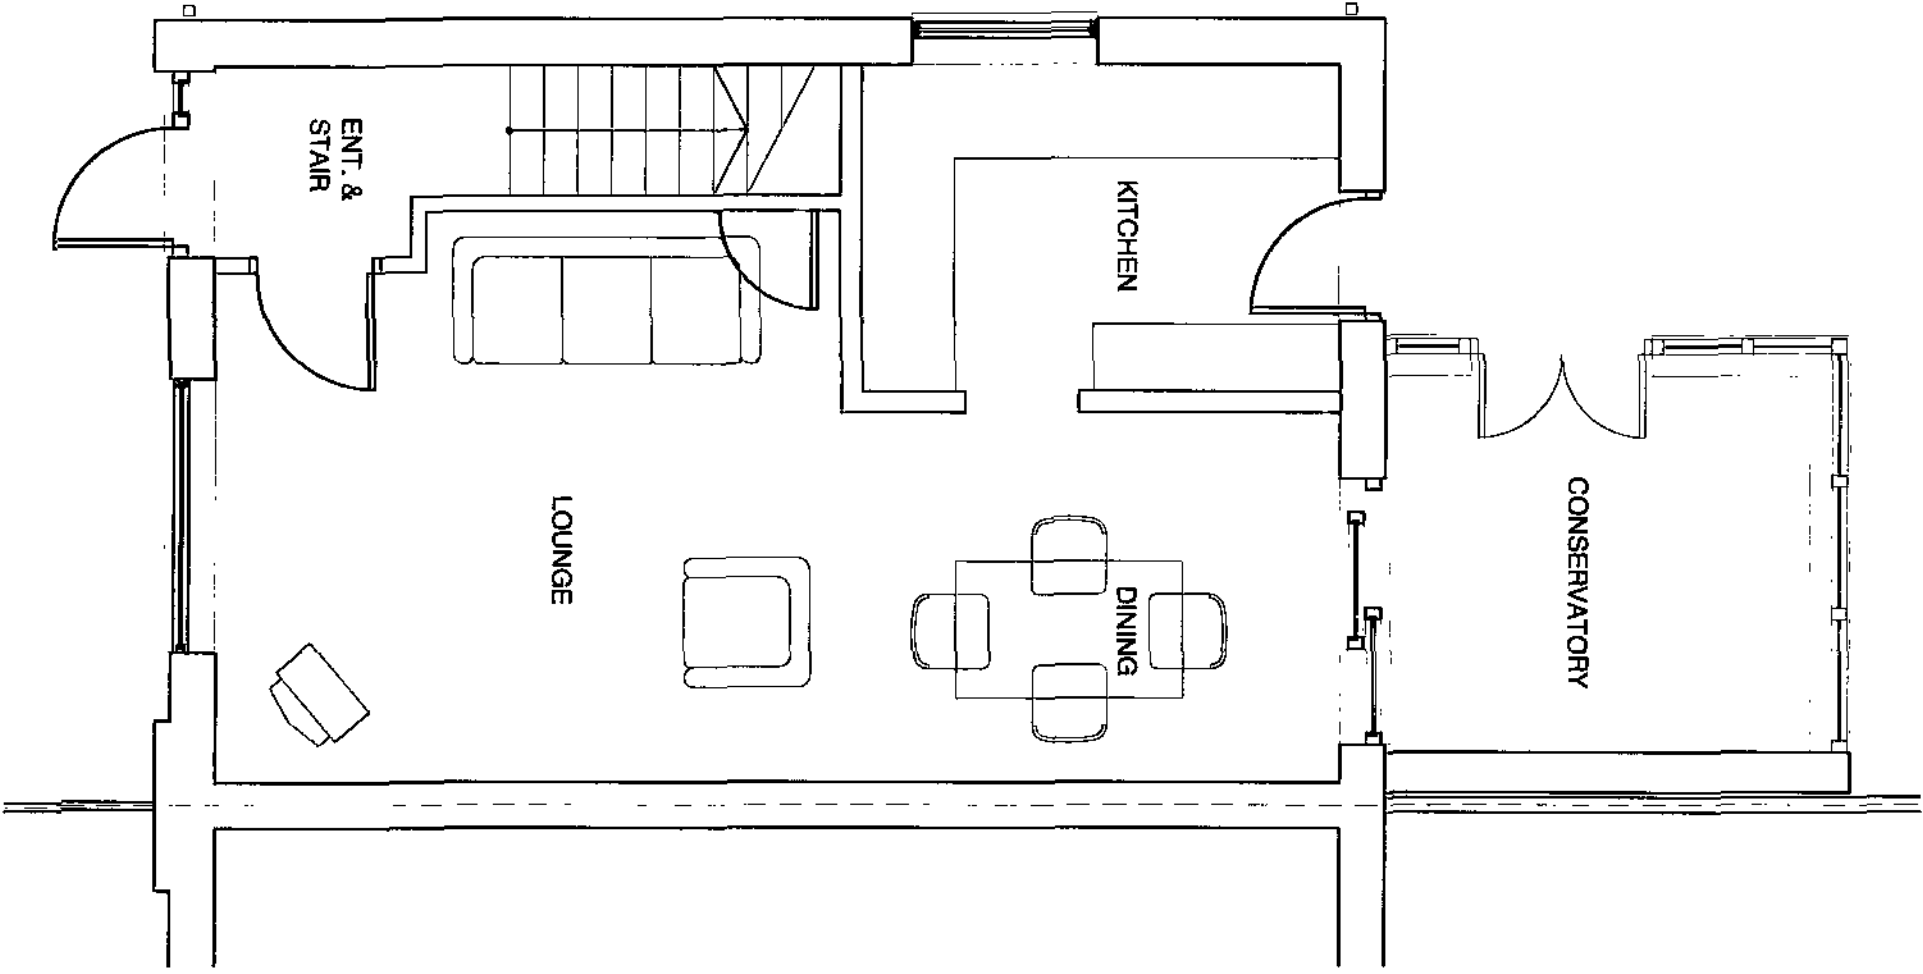


EXISTING GROUND FLOOR

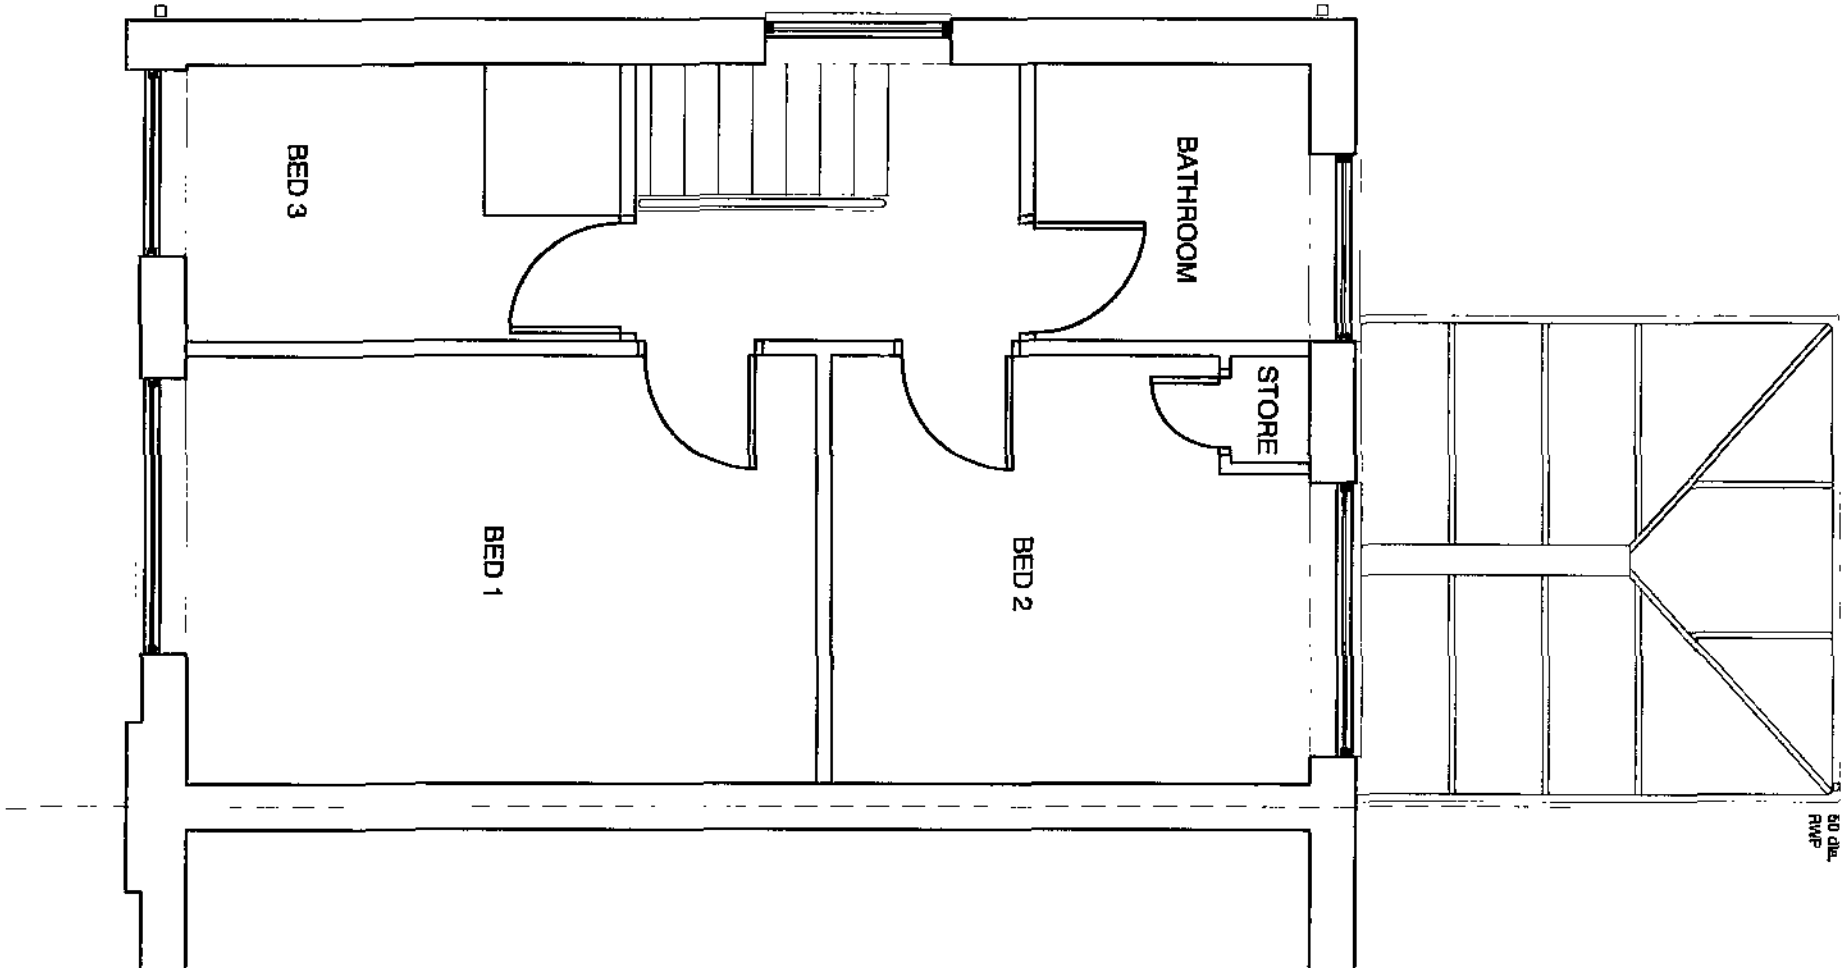

EXISTING FIRST FLOOR

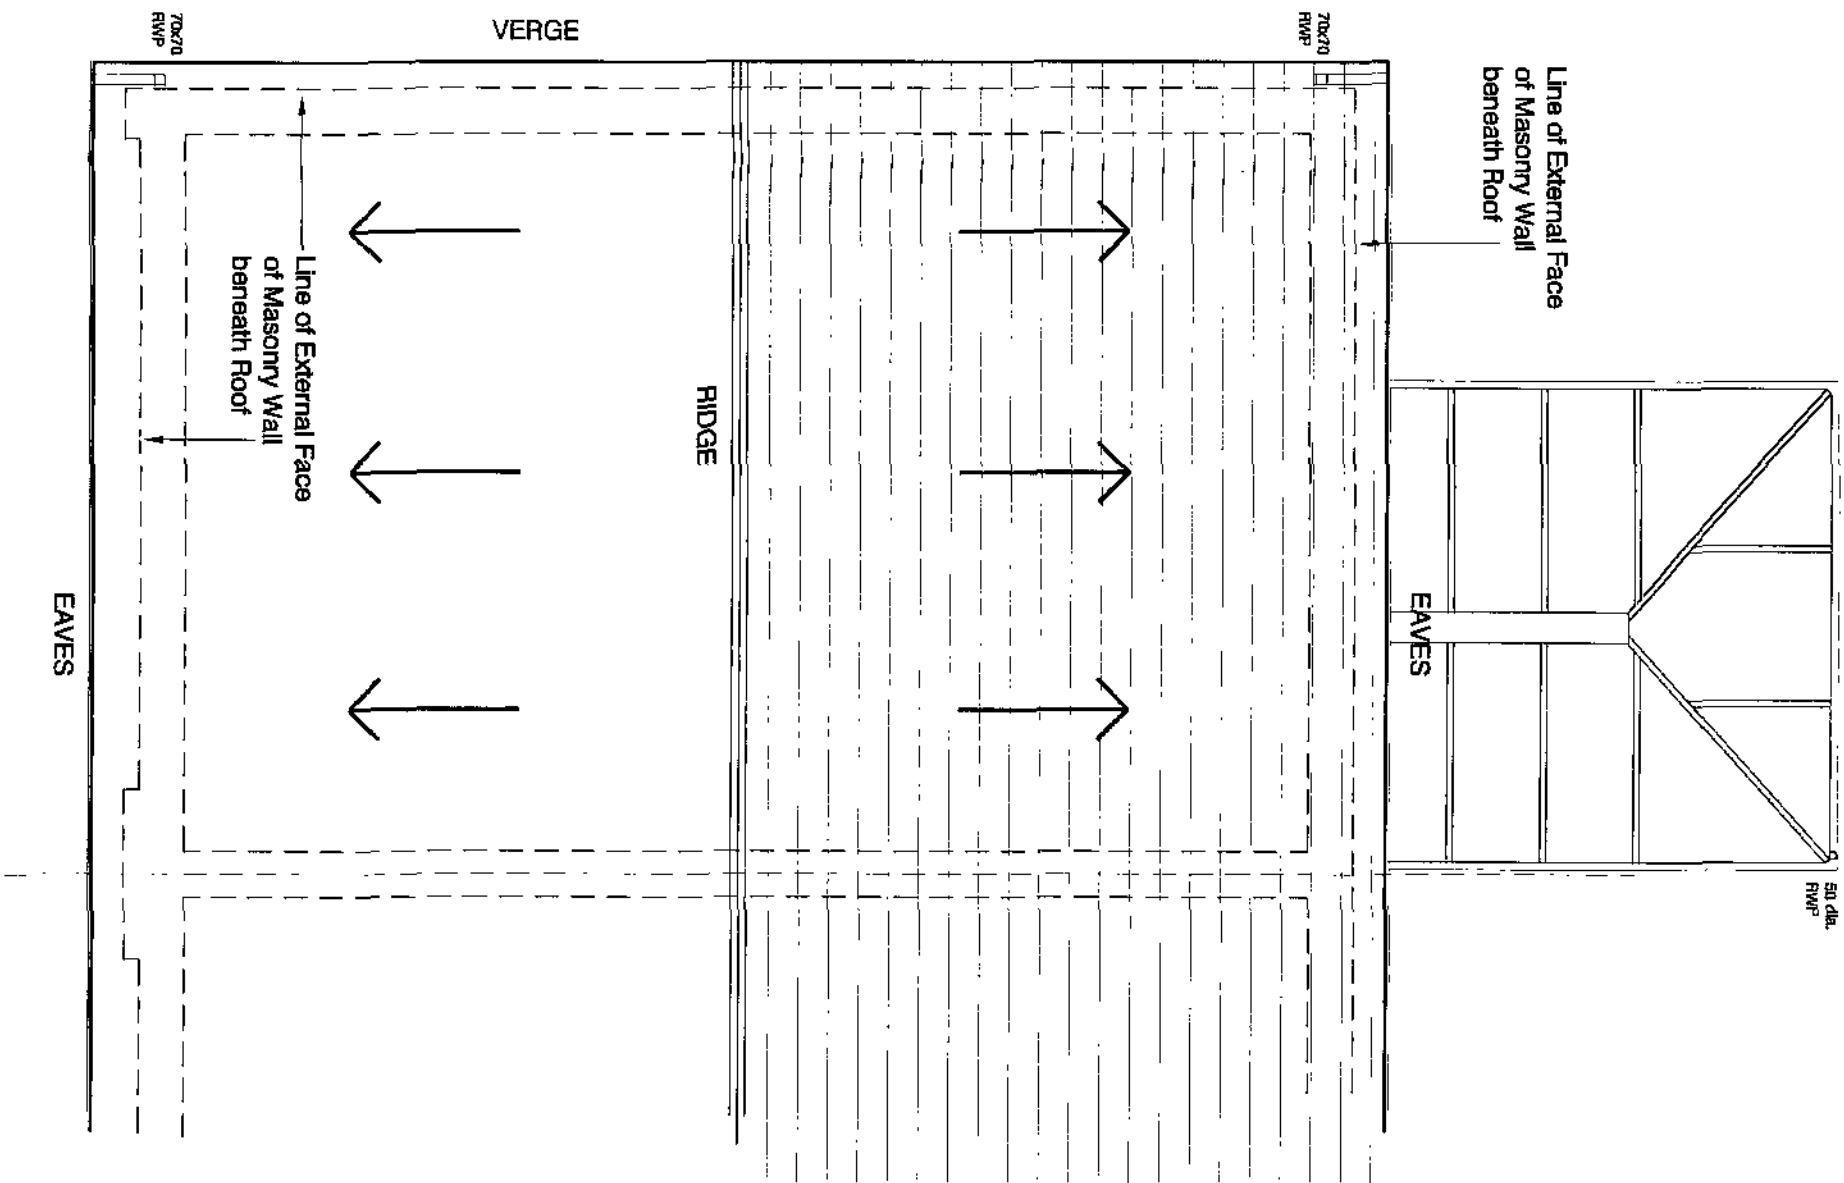

EXISTING ROOF PLAN

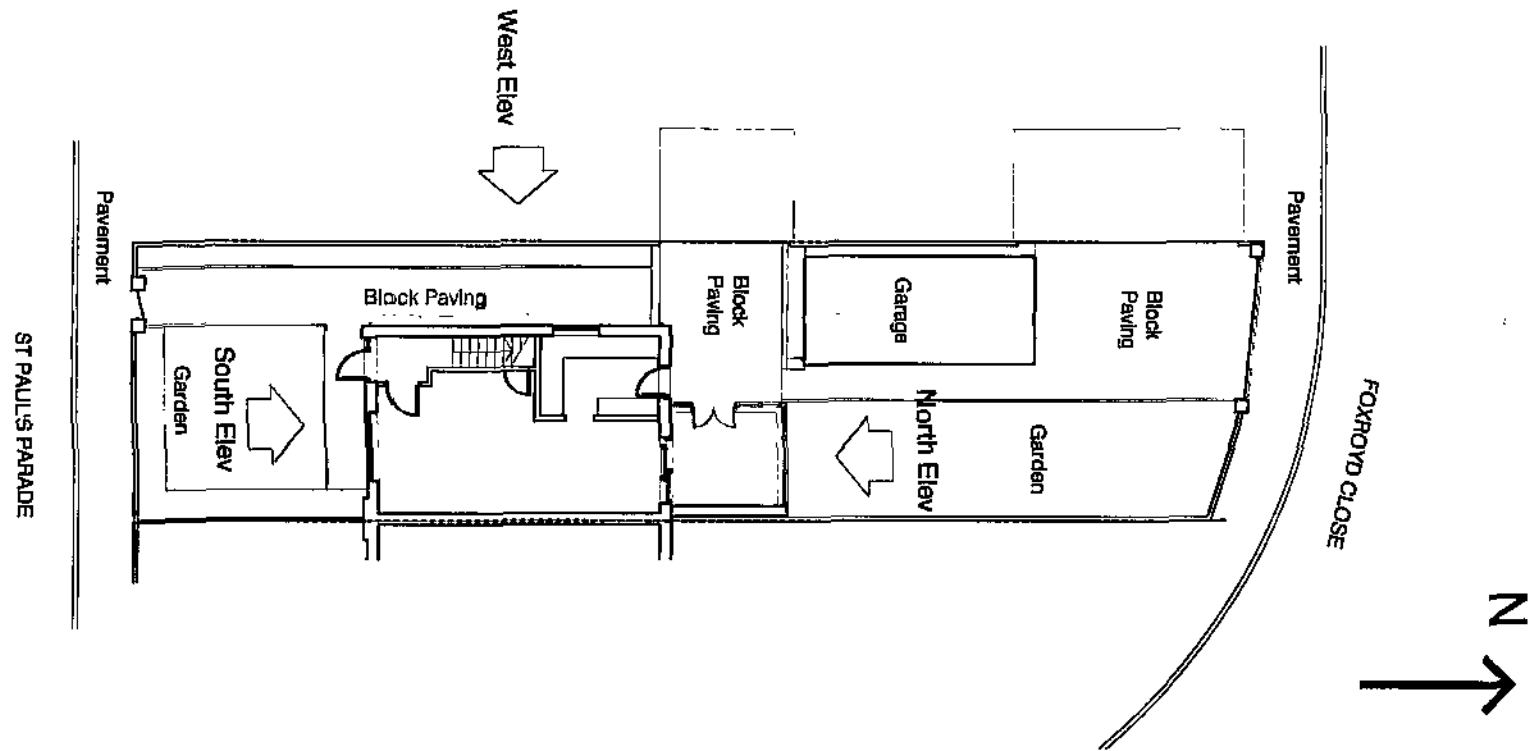

EXISTING SITE PLAN
& ELEVATION KEY
Scale 1:200

MATERIALS KEY	
A	LIGHT BROWN BRICKWORK
B	RANDOM COURSED ASHLAR STONEMWORK
C	BROWN INTERLOCKING CONCRETE ROOF TILES
D	LEAD VERGE PROFILED FLASHING
E	WHITE PVC DOUBLE GLAZED WINDOWS / DOORS
F	WHITE PVC RAINWATER GUTTERING
G	WHITE PVC BOX SECTION RAINWATER PIPE
H	WHITE PVC SOFFIT AND FASCIA
I	WHITE PVC BARGE BOARD
J	WHITE PVC DOUBLE GLAZED WINDOWS / DOORS TO NORTH FACING CONSERVATORY

Planning

31 ST PAULS PARADE
PROPOSED 2 STOREY
EXTENSION

EXISTING PLANS
& ELEVATIONS

SCALE - 1:50@A1, 100@A3

D H 11.04.12

2012-01 (PL) 01