


EXISTING

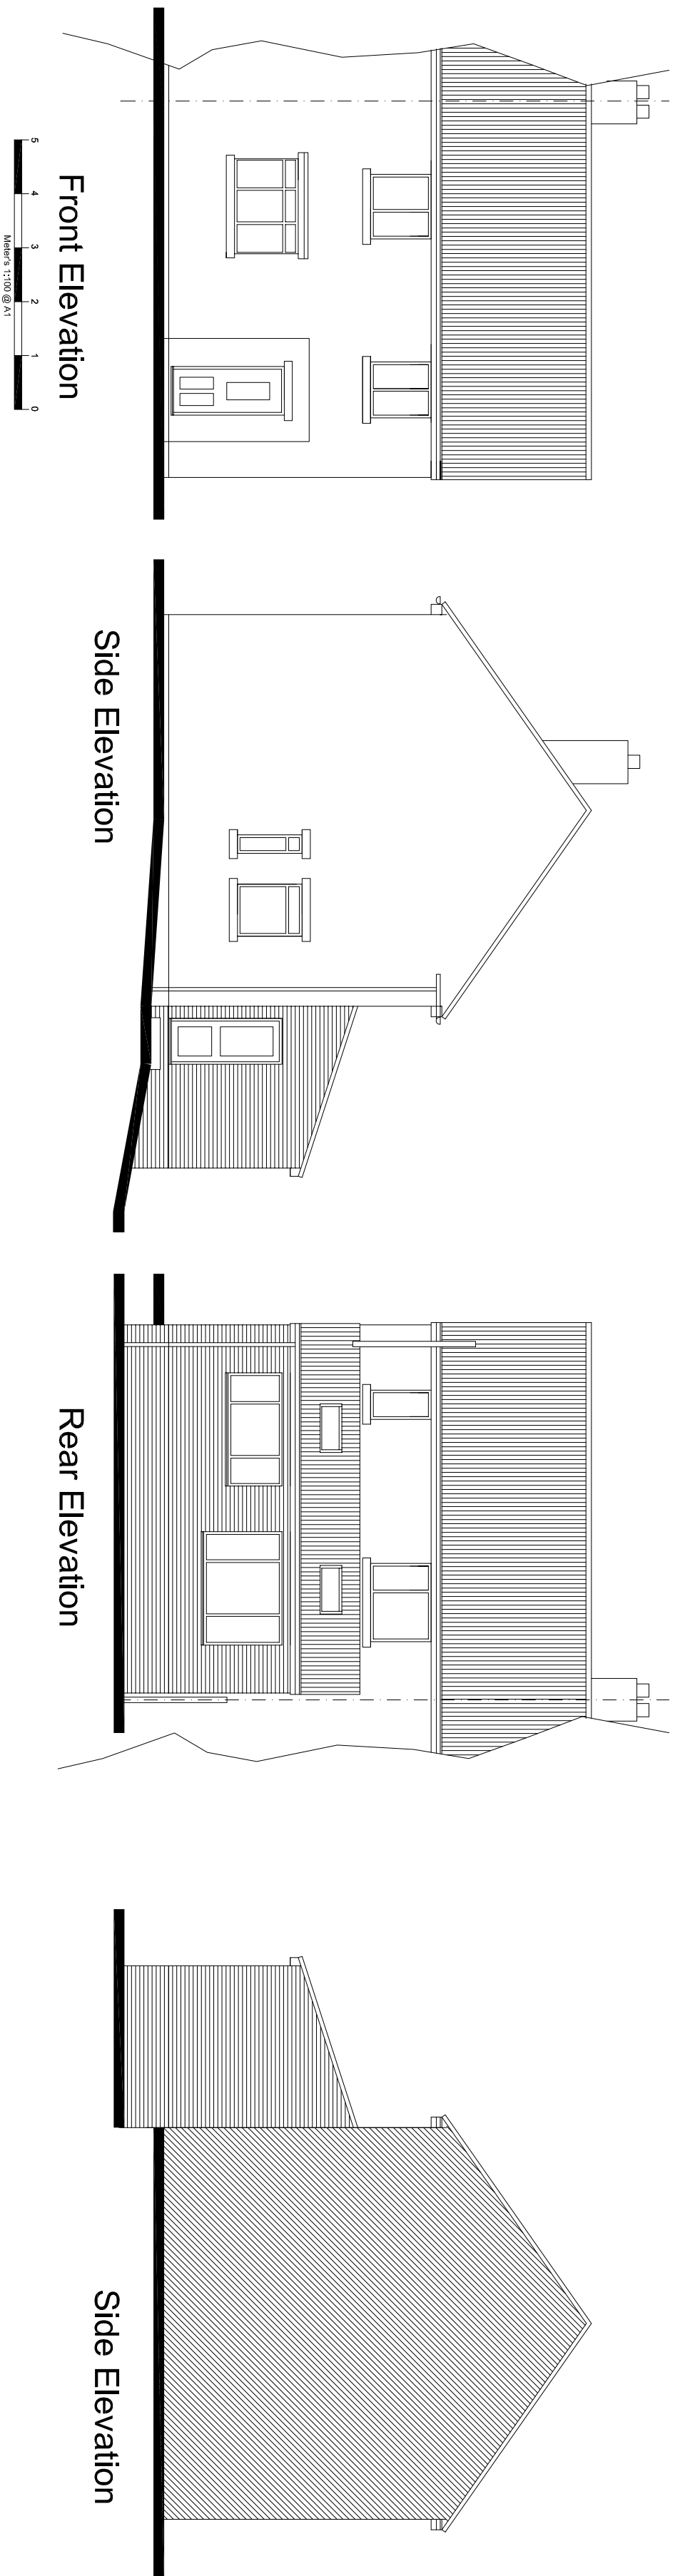

PROPOSED



NOTES

This drawing and all the information shown is the property of DK Designs and shall not be copied whole, or in part, or used for any other purpose without written permission of the Company

ALL DIMENSIONS TO BE CHECKED ON SITE
ALL SUBJECT TO STRUCTURAL
ENGINEERS CHECKS AND
CALCULATIONS

DO NOT SCALE FROM THIS DRAWING
EXCEPT FOR THE PURPOSES OF LOCAL
AUTHORITY PLANNING

IF ANY VARIATIONS ARE MADE TO
SPECIFICATIONS OR DRAWINGS WITHOUT DK
DESIGNS KNOWLEDGE AND DESIGNS WILL
NOT BE HELD ACCOUNTABLE FOR NON
COMPLIANCE OF PLANNING AND BUILDING
REGULATIONS

SUBJECT TO PLANNING APPROVAL

SUBJECT TO BUILDING REGS APPROVAL

DK DESIGNS
FUTURE PROJECTS TODAY

96 BLACKBURN DRIVE
CHAPELTOWN
SHEFFIELD
S35 2ZP
TEL/FAK:- 0114 2571043 MOB:- 07710783875
EMAIL :- DESIGNS@DK-DESIGNS.CO.UK
WEB:- WWW.DK-DESIGNS.CO.UK



Client Mr J Hartley & K Robison

Project Title:
140, Fir Tree, Thurgoland, Sheffield
Existing/Proposed
Floor Plans and Elevations

Scales: 1:100 1:50 @ A1	Date: April 15
Drawing Number: 2015/39/03	Revision: A.

Note:- All subject to Structural Engineers Calculations

ALL WORK TO COMPLY WITH BUILDING REGULATIONS 2013 AS AMENDED AND ASSOCIATED LEGISLATION AND PLANNING CONDITIONS. ALL DIMENSIONS TO BE CHECKED ON SITE. BY BUILDER PRIOR TO COMMENCEMENT. ANY DEVIATION TO BE NOTED ON APPROVED PLAN. 48 HOURS NOTICE TO BE GIVEN TO ALL STATUTORY AUTHORITIES PRIOR COMMENCEMENT. SAMPLES OF BRICK AND TILE TO BE APPROVED BY PLANNING AUTHORITY PRIOR TO COMMENCEMENT OF WORK. DETAILS AND CALCULATIONS FOR THE ROOF TRUSSES TO BE SUBMITTED 7 DAYS PRIOR TO COMMENCEMENT OF WORK.

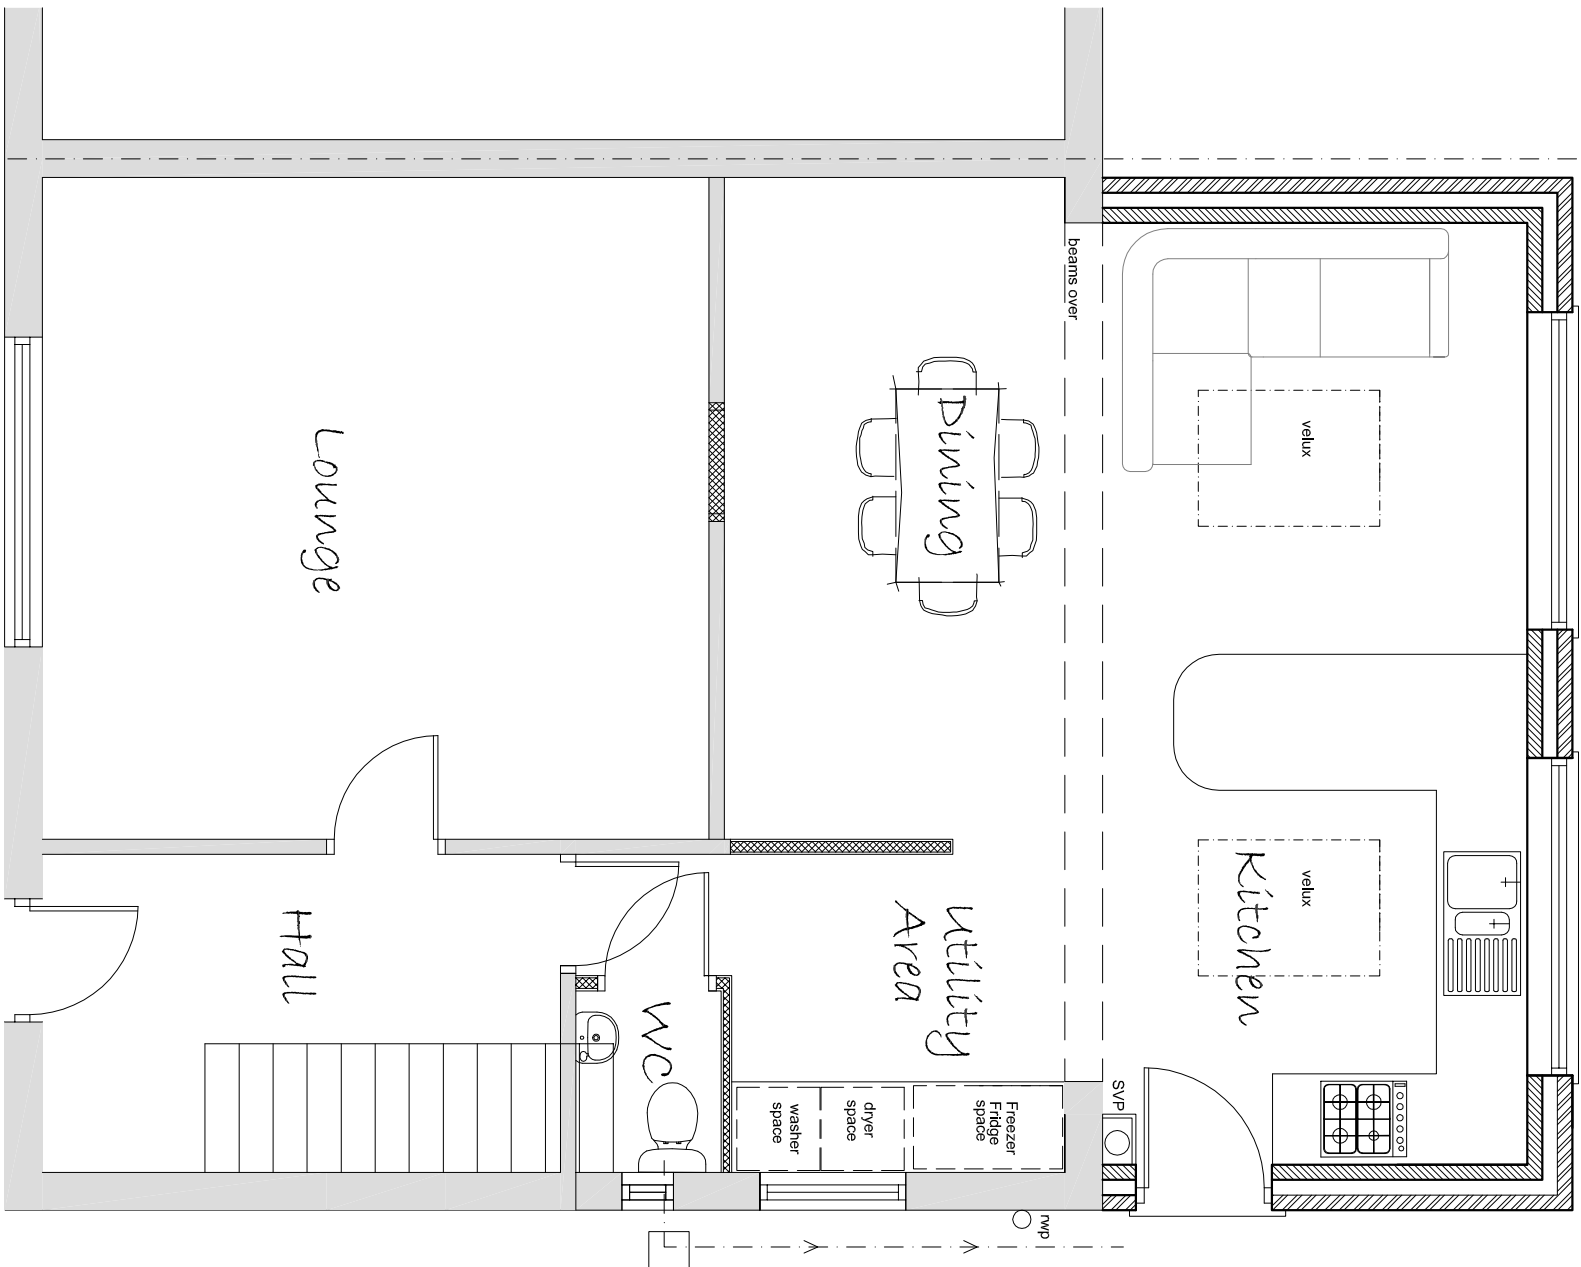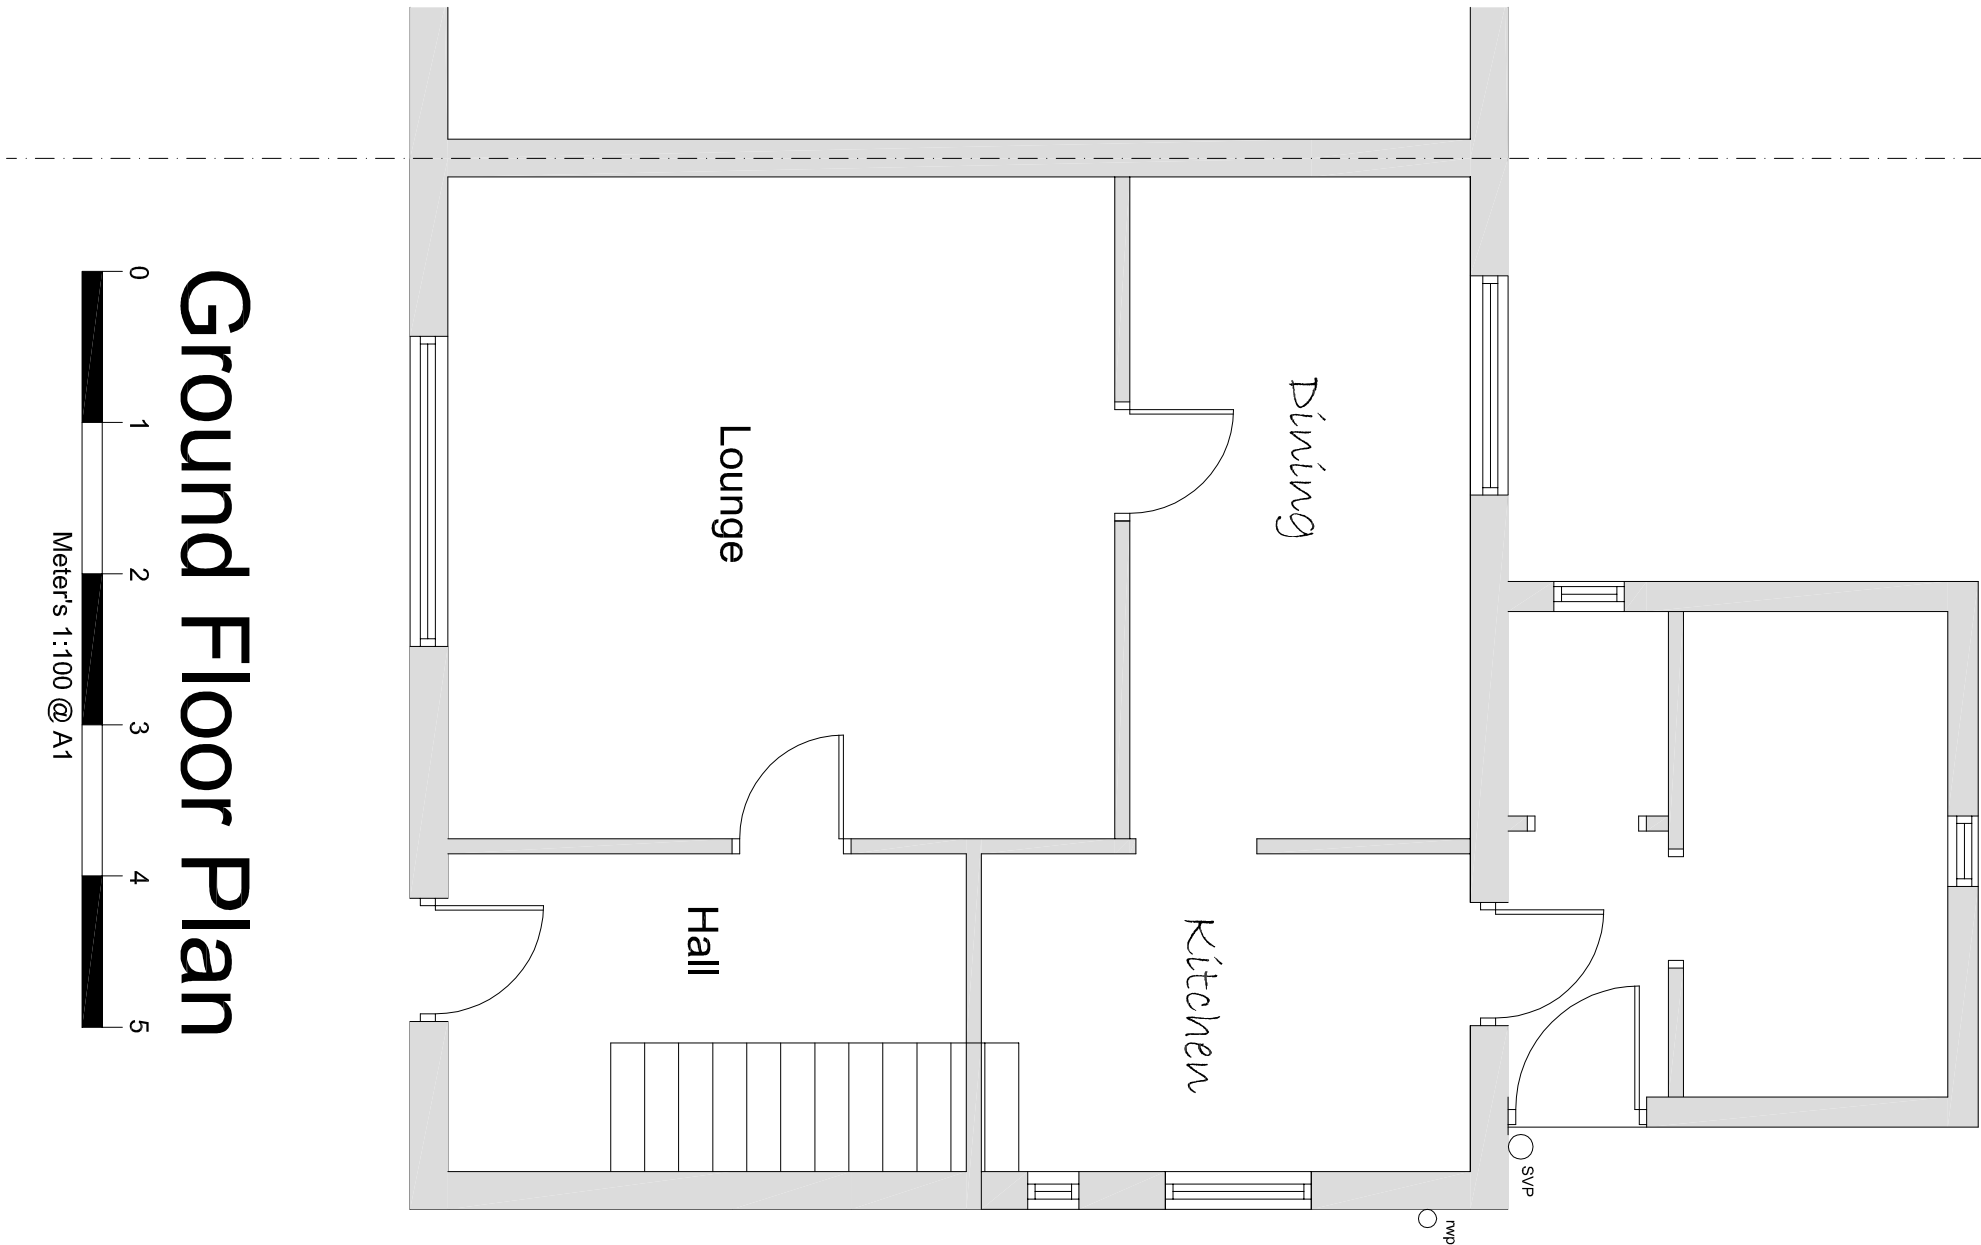

140 FIR TREE - THURGOLAND

TO BE READ IN CONJUNCTION WITH CONSTRUCTION SPECIFICATION