

Existing photos of the store



Proposed photomontage of the store




Site Location



Rev	Date	By	Description
Client:			 Low Risk Std
Building Planning Category: Not listed, Conservation Area			
Site Address: 11 Market Street Penistone S36 6BZ			
Dwg Name: 200426-Penistone-Market Street			
Dwg No: 1			
Dwg Scale: AS SHOWN_@_A3			
Date: 29/04/2015 Revision:			
Issued for: Client Approval			
Drawn: DJH Checked:			
 			
Olympia House Lockwood Court Middleton Grove Leeds LS11 5TY United Kingdom			
Telephone: 0113 270 5595 Facsimile: 0113 277 1143 E-mail: postbox@futura.ltd.uk			

Fascia – A
Scale 1:20@A3

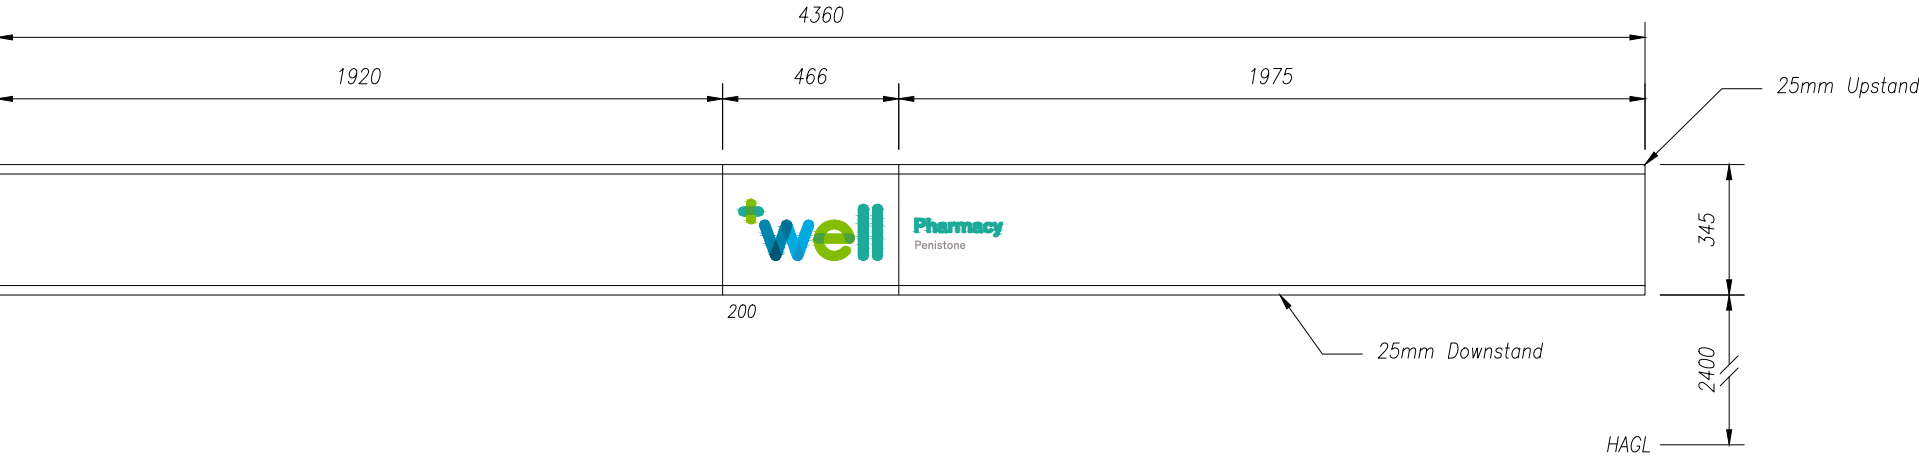


Signage specification:
(Non Illuminated –STD)

2mm Aluminium tray panel, 35mm deep on an internal aluminium ladder frame & powder coated RAL 9003 White 60% gloss.


The cross '+' and the letters 'well' to be 5mm Dense White 069 acrylic fixed on 10mm Snap fixing standoffs. Digitally printed colour display applied to the face. (White Translucent Vinyl 4500 & DOL 3100 Matt laminate.)

The text 'Pharmacy' to be applied Vinyl to match Pantone Ref 2241.

The 'Town name' text to be applied Vinyl, Avery Matt Grey 530.

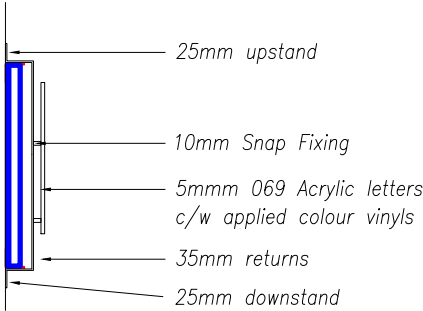

Fascia Section
Scale 1:10@A3

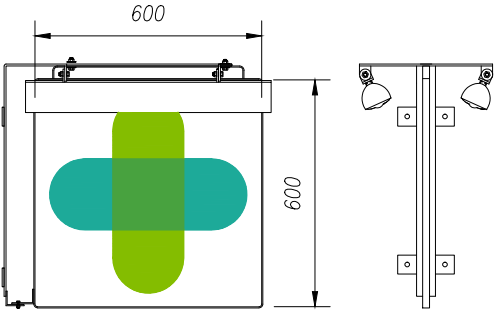

Projector
Scale 1:20@A3
HAGL:2400


'Traditional Externally Illuminated Projector' – Constructed from a 18mm thick timber panel, fixed to plain cantilever fabricated Mild steel support bracket, timber panel to be painted RAL 9003 White.

The pharmacy cross '+' to be applied digitally printed vinyl.

Externally illuminated by Ecolux LED trough lighting.

Trough light and 'Traditional' frame to be painted White.

Rev	Date	By	Description
Client: 			Low Risk Std
Building Planning Category: Not listed, Conservation Area			
Site Address:		11 Market Street Penistone S36 6BZ	
Dwg Name:		200426–Penistone–Market Street	
Dwg No:		2	
Dwg Scale:		AS SHOWN_@_A3	
Date: 29/04/2015		Revision:	
Issued for:		Client Approval	
Drawn: DJH		Checked:	
			
Olympia House Lockwood Court Middleton Grove Leeds LS11 5TY United Kingdom		Telephone: 0113 270 5595 Facsimile: 0113 277 1143 E-mail: postbox@futurama.ltd.uk	

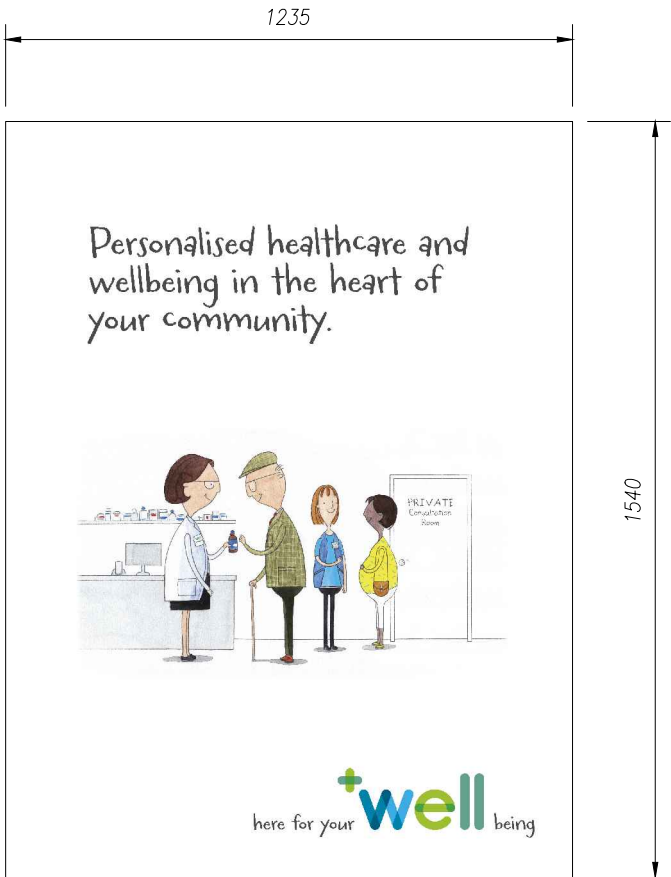

A Portrait

Rev	Date	By	Description
Client: 			Low Risk Std
Building Planning Category: Not listed, Conservation Area			
Site Address: 11 Market Street Penistone S36 6BZ			
Dwg Name: 200426-Penistone-Market Street			
Dwg No: 3			
Dwg Scale: AS SHOWN_@_A3			
Date: 29/04/2015 Revision:			
Issued for: Client Approval			
Drawn: DJH Checked:			
delivering branded environments™			
Olympia House Lockwood Court Middleton Grove Leeds LS11 5TY United Kingdom		Telephone: 0113 270 5595 Facsimile: 0113 277 1143 E-mail: postbox@futurama.ltd.uk	



Site Plan
Scale 1:500



Rev	Date	By	Description
-----	------	----	-------------

Client:



Low Risk
Std

Building Planning Category:
Not listed, Conservation Area

Site Address: 11 Market Street
Penistone
S36 6BZ

Dwg Name: 200426-Penistone-Market Street

Dwg No: 4

Dwg Scale: AS SHOWN_@_A3

Date: 29/04/2015 Revision:

Issued for: Client Approval

Drawn: DJH Checked:

delivering
branded
environments™



Olympia House
Lockwood Court
Middleton Grove
Leeds
LS11 5TY
United Kingdom

Telephone:
0113 270 5595
Facsimile:
0113 277 1143
E-mail:
postbox@futura.ltd.uk