



North West Elevation

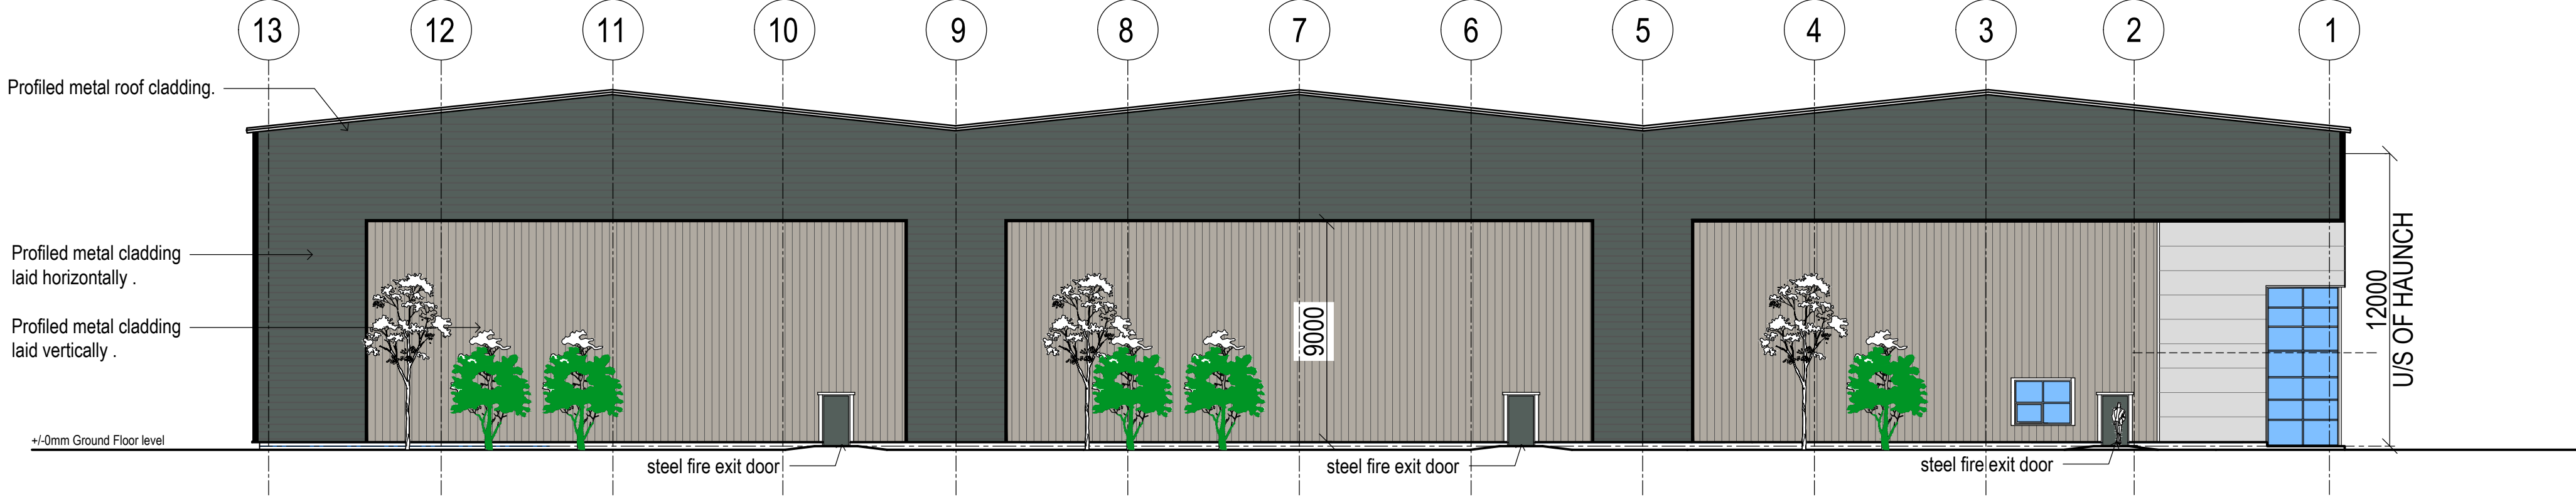

South West Elevation



South East Elevation

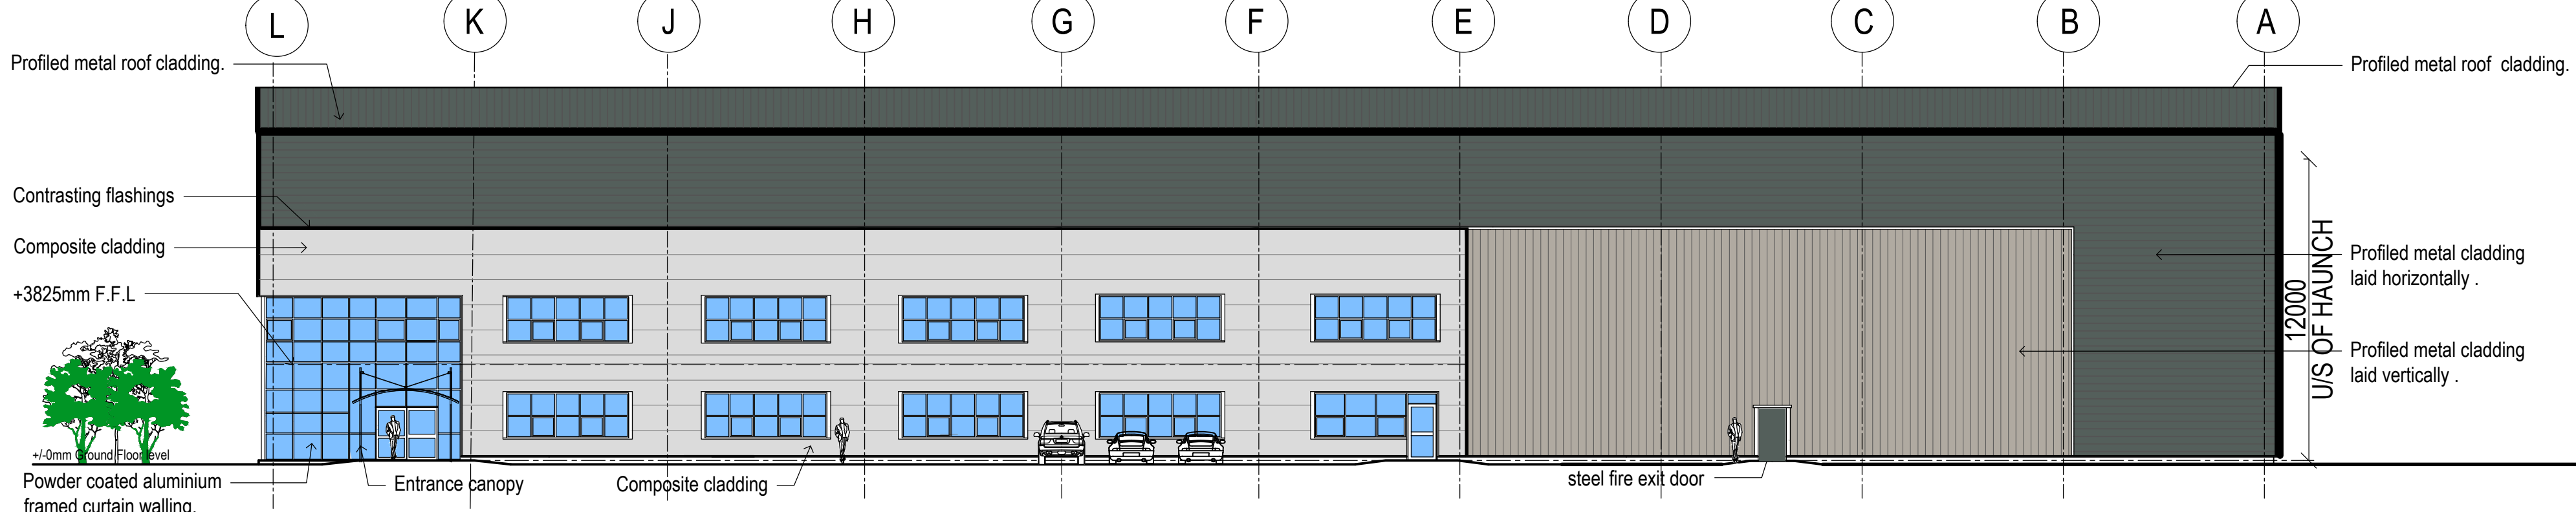

North East Elevation

COB
Unit A ,Capitol Close,
Capitol Park, Barnsley.

COPYRIGHT RESERVED

Notes

Revisions

Rev Date Description

BUILDING MANAGEMENT SERVICES LTD

Huddersfield Road
Elland, West Yorkshire
HX5 9BW
TELEPHONE : ELLAND (01422) 371616
FAX No : (01422) 376717
email : mail@bmselland.com

**Building
Management
Services**

Client

C.D.P. LIMITED

Project

Warehouse Development - Unit A
Capitol Close, Capitol Park,
Barnsley.

Sheet

Elevations.

Drawn DCH Date FEB 17

Scale 1:200 @ A1

Status PLANNING

Drawing No. M3016-03-SK4

Revision