


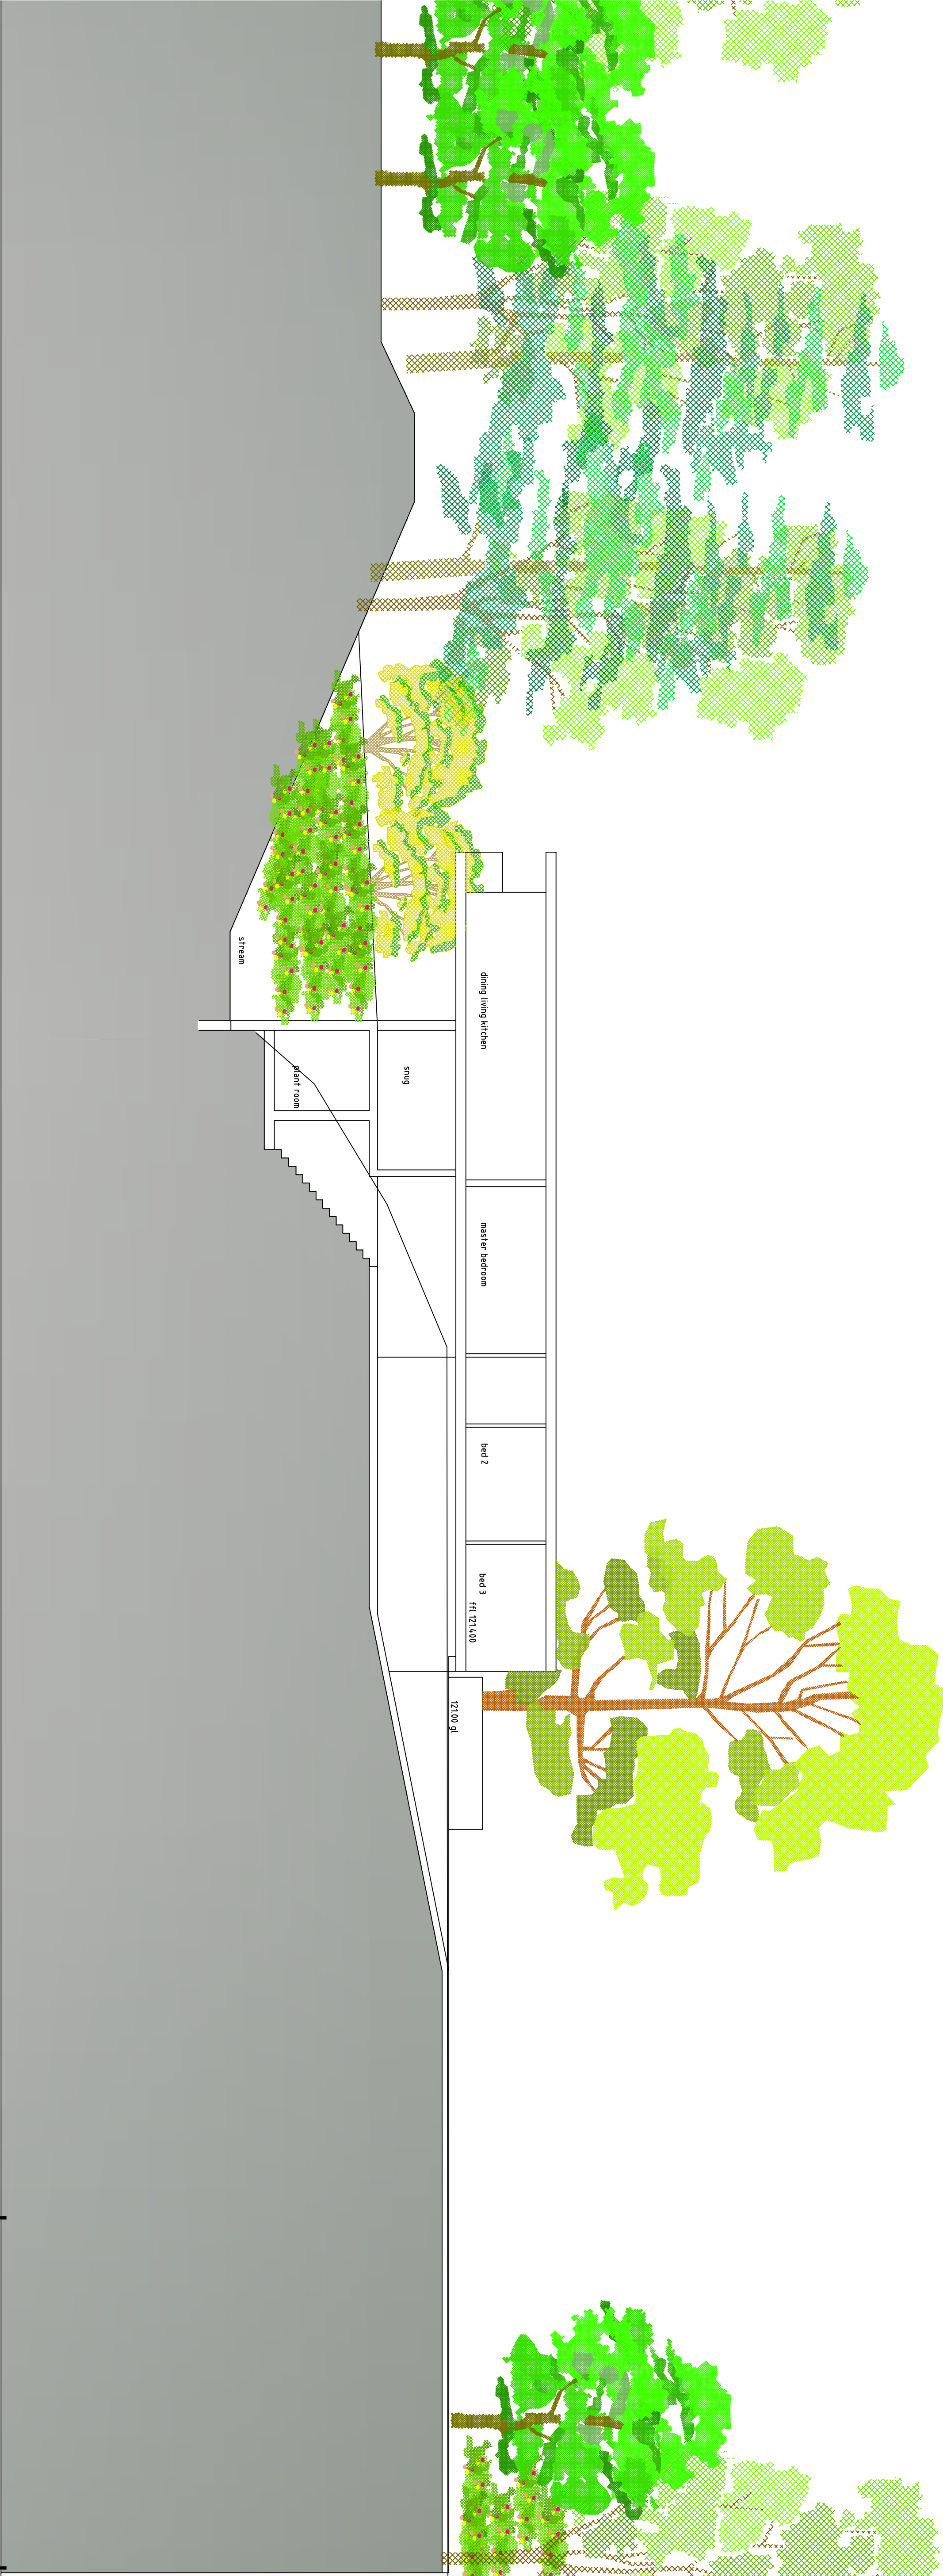

roy harrison architects
41 A Staincross Common
s.yorkshire S75 6JF
tel 07922868649
E-Mail: rhoy@rc@gmail.com

Client
Mr & Mrs P England

Project
New Dwelling
Blacker green Lane
Silkstone
Barnsley S75 4NF

Title site plan			
Date	Drawing No.	Scale	
9/3/2016	rh/pe/3	1:100	
Sheet of	1	Revision	Drawn rh