




Produced 21.07.2009 from the Ordnance Survey National Geographic Database and incorporating surveyed revision available at this date. © Crown Copyright 2009.

Reproduction in whole or part is prohibited without the prior permission of Ordnance Survey.

Ordnance Survey, the OS Symbol and OS Sitemap are registered trademarks of Ordnance Survey, the national mapping agency of Great Britain.

The representation of a road, track or path is no evidence of a right of way.

The representation of features as lines is no evidence of a property boundary.

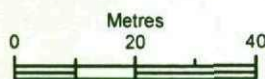


Scale 1:1250

Supplied by: **Blackwell M and D C**  
Serial number: 01997500  
Centre coordinates: 436589.75 407001


Further information can be found on the OS Sitemap Information leaflet or the Ordnance Survey web site:  
[www.ordnancesurvey.co.uk](http://www.ordnancesurvey.co.uk)

**5 MELROSE WAY**


S71 2JX

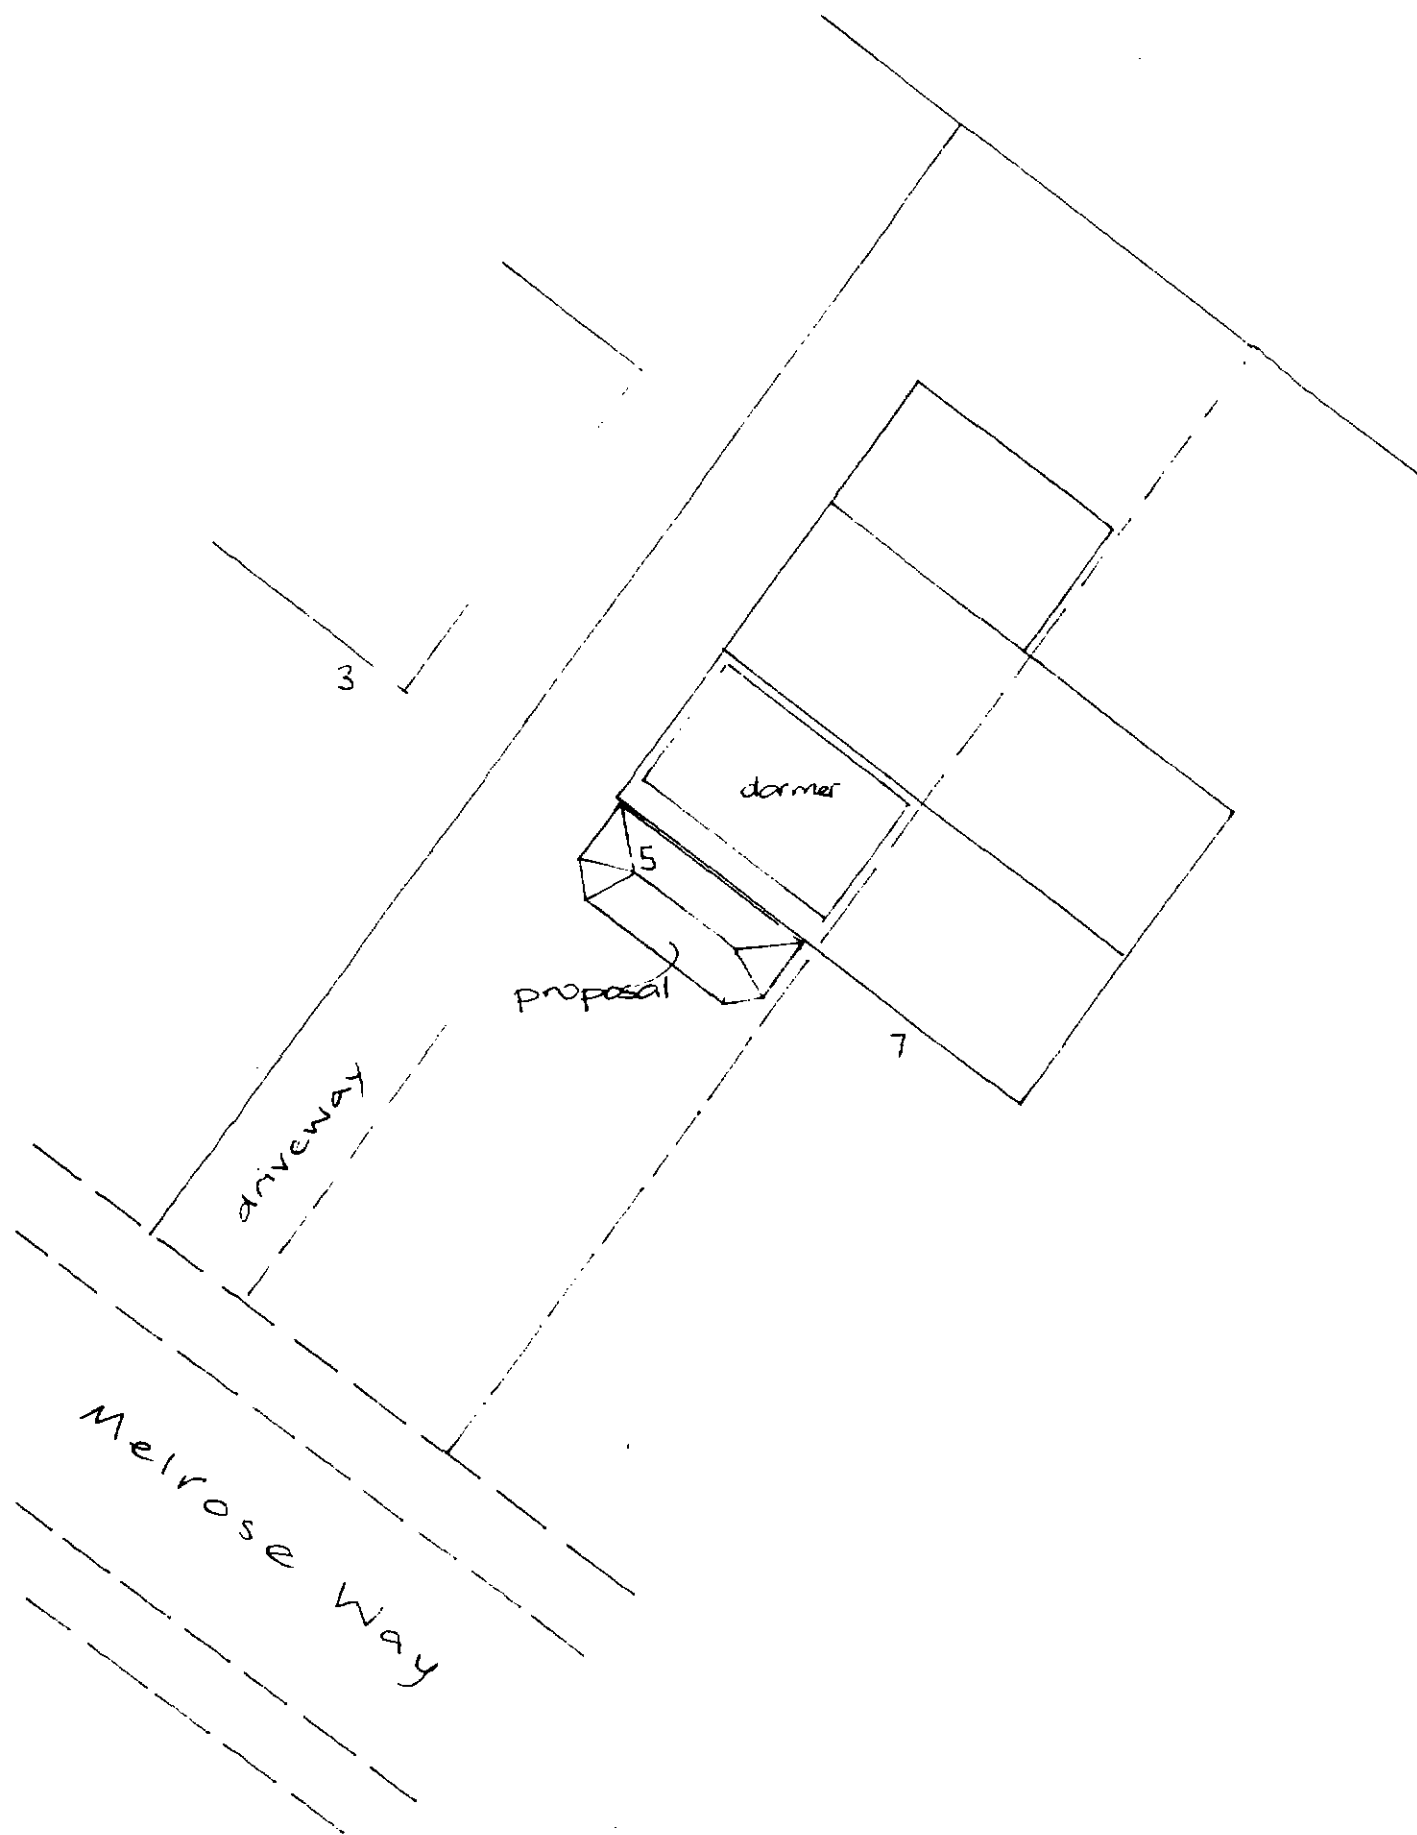


Site/roof plan  
scale 1:200

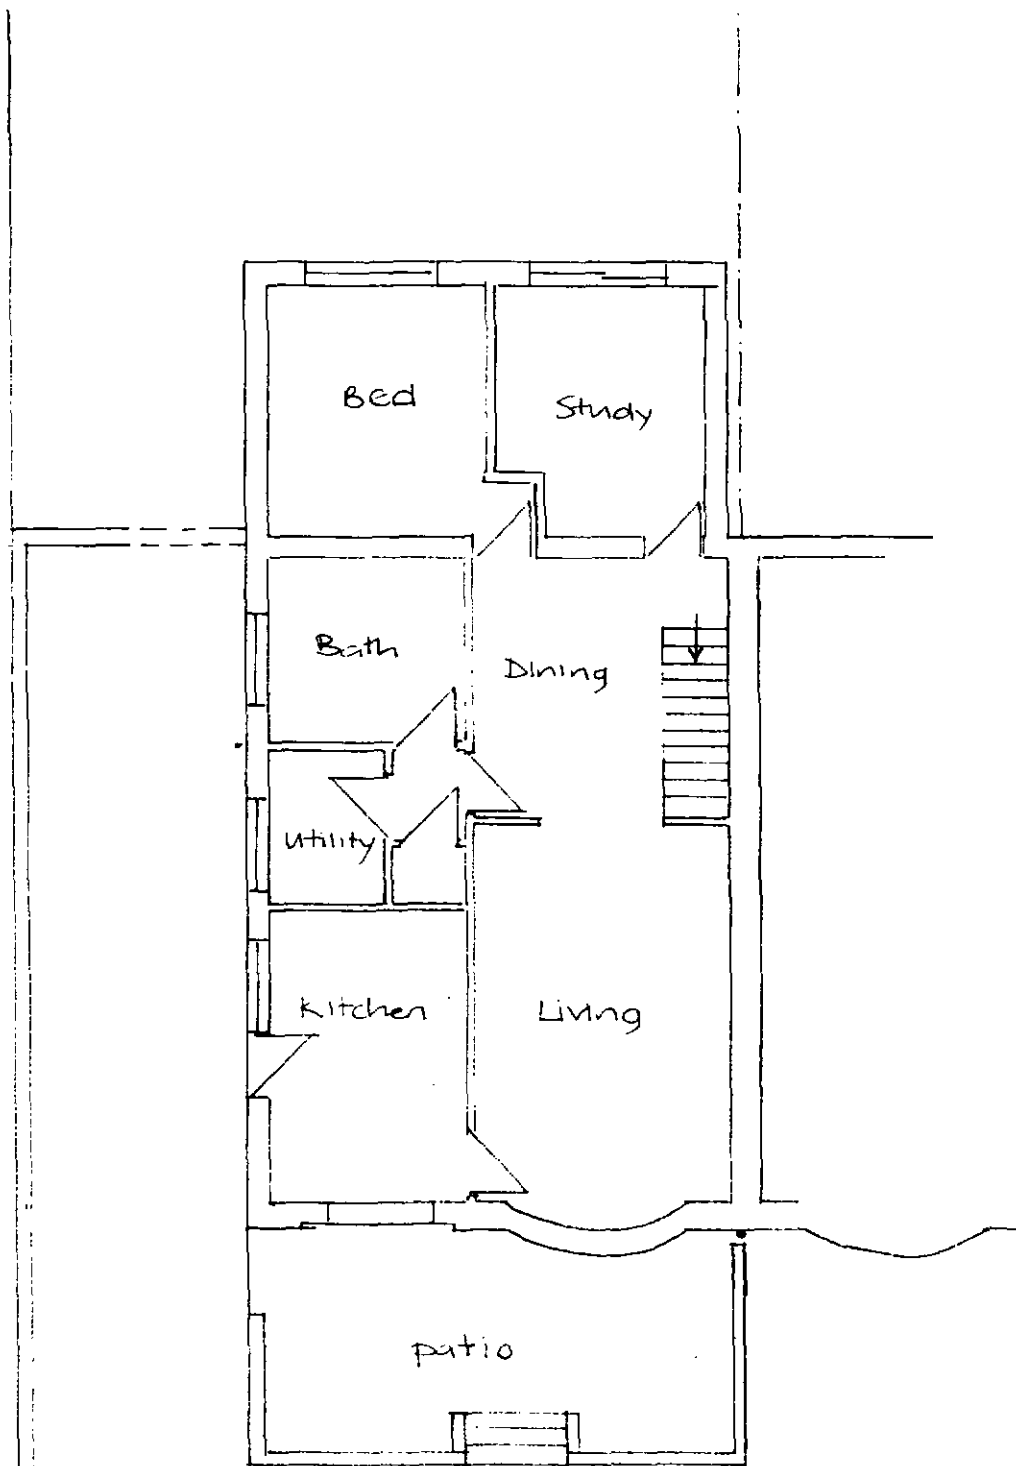


Existing Floor Plan  
1:100

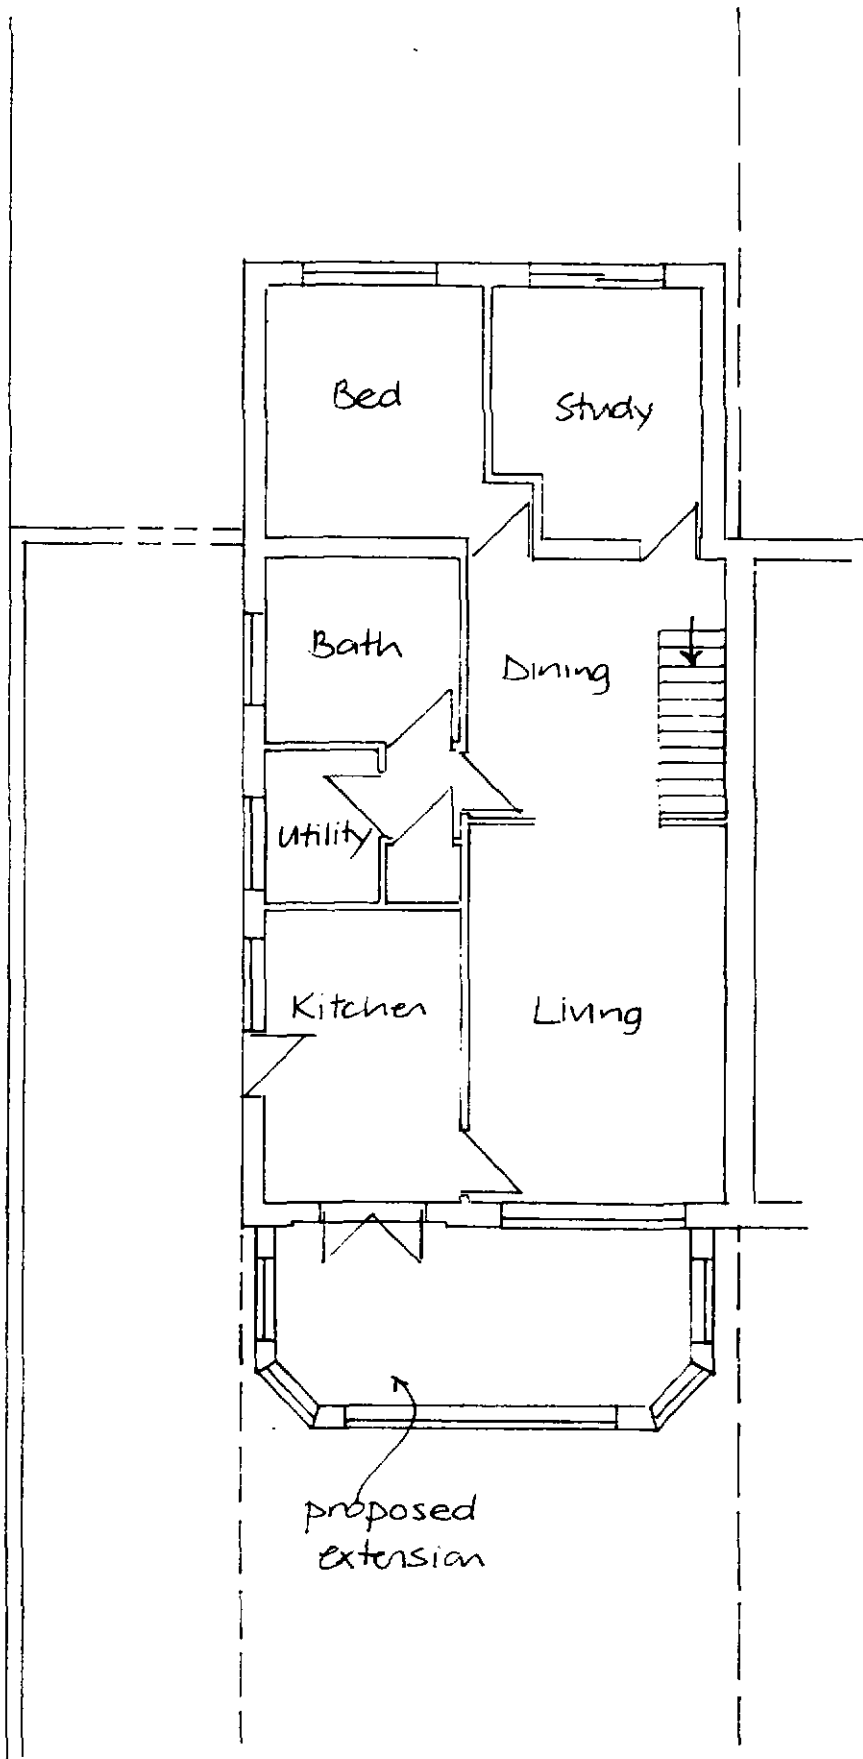

Proposed Floor Plan  
1:100

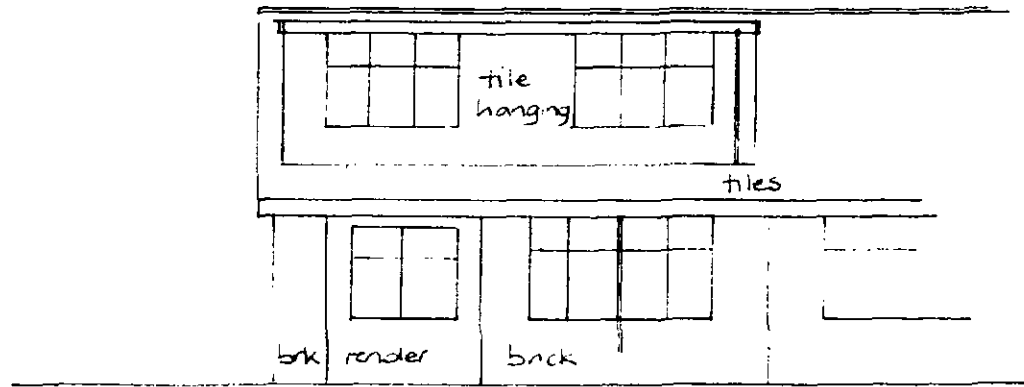


Existing Front

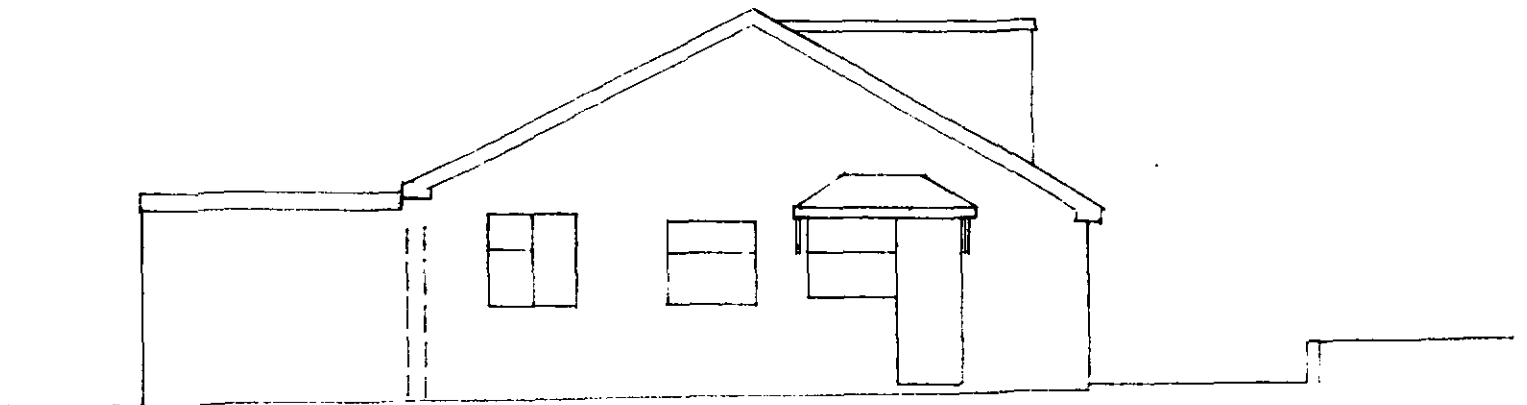


Existing Side


scale 1:100

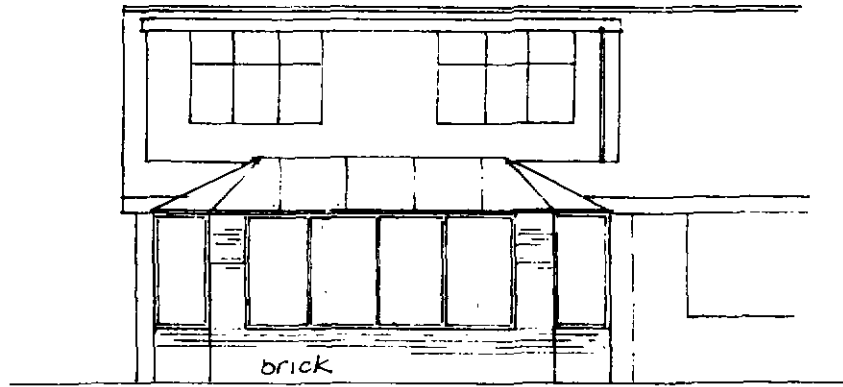

Proposed Front

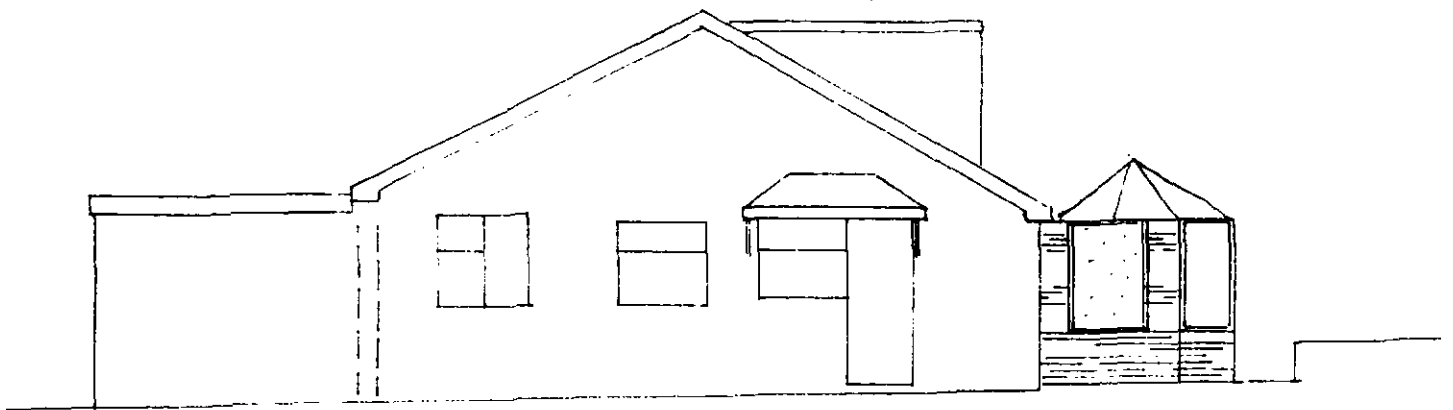

Proposed Side

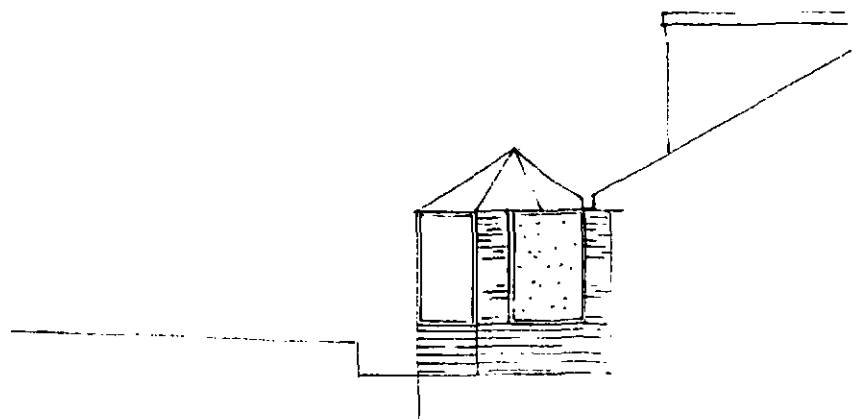

Proposed Side

scale 1:100