

LiAS Design Notes

This preliminary design is produced by the Lighting Application Specialist (LiAS) team of Signify UK based on information supplied by the Customer for the purpose of identifying suitable products and costing the proposal. This design cannot be used for Construction, as this design does not purport to eliminate health and safety risks as a CDM Regulation risk assessment has not been undertaken.

Depending on the level of information received, a number of assumptions may have been applied in order to create an indicative lighting proposal and costing model, according to lighting industry guidelines and incorporating industry best practice methods. These assumptions are documented below and will require confirmation by the Principle Designer (which is not Signify UK) during the detailed design phase.



Project Specific Assumptions

- Lighting levels as per LiDI specification.

Generic Assumptions (unless specifically informed differently)

- Preliminary Design proposals produced by the Signify LiAS Team are not to be used for installation purposes. It is the responsibility of the Principle Designer and/or Principle Contractor to ensure all Installation and Maintenance can be done in a safe manner, carried out by competent persons, based on their agreed Risk Assessments and Method Statements.
- The Luminaire Maintenance Factors have been based on 6-year cleaning intervals within an E3/E4 Environmental Zone and it is assumed that lamp/luminaire failures will be replaced on a 'spot replacement'.
- Energy consumptions have been based on the luminaire/s having Constant Light Output (CLO) enabled and the quoted wattage/s are the average over 100,000 hours (without dimming).
- The design calculations produced by Signify do not account for the effect obstructions, such as trees, will cause.
- Signify has not been provided with utility plans showing Buried, Above Ground or Overhead utilities. Therefore, all column/luminaire locations are indicative and are subject to review/verification by the Principle Designer.
- Unless stated otherwise, Signify has not visited site. Therefore, all column/luminaire locations are indicative and are subject to an onsite verification arranged/performed by the Principle Designer.
- Signify has not produced any Private Cable Network electrical calculations or reviewed the DNO network to confirm power supplies to the proposed lighting.
- Signify has not performed any asset condition testing and therefore assumes that any existing lighting columns/wall mounted brackets are structurally capable of supporting the weight & windage of the proposed luminaire/s. This must be verified by the Principle Designer before installation works commence.
- Unless stated otherwise, Signify is not supplying the new lighting columns (including brackets etc) and therefore it is the responsibility of the Principle Designers to confirm that all proposed equipment is suitable for the intended locations (e.g. raise & lower, ground condition, foundation type, saline environment, etc).
- Unless stated otherwise, luminaires will be supplied in their standard colour.

Luminaire Schedule
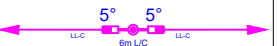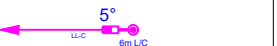
| Luminaire Schedule                                                                  |      |          |   |
|-------------------------------------------------------------------------------------|------|----------|---|
| Symbol                                                                              | Qtys | Lanterns | Luminaire Type   |
|  | 6    |          | 2 X LED Luminaires and 1 x 6 m Column with 0.5m bracket.<br>(Lantern Ref: LL-C)                                      |
|  | 9    |          | 1 X LED Luminaire and 1 x 6 m Column with 0.5m bracket.<br>(Lantern Ref: LL-C)                                       |
|  | 7    |          | 1 X 1300mm LED Luminaire<br>Luminaire mounted at 3.1m.<br>(Luminaire Ref: LL-E) with LiDL adjustable bracket.        |
|  | 16   |          | 1 X 1300mm LED Luminaire<br>Luminaire mounted at 3.1m.<br>(Luminaire Ref: LL-E EM-EL3) with LiDL adjustable bracket. |
|  | 13   |          | 1 X Recessed Downlighter<br>(Luminaire Ref: LL-CANOPY)                                                               |
|  | 1    |          | 1 X Recessed Downlighter<br>(Luminaire Ref: LL-CANOPY EM-EL3)                                                        |
|  | 9    |          | Columns with backplates installed                                                                                    |

All Lanterns installed at tilt angles indicated adjacent to the luminaire positions indicated on the drawing.  
Where possible all columns should be placed 0.75m away from the curb line.  
Perimeter lighting to be considered by client including any emergency lighting requirements.  
Footpaths/Stairs/Ramps not considered in these proposals.  
Where required Lighting columns should be protected by barriers from vehicle impact damages.  
These lighting values do not take into account any obstructions from trees, vehicles, objects etc.

| Calculation Summary base on maintenance factor of 0.79 |       |      |     |      |         |        |             |      |
|--------------------------------------------------------|-------|------|-----|------|---------|--------|-------------|------|
| Label                                                  | Units | Avg  | Min | Max  | Min/Avg | Height | Grid Points | UWLR |
| Main Carpark                                           | Lux   | 15.9 | 4.6 | 56.1 | 0.29    | 0m     | 1.5m        | 0.00 |

Spill light Isoline Legend

- 0.1lx
- 0.2lx
- 0.5lx
- 1.0lx
- 2.0lx
- 5.0lx

Signify Contacts

Richard Fortune, Key Account Manager - 07787 004900



| Rev | DSR no.  | Comment          | Date     | LiAS      | KAM | Project Number     | Project Name                           |
|-----|----------|------------------|----------|-----------|-----|--------------------|----------------------------------------|
| 0   | D-442192 | INITIAL PROPOSAL | 26/01/22 | HSR / AGG | RF  | 0400701935         | LiDL Hoyland, Barnsley Carpark         |
|     |          |                  |          |           |     | Scale & Sheet Size | Drawing Name                           |
|     |          |                  |          |           |     | NTS @ A3           | LiAS DESIGN NOTES & LUMINAIRE SCHEDULE |
|     |          |                  |          |           |     | Sheet No           |                                        |
|     |          |                  |          |           |     | DWG 00             |                                        |



Lighting Proposal Terms and Conditions of Use

These terms apply to the use of this preliminary proposal produced by Signify UK. This “**Proposal**” is understood to mean this document, a CAD drawing, lighting calculations, written documents, verbal conversations or any medium used to demonstrate or communicate the proposed lighting scheme using products from Signify’s brands. A “**Customer**” is the person or organisation for whom the Proposal is intended. The “**CDM Regulations**” means The Construction, Design and Management Regulations 2015, the Safety, Health & Welfare at Work Act 2005, The Construction (Design & Management) Regulations (Northern Ireland) 2015.

This Proposal is for guidance only and cannot be relied upon for purposes of installation or Health and Safety.

The supply and installation of this lighting scheme are subject to a contract being agreed between Customer and Signify.



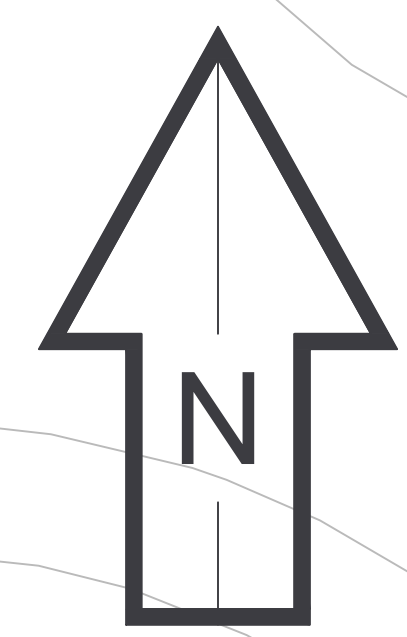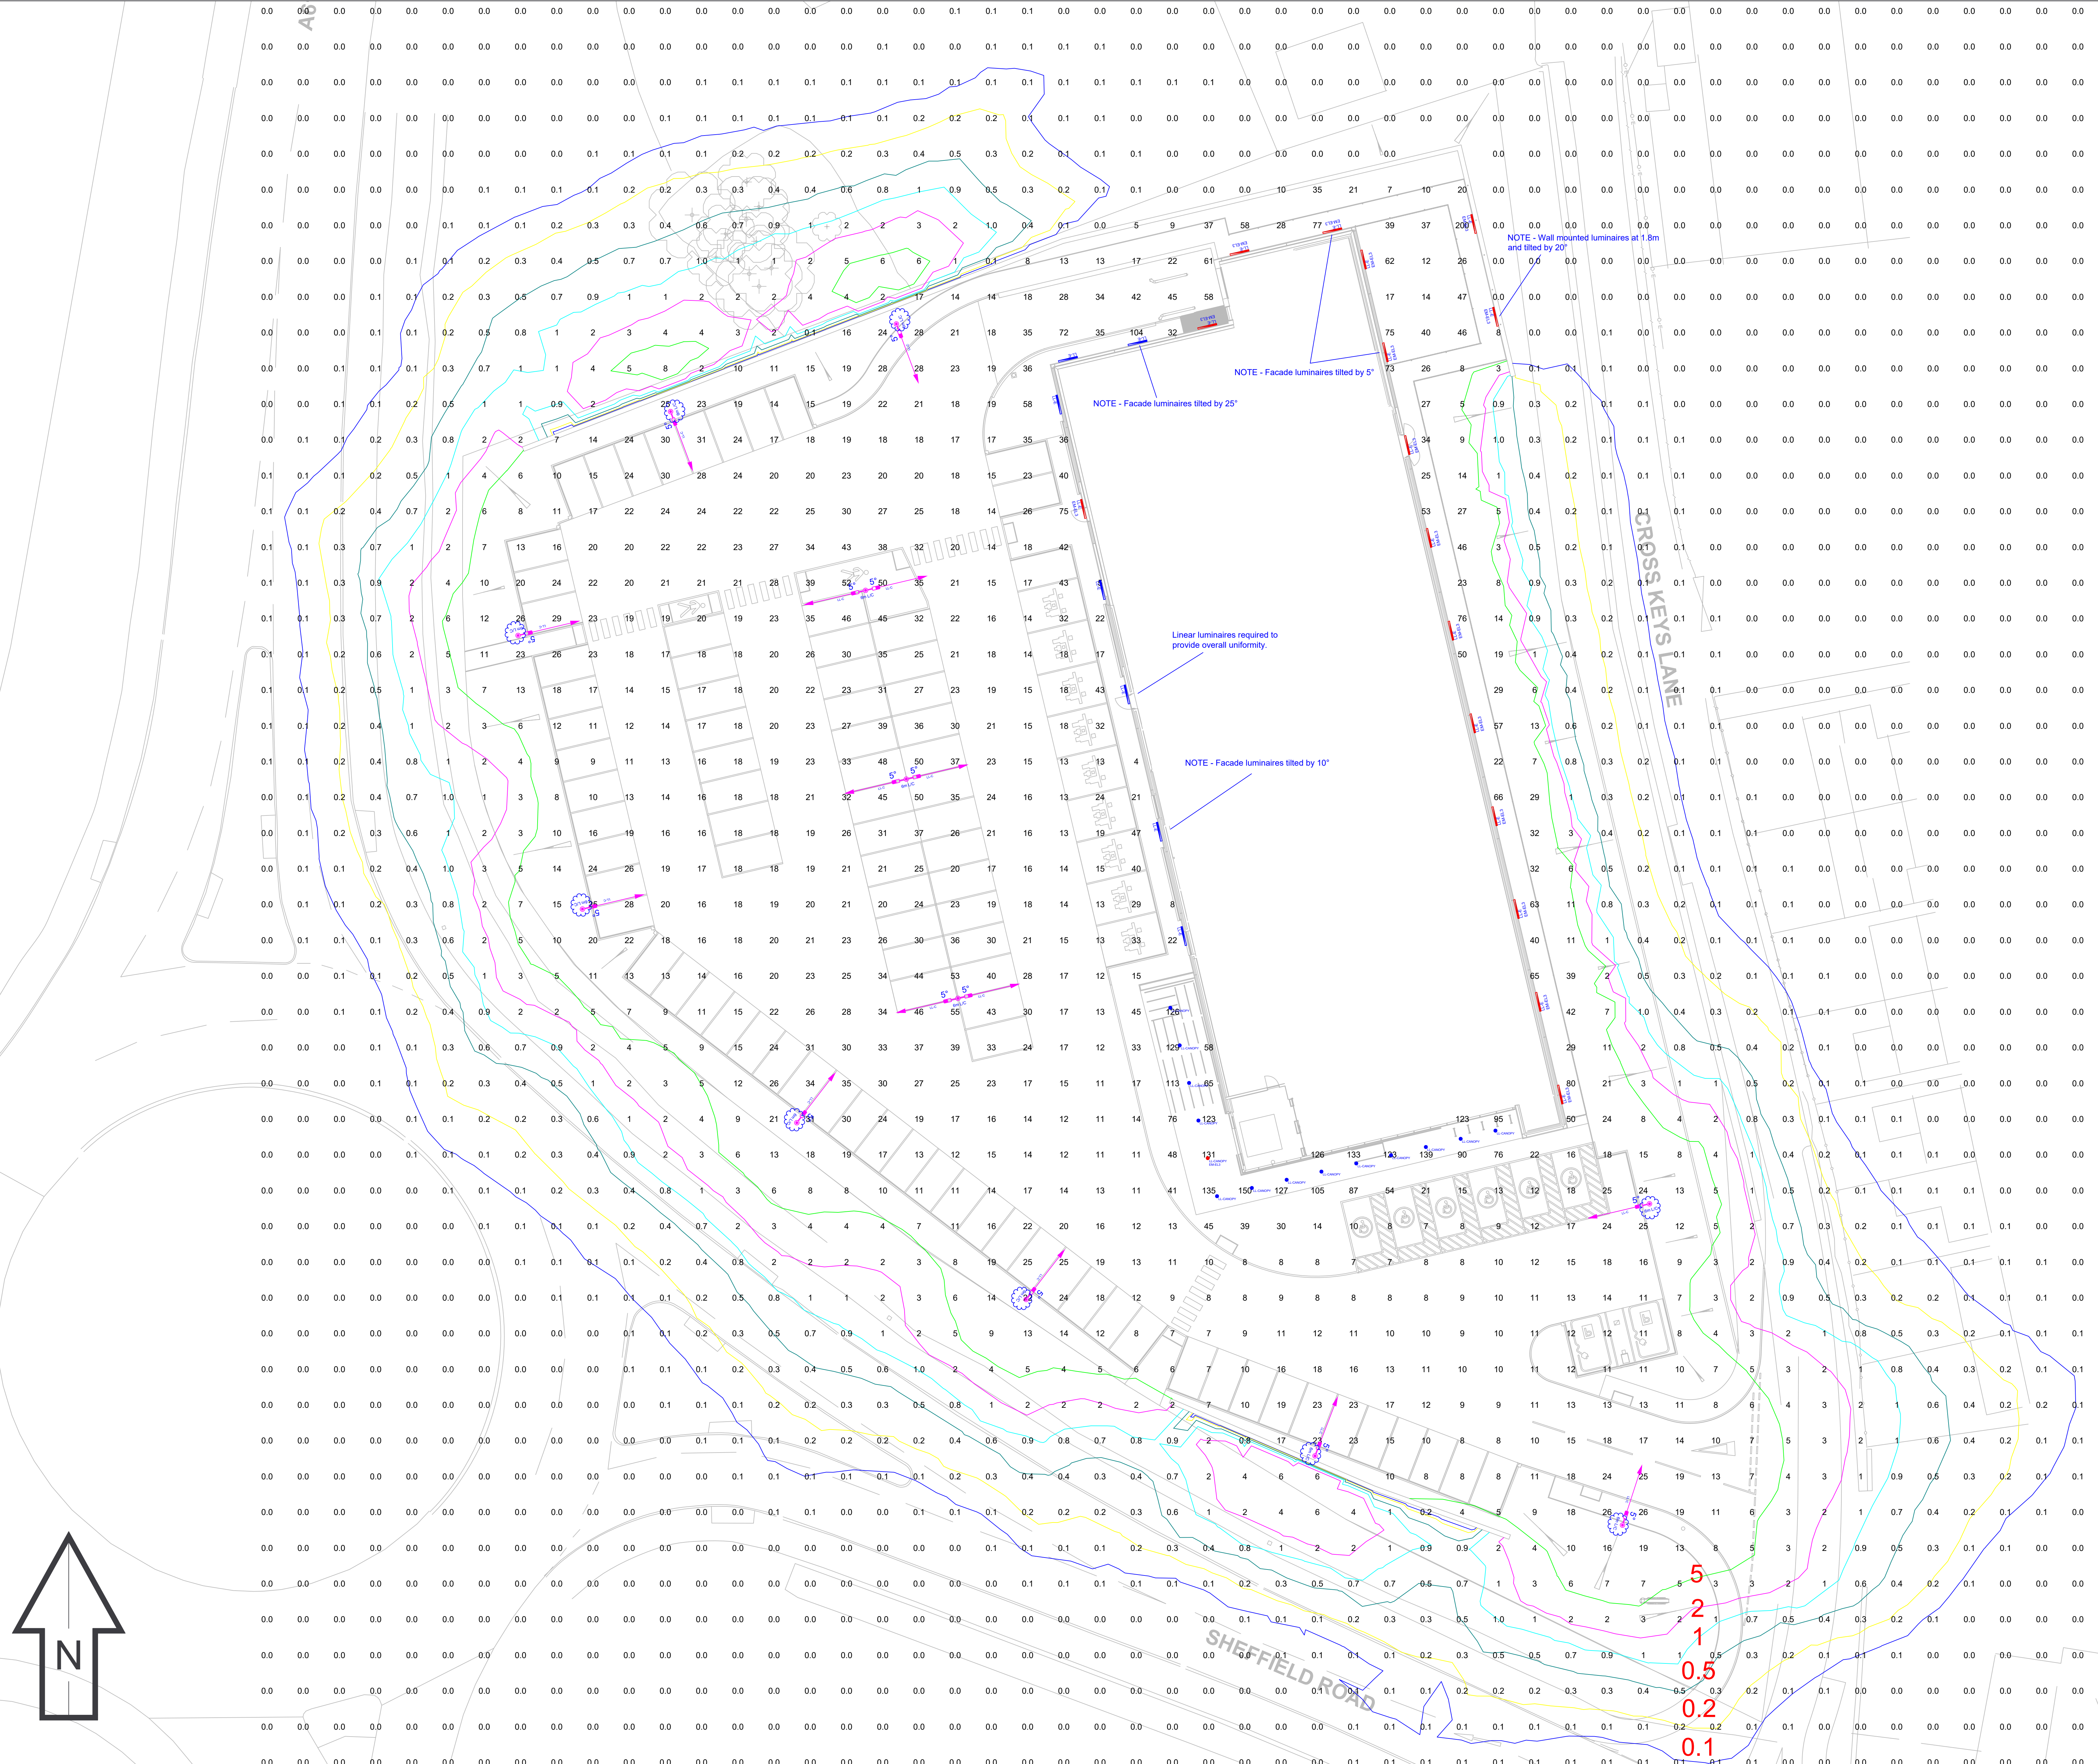


Key:

| Luminaire Schedule |              |   |
|--------------------|--------------|---|
| Symbol             | Qty/Lanterns | Luminaire Type   |
|                    | 6            | 2 X LED Luminaire and 1 x 6 m Column with 0.5m bracket.<br>(Lantern Ref: LL-C)                                       |
|                    | 9            | 1 X LED Luminaire and 1 x 6 m Column with 0.5m bracket.<br>(Lantern Ref: LL-C)                                       |
|                    | 7            | 1 X 1300mm LED Luminaire<br>Luminaire mounted at 3.1m.<br>(Luminaire Ref: LL-E) with LIDL adjustable bracket.        |
|                    | 16           | 1 X 1300mm LED Luminaire<br>Luminaire mounted at 3.1m.<br>(Luminaire Ref: LL-E EM-EL3) with LIDL adjustable bracket. |
|                    | 13           | 1 X Recessed Downlighter<br>(Luminaire Ref: LL-CANOPY)                                                               |
|                    | 1            | 1 X Recessed Downlighter<br>(Luminaire Ref: LL-CANOPY EM-EL3)                                                        |
|                    | 9            | Columns with backplates installed                                                                                    |

All Lanterns installed at 90 angles indicated adjacent to the luminaire positions indicated on the drawing.  
Where possible all columns should be placed 0.75m away from the curb line.  
Pavement lighting to be considered by client including any emergency lighting requirements.  
Footpath/Carriageway not considered in these proposals.  
Where required Lighting columns should be protected by barriers from vehicle impact damages.  
These lighting values do not take into account any obstructions from trees, vehicles, objects etc.

|                                                         |       |      |     |      |         |        |             |       |  |
|---------------------------------------------------------|-------|------|-----|------|---------|--------|-------------|-------|--|
| Calculation Summary based on maintenance factor of 0.79 |       |      |     |      |         |        |             |       |  |
| Label                                                   | Units | Avg  | Min | Max  | Min/Avg | Height | Grid Points | UW/LR |  |
| Main Carpark                                            | Lux   | 15.9 | 4.6 | 56.1 | 0.29    | 0m     | 1.5m        | 0.00  |  |

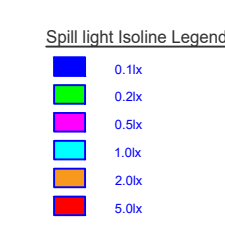

- Notes:
- 1) Unless agreed otherwise, the lighting proposal produced by the Lighting Application Specialist (LIAS) team of Philips Lighting UK&I is not intended for construction purposes, as it does not take into account the elimination of health and safety risks at this stage. For further details please refer to sheet number **DWG 00**

2) Do not scale for this drawing

PROPOSAL

(NOT FOR CONSTRUCTION)

| Rev | DSR no.  | Comment          | Date     | LIAS      | KAM | Project Number     | Project Name                   |
|-----|----------|------------------|----------|-----------|-----|--------------------|--------------------------------|
| 0   | D-442192 | INITIAL PROPOSAL | 26/01/22 | HSR / AGG | RF  | 0400701935         | LiDL Hoyland, Barnsley Carpark |
|     |          |                  |          |           |     | Scale & Sheet Size | Drawing Name                   |
|     |          |                  |          |           |     | 1:200 @ A0         | PROPOSED LIGHTING LAYOUT       |
|     |          |                  |          |           |     | Sheet No           |                                |
|     |          |                  |          |           |     | DWG 01             |                                |