



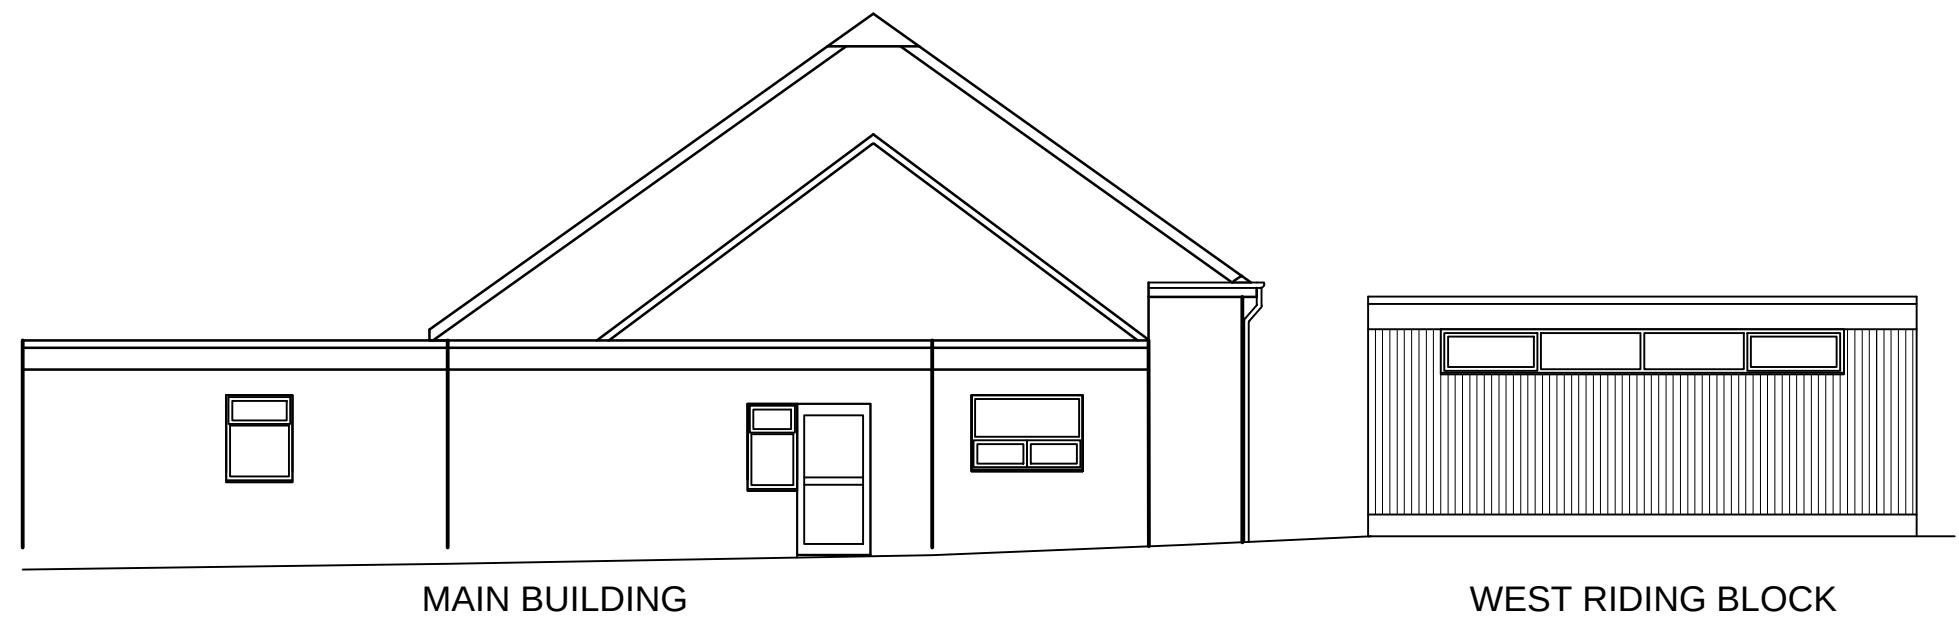


MAIN BUILDING

WEST RIDING BLOCK

WEST ELEVATION

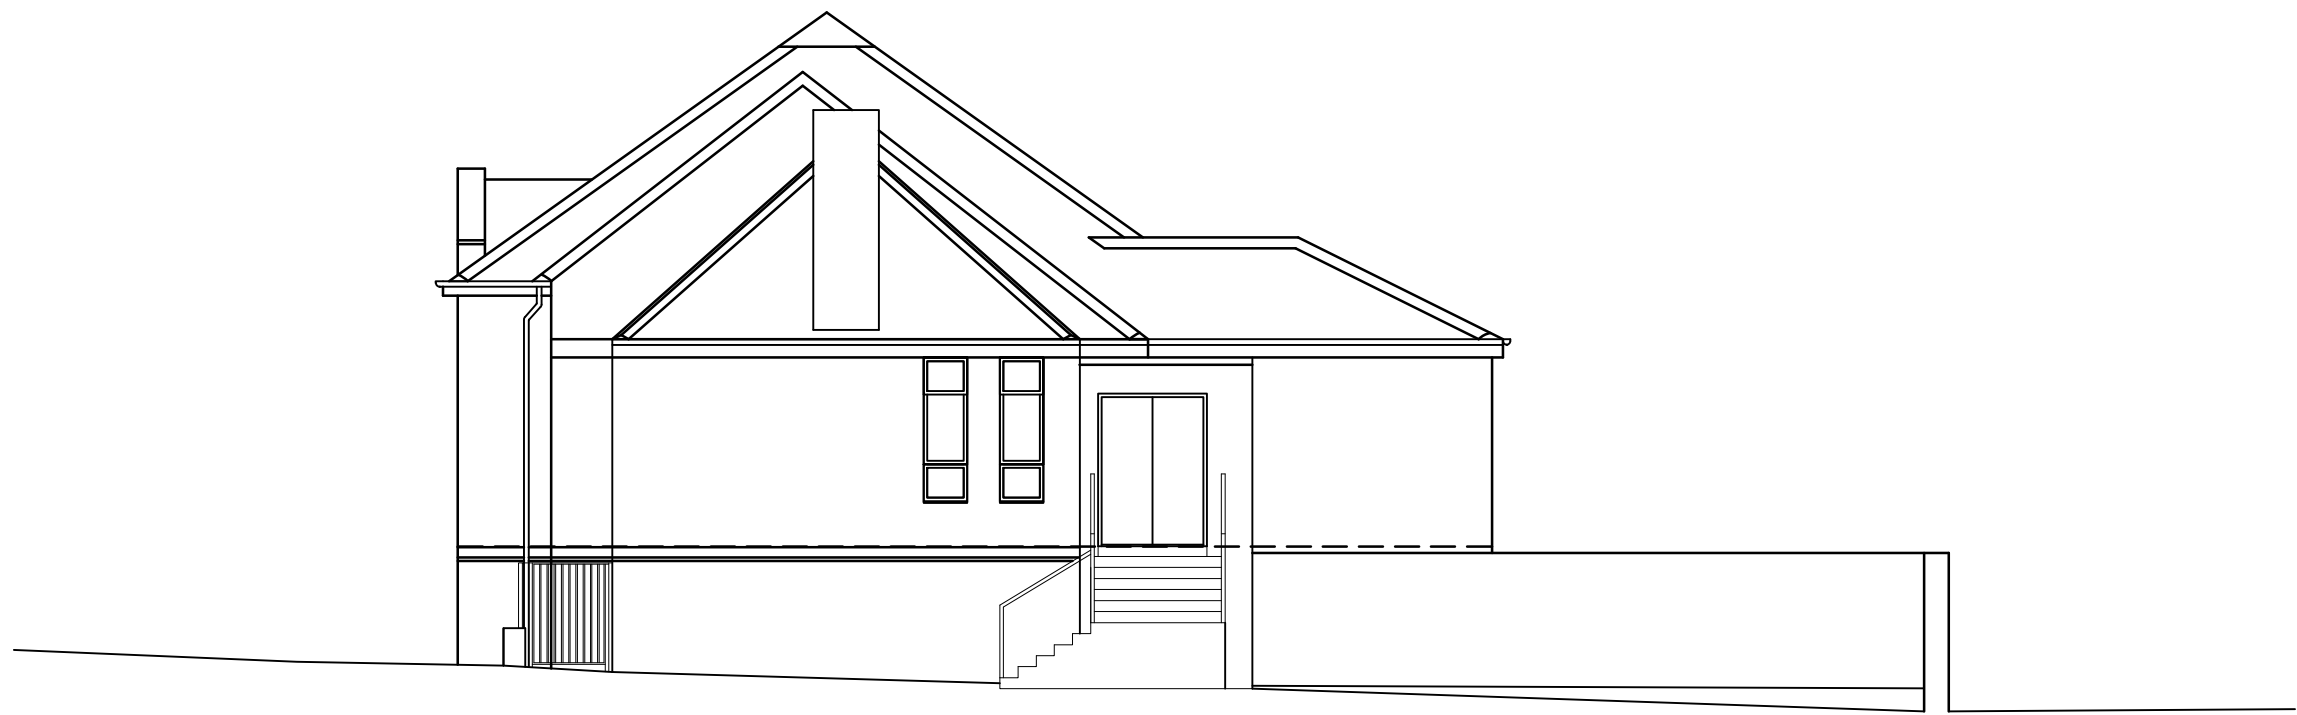


EAST ELEVATION

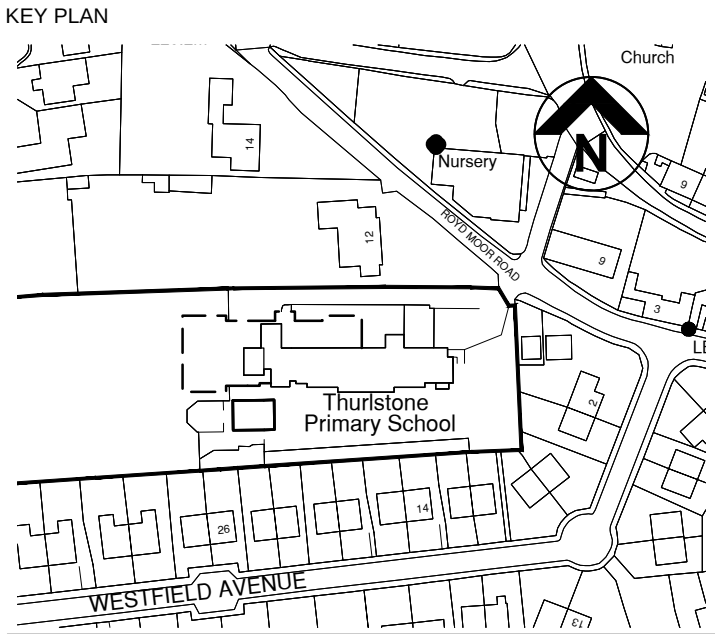

Notes:



SOUTH ELEVATION

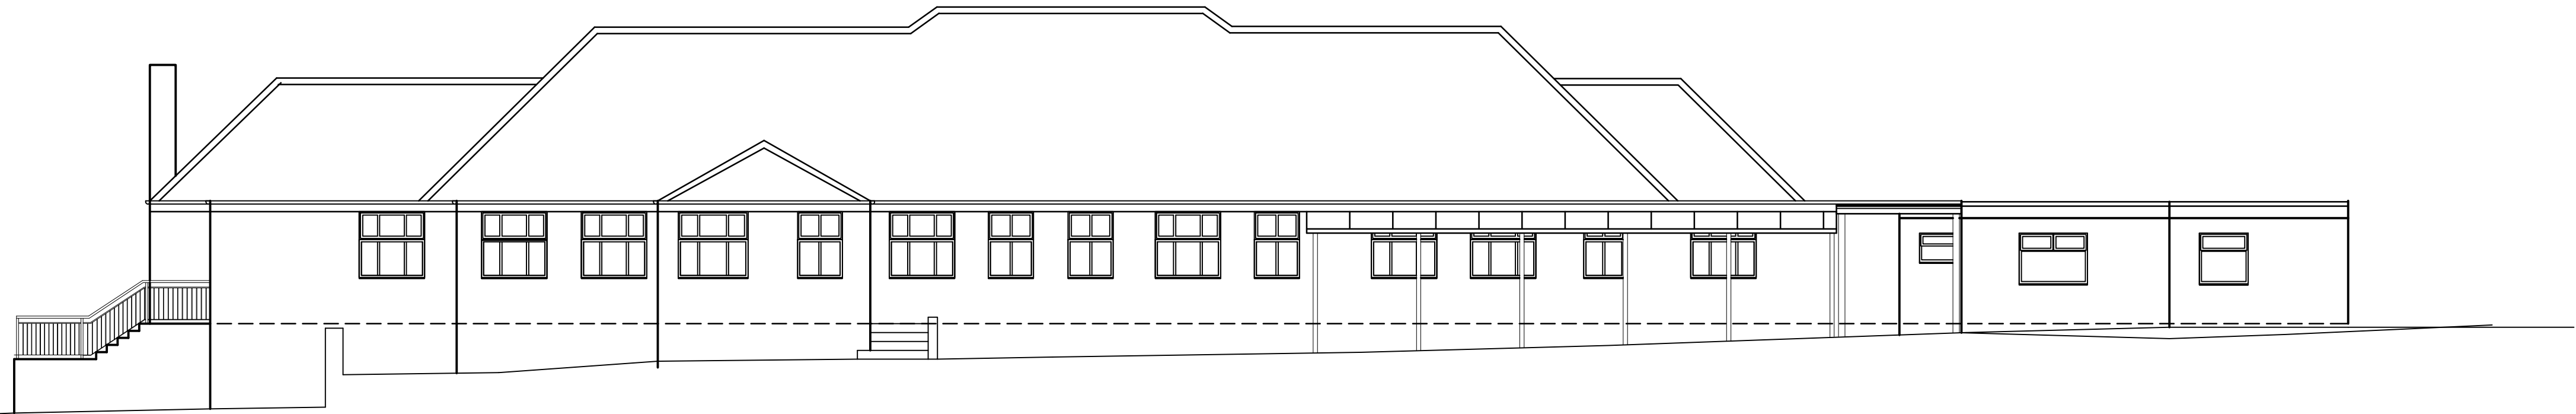

NORTH ELEVATION

THIS DRAWING IS PRODUCED FOR USE IN THIS PROJECT ONLY AND MAY NOT BE USED FOR ANY OTHER PURPOSE. NPS PROPERTY CONSULTANTS LTD ACCEPT NO LIABILITY FOR THE USE OF THIS DRAWING OTHER THAN THE PURPOSE FOR WHICH IT WAS INTENDED IN CONNECTION WITH THIS PROJECT AS RECORDED IN THE PURPOSE FOR ISSUE AND FILE STATUS CODE.										RESPONSIBILITY IS NOT ACCEPTED FOR OTHERS SCALING DIRECTLY FROM THIS DRAWING. DO NOT SCALE FROM THIS DRAWING. USE WRITTEN DIMENSIONS ONLY.										CLIENT BARNSELY METROPOLITAN BOROUGH COUNCIL										TITLE EXISTING ELEVATIONS										 NPS Barnsley Ltd Geosony Photo, Rockville St, Barnsley, South Yorkshire, S10 2DS Tel: 01223 770011, Email: barnsley@nps.co.uk, web@nps.co.uk										SCALES 1:100										DISCIPLINE ARCHITECT										PROJECT NUMBER 16-1-1001	
FIRST ISSUE										THIS DRAWING MAY NOT BE REPRODUCED IN ANY FORM WITHOUT PRIOR WRITTEN AGREEMENT OF NPS PROPERTY CONSULTANTS LTD.										PROJECT THURLSTONE PRIMARY SCHOOL EXTENSION										DRAWING NUMBER NPS-DR-A-(21)-021										REV CODE P1										STATUS CODE S2										PURPOSE OF ISSUE PLANNING APPROVAL										DRAWN BY GH	
COMMENT										© CROWN COPYRIGHT AND DATABASE RIGHTS 2015 ORDNANCE SURVEY LICENCE NUMBER 100019340										0mm10203060mm 1:1 ORIGINAL SHEET SIZE A1	