




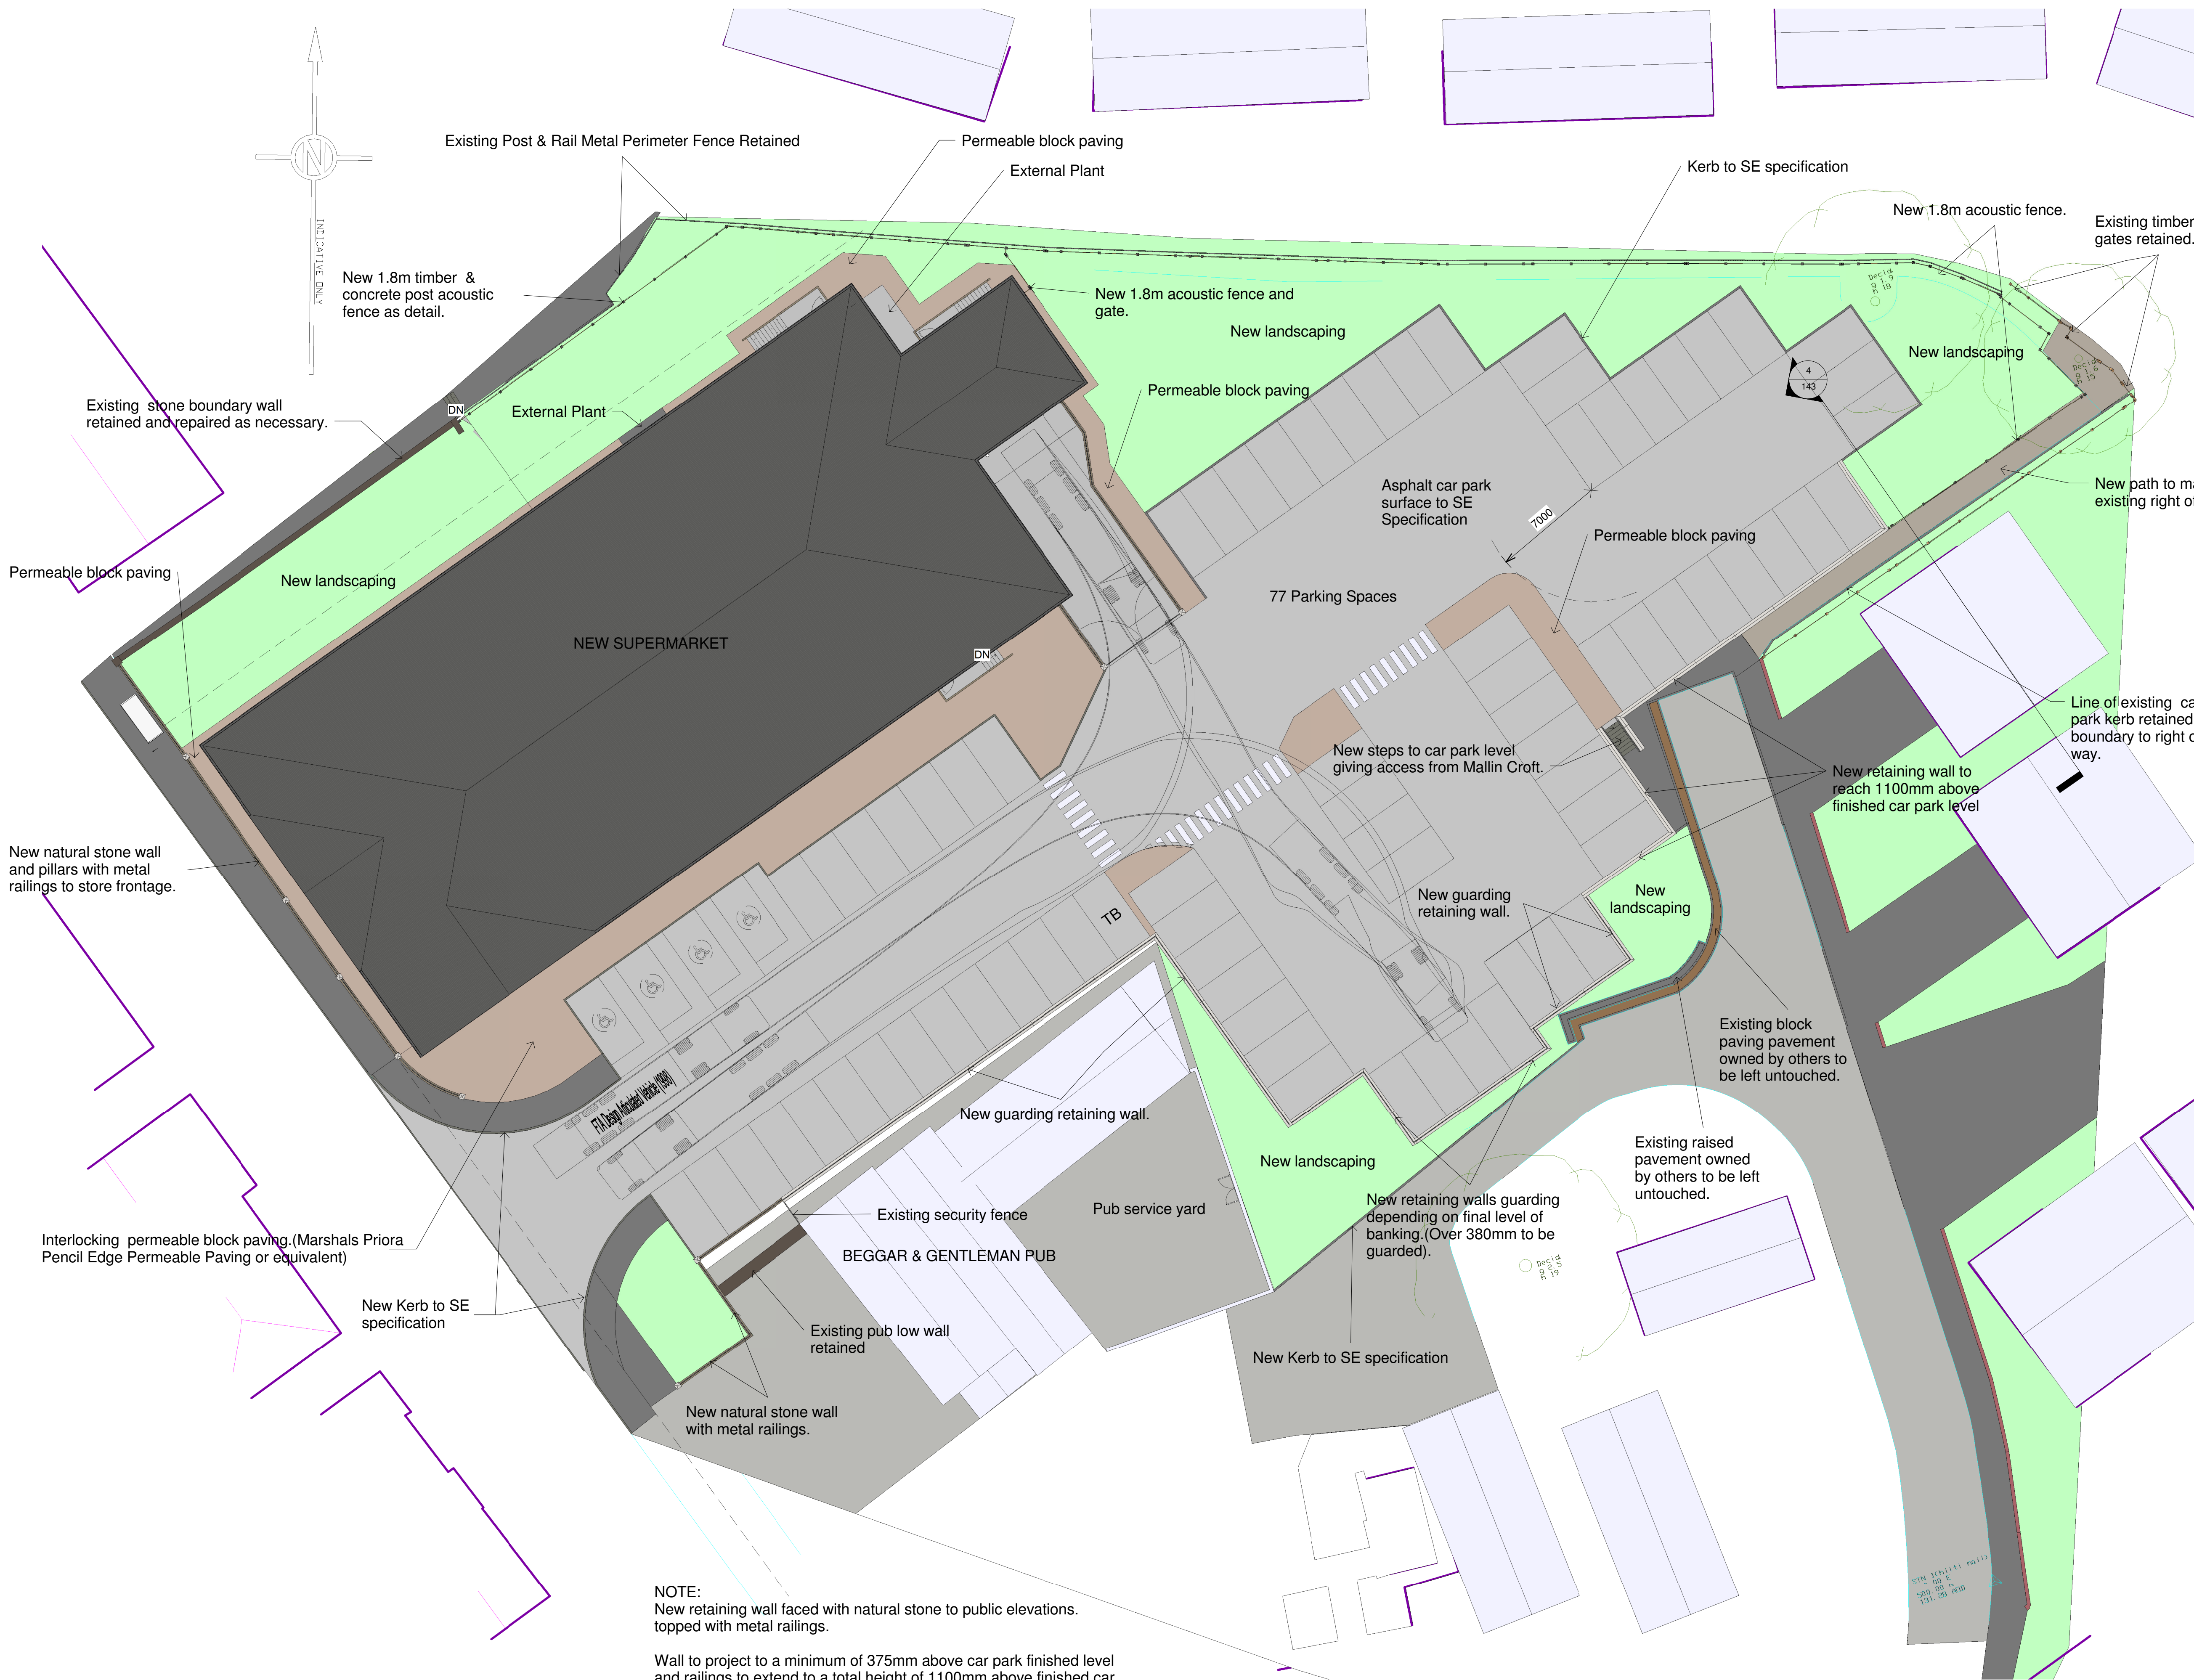

New bollards to be similar to existing steel bollards used throughout Hoyland town centre

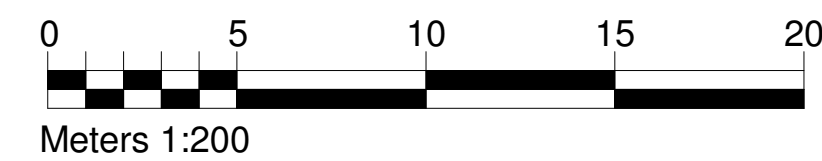

Rev	Date	Drawn	Description
A	24/04/15	SL	Amended carpark layout
B	26/05/15	SL	Amended Totem Signs
C	07/08/15	SL	Revised levels and consequential boundary treatment
D	02/09/15	SL	Revised boundary, and revised car park edge guarding

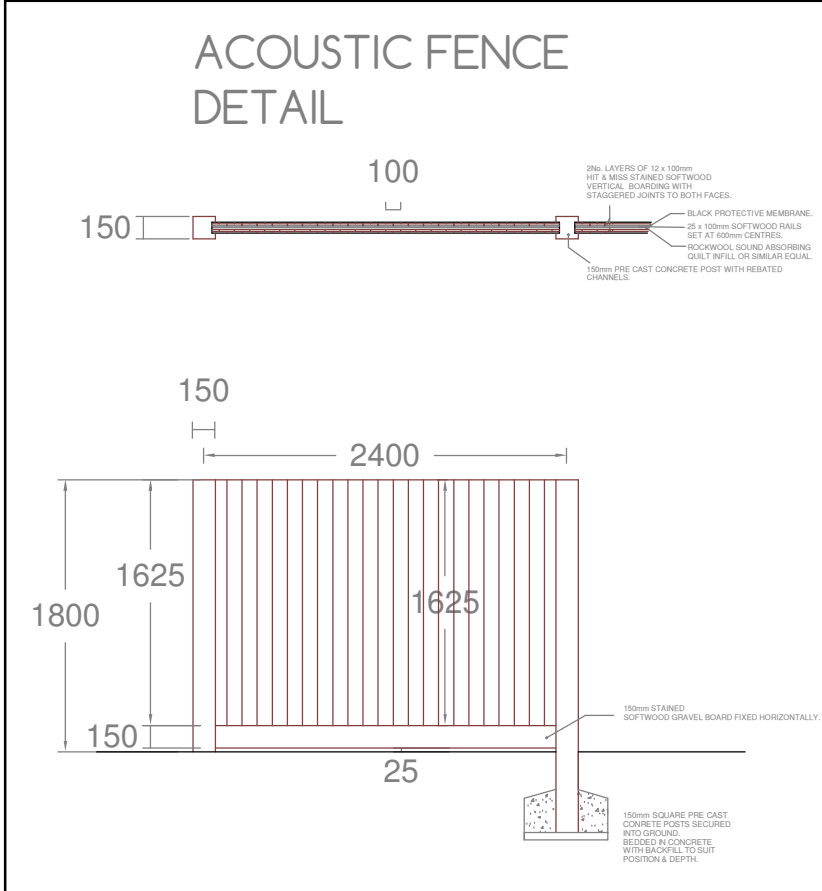

Client: RESILIENT

Project: HOYLAND SITE B

Title: Proposed Site Plan

Scales:	Drawn:	Date:	Checked:
As indicated	SL	10/09/2015 13:08:03	KJ

Drawing no:	Rev:
0010.13.02 120	D

The White House, 24a St Andrews Road, Sheffield, S11 9AL
T: 0114 226 0255 F: 0114 226 0256
E: office@whitedg.co.uk W: www.whitedg.co.uk