



| Drawing No. | Rev No. |
|-------------|---------|
| MPP001 -003 |         |

DO NOT SCALE: Contractor to check all dimensions and report any omissions or errors

NOTES

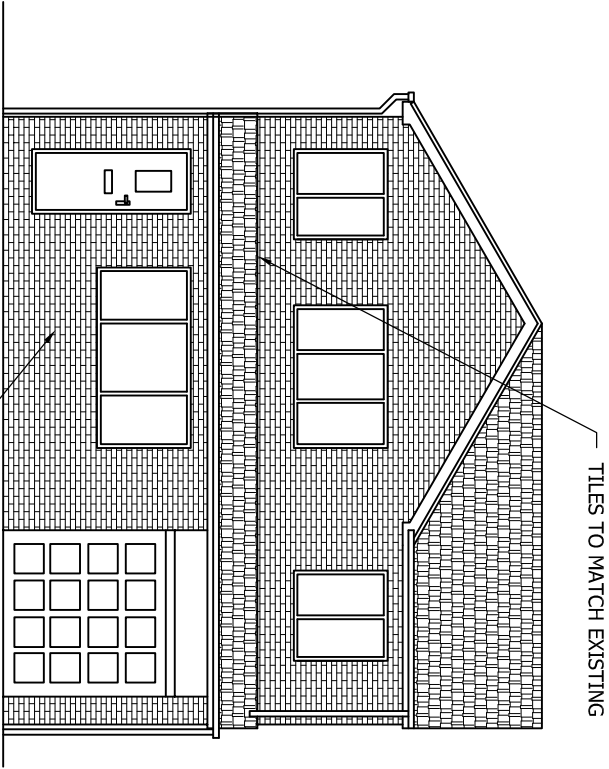

PROPOSED FRONT ELEVATION  
SCALE 1:100 AT A3

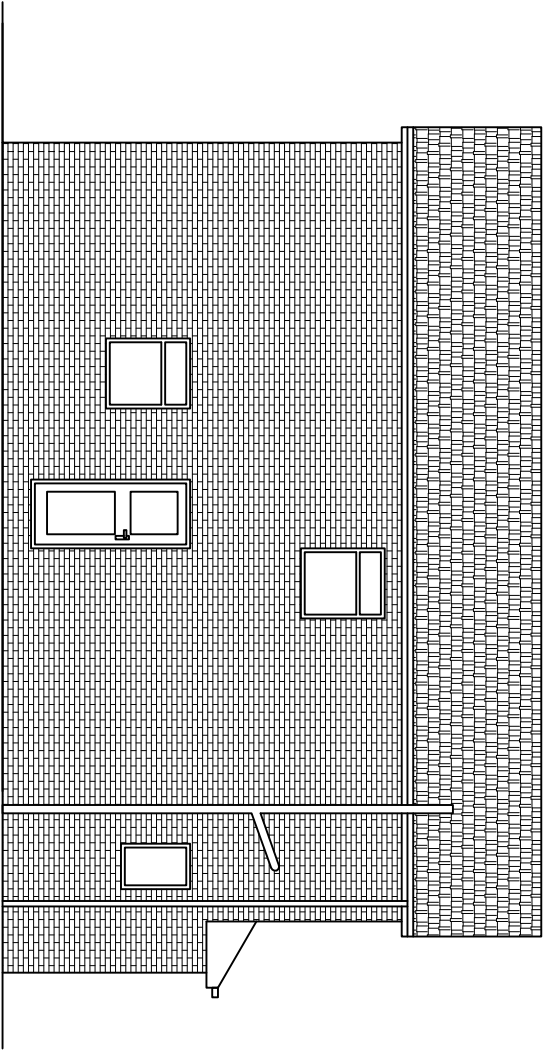

PROPOSED END ELEVATION  
SCALE 1:100 AT A3

| Rev | Description | By | CHK | App | Date |
|-----|-------------|----|-----|-----|------|
|     |             |    |     |     |      |

|                                              |                                                        |                                 |                                   |                                       |   |
|----------------------------------------------|--------------------------------------------------------|---------------------------------|-----------------------------------|---------------------------------------|---|
| Client                                       | MRS P PADGET                                           |                                 |                                   |                                       |   |
| Drawing Title                                | PROPOSED ELEVATIONS                                    |                                 |                                   |                                       |   |
| Address                                      | 26 BRUNSWICK CLOSE<br>SMITHIES<br>BARNSELEY<br>S71 1NQ |                                 |                                   |                                       |   |
| Project Title                                | PROPOSED SINGLE STOREY<br>FRONT EXTENSION              |                                 |                                   |                                       |   |
| Purpose of Issue:                            | PLANNING                                               |                                 |                                   |                                       |   |
| Drawing Status                               | FIRST ISSUE                                            |                                 |                                   |                                       |   |
| Scale at A3                                  | AS SHOWN                                               |                                 |                                   |                                       |   |
| Checked By                                   | PP                                                     | Date                            | 05/07/2008                        |                                       |   |
| Project No.                                  | MPP001                                                 | Drawing No.                     | 003                               | Revision                              | - |
| APPROVAL <input checked="" type="checkbox"/> | INFORMATION <input type="checkbox"/>                   | TENDER <input type="checkbox"/> | CONTRACT <input type="checkbox"/> | CONSTRUCTION <input type="checkbox"/> |   |

|     |             |    |     |     |      |
|-----|-------------|----|-----|-----|------|
| Rev | Description | By | CHK | App | Date |
|     |             |    |     |     |      |

|                                              |                                                        |                                 |                                   |                                       |   |
|----------------------------------------------|--------------------------------------------------------|---------------------------------|-----------------------------------|---------------------------------------|---|
| Client                                       | MRS P PADGET                                           |                                 |                                   |                                       |   |
| Drawing Title                                | PROPOSED ELEVATIONS                                    |                                 |                                   |                                       |   |
| Address                                      | 26 BRUNSWICK CLOSE<br>SMITHIES<br>BARNSELEY<br>S71 1NQ |                                 |                                   |                                       |   |
| Project Title                                | PROPOSED SINGLE STOREY<br>FRONT EXTENSION              |                                 |                                   |                                       |   |
| Purpose of Issue:                            | PLANNING                                               |                                 |                                   |                                       |   |
| Drawing Status                               | FIRST ISSUE                                            |                                 |                                   |                                       |   |
| Scale at A3                                  | AS SHOWN                                               |                                 |                                   |                                       |   |
| Checked By                                   | PP                                                     | Date                            | 05/07/2008                        |                                       |   |
| Project No.                                  | MPP001                                                 | Drawing No.                     | 003                               | Revision                              | - |
| APPROVAL <input checked="" type="checkbox"/> | INFORMATION <input type="checkbox"/>                   | TENDER <input type="checkbox"/> | CONTRACT <input type="checkbox"/> | CONSTRUCTION <input type="checkbox"/> |   |

|     |             |    |     |     |      |
|-----|-------------|----|-----|-----|------|
| Rev | Description | By | CHK | App | Date |
|     |             |    |     |     |      |

|                                              |                                                        |                                 |                                   |                                       |   |
|----------------------------------------------|--------------------------------------------------------|---------------------------------|-----------------------------------|---------------------------------------|---|
| Client                                       | MRS P PADGET                                           |                                 |                                   |                                       |   |
| Drawing Title                                | PROPOSED ELEVATIONS                                    |                                 |                                   |                                       |   |
| Address                                      | 26 BRUNSWICK CLOSE<br>SMITHIES<br>BARNSELEY<br>S71 1NQ |                                 |                                   |                                       |   |
| Project Title                                | PROPOSED SINGLE STOREY<br>FRONT EXTENSION              |                                 |                                   |                                       |   |
| Purpose of Issue:                            | PLANNING                                               |                                 |                                   |                                       |   |
| Drawing Status                               | FIRST ISSUE                                            |                                 |                                   |                                       |   |
| Scale at A3                                  | AS SHOWN                                               |                                 |                                   |                                       |   |
| Checked By                                   | PP                                                     | Date                            | 05/07/2008                        |                                       |   |
| Project No.                                  | MPP001                                                 | Drawing No.                     | 003                               | Revision                              | - |
| APPROVAL <input checked="" type="checkbox"/> | INFORMATION <input type="checkbox"/>                   | TENDER <input type="checkbox"/> | CONTRACT <input type="checkbox"/> | CONSTRUCTION <input type="checkbox"/> |   |

|     |             |    |     |     |      |
|-----|-------------|----|-----|-----|------|
| Rev | Description | By | CHK | App | Date |
|     |             |    |     |     |      |

|                                              |                                                        |                                 |                                   |                                       |   |
|----------------------------------------------|--------------------------------------------------------|---------------------------------|-----------------------------------|---------------------------------------|---|
| Client                                       | MRS P PADGET                                           |                                 |                                   |                                       |   |
| Drawing Title                                | PROPOSED ELEVATIONS                                    |                                 |                                   |                                       |   |
| Address                                      | 26 BRUNSWICK CLOSE<br>SMITHIES<br>BARNSELEY<br>S71 1NQ |                                 |                                   |                                       |   |
| Project Title                                | PROPOSED SINGLE STOREY<br>FRONT EXTENSION              |                                 |                                   |                                       |   |
| Purpose of Issue:                            | PLANNING                                               |                                 |                                   |                                       |   |
| Drawing Status                               | FIRST ISSUE                                            |                                 |                                   |                                       |   |
| Scale at A3                                  | AS SHOWN                                               |                                 |                                   |                                       |   |
| Checked By                                   | PP                                                     | Date                            | 05/07/2008                        |                                       |   |
| Project No.                                  | MPP001                                                 | Drawing No.                     | 003                               | Revision                              | - |
| APPROVAL <input checked="" type="checkbox"/> | INFORMATION <input type="checkbox"/>                   | TENDER <input type="checkbox"/> | CONTRACT <input type="checkbox"/> | CONSTRUCTION <input type="checkbox"/> |   |

|     |             |    |     |     |      |
|-----|-------------|----|-----|-----|------|
| Rev | Description | By | CHK | App | Date |
|     |             |    |     |     |      |

|                                              |                                                        |                                 |                                   |                                       |   |
|----------------------------------------------|--------------------------------------------------------|---------------------------------|-----------------------------------|---------------------------------------|---|
| Client                                       | MRS P PADGET                                           |                                 |                                   |                                       |   |
| Drawing Title                                | PROPOSED ELEVATIONS                                    |                                 |                                   |                                       |   |
| Address                                      | 26 BRUNSWICK CLOSE<br>SMITHIES<br>BARNSELEY<br>S71 1NQ |                                 |                                   |                                       |   |
| Project Title                                | PROPOSED SINGLE STOREY<br>FRONT EXTENSION              |                                 |                                   |                                       |   |
| Purpose of Issue:                            | PLANNING                                               |                                 |                                   |                                       |   |
| Drawing Status                               | FIRST ISSUE                                            |                                 |                                   |                                       |   |
| Scale at A3                                  | AS SHOWN                                               |                                 |                                   |                                       |   |
| Checked By                                   | PP                                                     | Date                            | 05/07/2008                        |                                       |   |
| Project No.                                  | MPP001                                                 | Drawing No.                     | 003                               | Revision                              | - |
| APPROVAL <input checked="" type="checkbox"/> | INFORMATION <input type="checkbox"/>                   | TENDER <input type="checkbox"/> | CONTRACT <input type="checkbox"/> | CONSTRUCTION <input type="checkbox"/> |   |

|     |             |    |     |     |      |
|-----|-------------|----|-----|-----|------|
| Rev | Description | By | CHK | App | Date |
|     |             |    |     |     |      |

|                                              |                                                        |                                 |                                   |                                       |   |
|----------------------------------------------|--------------------------------------------------------|---------------------------------|-----------------------------------|---------------------------------------|---|
| Client                                       | MRS P PADGET                                           |                                 |                                   |                                       |   |
| Drawing Title                                | PROPOSED ELEVATIONS                                    |                                 |                                   |                                       |   |
| Address                                      | 26 BRUNSWICK CLOSE<br>SMITHIES<br>BARNSELEY<br>S71 1NQ |                                 |                                   |                                       |   |
| Project Title                                | PROPOSED SINGLE STOREY<br>FRONT EXTENSION              |                                 |                                   |                                       |   |
| Purpose of Issue:                            | PLANNING                                               |                                 |                                   |                                       |   |
| Drawing Status                               | FIRST ISSUE                                            |                                 |                                   |                                       |   |
| Scale at A3                                  | AS SHOWN                                               |                                 |                                   |                                       |   |
| Checked By                                   | PP                                                     | Date                            | 05/07/2008                        |                                       |   |
| Project No.                                  | MPP001                                                 | Drawing No.                     | 003                               | Revision                              | - |
| APPROVAL <input checked="" type="checkbox"/> | INFORMATION <input type="checkbox"/>                   | TENDER <input type="checkbox"/> | CONTRACT <input type="checkbox"/> | CONSTRUCTION <input type="checkbox"/> |   |

|     |             |    |     |     |      |
|-----|-------------|----|-----|-----|------|
| Rev | Description | By | CHK | App | Date |
|     |             |    |     |     |      |

|                                              |                                                        |                                 |                                   |                                       |   |
|----------------------------------------------|--------------------------------------------------------|---------------------------------|-----------------------------------|---------------------------------------|---|
| Client                                       | MRS P PADGET                                           |                                 |                                   |                                       |   |
| Drawing Title                                | PROPOSED ELEVATIONS                                    |                                 |                                   |                                       |   |
| Address                                      | 26 BRUNSWICK CLOSE<br>SMITHIES<br>BARNSELEY<br>S71 1NQ |                                 |                                   |                                       |   |
| Project Title                                | PROPOSED SINGLE STOREY<br>FRONT EXTENSION              |                                 |                                   |                                       |   |
| Purpose of Issue:                            | PLANNING                                               |                                 |                                   |                                       |   |
| Drawing Status                               | FIRST ISSUE                                            |                                 |                                   |                                       |   |
| Scale at A3                                  | AS SHOWN                                               |                                 |                                   |                                       |   |
| Checked By                                   | PP                                                     | Date                            | 05/07/2008                        |                                       |   |
| Project No.                                  | MPP001                                                 | Drawing No.                     | 003                               | Revision                              | - |
| APPROVAL <input checked="" type="checkbox"/> | INFORMATION <input type="checkbox"/>                   | TENDER <input type="checkbox"/> | CONTRACT <input type="checkbox"/> | CONSTRUCTION <input type="checkbox"/> |   |

|     |             |    |     |     |      |
|-----|-------------|----|-----|-----|------|
| Rev | Description | By | CHK | App | Date |
|     |             |    |     |     |      |

|                                              |                                                        |                                 |                                   |                                       |   |
|----------------------------------------------|--------------------------------------------------------|---------------------------------|-----------------------------------|---------------------------------------|---|
| Client                                       | MRS P PADGET                                           |                                 |                                   |                                       |   |
| Drawing Title                                | PROPOSED ELEVATIONS                                    |                                 |                                   |                                       |   |
| Address                                      | 26 BRUNSWICK CLOSE<br>SMITHIES<br>BARNSELEY<br>S71 1NQ |                                 |                                   |                                       |   |
| Project Title                                | PROPOSED SINGLE STOREY<br>FRONT EXTENSION              |                                 |                                   |                                       |   |
| Purpose of Issue:                            | PLANNING                                               |                                 |                                   |                                       |   |
| Drawing Status                               | FIRST ISSUE                                            |                                 |                                   |                                       |   |
| Scale at A3                                  | AS SHOWN                                               |                                 |                                   |                                       |   |
| Checked By                                   | PP                                                     | Date                            | 05/07/2008                        |                                       |   |
| Project No.                                  | MPP001                                                 | Drawing No.                     | 003                               | Revision                              | - |
| APPROVAL <input checked="" type="checkbox"/> | INFORMATION <input type="checkbox"/>                   | TENDER <input type="checkbox"/> | CONTRACT <input type="checkbox"/> | CONSTRUCTION <input type="checkbox"/> |   |

|     |             |    |     |     |      |
|-----|-------------|----|-----|-----|------|
| Rev | Description | By | CHK | App | Date |
|     |             |    |     |     |      |

|                                              |                                                        |                                 |                                   |                                       |   |
|----------------------------------------------|--------------------------------------------------------|---------------------------------|-----------------------------------|---------------------------------------|---|
| Client                                       | MRS P PADGET                                           |                                 |                                   |                                       |   |
| Drawing Title                                | PROPOSED ELEVATIONS                                    |                                 |                                   |                                       |   |
| Address                                      | 26 BRUNSWICK CLOSE<br>SMITHIES<br>BARNSELEY<br>S71 1NQ |                                 |                                   |                                       |   |
| Project Title                                | PROPOSED SINGLE STOREY<br>FRONT EXTENSION              |                                 |                                   |                                       |   |
| Purpose of Issue:                            | PLANNING                                               |                                 |                                   |                                       |   |
| Drawing Status                               | FIRST ISSUE                                            |                                 |                                   |                                       |   |
| Scale at A3                                  | AS SHOWN                                               |                                 |                                   |                                       |   |
| Checked By                                   | PP                                                     | Date                            | 05/07/2008                        |                                       |   |
| Project No.                                  | MPP001                                                 | Drawing No.                     | 003                               | Revision                              | - |
| APPROVAL <input checked="" type="checkbox"/> | INFORMATION <input type="checkbox"/>                   | TENDER <input type="checkbox"/> | CONTRACT <input type="checkbox"/> | CONSTRUCTION <input type="checkbox"/> |   |

|     |             |    |     |     |      |
|-----|-------------|----|-----|-----|------|
| Rev | Description | By | CHK | App | Date |
|     |             |    |     |     |      |

|                                              |                                                        |                                 |                                   |                                       |   |
|----------------------------------------------|--------------------------------------------------------|---------------------------------|-----------------------------------|---------------------------------------|---|
| Client                                       | MRS P PADGET                                           |                                 |                                   |                                       |   |
| Drawing Title                                | PROPOSED ELEVATIONS                                    |                                 |                                   |                                       |   |
| Address                                      | 26 BRUNSWICK CLOSE<br>SMITHIES<br>BARNSELEY<br>S71 1NQ |                                 |                                   |                                       |   |
| Project Title                                | PROPOSED SINGLE STOREY<br>FRONT EXTENSION              |                                 |                                   |                                       |   |
| Purpose of Issue:                            | PLANNING                                               |                                 |                                   |                                       |   |
| Drawing Status                               | FIRST ISSUE                                            |                                 |                                   |                                       |   |
| Scale at A3                                  | AS SHOWN                                               |                                 |                                   |                                       |   |
| Checked By                                   | PP                                                     | Date                            | 05/07/2008                        |                                       |   |
| Project No.                                  | MPP001                                                 | Drawing No.                     | 003                               | Revision                              | - |
| APPROVAL <input checked="" type="checkbox"/> | INFORMATION <input type="checkbox"/>                   | TENDER <input type="checkbox"/> | CONTRACT <input type="checkbox"/> | CONSTRUCTION <input type="checkbox"/> |   |

|     |             |    |     |     |      |
|-----|-------------|----|-----|-----|------|
| Rev | Description | By | CHK | App | Date |
|     |             |    |     |     |      |

|                                              |                                                        |                                 |                                   |                                       |   |
|----------------------------------------------|--------------------------------------------------------|---------------------------------|-----------------------------------|---------------------------------------|---|
| Client                                       | MRS P PADGET                                           |                                 |                                   |                                       |   |
| Drawing Title                                | PROPOSED ELEVATIONS                                    |                                 |                                   |                                       |   |
| Address                                      | 26 BRUNSWICK CLOSE<br>SMITHIES<br>BARNSELEY<br>S71 1NQ |                                 |                                   |                                       |   |
| Project Title                                | PROPOSED SINGLE STOREY<br>FRONT EXTENSION              |                                 |                                   |                                       |   |
| Purpose of Issue:                            | PLANNING                                               |                                 |                                   |                                       |   |
| Drawing Status                               | FIRST ISSUE                                            |                                 |                                   |                                       |   |
| Scale at A3                                  | AS SHOWN                                               |                                 |                                   |                                       |   |
| Checked By                                   | PP                                                     | Date                            | 05/07/2008                        |                                       |   |
| Project No.                                  | MPP001                                                 | Drawing No.                     | 003                               | Revision                              | - |
| APPROVAL <input checked="" type="checkbox"/> | INFORMATION <input type="checkbox"/>                   | TENDER <input type="checkbox"/> | CONTRACT <input type="checkbox"/> | CONSTRUCTION <input type="checkbox"/> |   |

|     |             |    |     |     |      |
|-----|-------------|----|-----|-----|------|
| Rev | Description | By | CHK | App | Date |
|     |             |    |     |     |      |

|                                              |                                                        |                                 |                                   |                                       |   |
|----------------------------------------------|--------------------------------------------------------|---------------------------------|-----------------------------------|---------------------------------------|---|
| Client                                       | MRS P PADGET                                           |                                 |                                   |                                       |   |
| Drawing Title                                | PROPOSED ELEVATIONS                                    |                                 |                                   |                                       |   |
| Address                                      | 26 BRUNSWICK CLOSE<br>SMITHIES<br>BARNSELEY<br>S71 1NQ |                                 |                                   |                                       |   |
| Project Title                                | PROPOSED SINGLE STOREY<br>FRONT EXTENSION              |                                 |                                   |                                       |   |
| Purpose of Issue:                            | PLANNING                                               |                                 |                                   |                                       |   |
| Drawing Status                               | FIRST ISSUE                                            |                                 |                                   |                                       |   |
| Scale at A3                                  | AS SHOWN                                               |                                 |                                   |                                       |   |
| Checked By                                   | PP                                                     | Date                            | 05/07/2008                        |                                       |   |
| Project No.                                  | MPP001                                                 | Drawing No.                     | 003                               | Revision                              | - |
| APPROVAL <input checked="" type="checkbox"/> | INFORMATION <input type="checkbox"/>                   | TENDER <input type="checkbox"/> | CONTRACT <input type="checkbox"/> | CONSTRUCTION <input type="checkbox"/> |   |

|     |             |    |     |     |      |
|-----|-------------|----|-----|-----|------|
| Rev | Description | By | CHK | App | Date |
|     |             |    |     |     |      |

|                                              |                                                        |                                 |                                   |                                       |   |
|----------------------------------------------|--------------------------------------------------------|---------------------------------|-----------------------------------|---------------------------------------|---|
| Client                                       | MRS P PADGET                                           |                                 |                                   |                                       |   |
| Drawing Title                                | PROPOSED ELEVATIONS                                    |                                 |                                   |                                       |   |
| Address                                      | 26 BRUNSWICK CLOSE<br>SMITHIES<br>BARNSELEY<br>S71 1NQ |                                 |                                   |                                       |   |
| Project Title                                | PROPOSED SINGLE STOREY<br>FRONT EXTENSION              |                                 |                                   |                                       |   |
| Purpose of Issue:                            | PLANNING                                               |                                 |                                   |                                       |   |
| Drawing Status                               | FIRST ISSUE                                            |                                 |                                   |                                       |   |
| Scale at A3                                  | AS SHOWN                                               |                                 |                                   |                                       |   |
| Checked By                                   | PP                                                     | Date                            | 05/07/2008                        |                                       |   |
| Project No.                                  | MPP001                                                 | Drawing No.                     | 003                               | Revision                              | - |
| APPROVAL <input checked="" type="checkbox"/> | INFORMATION <input type="checkbox"/>                   | TENDER <input type="checkbox"/> | CONTRACT <input type="checkbox"/> | CONSTRUCTION <input type="checkbox"/> |   |

|     |             |    |     |     |      |
|-----|-------------|----|-----|-----|------|
| Rev | Description | By | CHK | App | Date |
|     |             |    |     |     |      |

|                                              |                                                        |                                 |                                   |                                       |   |
|----------------------------------------------|--------------------------------------------------------|---------------------------------|-----------------------------------|---------------------------------------|---|
| Client                                       | MRS P PADGET                                           |                                 |                                   |                                       |   |
| Drawing Title                                | PROPOSED ELEVATIONS                                    |                                 |                                   |                                       |   |
| Address                                      | 26 BRUNSWICK CLOSE<br>SMITHIES<br>BARNSELEY<br>S71 1NQ |                                 |                                   |                                       |   |
| Project Title                                | PROPOSED SINGLE STOREY<br>FRONT EXTENSION              |                                 |                                   |                                       |   |
| Purpose of Issue:                            | PLANNING                                               |                                 |                                   |                                       |   |
| Drawing Status                               | FIRST ISSUE                                            |                                 |                                   |                                       |   |
| Scale at A3                                  | AS SHOWN                                               |                                 |                                   |                                       |   |
| Checked By                                   | PP                                                     | Date                            | 05/07/2008                        |                                       |   |
| Project No.                                  | MPP001                                                 | Drawing No.                     | 003                               | Revision                              | - |
| APPROVAL <input checked="" type="checkbox"/> | INFORMATION <input type="checkbox"/>                   | TENDER <input type="checkbox"/> | CONTRACT <input type="checkbox"/> | CONSTRUCTION <input type="checkbox"/> |   |

|     |             |    |     |     |      |
|-----|-------------|----|-----|-----|------|
| Rev | Description | By | CHK | App | Date |
|     |             |    |     |     |      |

|                                              |                                                        |                                 |                                   |                                       |   |
|----------------------------------------------|--------------------------------------------------------|---------------------------------|-----------------------------------|---------------------------------------|---|
| Client                                       | MRS P PADGET                                           |                                 |                                   |                                       |   |
| Drawing Title                                | PROPOSED ELEVATIONS                                    |                                 |                                   |                                       |   |
| Address                                      | 26 BRUNSWICK CLOSE<br>SMITHIES<br>BARNSELEY<br>S71 1NQ |                                 |                                   |                                       |   |
| Project Title                                | PROPOSED SINGLE STOREY<br>FRONT EXTENSION              |                                 |                                   |                                       |   |
| Purpose of Issue:                            | PLANNING                                               |                                 |                                   |                                       |   |
| Drawing Status                               | FIRST ISSUE                                            |                                 |                                   |                                       |   |
| Scale at A3                                  | AS SHOWN                                               |                                 |                                   |                                       |   |
| Checked By                                   | PP                                                     | Date                            | 05/07/2008                        |                                       |   |
| Project No.                                  | MPP001                                                 | Drawing No.                     | 003                               | Revision                              | - |
| APPROVAL <input checked="" type="checkbox"/> | INFORMATION <input type="checkbox"/>                   | TENDER <input type="checkbox"/> | CONTRACT <input type="checkbox"/> | CONSTRUCTION <input type="checkbox"/> |   |

|     |             |    |     |     |      |
|-----|-------------|----|-----|-----|------|
| Rev | Description | By | CHK | App | Date |
|     |             |    |     |     |      |

|                                              |                                                        |                                 |                                   |                                       |   |
|----------------------------------------------|--------------------------------------------------------|---------------------------------|-----------------------------------|---------------------------------------|---|
| Client                                       | MRS P PADGET                                           |                                 |                                   |                                       |   |
| Drawing Title                                | PROPOSED ELEVATIONS                                    |                                 |                                   |                                       |   |
| Address                                      | 26 BRUNSWICK CLOSE<br>SMITHIES<br>BARNSELEY<br>S71 1NQ |                                 |                                   |                                       |   |
| Project Title                                | PROPOSED SINGLE STOREY<br>FRONT EXTENSION              |                                 |                                   |                                       |   |
| Purpose of Issue:                            | PLANNING                                               |                                 |                                   |                                       |   |
| Drawing Status                               | FIRST ISSUE                                            |                                 |                                   |                                       |   |
| Scale at A3                                  | AS SHOWN                                               |                                 |                                   |                                       |   |
| Checked By                                   | PP                                                     | Date                            | 05/07/2008                        |                                       |   |
| Project No.                                  | MPP001                                                 | Drawing No.                     | 003                               | Revision                              | - |
| APPROVAL <input checked="" type="checkbox"/> | INFORMATION <input type="checkbox"/>                   | TENDER <input type="checkbox"/> | CONTRACT <input type="checkbox"/> | CONSTRUCTION <input type="checkbox"/> |   |

|     |             |    |     |     |      |
|-----|-------------|----|-----|-----|------|
| Rev | Description | By | CHK | App | Date |
|     |             |    |     |     |      |

|                                              |                                                        |                                 |                                   |                                       |   |
|----------------------------------------------|--------------------------------------------------------|---------------------------------|-----------------------------------|---------------------------------------|---|
| Client                                       | MRS P PADGET                                           |                                 |                                   |                                       |   |
| Drawing Title                                | PROPOSED ELEVATIONS                                    |                                 |                                   |                                       |   |
| Address                                      | 26 BRUNSWICK CLOSE<br>SMITHIES<br>BARNSELEY<br>S71 1NQ |                                 |                                   |                                       |   |
| Project Title                                | PROPOSED SINGLE STOREY<br>FRONT EXTENSION              |                                 |                                   |                                       |   |
| Purpose of Issue:                            | PLANNING                                               |                                 |                                   |                                       |   |
| Drawing Status                               | FIRST ISSUE                                            |                                 |                                   |                                       |   |
| Scale at A3                                  | AS SHOWN                                               |                                 |                                   |                                       |   |
| Checked By                                   | PP                                                     | Date                            | 05/07/2008                        |                                       |   |
| Project No.                                  | MPP001                                                 | Drawing No.                     | 003                               | Revision                              | - |
| APPROVAL <input checked="" type="checkbox"/> | INFORMATION <input type="checkbox"/>                   | TENDER <input type="checkbox"/> | CONTRACT <input type="checkbox"/> | CONSTRUCTION <input type="checkbox"/> |   |

|     |             |    |     |     |      |
|-----|-------------|----|-----|-----|------|
| Rev | Description | By | CHK | App | Date |
|     |             |    |     |     |      |

|                                              |                                                        |                                 |                                   |                                       |   |
|----------------------------------------------|--------------------------------------------------------|---------------------------------|-----------------------------------|---------------------------------------|---|
| Client                                       | MRS P PADGET                                           |                                 |                                   |                                       |   |
| Drawing Title                                | PROPOSED ELEVATIONS                                    |                                 |                                   |                                       |   |
| Address                                      | 26 BRUNSWICK CLOSE<br>SMITHIES<br>BARNSELEY<br>S71 1NQ |                                 |                                   |                                       |   |
| Project Title                                | PROPOSED SINGLE STOREY<br>FRONT EXTENSION              |                                 |                                   |                                       |   |
| Purpose of Issue:                            | PLANNING                                               |                                 |                                   |                                       |   |
| Drawing Status                               | FIRST ISSUE                                            |                                 |                                   |                                       |   |
| Scale at A3                                  | AS SHOWN                                               |                                 |                                   |                                       |   |
| Checked By                                   | PP                                                     | Date                            | 05/07/2008                        |                                       |   |
| Project No.                                  | MPP001                                                 | Drawing No.                     | 003                               | Revision                              | - |
| APPROVAL <input checked="" type="checkbox"/> | INFORMATION <input type="checkbox"/>                   | TENDER <input type="checkbox"/> | CONTRACT <input type="checkbox"/> | CONSTRUCTION <input type="checkbox"/> |   |

|     |             |    |     |     |      |
|-----|-------------|----|-----|-----|------|
| Rev | Description | By | CHK | App | Date |
|     |             |    |     |     |      |

|                                              |                                                        |                                 |                                   |                                       |   |
|----------------------------------------------|--------------------------------------------------------|---------------------------------|-----------------------------------|---------------------------------------|---|
| Client                                       | MRS P PADGET                                           |                                 |                                   |                                       |   |
| Drawing Title                                | PROPOSED ELEVATIONS                                    |                                 |                                   |                                       |   |
| Address                                      | 26 BRUNSWICK CLOSE<br>SMITHIES<br>BARNSELEY<br>S71 1NQ |                                 |                                   |                                       |   |
| Project Title                                | PROPOSED SINGLE STOREY<br>FRONT EXTENSION              |                                 |                                   |                                       |   |
| Purpose of Issue:                            | PLANNING                                               |                                 |                                   |                                       |   |
| Drawing Status                               | FIRST ISSUE                                            |                                 |                                   |                                       |   |
| Scale at A3                                  | AS SHOWN                                               |                                 |                                   |                                       |   |
| Checked By                                   | PP                                                     | Date                            | 05/07/2008                        |                                       |   |
| Project No.                                  | MPP001                                                 | Drawing No.                     | 003                               | Revision                              | - |
| APPROVAL <input checked="" type="checkbox"/> | INFORMATION <input type="checkbox"/>                   | TENDER <input type="checkbox"/> | CONTRACT <input type="checkbox"/> | CONSTRUCTION <input type="checkbox"/> |   |

|     |             |    |     |     |      |
|-----|-------------|----|-----|-----|------|
| Rev | Description | By | CHK | App | Date |
|     |             |    |     |     |      |

|                                              |                                                        |                                 |                                   |                                       |   |
|----------------------------------------------|--------------------------------------------------------|---------------------------------|-----------------------------------|---------------------------------------|---|
| Client                                       | MRS P PADGET                                           |                                 |                                   |                                       |   |
| Drawing Title                                | PROPOSED ELEVATIONS                                    |                                 |                                   |                                       |   |
| Address                                      | 26 BRUNSWICK CLOSE<br>SMITHIES<br>BARNSELEY<br>S71 1NQ |                                 |                                   |                                       |   |
| Project Title                                | PROPOSED SINGLE STOREY<br>FRONT EXTENSION              |                                 |                                   |                                       |   |
| Purpose of Issue:                            | PLANNING                                               |                                 |                                   |                                       |   |
| Drawing Status                               | FIRST ISSUE                                            |                                 |                                   |                                       |   |
| Scale at A3                                  | AS SHOWN                                               |                                 |                                   |                                       |   |
| Checked By                                   | PP                                                     | Date                            | 05/07/2008                        |                                       |   |
| Project No.                                  | MPP001                                                 | Drawing No.                     | 003                               | Revision                              | - |
| APPROVAL <input checked="" type="checkbox"/> | INFORMATION <input type="checkbox"/>                   | TENDER <input type="checkbox"/> | CONTRACT <input type="checkbox"/> | CONSTRUCTION <input type="checkbox"/> |   |

|     |             |    |     |     |      |
|-----|-------------|----|-----|-----|------|
| Rev | Description | By | CHK | App | Date |
|     |             |    |     |     |      |

|                                              |                                                        |                                 |                                   |                                       |   |
|----------------------------------------------|--------------------------------------------------------|---------------------------------|-----------------------------------|---------------------------------------|---|
| Client                                       | MRS P PADGET                                           |                                 |                                   |                                       |   |
| Drawing Title                                | PROPOSED ELEVATIONS                                    |                                 |                                   |                                       |   |
| Address                                      | 26 BRUNSWICK CLOSE<br>SMITHIES<br>BARNSELEY<br>S71 1NQ |                                 |                                   |                                       |   |
| Project Title                                | PROPOSED SINGLE STOREY<br>FRONT EXTENSION              |                                 |                                   |                                       |   |
| Purpose of Issue:                            | PLANNING                                               |                                 |                                   |                                       |   |
| Drawing Status                               | FIRST ISSUE                                            |                                 |                                   |                                       |   |
| Scale at A3                                  | AS SHOWN                                               |                                 |                                   |                                       |   |
| Checked By                                   | PP                                                     | Date                            | 05/07/2008                        |                                       |   |
| Project No.                                  | MPP001                                                 | Drawing No.                     | 003                               | Revision                              | - |
| APPROVAL <input checked="" type="checkbox"/> | INFORMATION <input type="checkbox"/>                   | TENDER <input type="checkbox"/> | CONTRACT <input type="checkbox"/> | CONSTRUCTION <input type="checkbox"/> |   |

|     |             |    |     |     |      |
|-----|-------------|----|-----|-----|------|
| Rev | Description | By | CHK | App | Date |
|     |             |    |     |     |      |

|                                              |                                                        |                                 |                                   |                                       |   |
|----------------------------------------------|--------------------------------------------------------|---------------------------------|-----------------------------------|---------------------------------------|---|
| Client                                       | MRS P PADGET                                           |                                 |                                   |                                       |   |
| Drawing Title                                | PROPOSED ELEVATIONS                                    |                                 |                                   |                                       |   |
| Address                                      | 26 BRUNSWICK CLOSE<br>SMITHIES<br>BARNSELEY<br>S71 1NQ |                                 |                                   |                                       |   |
| Project Title                                | PROPOSED SINGLE STOREY<br>FRONT EXTENSION              |                                 |                                   |                                       |   |
| Purpose of Issue:                            | PLANNING                                               |                                 |                                   |                                       |   |
| Drawing Status                               | FIRST ISSUE                                            |                                 |                                   |                                       |   |
| Scale at A3                                  | AS SHOWN                                               |                                 |                                   |                                       |   |
| Checked By                                   | PP                                                     | Date                            | 05/07/2008                        |                                       |   |
| Project No.                                  | MPP001                                                 | Drawing No.                     | 003                               | Revision                              | - |
| APPROVAL <input checked="" type="checkbox"/> | INFORMATION <input type="checkbox"/>                   | TENDER <input type="checkbox"/> | CONTRACT <input type="checkbox"/> | CONSTRUCTION <input type="checkbox"/> |   |

|     |             |    |     |     |      |
|-----|-------------|----|-----|-----|------|
| Rev | Description | By | CHK | App | Date |
|     |             |    |     |     |      |

|                                              |                                                        |                                 |                                   |                                       |   |
|----------------------------------------------|--------------------------------------------------------|---------------------------------|-----------------------------------|---------------------------------------|---|
| Client                                       | MRS P PADGET                                           |                                 |                                   |                                       |   |
| Drawing Title                                | PROPOSED ELEVATIONS                                    |                                 |                                   |                                       |   |
| Address                                      | 26 BRUNSWICK CLOSE<br>SMITHIES<br>BARNSELEY<br>S71 1NQ |                                 |                                   |                                       |   |
| Project Title                                | PROPOSED SINGLE STOREY<br>FRONT EXTENSION              |                                 |                                   |                                       |   |
| Purpose of Issue:                            | PLANNING                                               |                                 |                                   |                                       |   |
| Drawing Status                               | FIRST ISSUE                                            |                                 |                                   |                                       |   |
| Scale at A3                                  | AS SHOWN                                               |                                 |                                   |                                       |   |
| Checked By                                   | PP                                                     | Date                            | 05/07/2008                        |                                       |   |
| Project No.                                  | MPP001                                                 | Drawing No.                     | 003                               | Revision                              | - |
| APPROVAL <input checked="" type="checkbox"/> | INFORMATION <input type="checkbox"/>                   | TENDER <input type="checkbox"/> | CONTRACT <input type="checkbox"/> | CONSTRUCTION <input type="checkbox"/> |   |

|     |             |    |     |     |      |
|-----|-------------|----|-----|-----|------|
| Rev | Description | By | CHK | App | Date |
|     |             |    |     |     |      |

|                                              |                                                        |                                 |                                   |                                       |   |
|----------------------------------------------|--------------------------------------------------------|---------------------------------|-----------------------------------|---------------------------------------|---|
| Client                                       | MRS P PADGET                                           |                                 |                                   |                                       |   |
| Drawing Title                                | PROPOSED ELEVATIONS                                    |                                 |                                   |                                       |   |
| Address                                      | 26 BRUNSWICK CLOSE<br>SMITHIES<br>BARNSELEY<br>S71 1NQ |                                 |                                   |                                       |   |
| Project Title                                | PROPOSED SINGLE STOREY<br>FRONT EXTENSION              |                                 |                                   |                                       |   |
| Purpose of Issue:                            | PLANNING                                               |                                 |                                   |                                       |   |
| Drawing Status                               | FIRST ISSUE                                            |                                 |                                   |                                       |   |
| Scale at A3                                  | AS SHOWN                                               |                                 |                                   |                                       |   |
| Checked By                                   | PP                                                     | Date                            | 05/07/2008                        |                                       |   |
| Project No.                                  | MPP001                                                 | Drawing No.                     | 003                               | Revision                              | - |
| APPROVAL <input checked="" type="checkbox"/> | INFORMATION <input type="checkbox"/>                   | TENDER <input type="checkbox"/> | CONTRACT <input type="checkbox"/> | CONSTRUCTION <input type="checkbox"/> |   |

|     |             |    |     |     |      |
|-----|-------------|----|-----|-----|------|
| Rev | Description | By | CHK | App | Date |
|     |             |    |     |     |      |

|                                              |                                                        |                                 |                                   |                                       |   |
|----------------------------------------------|--------------------------------------------------------|---------------------------------|-----------------------------------|---------------------------------------|---|
| Client                                       | MRS P PADGET                                           |                                 |                                   |                                       |   |
| Drawing Title                                | PROPOSED ELEVATIONS                                    |                                 |                                   |                                       |   |
| Address                                      | 26 BRUNSWICK CLOSE<br>SMITHIES<br>BARNSELEY<br>S71 1NQ |                                 |                                   |                                       |   |
| Project Title                                | PROPOSED SINGLE STOREY<br>FRONT EXTENSION              |                                 |                                   |                                       |   |
| Purpose of Issue:                            | PLANNING                                               |                                 |                                   |                                       |   |
| Drawing Status                               | FIRST ISSUE                                            |                                 |                                   |                                       |   |
| Scale at A3                                  | AS SHOWN                                               |                                 |                                   |                                       |   |
| Checked By                                   | PP                                                     | Date                            | 05/07/2008                        |                                       |   |
| Project No.                                  | MPP001                                                 | Drawing No.                     | 003                               | Revision                              | - |
| APPROVAL <input checked="" type="checkbox"/> | INFORMATION <input type="checkbox"/>                   | TENDER <input type="checkbox"/> | CONTRACT <input type="checkbox"/> | CONSTRUCTION <input type="checkbox"/> |   |

|     |             |    |     |     |      |
|-----|-------------|----|-----|-----|------|
| Rev | Description | By | CHK | App | Date |
|     |             |    |     |     |      |

|                                              |                                                        |                                 |                                   |                                       |   |
|----------------------------------------------|--------------------------------------------------------|---------------------------------|-----------------------------------|---------------------------------------|---|
| Client                                       | MRS P PADGET                                           |                                 |                                   |                                       |   |
| Drawing Title                                | PROPOSED ELEVATIONS                                    |                                 |                                   |                                       |   |
| Address                                      | 26 BRUNSWICK CLOSE<br>SMITHIES<br>BARNSELEY<br>S71 1NQ |                                 |                                   |                                       |   |
| Project Title                                | PROPOSED SINGLE STOREY<br>FRONT EXTENSION              |                                 |                                   |                                       |   |
| Purpose of Issue:                            | PLANNING                                               |                                 |                                   |                                       |   |
| Drawing Status                               | FIRST ISSUE                                            |                                 |                                   |                                       |   |
| Scale at A3                                  | AS SHOWN                                               |                                 |                                   |                                       |   |
| Checked By                                   | PP                                                     | Date                            | 05/07/2008                        |                                       |   |
| Project No.                                  | MPP001                                                 | Drawing No.                     | 003                               | Revision                              | - |
| APPROVAL <input checked="" type="checkbox"/> | INFORMATION <input type="checkbox"/>                   | TENDER <input type="checkbox"/> | CONTRACT <input type="checkbox"/> | CONSTRUCTION <input type="checkbox"/> |   |

|     |             |    |     |     |      |
|-----|-------------|----|-----|-----|------|
| Rev | Description | By | CHK | App | Date |
|     |             |    |     |     |      |

|                                              |                                                        |                                 |                                   |                                       |   |
|----------------------------------------------|--------------------------------------------------------|---------------------------------|-----------------------------------|---------------------------------------|---|
| Client                                       | MRS P PADGET                                           |                                 |                                   |                                       |   |
| Drawing Title                                | PROPOSED ELEVATIONS                                    |                                 |                                   |                                       |   |
| Address                                      | 26 BRUNSWICK CLOSE<br>SMITHIES<br>BARNSELEY<br>S71 1NQ |                                 |                                   |                                       |   |
| Project Title                                | PROPOSED SINGLE STOREY<br>FRONT EXTENSION              |                                 |                                   |                                       |   |
| Purpose of Issue:                            | PLANNING                                               |                                 |                                   |                                       |   |
| Drawing Status                               | FIRST ISSUE                                            |                                 |                                   |                                       |   |
| Scale at A3                                  | AS SHOWN                                               |                                 |                                   |                                       |   |
| Checked By                                   | PP                                                     | Date                            | 05/07/2008                        |                                       |   |
| Project No.                                  | MPP001                                                 | Drawing No.                     | 003                               | Revision                              | - |
| APPROVAL <input checked="" type="checkbox"/> | INFORMATION <input type="checkbox"/>                   | TENDER <input type="checkbox"/> | CONTRACT <input type="checkbox"/> | CONSTRUCTION <input type="checkbox"/> |   |

|     |             |    |     |     |      |
|-----|-------------|----|-----|-----|------|
| Rev | Description | By | CHK | App | Date |
|     |             |    |     |     |      |

|                                              |                                                        |                                 |                                   |                                       |   |
|----------------------------------------------|--------------------------------------------------------|---------------------------------|-----------------------------------|---------------------------------------|---|
| Client                                       | MRS P PADGET                                           |                                 |                                   |                                       |   |
| Drawing Title                                | PROPOSED ELEVATIONS                                    |                                 |                                   |                                       |   |
| Address                                      | 26 BRUNSWICK CLOSE<br>SMITHIES<br>BARNSELEY<br>S71 1NQ |                                 |                                   |                                       |   |
| Project Title                                | PROPOSED SINGLE STOREY<br>FRONT EXTENSION              |                                 |                                   |                                       |   |
| Purpose of Issue:                            | PLANNING                                               |                                 |                                   |                                       |   |
| Drawing Status                               | FIRST ISSUE                                            |                                 |                                   |                                       |   |
| Scale at A3                                  | AS SHOWN                                               |                                 |                                   |                                       |   |
| Checked By                                   | PP                                                     | Date                            | 05/07/2008                        |                                       |   |
| Project No.                                  | MPP001                                                 | Drawing No.                     | 003                               | Revision                              | - |
| APPROVAL <input checked="" type="checkbox"/> | INFORMATION <input type="checkbox"/>                   | TENDER <input type="checkbox"/> | CONTRACT <input type="checkbox"/> | CONSTRUCTION <input type="checkbox"/> |   |

|     |             |    |     |     |      |
|-----|-------------|----|-----|-----|------|
| Rev | Description | By | CHK | App | Date |
|     |             |    |     |     |      |

|                                              |                                                        |                                 |                                   |                                       |   |
|----------------------------------------------|--------------------------------------------------------|---------------------------------|-----------------------------------|---------------------------------------|---|
| Client                                       | MRS P PADGET                                           |                                 |                                   |                                       |   |
| Drawing Title                                | PROPOSED ELEVATIONS                                    |                                 |                                   |                                       |   |
| Address                                      | 26 BRUNSWICK CLOSE<br>SMITHIES<br>BARNSELEY<br>S71 1NQ |                                 |                                   |                                       |   |
| Project Title                                | PROPOSED SINGLE STOREY<br>FRONT EXTENSION              |                                 |                                   |                                       |   |
| Purpose of Issue:                            | PLANNING                                               |                                 |                                   |                                       |   |
| Drawing Status                               | FIRST ISSUE                                            |                                 |                                   |                                       |   |
| Scale at A3                                  | AS SHOWN                                               |                                 |                                   |                                       |   |
| Checked By                                   | PP                                                     | Date                            | 05/07/2008                        |                                       |   |
| Project No.                                  | MPP001                                                 | Drawing No.                     | 003                               | Revision                              | - |
| APPROVAL <input checked="" type="checkbox"/> | INFORMATION <input type="checkbox"/>                   | TENDER <input type="checkbox"/> | CONTRACT <input type="checkbox"/> | CONSTRUCTION <input type="checkbox"/> |   |

|     |             |    |     |     |      |
|-----|-------------|----|-----|-----|------|
| Rev | Description | By | CHK | App | Date |
|     |             |    |     |     |      |

|                                              |                                                        |                                 |                                   |                                       |   |
|----------------------------------------------|--------------------------------------------------------|---------------------------------|-----------------------------------|---------------------------------------|---|
| Client                                       | MRS P PADGET                                           |                                 |                                   |                                       |   |
| Drawing Title                                | PROPOSED ELEVATIONS                                    |                                 |                                   |                                       |   |
| Address                                      | 26 BRUNSWICK CLOSE<br>SMITHIES<br>BARNSELEY<br>S71 1NQ |                                 |                                   |                                       |   |
| Project Title                                | PROPOSED SINGLE STOREY<br>FRONT EXTENSION              |                                 |                                   |                                       |   |
| Purpose of Issue:                            | PLANNING                                               |                                 |                                   |                                       |   |
| Drawing Status                               | FIRST ISSUE                                            |                                 |                                   |                                       |   |
| Scale at A3                                  | AS SHOWN                                               |                                 |                                   |                                       |   |
| Checked By                                   | PP                                                     | Date                            | 05/07/2008                        |                                       |   |
| Project No.                                  | MPP001                                                 | Drawing No.                     | 003                               | Revision                              | - |
| APPROVAL <input checked="" type="checkbox"/> | INFORMATION <input type="checkbox"/>                   | TENDER <input type="checkbox"/> | CONTRACT <input type="checkbox"/> | CONSTRUCTION <input type="checkbox"/> |   |

|     |             |    |     |     |      |
|-----|-------------|----|-----|-----|------|
| Rev | Description | By | CHK | App | Date |
|     |             |    |     |     |      |

|                                              |                                                        |                                 |                                   |                                       |   |
|----------------------------------------------|--------------------------------------------------------|---------------------------------|-----------------------------------|---------------------------------------|---|
| Client                                       | MRS P PADGET                                           |                                 |                                   |                                       |   |
| Drawing Title                                | PROPOSED ELEVATIONS                                    |                                 |                                   |                                       |   |
| Address                                      | 26 BRUNSWICK CLOSE<br>SMITHIES<br>BARNSELEY<br>S71 1NQ |                                 |                                   |                                       |   |
| Project Title                                | PROPOSED SINGLE STOREY<br>FRONT EXTENSION              |                                 |                                   |                                       |   |
| Purpose of Issue:                            | PLANNING                                               |                                 |                                   |                                       |   |
| Drawing Status                               | FIRST ISSUE                                            |                                 |                                   |                                       |   |
| Scale at A3                                  | AS SHOWN                                               |                                 |                                   |                                       |   |
| Checked By                                   | PP                                                     | Date                            | 05/07/2008                        |                                       |   |
| Project No.                                  | MPP001                                                 | Drawing No.                     | 003                               | Revision                              | - |
| APPROVAL <input checked="" type="checkbox"/> | INFORMATION <input type="checkbox"/>                   | TENDER <input type="checkbox"/> | CONTRACT <input type="checkbox"/> | CONSTRUCTION <input type="checkbox"/> |   |

|     |             |    |     |     |      |
|-----|-------------|----|-----|-----|------|
| Rev | Description | By | CHK | App | Date |
|     |             |    |     |     |      |

|                   |                                                        |
|-------------------|--------------------------------------------------------|
| Client            | MRS P PADGET                                           |
| Drawing Title     | PROPOSED ELEVATIONS                                    |
| Address           | 26 BRUNSWICK CLOSE<br>SMITHIES<br>BARNSELEY<br>S71 1NQ |
| Project Title     | PROPOSED SINGLE STOREY<br>FRONT EXTENSION              |
| Purpose of Issue: | PLANNING                                               |
| Drawing Status    | FIRST ISSUE                                            |
| Scale at A3       |                                                        |