



Photos of store


Store Name: Cudworth
Store No: 4845
Futurama W.O: 127524

Telephone:
0113 270 5595
Facsimile:
0113 277 1143
E-mail:
postbox@futurama.ltd.uk

Olympia House
Lockwood Court
Middleton Grove
Leeds
LS11 5TY
United Kingdom

delivering
branded
environments™



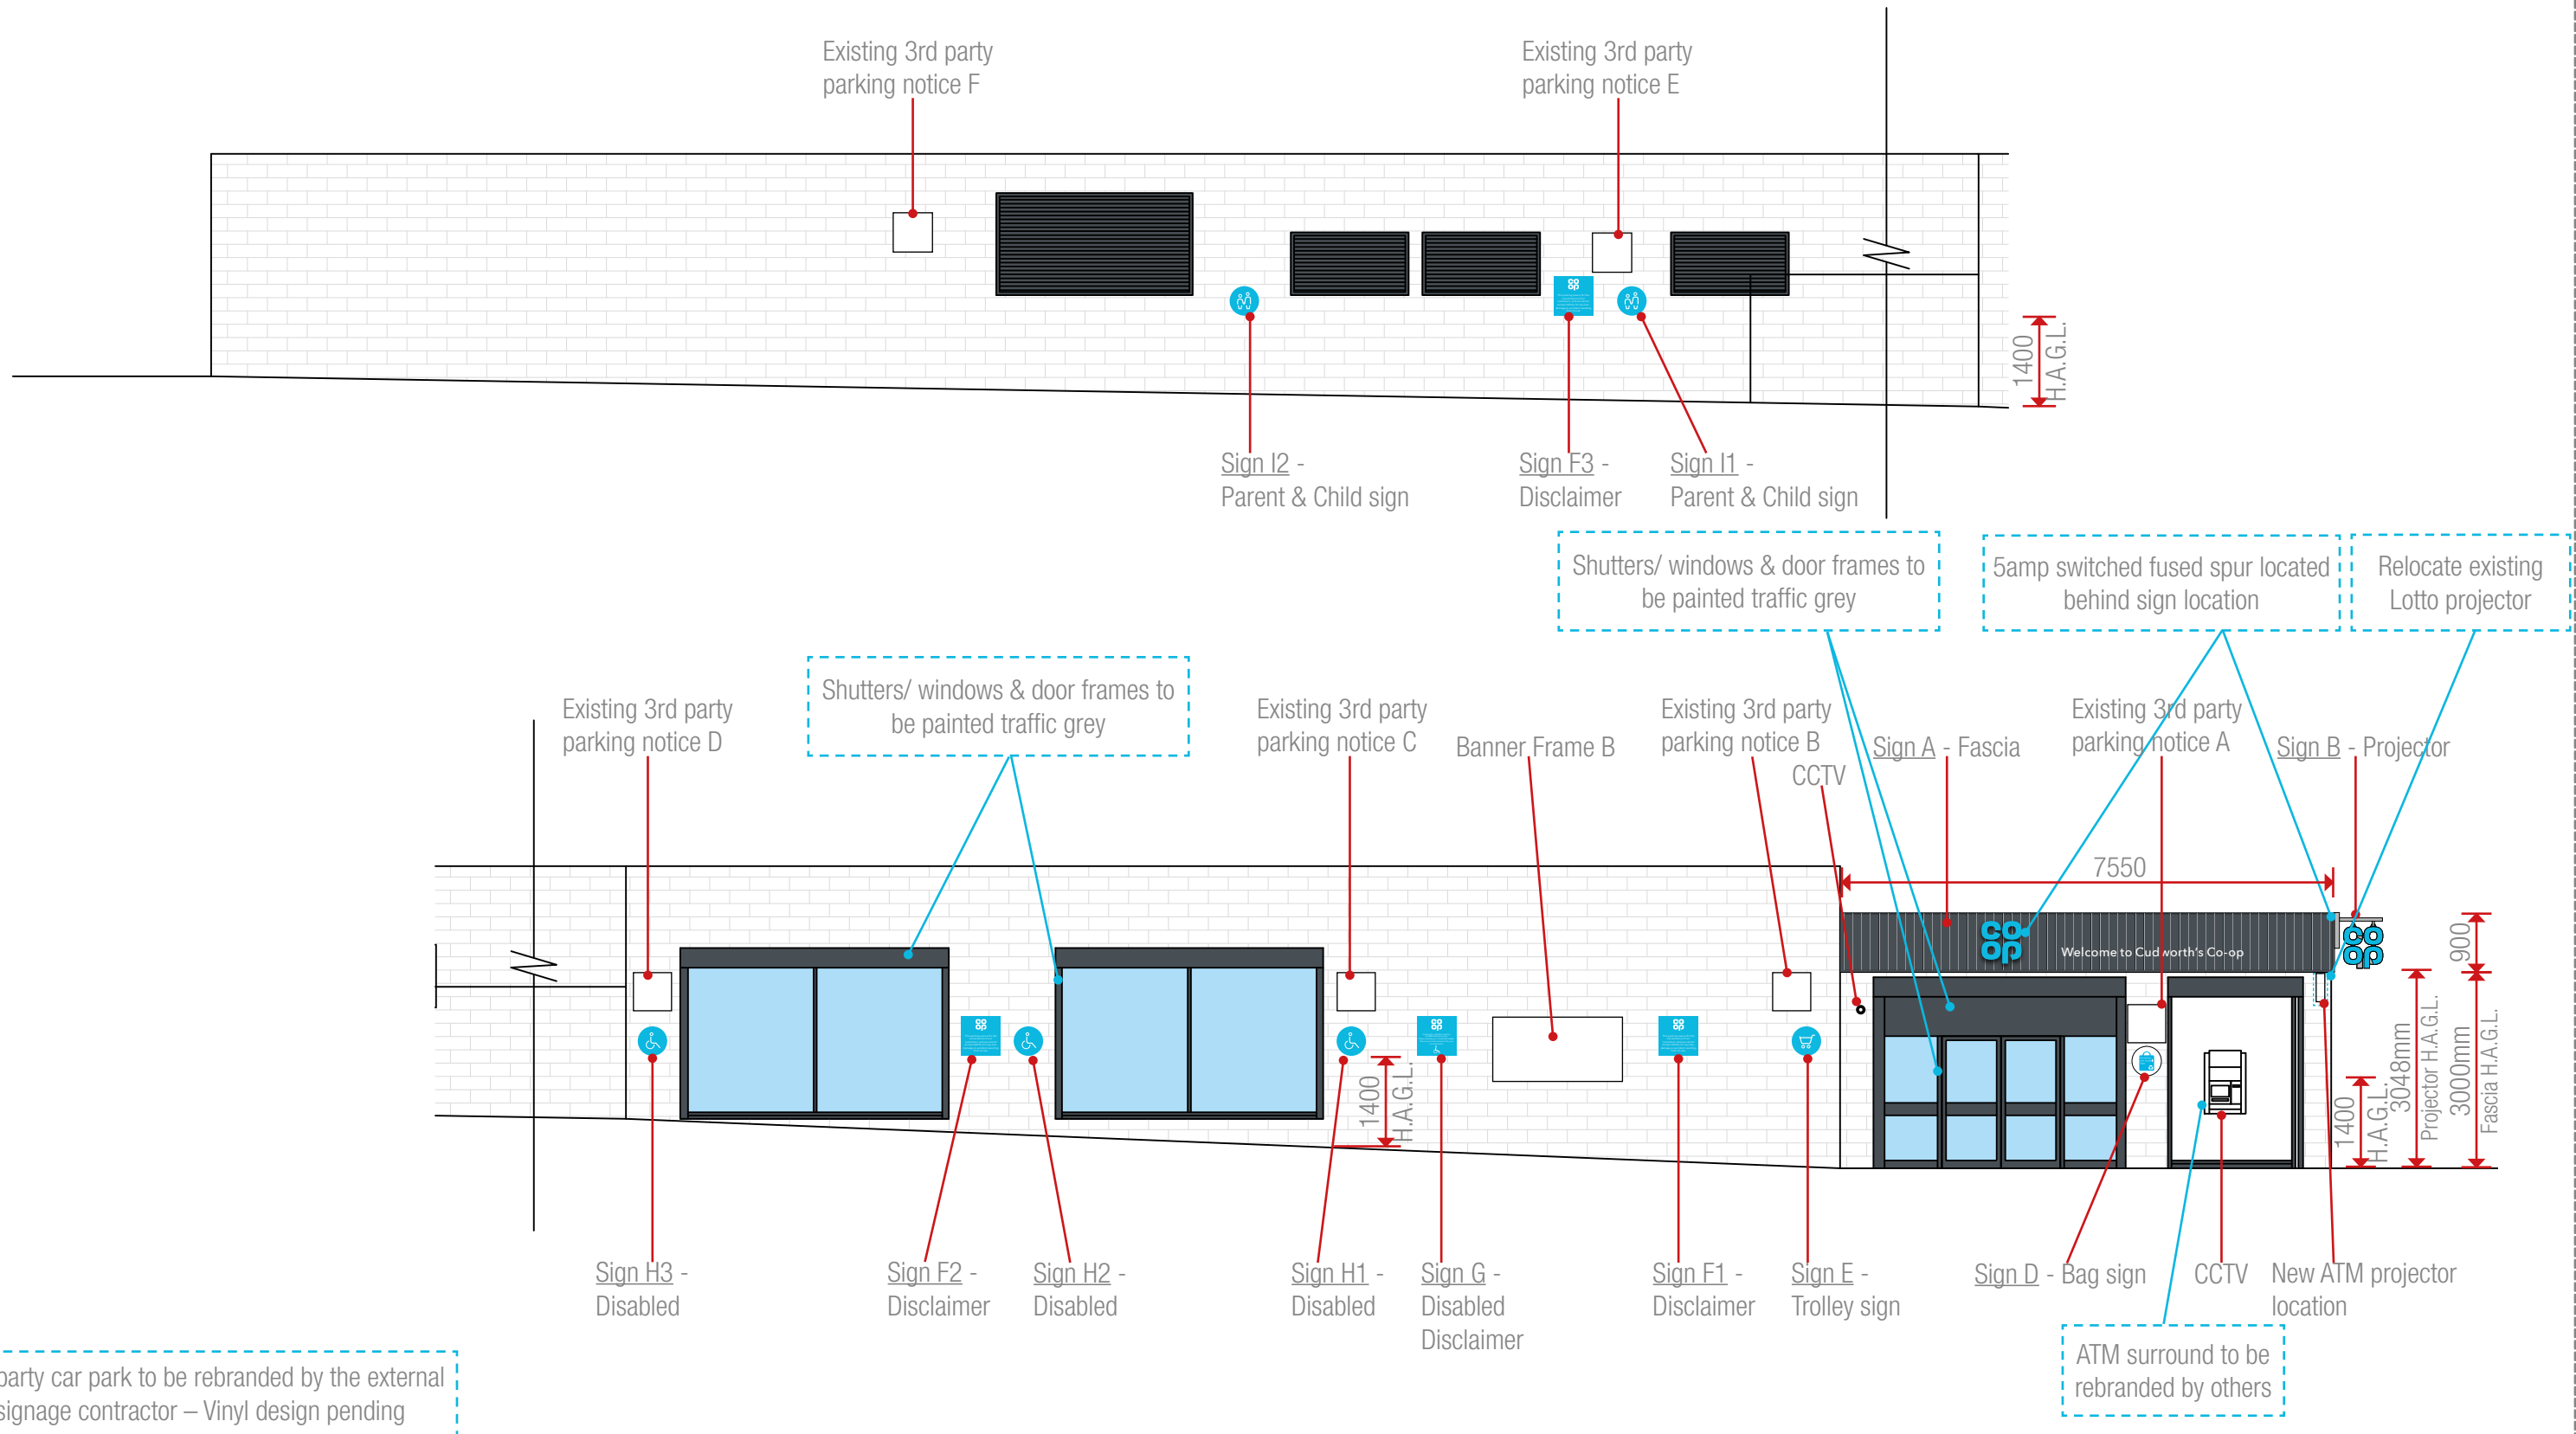

Proposed Elevation 1
Scale 1:100 @A3


Store Name: Cudworth
Store No: 4845
Futurama W.O: 127524

Telephone: 0113 270 5595
Facsimile: 0113 277 1143
E-mail: postbox@futurama.ltd.uk

Olympia House
Lockwood Court
Middleton Grove
Leeds
LS11 5TY
United Kingdom

delivering
branded
environments™



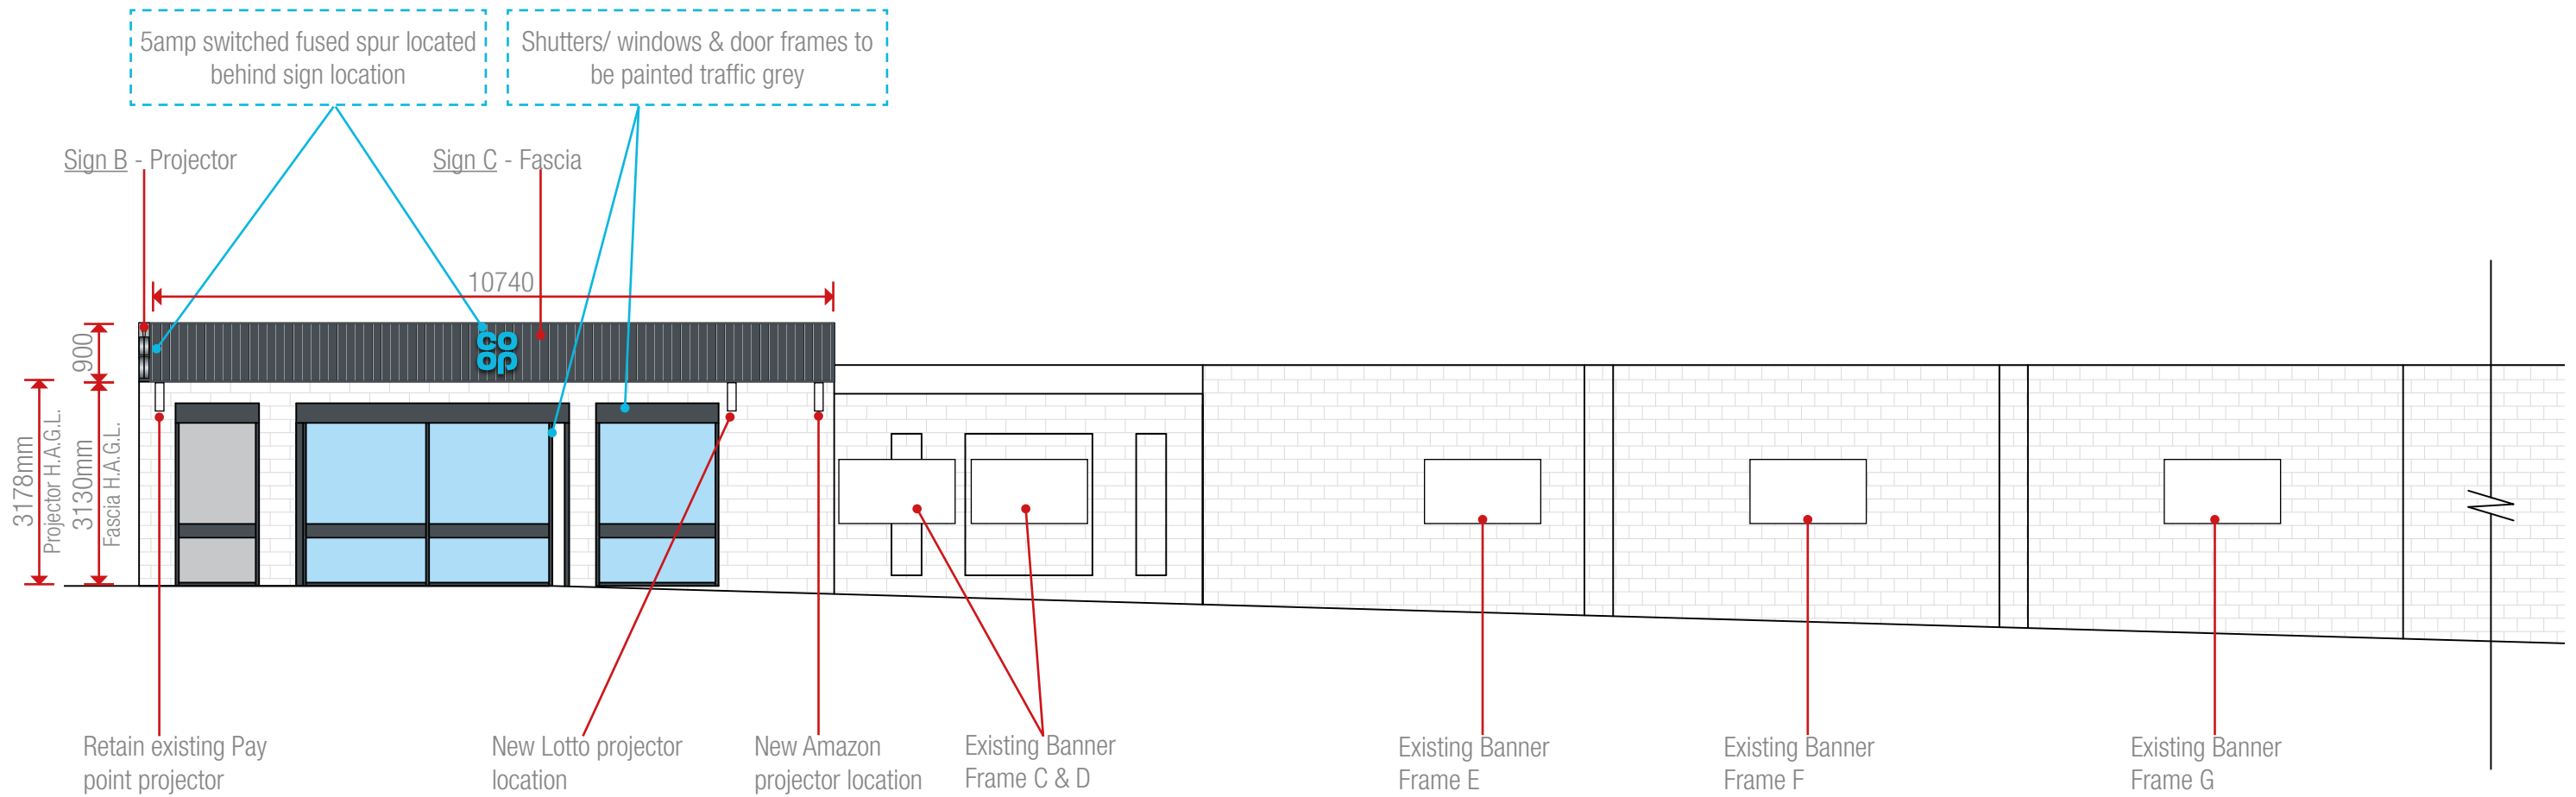

Proposed Elevation 2
Scale 1:100 @A3


Store Name: Cudworth
Store No: 4845
Futurama W.O: 127524

Telephone:
0113 270 5595
Facsimile:
0113 277 1143
E-mail:
postbox@futurama.ltd.uk

Olympia House
Lockwood Court
Middleton Grove
Leeds
LS11 5TY
United Kingdom

delivering
branded
environments™



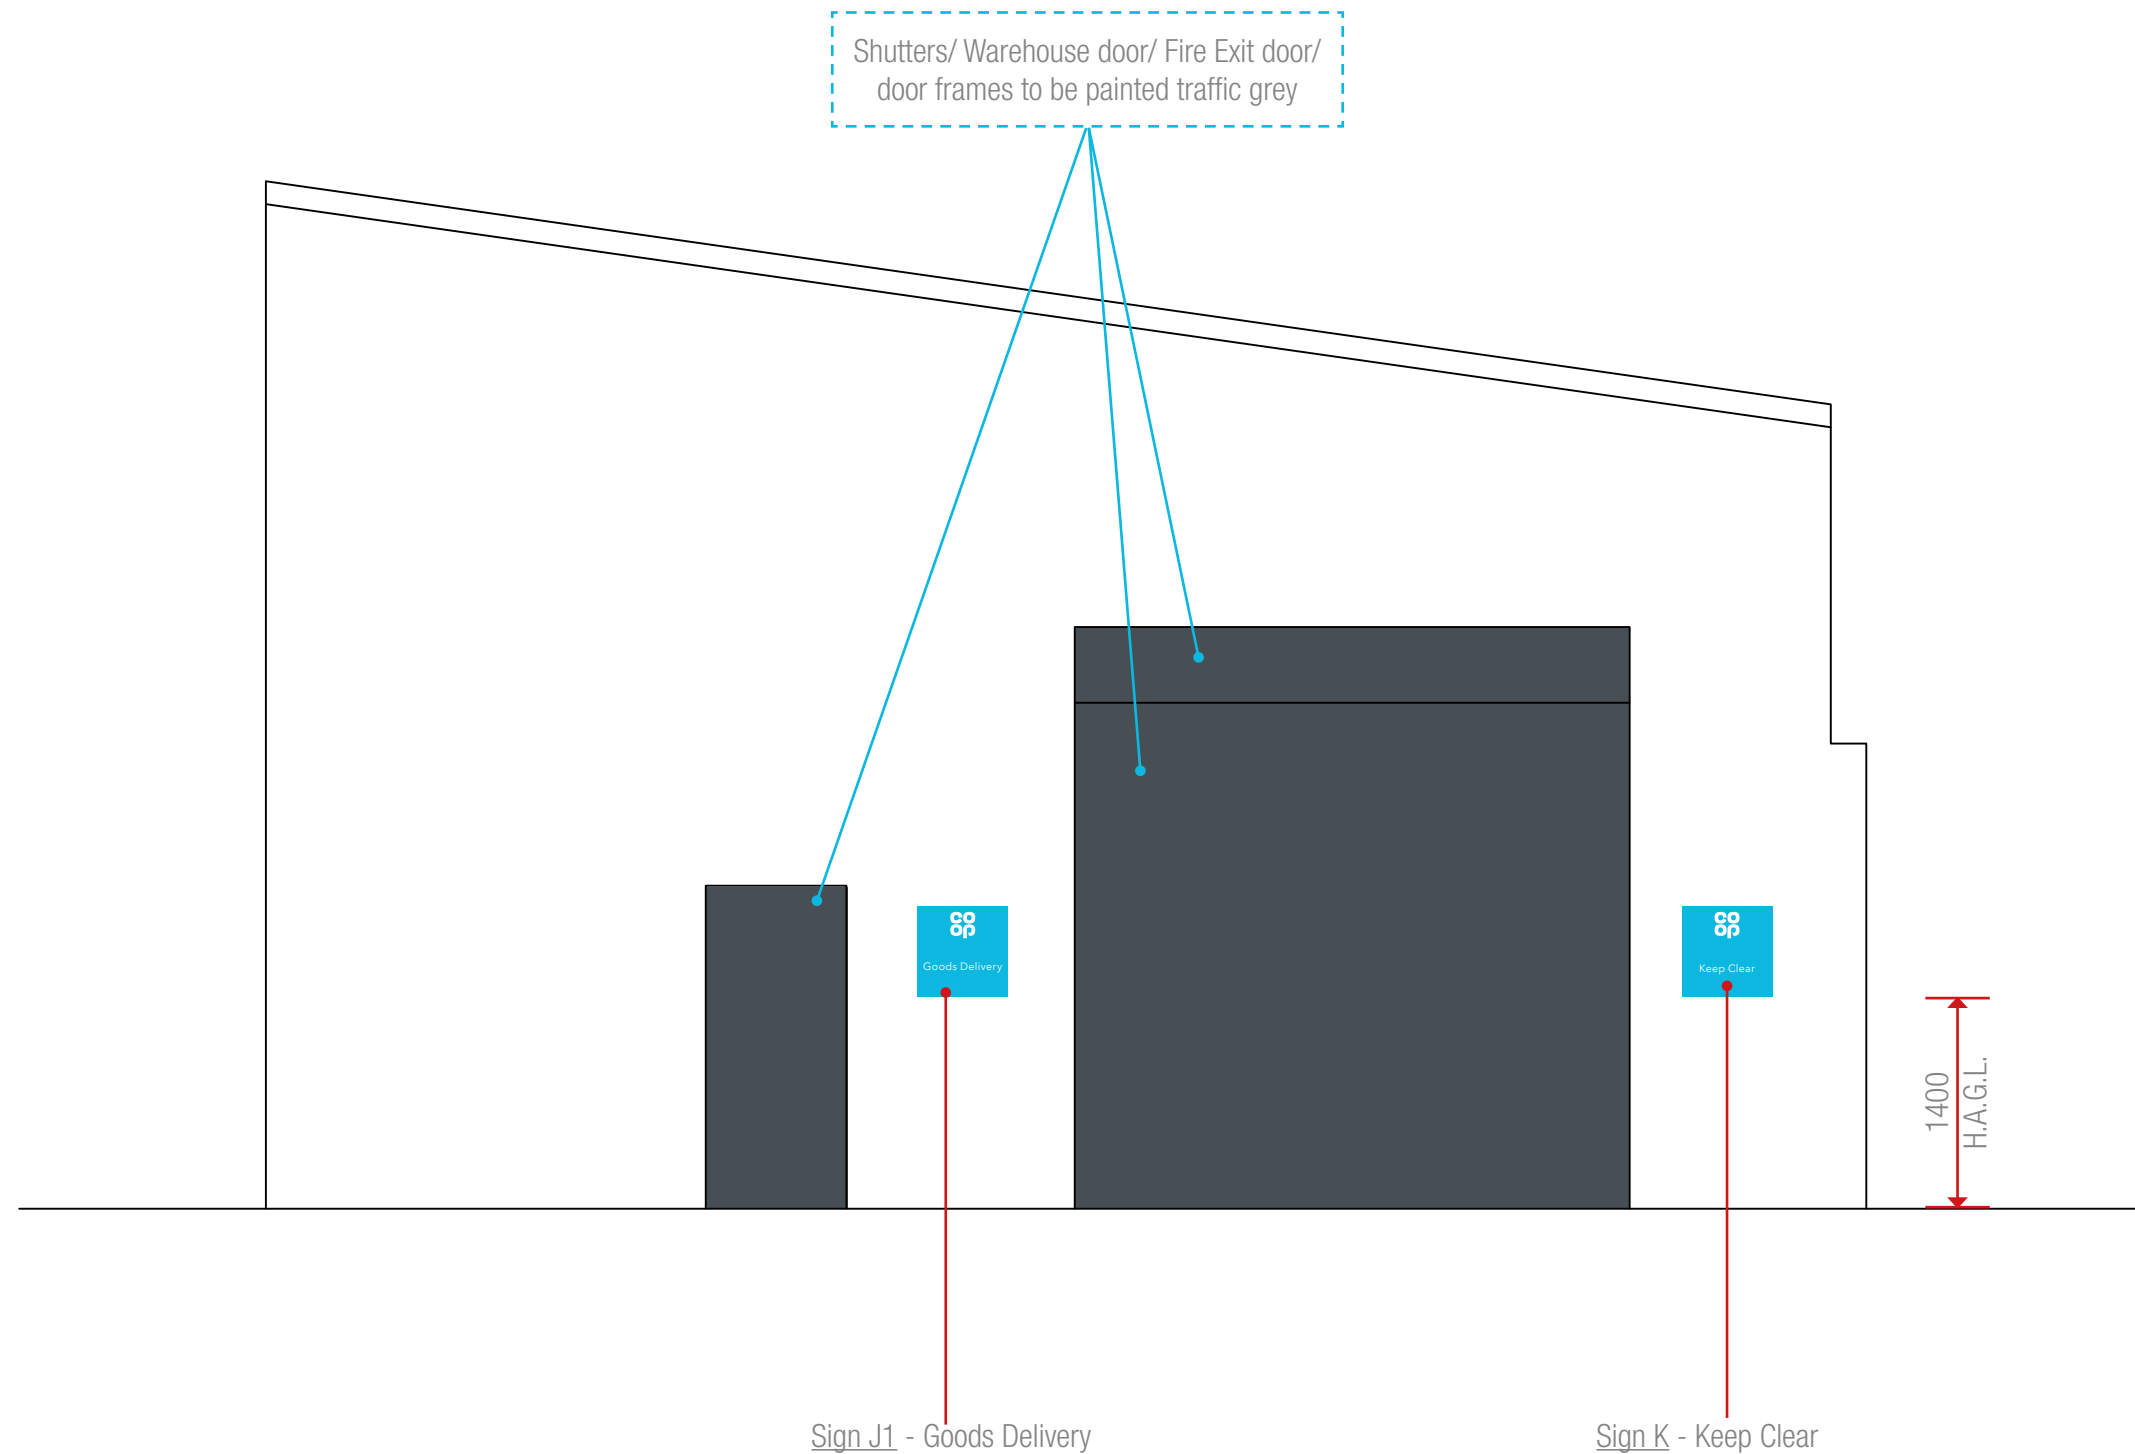

3rd party car park to be rebranded by the external
signage contractor – Vinyl design pending



Proposed Elevation 3
Scale 1:50 @A3

Store Name: Cudworth
Store No: 4845
Futurama W.O: 127524


Telephone:
0113 270 5595
Facsimile:
0113 277 1143
E-mail:
postbox@futurama.ltd.uk

Olympia House
Lockwood Court
Middleton Grove
Leeds
LS11 5TY
United Kingdom

delivering
branded
environments™



Sign A - Fascia, 7550 x 900mm

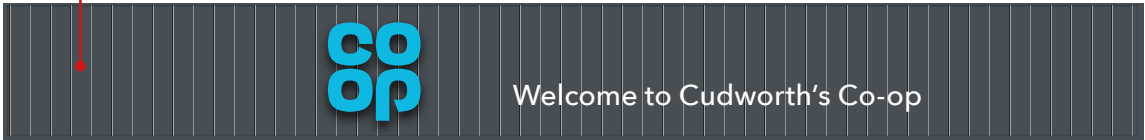

Scale 1:50 @ A3

Sign B - Projector

Sign C - Fascia, 10740 x 900mm



Sign A & C Specifications:

Fascia

Aluminium slat fascia to suit site conditions.

Fascia constructed from individual Aluminium extrusions. Perimeter support extrusion fixed to the building substrate with suitable fixings, Aluminium vertical slats mounted and fixed to the support extrusion and trimmed around the perimeter with a chamfered trim.

Slat and trim to be finished Dark Grey Wood effect:
Decoral powder coating: 8G-940-A005 (lab code FP 714/38)
Decoral sublimatic Film: 2217/19 L.
(CFP-EX-I/M & CFP-EX-G/DG & CFP-EX-H/DG & CFP-EX-A/DG)


Logo

650mm Single sided built up logo.(CFP-L-WM0650-WM/B)
Steel mounting plate with individual built-up internally illuminated letters.Mounting plate to be 3mm Mild Steel fixed to building substrate with brass locator fixings.

3D built-up letters to have aluminium sides, 50mm deep with 5mm Co-op BLUE acrylic faces. All visible edges, aluminium returns & mounting plate to be finished Silver RAL 9006 60% gloss.
Internally illuminated by white LEDs.

Letters (sign A only)

"Welcome to Anytown Co-op" 190mm to match 500mm/650mm logo to be from 5mm WHITE Perspex
069 Acrylic on locator snap fixings.(CFP-WL0650-A/W)
Letter count: 24

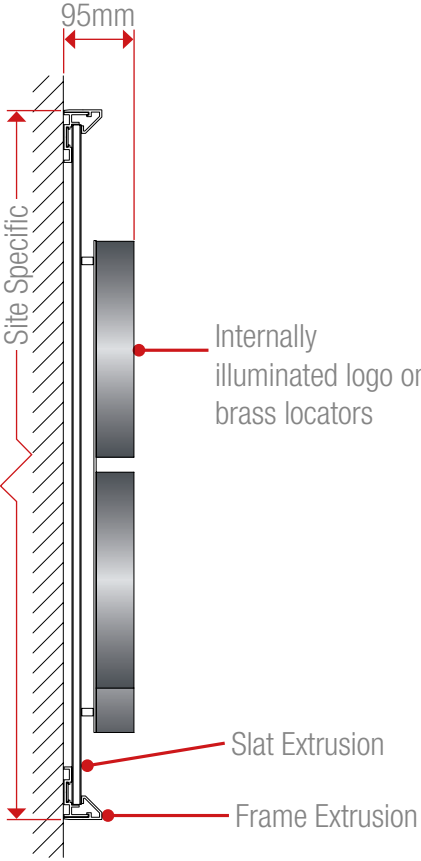

Logo Cross Section
Scale 1:10 @A3



Collections


Store Name: Cudworth
Store No: 4845
Futurama W.O: 127524

Telephone:
0113 270 5595
Facsimile:
0113 277 1143
E-mail:
postbox@futurama.ltd.uk

Olympia House
Lockwood Court
Middleton Grove
Leeds
LS11 5TY
United Kingdom

delivering
branded
environments™



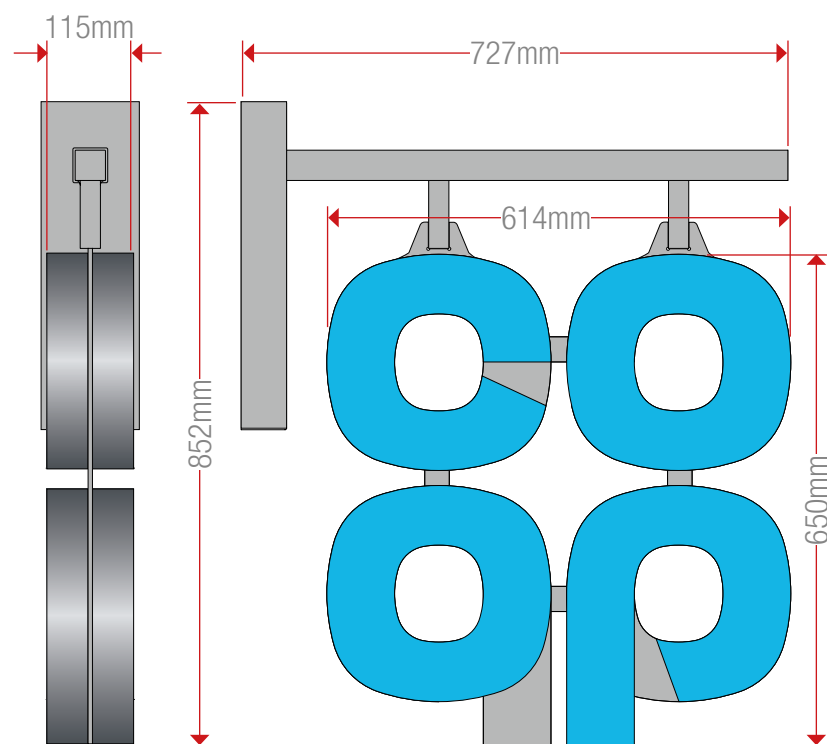


Size 2 - 650mm
Scale 1:10

Sign B Specifications:

Projection sign size 2 (650mm) Internally Illuminated built up letters on both sides. Individual 3D letters constructed from silver aluminium side returns and Co-op BLUE acrylic faces - faces only to illuminate.

Fully welded 5mm Mild Steel wall mounting plate and support frame. Profile cut logo mounting plate from 5mm Mild Steel, welded to the hanging tubes. All visible steel work to be finished silver to match RAL 9006 60% gloss. (CFP-P-FF0650/B).

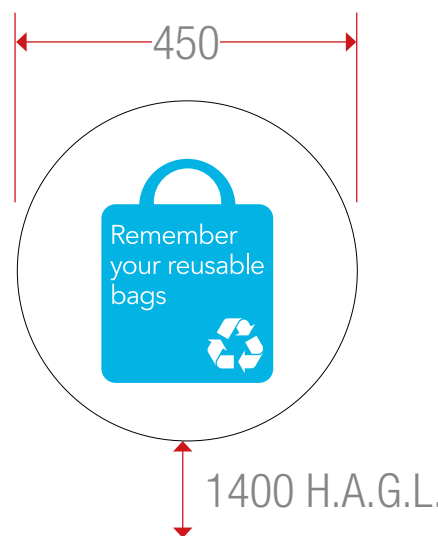

Sign D - Scale 1:10

450mm dia. Circular parking icon "Remember your reusable bags"
3mm ACM with applied vinyl display & anti-graffitti laminate. 20mm radius corners.
Non-illuminated.
(CFP-CP-0450-I002)



Sign E - Scale 1:10

450mm dia. Circular parking icon "Trolley"
3mm ACM with applied vinyl display & anti-graffitti laminate. 20mm radius corners.
Non-illuminated.
(CFP-CP-0450-I005)



Collections


Store Name: Cudworth
Store No: 4845
Futurama W.O: 127524

Telephone:
0113 270 5595
Facsimile:
0113 277 1143
E-mail:
postbox@futurama.ltd.uk

Olympia House
Lockwood Court
Middleton Grove
Leeds
LS11 5TY
United Kingdom

delivering
branded
environments™



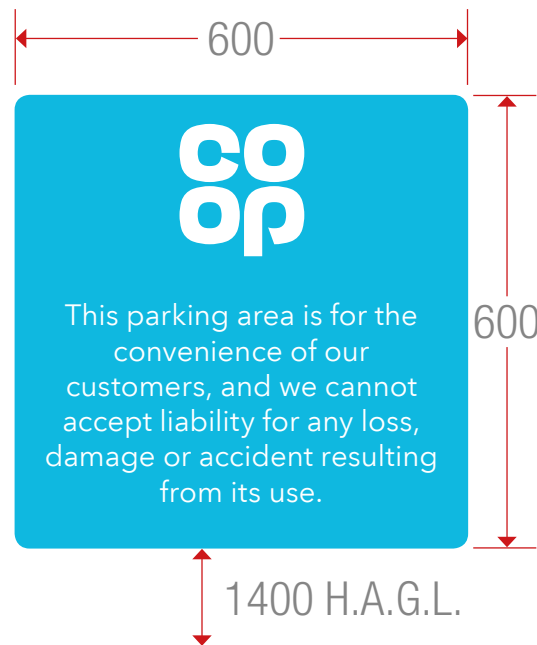


Sign F1 to F5 - Scale 1:10

600mm x 600mm parking sign "Disclaimer".
3mm ACM with applied vinyl display &
anti-graffitti laminate. 20mm radius corners.
Non-illuminated.
(CFP-CP-0600-I028)




Sign G - Scale 1:10

600mm x 600mm parking sign "Disabled".
3mm ACM with applied vinyl display &
anti-graffitti laminate. 20mm radius corners.
Non-illuminated.
(CFP-CP-0600-I030)

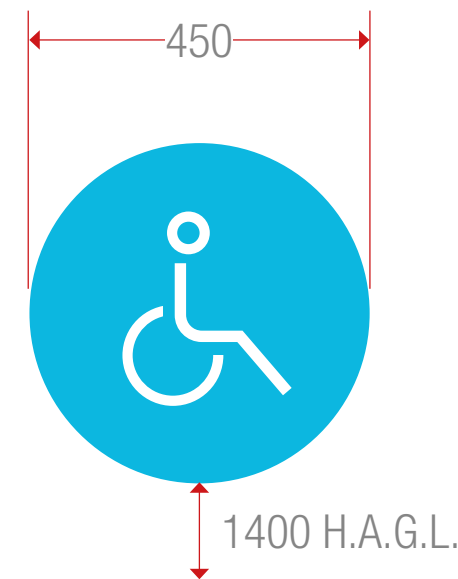

Sign H1, H2 & H3 - Scale 1:10

450mm dia. Circular parking icon "Disabled".
3mm ACM with applied vinyl display &
anti-graffitti laminate. 20mm radius corners.
Non-illuminated.
(CFP-CP-0450-I003)

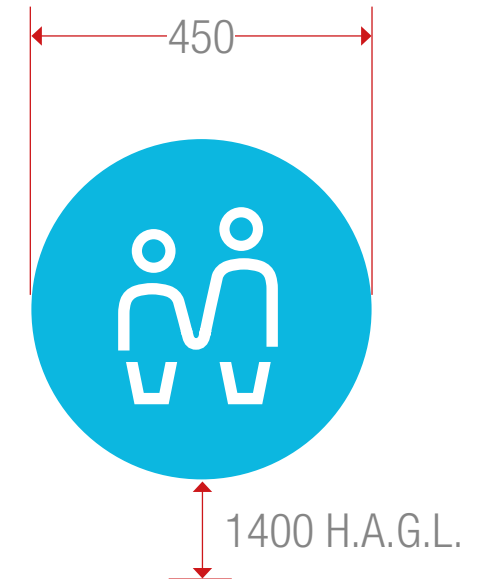

Sign I1 & I2 - Scale 1:10

450mm dia. Circular parking icon "Parent
& Toddler". 3mm ACM with applied vinyl
display & anti-graffitti laminate. 20mm radius
corners. Non-illuminated.
(CFP-CP-0450-I014)



Collections

Store Name: Cudworth
Store No: 4845
Futurama W.O: 127524

Telephone:
0113 270 5595
Facsimile:
0113 277 1143
E-mail:
postbox@futura.ma.ltd.uk

Olympia House
Lockwood Court
Middleton Grove
Leeds
LS11 5TY
United Kingdom

delivering
branded
environments™






Sign J1 & J2 - Scale 1:10

600mm x 600mm parking sign "Goods Delivery". 3mm ACM with applied vinyl display & anti-graffitti laminate. 20mm radius corners. Non-illuminated.
(CFP-CP-0600-I031)



Sign K - Scale 1:10

600mm x 600mm parking sign "Keep Clear". 3mm ACM with applied vinyl display & anti-graffitti laminate. 20mm radius corners. Non-illuminated.
(CFP-CP-WM-0600-I029)

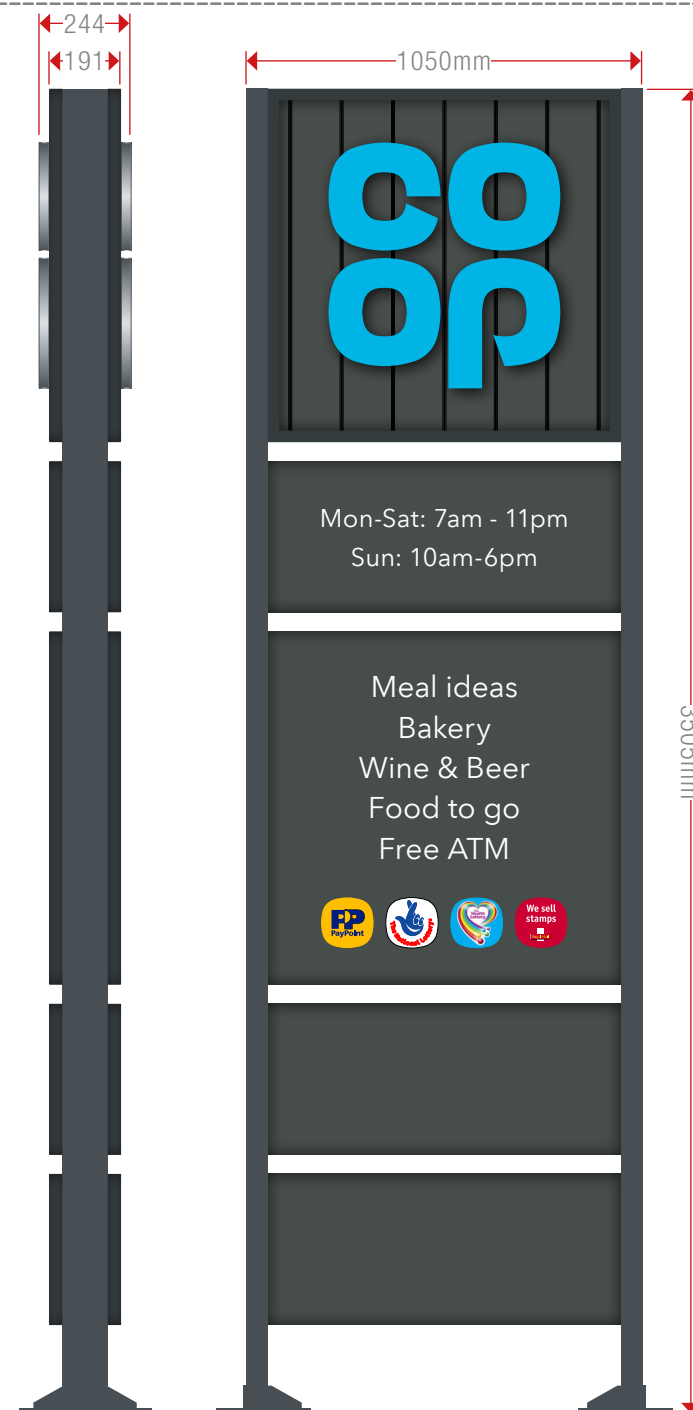

Scale 1:20

Sign L - totem

CFP-T-3.5/MG 3.5m totem with Dark Grey Slat header panels and BLUE faced builtup logo
Aluminium DARK GREY vertical head slats mounted and fixed to the support extrusions with a chamfered trim held in place with self tapping screws.

3D built-up letters to have aluminium sides, 50mm deep with 5mm Co-op BLUE acrylic faces. All visible edges, aluminium returns & mounting plate to be finished Silver RAL 9006 60% gloss. Internally illuminated by white LEDs.

Services and opening hours panels constructed from fabricated aluminium trays with push through acrylic letters. Blank panels for third party & membership information to be applied digital print. Frame constructed from 120 x 60mm box section, coated Traffic Grey RAL 7043 30% Matt Gloss.



Collections


Store Name: Cudworth
Store No: 4845
Futurama W.O: 127524

Telephone:
0113 270 5595
Facsimile:
0113 277 1143
E-mail:
postbox@futurama.ltd.uk

Olympia House
Lockwood Court
Middleton Grove
Leeds
LS11 5TY
United Kingdom

delivering
branded
environments™



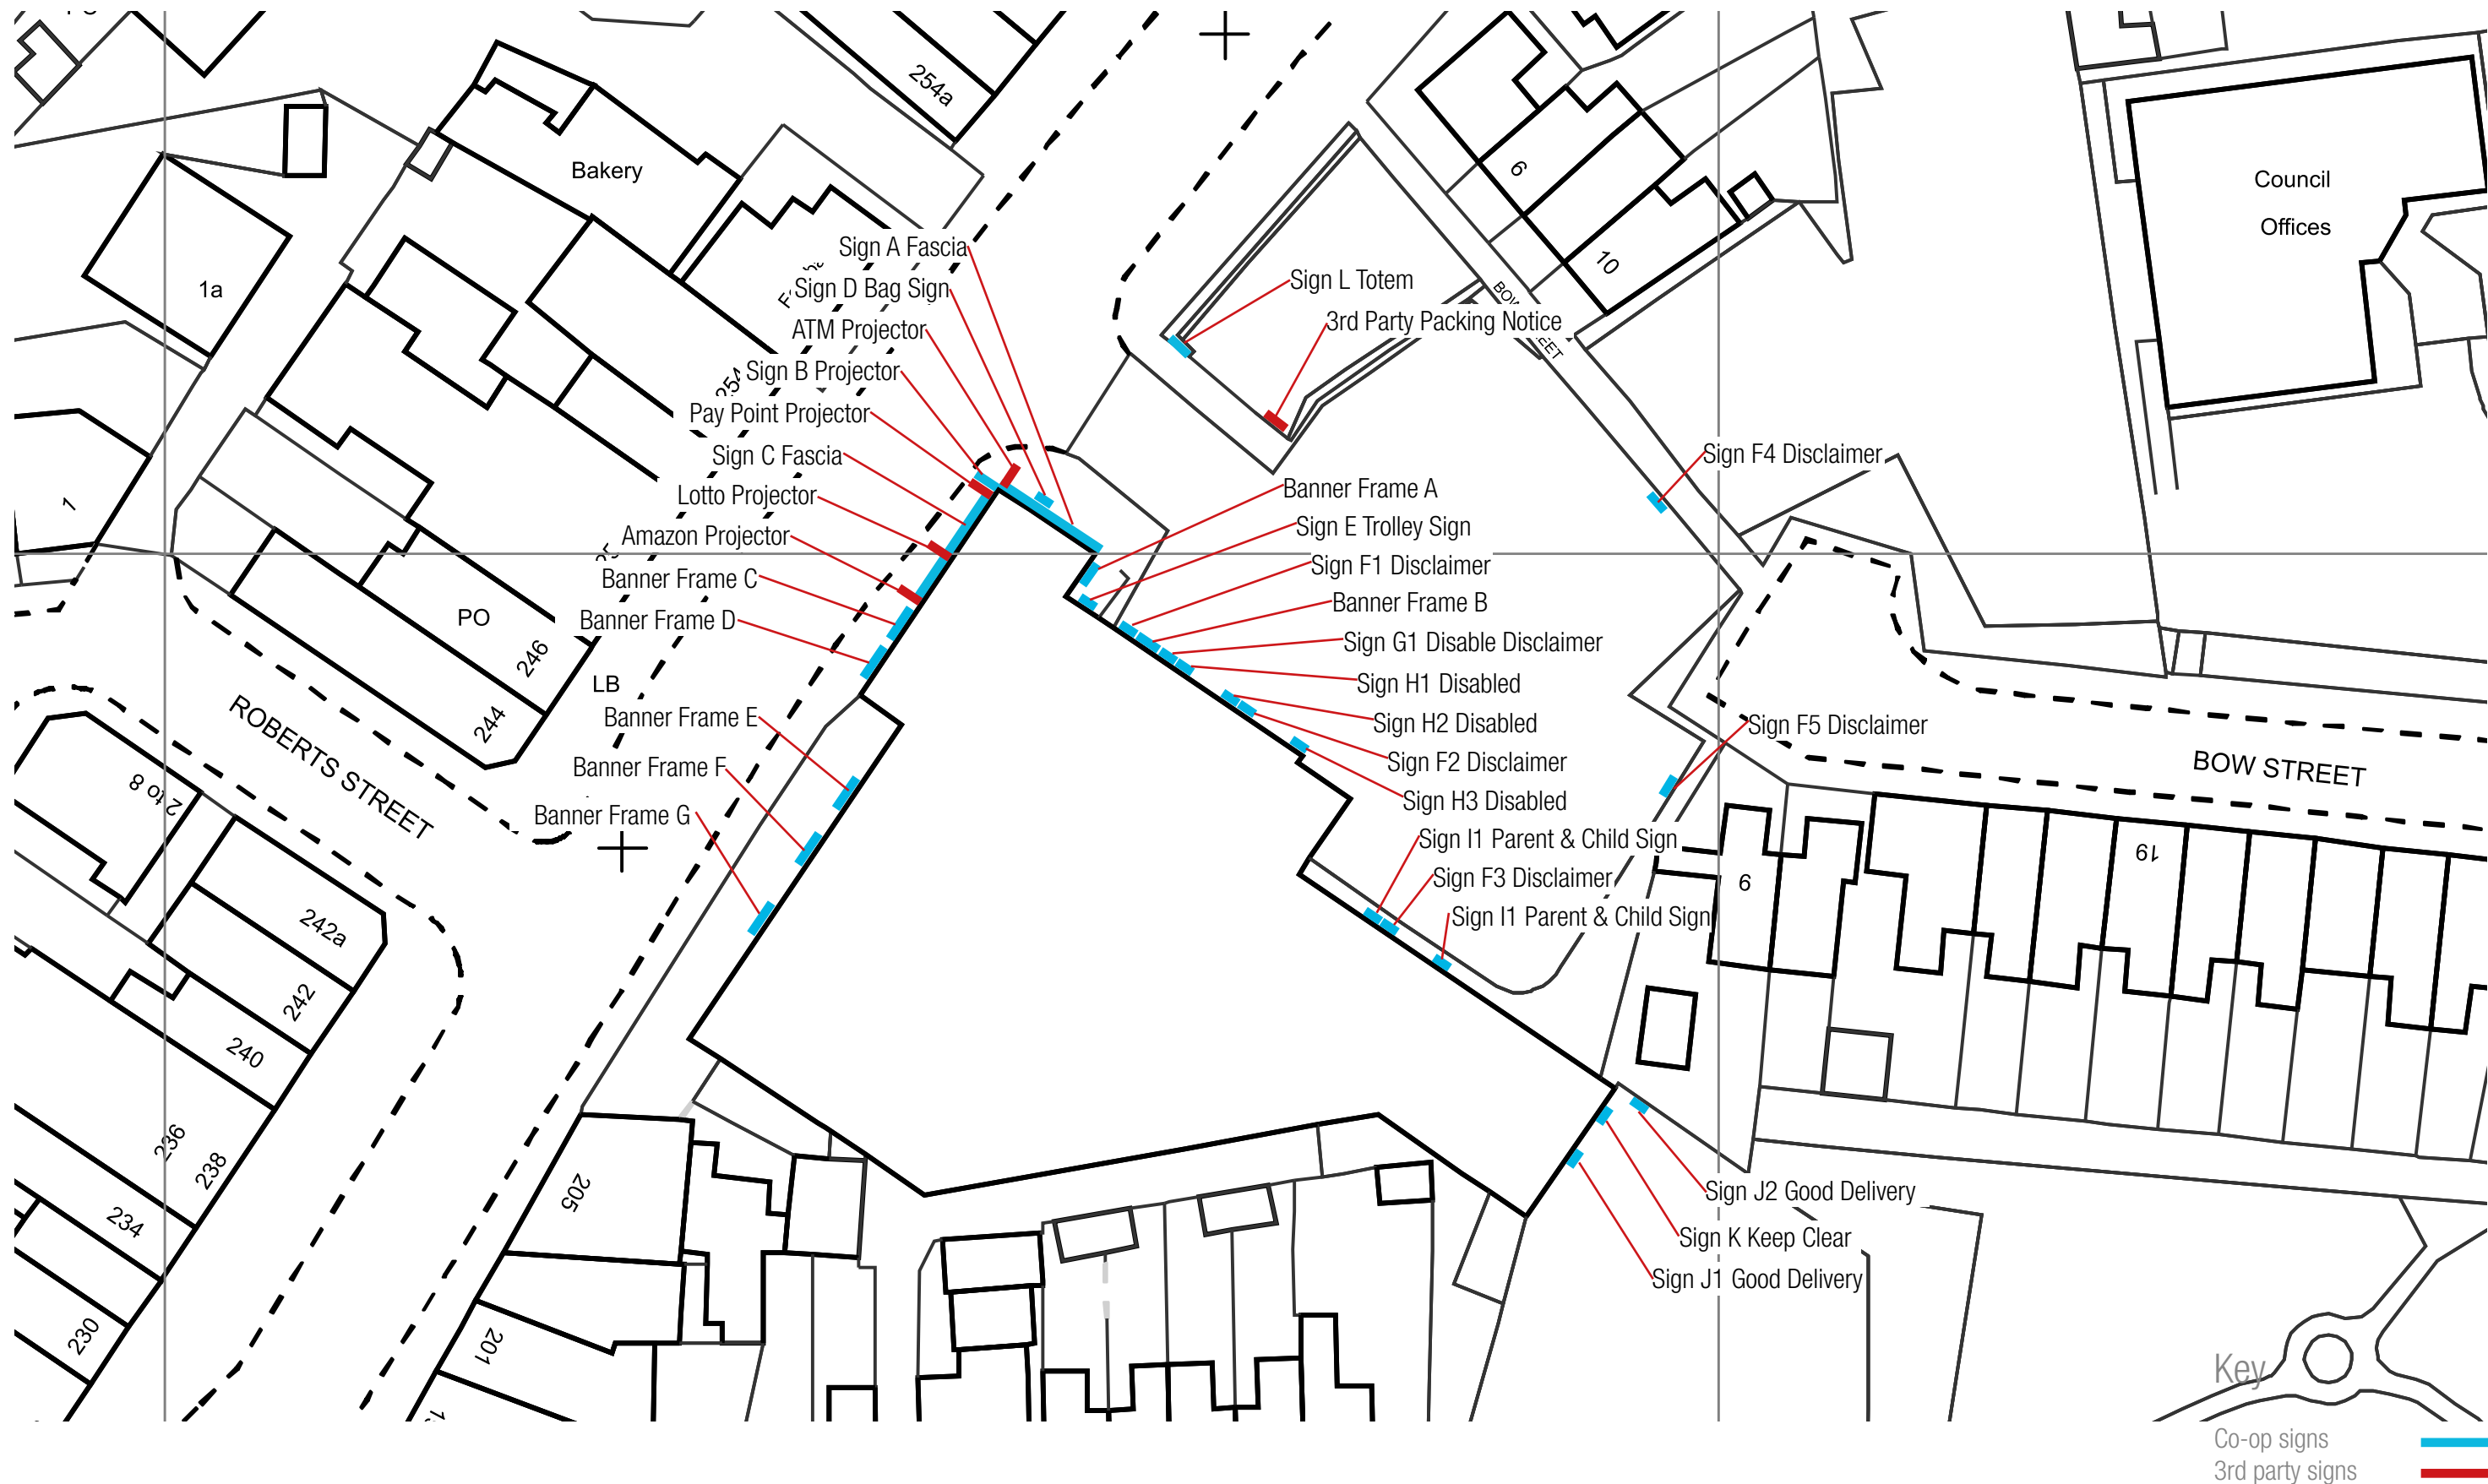

Proposed Site Plan
 Scale: NTS
 * 3rd party signs to remain in current locations

Store Name: Cudworth
 Store No: 4845
 Futurama W.O: 127524

Telephone: 0113 270 5595
 Facsimile: 0113 277 1143
 E-mail: postbox@futurama.ltd.uk

Olympia House
 Lockwood Court
 Middleton Grove
 Leeds
 LS11 5TY
 United Kingdom

delivering
 branded
 environments™

