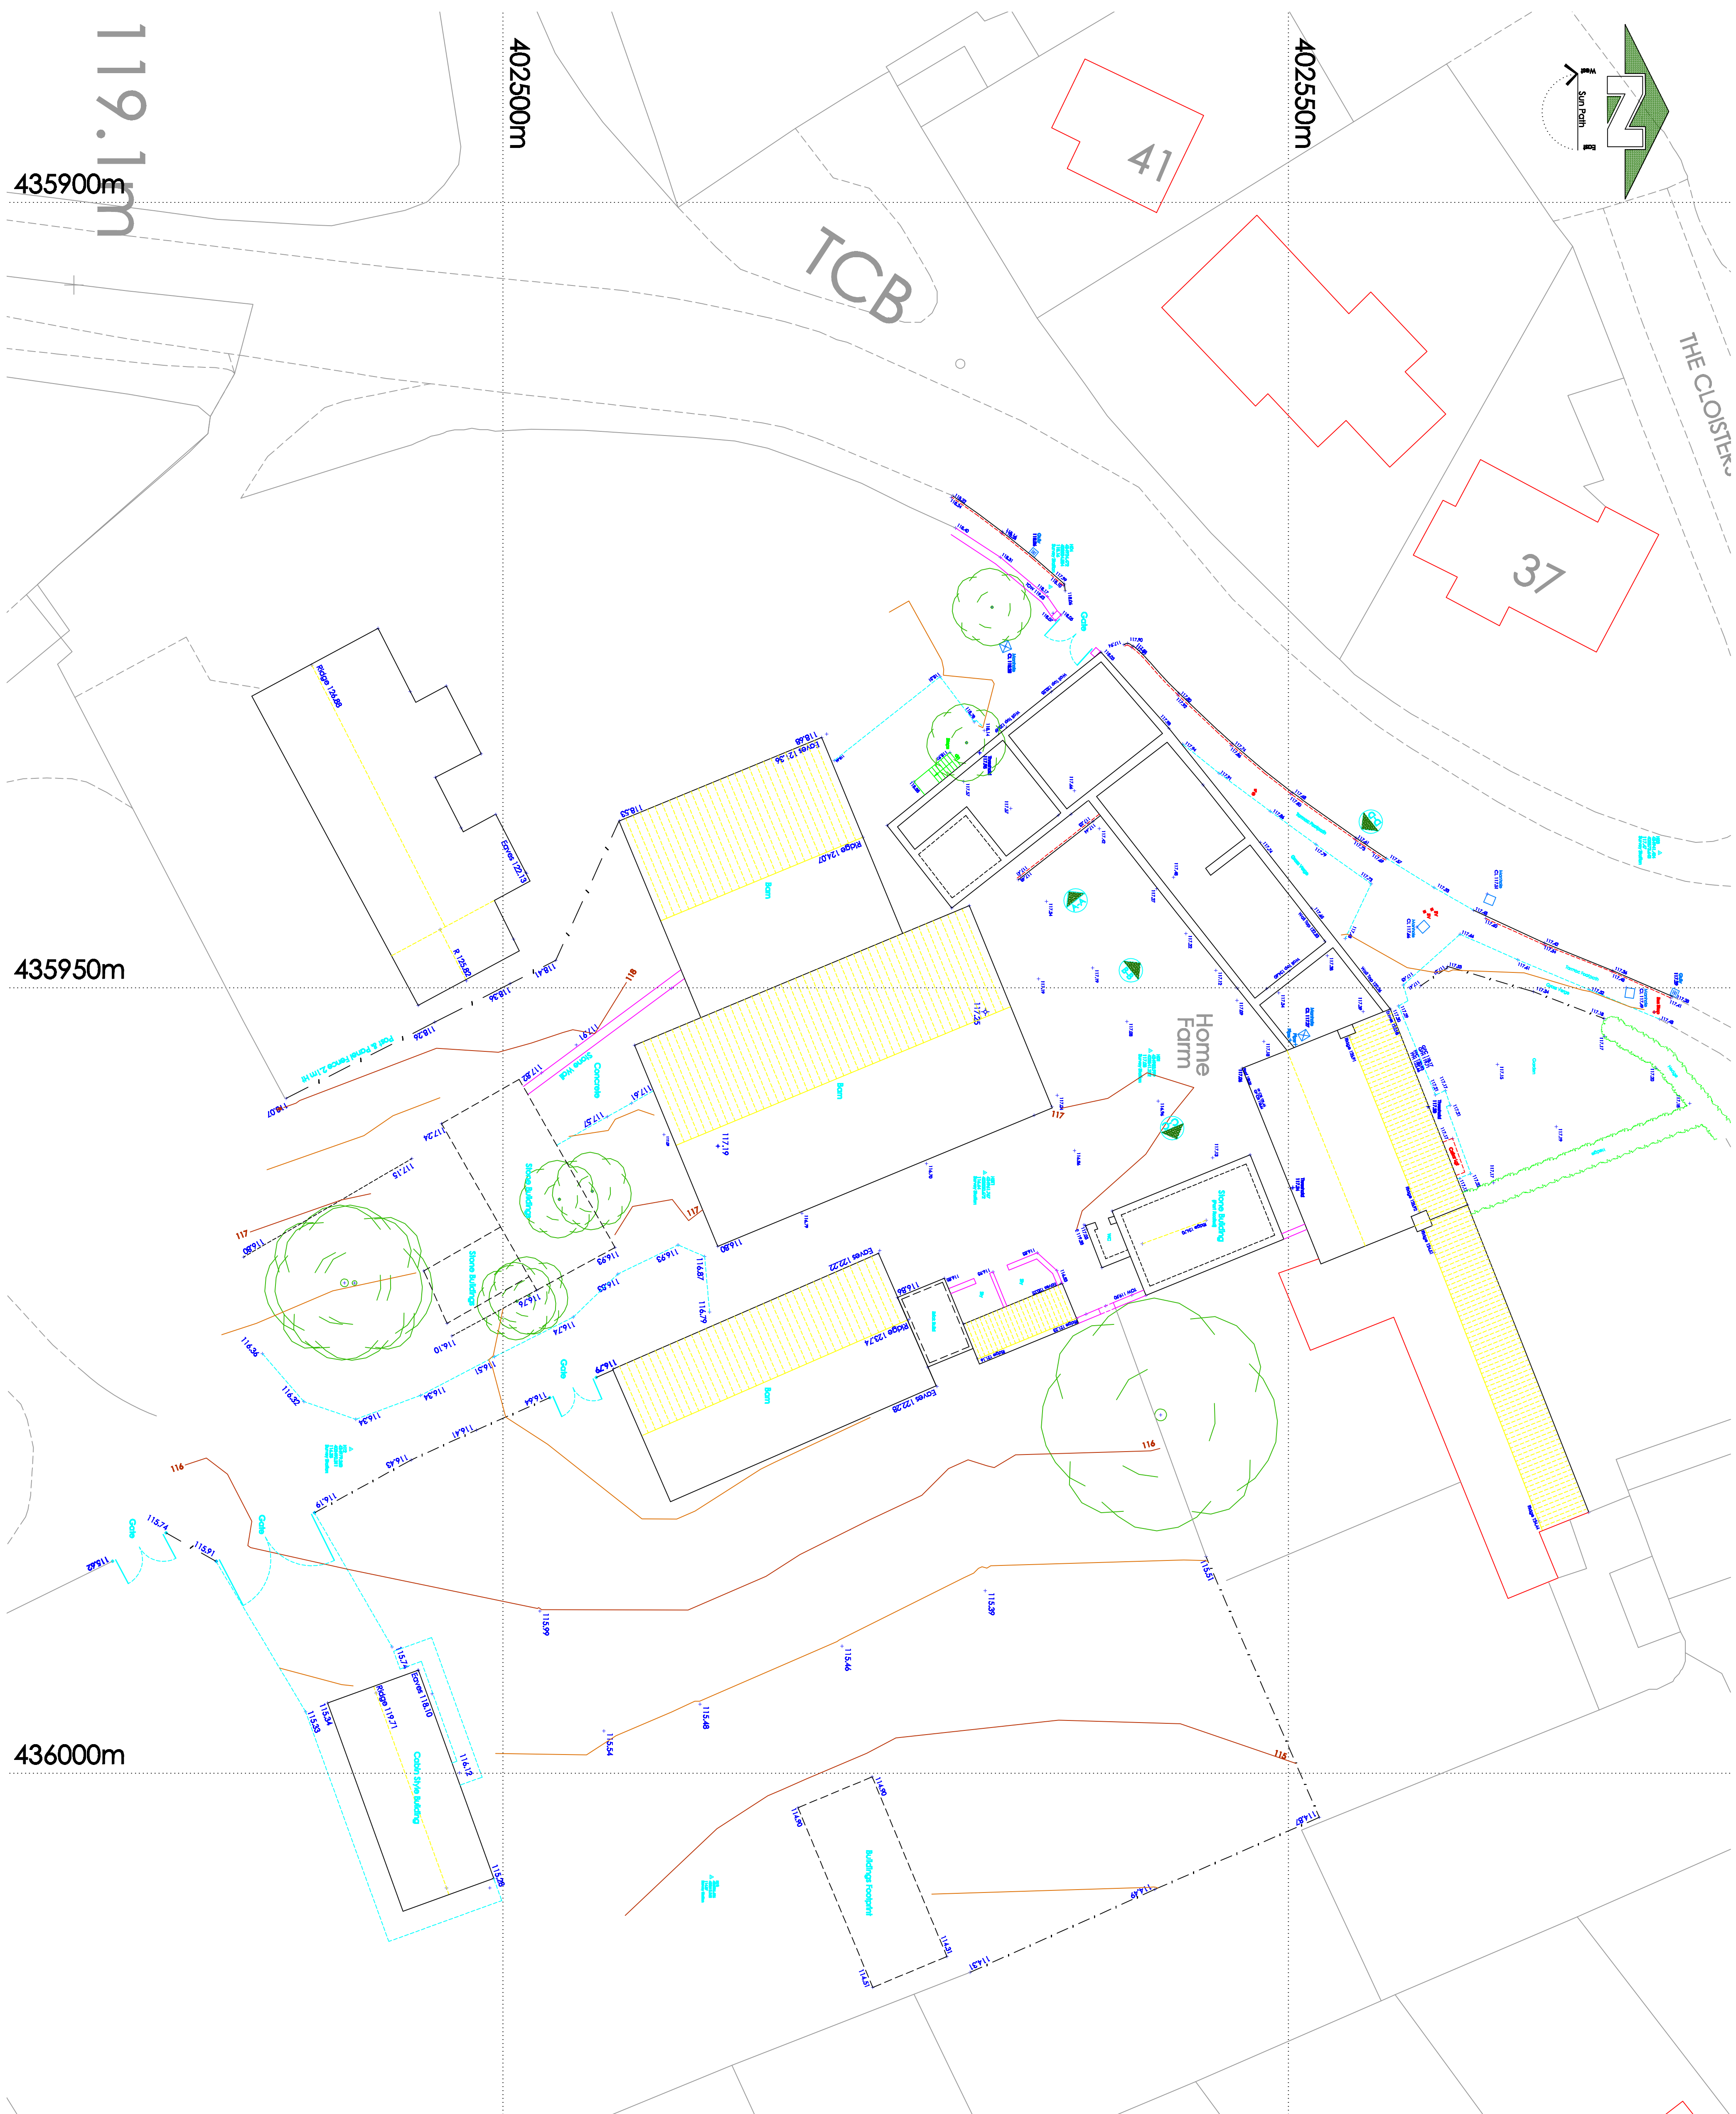


[illegible]

Ordinance Survey (c) Crown Copyright 2012.
All rights reserved. Licence number 100020449

Co-ordinates and levels are based upon OSGB 1936 National Grid (OSGB36) and Ordnance Survey Datum Newlyn (ODN).

Rev	Description	By	Date

White Agus

**White Agus
128B New Road
Staincross
Barnsley**



Title. **Site Plan**

Site. Home Farm
Worsbrough
Barnsley
South Yorkshire

Dwg No. WA_035_Home Farm

Sheet No. 1

SCALE	1/200	REV.	
-------	-------	------	--