


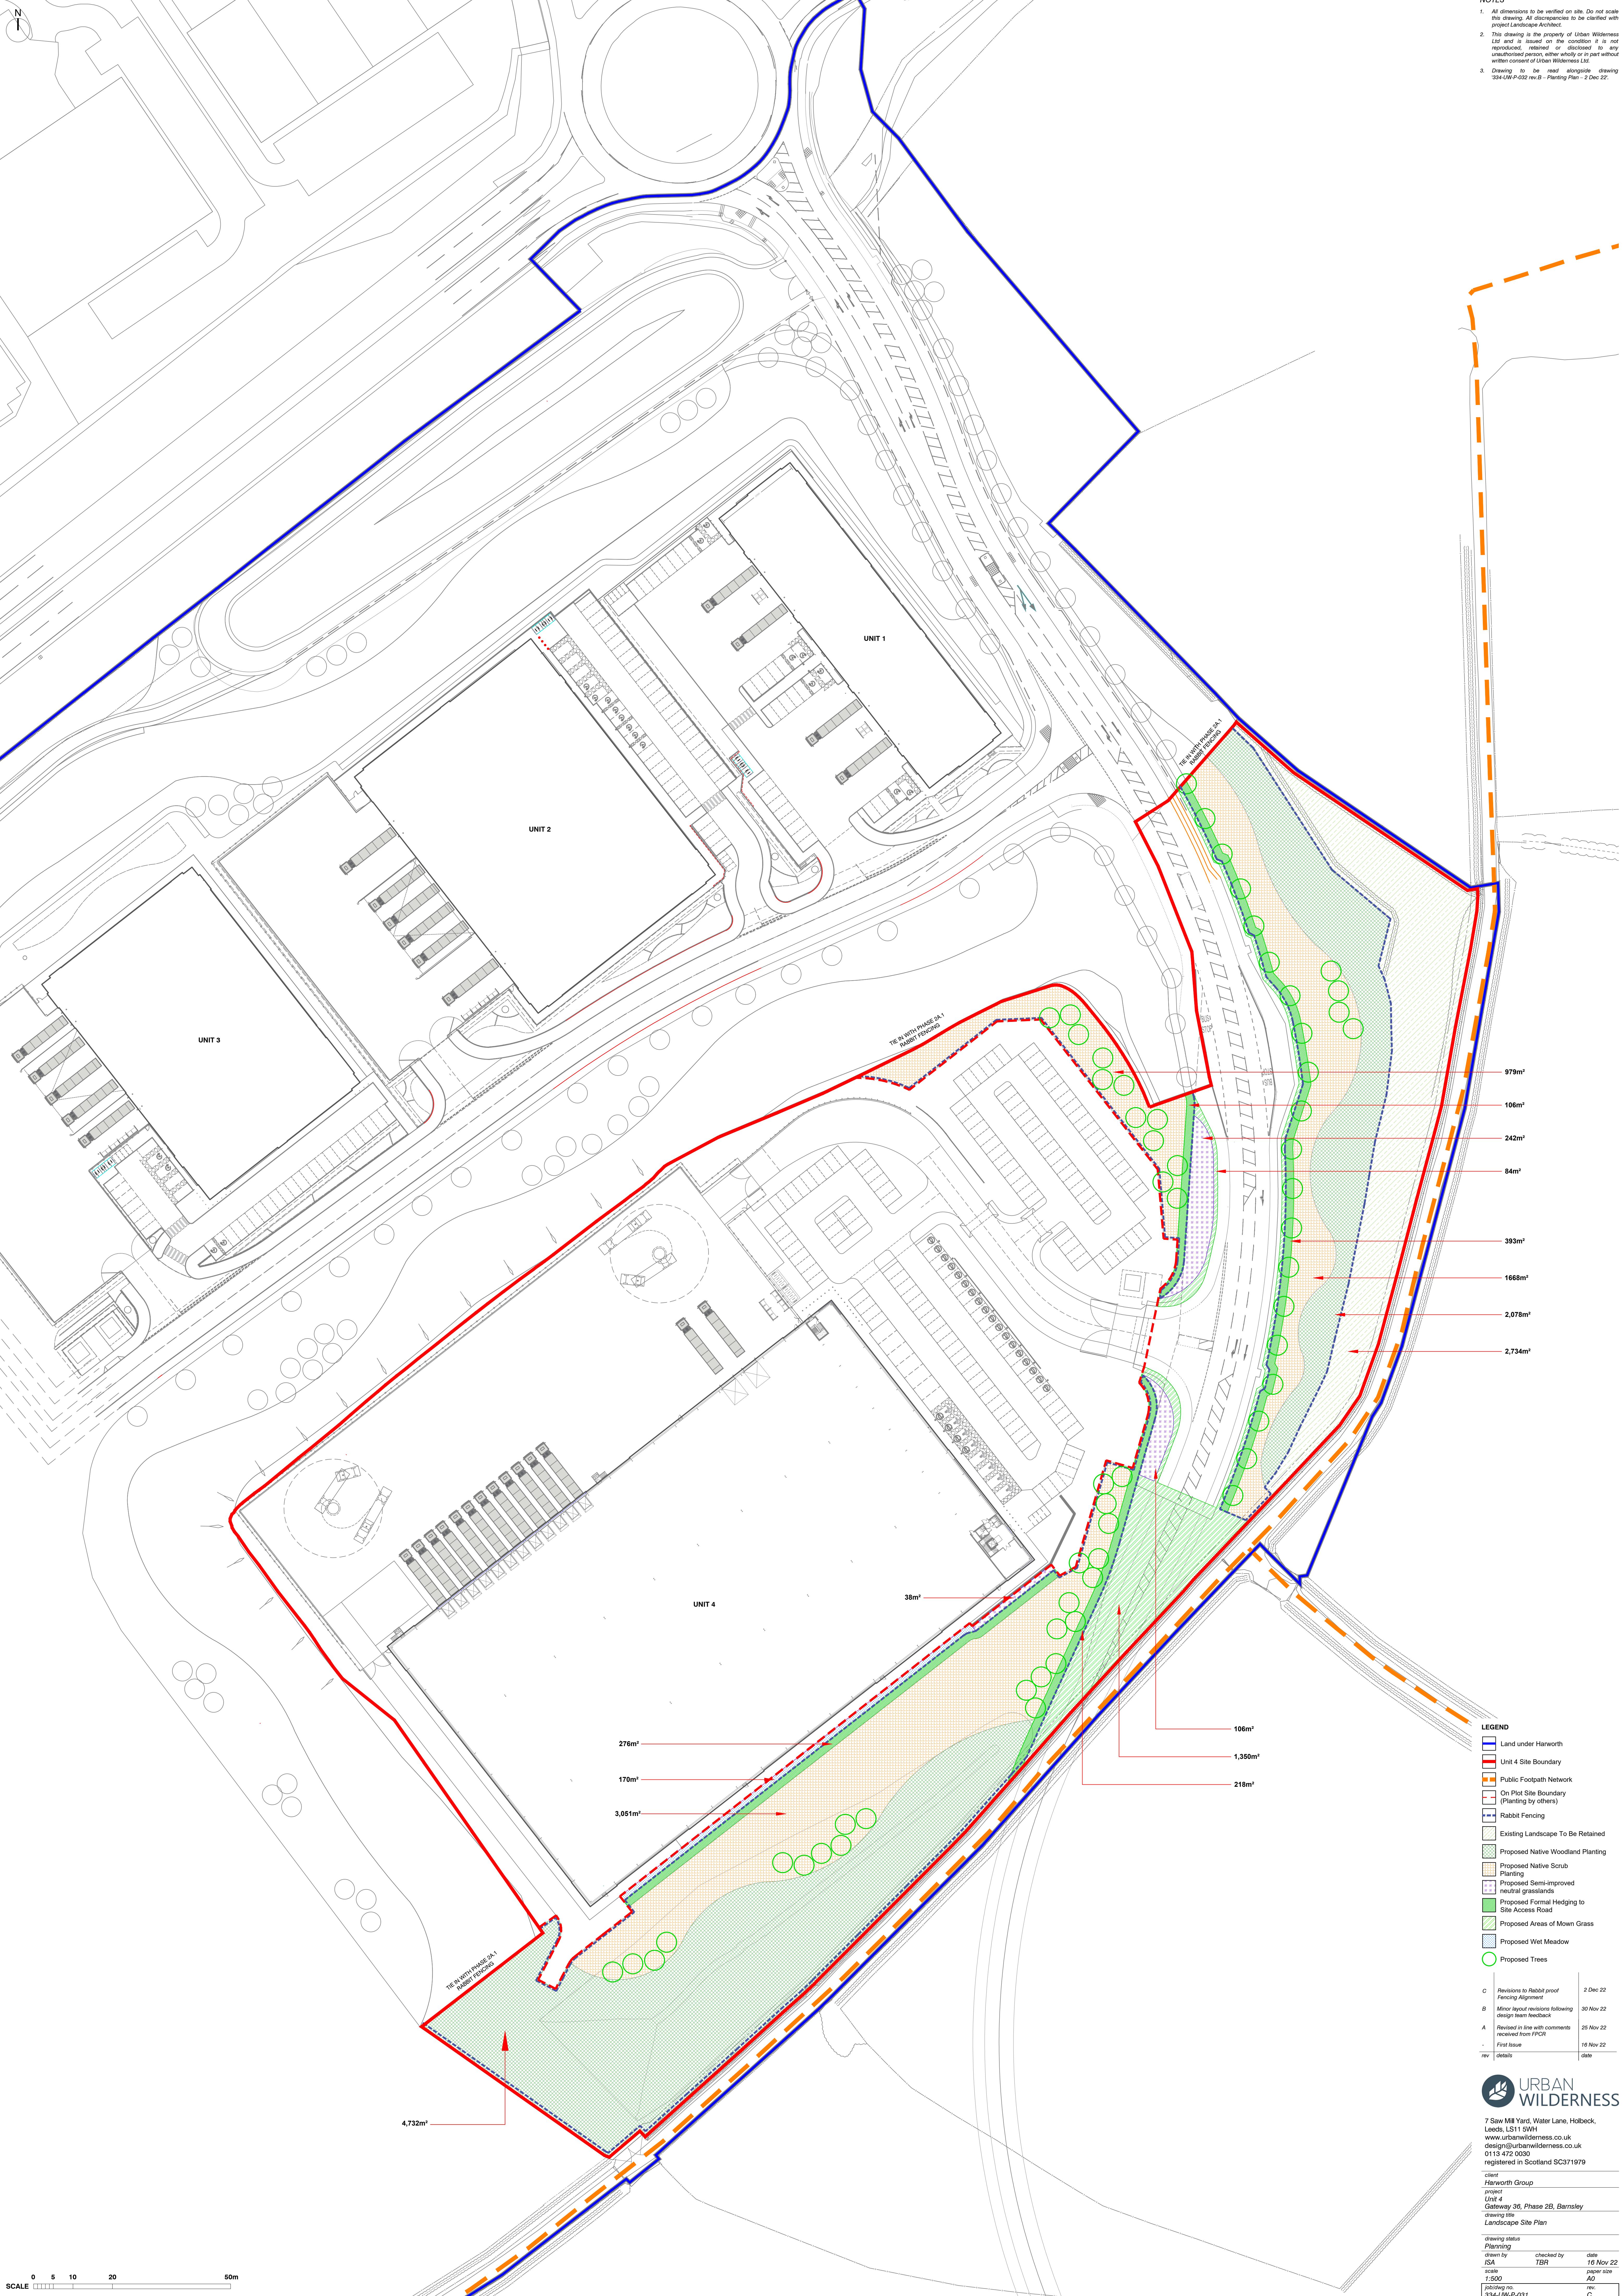

NOTES

1. All dimensions to be verified on site. Do not scale this drawing. All discrepancies to be clarified with project Landscape Architect.
2. This drawing is the property of Urban Wilderness Ltd and is issued on the condition it is not reproduced, retained or disclosed to any unauthorised person, either wholly or in part without written consent of Urban Wilderness Ltd.
3. Drawing to be read alongside drawing 334-UW-P-032 rev B - Planting Plan - 2 Dec 22.

- LEGEND**
- Land under Harworth
 - Unit 4 Site Boundary
 - Public Footpath Network
 - On Plot Site Boundary (Planting by others)
 - Rabbit Fencing
 - Existing Landscape To Be Retained
 - Proposed Native Woodland Planting
 - Proposed Native Scrub Planting
 - Proposed Semi-improved neutral grasslands
 - Proposed Formal Hedging to Site Access Road
 - Proposed Areas of Mown Grass
 - Proposed Wet Meadow
 - Proposed Trees

C	Revisions to Rabbit proof Fencing Alignment	2 Dec 22
B	Minor layout revisions following design team feedback	30 Nov 22
A	Revised in line with comments received from FPOR	25 Nov 22
	First Issue	16 Nov 22
rev	details	date

URBAN WILDERNESS

7 Saw Mill Yard, Water Lane, Holbeck, Leeds, LS11 5WH
 www.urbanwilderness.co.uk
 design@urbanwilderness.co.uk
 0115 472 0030
 registered in Scotland SC371979

client
 Harworth Group

project
 Unit 4
 Gateway 36, Phase 2B, Barnsley
 drawing title
 Landscape Site Plan

drawing status
 Planning

drawn by	checked by	date
ISA	TBR	16 Nov 22
scale		paper size
1:500		A0

job/dwg no.	rev.
334-UW-P-037	C

