
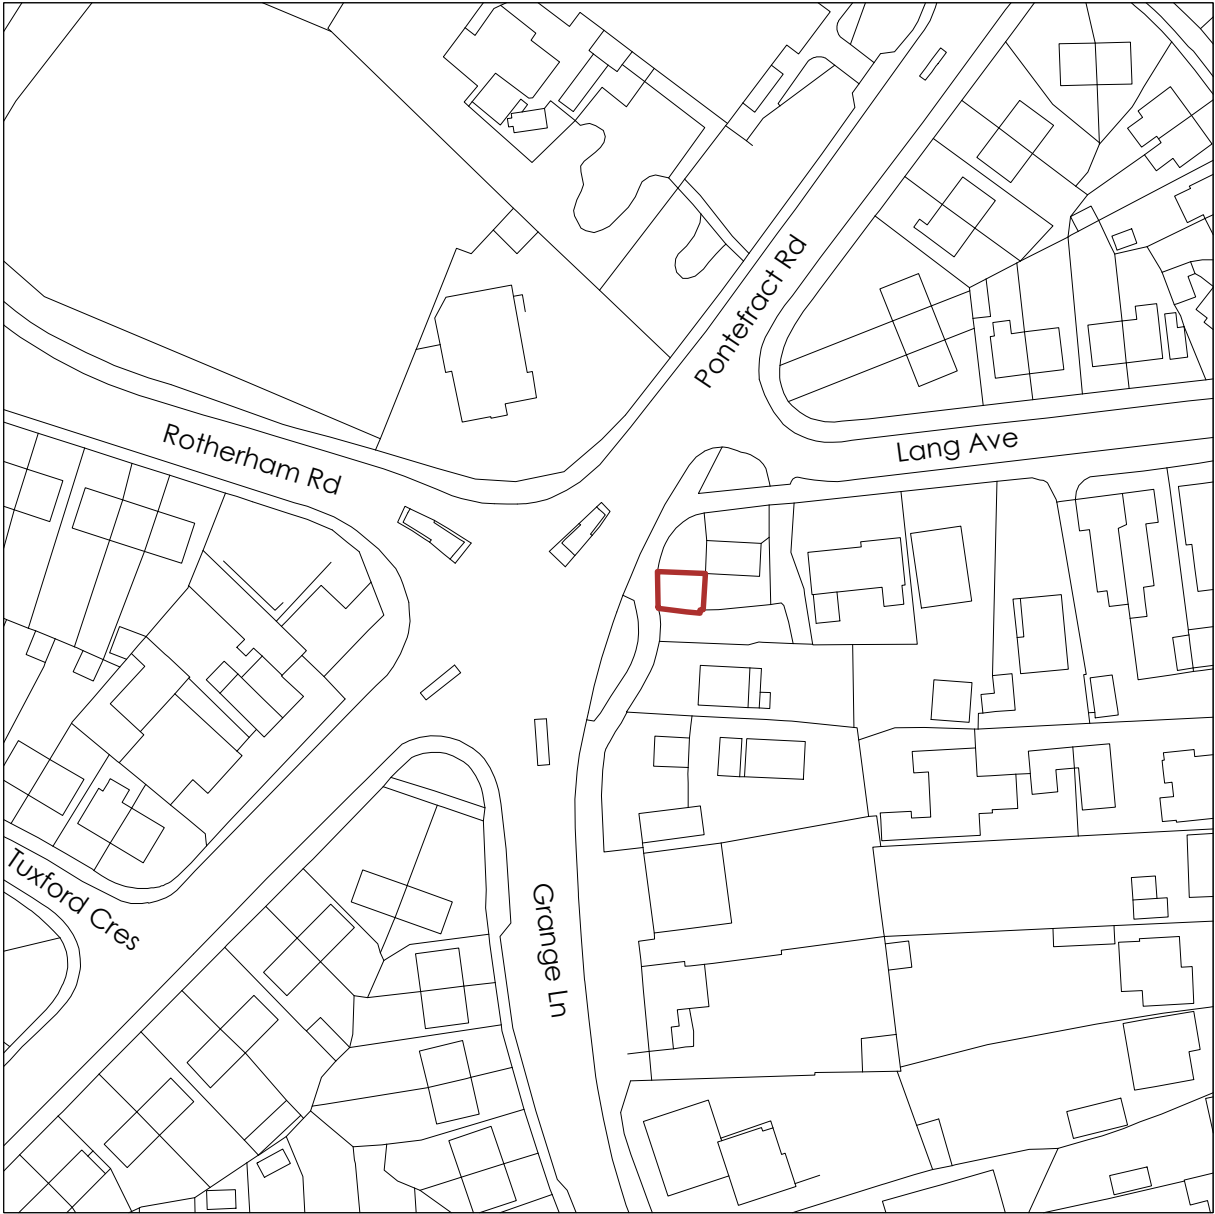


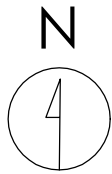

Title
Site Location Plan

Address
Land at Grange Lane, Barnsley
S71 5QA



Client
The Wildstone Group

Job No. 13366	Issued 10/07/20
-------------------------	---------------------------

Scale
1:1250 @ A3

Key
1. Site Boundary

All information is to be checked on site for accuracy and fit. Only drawings with WD status with the most recent revision are to be used for construction.

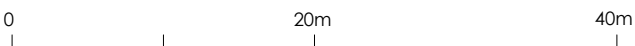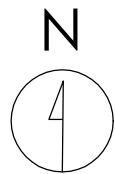

Title
Existing Site Plan

Address
Land at Grange Lane, Barnsley
S71 5QA

Client
The Wildstone Group



Job No. 13366 **Issued** 10/07/20

Scale
1:500 @ A3

Key


1.	Site Boundary
2.	Existing Advertising Board

All information is to be checked on site for accuracy and fit. Only drawings with WD status with the most recent revision are to be used for construction.

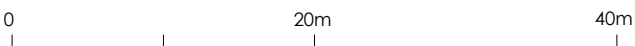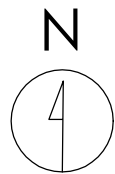


Title Proposed Site Plan	
Address Land at Grange Lane, Barnsley S71 5QA	
Client The Wildstone Group	
Job No. 13366	Issued 10/07/20
Scale 1:500 @ A3	
Key	
	1. Site Boundary
	2. Proposed Media Screen

All information is to be checked on site for accuracy and fit. Only drawings with WD status with the most recent revision are to be used for construction.

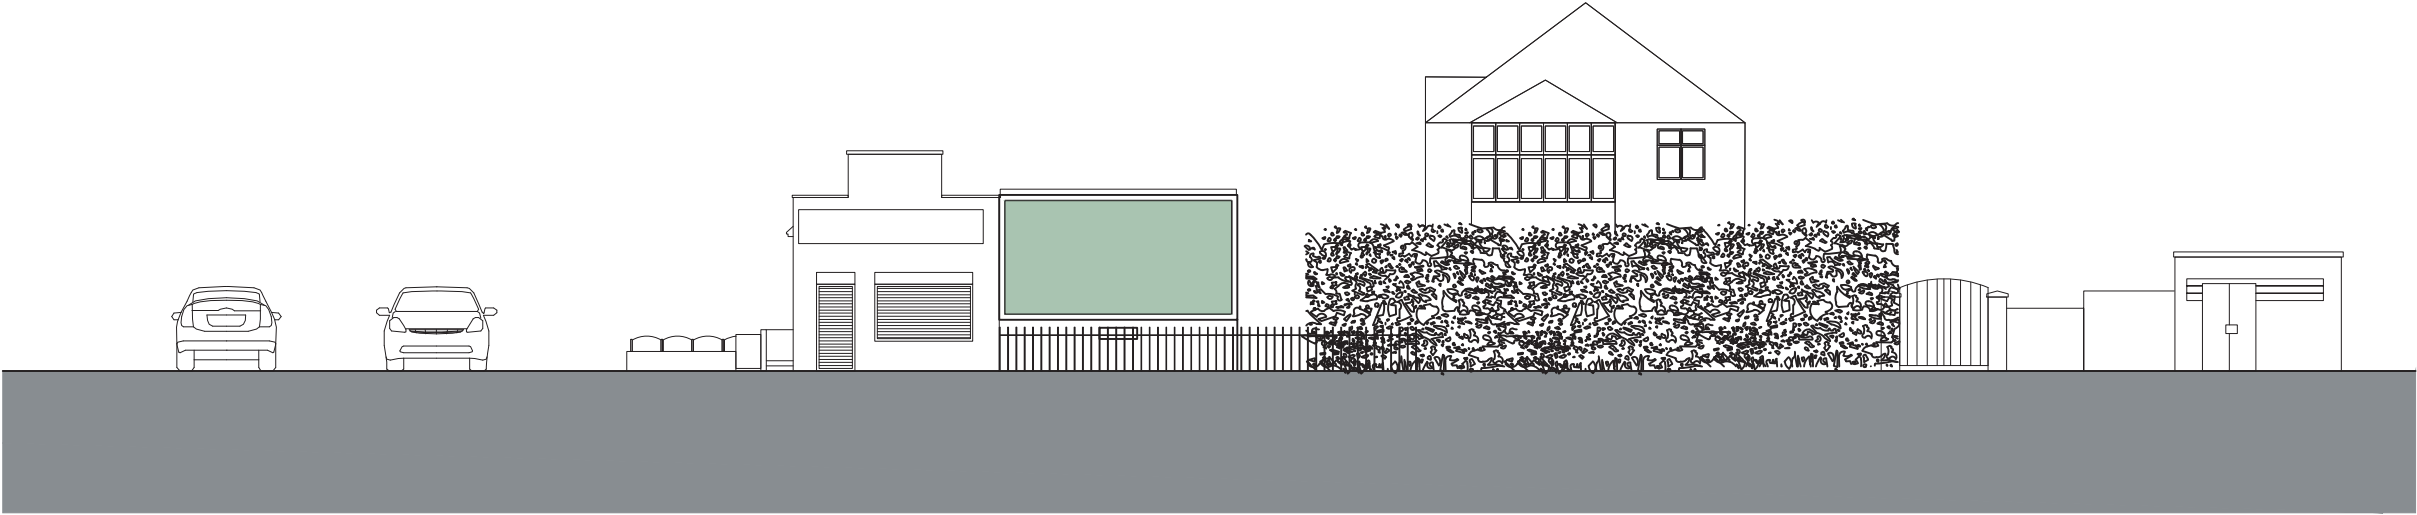

Existing

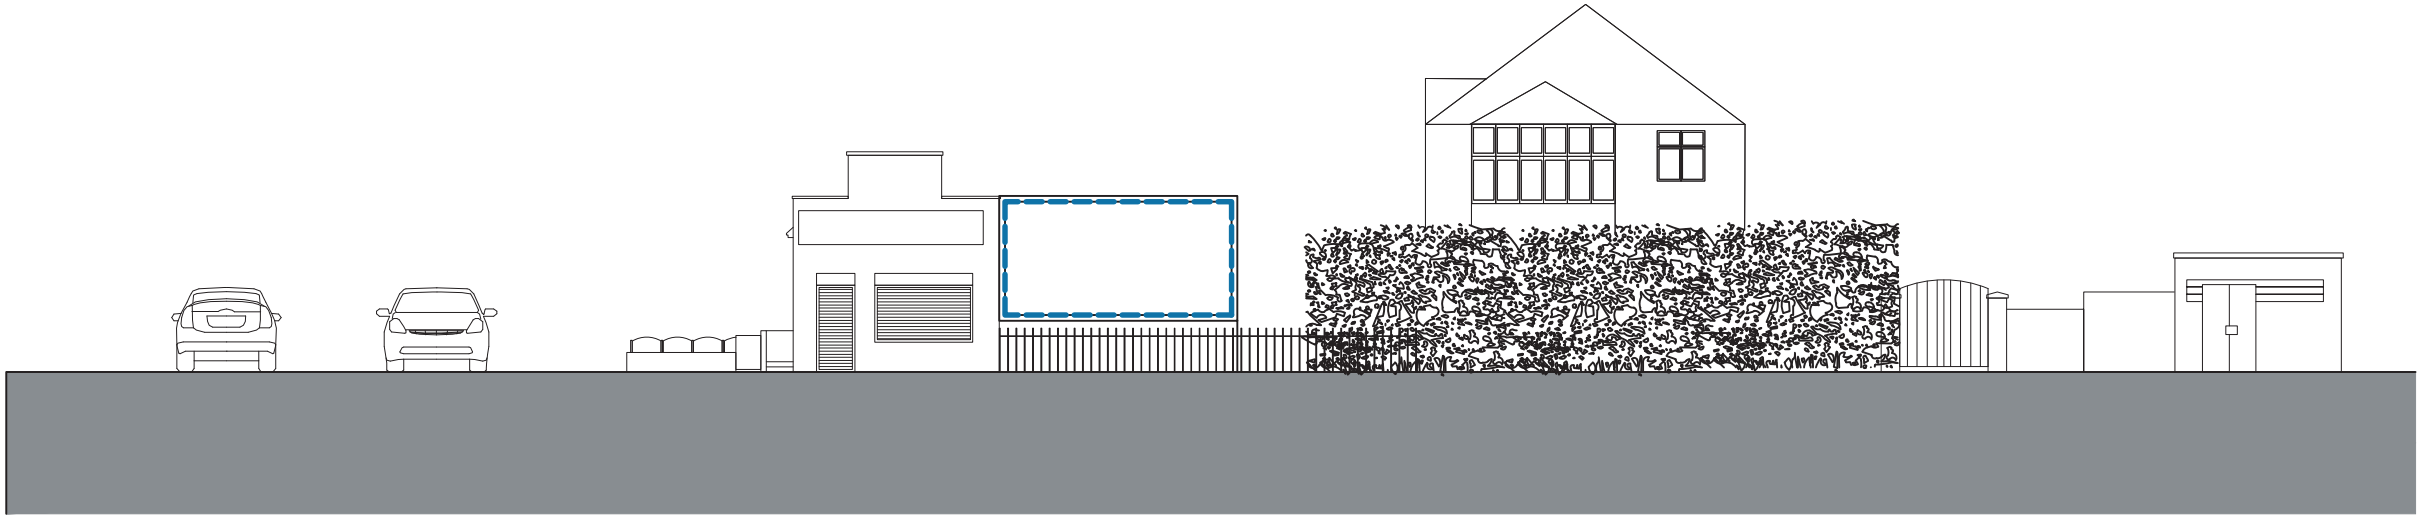

Proposed



Title
Elevation AA

Address
Land at Grange Lane, Barnsley
S71 5QA


Client
The Wildstone Group

Job No. 13366
Issued 10/07/20


Scale
1:200 @ A3

- Key**
- 1. Existing Advertising Board
 - 2. Proposed Media Screen

All information is to be checked on site for accuracy and fit. Only drawings with WD status with the most recent revision are to be used for construction.

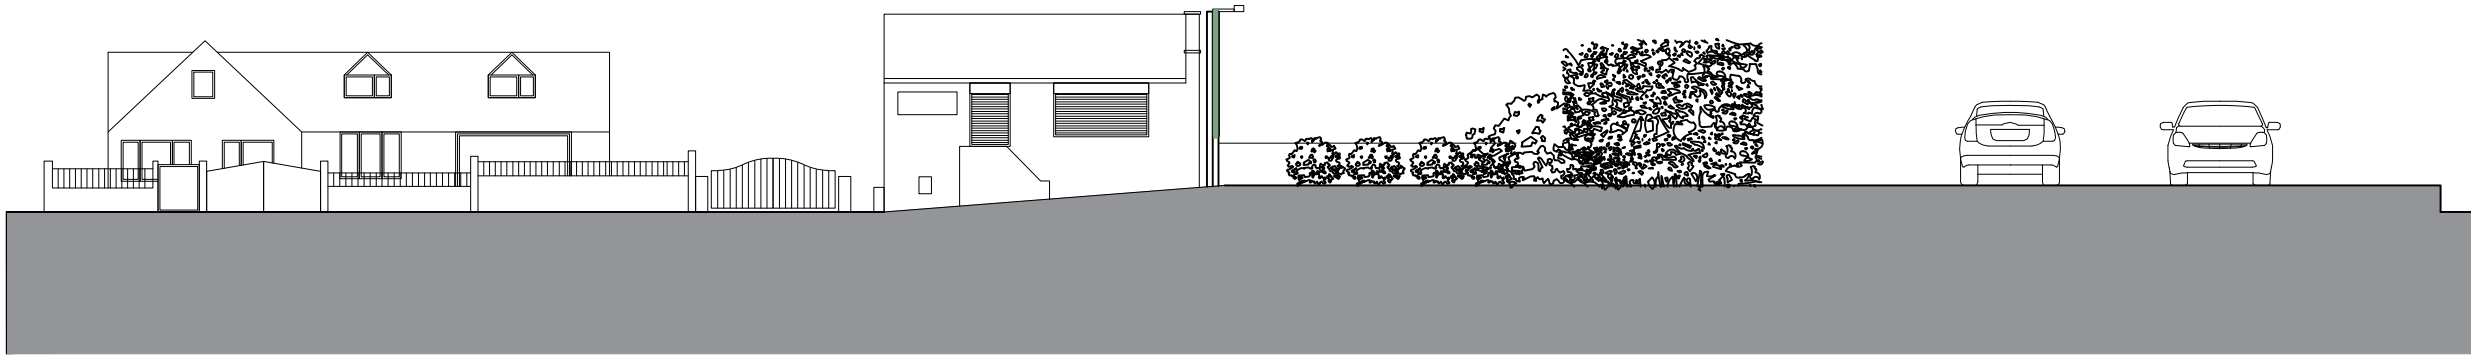

Existing

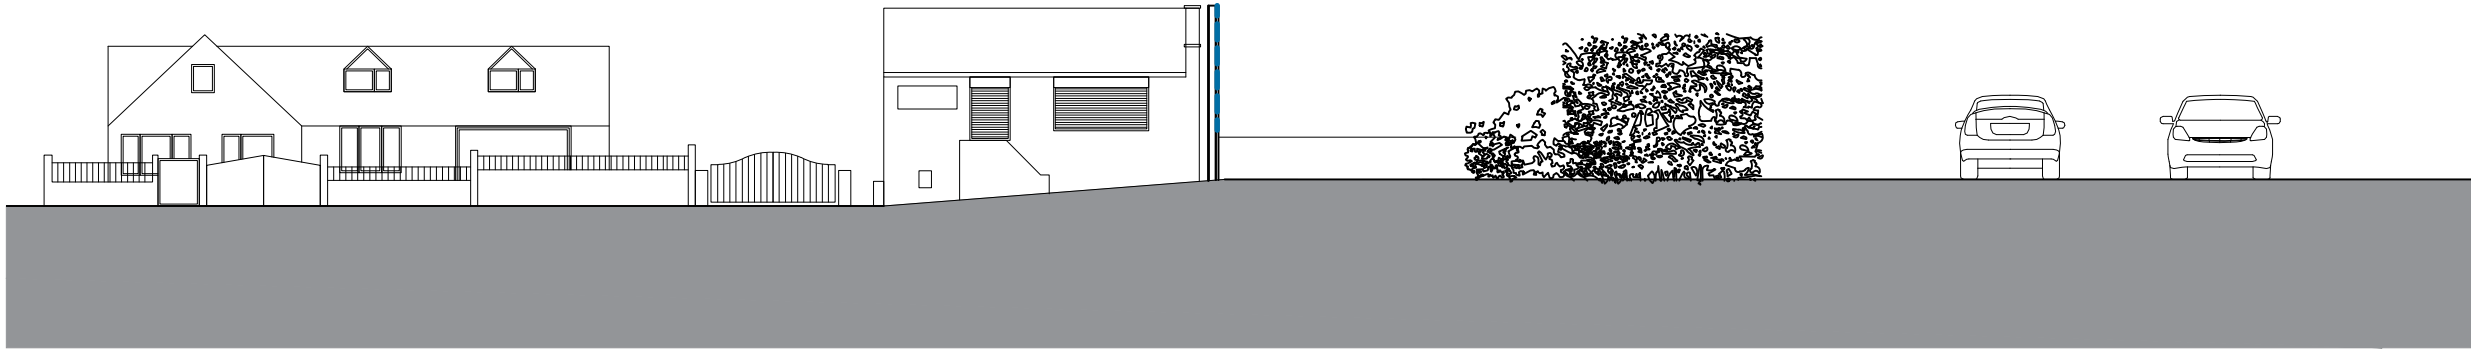

Proposed



Title
Elevation BB

Address
Land at Grange Lane, Barnsley
S71 5QA


Client
The Wildstone Group

Job No. 13366 **Issued** 10/07/20


Scale
1:200 @ A3

Key
1. Existing Advertising Board
2. Proposed Media Screen


All information is to be checked on site for accuracy and fit. Only drawings with WD status with the most recent revision are to be used for construction.

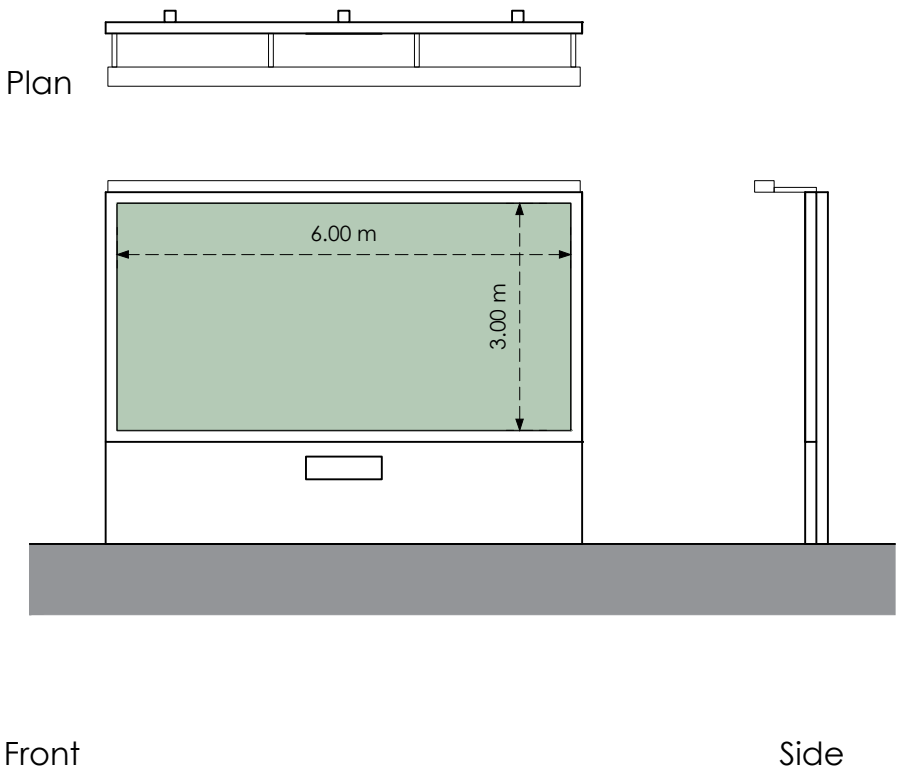

Existing

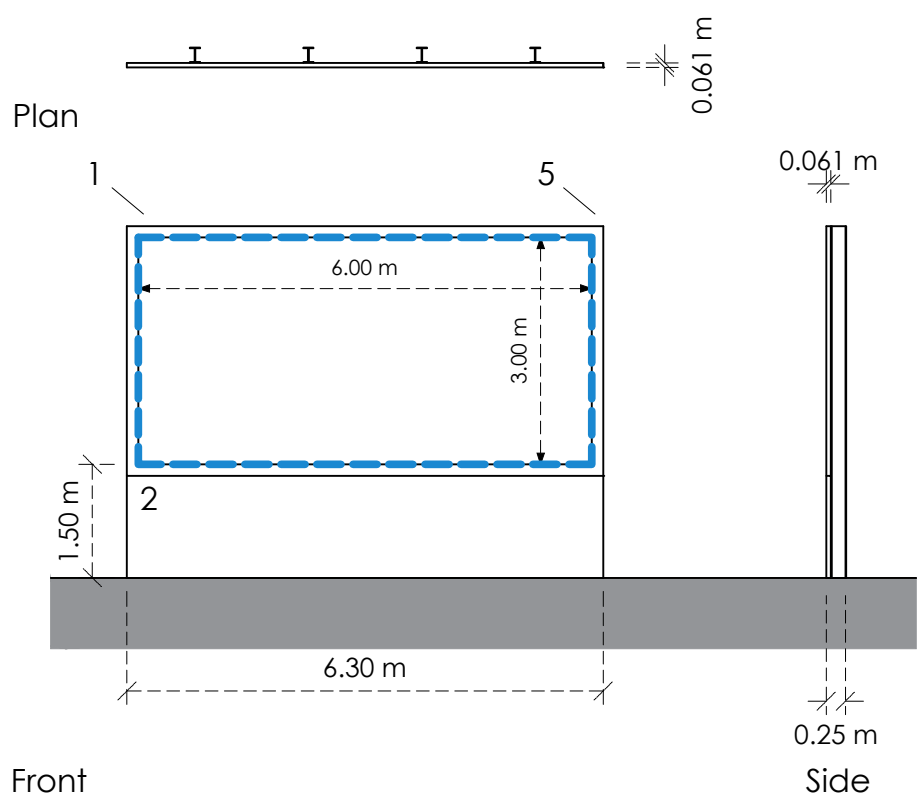

Proposed

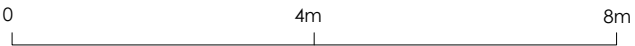

Title
Specification

Address
Land at Grange Lane, Barnsley
S71 5QA

Client
The Wildstone Group

Job No.
13366

Issued
10/07/20

Scale
1:100 @ A3

Key

- 1. Black Powder Coated Metallic Frame
- 2. Black Cladding
- 3. Existing Advertising Board
- 4. Proposed Media Screen
- 5. Camera for Screen Monitoring

All information is to be checked on site for accuracy and fit. Only drawings with WD status with the most recent revision are to be used for construction.