


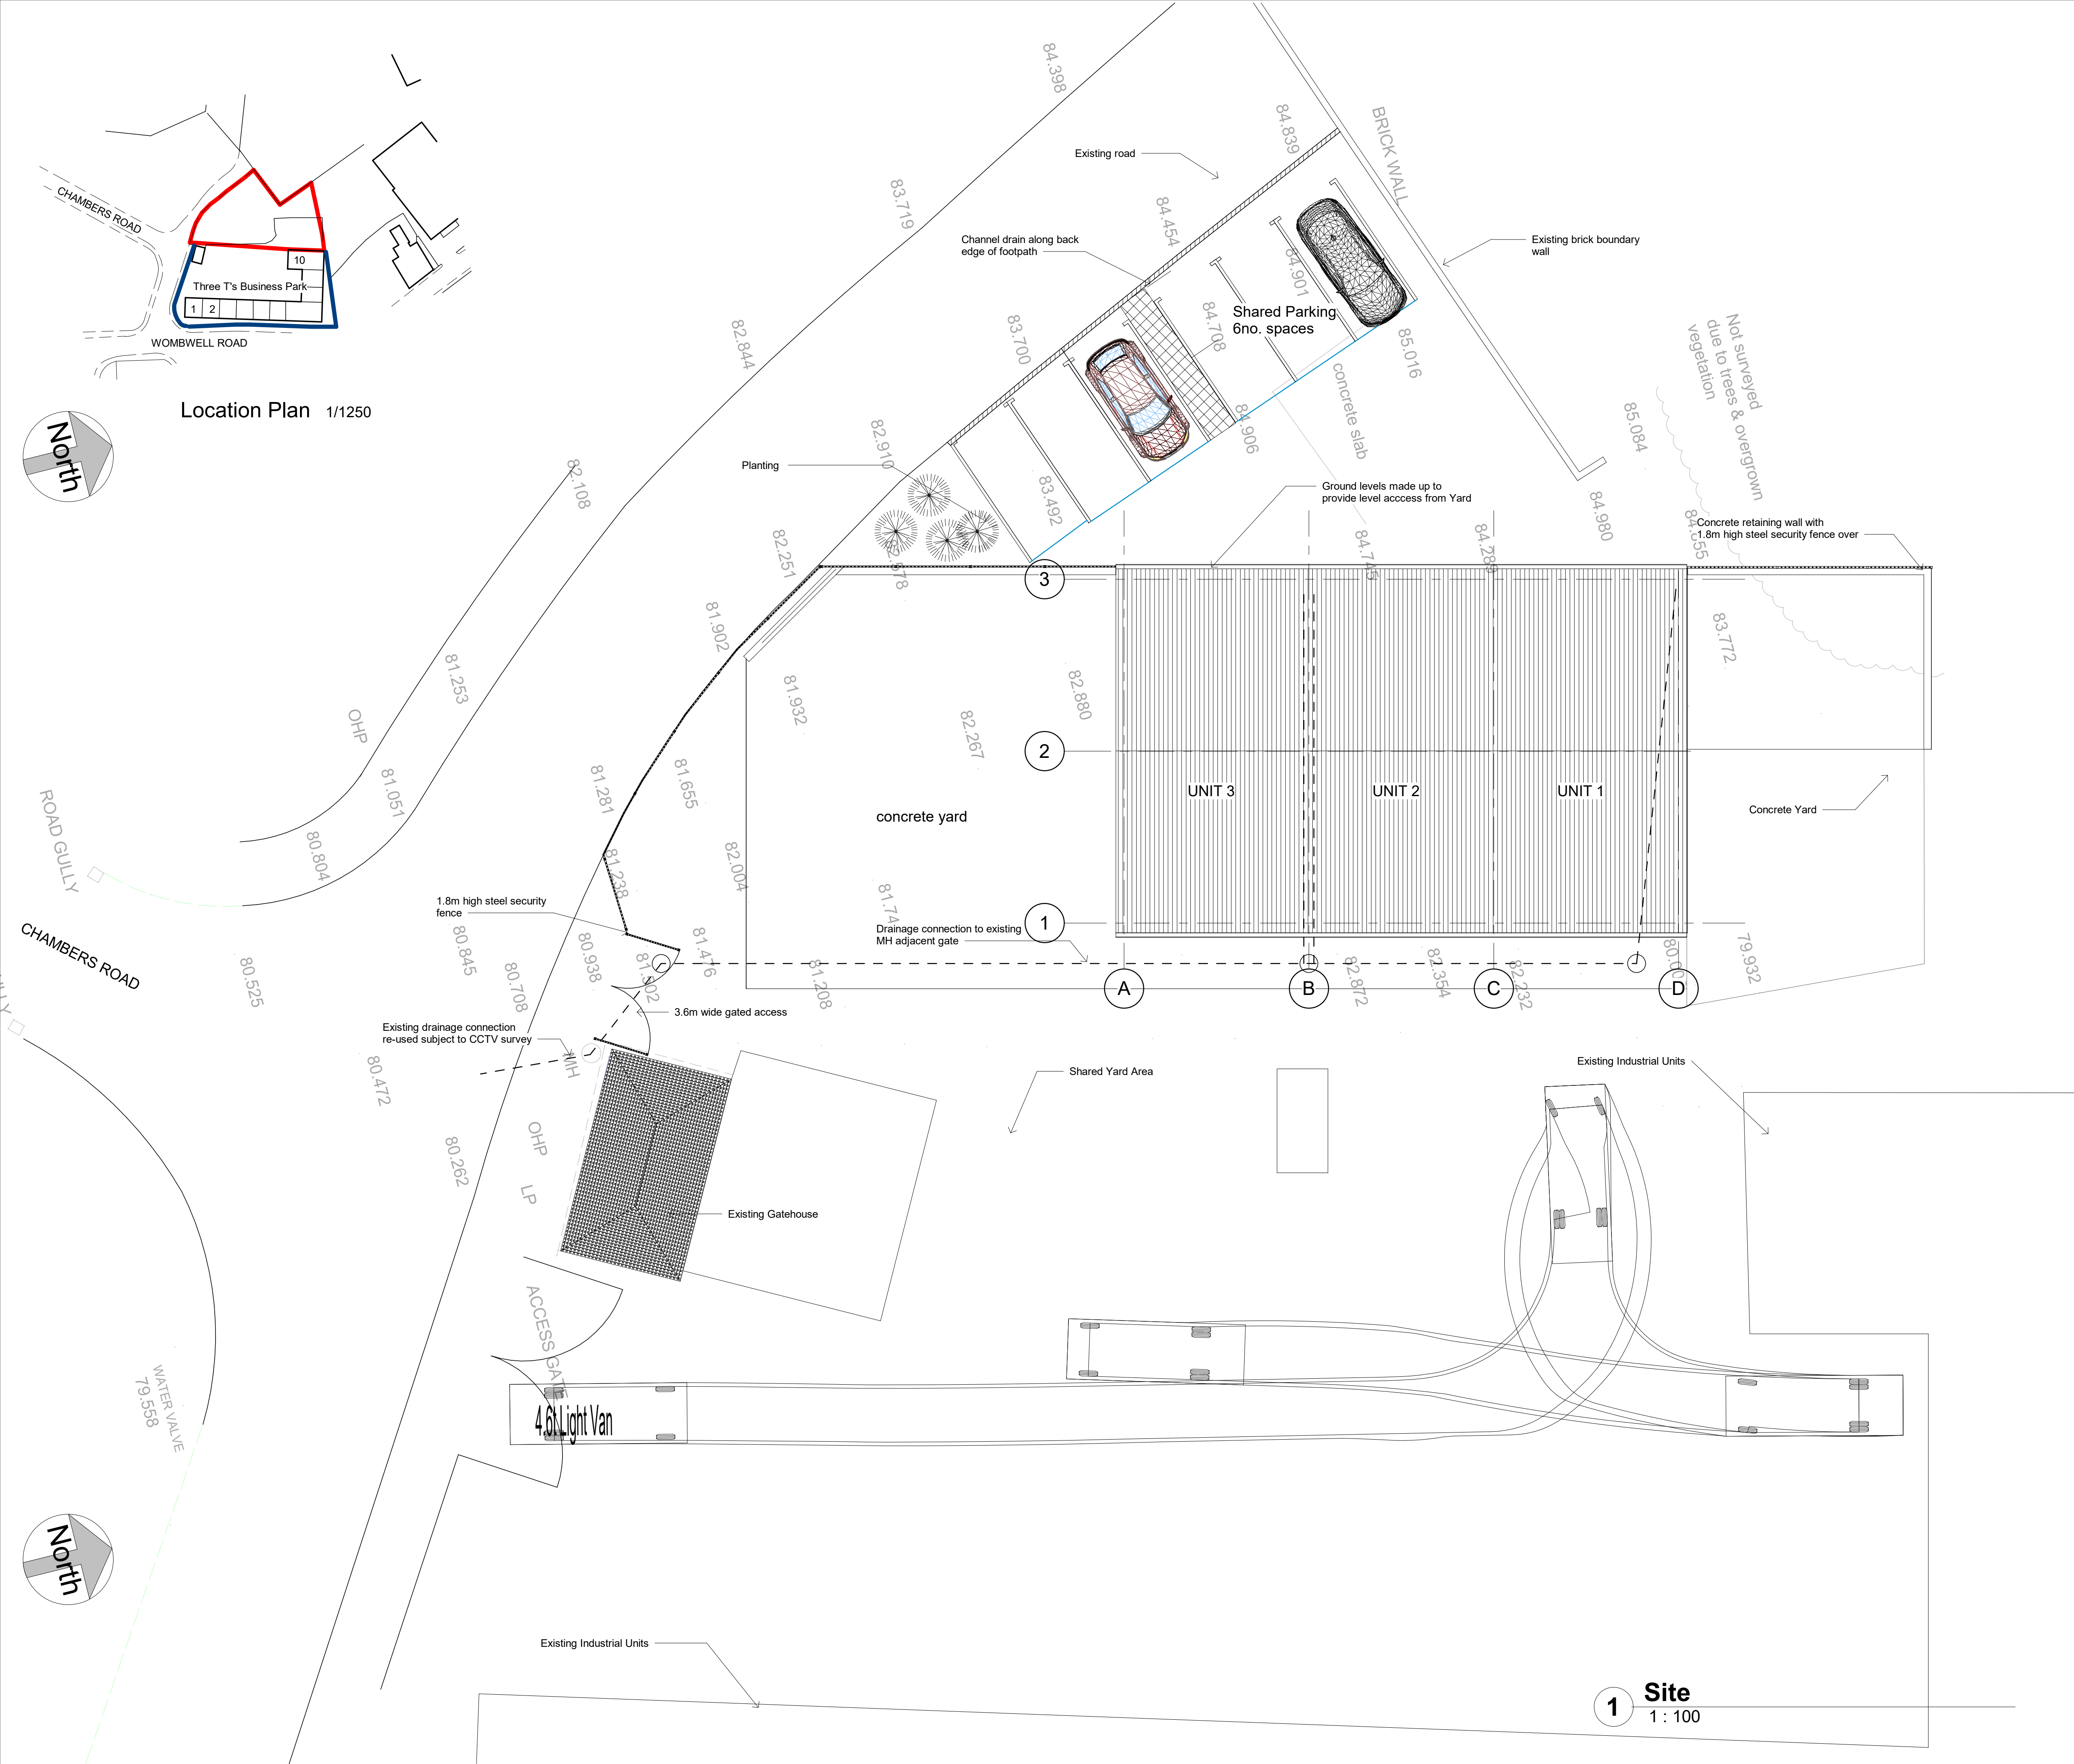

| Rev | Description                                                               | Date       |
|-----|---------------------------------------------------------------------------|------------|
| A   | Parking reduced to 6 spaces. property line deleted as confused with fence | 02/10/2020 |

Hadfield Developments  
Land to rear of 3Ts Business Park.  
Wombwell Road/ Chambers Road.  
Platts Common,  
Barnsley S74 9DG

|                |            |
|----------------|------------|
| Site Plan      |            |
| Project number | 18-185     |
| Date           | Issue Date |
| Drawn by       | MC         |
| Checked by     | Checker    |
| A103A          |            |
| Scale          | 1 : 100    |

