


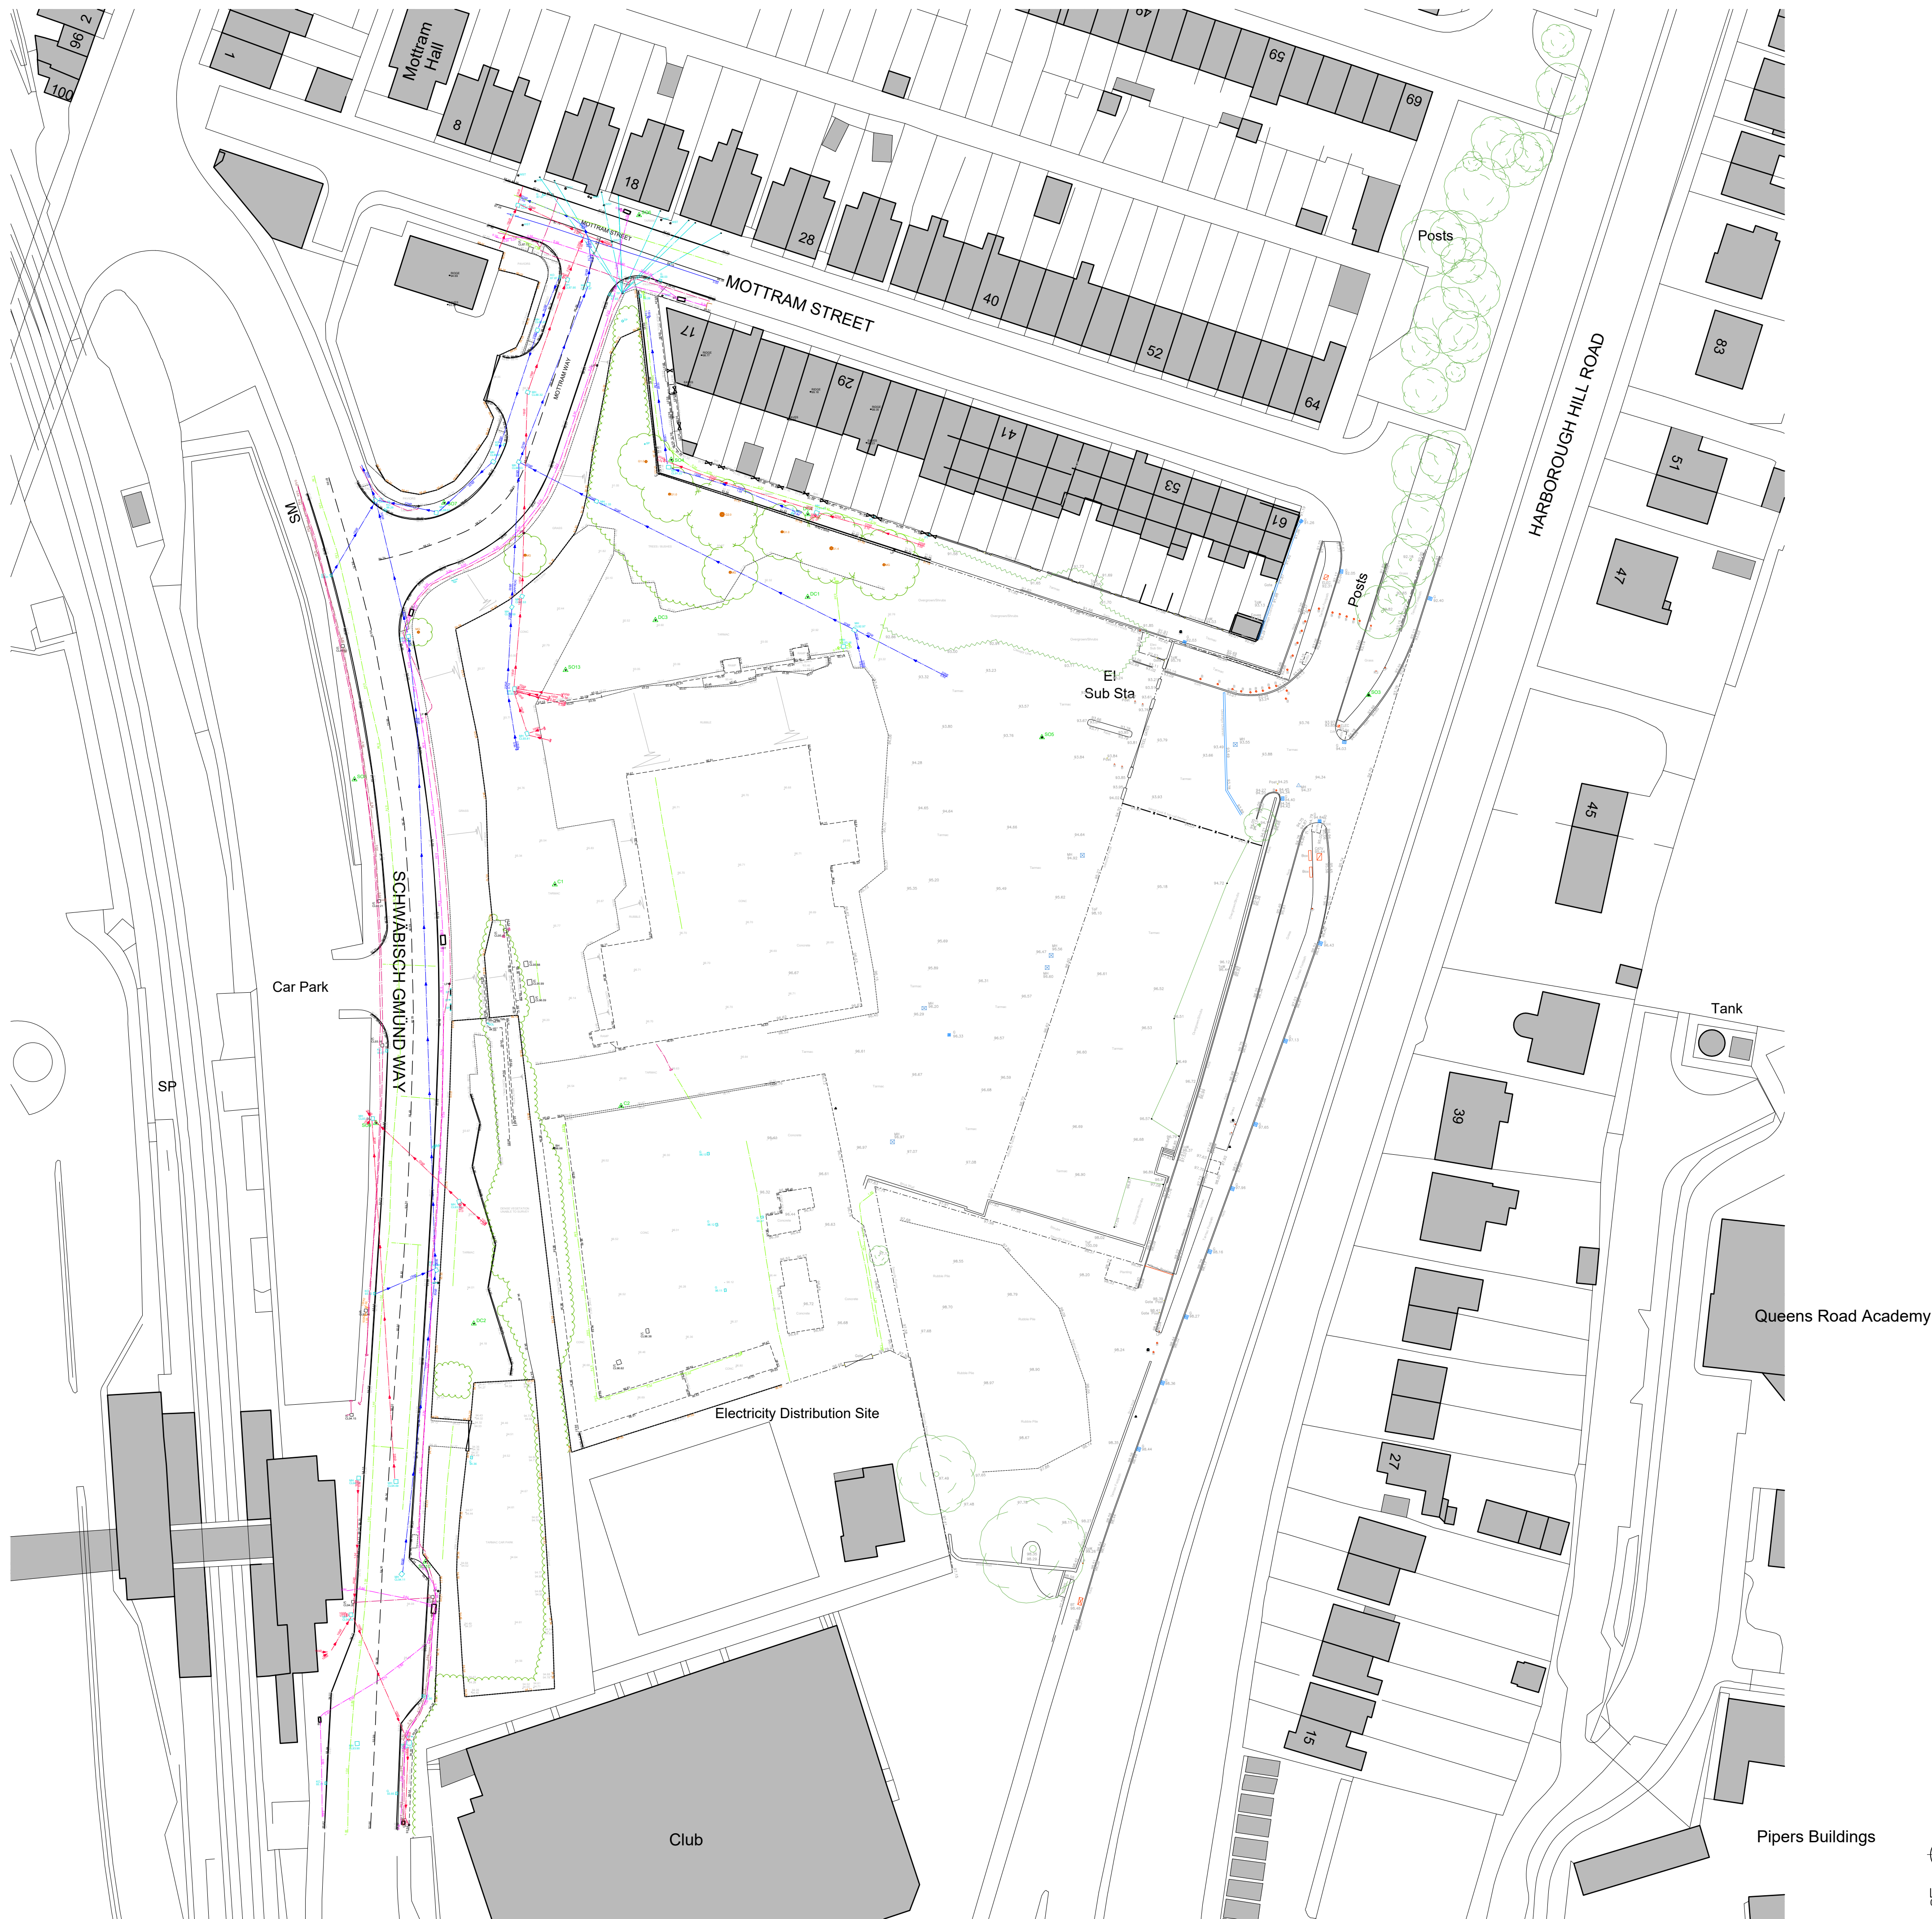

- storm water sewers
- foul water sewers
- water main
- gas main
- electric cables
- cable ducting
- BT (underground)
- BT (overhead)
- cable tv
- closed circuit tv
- unidentified feature
- unidentified pipe
- unidentified cable
- unproven feature

Revision	DC	Drawn
Project		
Barnsley Youth Zone & Activity Park		
Land Off Schwäbisch Gmünd Way, Barnsley	Date	Scale(s) @ A1
	04.04.2022	1:500
Client	Status	
OnSide & Barnsley Metropolitan Borough Council	Planning Issue	
Sheet Title	Project No.	Rev
Existing Site Plan	83-18	
	Dwg No.	
	BAR-HBA-V0-00-DR-A-P52	

