



ACOUSTIC FENCE

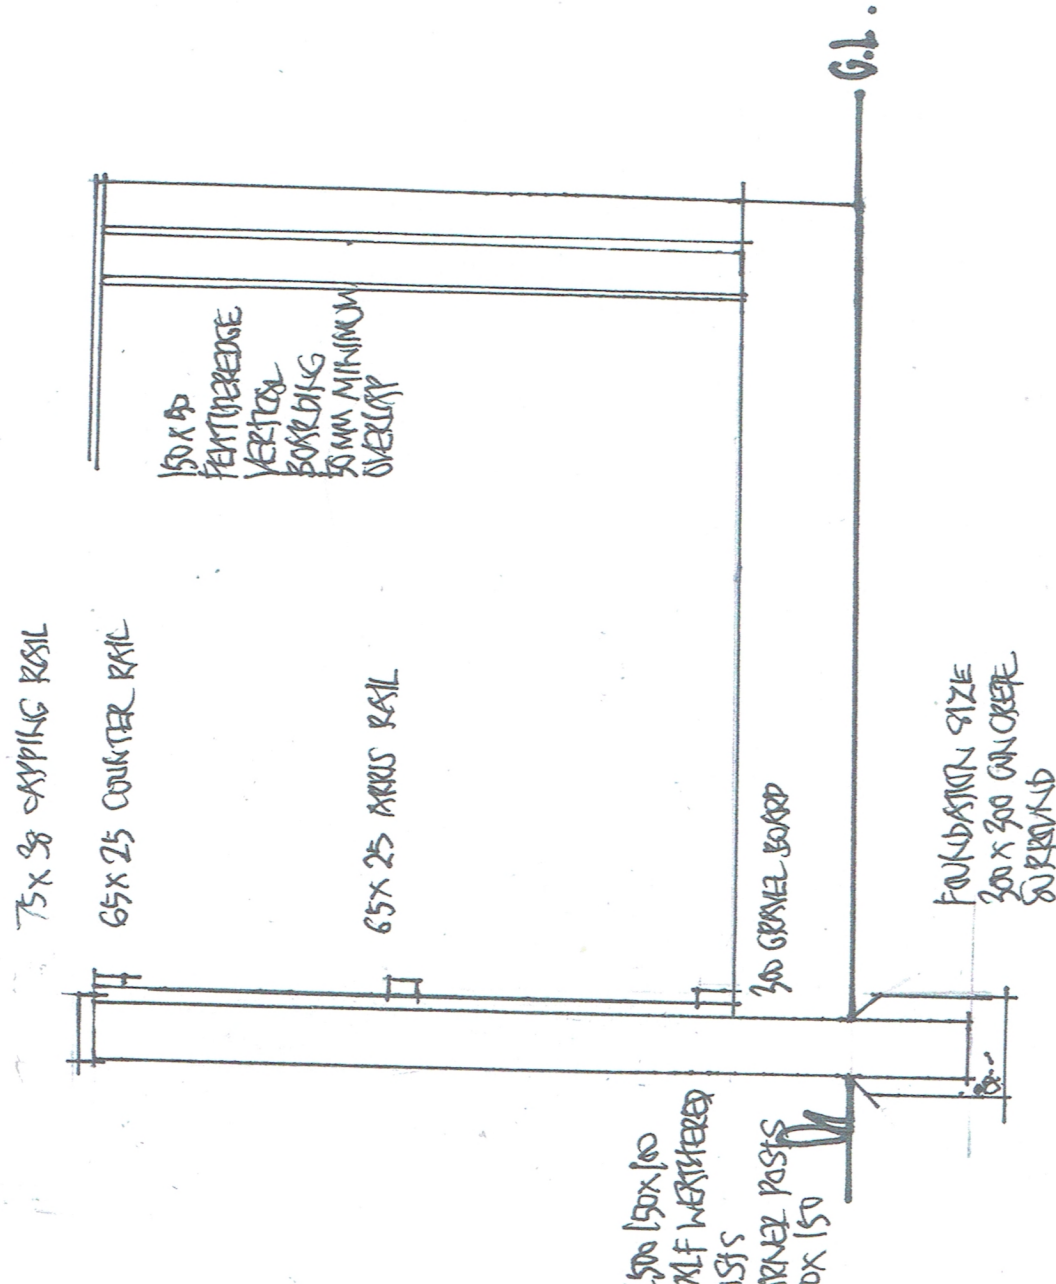

BLOCK/SITE PLAN
 AREA 36m x 36m
 SCALE 1:200 on A4
 CENTRE COORDINATES: 431384, 405256

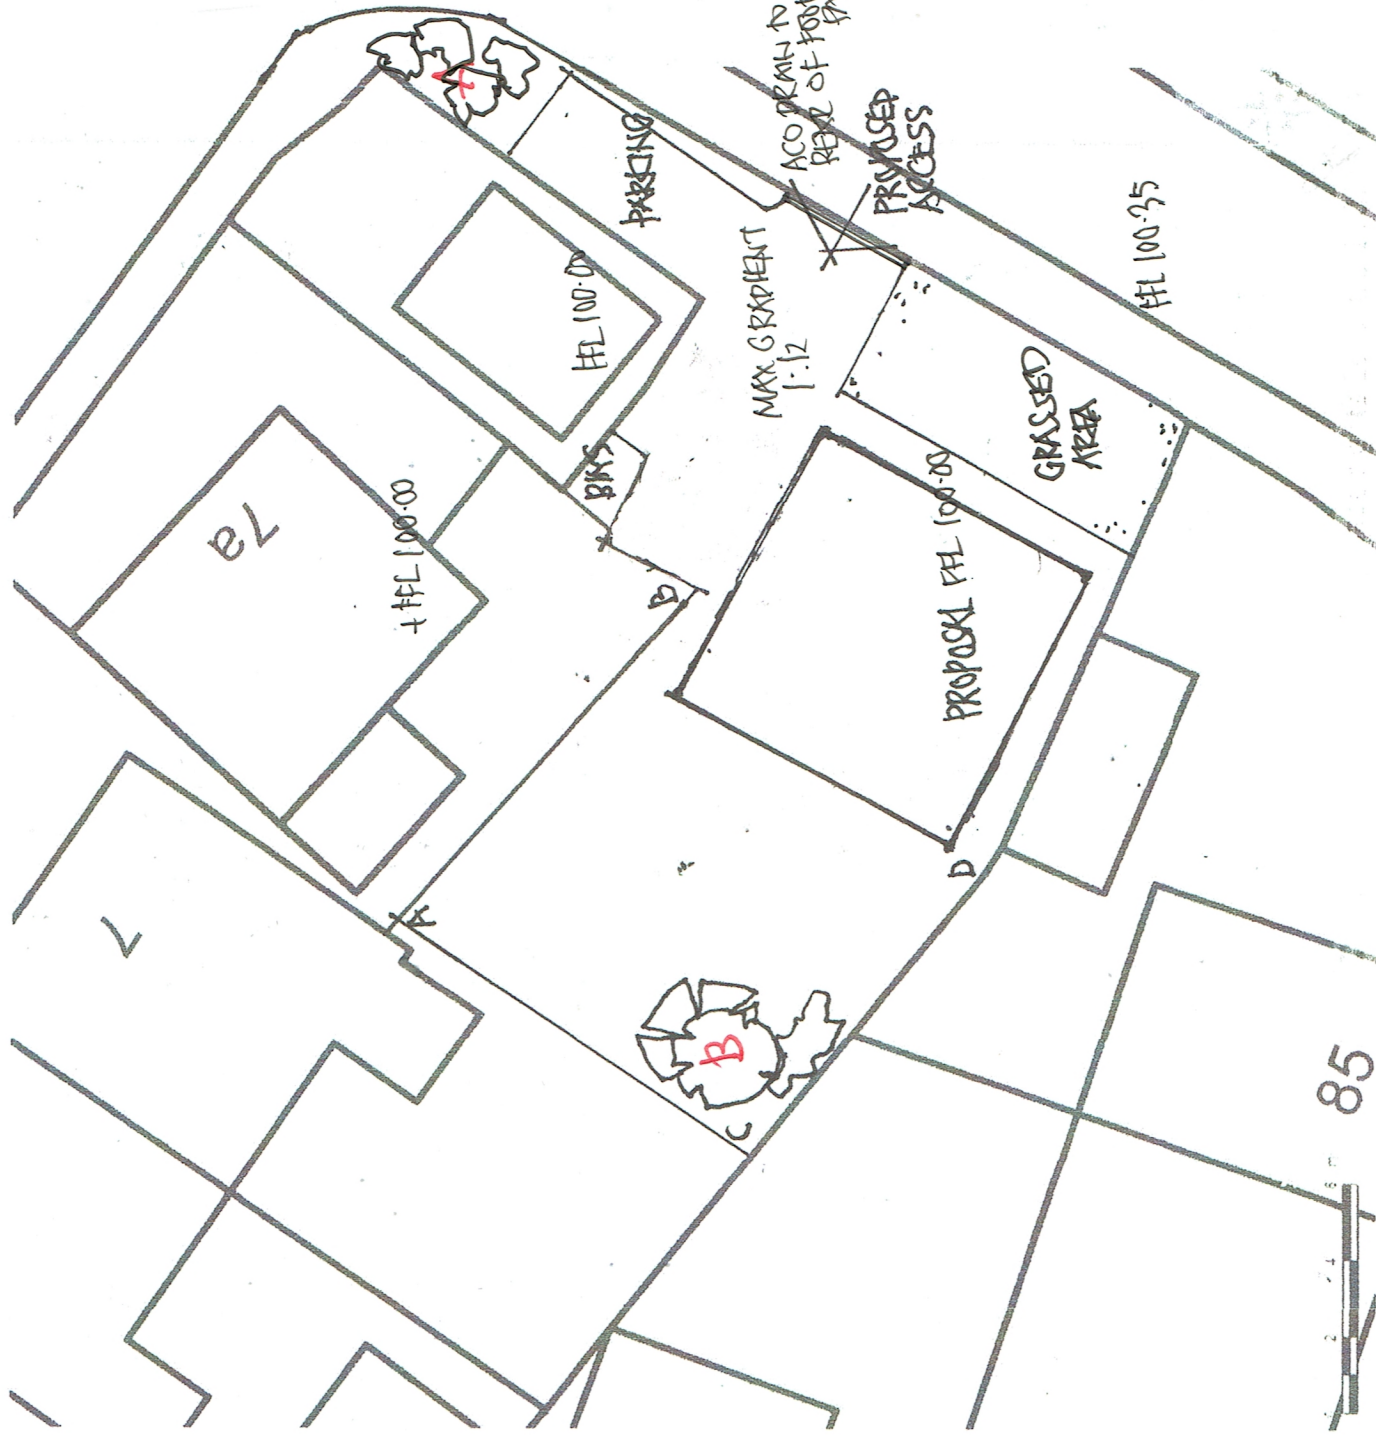

Supplied by Streetwise Maps Ltd
 www.streetwise.net
 Licence No: 100047474
 10/11/2021 10:07:25

PLANTING AREA

- A** 340 GUTENBERG JAMMEZI
- 240 CORNER 802 HICERPHYLUS
- 140 SKIMMIA JAPONICA (JAPANESE)
- 240 HEBE GREAT OAKIE
- 140 BEBERIS VERRUCULOSA
- 140 PRUNUS PENDULA RUBRA

A-B - ACOUSTIC FENCE 1.8 HIGH
 A-C-D 1.8 HIGH CLOSE BORDERED
 TIMBER FENCE