
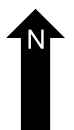
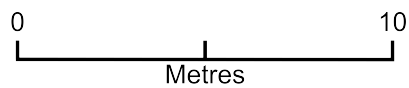


site plan

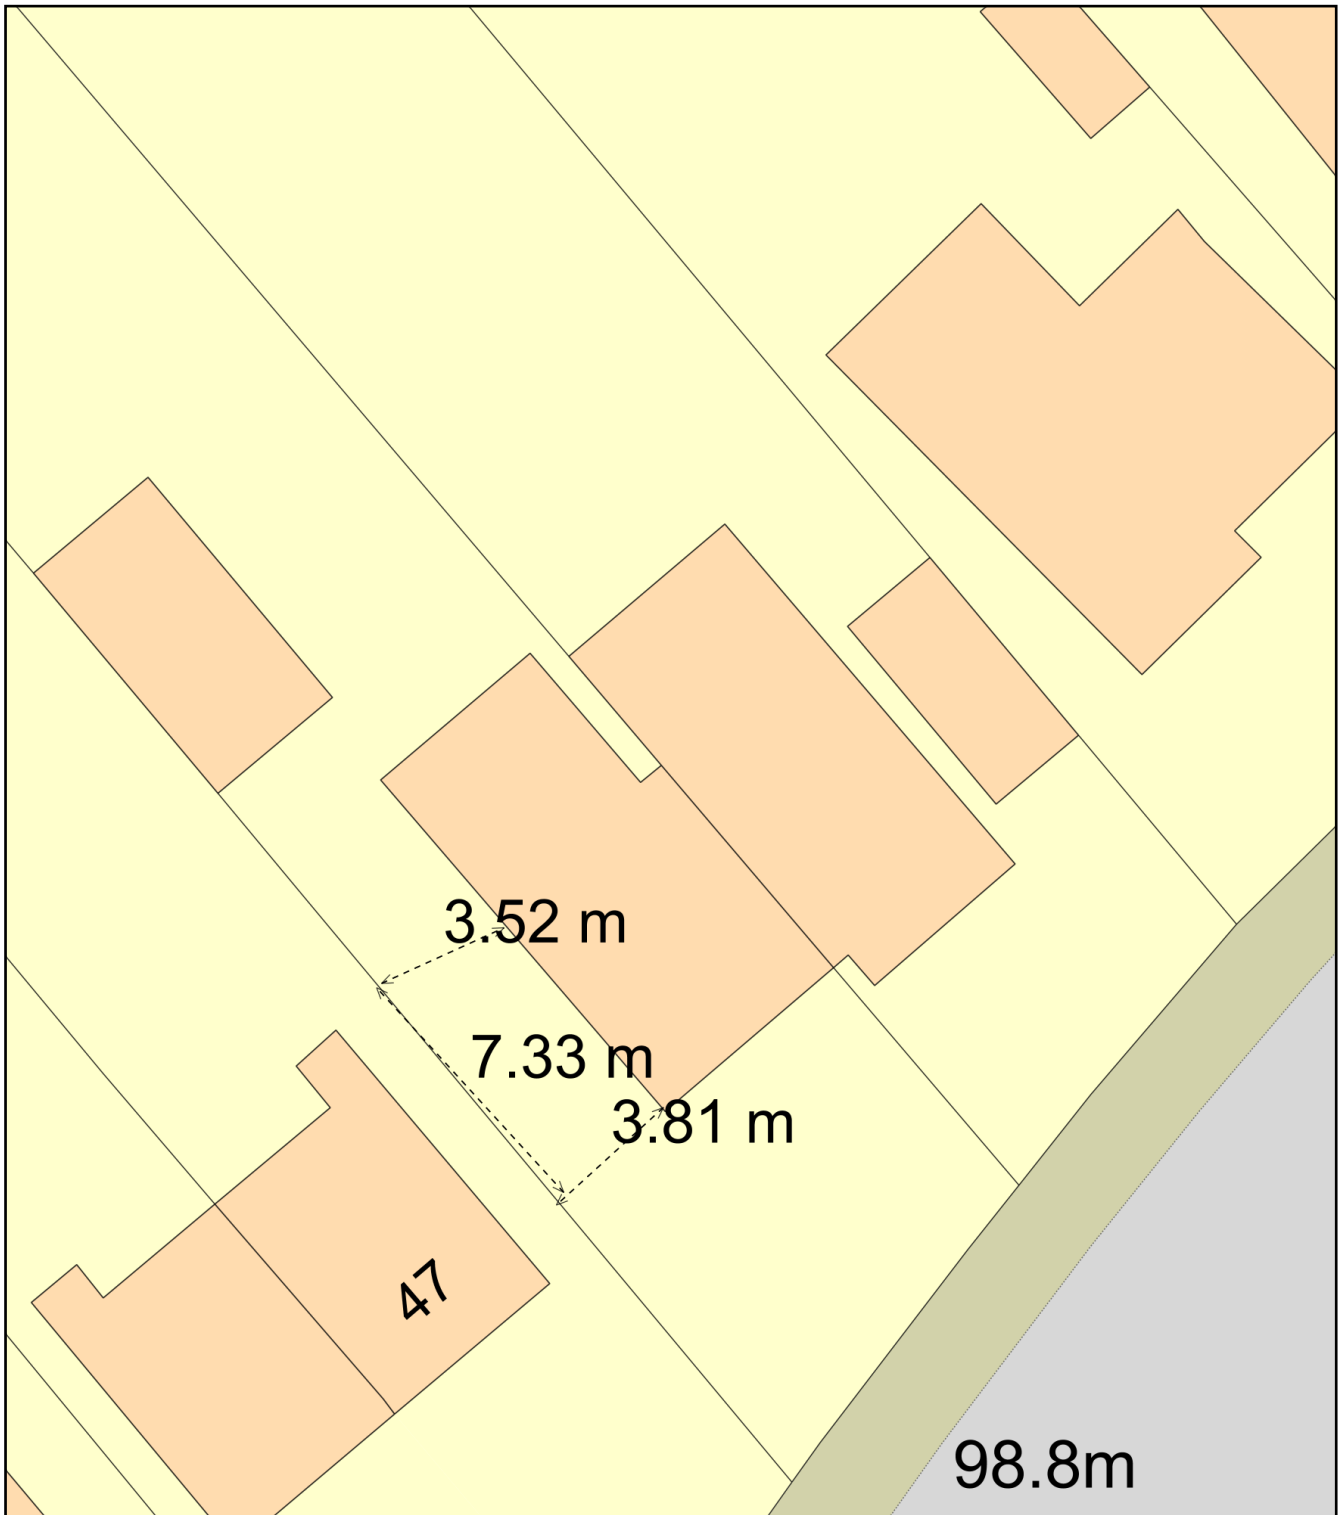

Plan Produced for: harry birks

Date Produced: 23 Jan 2024

Plan Reference Number: TQRQM24023170021221

Scale: 1:200 @ A4