


Site plan for The Carriage House

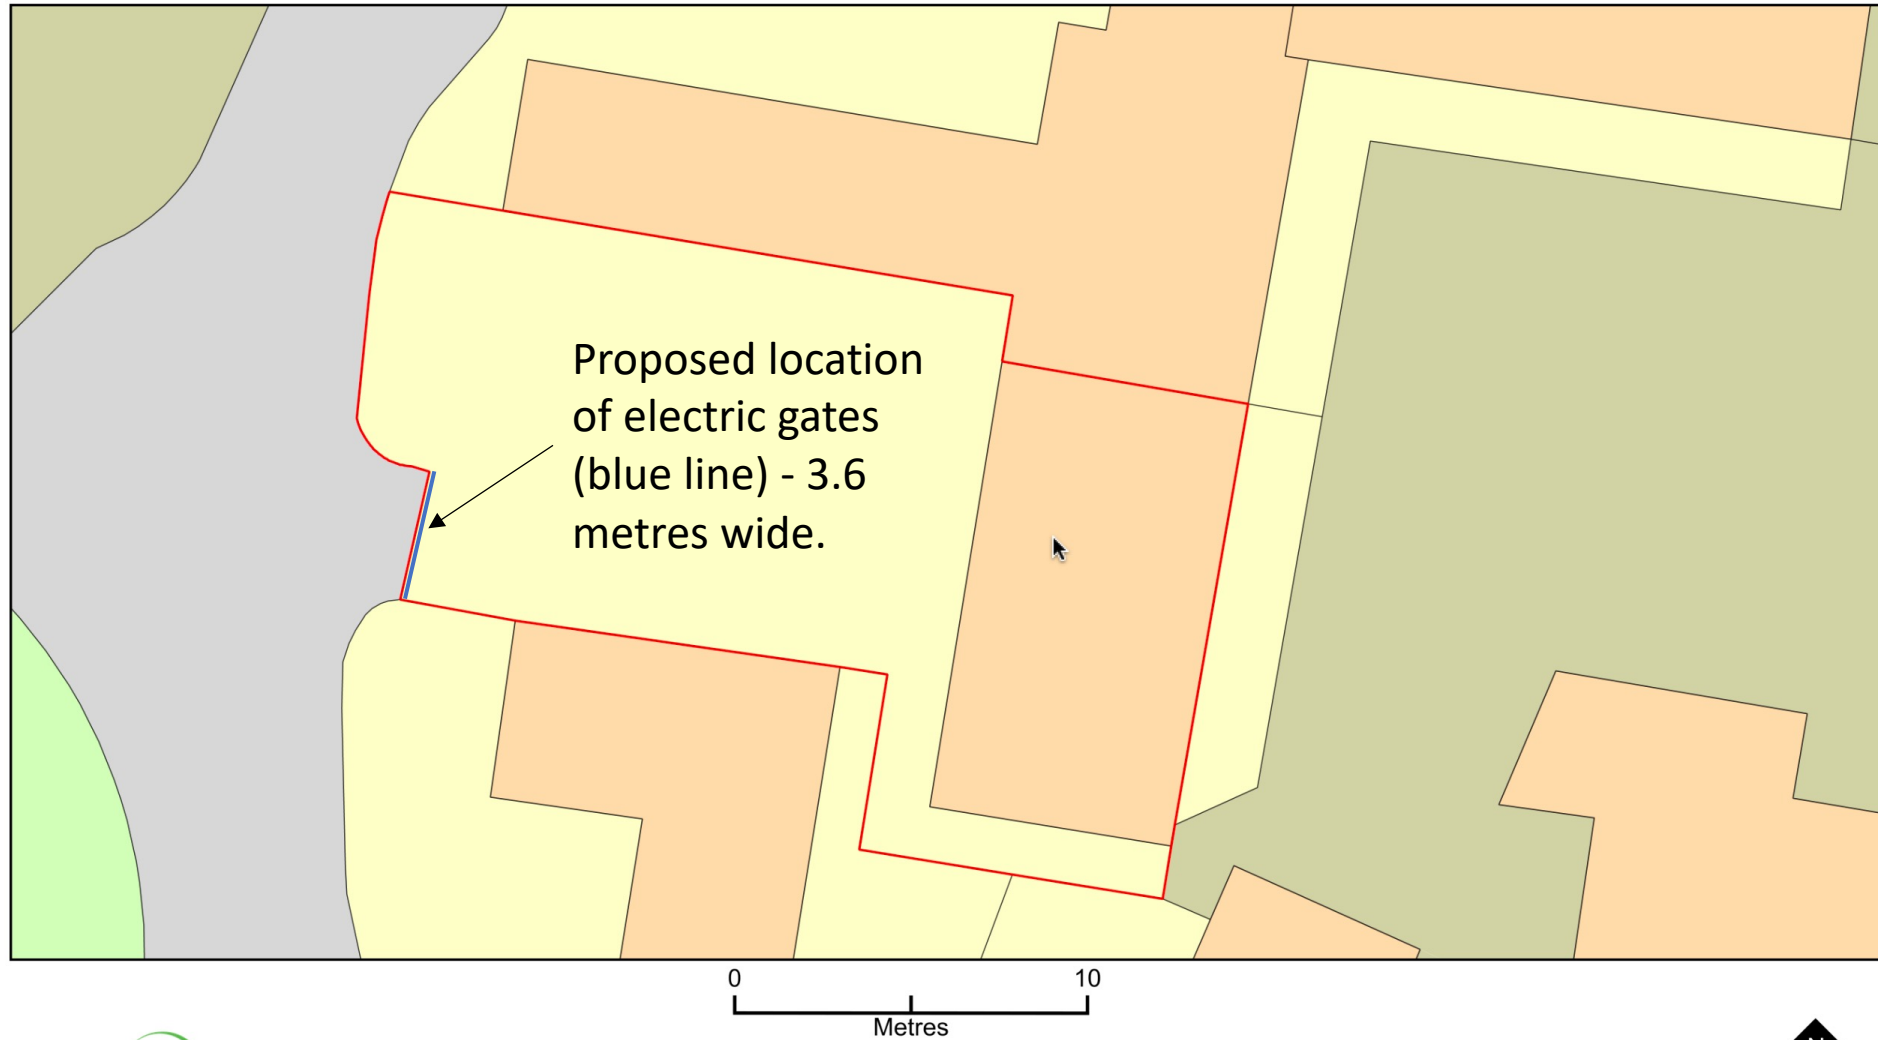

Plan Produced for: David James
Date Produced: 08 Aug 2021
Plan Reference Number: TQRQM21220174113353
Scale: 1:200 @ A4