



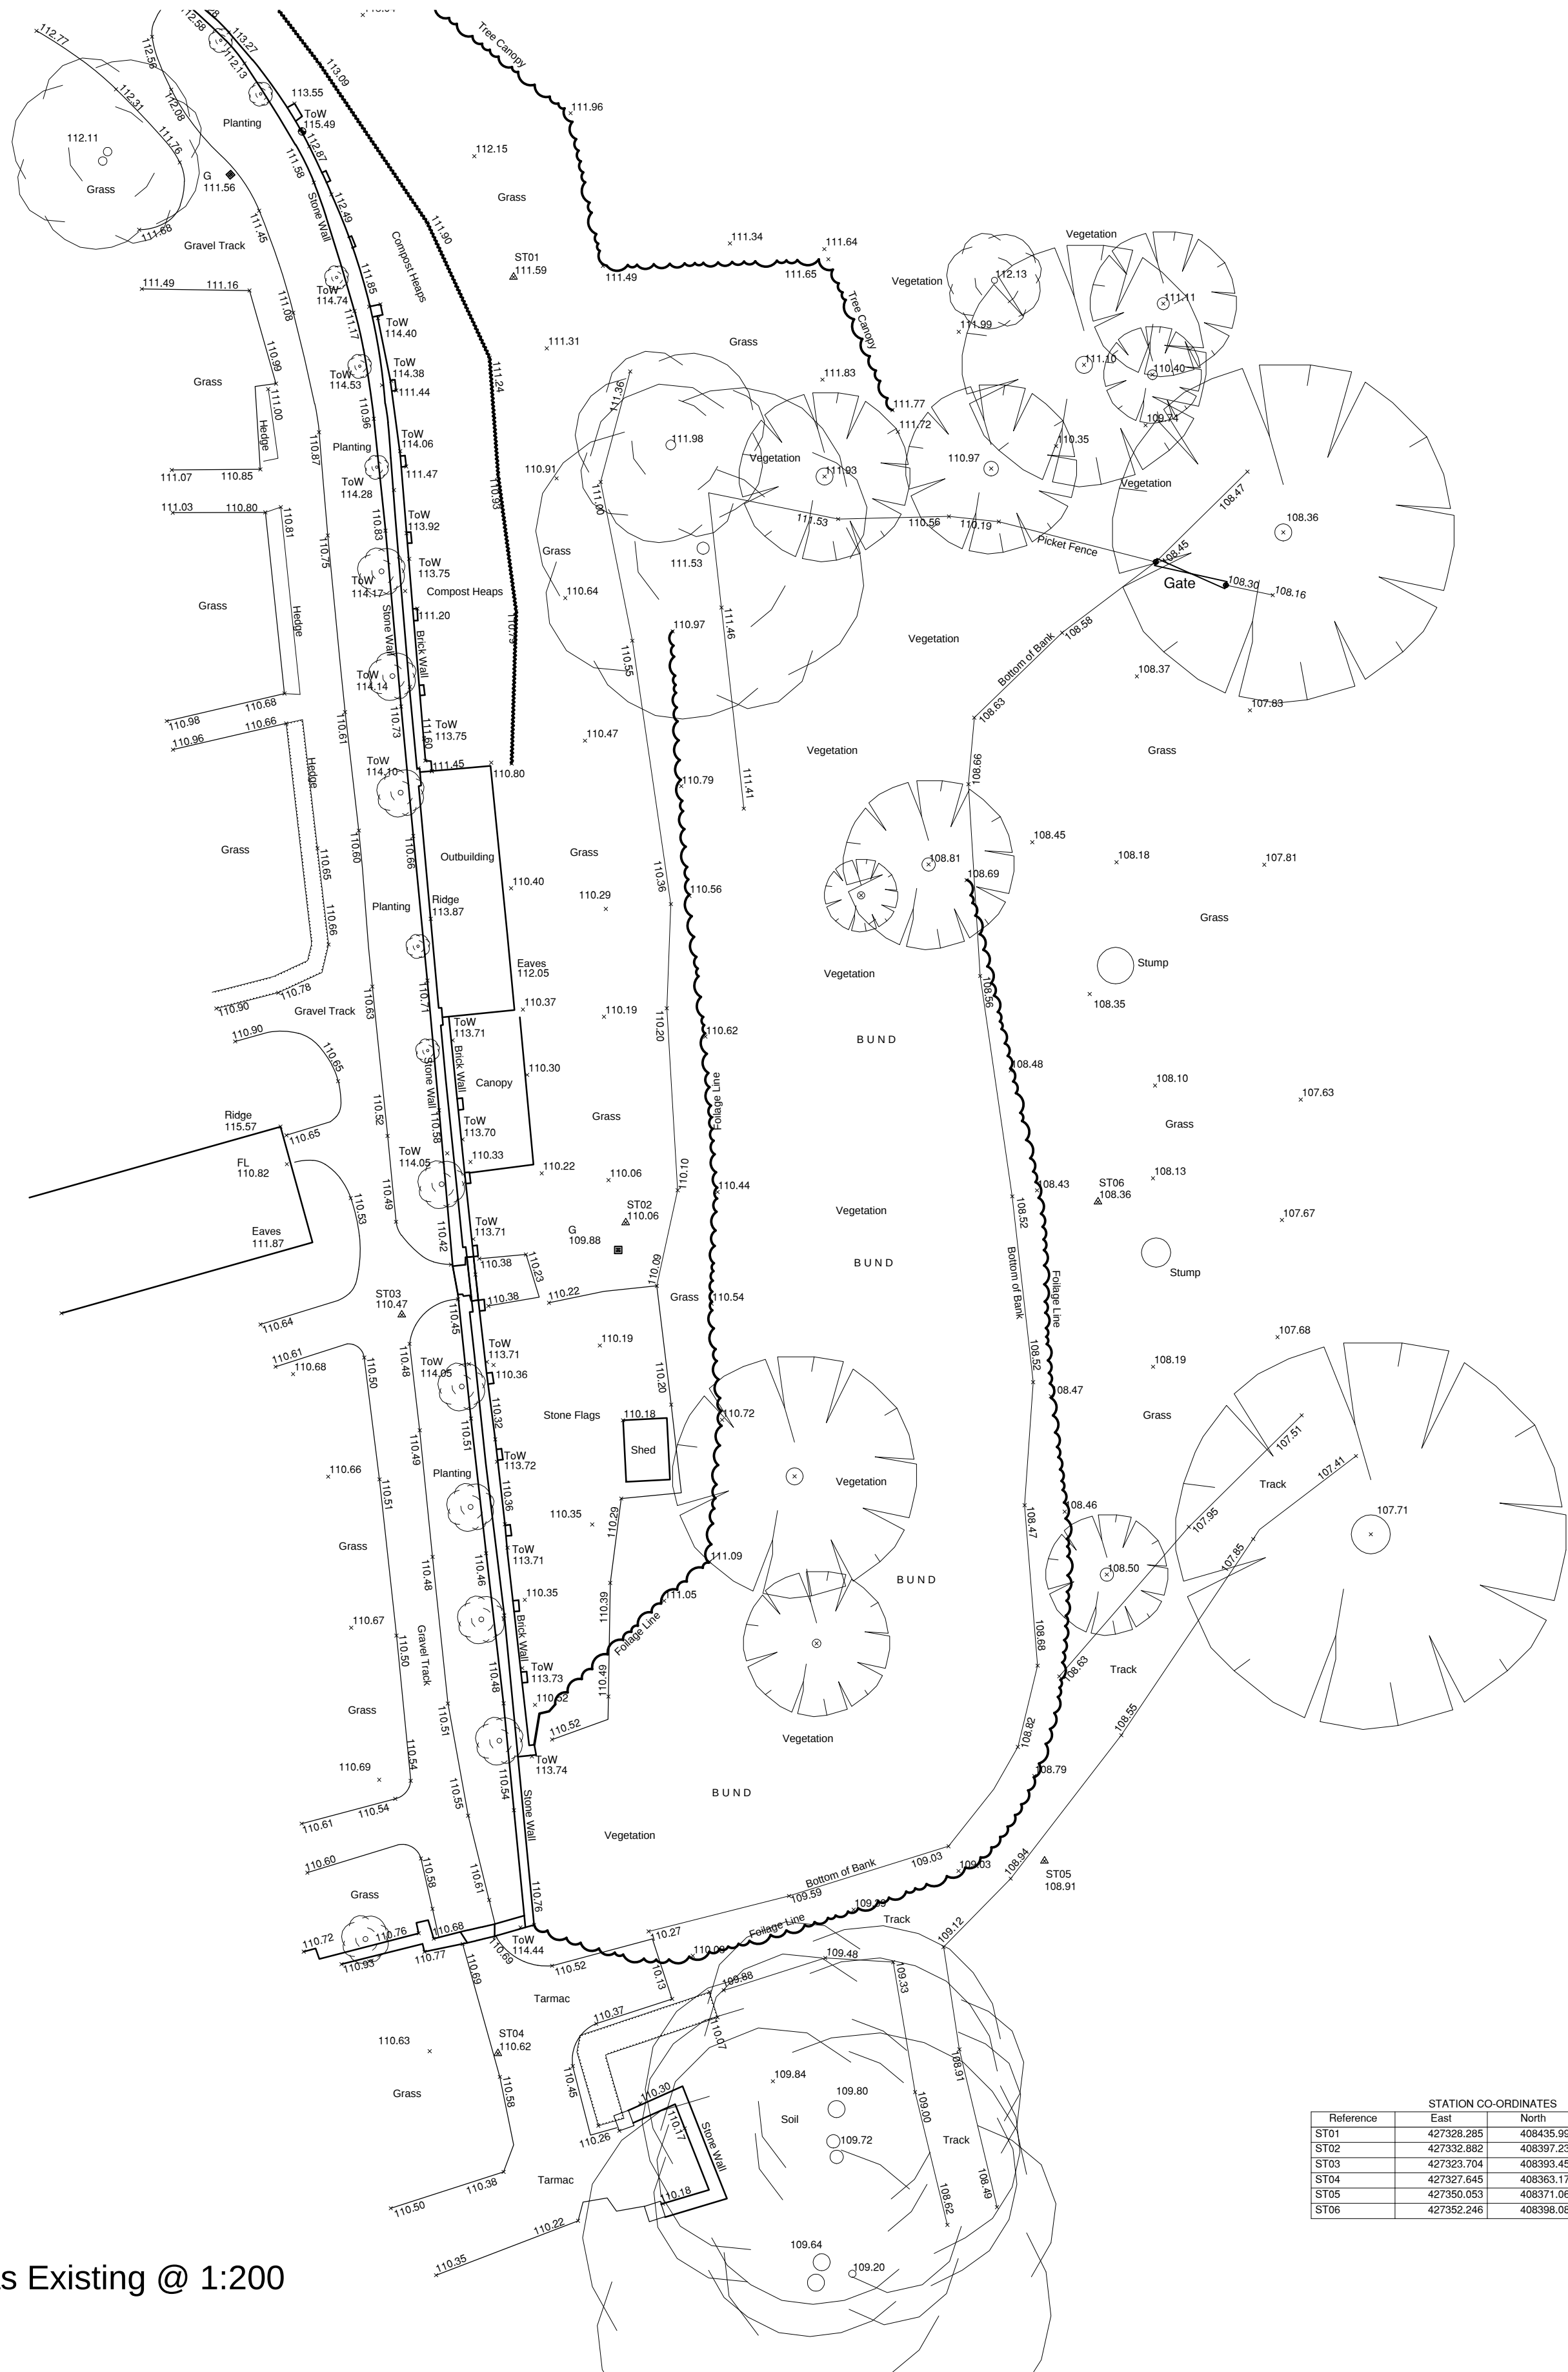

Site Plan as Existing @ 1:200

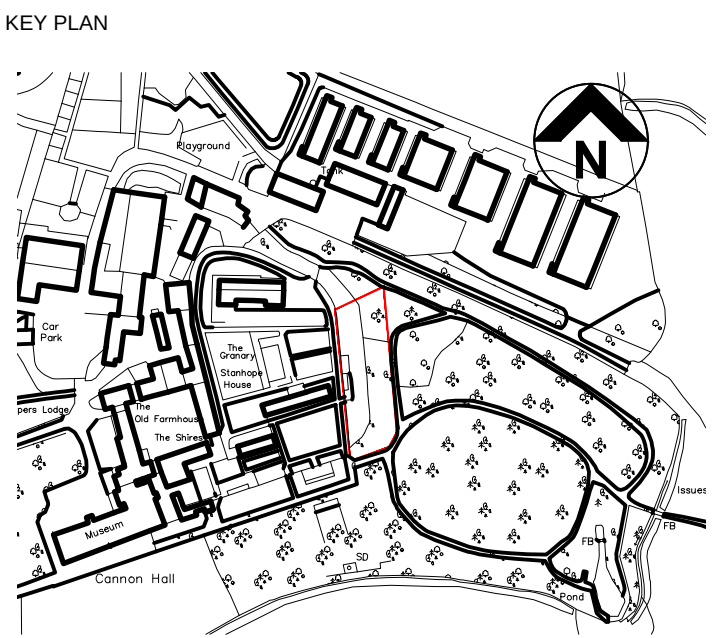

Notes:

STATION CO-ORDINATES			
Reference	East	North	Elevation
ST01	427328.285	408435.995	111.59
ST02	427332.862	408397.251	110.06
ST03	427323.704	408393.452	110.47
ST04	427327.645	408363.173	110.62
ST05	427350.353	408371.064	108.91
ST06	427352.346	408398.095	108.36

THIS DRAWING IS PRODUCED FOR USE IN THIS PROJECT ONLY AND MAY NOT BE USED FOR ANY OTHER PURPOSE. NPS PROPERTY CONSULTANTS LTD ACCEPT NO LIABILITY FOR THE USE OF THIS DRAWING OTHER THAN THE PURPOSE FOR WHICH IT WAS INTENDED IN CONNECTION WITH THIS PROJECT AS RECORDED IN THE PURPOSE FOR ISSUE AND FILE STATUS CODE.										RESPONSIBILITY IS NOT ACCEPTED FOR OTHERS SCALING DIRECTLY FROM THIS DRAWING. DO NOT SCALE FROM THIS DRAWING, USE WRITTEN DIMENSIONS ONLY.										CLIENT BMBC Bereavement										TITLE Site Plan as Existing																				SCALES 1:200										DISCIPLINE ARCHITECT										PROJECT NUMBER 17-1-1113	
FIRST ISSUE - Planning Issue										THIS DRAWING MAY NOT BE REPRODUCED IN ANY FORM WITHOUT PRIOR WRITTEN AGREEMENT OF NPS PROPERTY CONSULTANTS LTD.										PROJECT Cannon Hall Proposed Pet Crematorium										DRAWING NUMBER NPS-DR-A-(21)-011										REV CODE P1										STATUS CODE S1										PURPOSE OF ISSUE PLANNING APPROVAL										DRAWN BY SBL	
COMMENT										© CROWN COPYRIGHT AND DATABASE RIGHTS 2017 ORDNANCE SURVEY LICENCE NUMBER 100022264										 1:200										ORIGINAL SHEET SIZE A1										NPS Barnsley Ltd General Practice, Barnsley, S1 1BN Tel: 01228 770000 Email: info@npsgroup.co.uk Website: www.npsgroup.co.uk	
REV										DRAWN										DATE										CHECKED										DATE										APPROVED										DATE	