


Notes Roads and Footpaths
The ideal separation distance between the proposed Endurance
Wind turbine and public road / footpaths is no less than turbine
tip height plus 10%. 34.60m + 3.46m = 38.06 say 39.00m

Planning Fees
This is an extract from the Planning Fees regulations.
40. Wind turbines are Category 5 for fees purposes (unless of
an alteration or curtilage operation in Category 6 or 7a
if not allowed as permitted development).
To calculate the fee for a new windfarm, add all the land over
which the blades of each turbine can rotate and to the area of
the footprint of any ancillary structures and engineering works. It
is not necessary to include within the red line(s) an on
application to put up wind turbines any other land
which is not necessary to include within the red line(s) on a
site plan to move the five hectares should be charged for
each 0.1 hectare. Over five hectares, a fixed sum of £15,565 is
payable with an additional £100 for each 0.1 hectare in excess
of the first five hectares, subject to a maximum in total of
£250,000.

RED LINE BOUNDARY
TURBINE = 908
CABLE RUN 60 X 1.0 = 60
METER CABINET = 20
TOTAL = 988
=0.10H

Turbine Location
Grid Reference
424006 - 404824

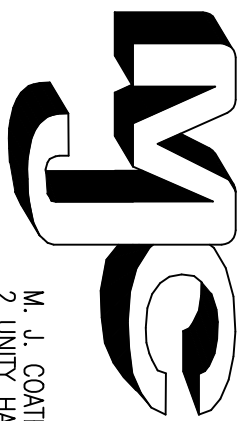


M. J. COATES & COMPANY
2, UNITY HALL COURT
HAGGWOOD ROAD
WALSLEY
WFS 1ED

LAND SURVEYS - COMPUTER AIDED DESIGN - QUANTITY SURVEYORS
BUILDING SERVICES


CLIENT
MR. R. AUCKLAND
SCOUT BRIDGE FARM
17, HUDDERSFIELD ROAD
PENISTONE
S36 7BX

PROJECT
PLANNING APPLICATION
PROPOSED INSTALLATION OF TWO 50kW ENDURANCE WIND
TURBINE ON A 25M MONOPOLE MAST, ON LAND AT SCOUT
BRIDGE FARM, 17 HUDDERSFIELD ROAD, PENISTON, S36 7BX

TITLE LOCATION PLAN, BLOCK PLAN AND CONTOUR PLAN	
SCALE: DRAWN BY: DATE: OCTOBER 2012	SCALE: CONTROL MAP 1:25000
DRAWN BY: MJC	CHECKED: RENSOM
DRAWING NO: 119-P01	


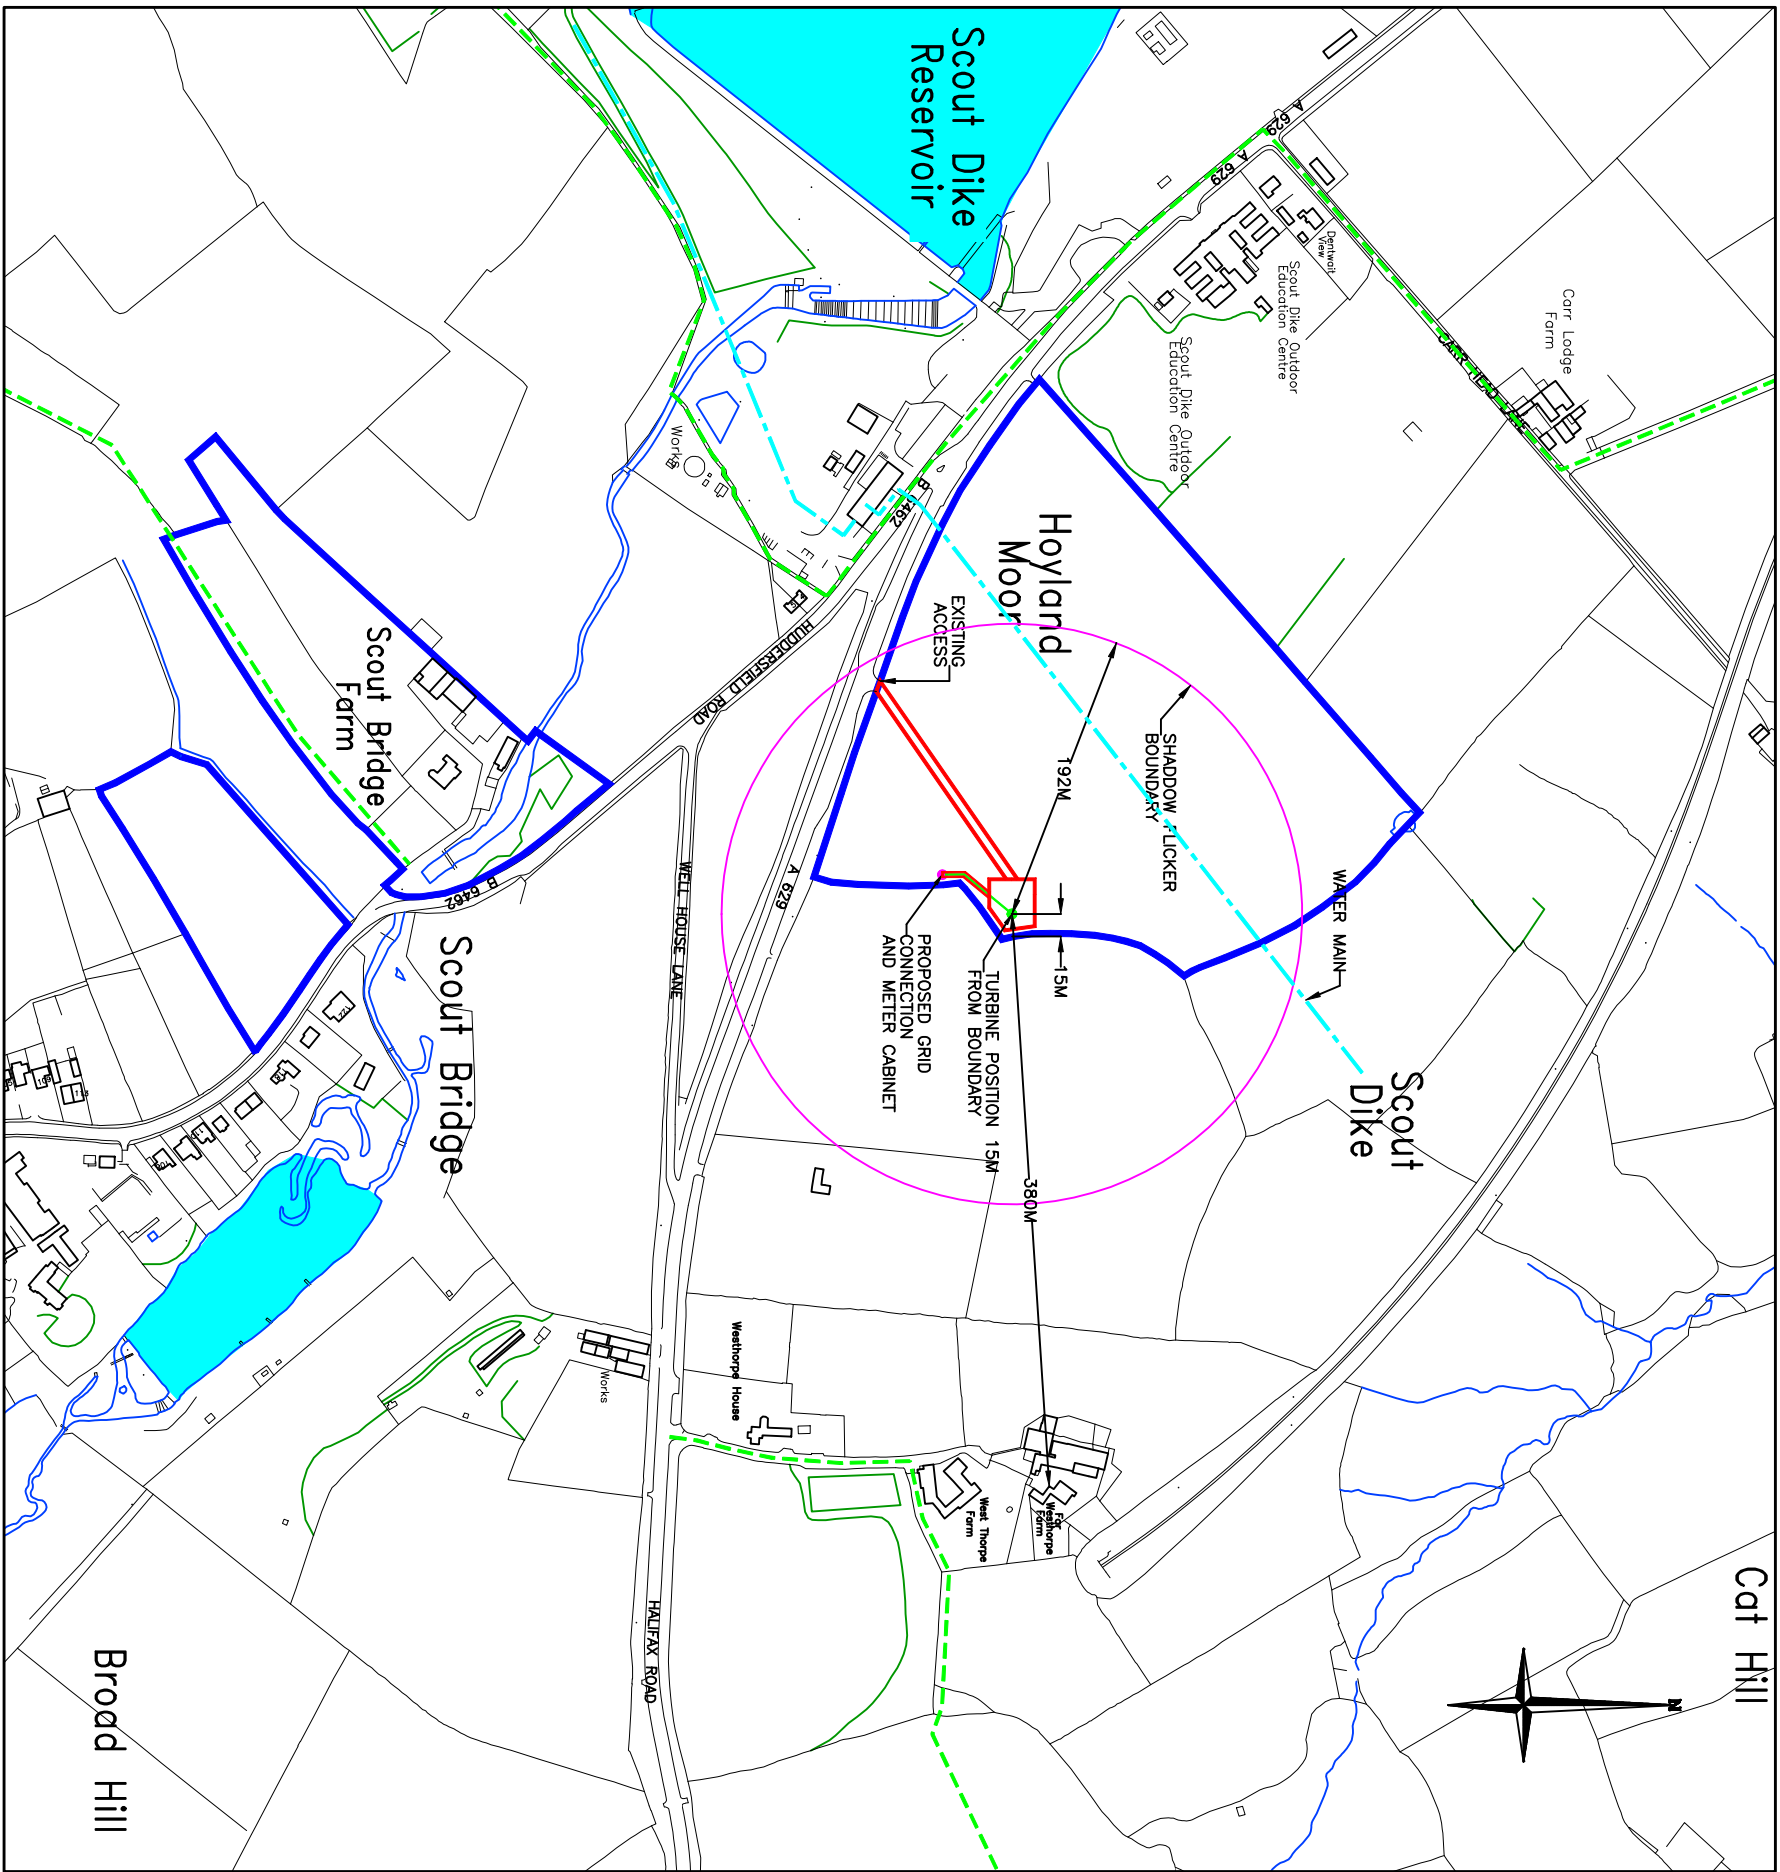


LOCATION PLAN

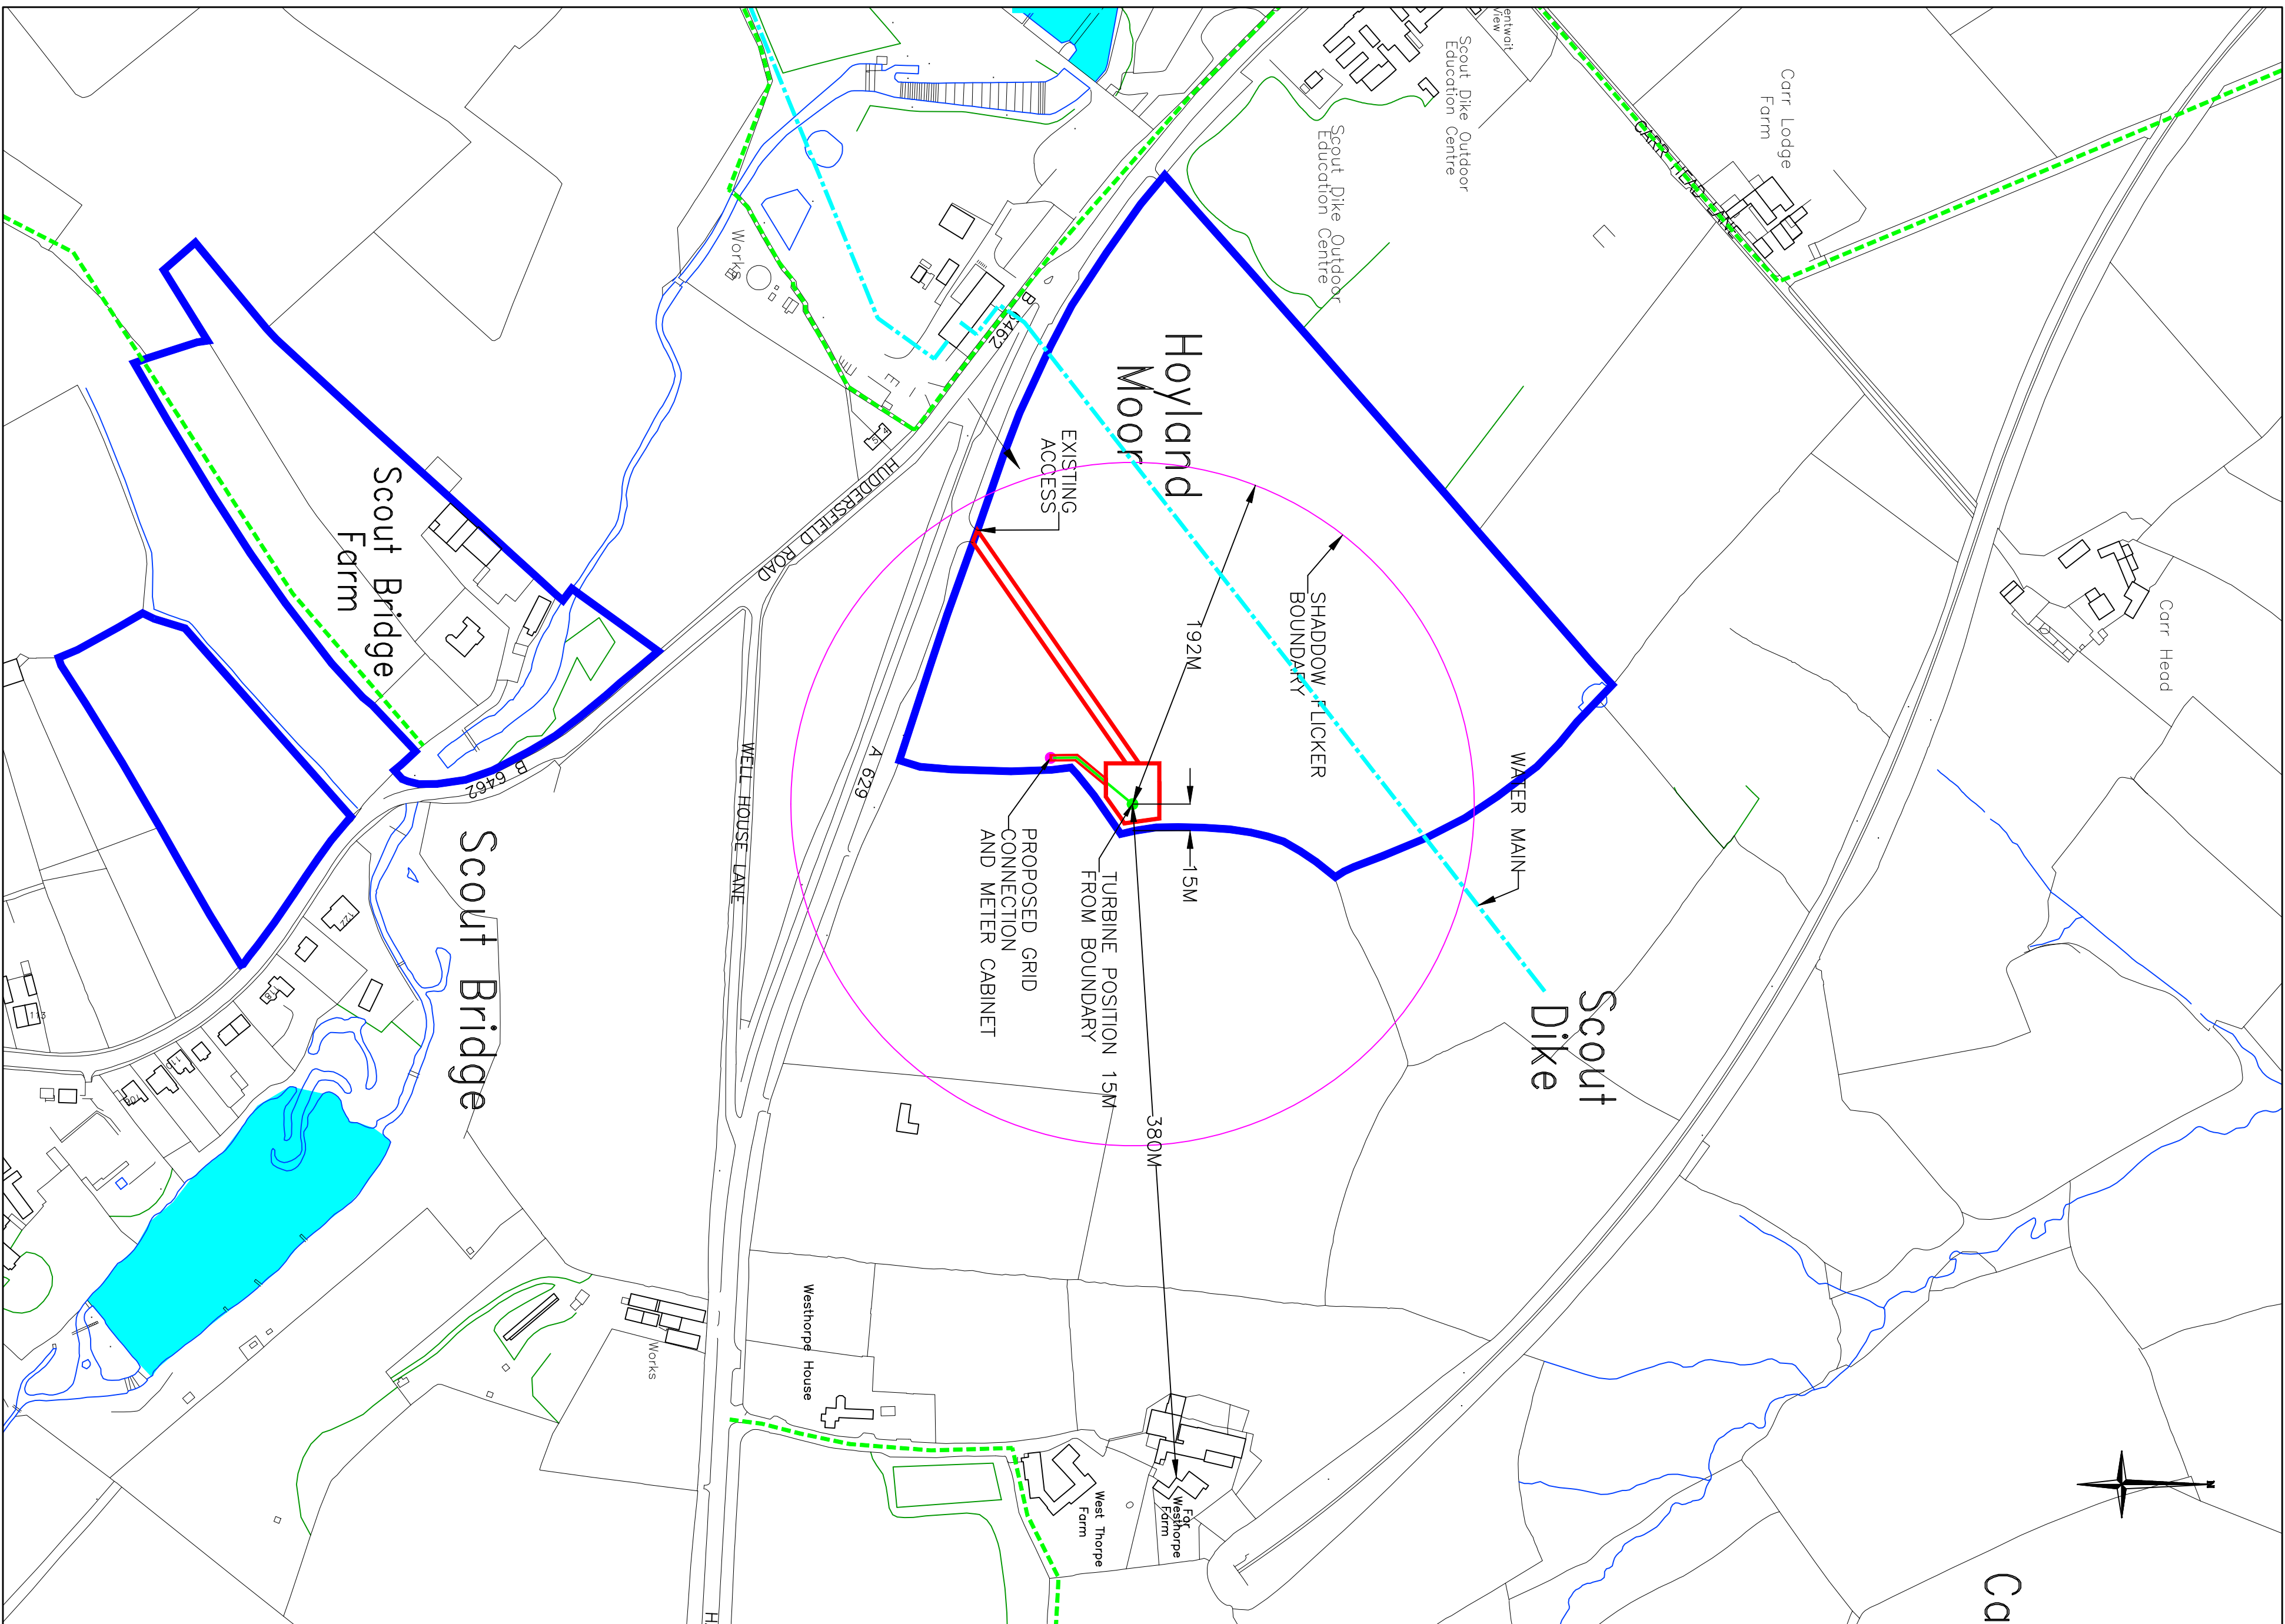

BLOCK PLAN

- KEY
- EXISTING FOOTPATH (ALSO SEE D+A STATEMENT)
 - STAND OFF ZONE
 - APPLICATION SITE
 - OWNERSHIP
 - CABLE CONNECTION
 - PROPOSED 50kW ENDURANCE WIND TURBINE
 - CONTOURS ALSO SEE D+A STATEMENT
 - ACCESS FOR DELIVERY, ERECTION AND ENGINEERING WORKS ONLY
 - SHADOW FLICKER BOUNDARY
 - GRID CONNECTION INCLUDING 2.0 X 2.0M HIGH X 1.0M WIDE METER CABINET COLOUR RACING CAR GREEN
 - WATER MAIN

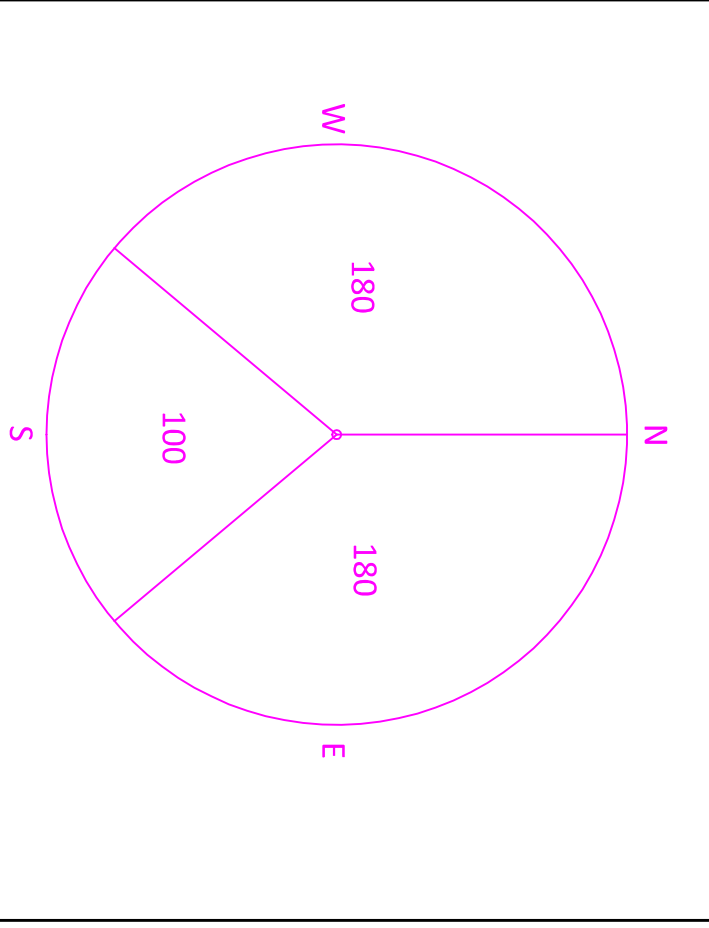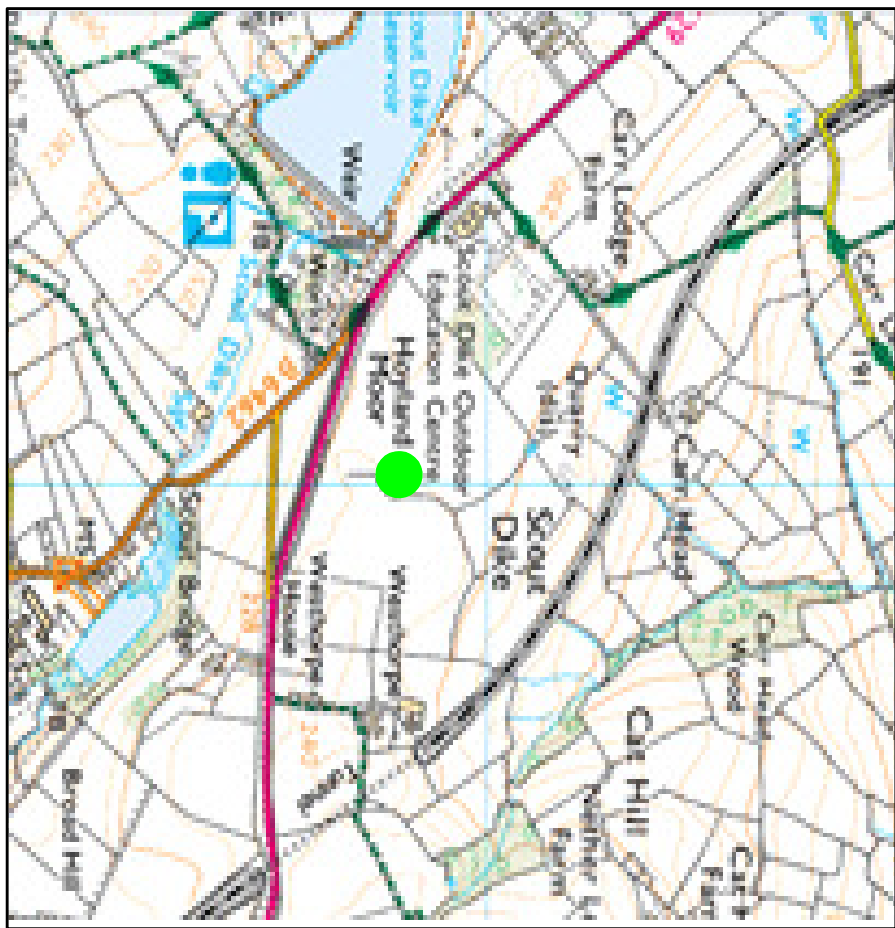

SHADOW FLICKER

NO SHADOW FLICKER OUTSIDE 10 TIMES THE BLADE
DIAMETER AND 50 DEGREES EAST AND WEST FROM
THE SOUTH.
BLADE DIAMETER 19.20M X 10 = 192M