






Proposed Site Plan @ 1:100

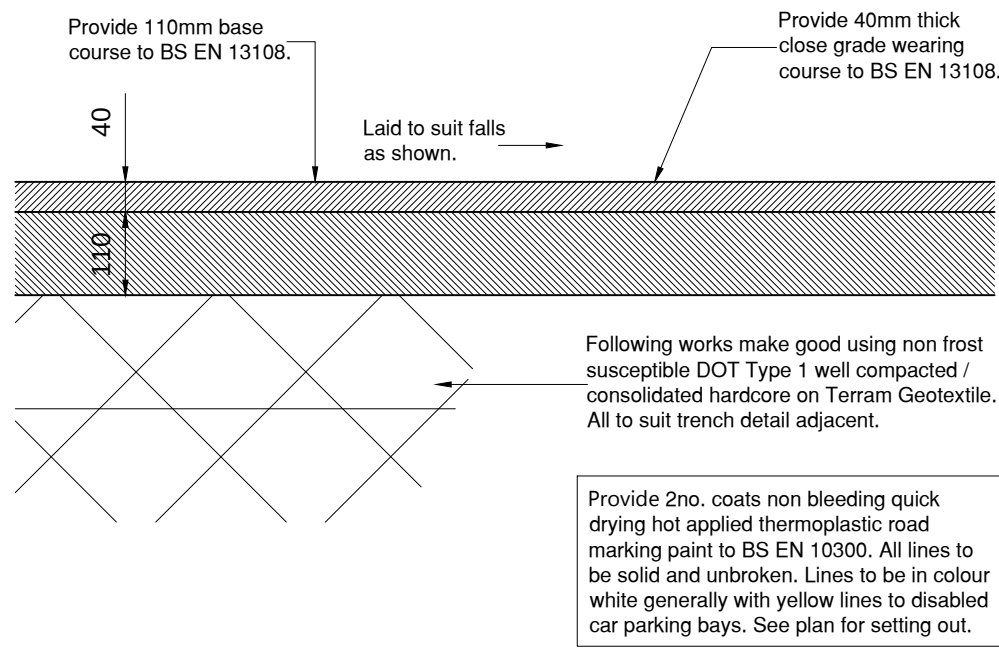

Car Park Detail @ 1:10

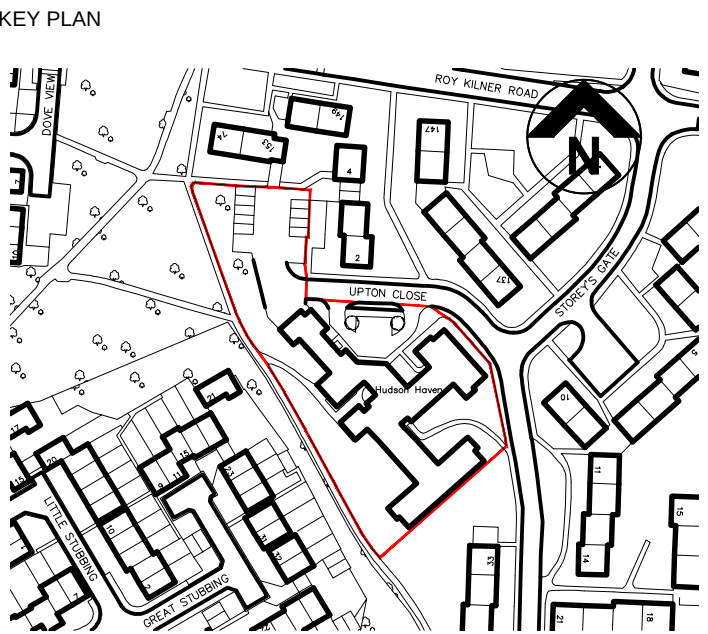

Notes:

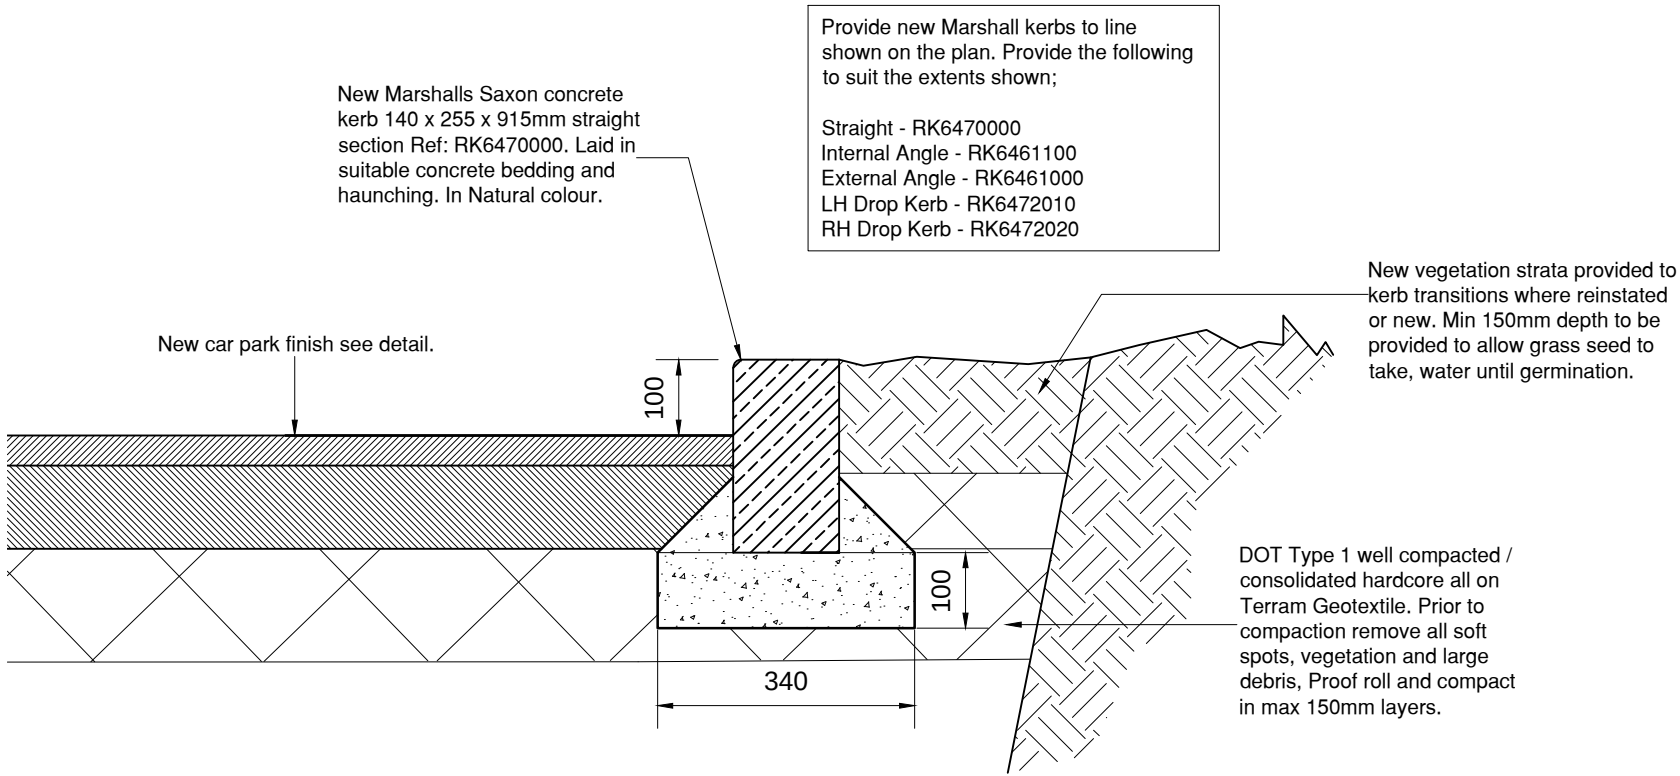

Transition Detail @ 1:10

THIS DRAWING IS PRODUCED FOR USE IN THIS PROJECT ONLY AND MAY NOT BE USED FOR ANY OTHER PURPOSE. NPS PROPERTY CONSULTANTS LTD ACCEPT NO LIABILITY FOR THE USE OF THIS DRAWING OTHER THAN THE PURPOSE FOR WHICH IT WAS INTENDED IN CONNECTION WITH THIS PROJECT AS RECORDED IN THE PURPOSE FOR ISSUE AND FILE STATUS CODE.										RESPONSIBILITY IS NOT ACCEPTED FOR OTHERS SCALING DIRECTLY FROM THIS DRAWING. DO NOT SCALE FROM THIS DRAWING. USE WRITTEN DIMENSIONS ONLY.										CLIENT										TITLE										Scales										Discipline										Project Number	
FIRST ISSUE										THIS DRAWING MAY NOT BE REPRODUCED IN ANY FORM WITHOUT PRIOR WRITTEN AGREEMENT OF NPS PROPERTY CONSULTANTS LTD.																				Berneslai Homes										Site Plan as Proposed Sheet 1 of 2																				1:100 / 10										ARCHITECT										16-1-1112	
COMMENT										© CROWN COPYRIGHT AND DATABASE RIGHTS 2015 ORDNANCE SURVEY LICENCE NUMBER 100022264										A1										PROJECT										Hudson Haven Retirement Home Proposed Entrance and External Works										DRAWING NUMBER										REV CODE										P1	
REV										DRAWN										DATE										CHECKED										DATE										APPROVED										DATE										S2										PURPOSE OF ISSUE										DRAWN BY										SBL	