


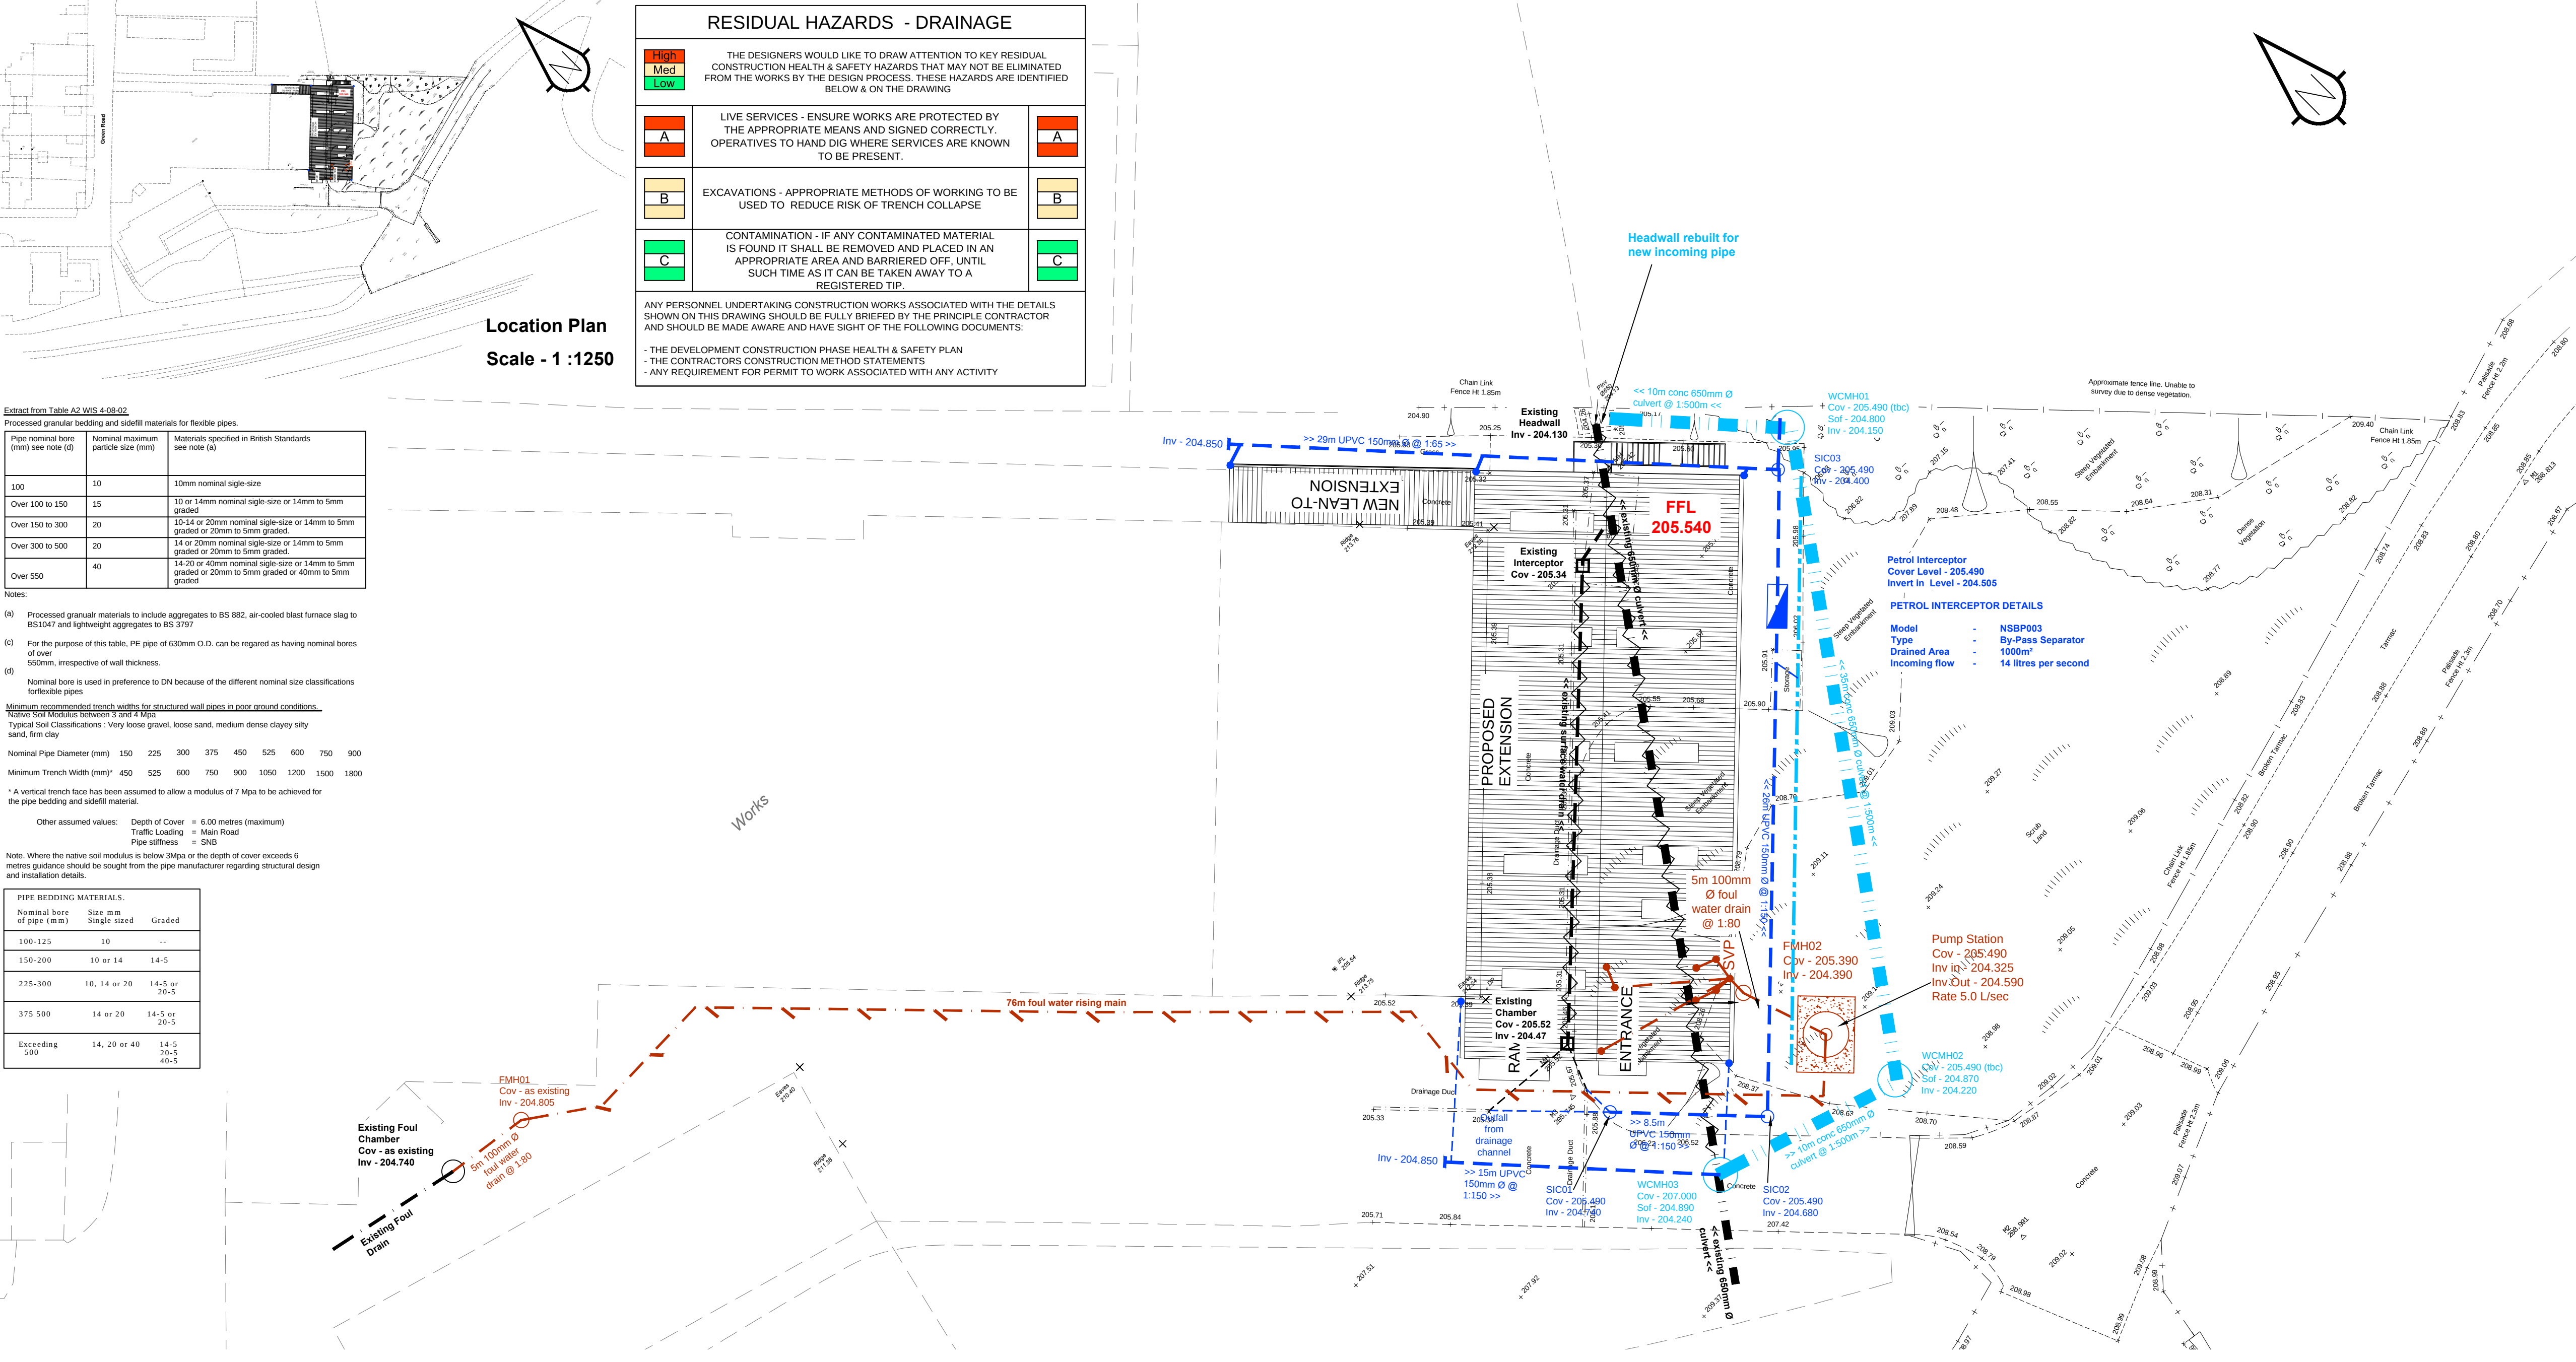

Extract from Table A2 NIS 4-08-02

Processed granular bedding and silt materials for flexible pipes.

Pipe nominal bore (mm) see note (d)	Nominal maximum particle size (mm)	Materials specified in British Standards see note (a)
100	10	10mm nominal silt-size
Over 100 to 150	15	10 or 14mm nominal silt-size or 14mm to 5mm graded
Over 150 to 300	20	10.14 or 20mm nominal silt-size or 14mm to 5mm graded or 20mm to 5mm graded
Over 300 to 500	20	14 or 20mm nominal silt-size or 14mm to 5mm graded or 20mm to 5mm graded
Over 550	40	14.20 or 40mm nominal silt-size or 14mm to 5mm graded or 20mm to 5mm graded or 40mm to 5mm graded

Notes:

(a) Processed granular materials to include aggregates to BS 882, air-cooled blast furnace slag to BS1047 and lightweight aggregates to BS 3797

(c) For the purpose of this table, PE pipe of 630mm O.D. can be regarded as having nominal bores of over 550mm, irrespective of wall thickness.

(d) Nominal bore is used in preference to DN because of the different nominal size classifications for flexible pipes

Minimum recommended trench width for structured wall pipes in poor ground conditions.

Native Soil Modulus between 1 and 10 MPa

Typical Soil Classifications: Very loose gravel, loose sand, medium dense clayey silty sand, firm clay

Nominal Pipe Diameter (mm)	150	225	300	375	450	525	600	750	900
Minimum Trench Width (mm)*	450	525	600	750	900	1050	1200	1350	1500

* A vertical trench face has been assumed to allow a modulus of 7 MPa to be achieved for the pipe bedding and silt material.

Other assumed values:



Depth of Cover = 6.00 metres (maximum)

Traffic Loading = Main Road


Pipe stiffness = SN8

Note: Where the native soil modulus is below 30kPa or the depth of cover exceeds 6 metres guidance should be sought from the pipe manufacturer regarding structural design and installation details.

PIPE BEDDING MATERIALS.		
Nominal bore of pipe (mm)	Size in mm Single sized	Graded
100-125	10	---
150-200	10 or 14	14-5
225-300	10, 14 or 20	14-5 or 20-5
375-500	14 or 20	14-5 or 20-5
Exceeding 500	14, 20 or 40	14-5 20-5 40-5

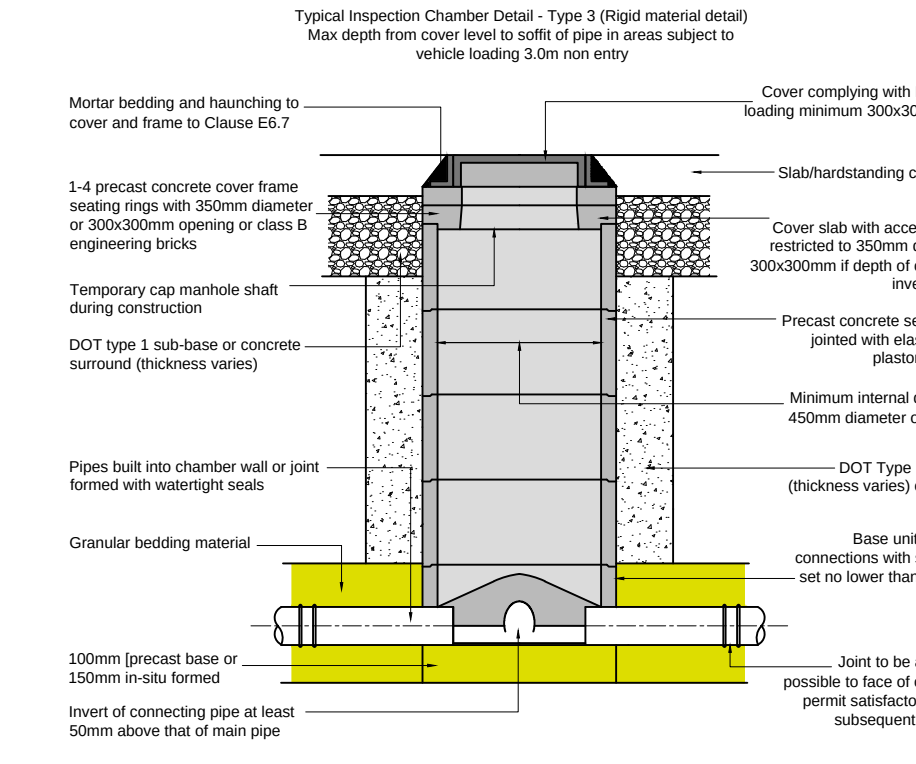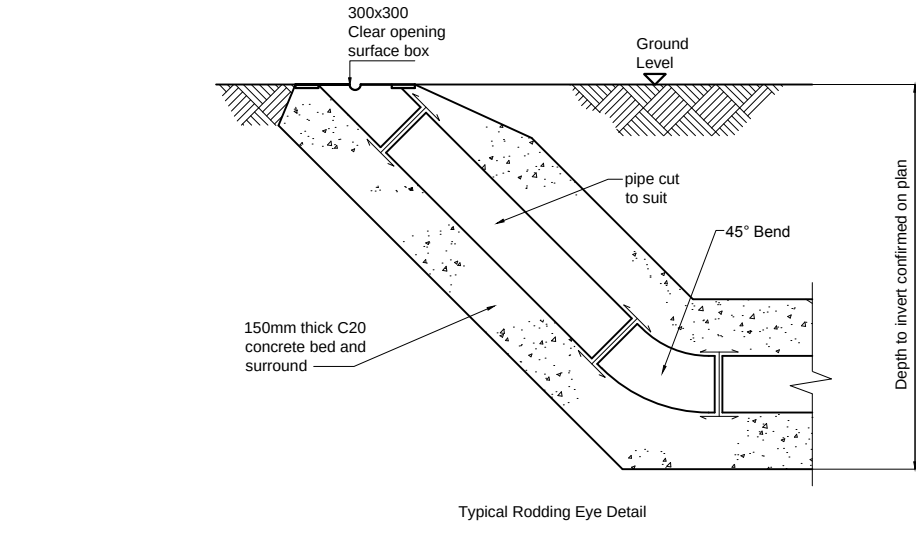


a) Rigid Pipes

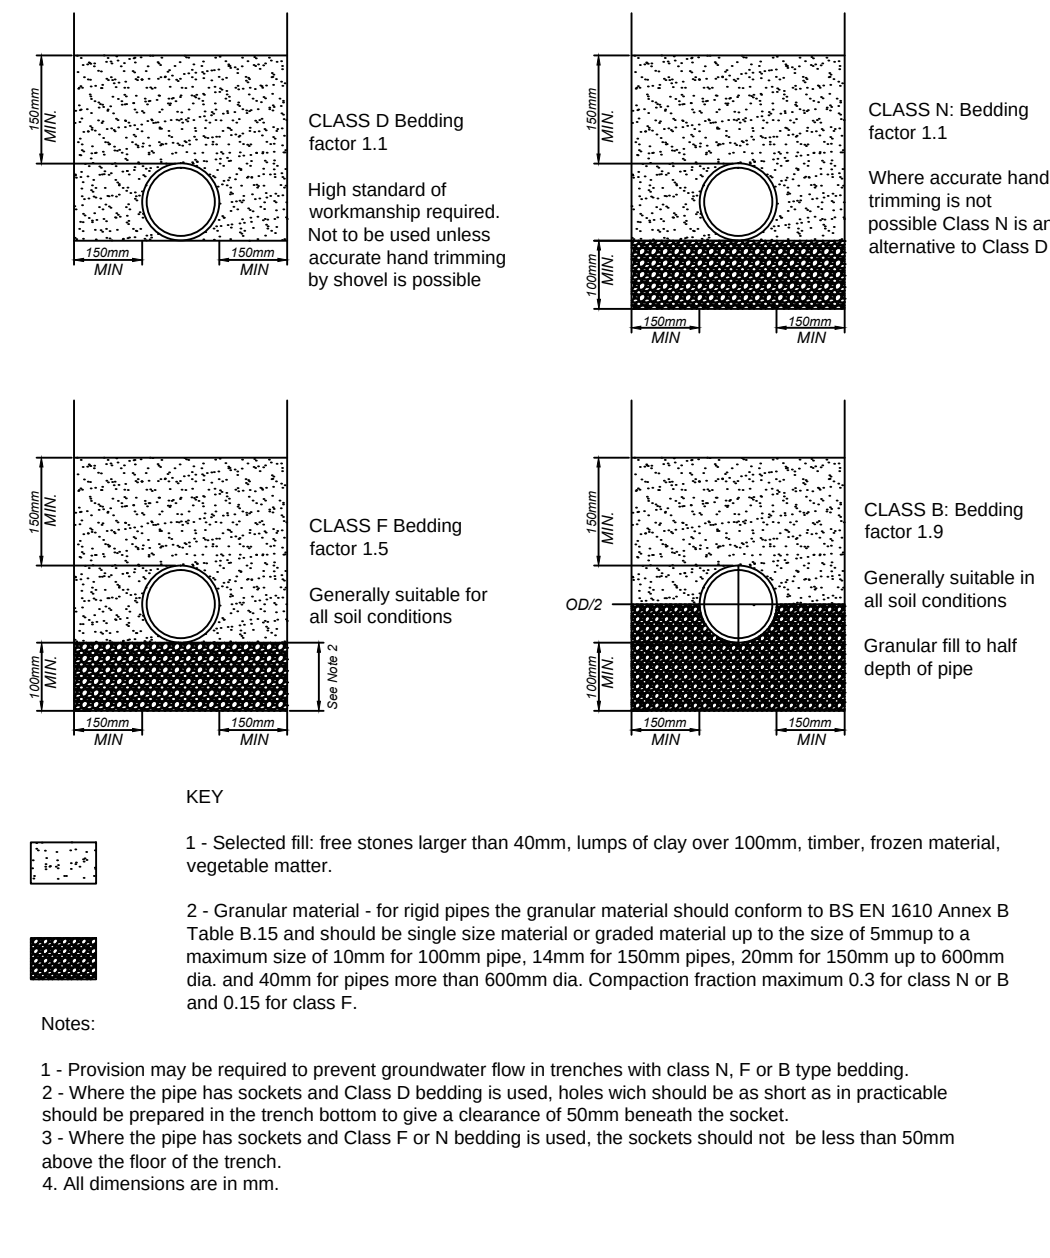

Typical Manhole Detail - Type B

Maximum Depth from Ground Level to Soffit of Pipe 3.0m

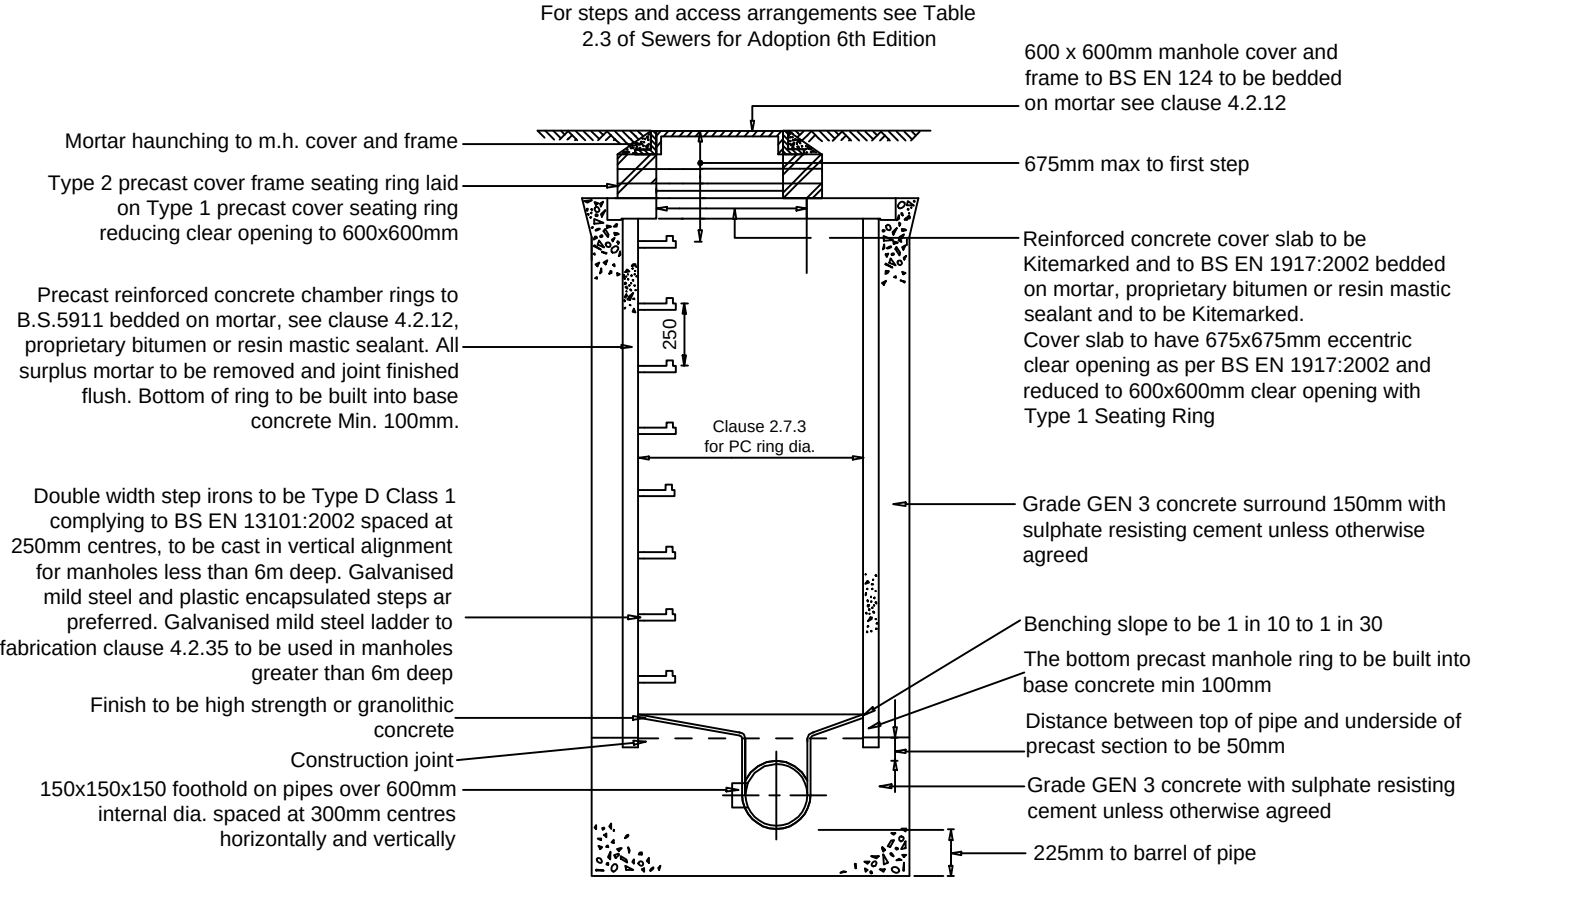

FOUL WATER PUMP STATION DETAILS

Pump Station	
Liquid Handled	- Foul
Design Flow	- 5.0 l/sec
Cover Level of Chamber	- 205.490
Invert Level of Inlet	- 204.325
Pump Chamber Base	- 203.340
Invert Level at pump Outlet	- 204.590
Discharge Invert at Receiving Manhole	- 204.805
Rising Main Pipe	
Length	- 76m
Inside diameter	- 80.0
Pump Data	
Number of Pumps	- TWO
Type of Pump	- DP3068 MT(80mm)
Pump impeller and size	- 473
Solids Handling	- 80 (mm)
Capacity per pump	- 5.3 (l/sec)
Motor Rating	- 1.5 (kW)
Full Load Current	- 4.3 (Amps)
Power Supply	- 400 (Volts)
Method of Starting	- DOL
Zone Classification	- NON EXPLOSION PROOF
Cable duct length	- 4 (m)
Tank (Pump Chamber)	
Tank Construction	- GRP
Tank Diameter	- 1500 (mm)
Tank Depth	- 2000 (mm)
Storage	- N/A
Neck Depth	- 150 (mm)
Station Pipe size	- 80 (mm)
Station discharge pipe size	- 80 (mm)
Access Cover size	- 1100 x 900 (mm)
Access Cover Loading	- 15 Tonnes
Number of Inlet connections	- 3 160mm Osma type socket

Key:

- Proposed surface water drain and inspection chamber
- Proposed Rodding Eye
- Rainwater Downpipe. Location to be confirmed by Architect
- Proposed surface water drain and inspection chamber
- Proposed culvert
- Proposed ACO drain or similar approved
- Proposed Petrol Interceptor
- Proposed Foul water drain and inspection chamber
- Proposed Foul water rising main
- Soil vent pipe. Location to be confirmed by Architect
- Packaged Foul Water pump Station
- Existing surface water drain to be abandoned
- Existing culverted watercourse to be abandoned

NOTES:

- Granular bedding for pipes shall consist of aggregates from natural sources complying with the relevant provisions of BS 882 sized in accordance with the table across.
- All private work to be in accordance with current building regulations.
- All adoptable sewer works and material to be in accordance with the appropriate 'Sewers for Adoption' publication, the relevant British/European and Yorkshire Water's Standards/Requirements/Addendum and Kitemarked.
- Bedding and backfill material to conform to the requirement of Water Industry Specification 4-08-02 (Table A2).

NOTES:

- The proposed layout shown on this plan is taken from the Guy Taylor Architetcs Highway Plan drawing reference 16-0008-08-62
- The topographical survey shown on this plan is taken from MAPMATIC Land Surveying and Site Engineering topographical Survey referenced 1471 date 3 September 2014

D	Additional foul water connection from ground floor WC added	IE	30.09.16	
C	RWP's added to lean to extension	IE	18.07.16	
B	Pump and Bypass Separator Specification added	IE	18.07.16	
A	RWP removed and Internal SVP shown	IE	11.07.16	
Rev	Amendment	Drawn	Date	Checked

Sa sanderson associates
(consulting engineers) ltd
Highways | Traffic | Transportation | Water
T 01924 844080 mail@sandersonassociates.co.uk
F 01924 844081 www.sandersonassociates.co.uk

Client: Whitby and Chandler Ltd

Project Title: New Felt Factory Green Road, Penistone

Drawing Title: Proposed Drainage Layout

Scale: 1:200	Drawn By: IE
Drawing Size: A1	Checked By:
Date: 04.07.16	Approved By:

QIM 3000 REGISTERED FIRM

Drawing Number: 8380/001	Rev: D
--------------------------	--------

© Sanderson Associates (Consulting Engineers) Ltd.