



TOP OF EMBANKMENT

BOTTOM OF EMBANKMENT

208.68m

212.5m

RED LINE BOUNDARY
(SEE DRAWING
PNS-SLC-XX-DRG-EMF-0001)
FOR FULL EXTENTS

SHEFFIELD RD

LAIRDS WAY

EXISTING PALISADE FENCING TO BE
PARTIALLY MODIFIED REFER TO
PROPOSED CAR PARK DRAWING
(PNS-SLC-DRG-CIV-9012)

EXISTING SUBSTATION TO
BE RELOCATED NORTH

EXISTING RETAINING
WALL STRUCTURE

EXISTING MOTHBALLED STEPS

EXISTING CONCRETE
SLAB TO BE REMOVED

EXISTING TIMBER BOARDED
FENCING TO BE PARTIALLY
MODIFIED REFER TO PROPOSED
CAR PARK DRAWING
(PNS-SLC-DRG-CIV-9012)

EXISTING HOUSING
DEVELOPMENT

EXISTING DERELICT BUILDING
TO BE DEMOLISHED

EXISTING BRICK WALL
TO BE REMOVED

EXISTING CHAIN LINK FENCING
TO BE LOCALLY REMOVED

EXISTING FADED HIGHWAY
MARKINGS TO BE MODIFIED

EXISTING ACCESS GATE TO
BE REMOVED TO ACCESS
PROPOSED CAR PARK

EXISTING TIMBER FENCE END. STEEP
SLOPE BEYOND THE FENCE, UPWARDS
TOWARDS PRIVATE LAND

EXISTING PALISADE FENCE ENDING AT
THE TOP OF THE FENCE MEETS THE
EMBANKMENT LEVEL


EXISTING KERB TO BE REMOVED

TO HUDDERSFIELD

PLATFORM 2

PLATFORM 1

TO SHEFFIELD

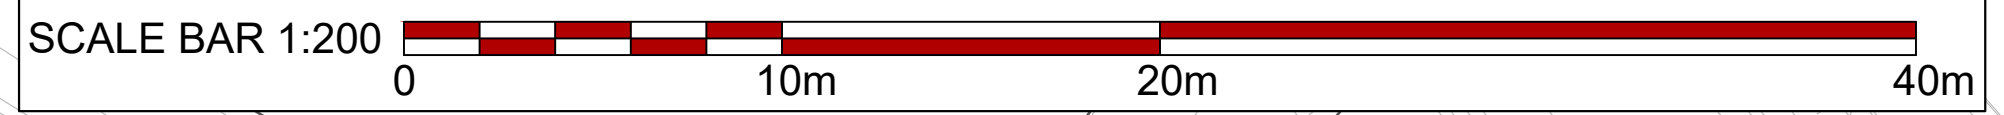

- Notes/Legend:
- ALL DIMENSIONS ARE IN MM UNLESS STATED OTHERWISE.
 - TOPOGRAPHICAL INFORMATION OBTAINED FROM DRAWING 2207206_SKEYE_PENISTONE STATION_3D_FINAL_V2 BY SKEYE (22/07/2026) & P22-01501-MET-EXT-XX-TOP-M2-G-001-2 BY MET GEO ENVIRONMENTAL (07/12/2022). OS MAP AS OBTAINED FROM PROMAP - ORDNANCE © CROWN COPYRIGHT AND DATABASE RIGHTS 2026. OS AC0000813445. ALL RIGHTS RESERVED. LICENCE NUMBER 3612190
 - THIS DRAWING IS INDICATIVE AND CONTAINS THE LATEST INFORMATION AVAILABLE AT THE TIME OF PRODUCTION. IT IS SUPPLIED FOR INFORMATION ONLY AND NO RESPONSIBILITY IS ACCEPTED FOR THE ACCURACY OF THE INFORMATION SHOWN.
 - SABLE LEIGH CONSULTANCY LIMITED AND ASSOCIATED BUSINESS DO NOT TAKE ANY RESPONSIBILITY FOR THE ACCURACY OF INFORMATION THAT HAS BEEN PROVIDED BY THE EXTERNAL PARTIES IN THE PRODUCTION OF THIS DRAWING.
 - THIS DRAWING IS NOT TO BE USED FOR CONSTRUCTION. IT MUST NOT BE USED TO SET OUT LAND BOUNDARIES ON SITE.
 - THIS DRAWING SHOULD BE READ IN CONJUNCTION WITH OTHER RELATED PROJECT DOCUMENTATION.
- KEY
- EXISTING OR UNCHANGED
 - MODIFIED OR TO BE MOVED
 - OS/SURVEY DATA
 - REDUNDANT OR TO BE REMOVED
 - RED LINE BOUNDARY

Status: **FOR PLANNING**

P01	21/09/2026	CLIENT ISSUE	KM	GZC	GZC
REV	DATE	DESCRIPTION	DR	CHK	APVD



Client: **BARNSELY METROPOLITAN BOROUGH COUNCIL**

Project Title: **PENISTONE STATION CAR PARK**

Drawing Title: **EXISTING SITE PLAN**

Sheet Size: A1 | Scale: 1:200 | Sheet: 1 of 1
Drawing Number: **PNS-SLC-XX-DRG-CIV-9011** | Rev: **P01**