


Site Plan

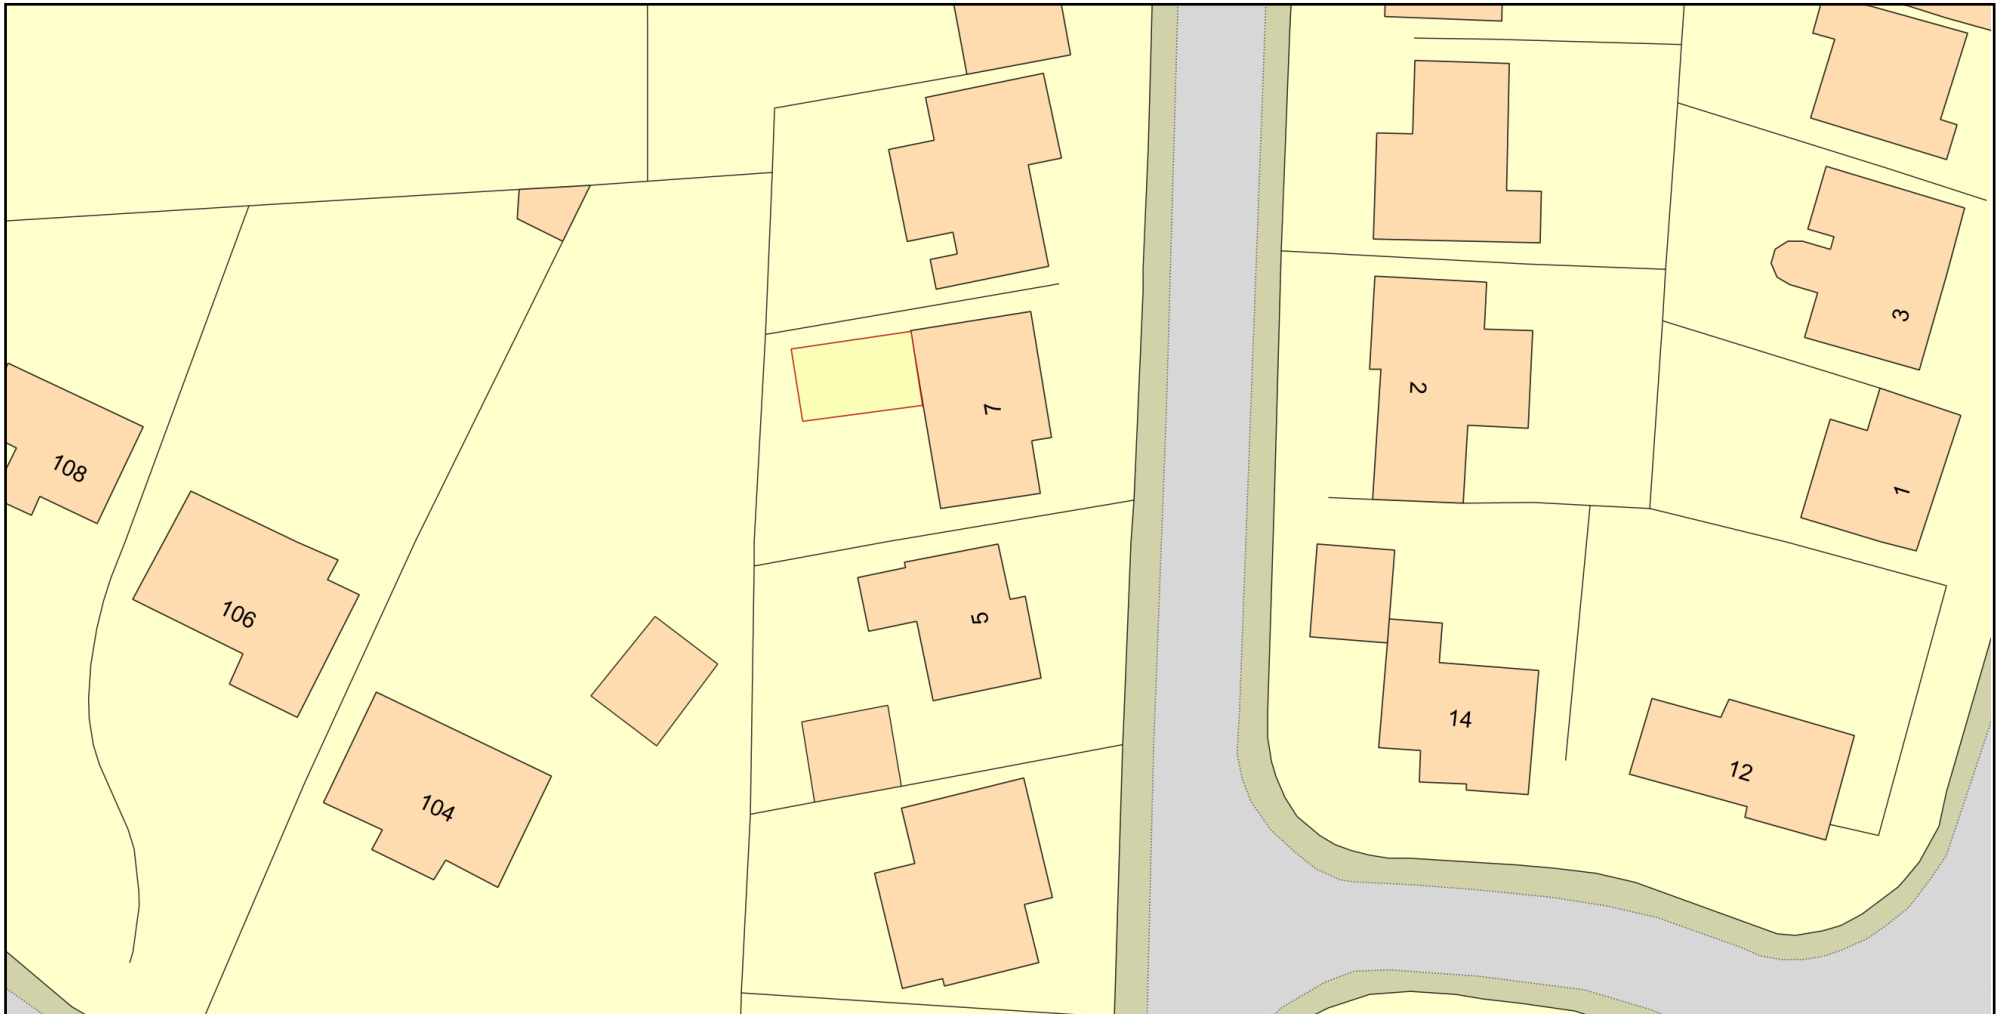

0 20
Metres



Plan Produced for: Jonathan Dunne

Date Produced: 01 Jan 2021

Plan Reference Number: TQRQM21001125038401

Scale: 1:500 @ A4

© Crown copyright and database rights 2019 OS 100042766