



21 Gledhill Av - Site Plan

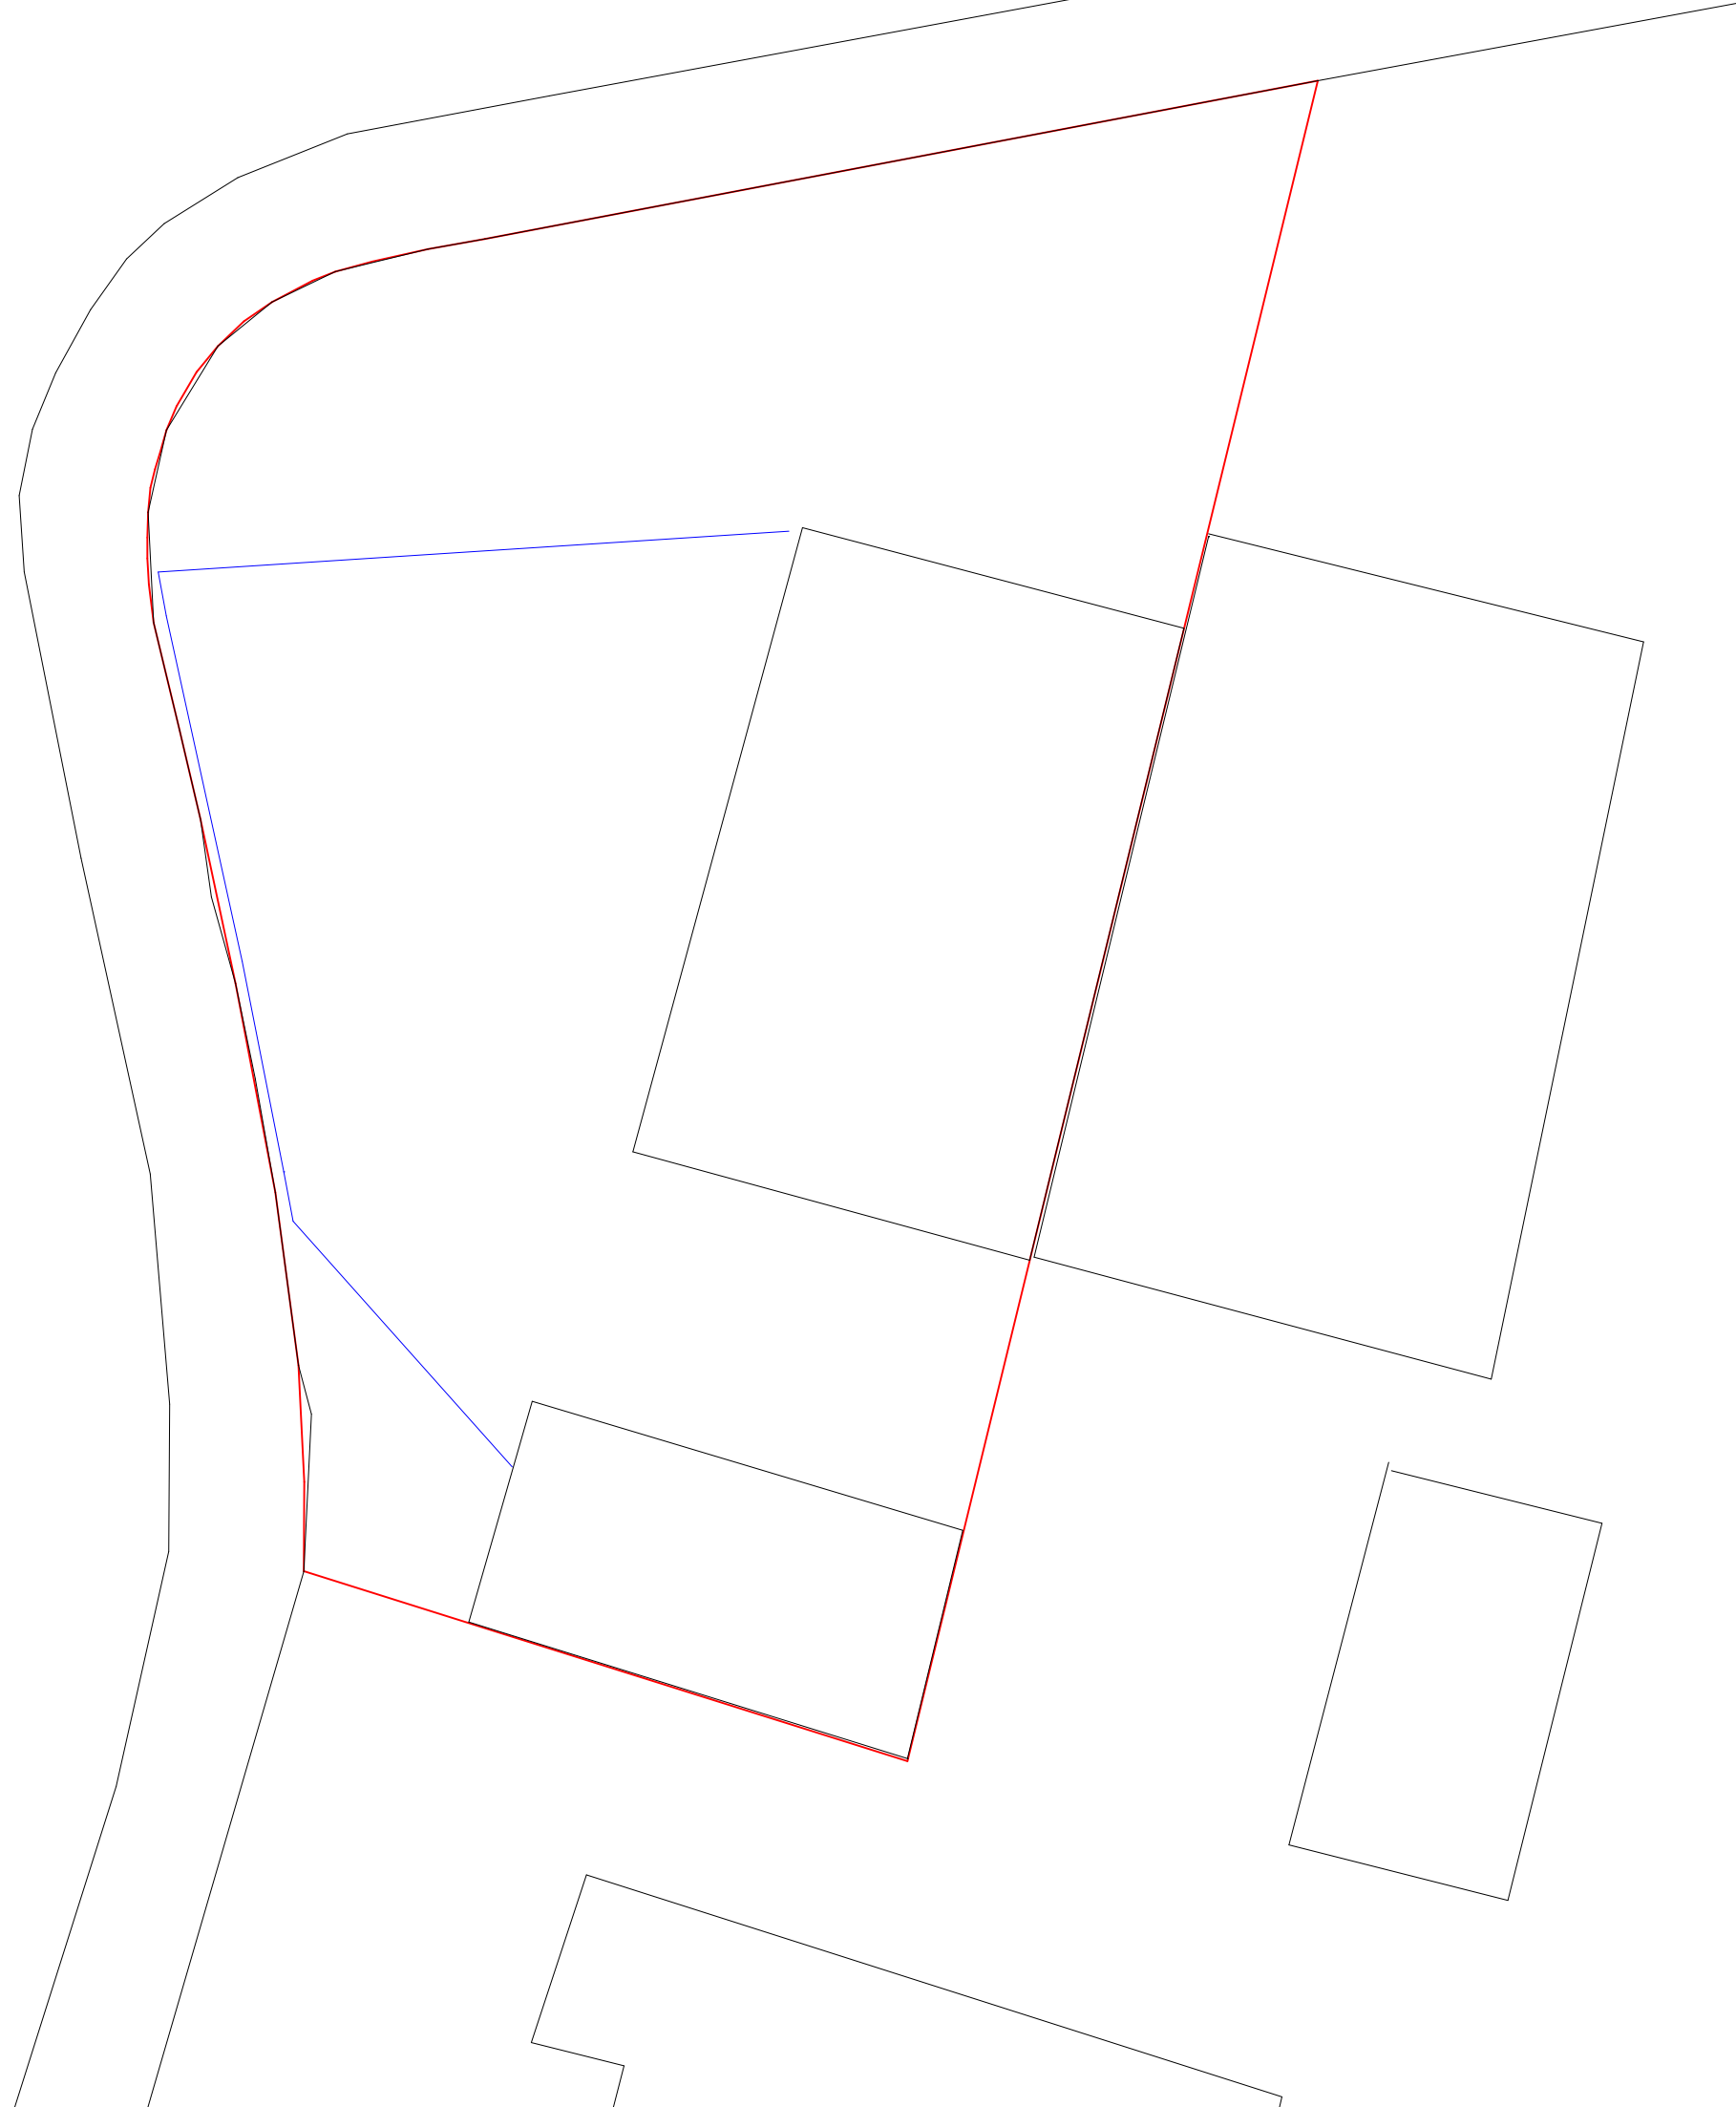

Boundary



Proposed Fence

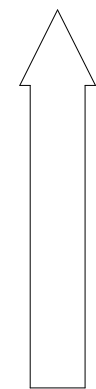

North

Scale 1:100