


Existing
Site plan. Scale 1:50

TOO EXCLUSIVE TO

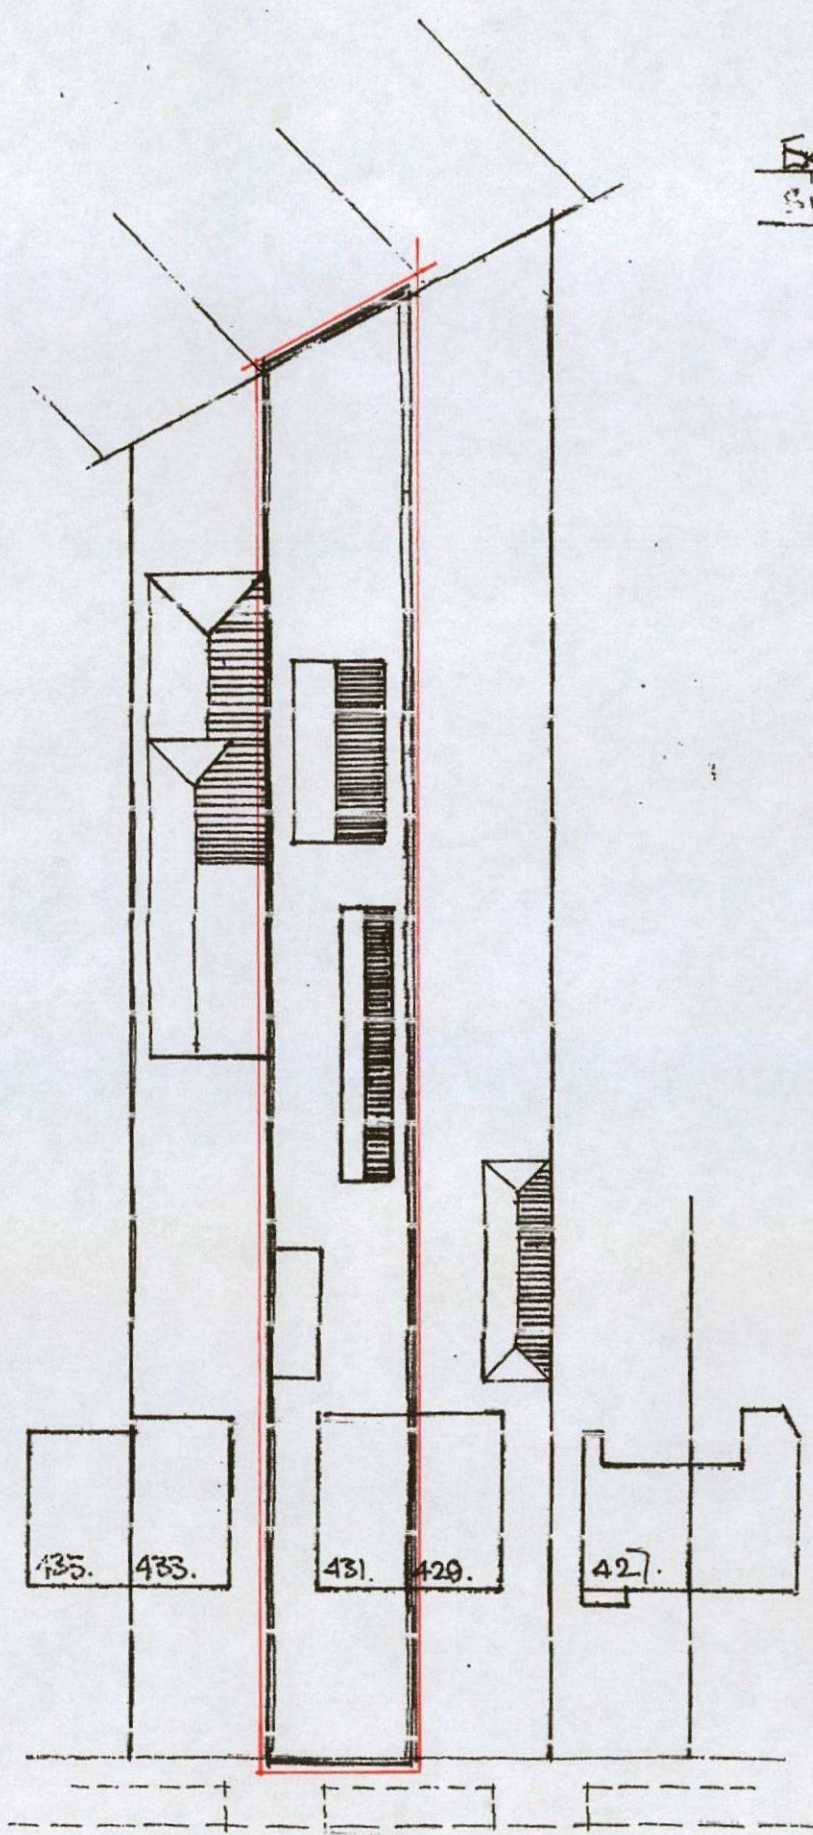

Rotherham Road.

