

CLIENT
HARTWOOD ESTATES
PROJECT
STATION ROAD, WOMBWELL
DRAWING OF
LOCATION PLAN
MARKETING NAME

drawing no	rev	date
P08:4141:02	—	02.03.10
scale @ A3	drawn	check
1:1250	SPN	CAH
		date
		02.03.10

■ architectural design

■ town planning

■ landscape architecture

JRPA

John R Paley Associates

1 Red Hall Crescent


Paragon Business Village

Wakefield WF1 2DF


t-01924 383322

f-01924 384382


e-info@jrpasoc.co.uk

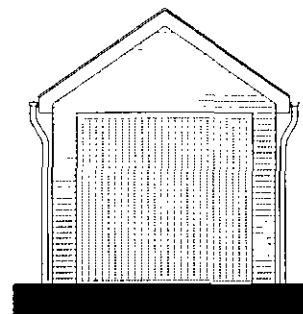


Single Garage
Front Elevation

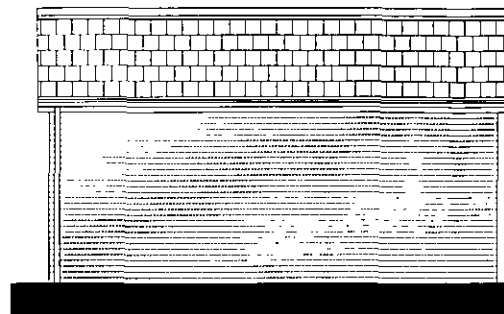


Side Elevation

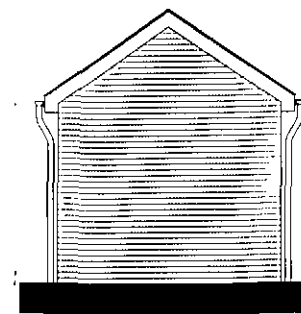

Rear Elevation

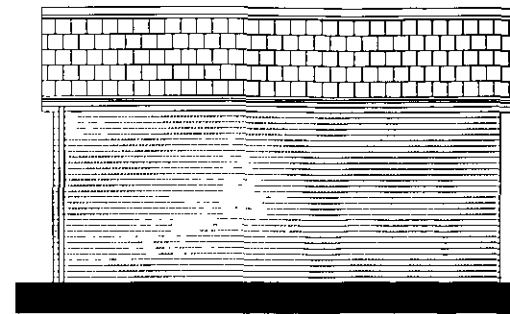

Side Elevation

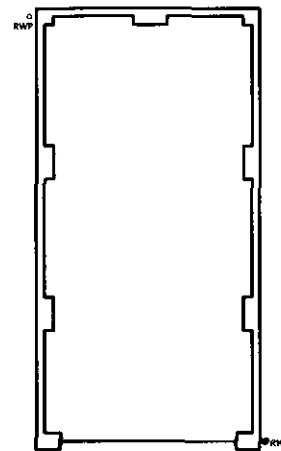

SINGLE GARAGE

CLIENT
HARTWOOD ESTATES

PROJECT
**RESIDENTIAL DEVELOPMENT
STATION ROAD, WOMBWELL**

DRAWING OF
**SINGLE GARAGE
PLANNING DRAWING**

MARKETING NAME

drawing no	rev	date
P08:4141:50	—	MARCH 10
scale @ A3	drawn	check
1:100	SPN	CAH
		date
		01.03.10



■ architectural design
■ town planning
■ landscape architecture

John R Paley Associates

1 Red Hall Crescent
Paragon Business Village
Wakefield WF1 2DF

JRP

t-01924 383322
f-01924 384382
e-info@jrpassoc.co.uk

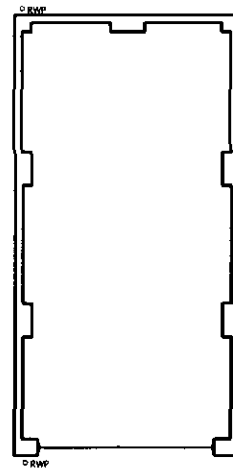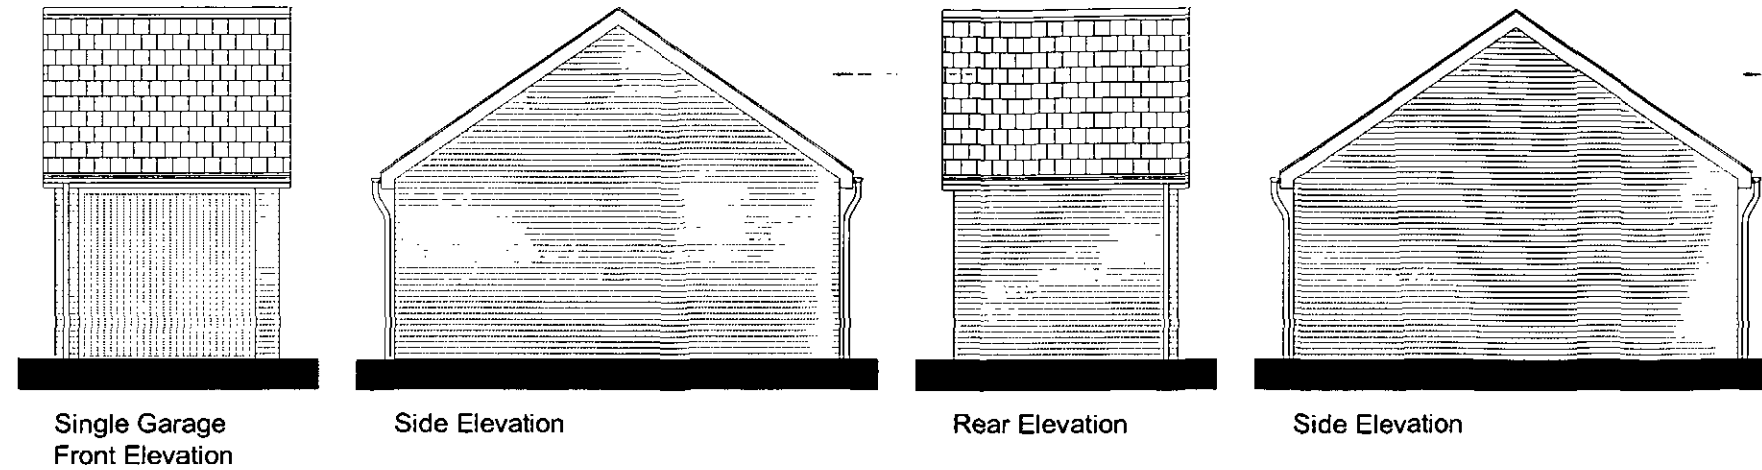

SINGLE GARAGE

CLIENT
HARTWOOD ESTATES

PROJECT
RESIDENTIAL DEVELOPMENT
STATION ROAD, WOMBWELL

DRAWING OF
SINGLE GARAGE
PLANNING DRAWING
MARKETING NAME

drawing no P08:4141:51	rev —	date MARCH 10
scale @ A3 1:100	drawn SPN	check CAH
		date 01.03.10


- architectural design
- town planning
- landscape architecture




John R Paley Associates

1 Red Hall Crescent
Paragon Business Village
Wakefield WF1 2DF


t-01924 383322
f-01924 384382
e-info@jrpassoc.co.uk

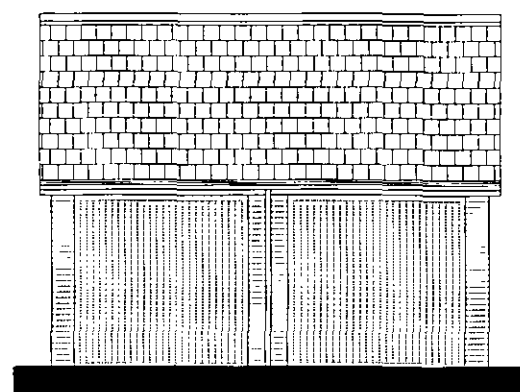


Double Garage
Front Elevation

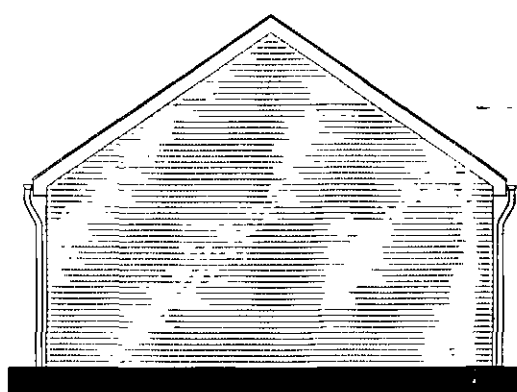


Side Elevation

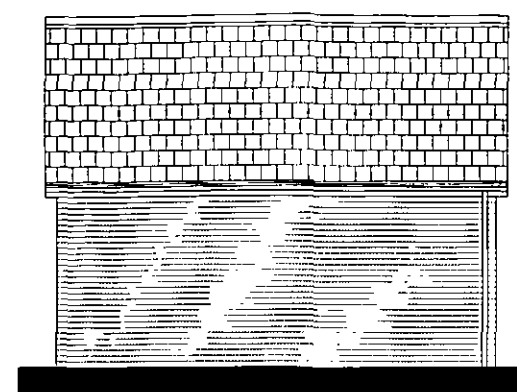

Rear Elevation

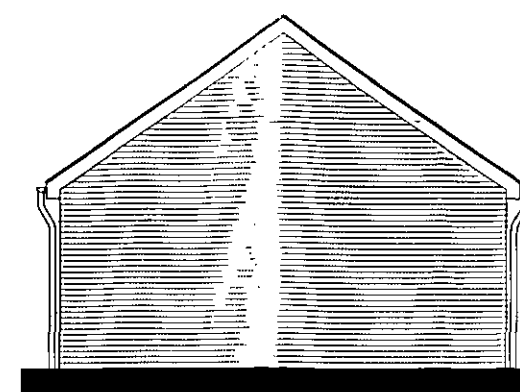

Side Elevation

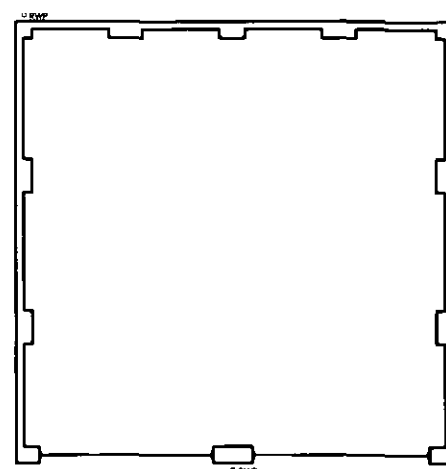

DOUBLE GARAGE

CLIENT
HARTWOOD ESTATES

PROJECT
**RESIDENTIAL DEVELOPMENT
STATION ROAD, WOMBWELL**

DRAWING OF
**DOUBLE GARAGE
PLANNING DRAWING
MARKETING NAME**

drawing no	rev	date
P08:4141:52	—	MARCH 10
scale @ A3	drawn	check
1:100	SPN	CAH
		date
		01.03.10


■ architectural design
■ town planning
■ landscape architecture

John R Paley Associates


1 Red Hall Crescent
Paragon Business Village
Wakefield WF1 2DF

JRP


t-01924 383322
f-01924 384382
e-info@jrpassoc.co.uk

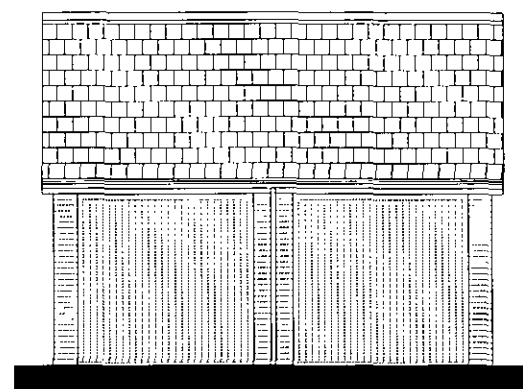


Twin Garage
Front Elevation

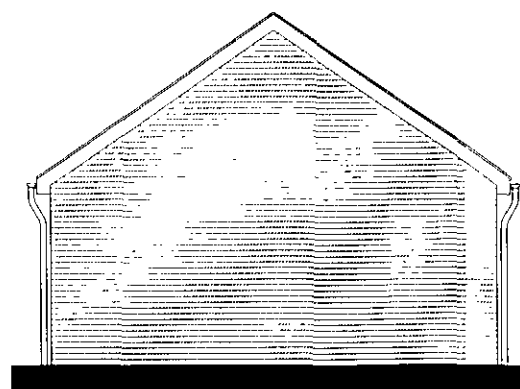


Side Elevation

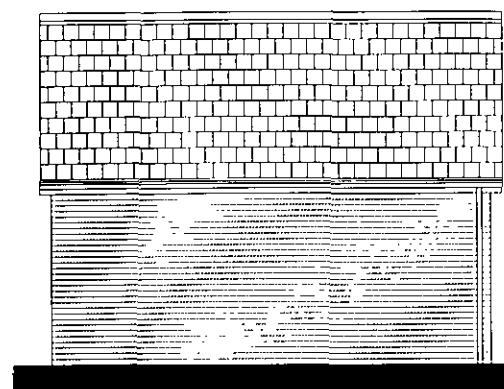

Rear Elevation

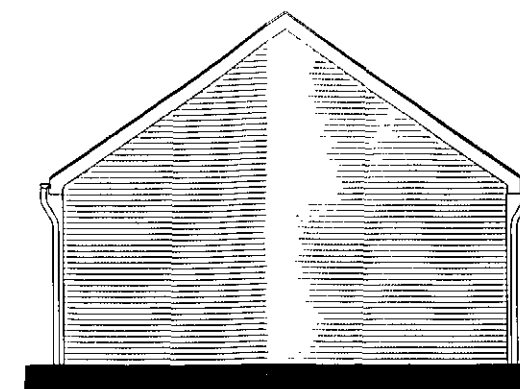

Side Elevation

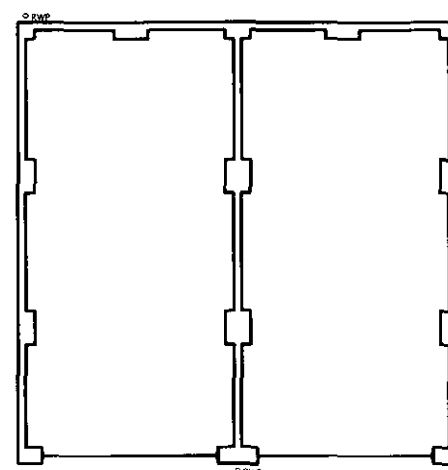

TWIN GARAGE

CLIENT
HARTWOOD ESTATES

PROJECT
**RESIDENTIAL DEVELOPMENT
STATION ROAD, WOMBWELL**

DRAWING OF
**TWIN GARAGE
PLANNING DRAWING**

MARKETING NAME

drawing no	rev	date
P08:4141:53	—	MARCH 10
scale @ A3	drawn	check
1:100	SPN	CAH
		date
		01.03.10


■ architectural design
■ town planning
■ landscape architecture

John R Paley Associates


1 Red Hall Crescent
Paragon Business Village
Wakefield WF1 2DF

JRP


t-01924 383322
f-01924 384382
e-info@jrpassoc.co.uk

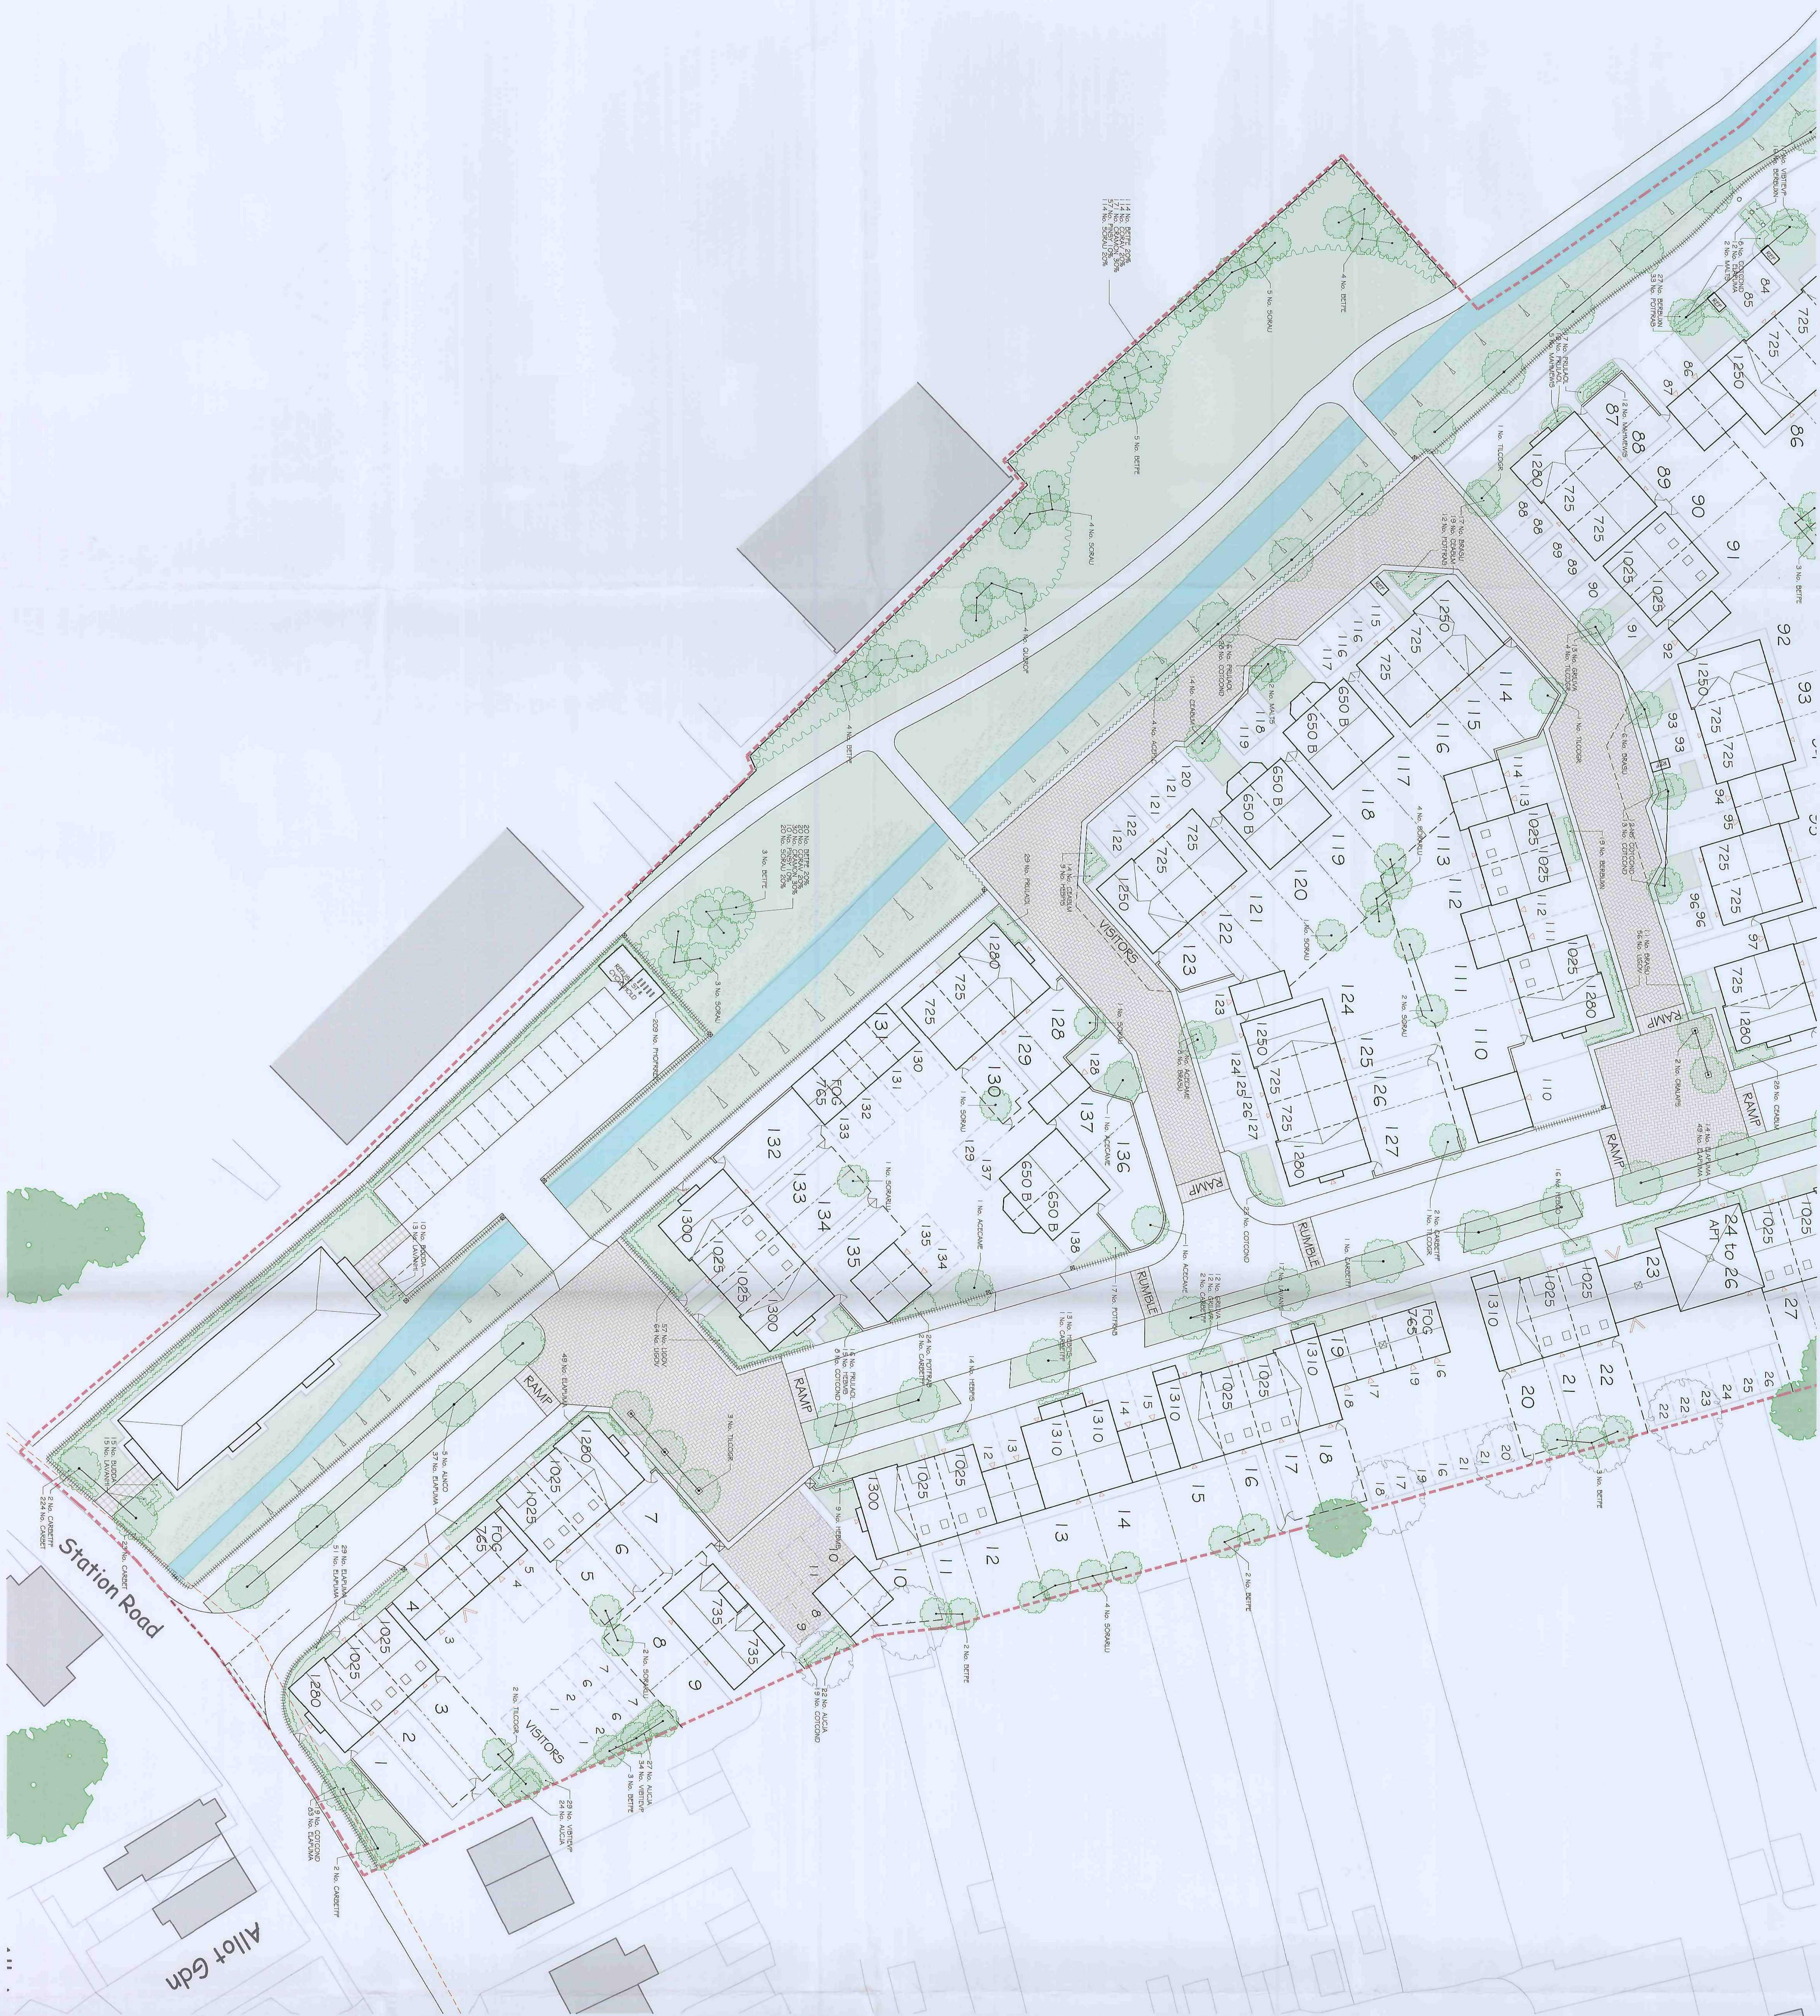


CINIC 2014-2015		CINIC 2015-2016		CINIC 2016-2017		CINIC 2017-2602		CINIC 2602-2603		CINIC 26	
-----------------	--	-----------------	--	----------	--

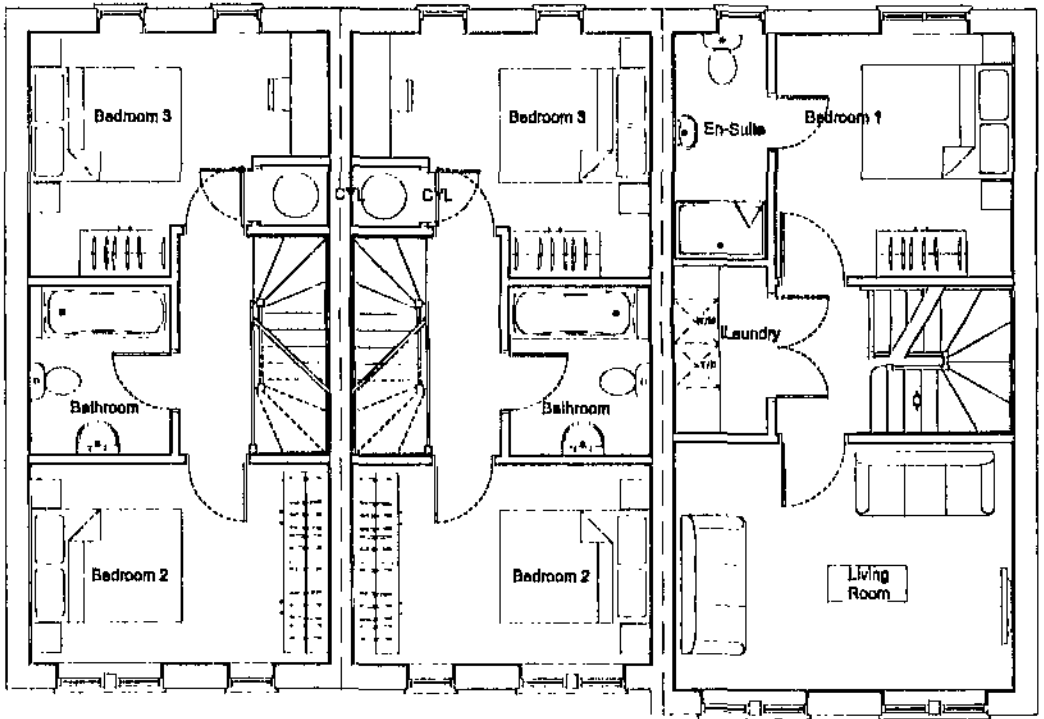


First Floor Layout

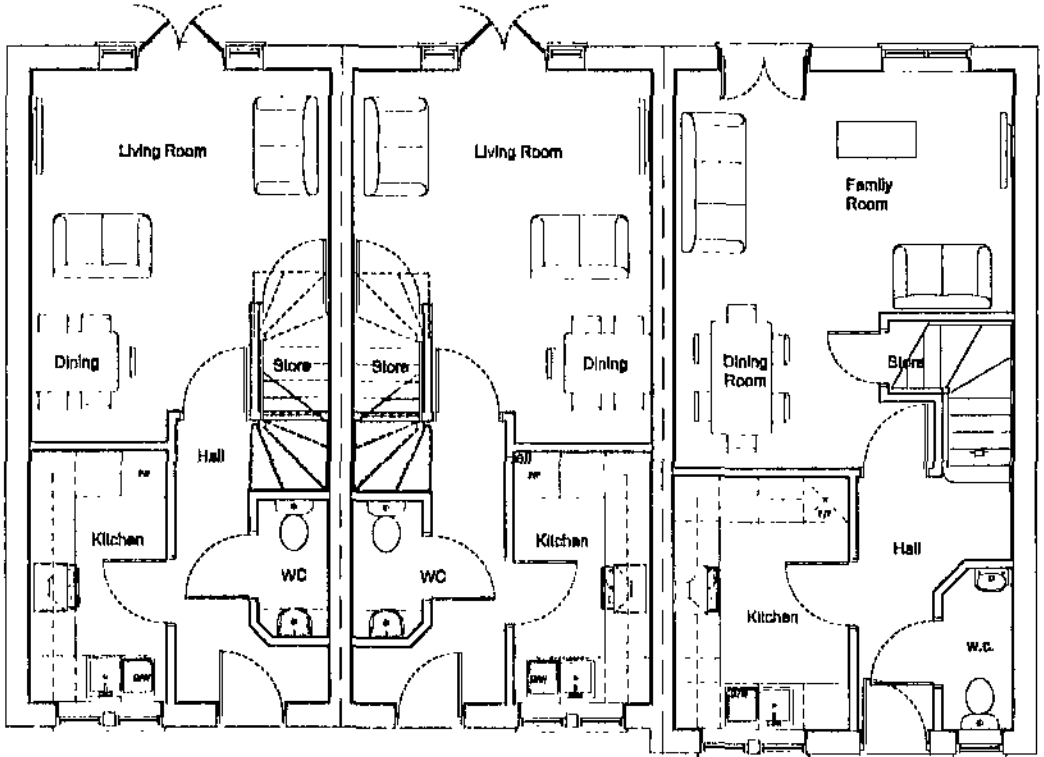

Ground Floor Layout

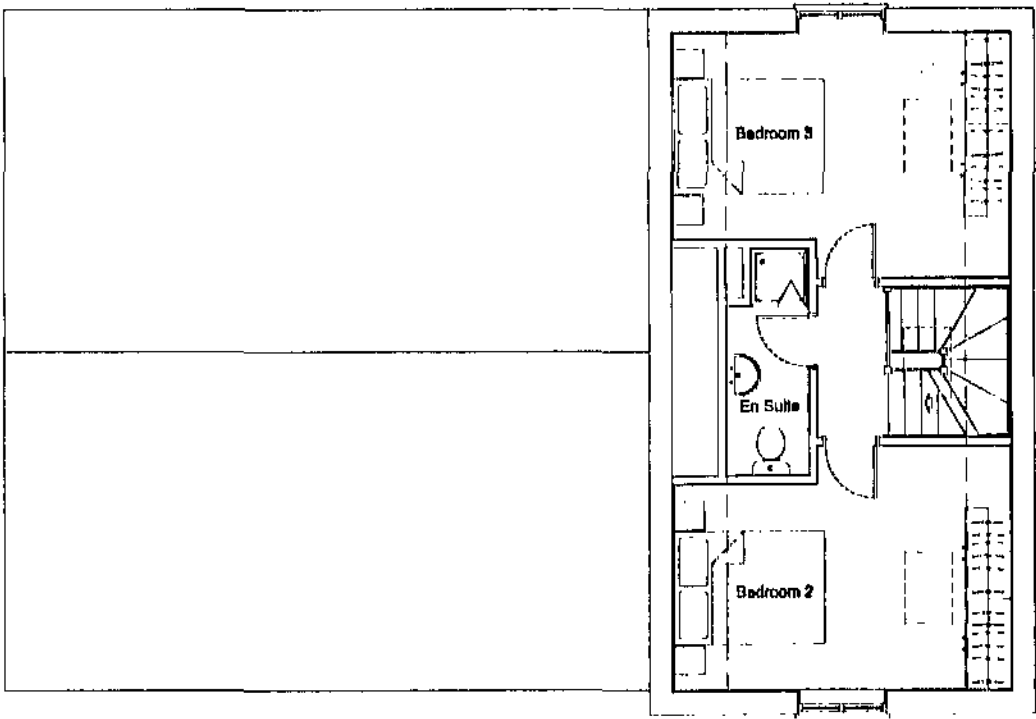

Second Floor Layout

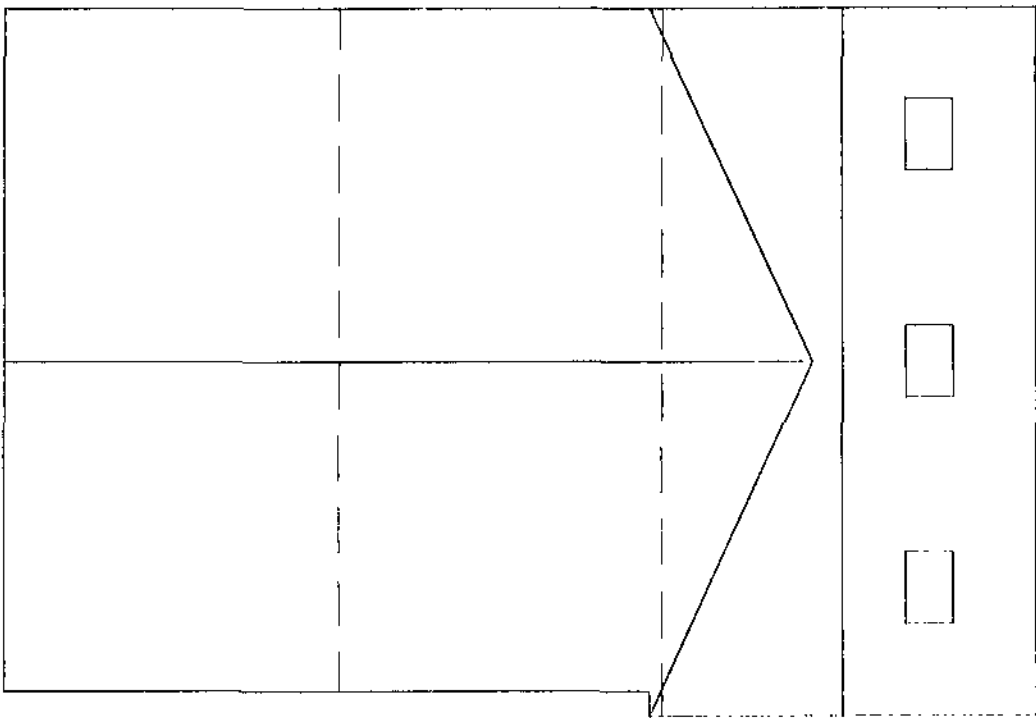

Roof Layout

PLOTS 121-123

■ architectural design

■ town planning

■ landscape architecture

JRP

John R Paley Associates

CLIENT

HARTWOOD ESTATES

PROJECT

STATION ROAD

WOMBWELL

DRAWING OF

PLOTS 121-123

PLANS AND ELEVATIONS

MARKETING NAME

drawing no

p08:4141:39

scale @ A2

1:100

rev

—

drawn

SPN

date

MARCH 10

date

01.03.10

1 Red Hall Crescent

Paragon Business Village

Wakefield

WF1 2DF

0115 24 383327

0115 24 384382

e-info@jrpassoc.co.uk

1.1 Mark 2010




H650B
Front Elevation


Side Elevation

Rear Elevation


Side Elevation

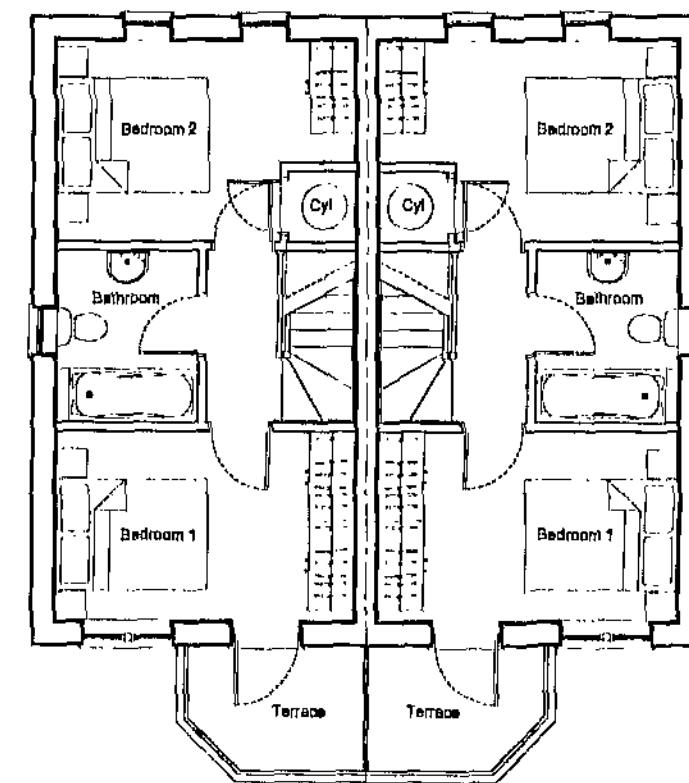

First Floor Layout

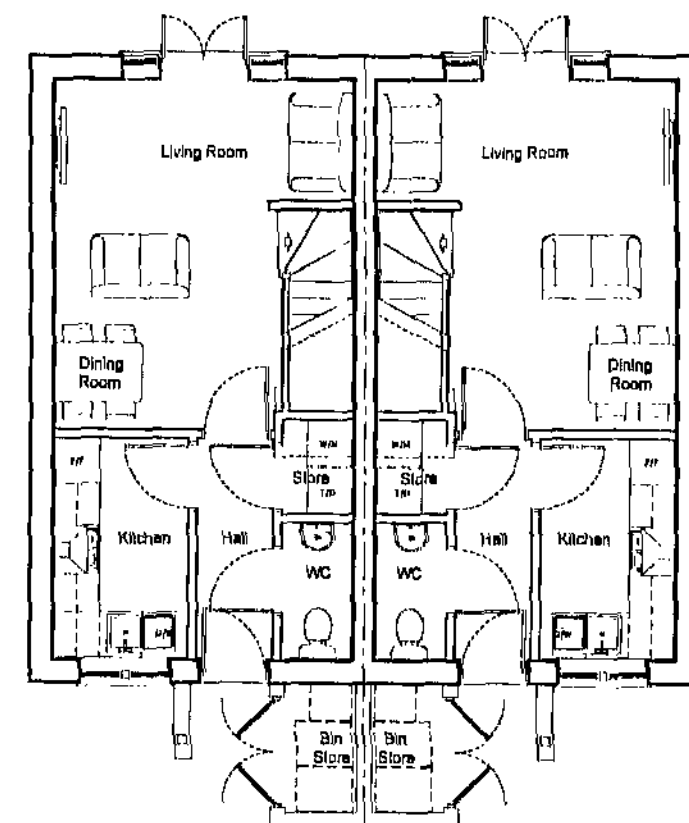

Ground Floor Layout

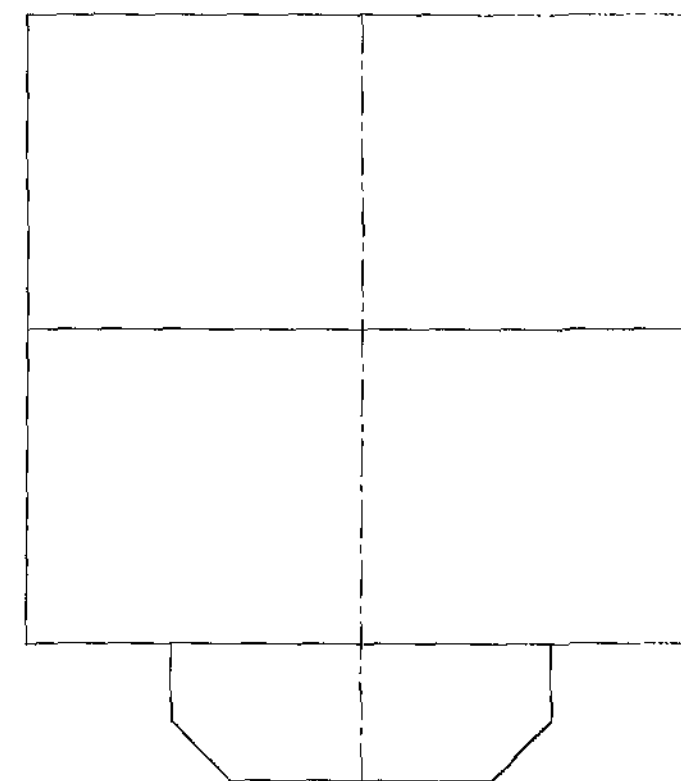

Roof Layout

Plots 117-118, 119-120 & 136-137

■ architectural design
■ town planning
■ landscape architecture

JRP

John R Paley Associates

CLIENT
HARTWOOD ESTATES



PROJECT
**STATION ROAD
WOMBWELL**

DRAWING OF
**PLOTS 117-118, 119-120 & 136-137
PLANS AND ELEVATIONS**


MARKETING NAME

drawing no	rev	date
P08:4141:38	-	FEB 10
scale @ A2	drawn	check
1:100	SPN	CAH
		23.02.10


1 Red Hall Crescent t: 01924 383322
Paragon Business Village f: 01924 384382
Wakefield e: info@jrpasoc.co.uk
WF1 2DF

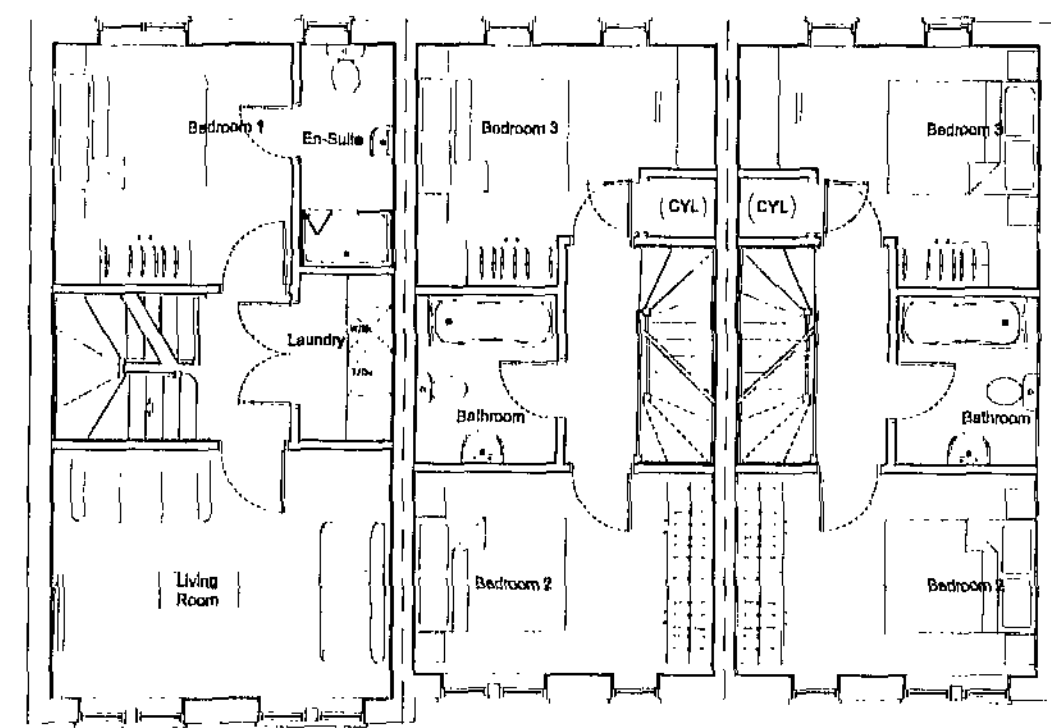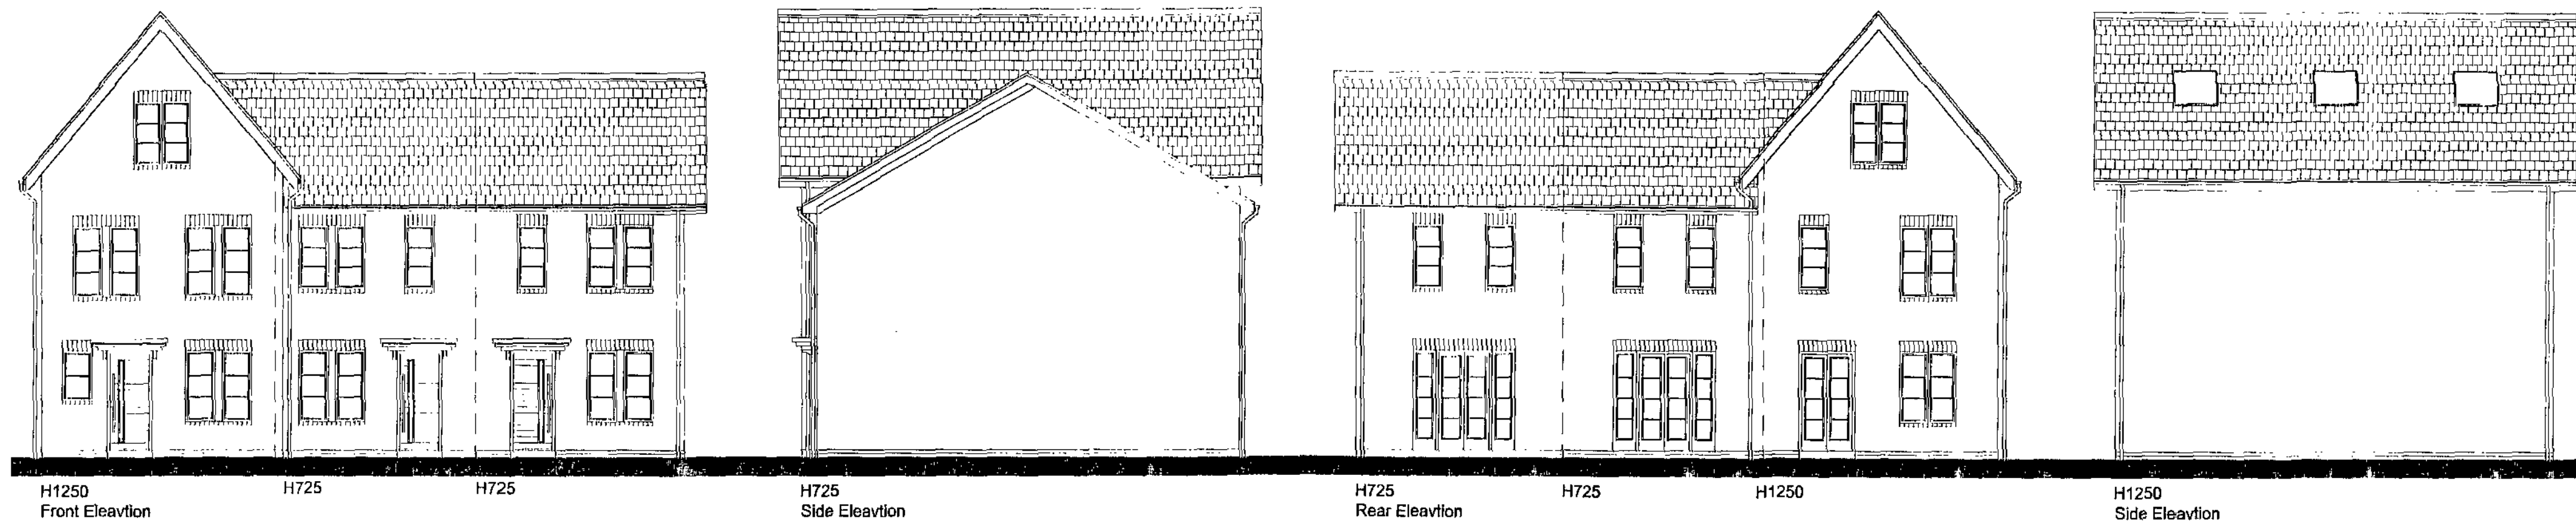


First Floor Layout

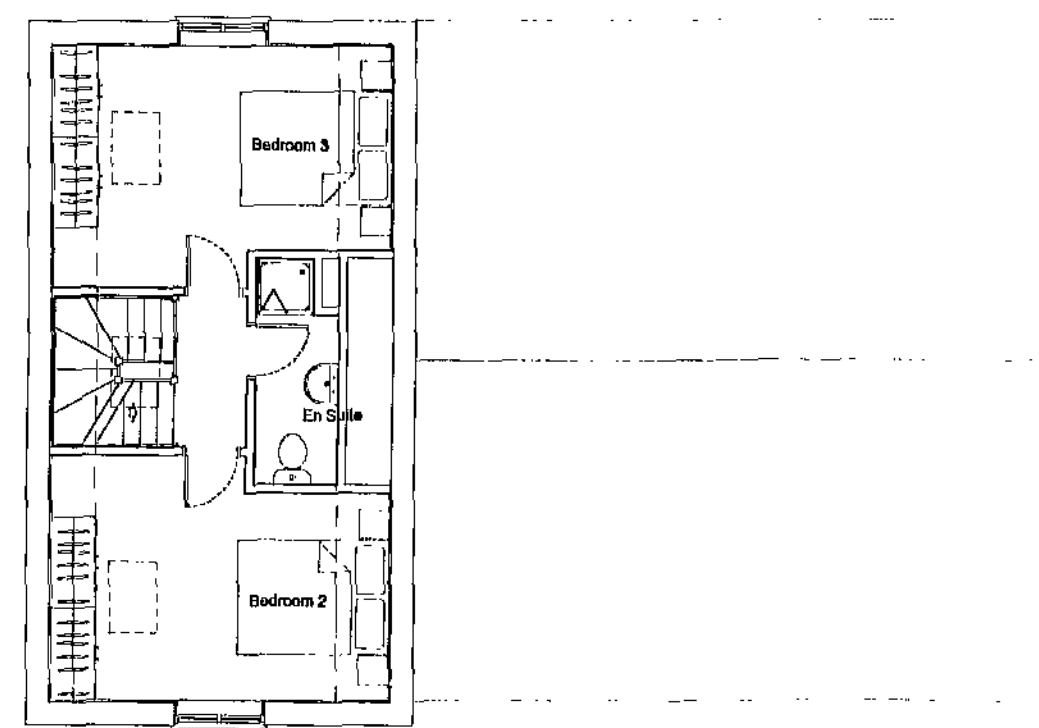

Second Floor Layout

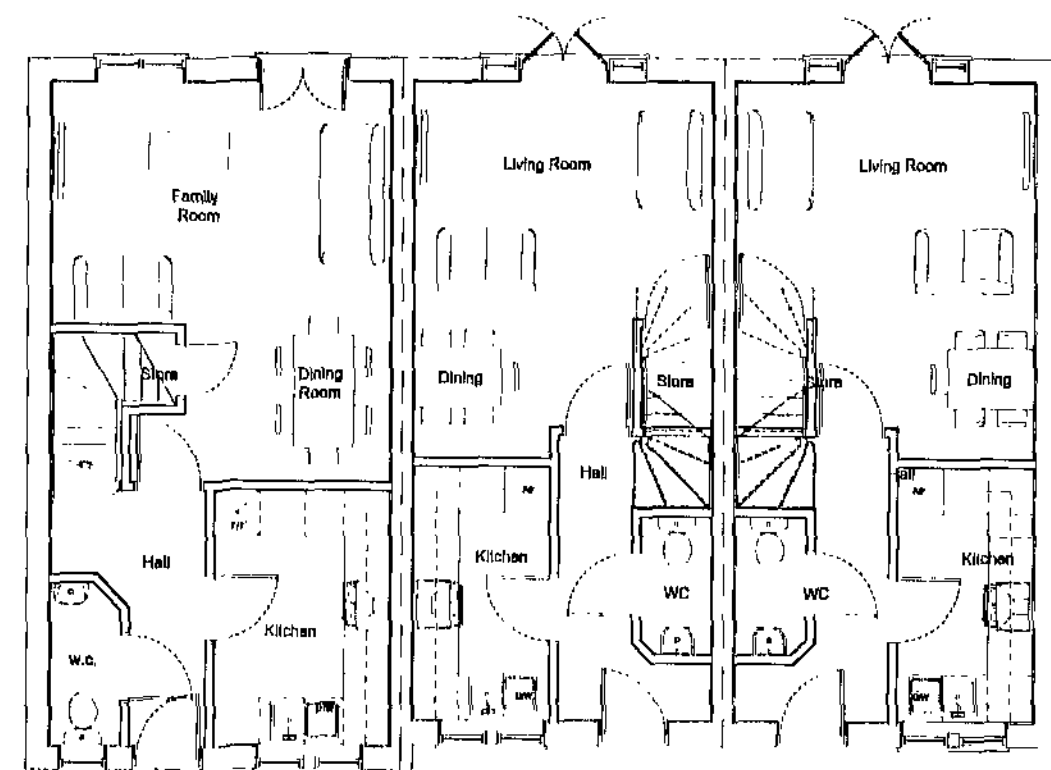





Ground Floor Layout

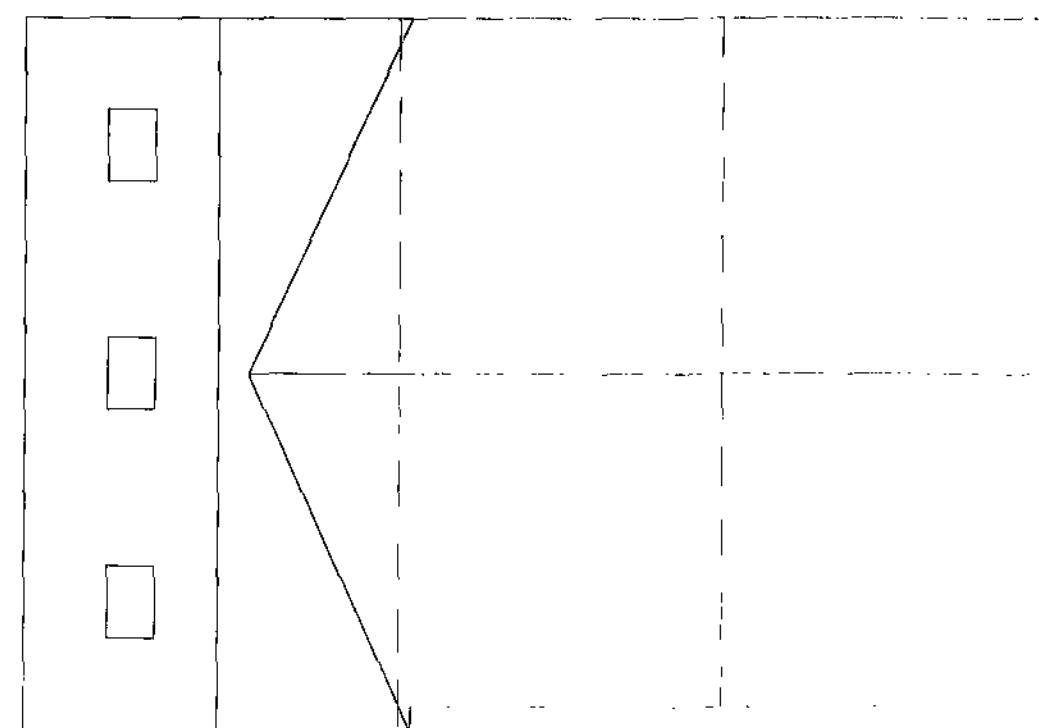

Roof Layout

Plots 114-116

- architectural design - town planning - landscape architecture	
John R Paley Associates	
CLIENT HARTWOOD ESTATES	
PROJECT STATION ROAD WOMBWELL	
DRAWING OF PLOTS 114-116 PLAN AND ELEVATIONS MARKETING NAME	
drawing no P08:4141:37	rev —
scale @ A2 1:100	date MARCH 10
drawn SPN	check CAH
date 01.03.10	
1 Red Hall Crescent Paragon Business Village Wakefield WF1 2DT	
01924 383322 01924 384382 info@jrpasson.co.uk	

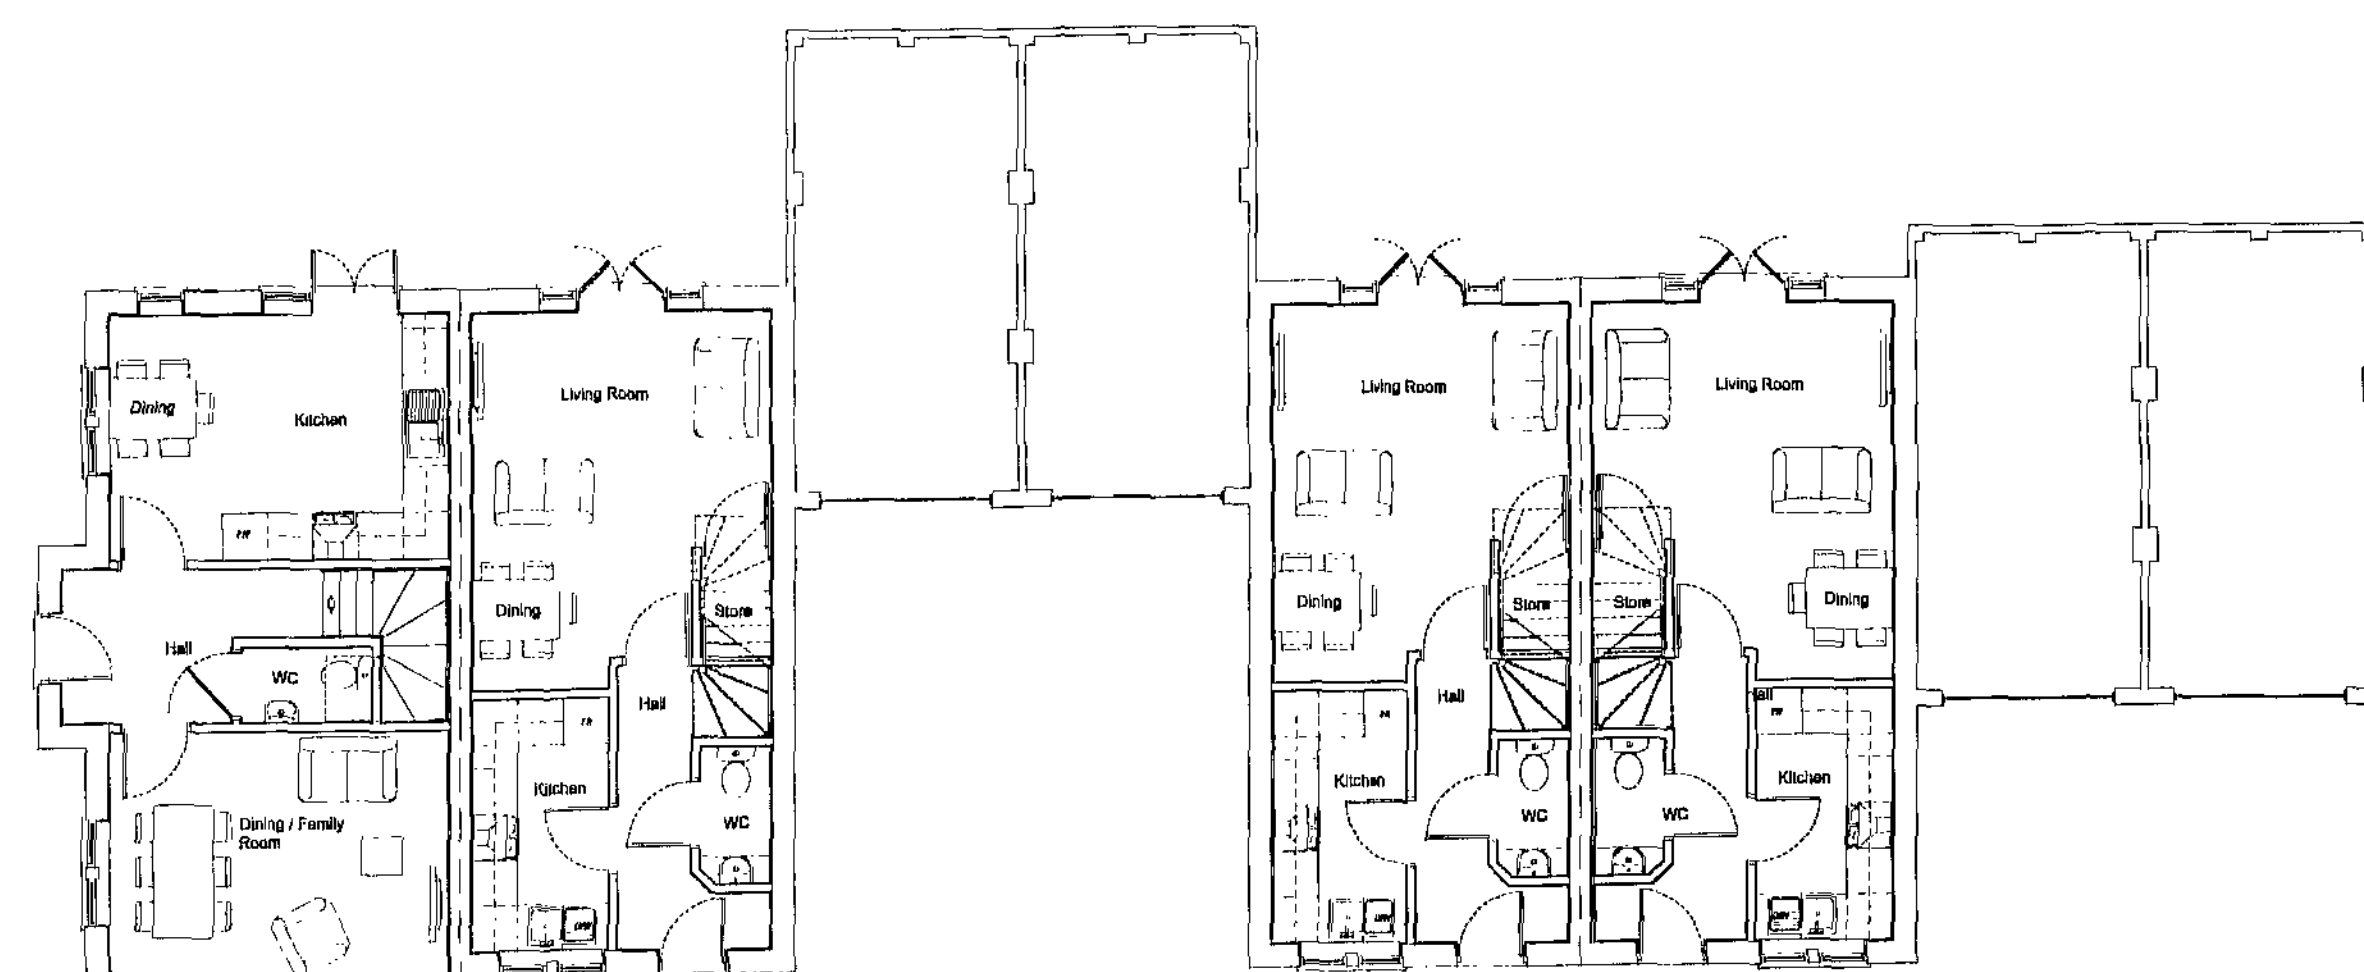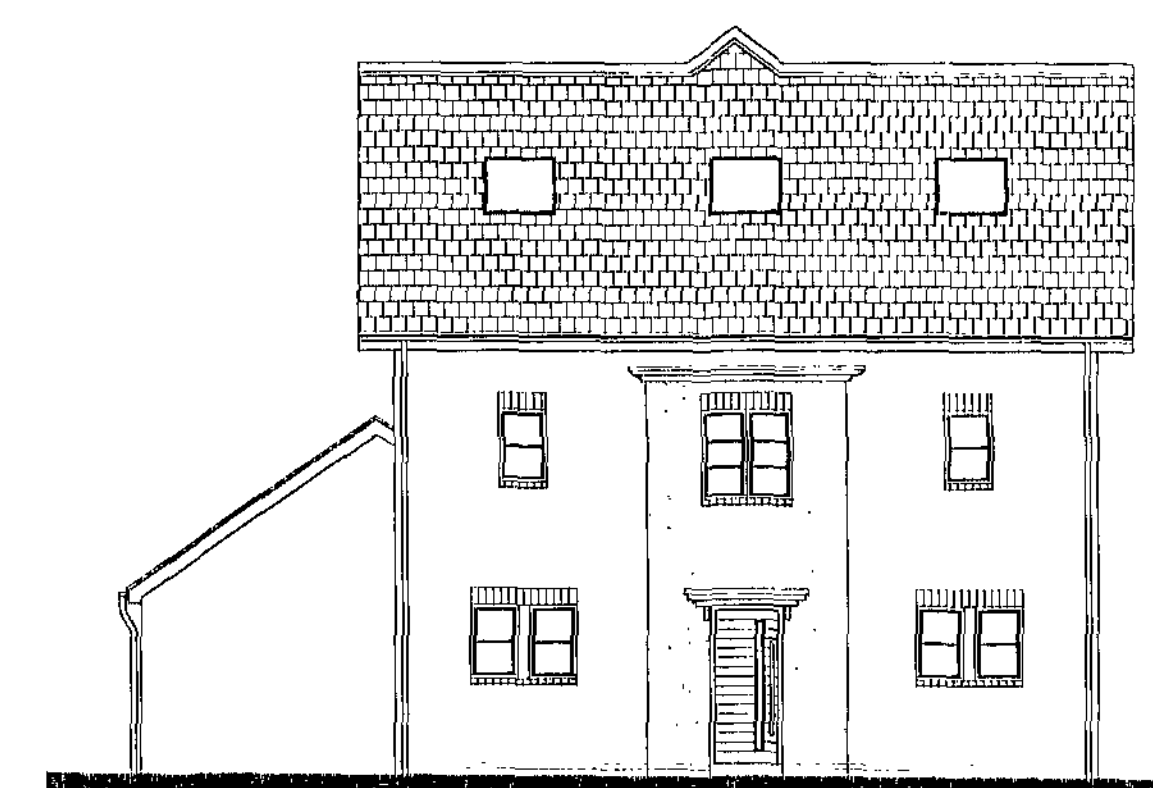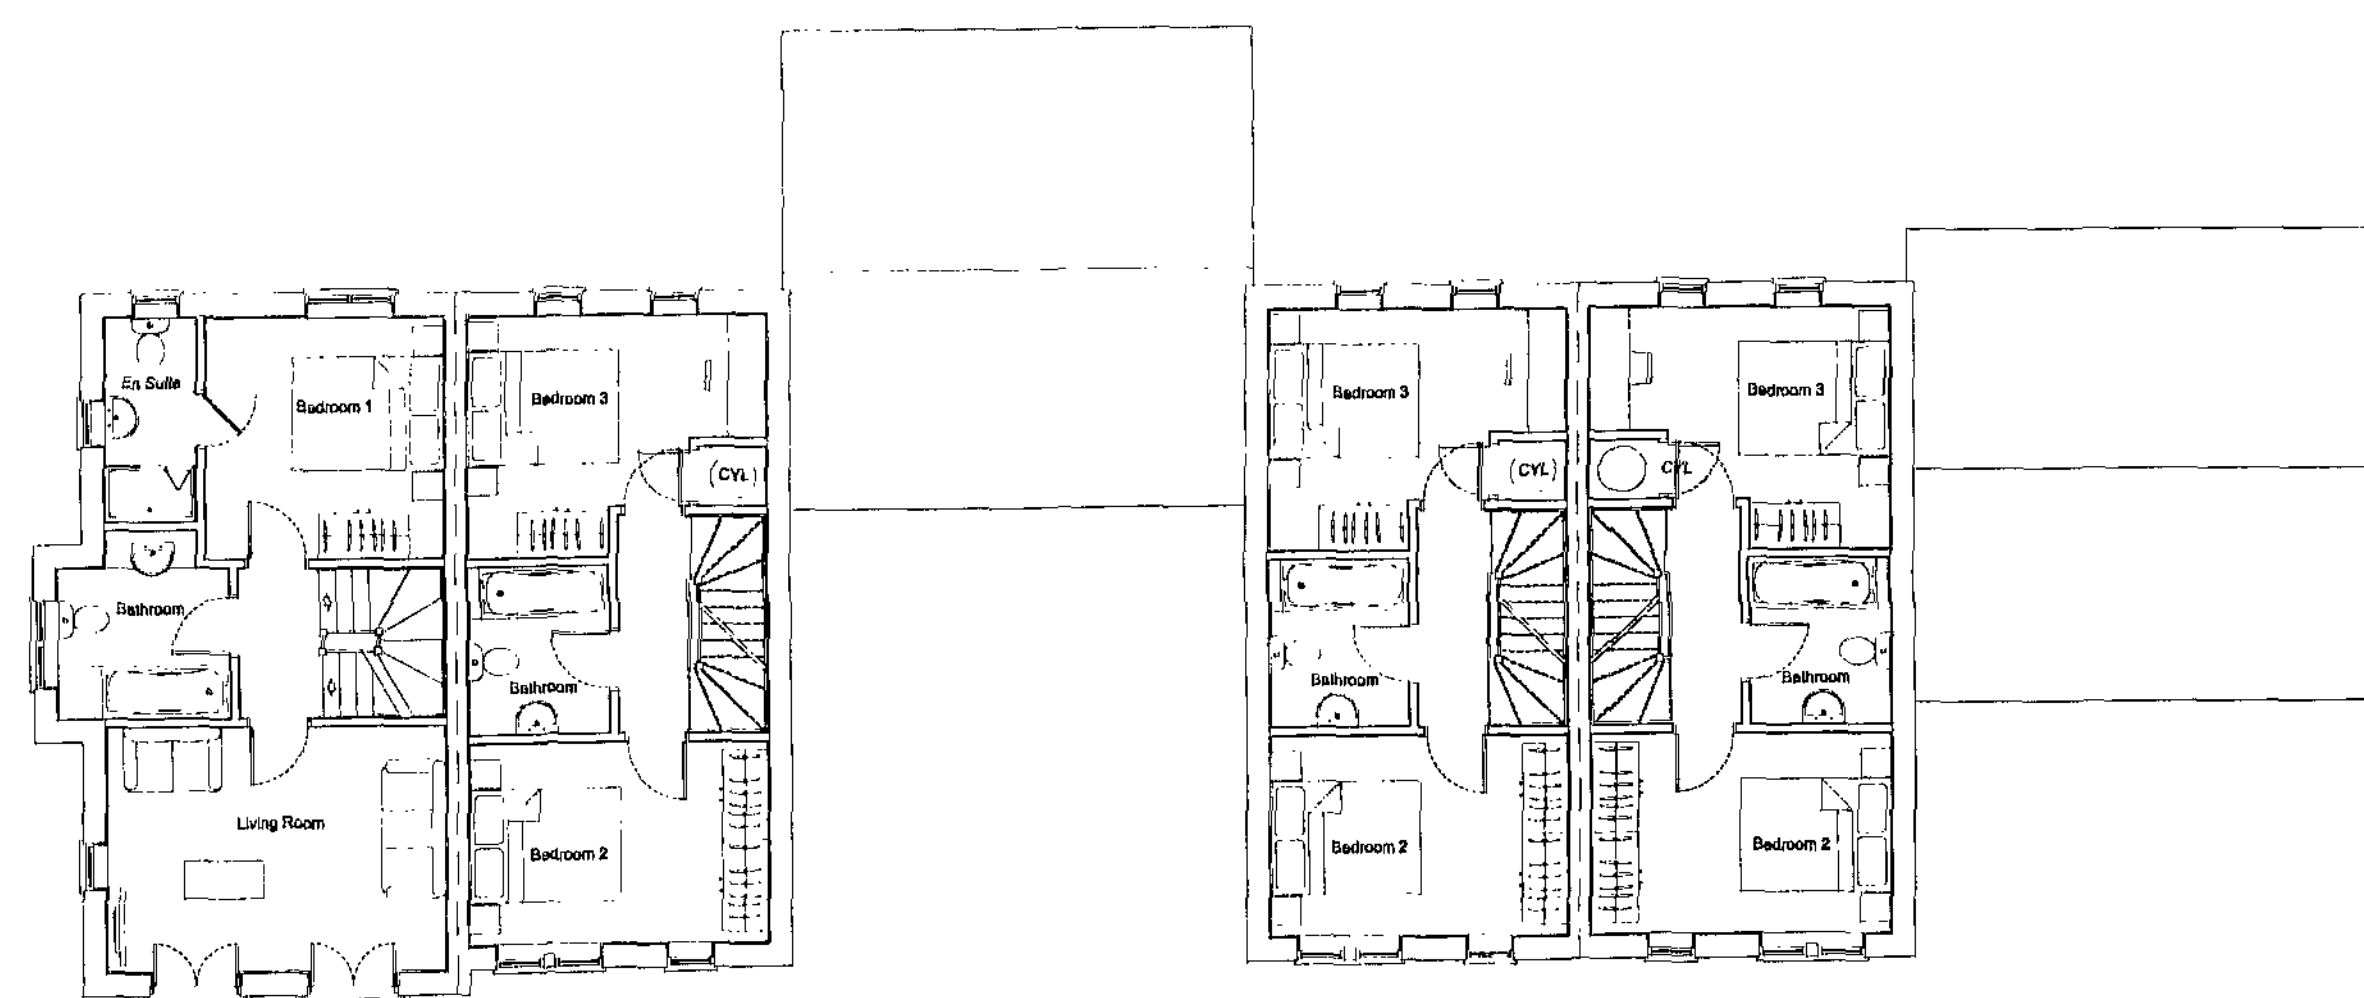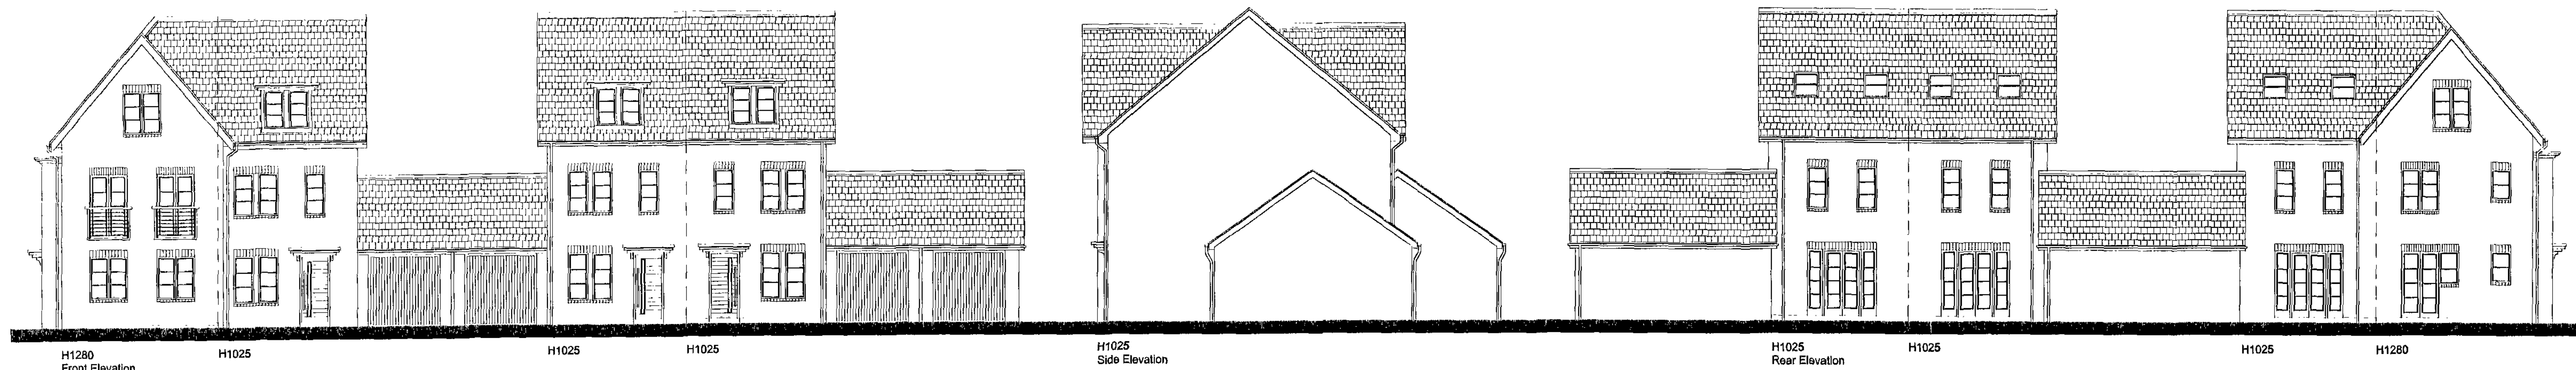

■ architectural design
 ■ town planning
 ■ landscape architecture

J R P

John R Paley Associates

CLIENT
HARTWOOD ESTATES

PROJECT
STATION ROAD
WOMBWELL

DRAWING OF
PLOTS 110-113
PLANS AND ELEVATIONS
MARKETING NAME

drawing no
p08:4141:36

scale @ A1
1:100

rev
-

date
FEB 10

drawn
SPN

check
CAH

date
23.02.10


1 Red Hall Crescent
Paragon Business Village
Wakefield
WF1 2DF

1-01924 383322
1-01924 384362
e-info@rpa.co.uk


Plots 110-113




H650A
Front Elevation

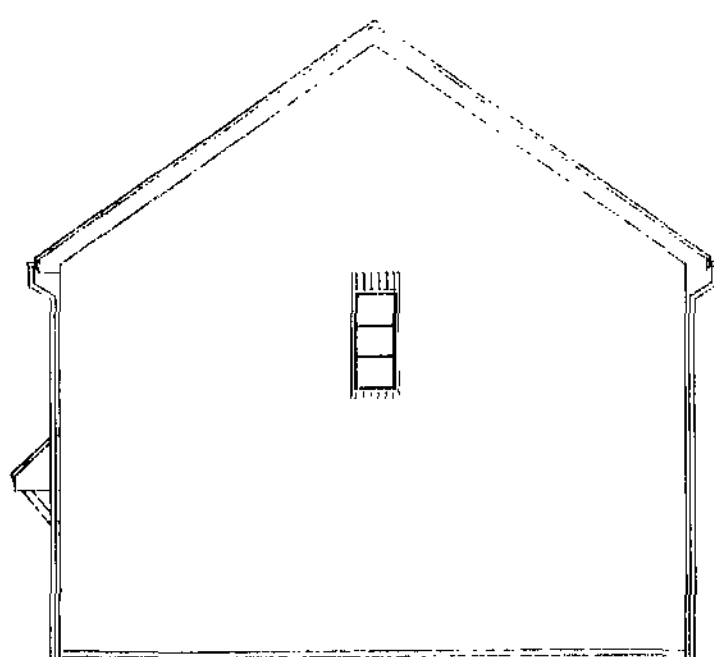


H650A
Side Elevation

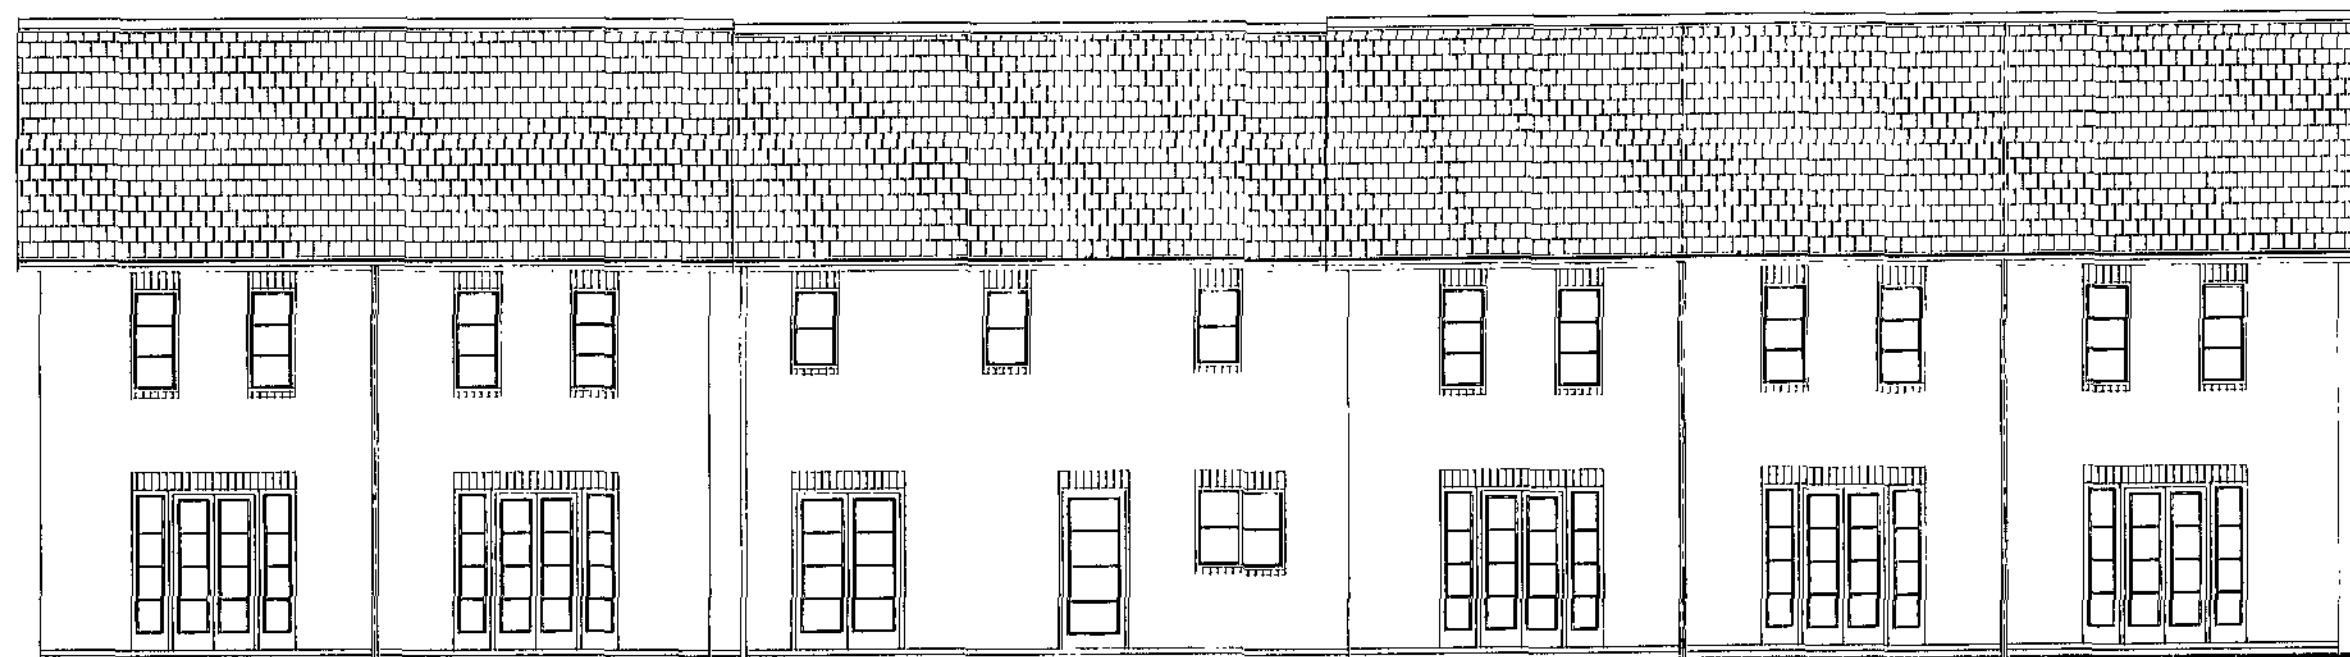


H650A
Rear Elevation

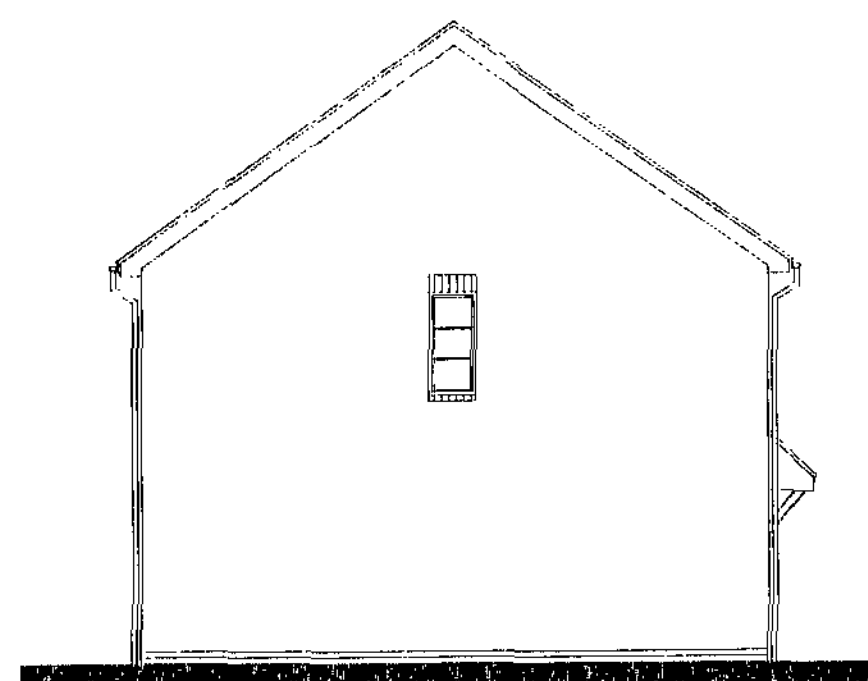


H650A
Side Elevation

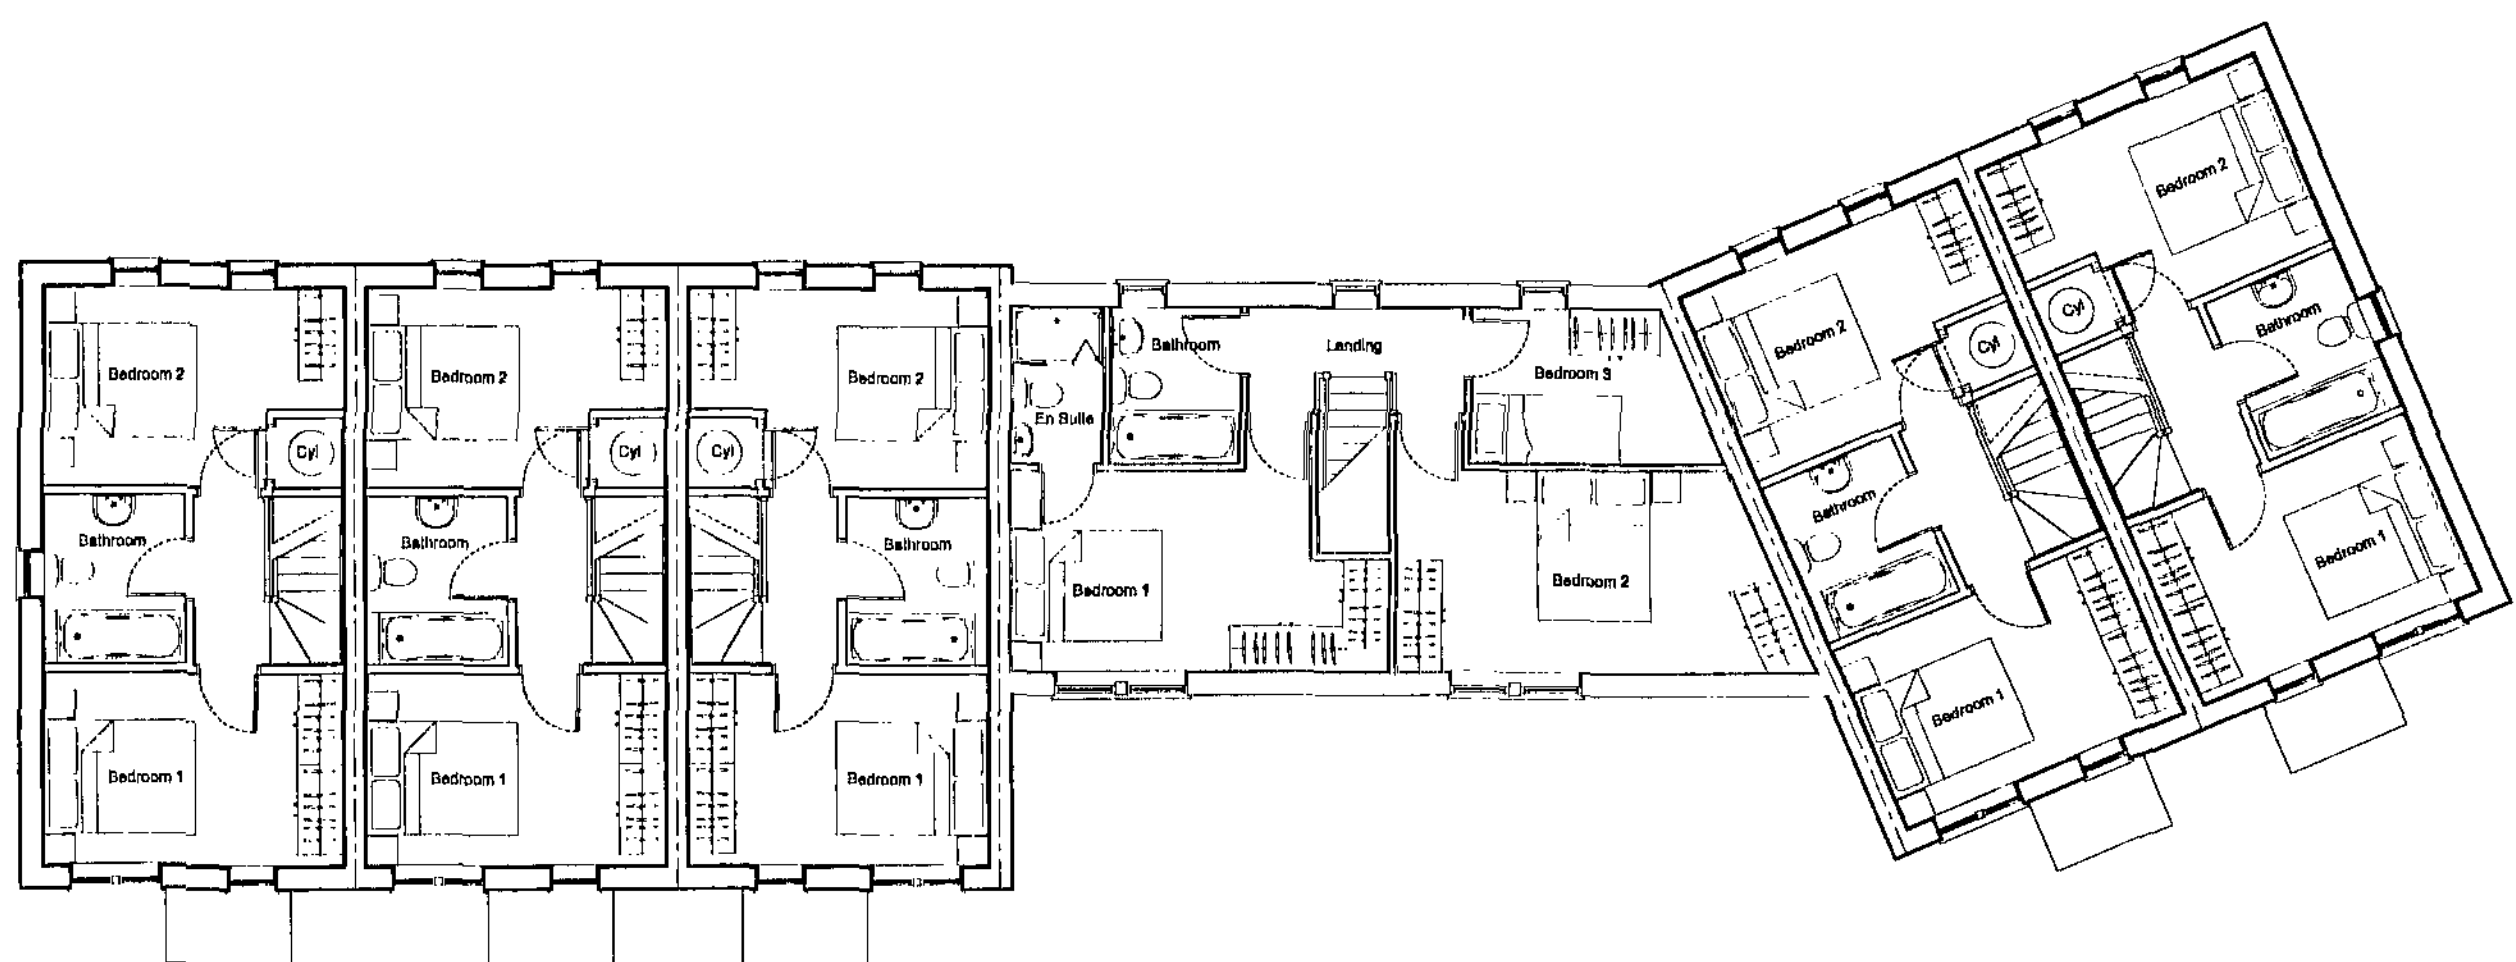

First Floor Layout

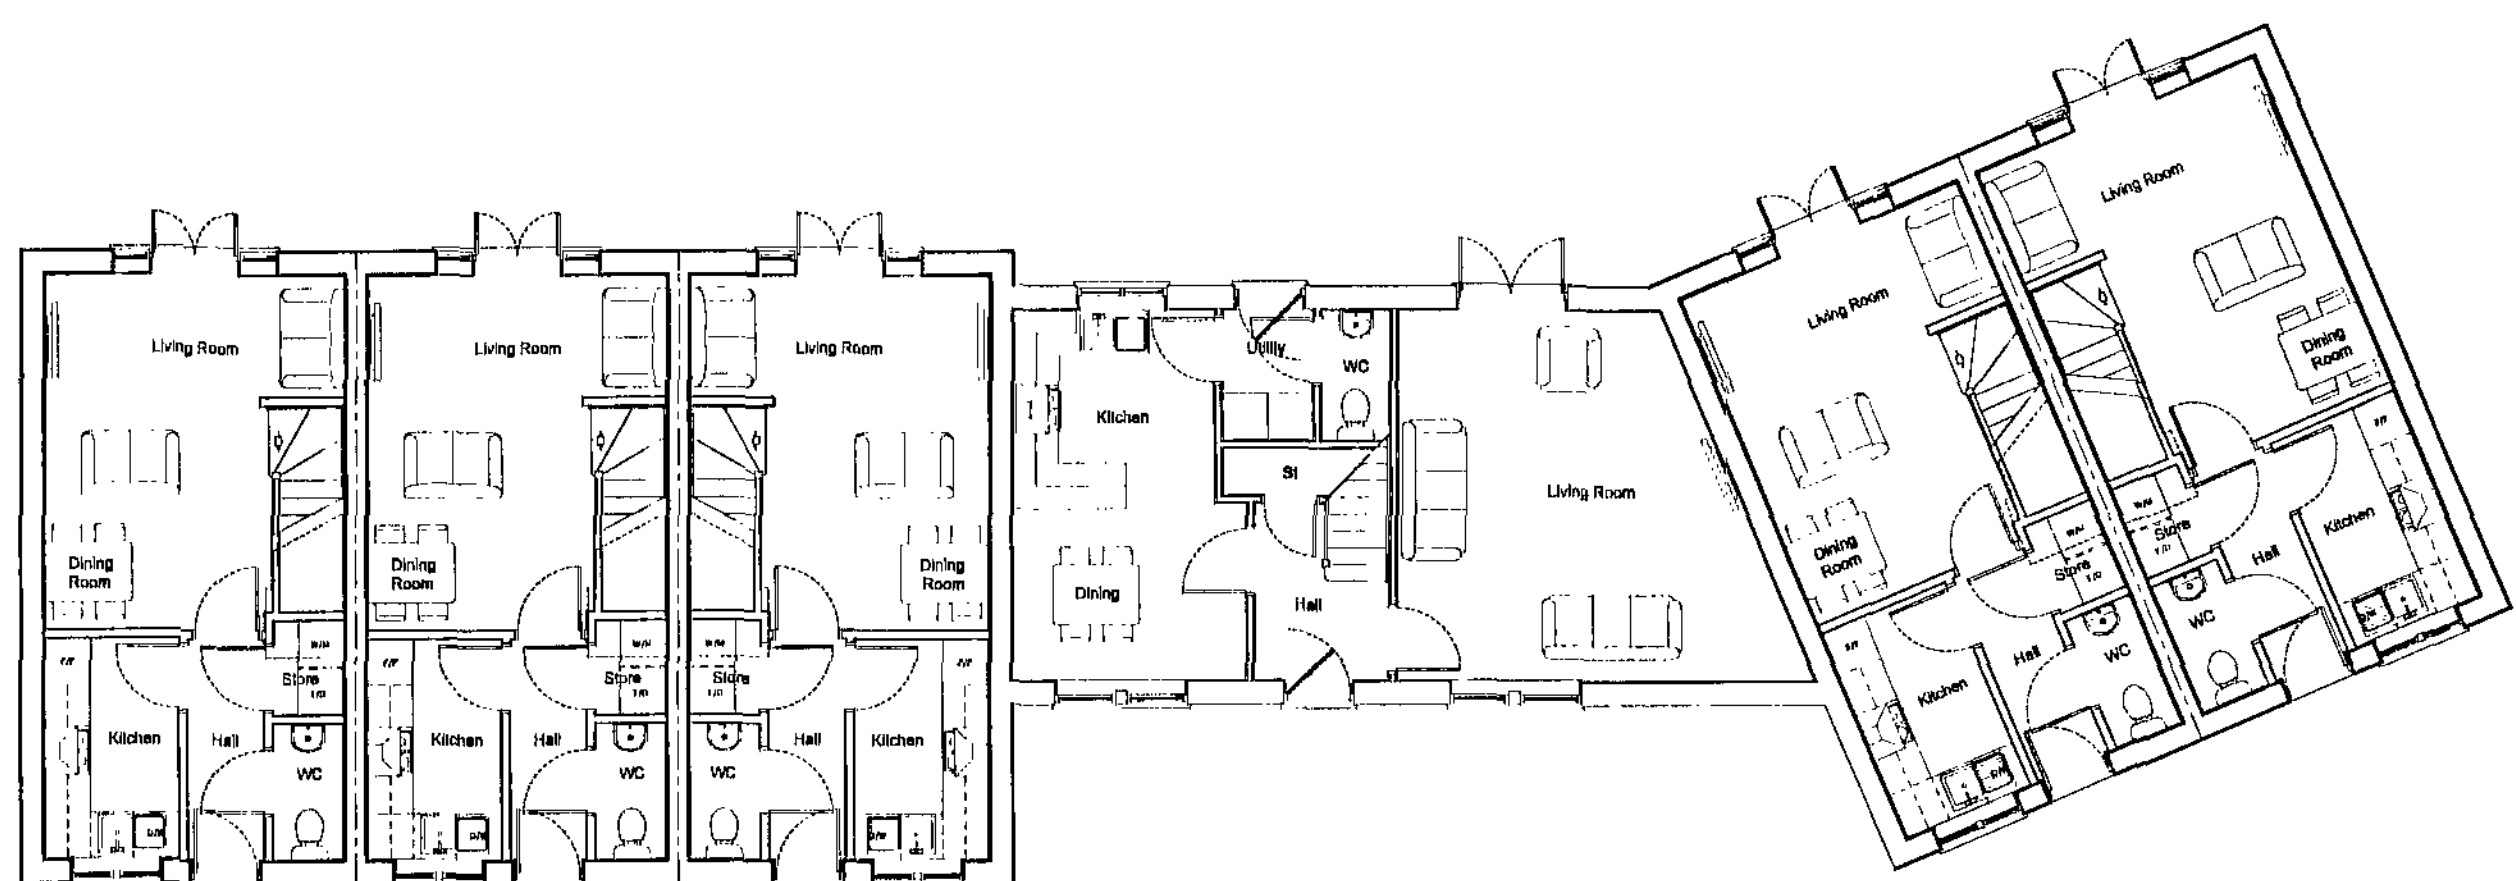

Ground Floor Layout

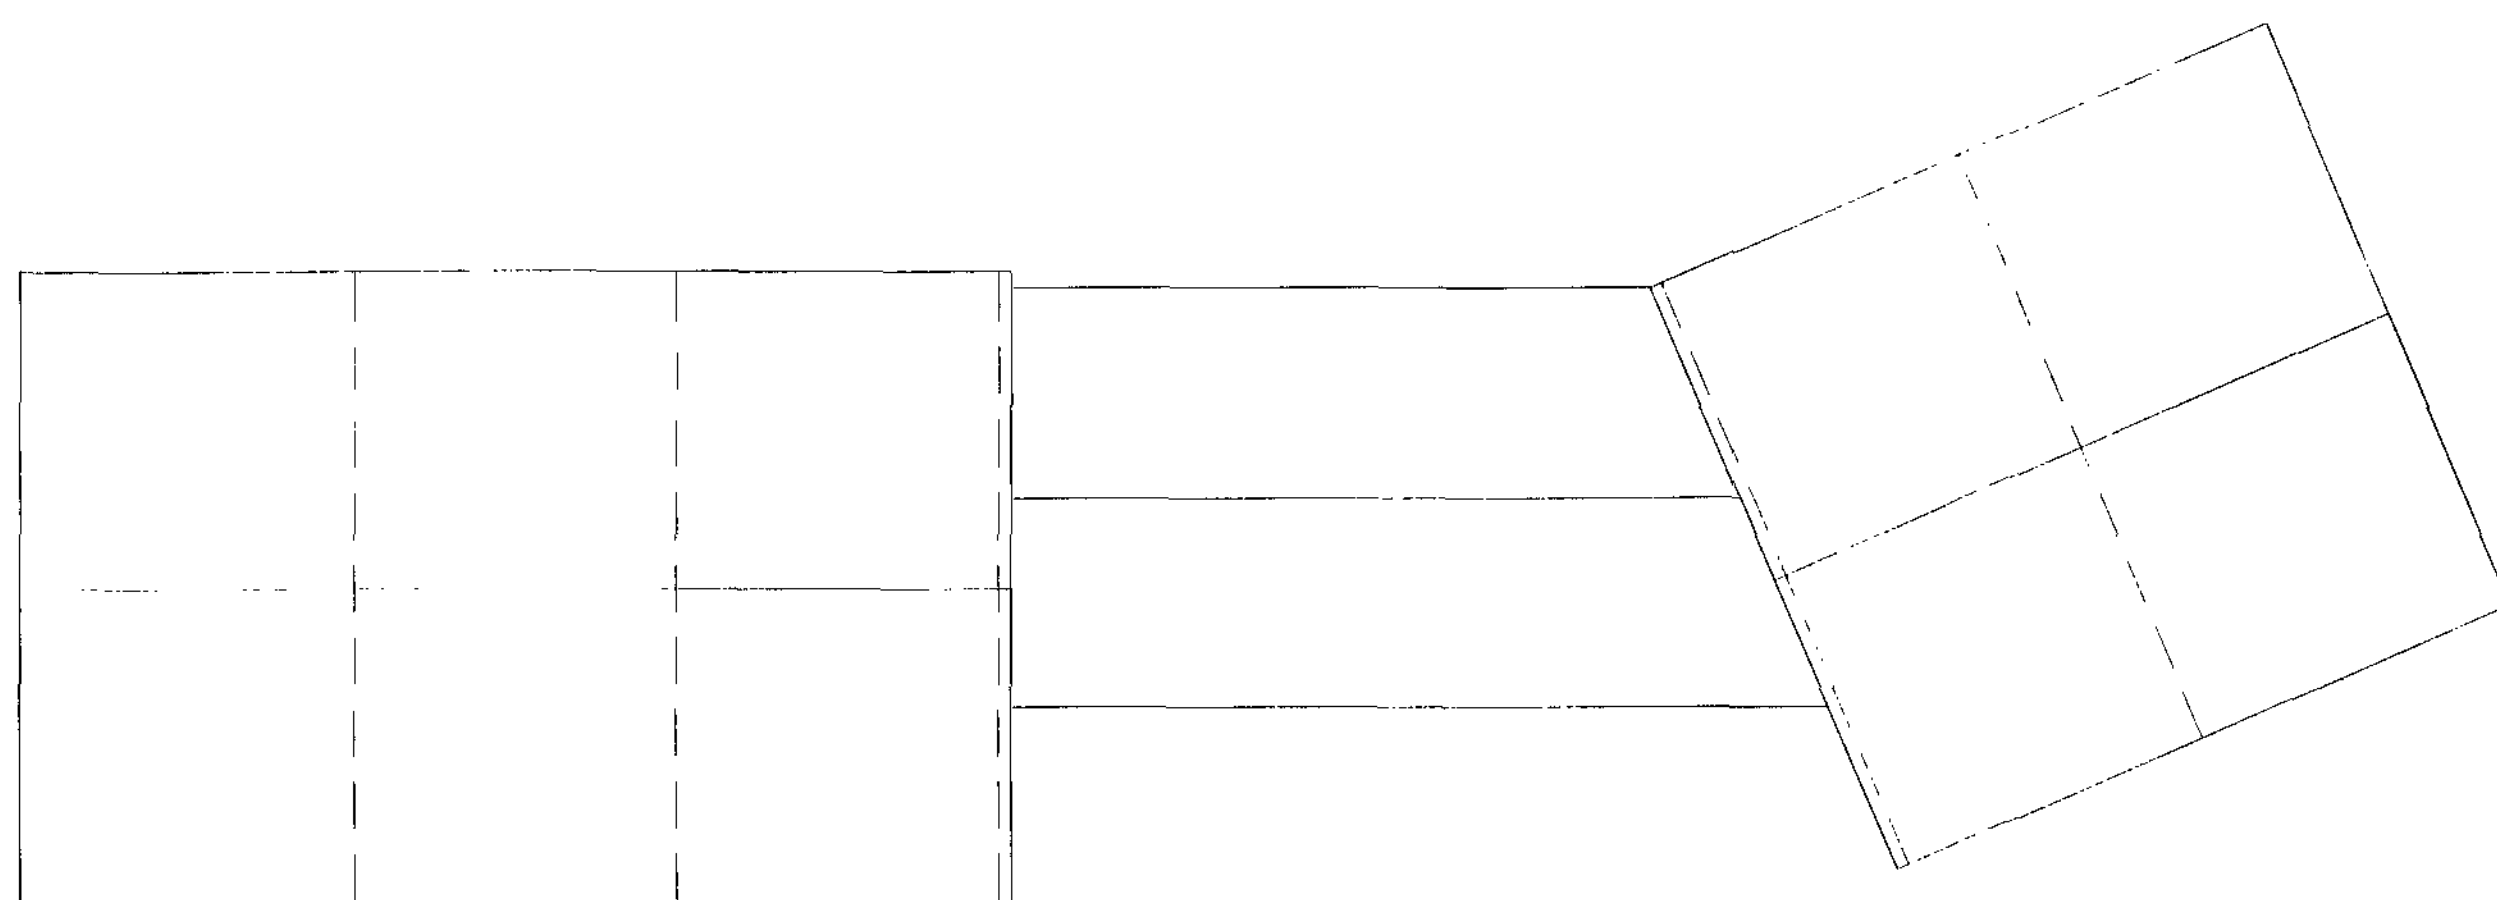

Roof Layout

■ architectural design
■ town planning
■ landscape architecture

JRP

John R Paley Associates

CLIENT
HARTWOOD ESTATES

PROJECT
**STATION ROAD
WOMBWELL**


DRAWING OF
**PLOTS 104-109
PLANS AND ELEVATIONS**

MARKETING NAME


drawing no	rev	date
p08:4141:35	-	FEB 10
scale @ A1 1:100	drawn SPN	check CAH

1 Red Hall Crescent
Paragon Business Village
Wakefield
WF1 2DF


1-01924 383322
1-01924 383382
e-info@jrp.co.uk

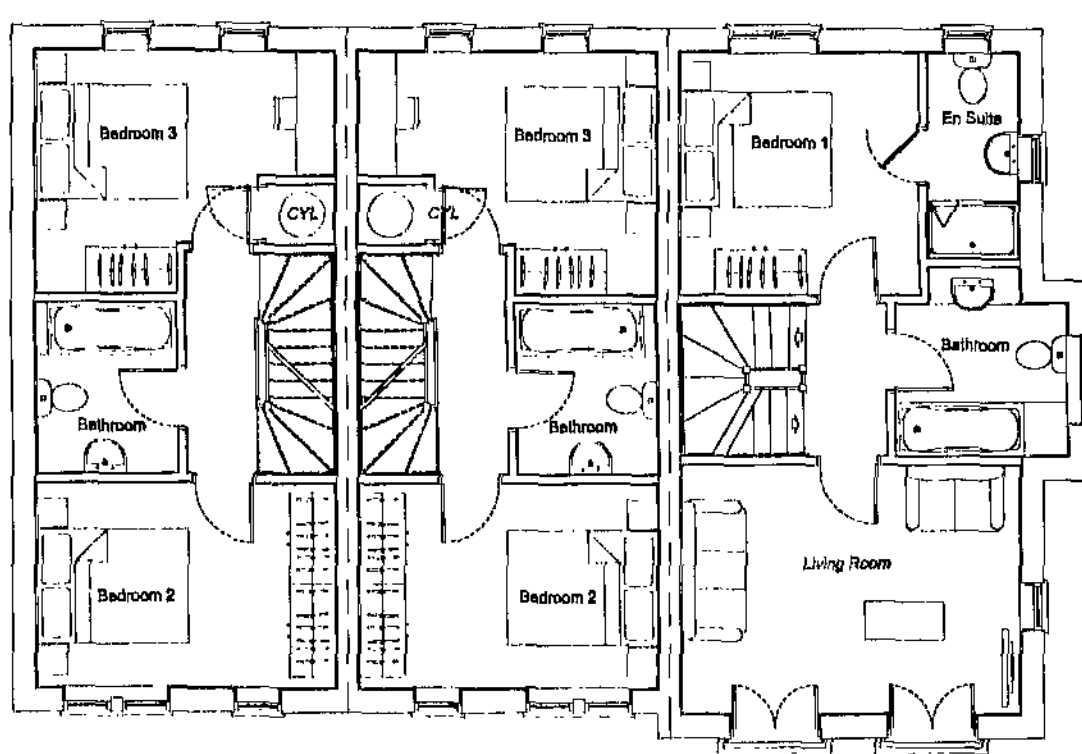


First Floor Layout

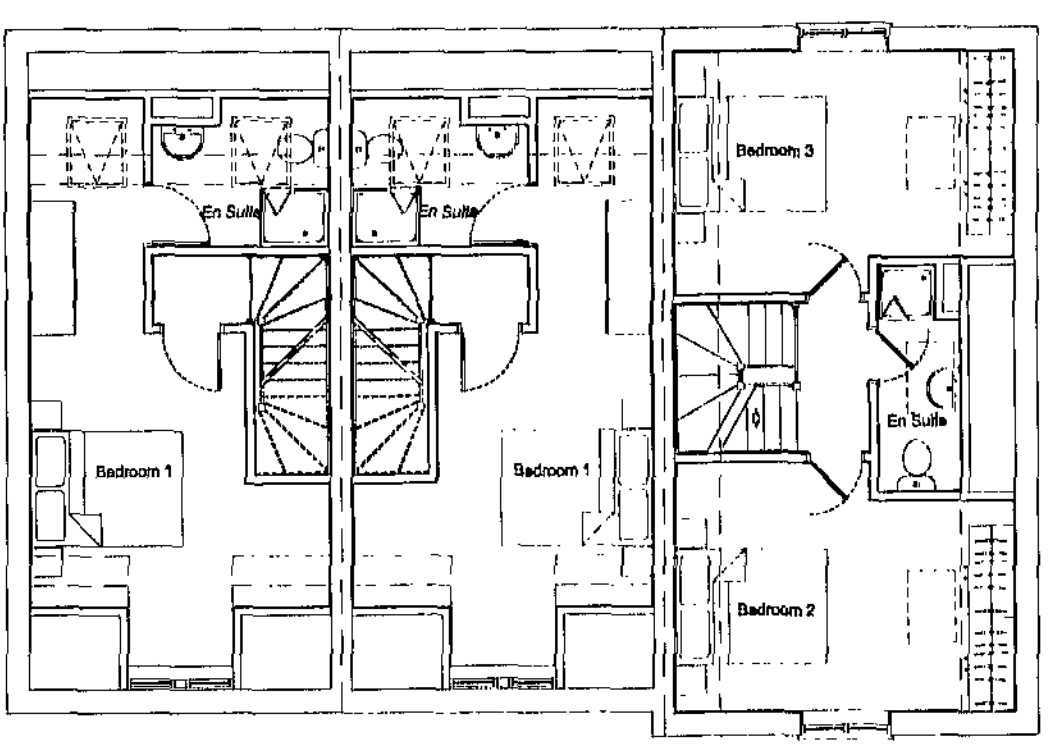

Second Floor Layout

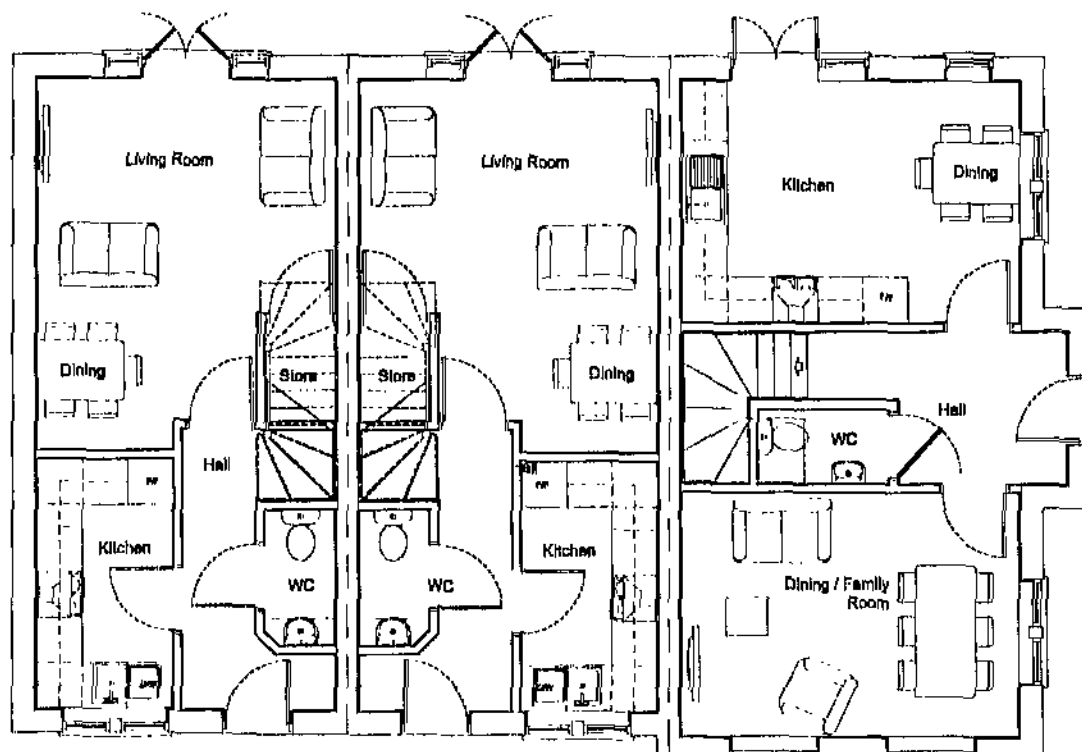

Ground Floor Layout

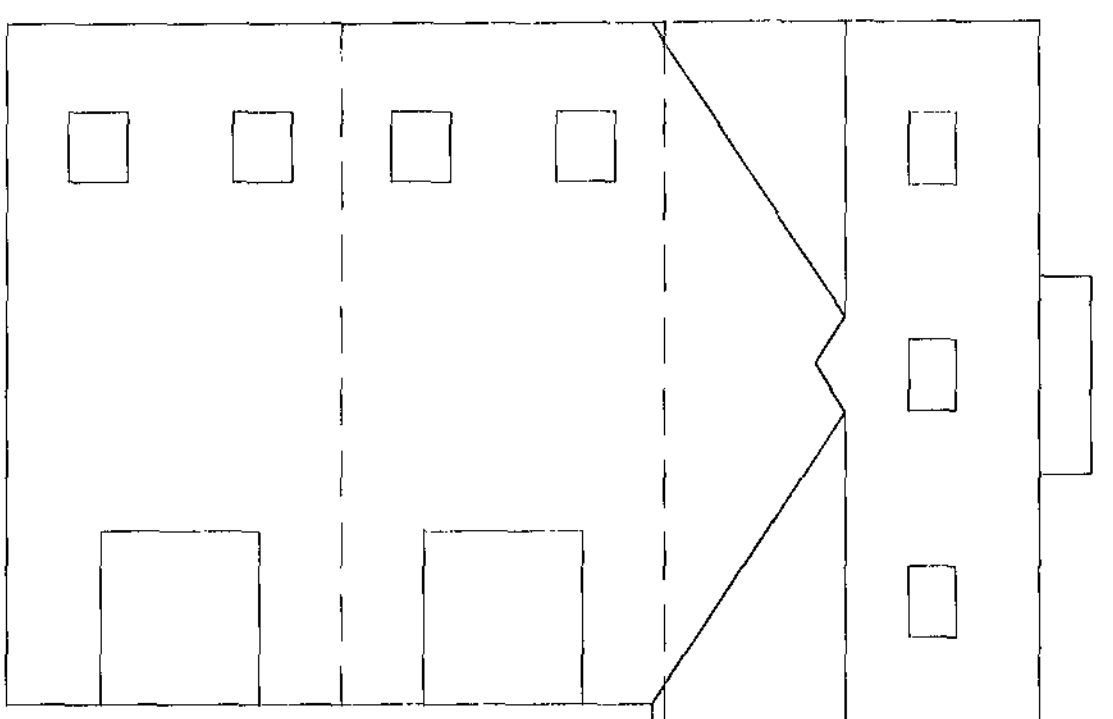

Roof Layout

Plots 101-103

architectural design

town planning

landscape architecture

John R Paley Associates

CLIENT

HARTWOOD ESTATES

PROJECT

STATION ROAD

WOMBWELL

DRAWING OF

PLOTS 101-103

PLANS AND ELEVATIONS

MARKETING NAME

drawing no

P08:4141:34

scale @ A2

1:100

rev

-

drawn

SPN

date

FEB 10

check

CAH

date

23.02.10

1 Red Hall Crescent

Paragon Business Village





Wakefield

WF1 2DF

t: 01924 383322

f: 01924 384382

e: info@jrpassociates.co.uk

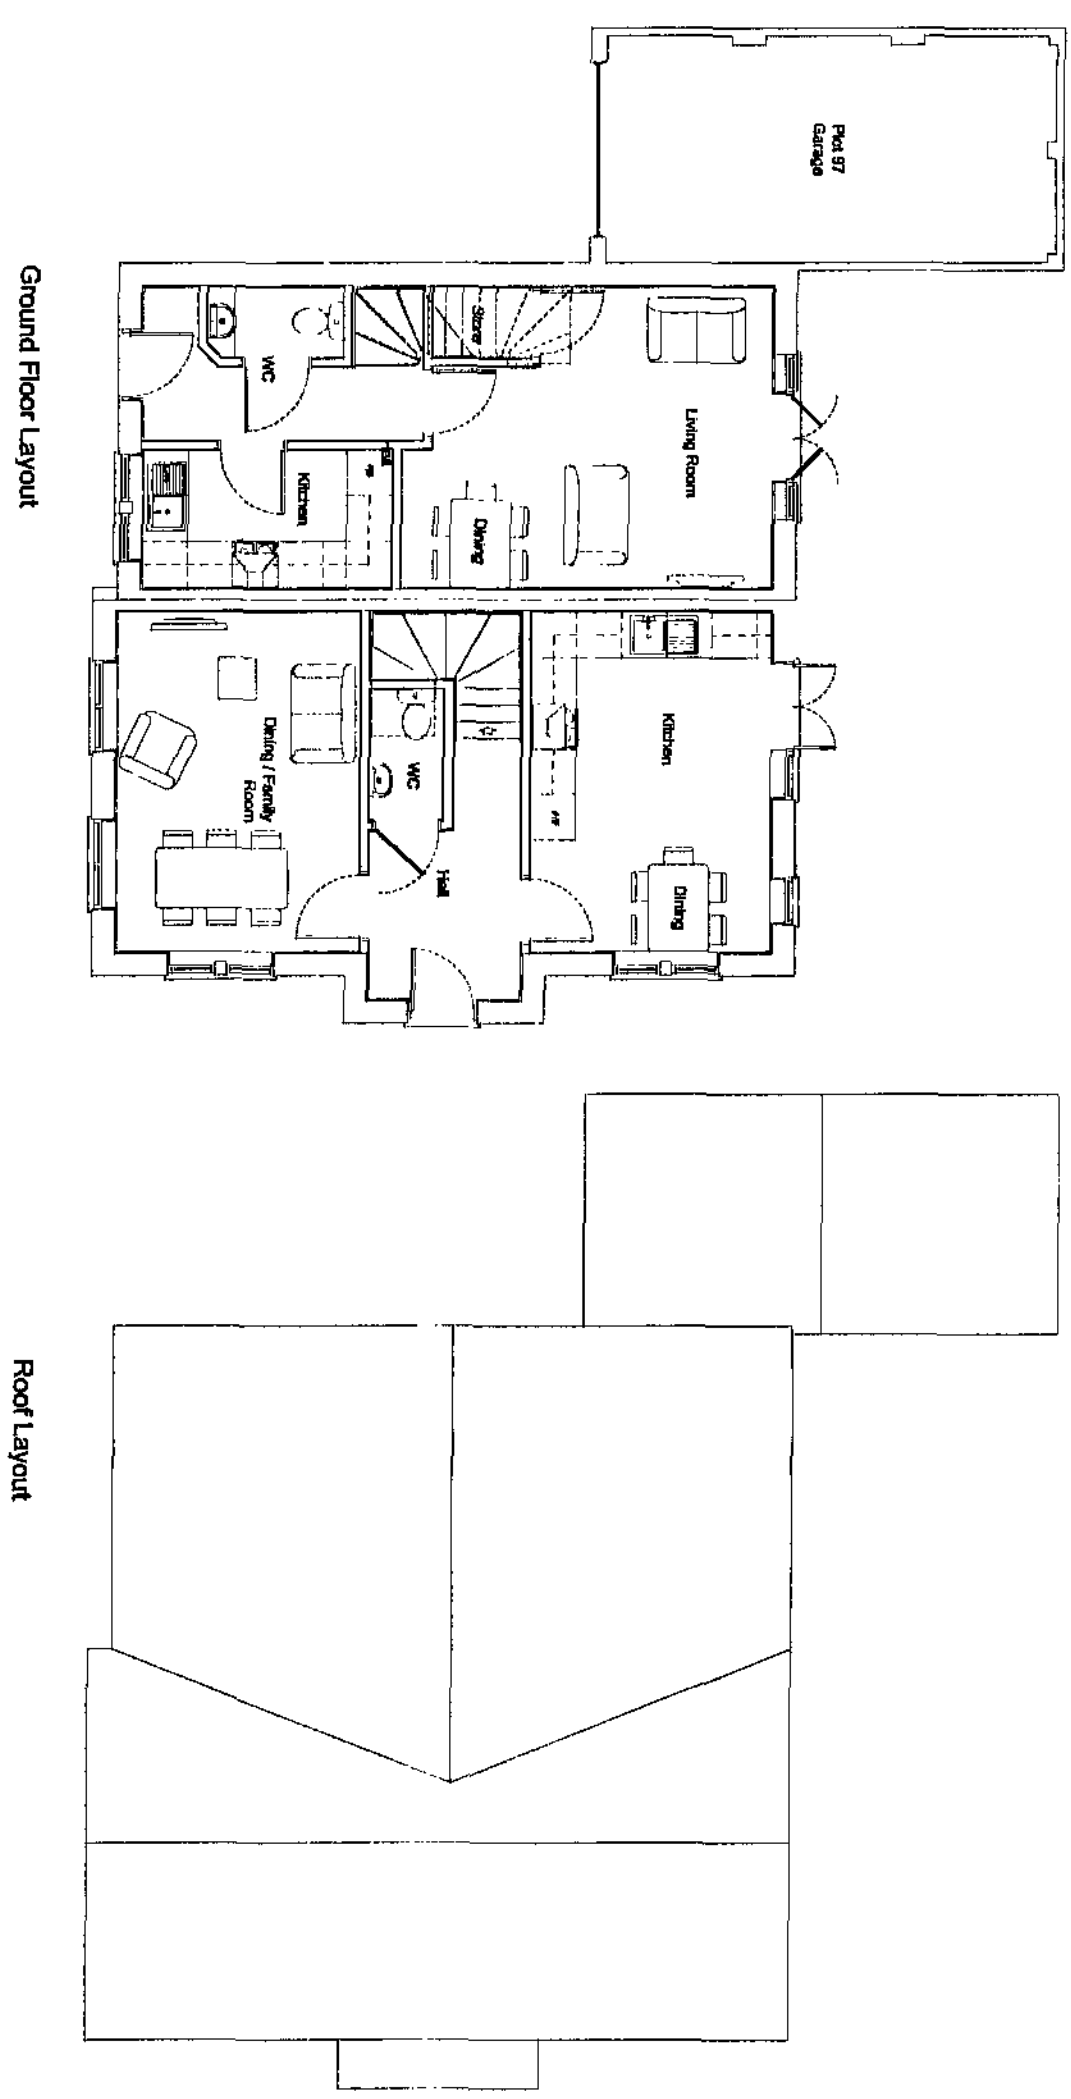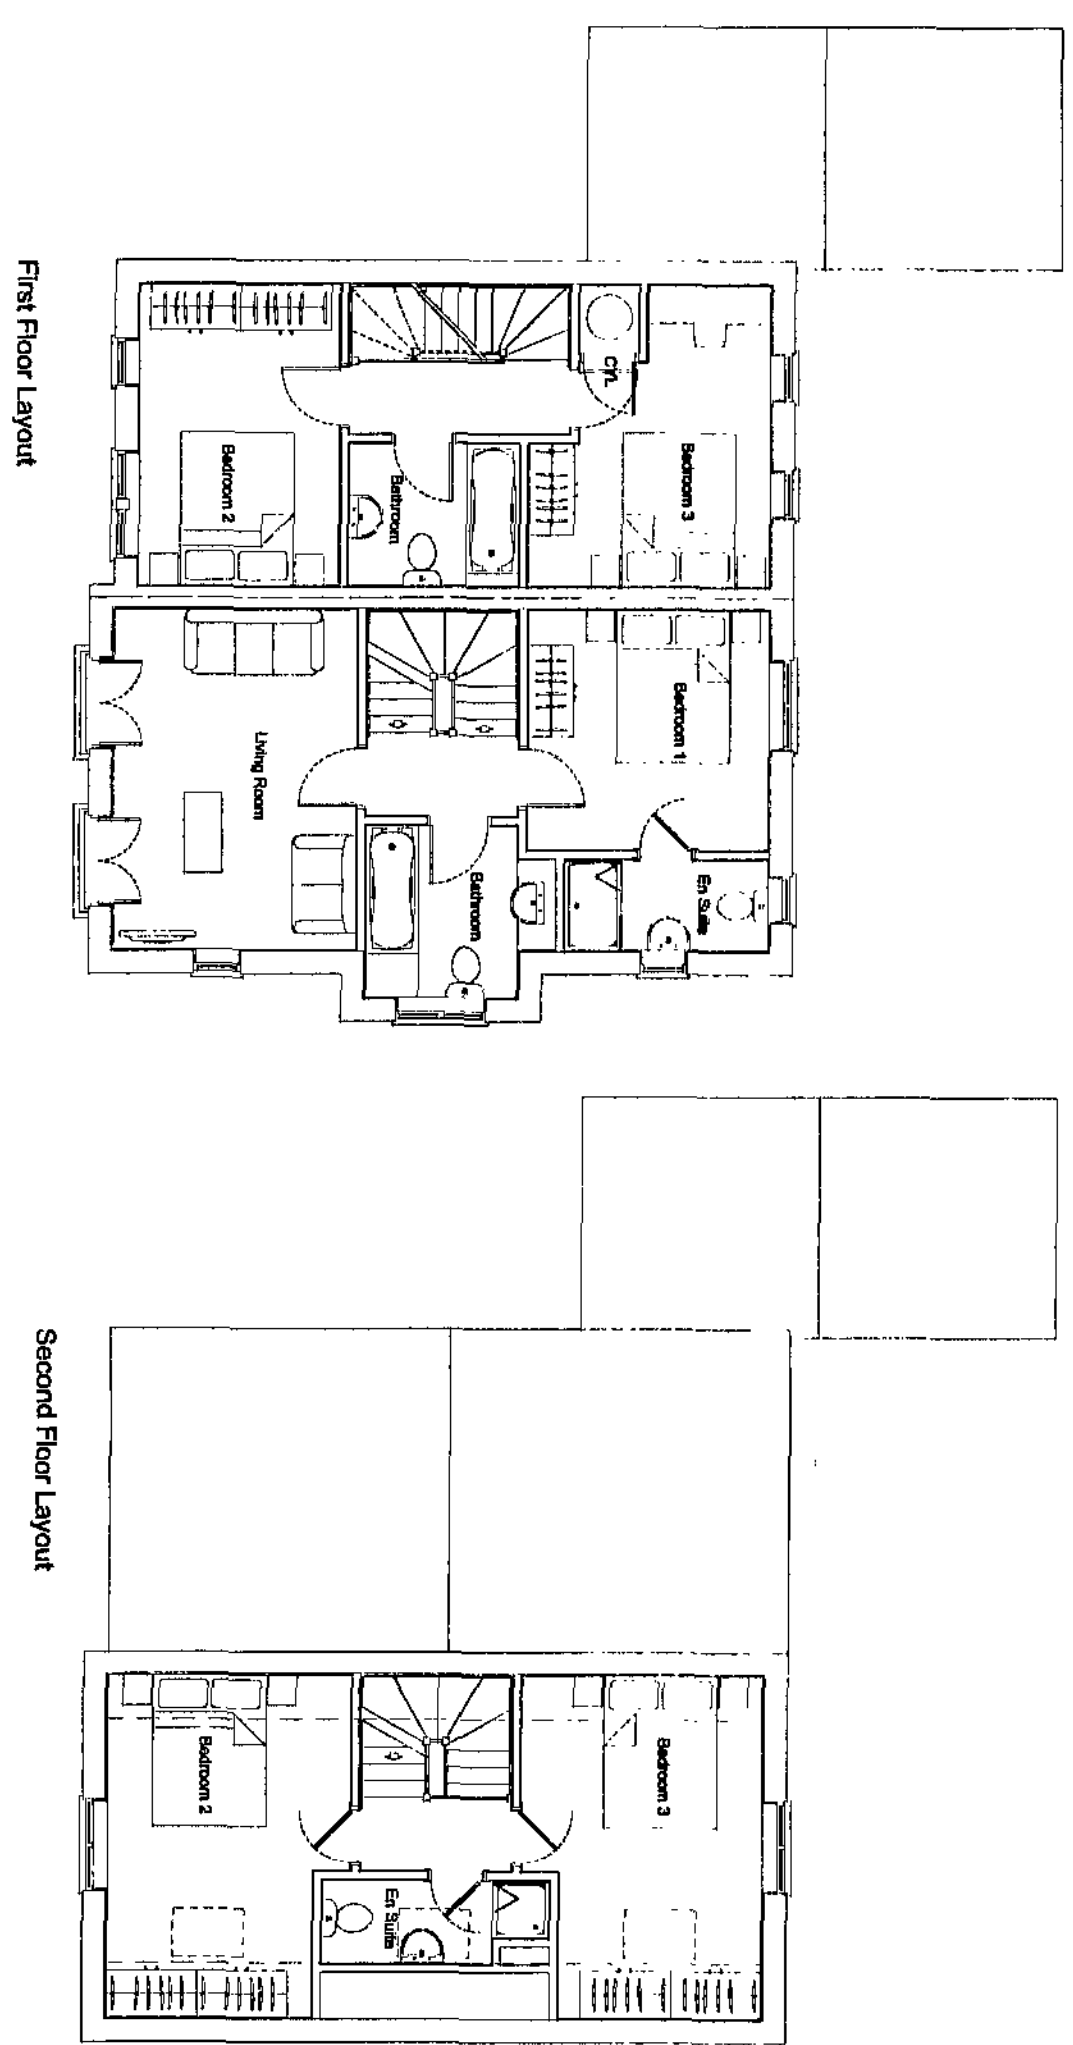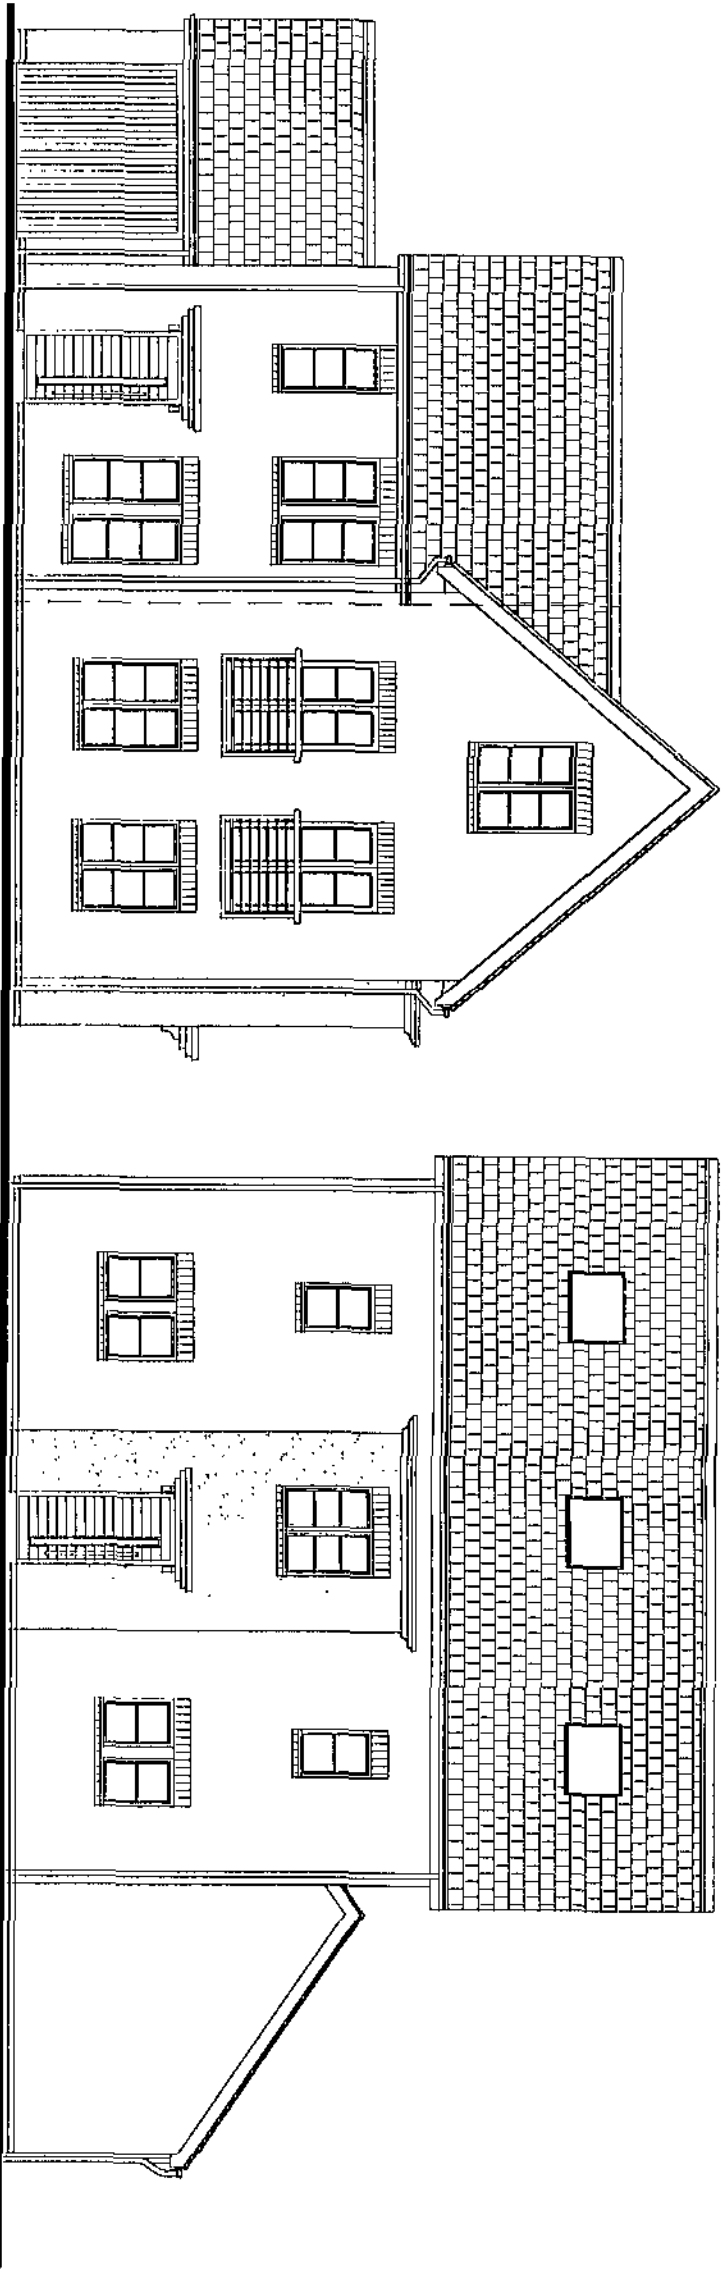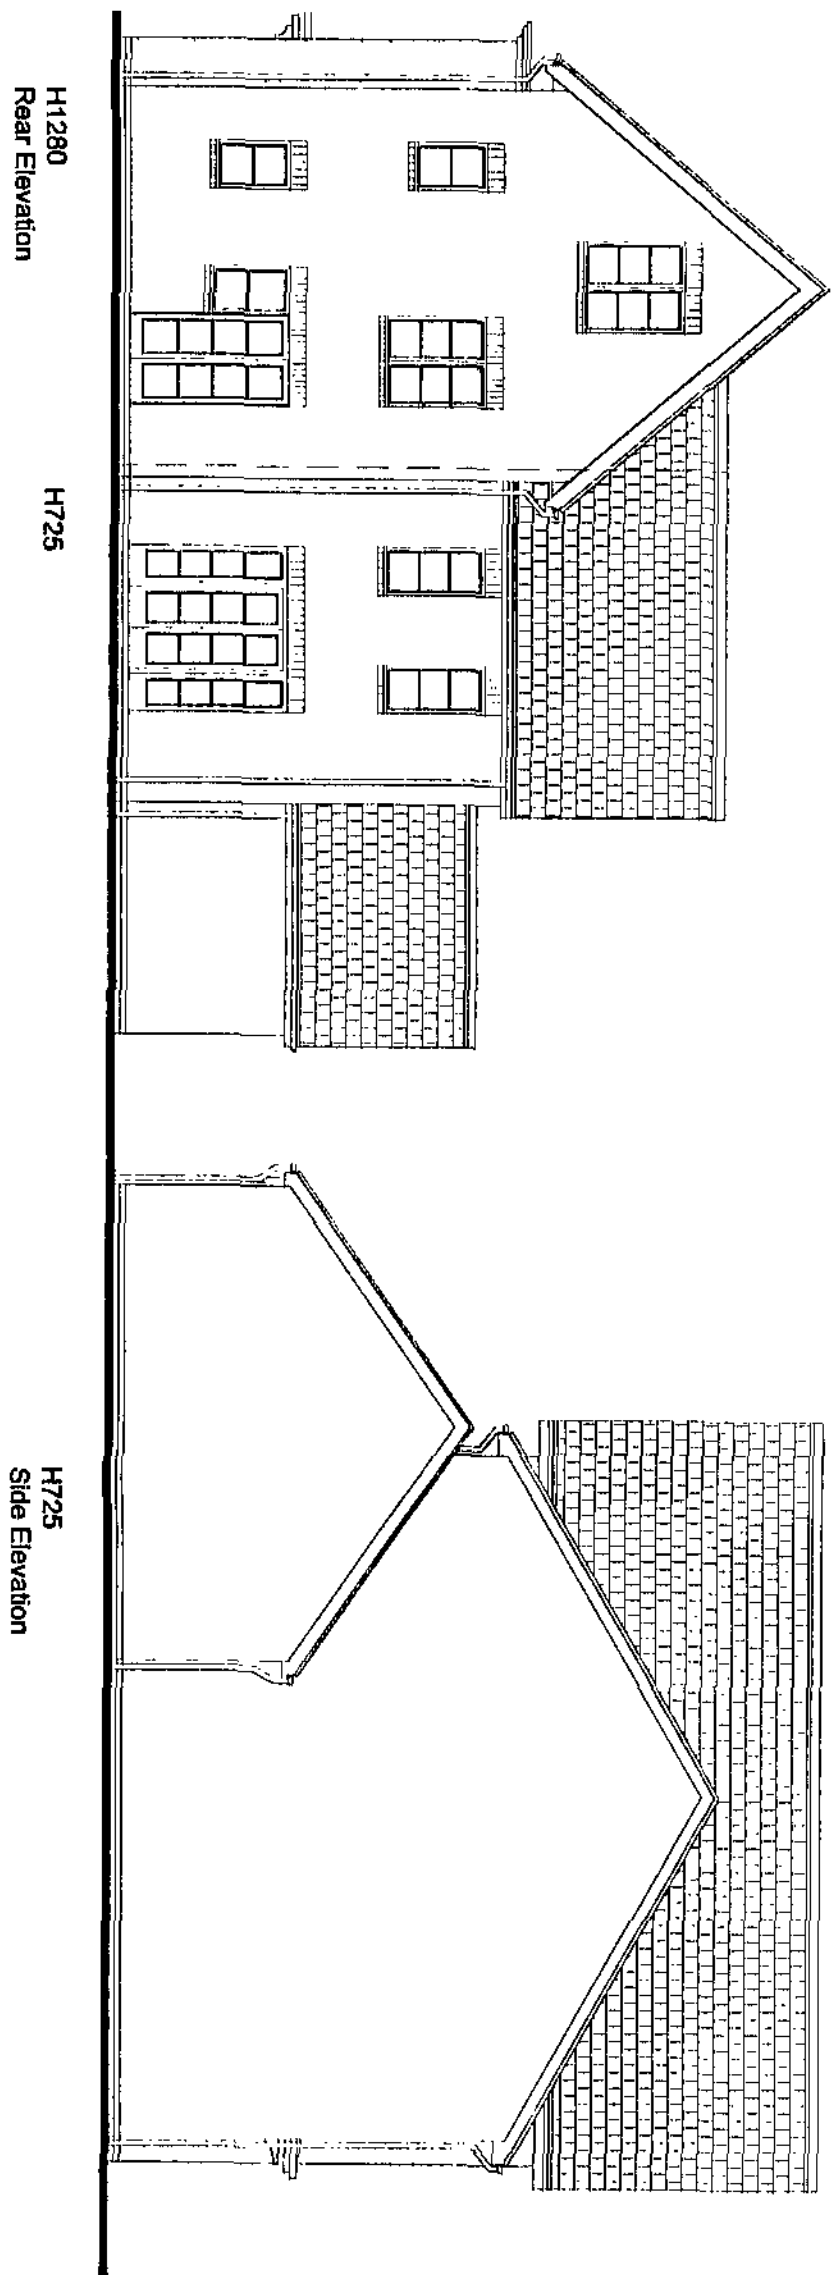

Architectural Design

Town Planning

Landscape Architecture

JRP

Client

Hartwood Estates

Project

Station Road Wombwell

Drawing of

PLOTS 97-98

Marketing Name

drawing no

P08.4141:33

rev

—

date

FEB 10

scale @ A2

1:100

drawn check

KM CAH

date

23.02.10

1 Red Hall Crescent

Marston Business Village

Marston, Oxford






OX1 1JH

T: 01924 383322

F: 01924 354382

admin@hartwood.co.uk

lots 97-98

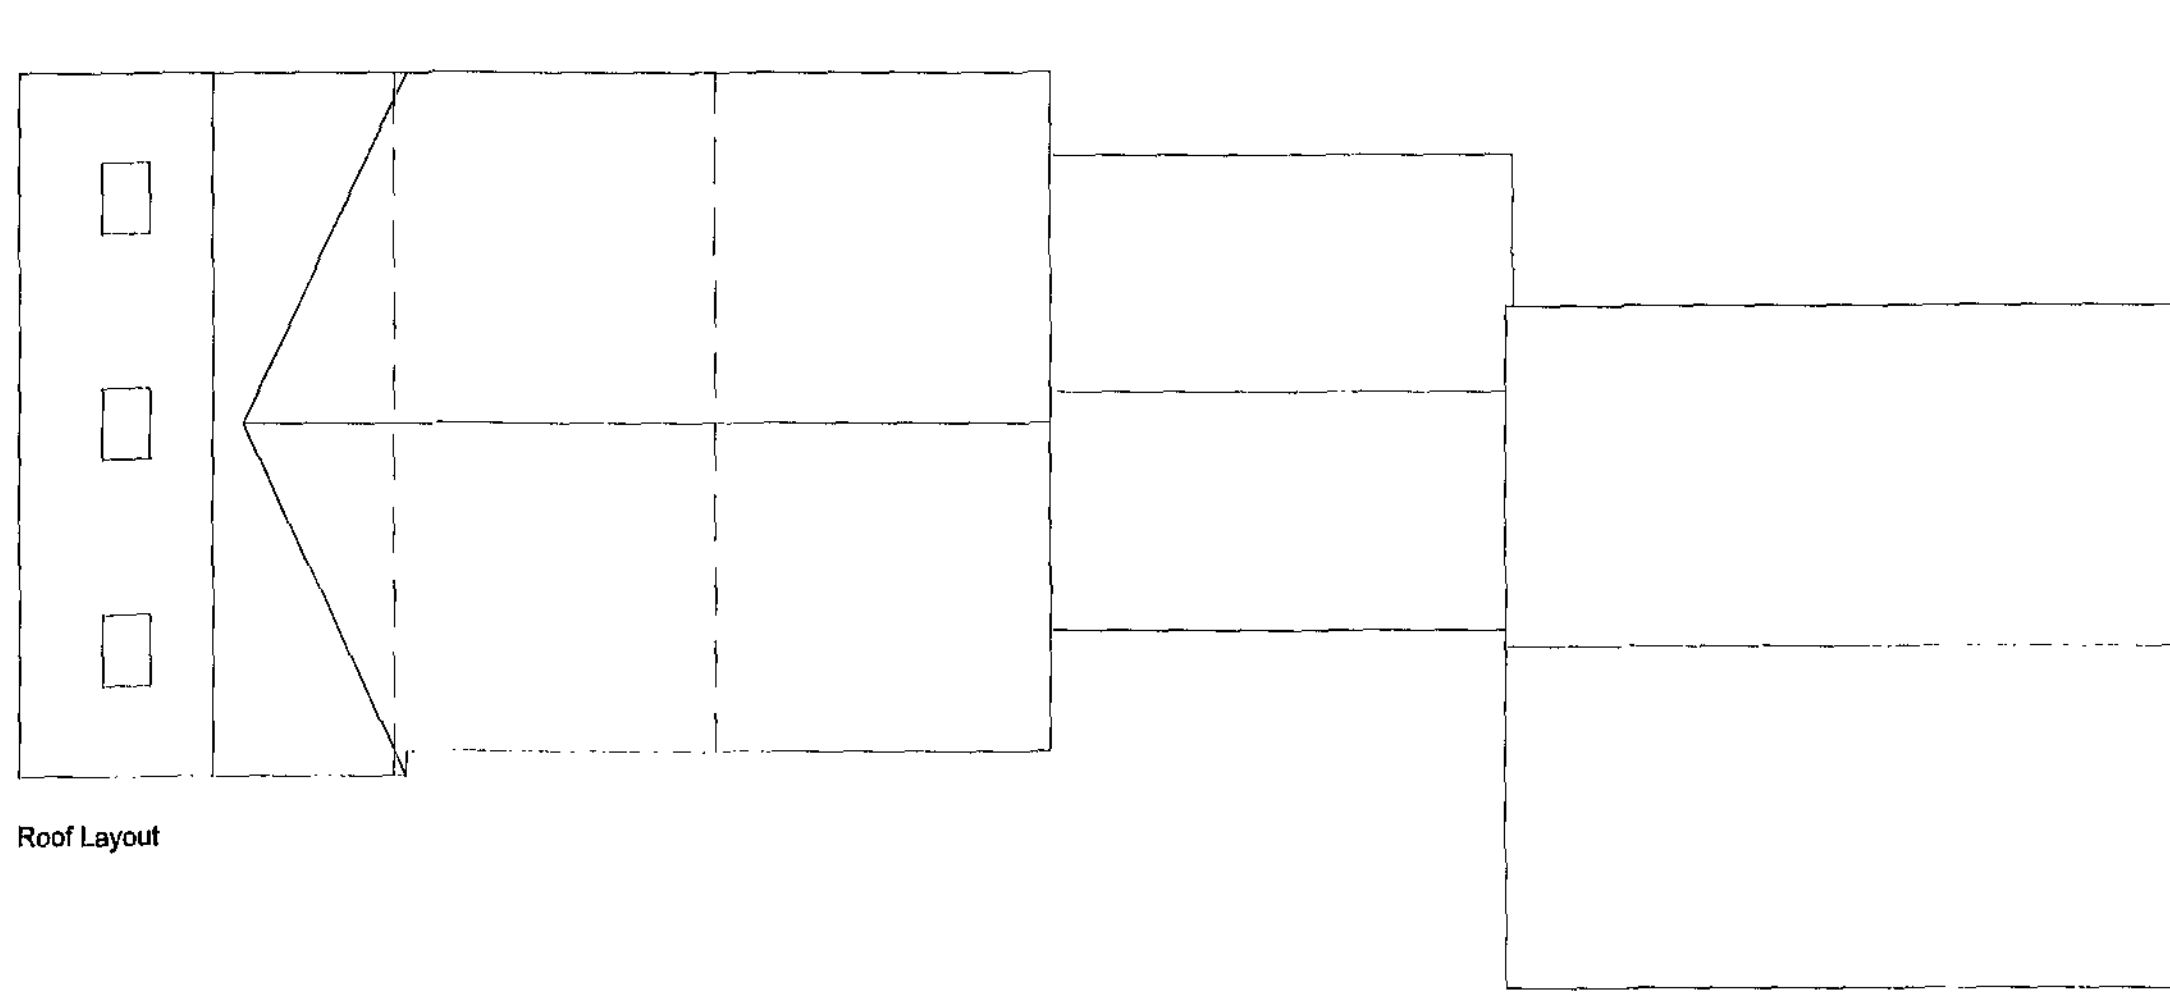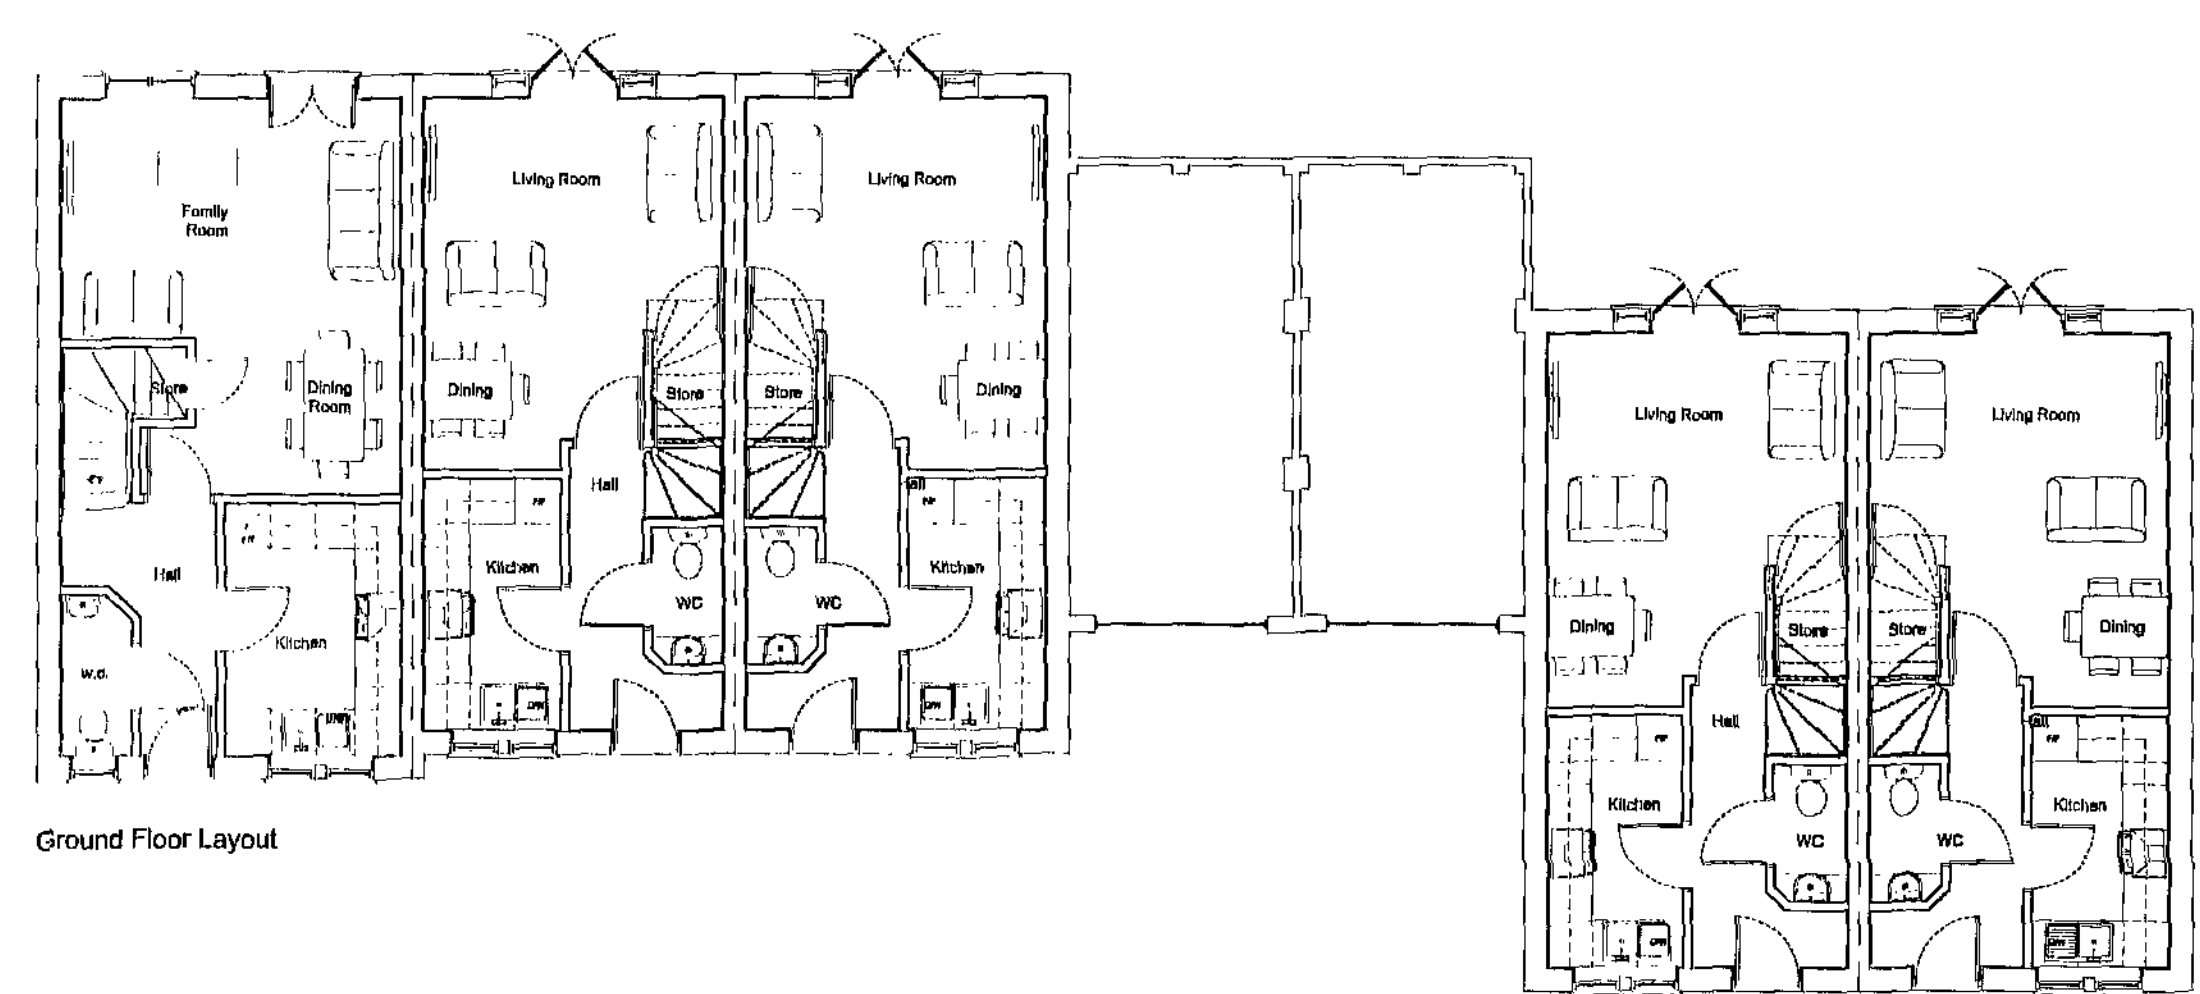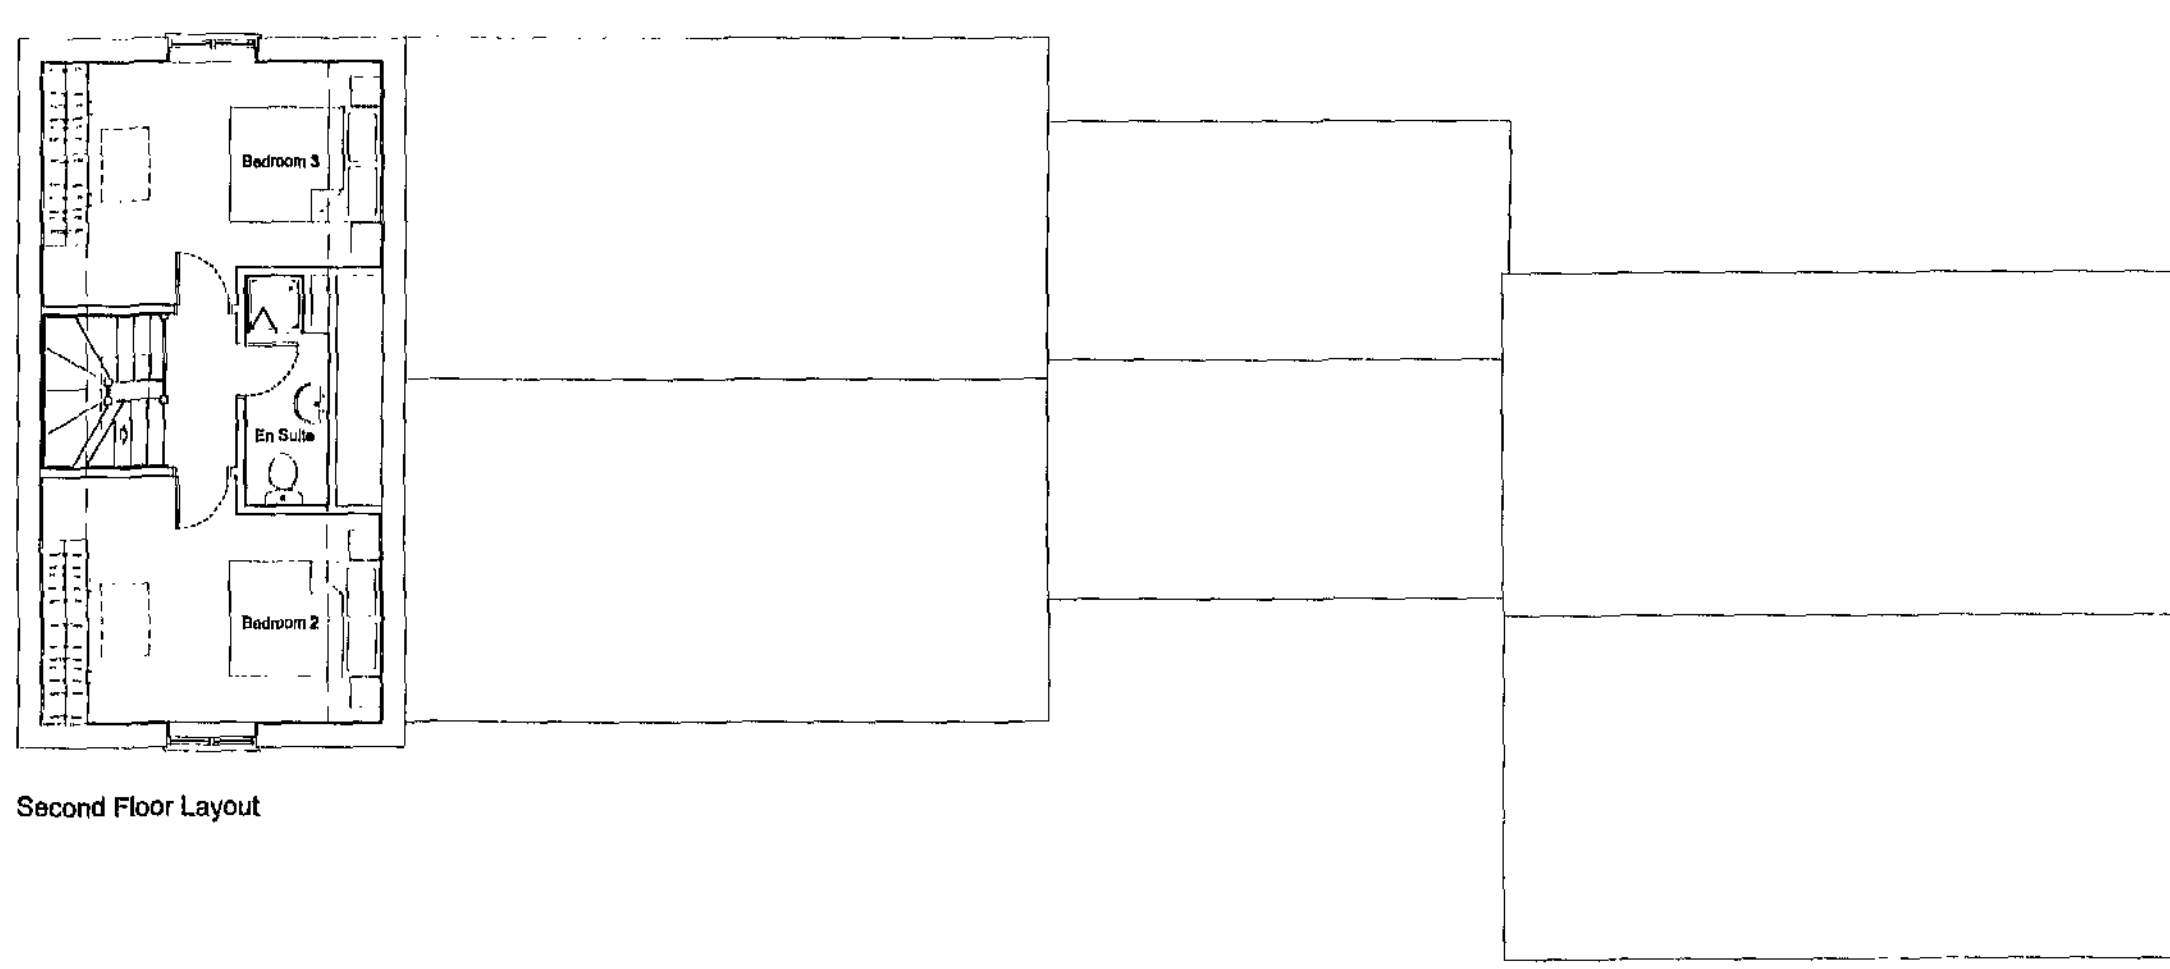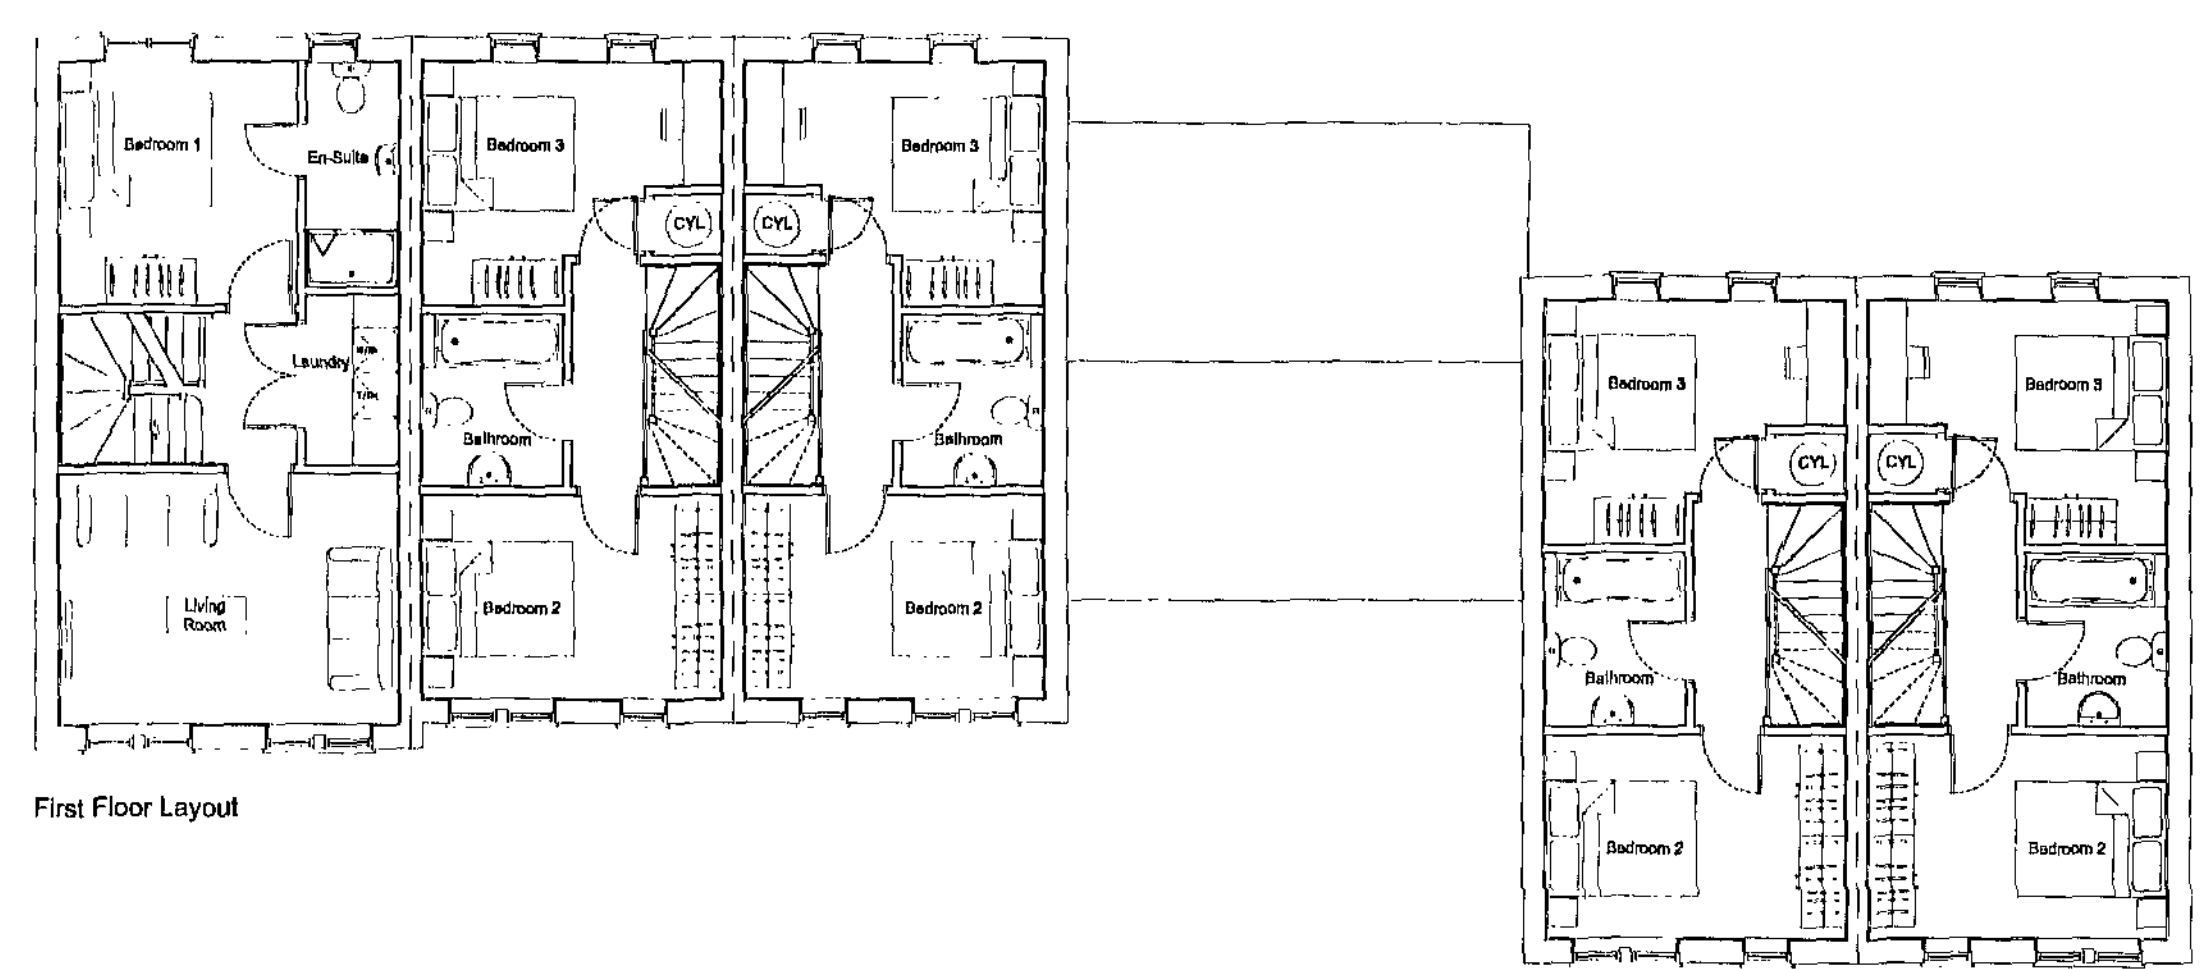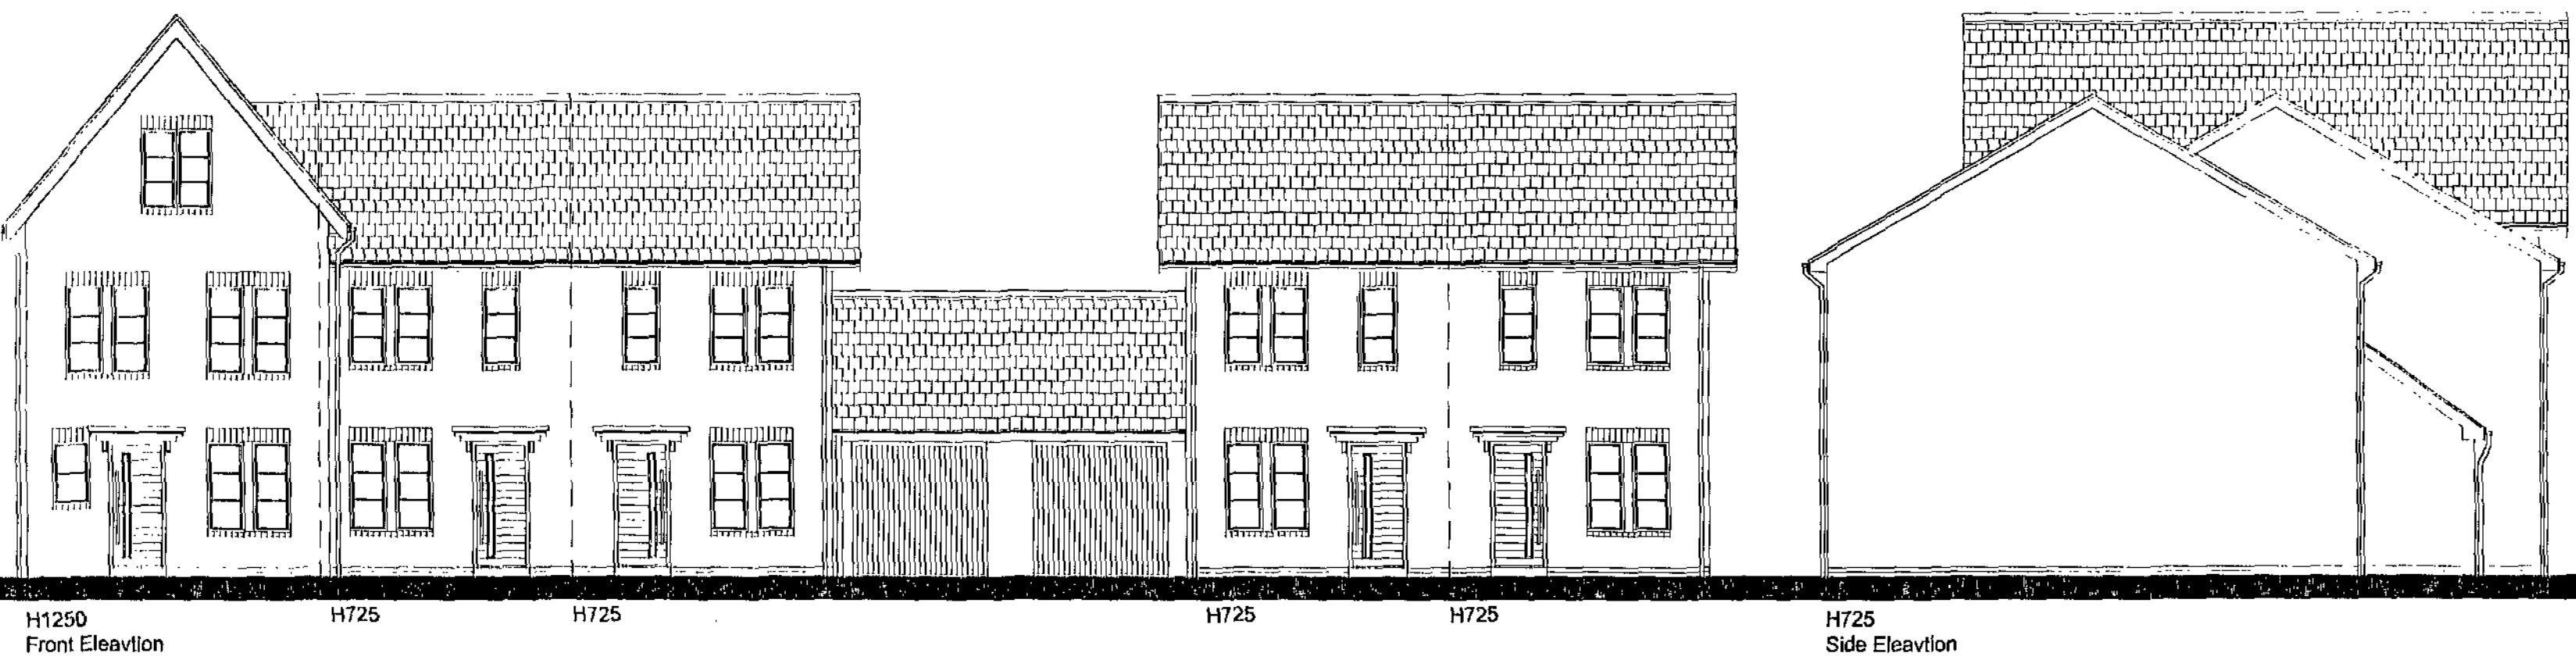

Plots 92-96

- architectural design
- town planning
- landscape architecture

John R Paley Associates

CLIENT

HARTWOOD ESTATES

PROJECT

**STATION ROAD
WOMBWELL**

DRAWING OF





**PLOTS 92-96
PLANS AND ELEVATIONS**

MARKETING NAME

drawing no	rev	date
P08:4141:32	-	FEB 10
scale @ A1	drawn check	date
1:100	SPN CAH	23.02.10

1 Red Hall Crescent
Paragon Business Village
Walsley
WFS 70F

t: 01924 383373
f: 01924 384362
e: info@irpassoc.co.uk

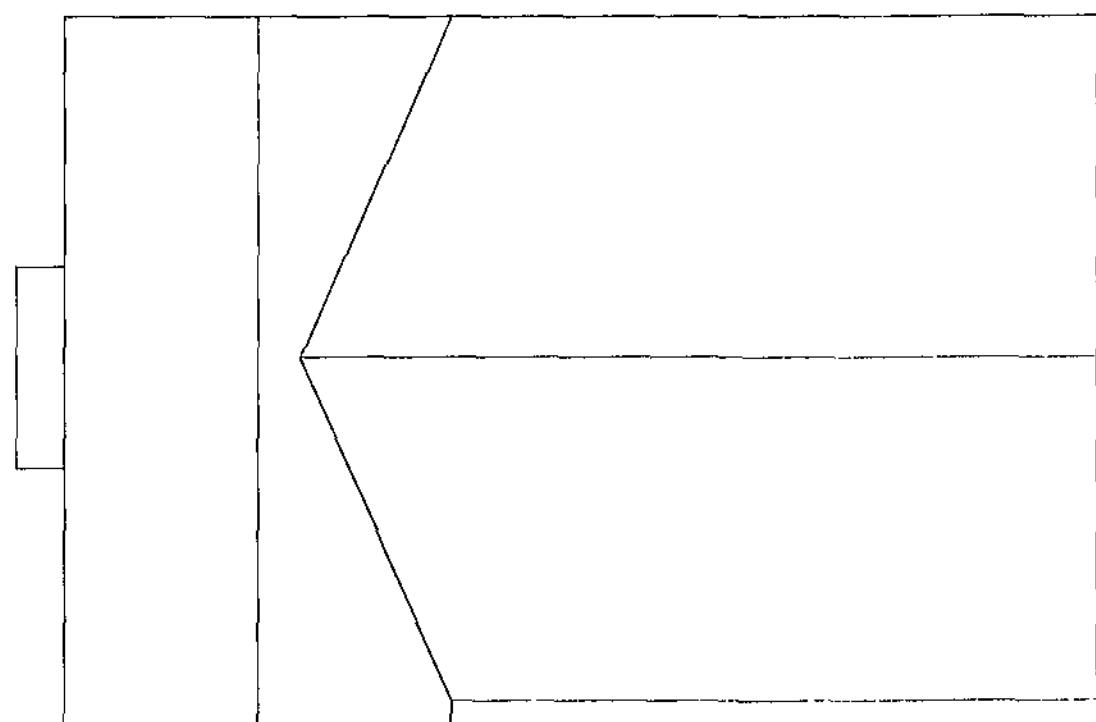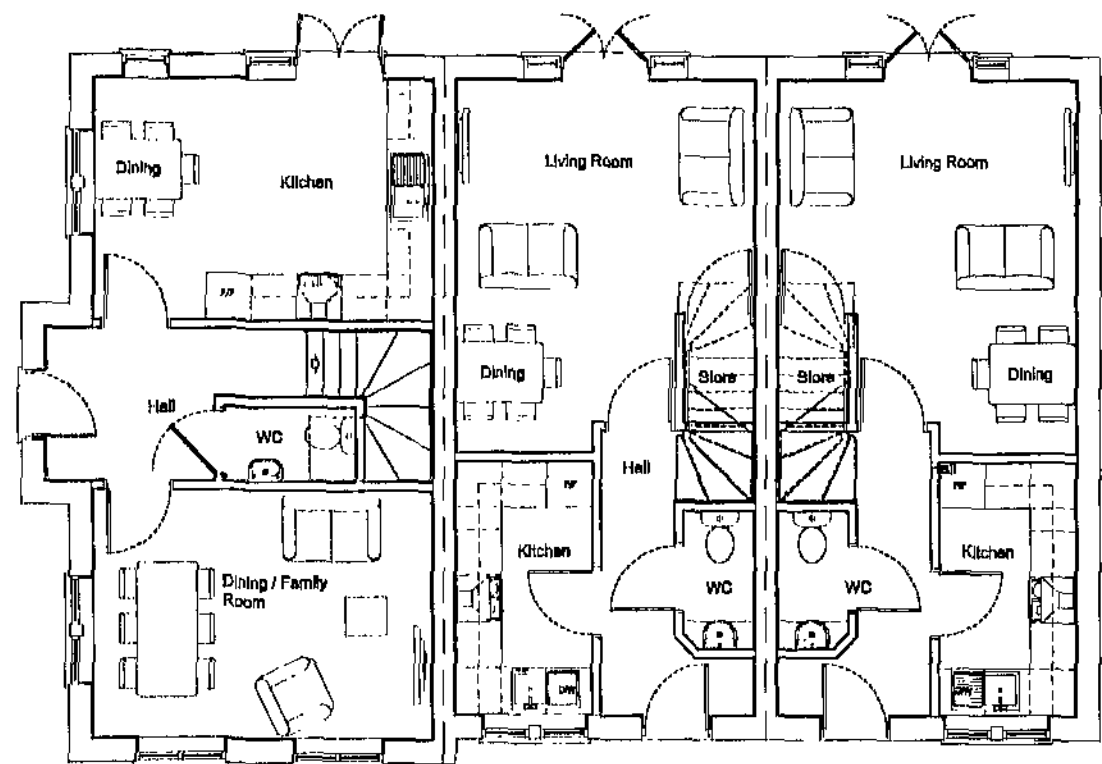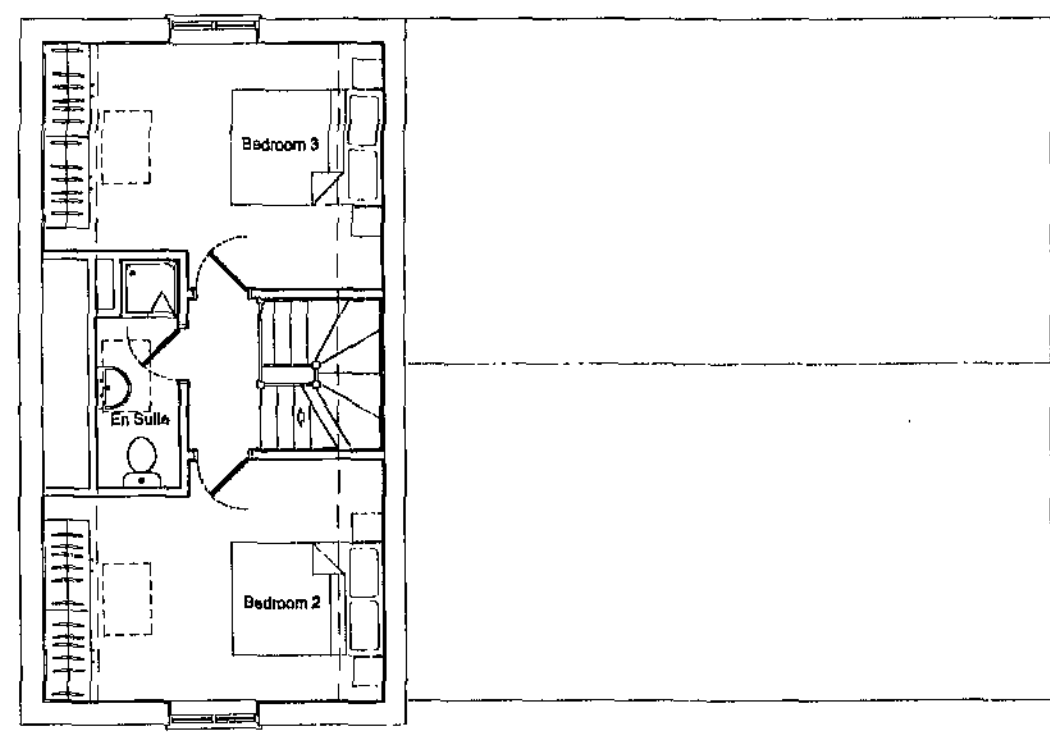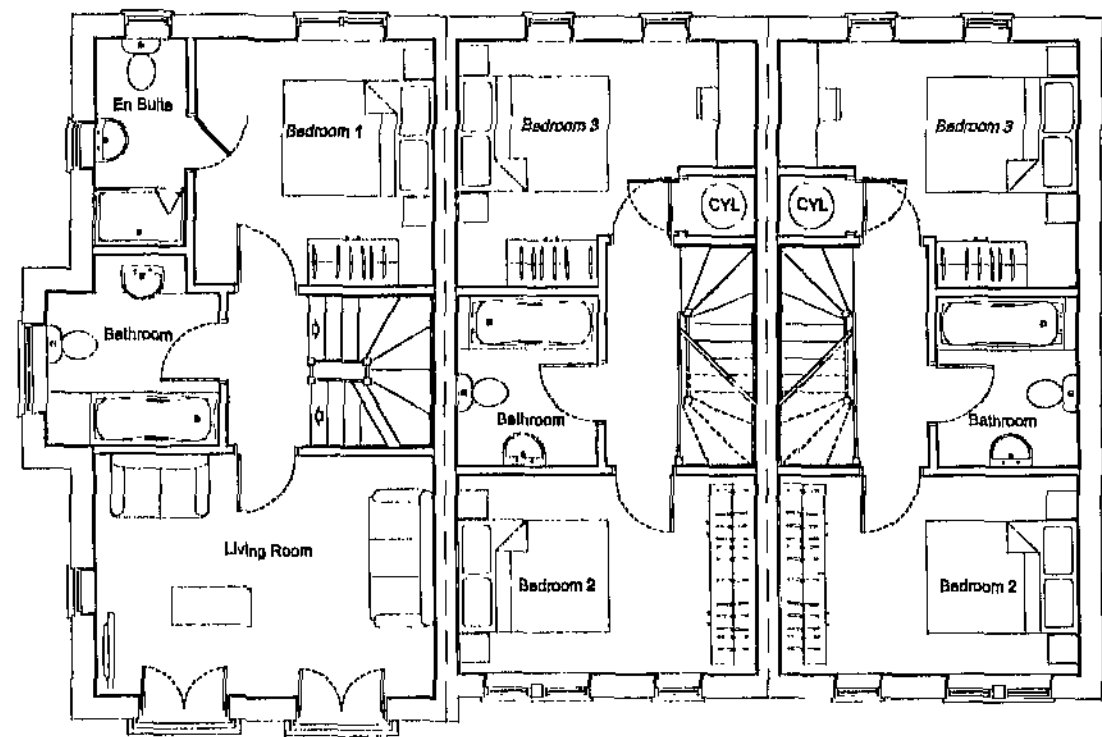

Plots 87-89 & 128-130

■ Architectural Design
 ■ Town planning
 ■ Landscape Architecture

J R P

John R Paley Associates

CLIENT
HARTWOOD ESTATES

PROJECT
STATION ROAD
WOMBWELL


DRAWING OF
PLOTS 87-89 & 128-130
PLANS AND ELEVATIONS

MARKETING NAME


drawing no	rev	date
P08:4141:31	-	FEB 10
scale @ A2	drawn	check
1:100	KM	CAH
		date
		23.02.10

1 Red Hall Crescent
 Paragon Business Village
 Wakefield
 WF1 2DF


t-01924 383377
 f-01924 384382
 e-jrp@jrpassociates.co.uk

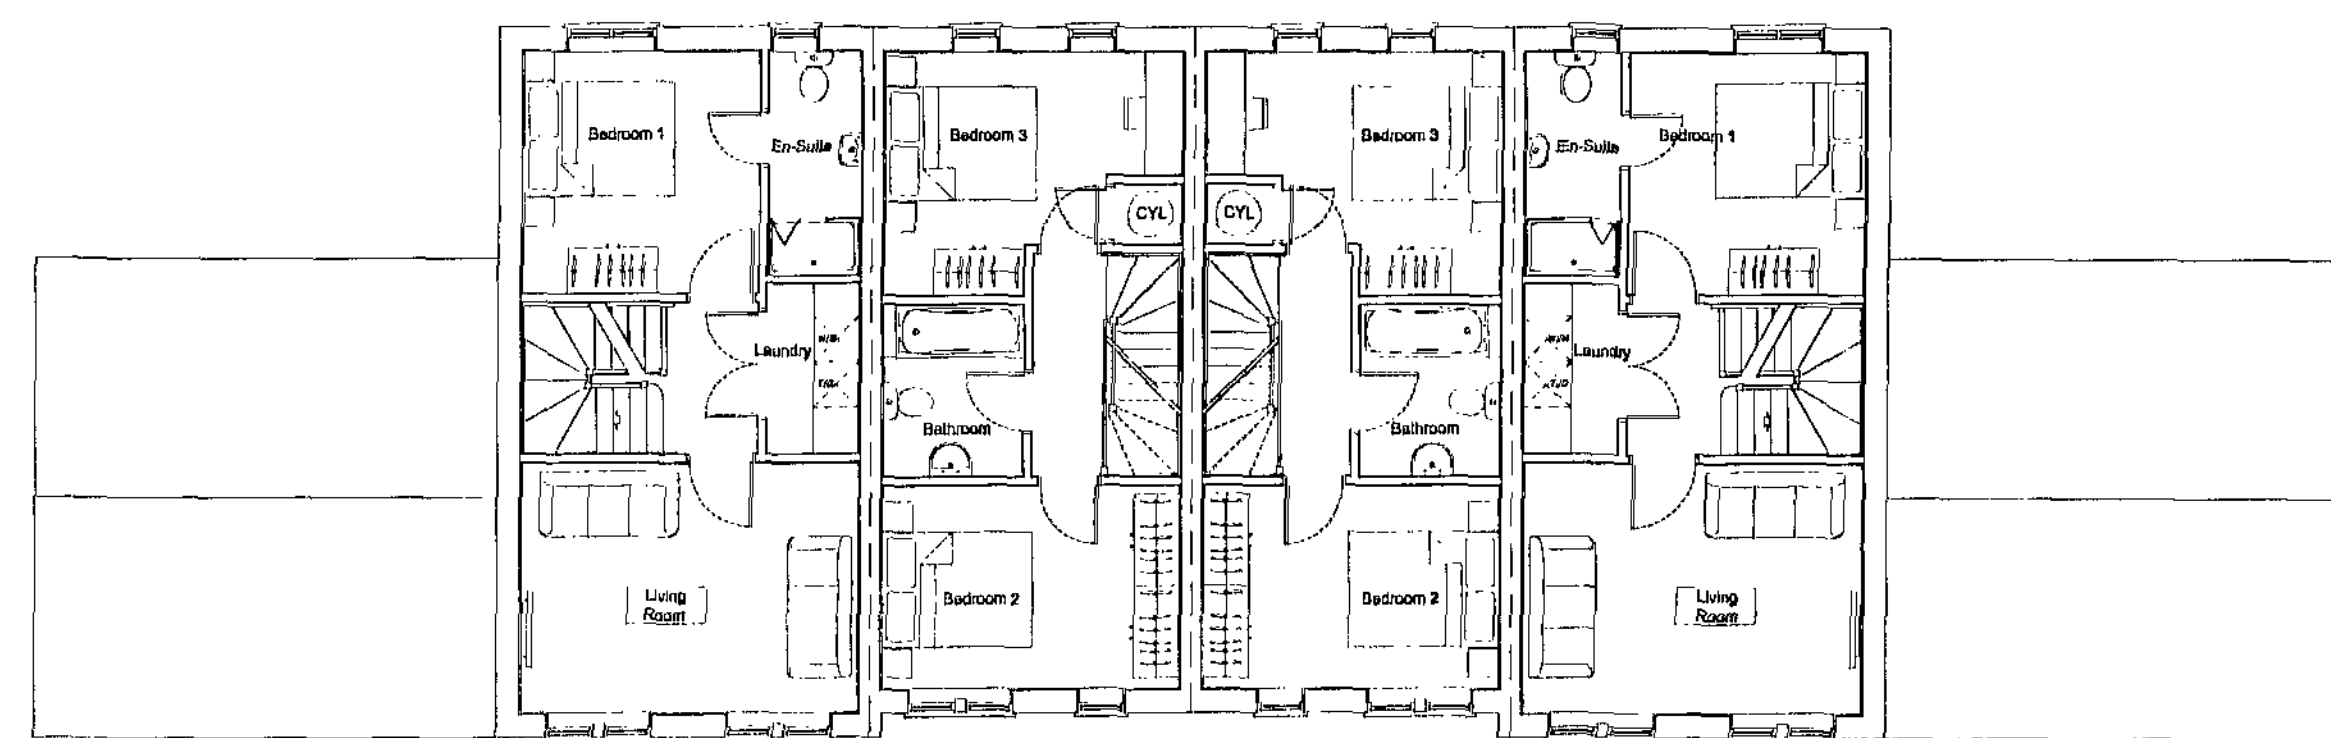


First Floor Layout

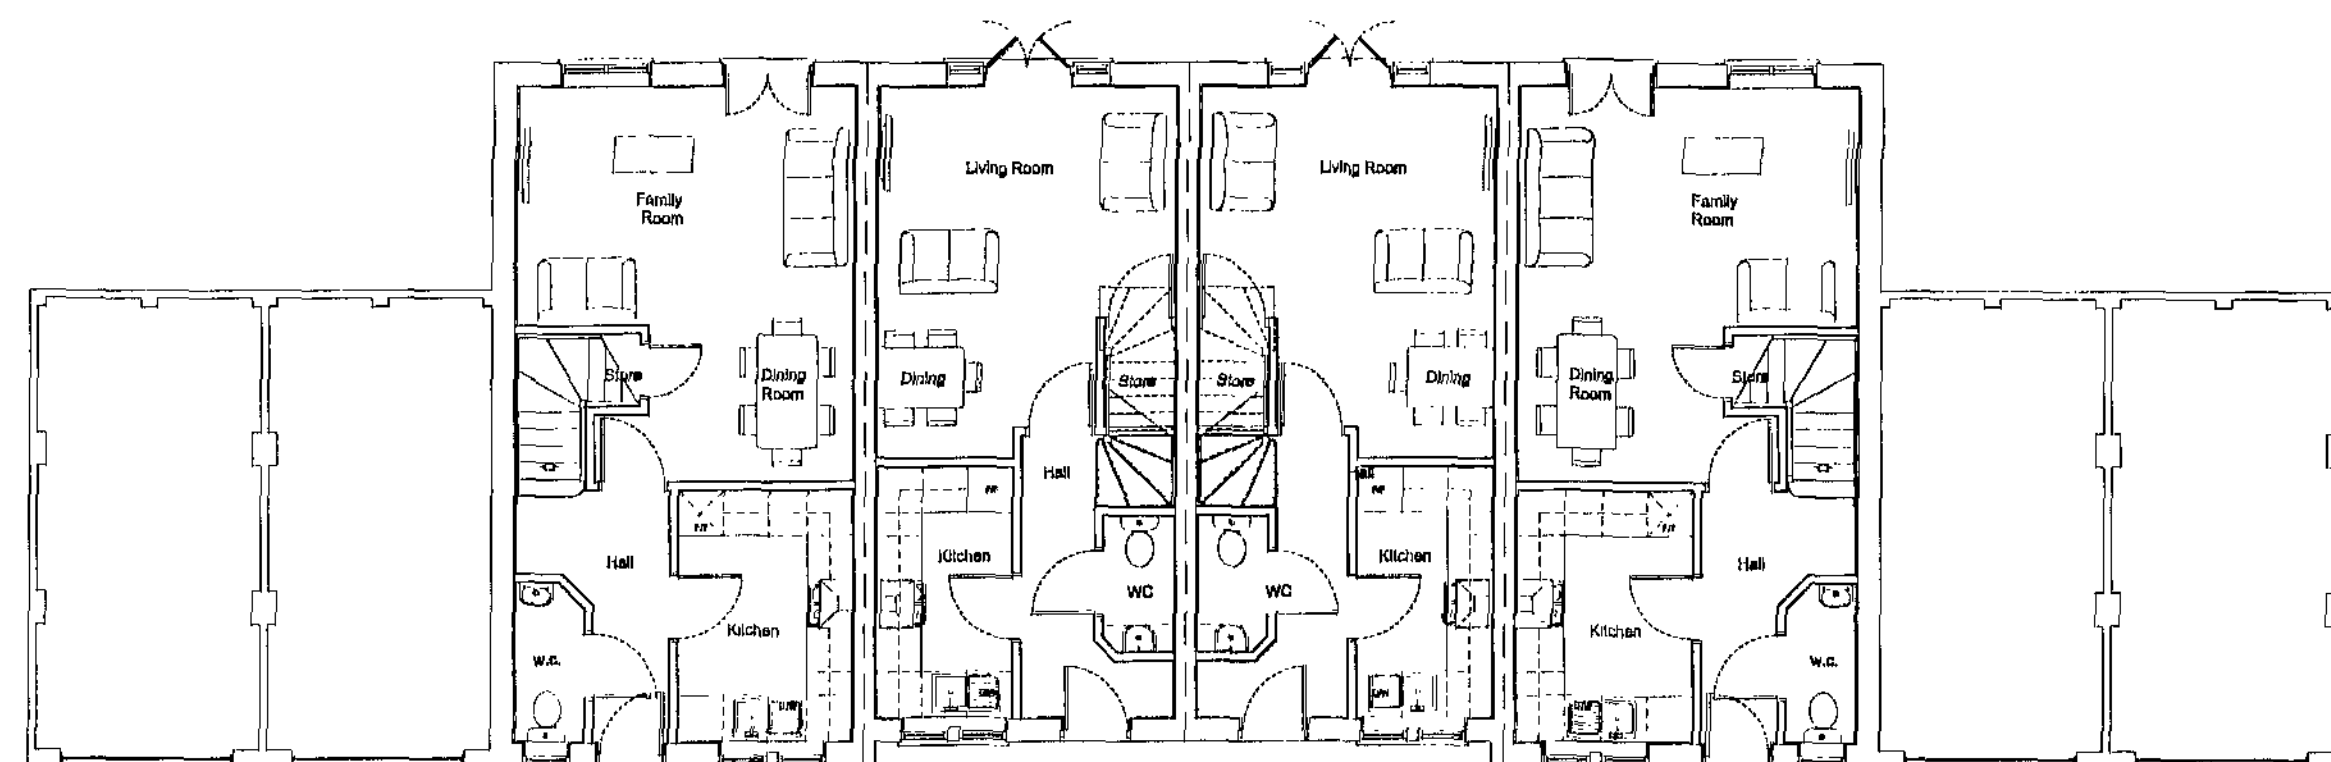


Ground Floor Layout

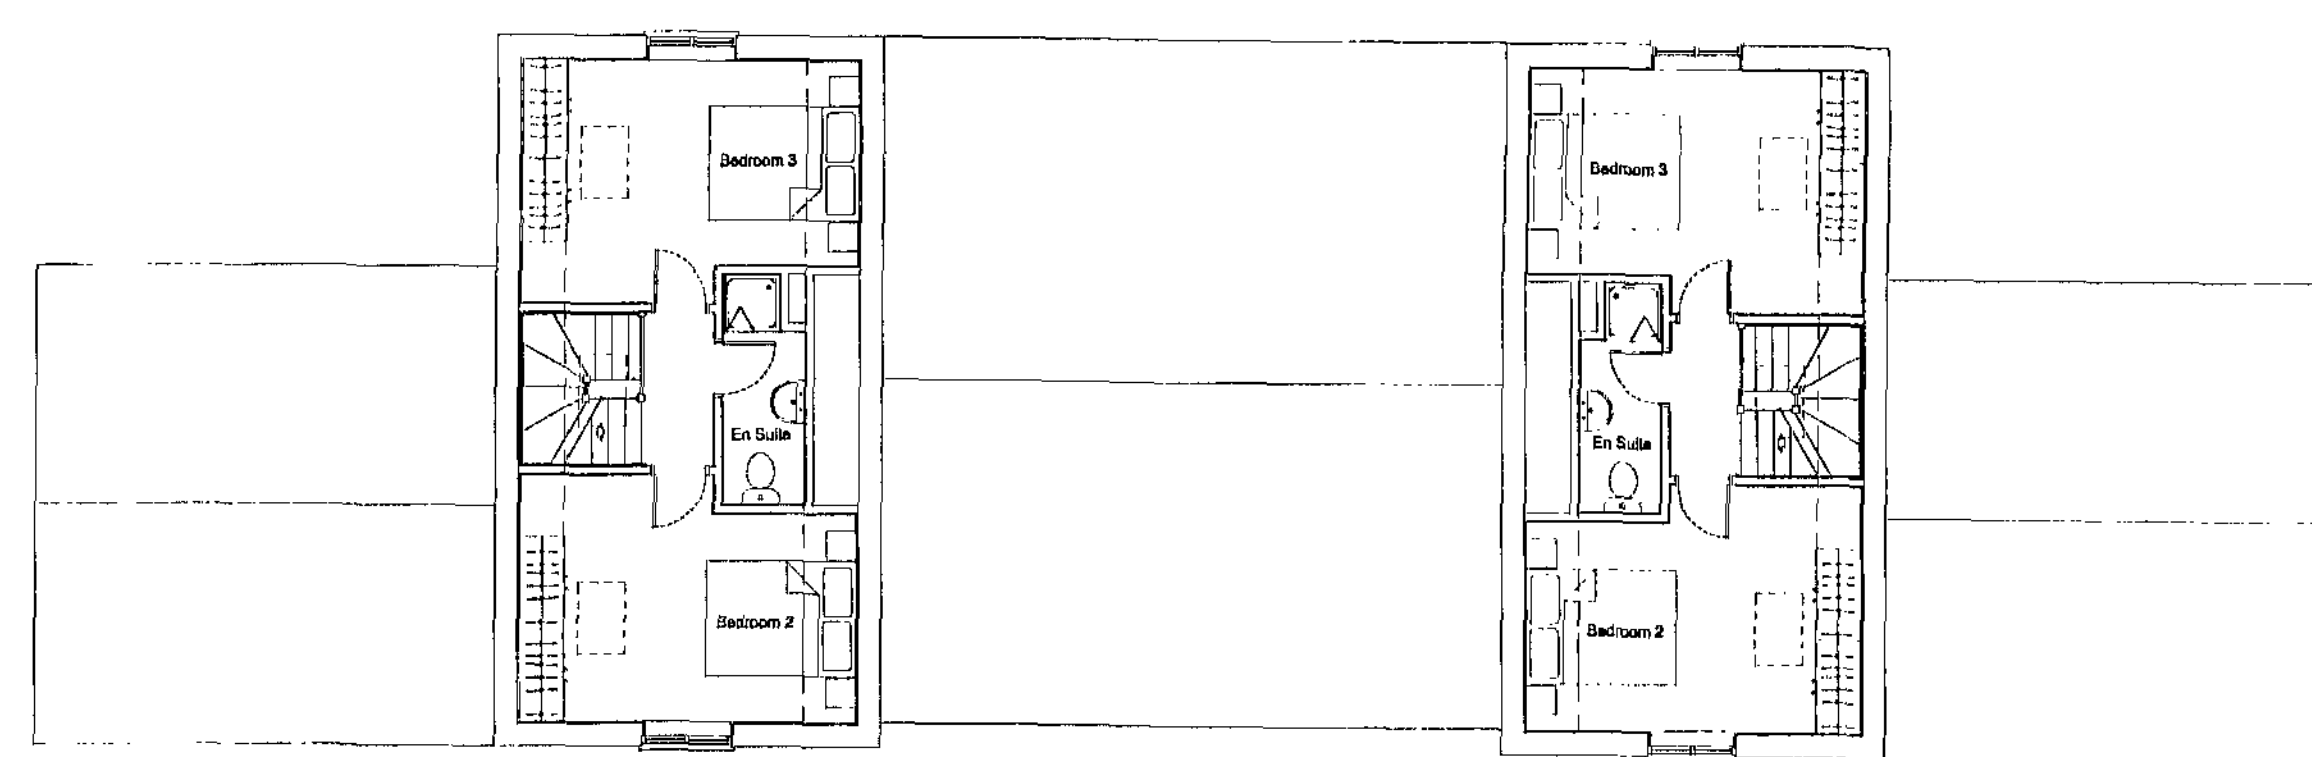

Second Floor Layout

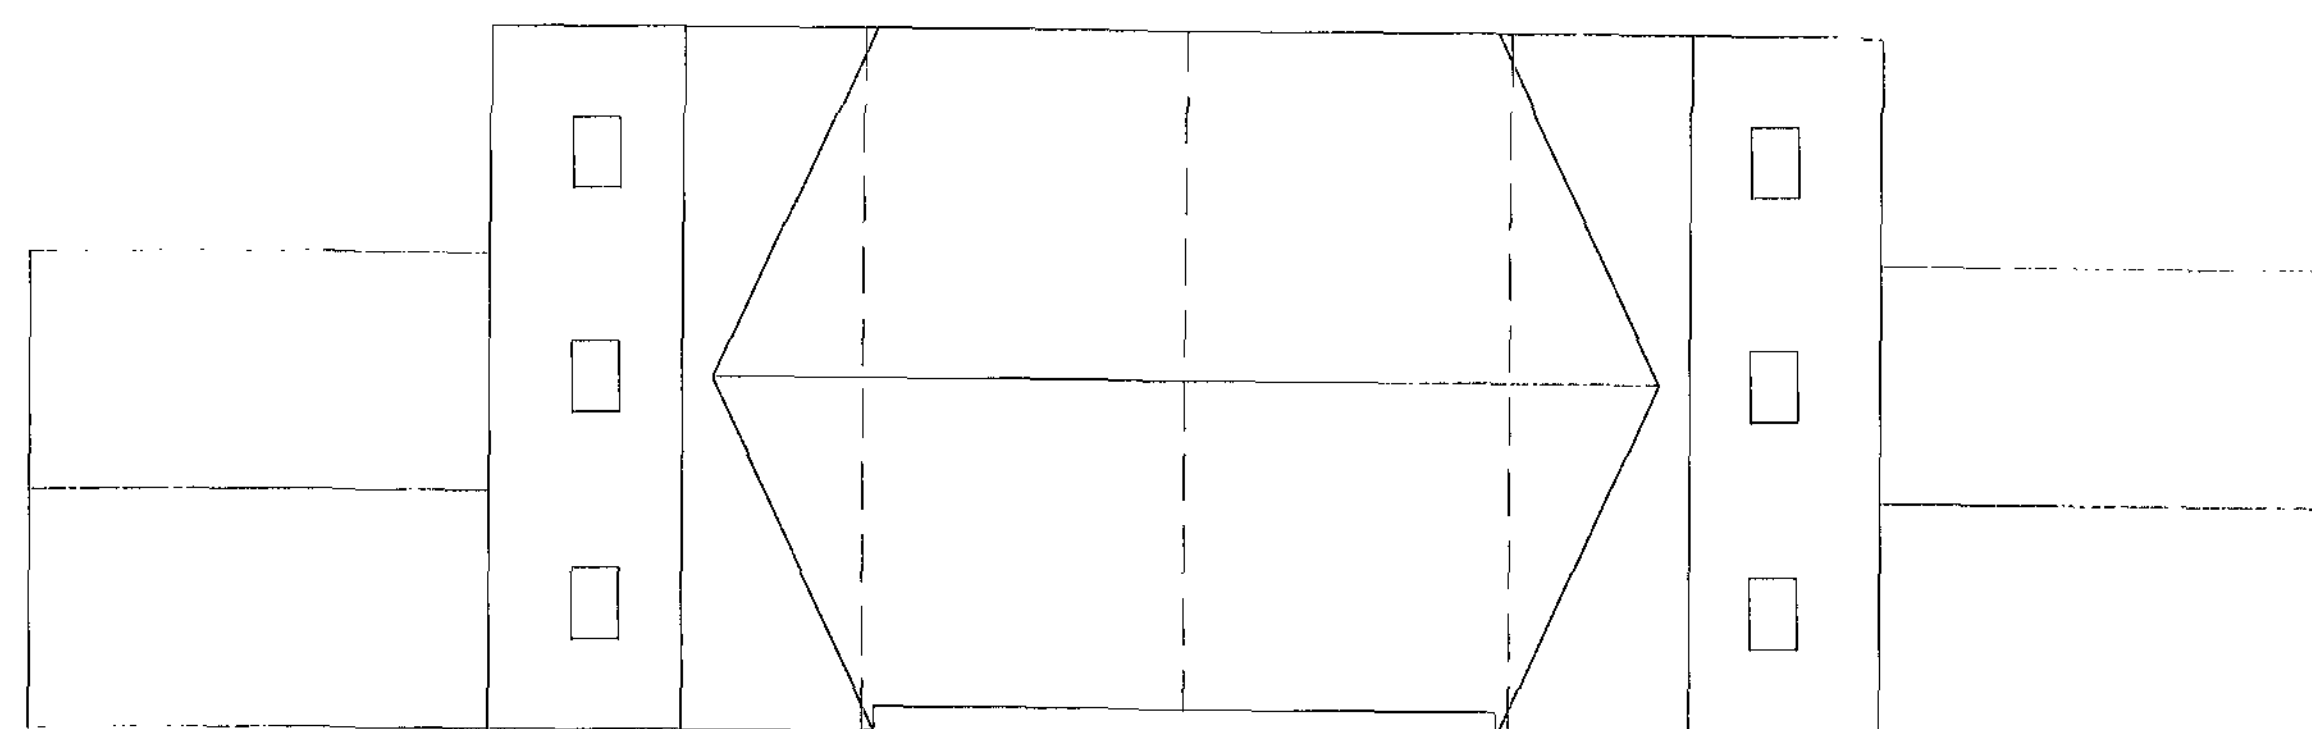


Roof Layout

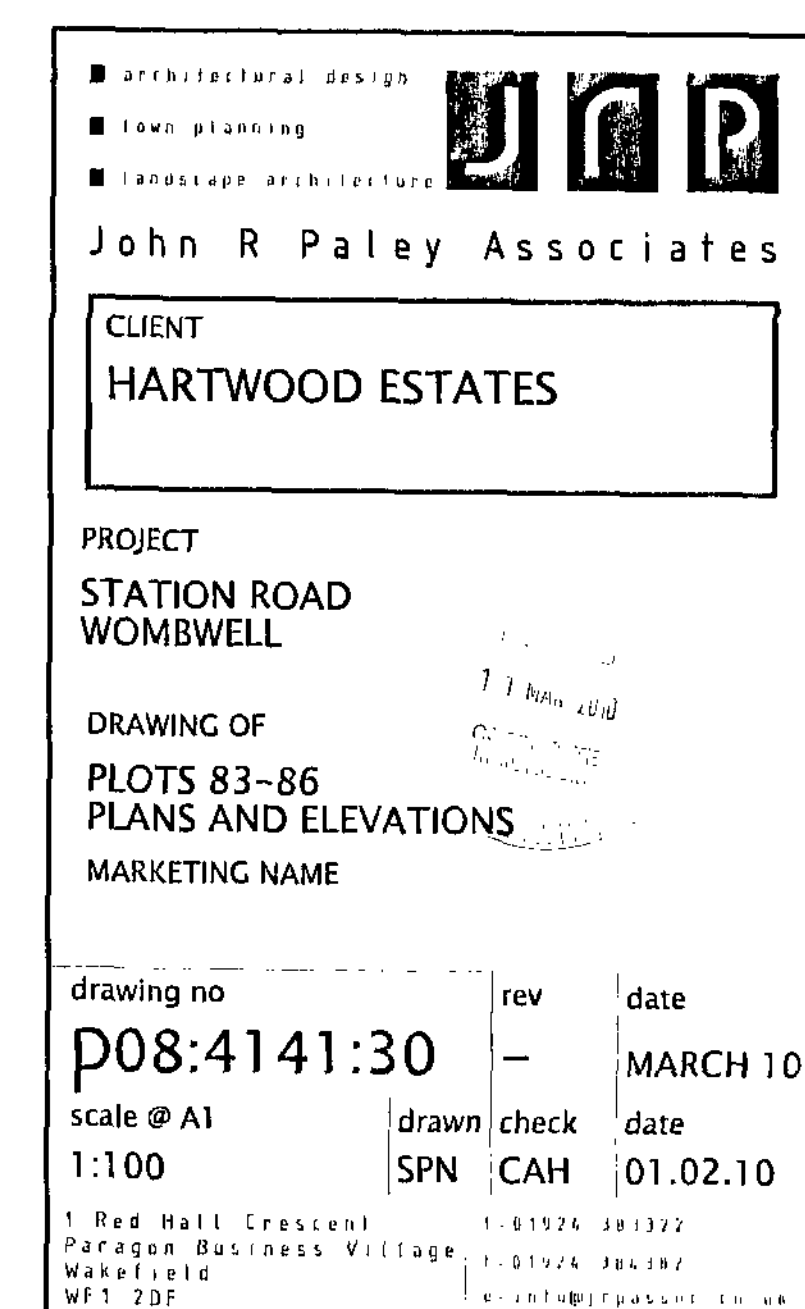


Plots 83–86

Plots 80-82

Ground Floor Layout

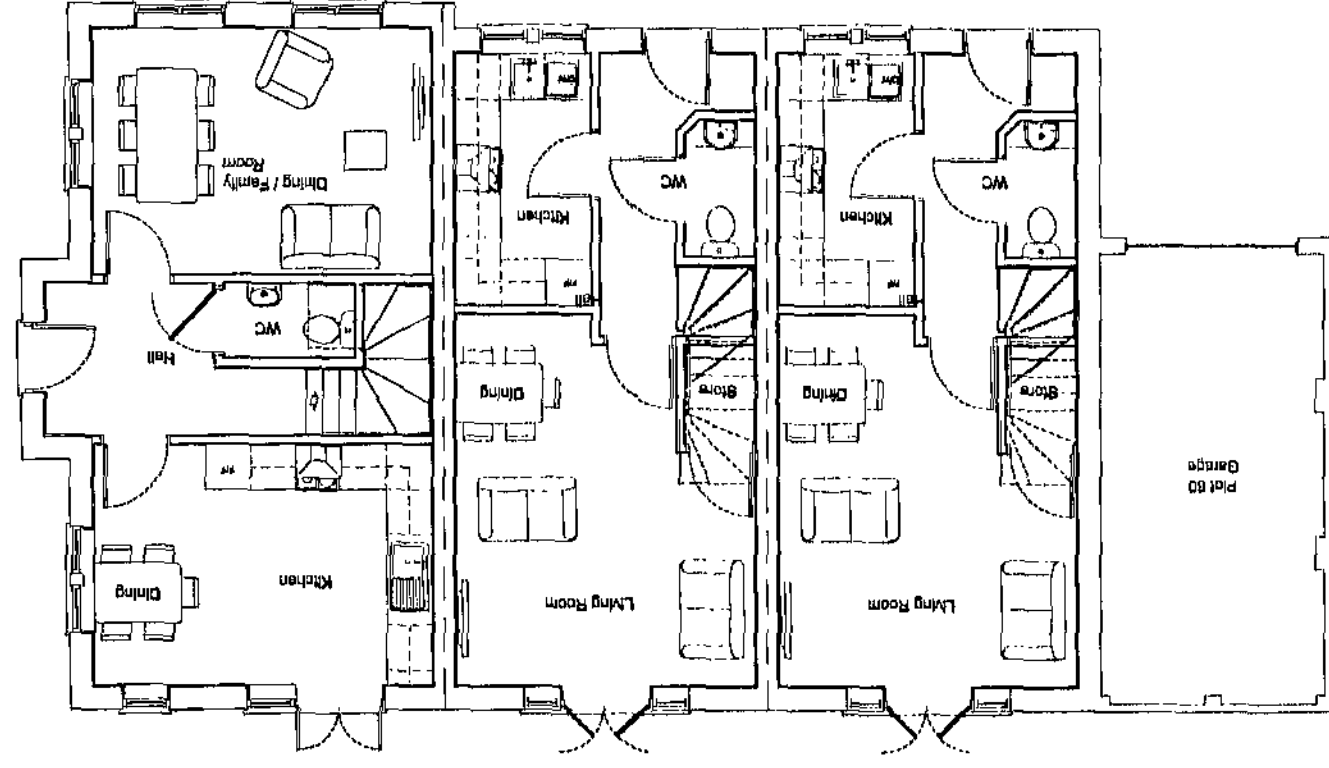

First Floor Layout

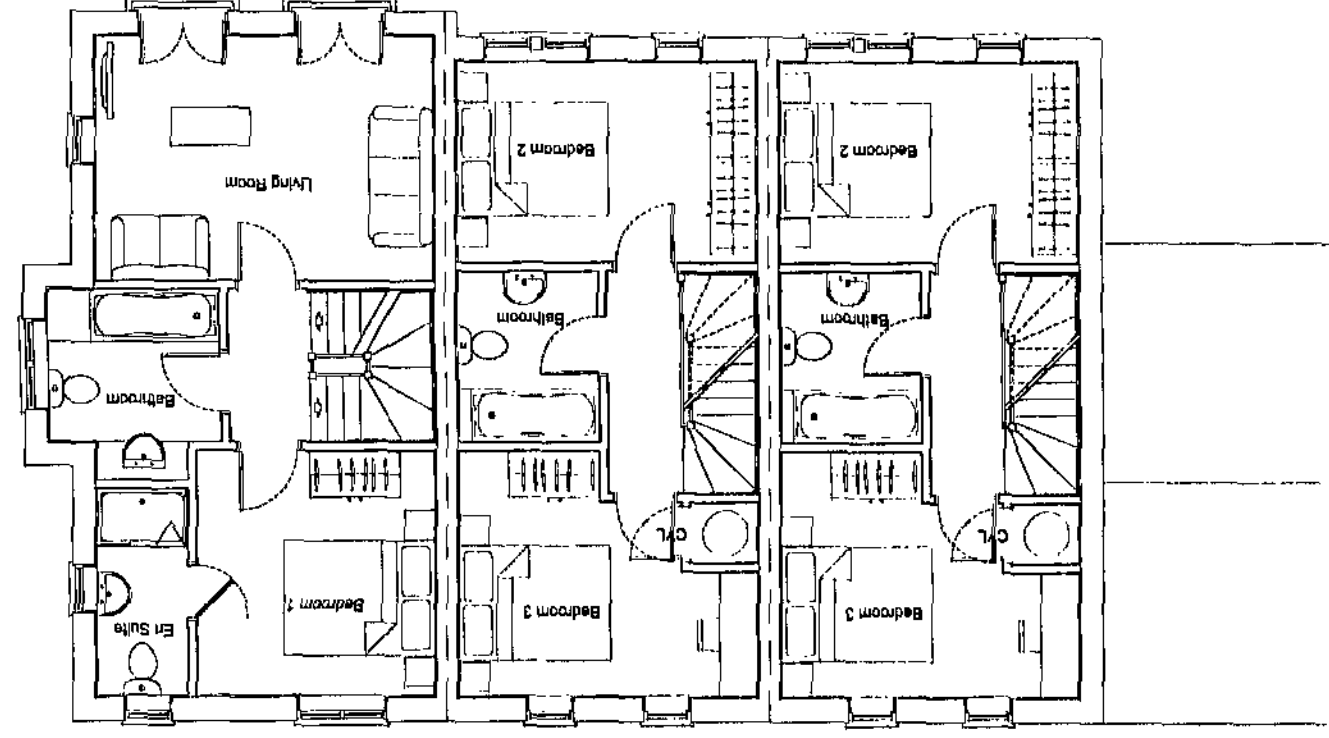

Front elevation

H725

H1280

H1280
Side Elevation

082

H1280
Side Elevation

H1280
Rear Elevation


2014/15

H725

H725


H725
Side Elevation

725

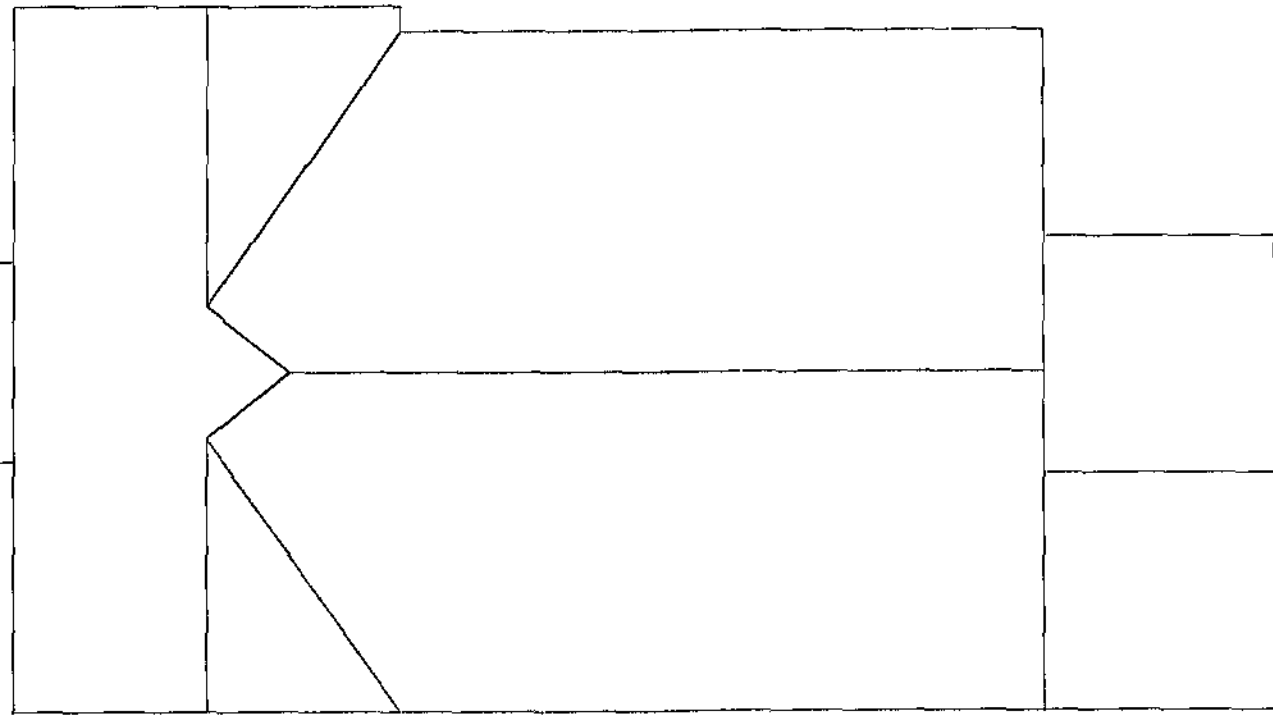

Roof Layout

Second Floor Layout

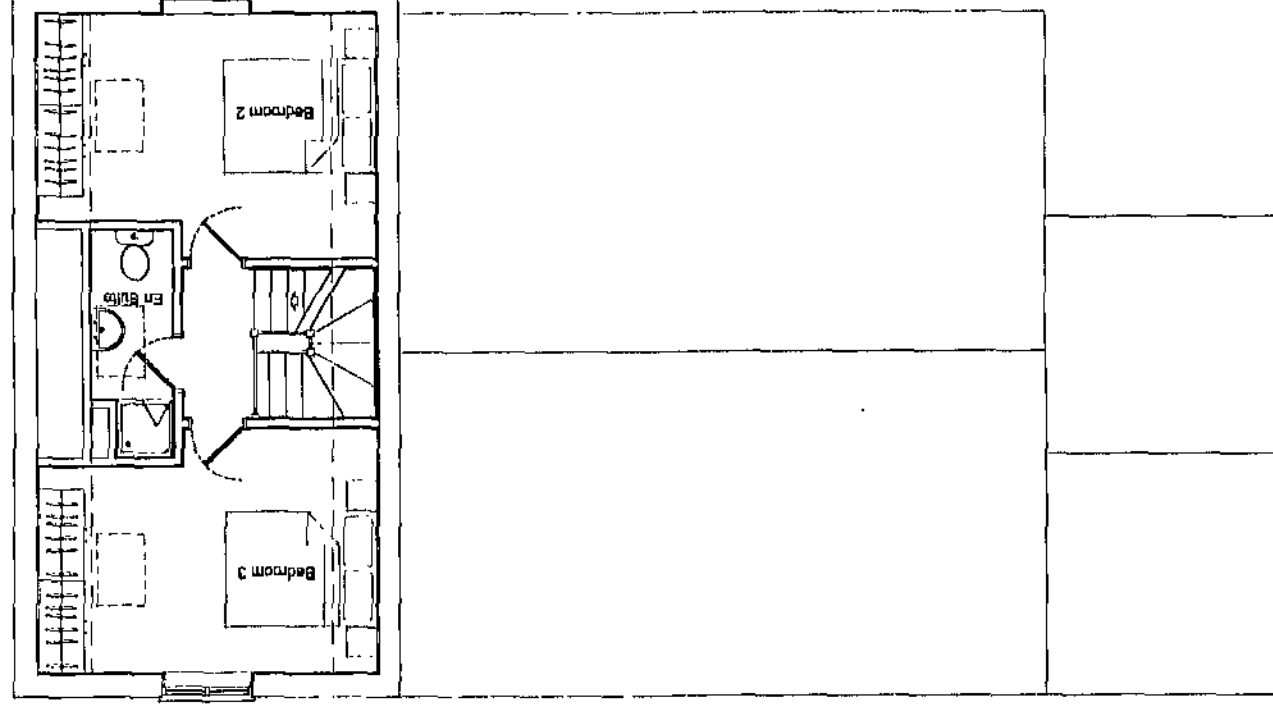

■ architectural design		■ town planning		■ landscape architecture	
John R Paley Associates					
HARTWOOD ESTATES					
CLIENT					
PROJECT					
STATION ROAD WOMBWELL					
DRAWING OF PLOTS 80-82 PLANS AND ELEVATIONS					
MARKETING NAME					
drawing no P08:414:29 scale @ A2					
rev		date			
drawn check		CAH		23.02.10	
e-inf@rpa.co.uk					

1 Red Hall Crescent
Paragon Business Village
Wakefield WF1 2DF


1-01926 383322
1-01926 383322

7 1 Mar 2010
COMMERCIAL
10:00 AM

CLIENT
HARTWOOD ESTATES

John R Paley Associates

- architectural design
- town planning
- landscape architecture

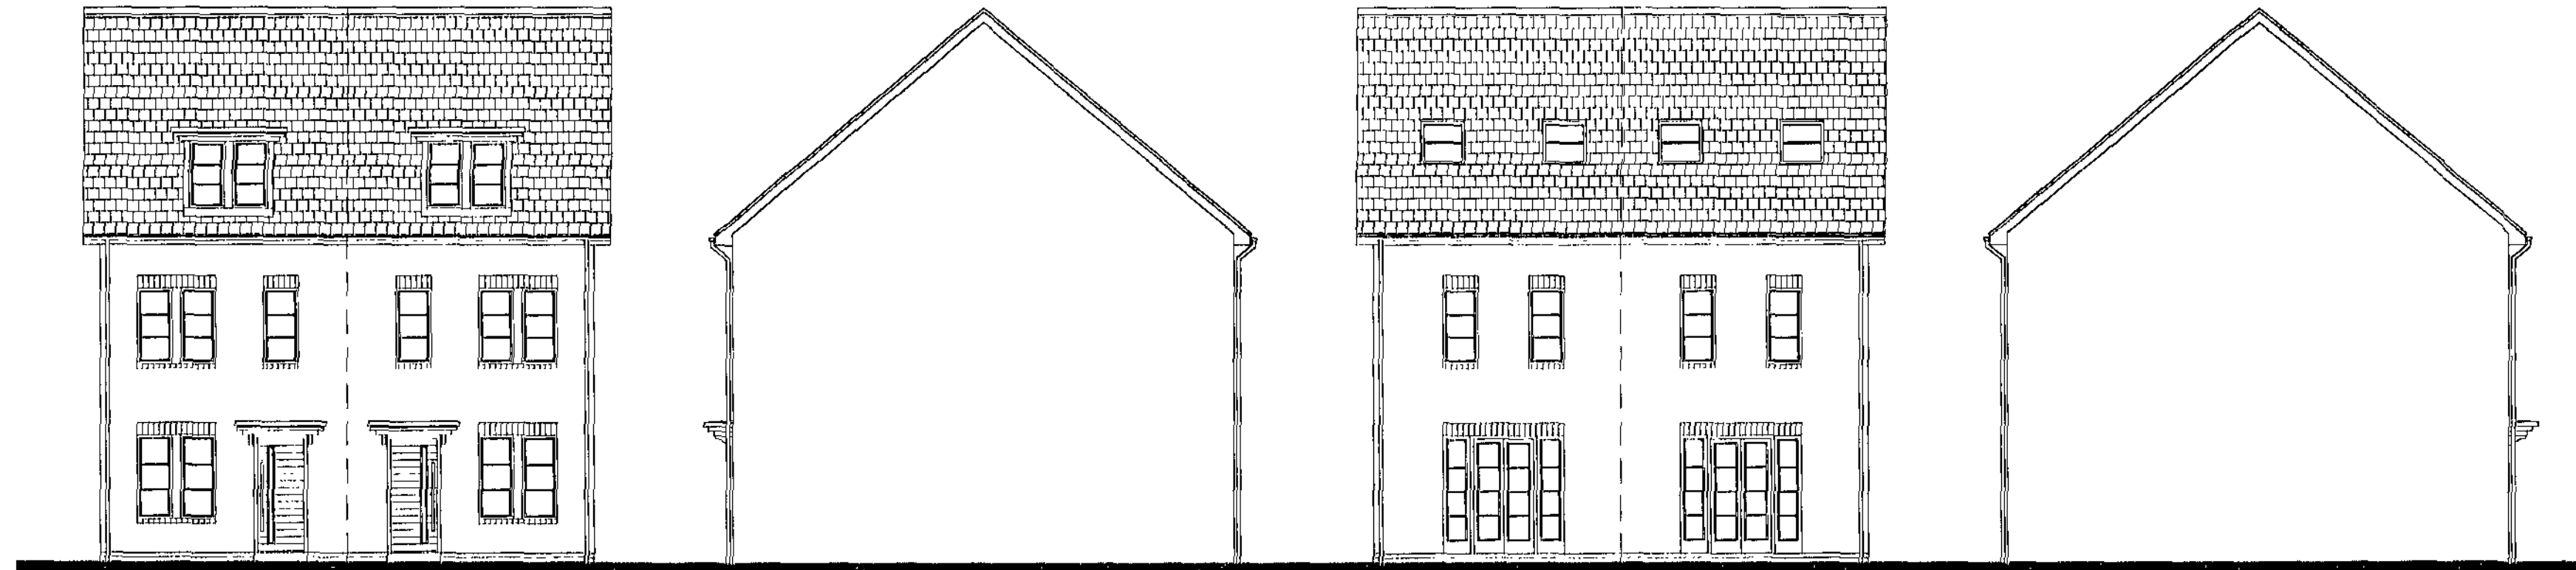


Front Elevation
H1025

H1025


Side Elevation

Rear Elevation


Side Elevation

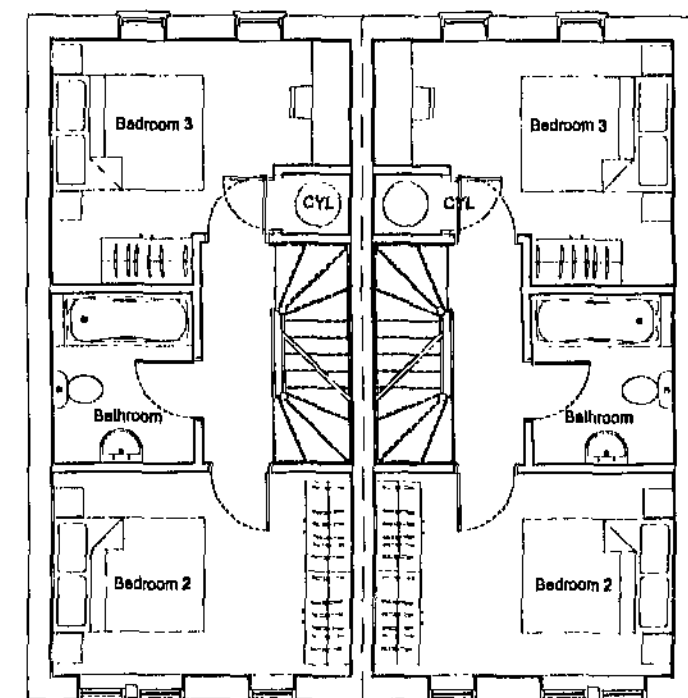


First Floor Layout

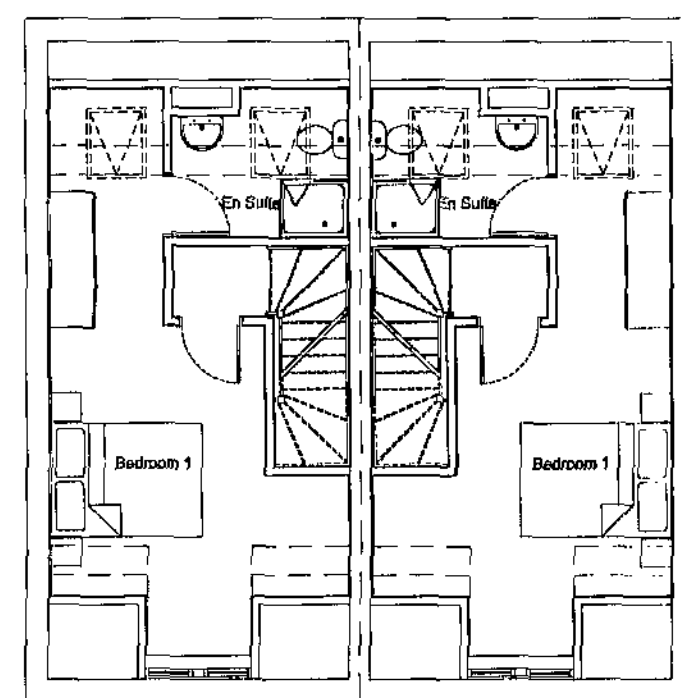

Second Floor Layout

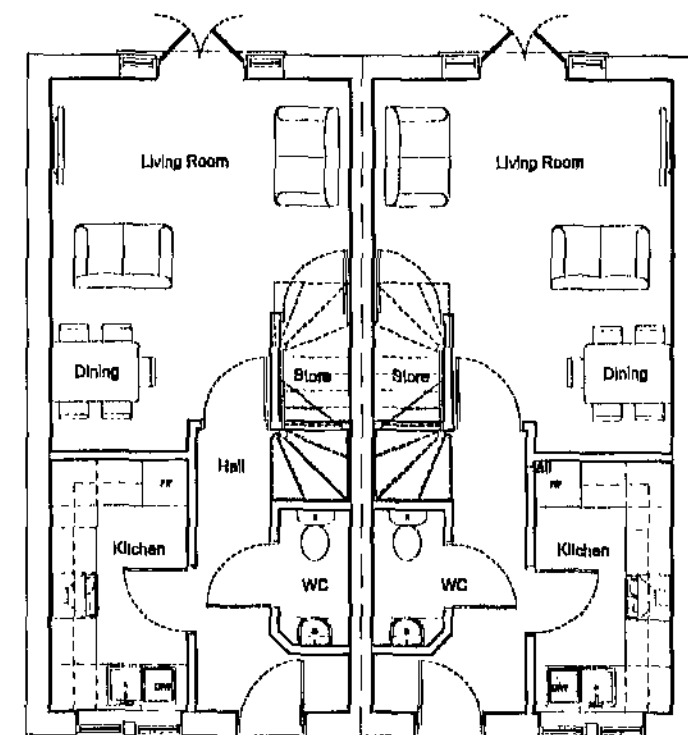



Ground Floor Layout

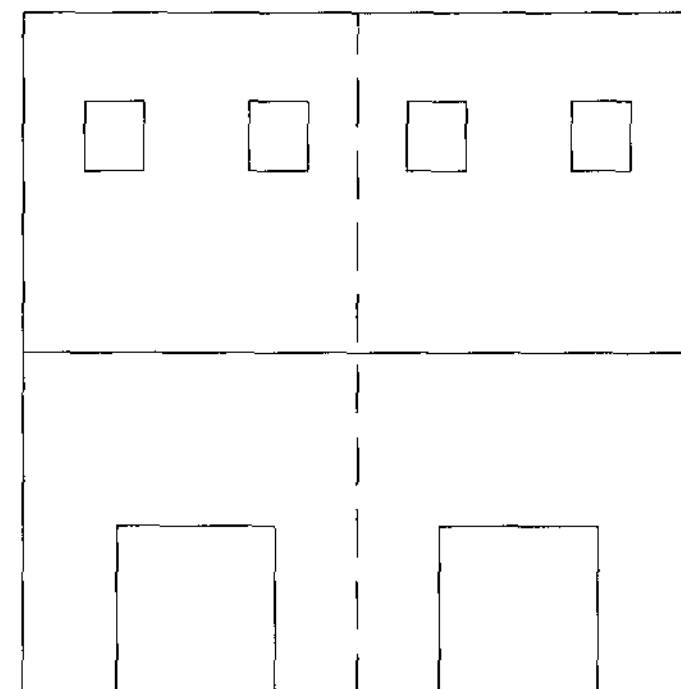


Roof Layout

Plots 78-79, 90-91 & 99-100


- architectural design - town planning - landscape architecture		
John R Paley Associates		
CLIENT HARTWOOD ESTATES		
PROJECT STATION ROAD WOMBWELL		
DRAWING OF PLOTS 78-79, 90-91 & 99-100 PLANS AND ELEVATIONS MARKETING NAME		
drawing no p08:4141:28	rev —	date FEB 10
scale @ A2 1:100	drawn SPN	check CAH
1 Red Hall Crescent Paragon Business Village Wakefield WF1 2DF		t-01924 383322 f-01924 384382 e-info@jrpassoc.co.uk

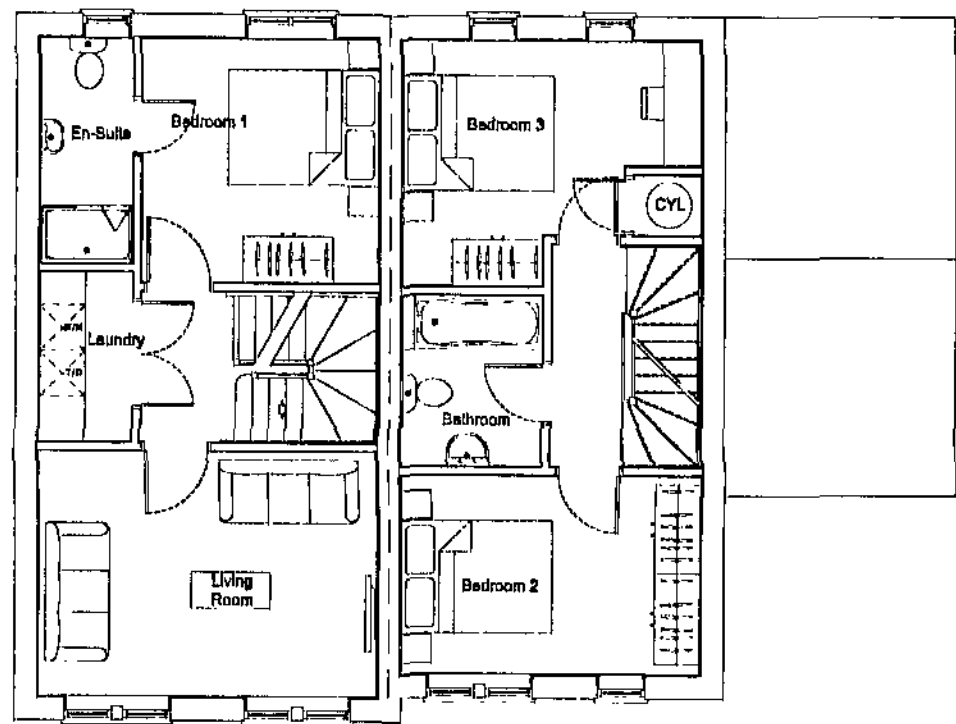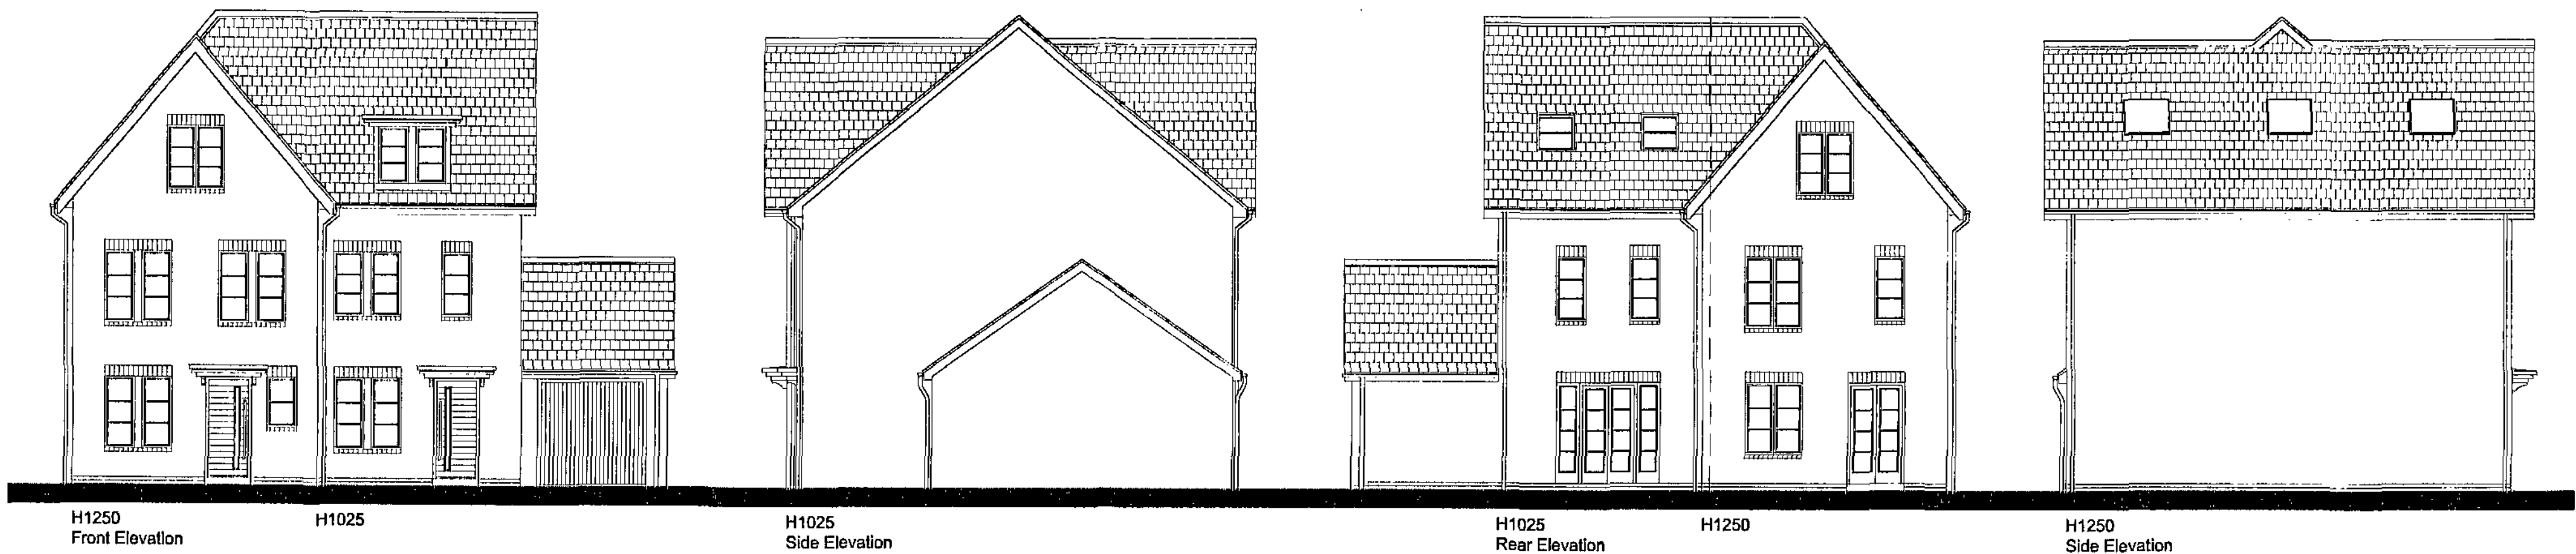


First Floor Layout

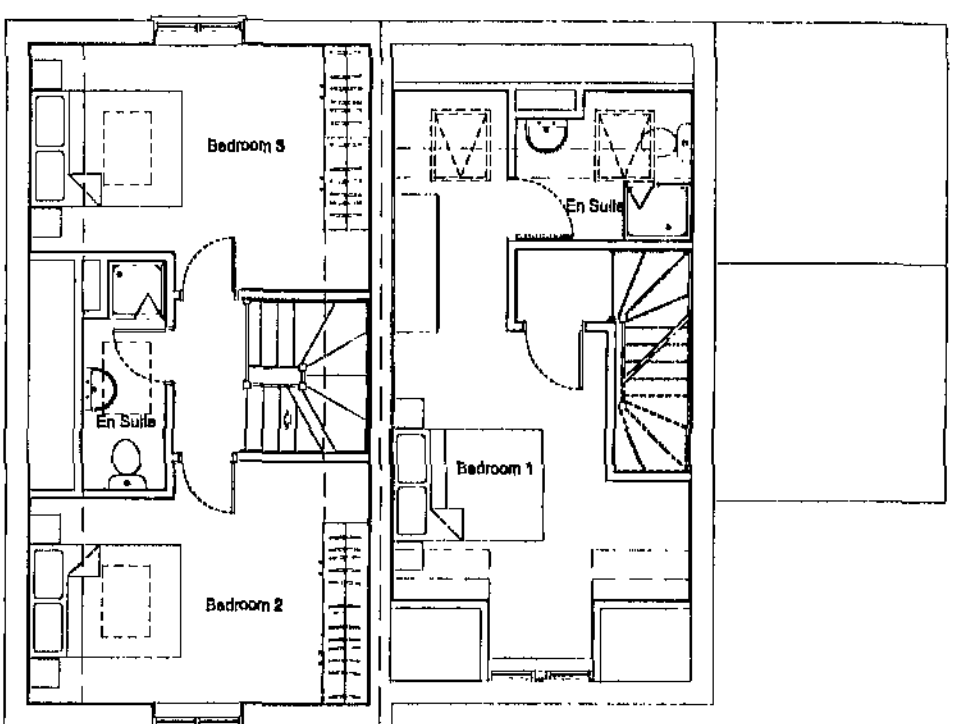

Second Floor Layout

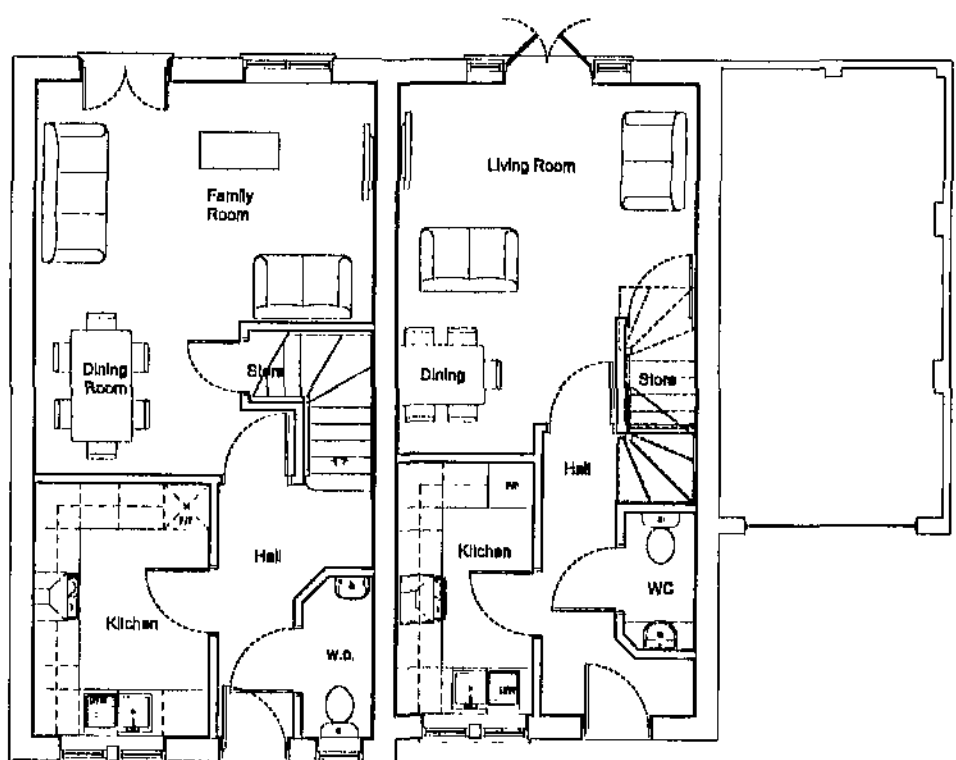

Ground Floor Layout

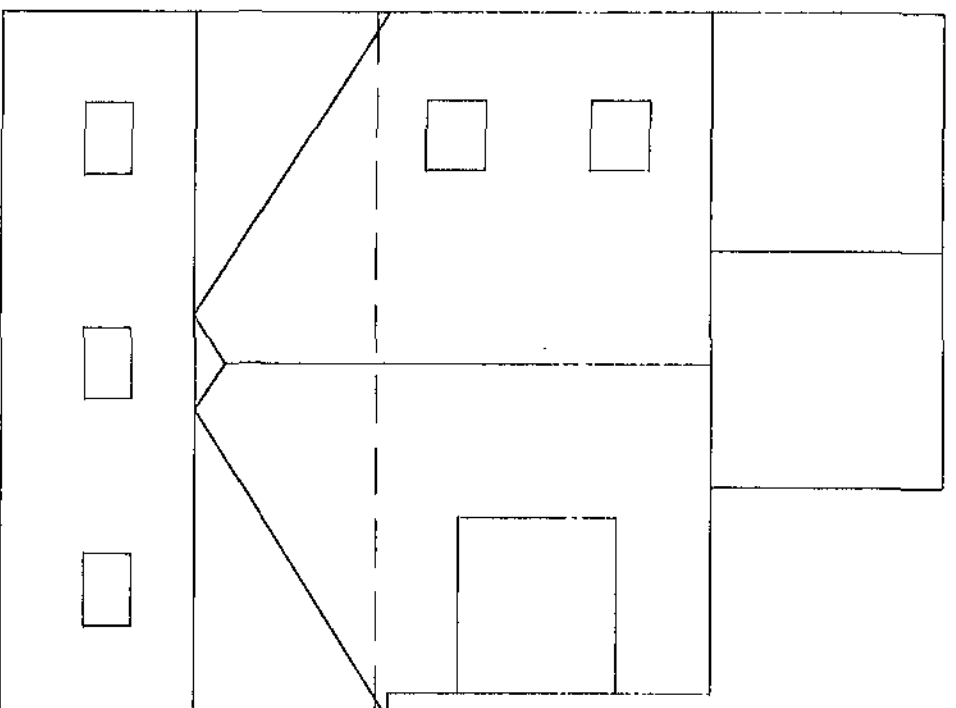

Roof Layout

Architectural design
Town planning
Landscape architecture

JRP

John R Paley Associates

CLIENT
HARTWOOD ESTATES

PROJECT
STATION ROAD
WOMBWELL

DRAWING OF
PLOTS 76-77
PLANS AND ELEVATIONS
MARKETING NAME

drawing no
P08:4141:27

scale @ A2
1:100

rev
-

date
FEB 10

drawn
SPN



check
CAH

date
23.02.10


1 Red Hall Crescent
Paragon Business Village
Wakefield
WF1 2DF

t-01924 383327
f-01924 304302
e-info@jrpassoc.co.uk


Plots 76-77

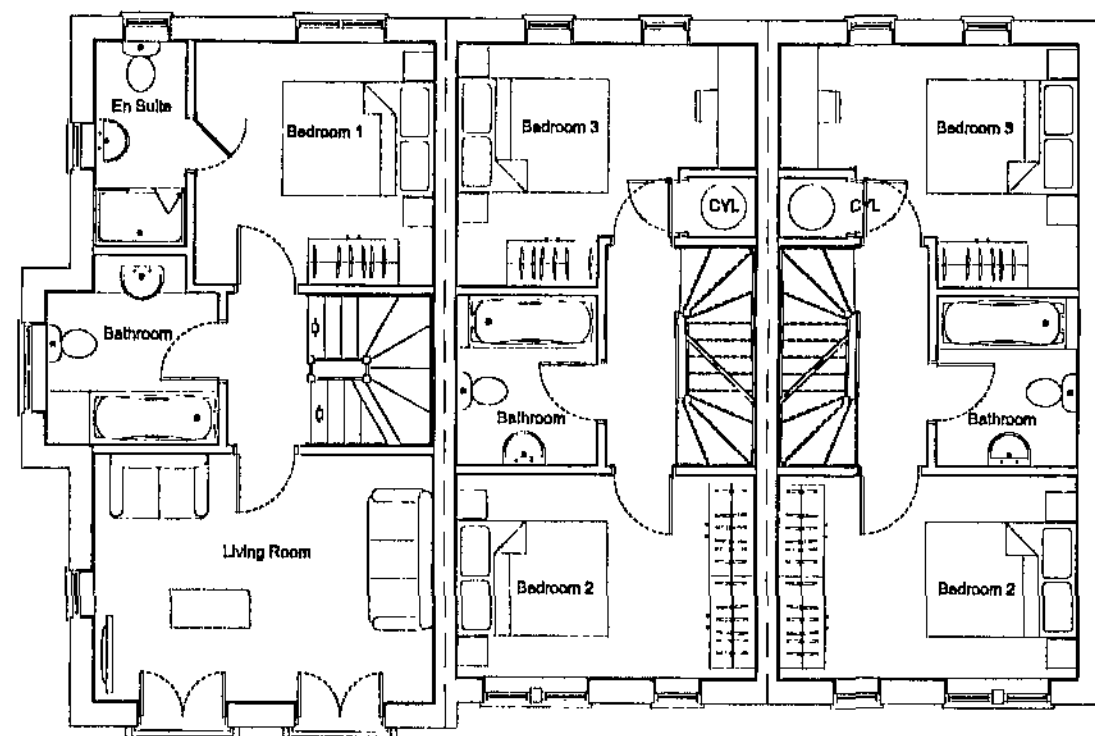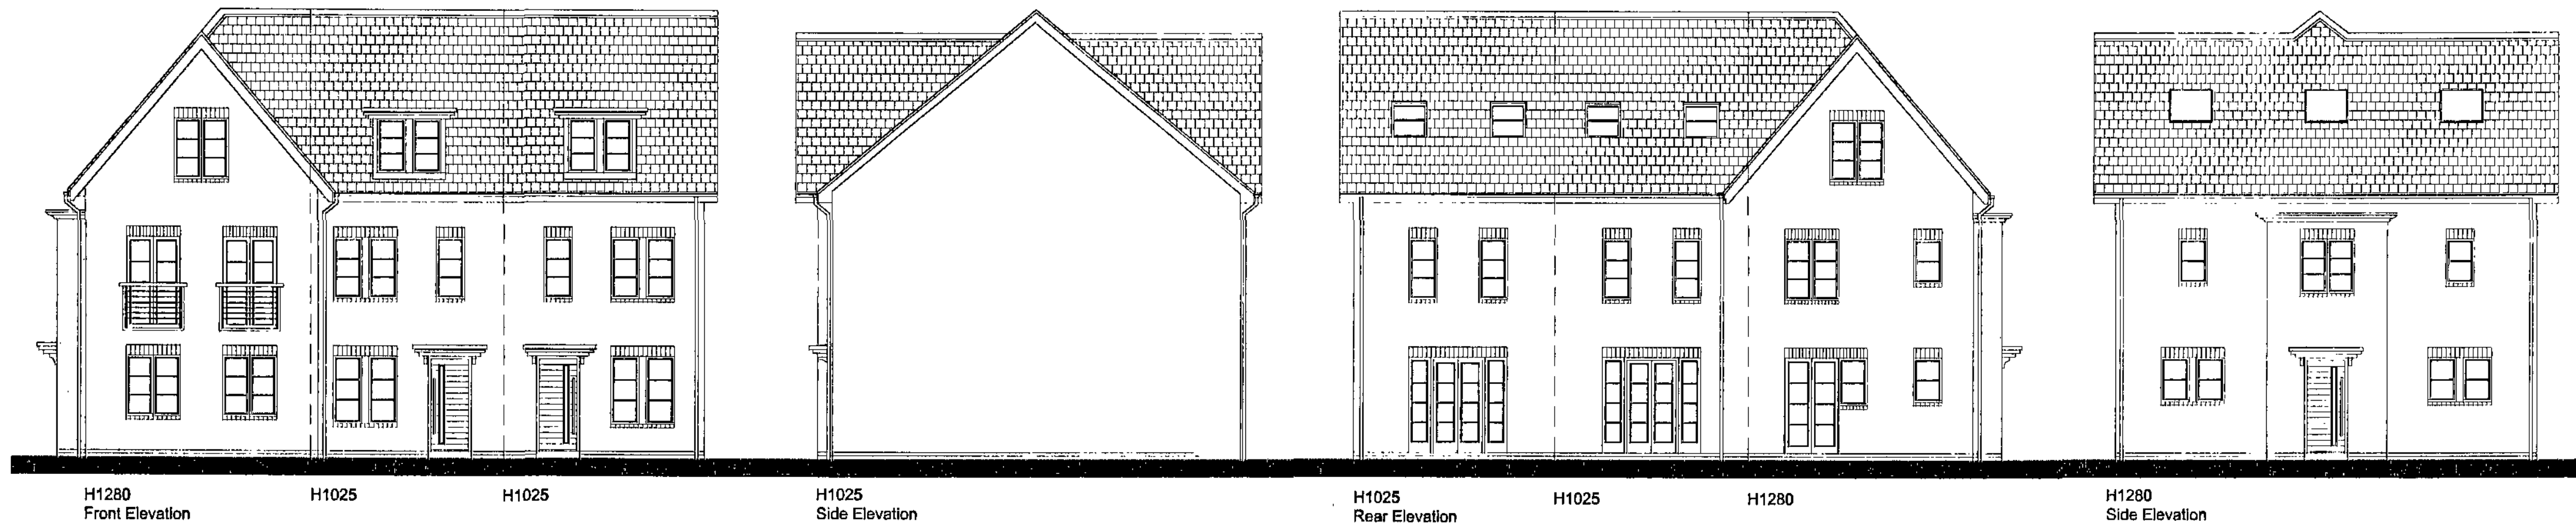


First Floor Layout

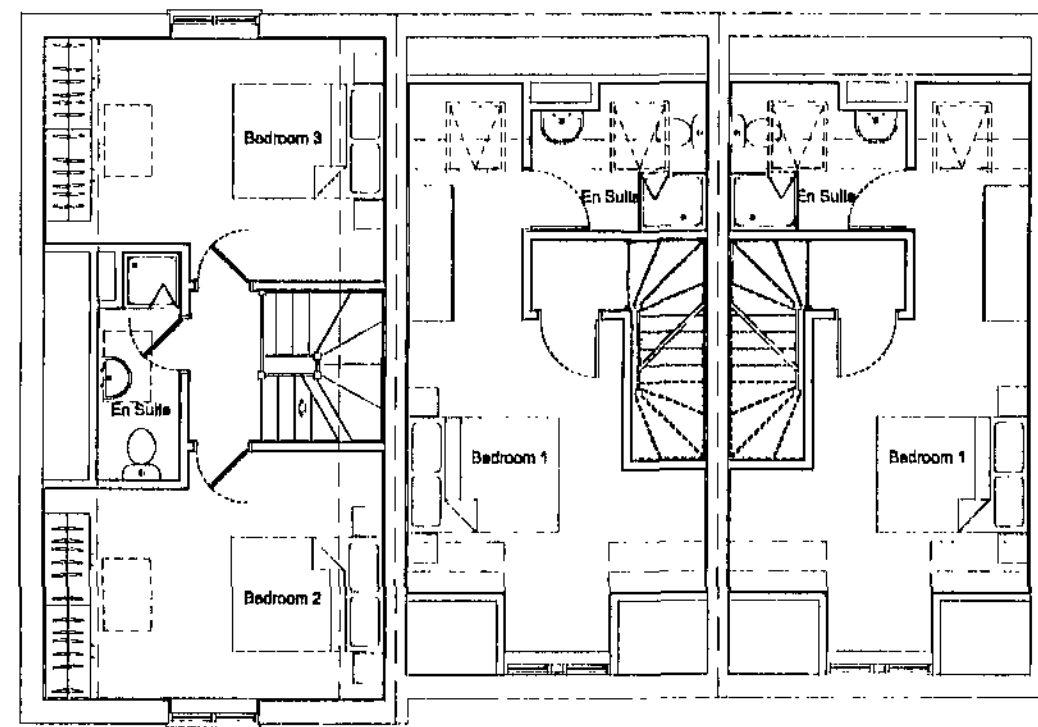

Second Floor Layout

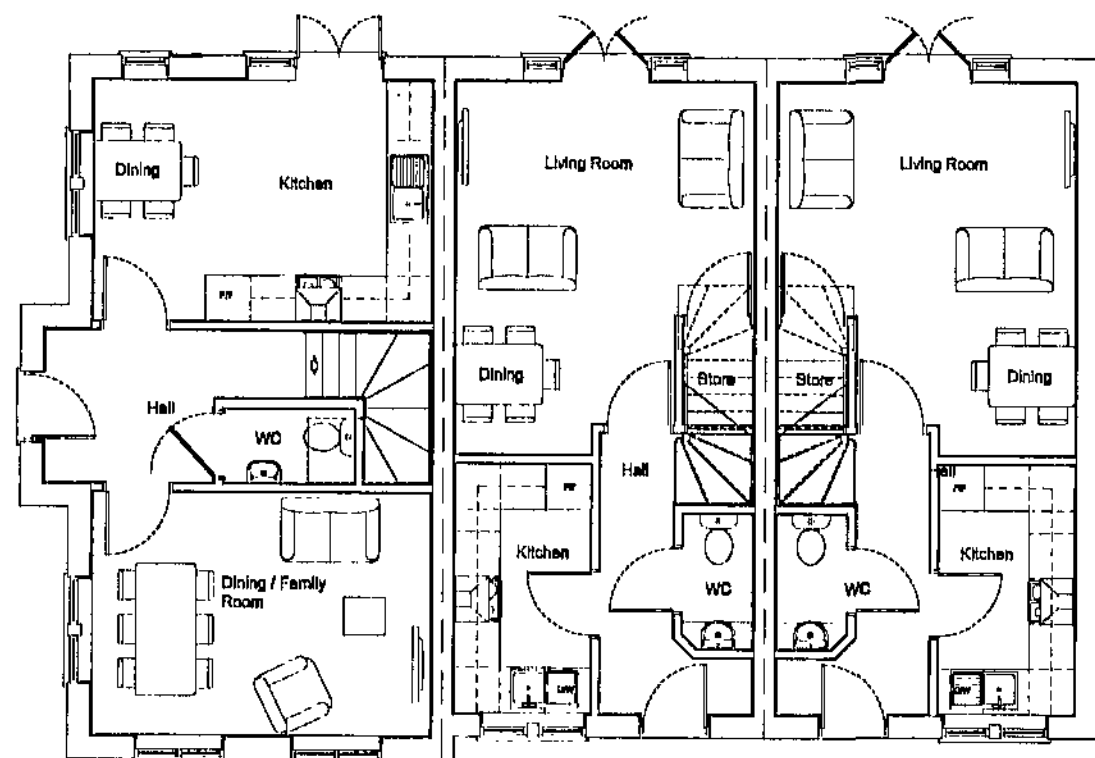

Ground Floor Layout

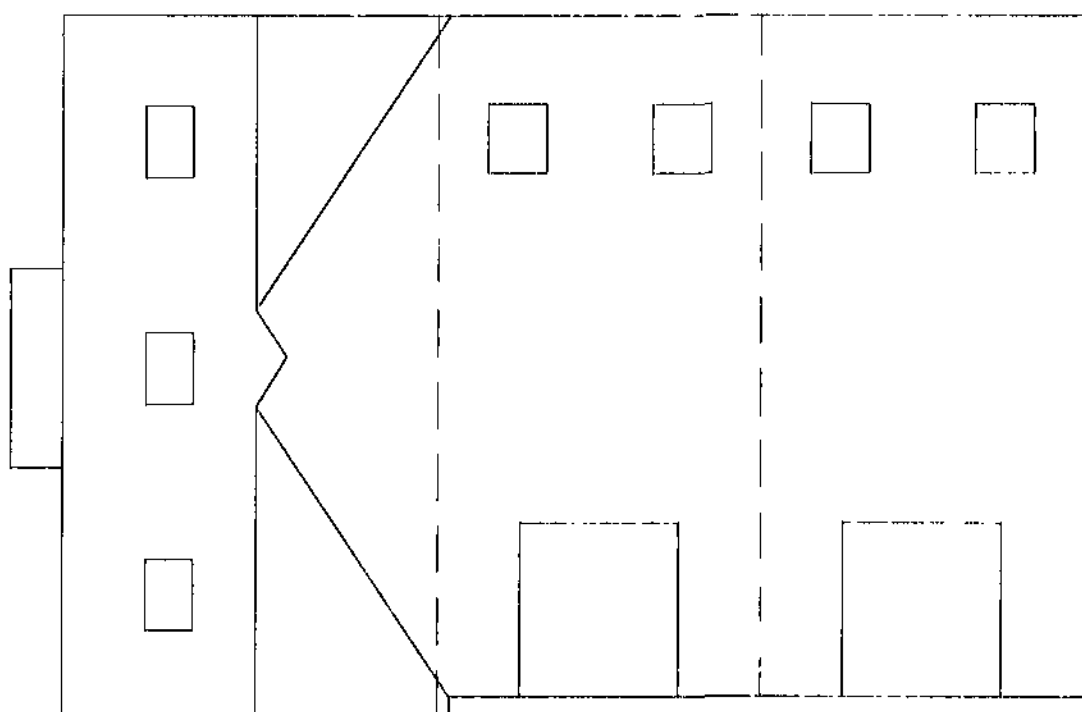

Roof Layout

Plots 73-75

■ architectural design
 ■ town planning
 ■ landscape architecture

J R P

John R Paley Associates

CLIENT
HARTWOOD ESTATES

PROJECT
STATION ROAD
WOMBWELL

DRAWING OF
PLOTS 73-75
PLANS AND ELEVATIONS
MARKETING NAME

drawing no
p08:4141:26

scale @ A2
1:100

rev
—

date
FEB 10



drawn
SPN

check
CAH


date
23.02.10

1 Red Hall Crescent
Paragon Business Village
Wakefield
WF1 2DF


01924 383327
01924 384382
e-info@jrpasoc.co.uk

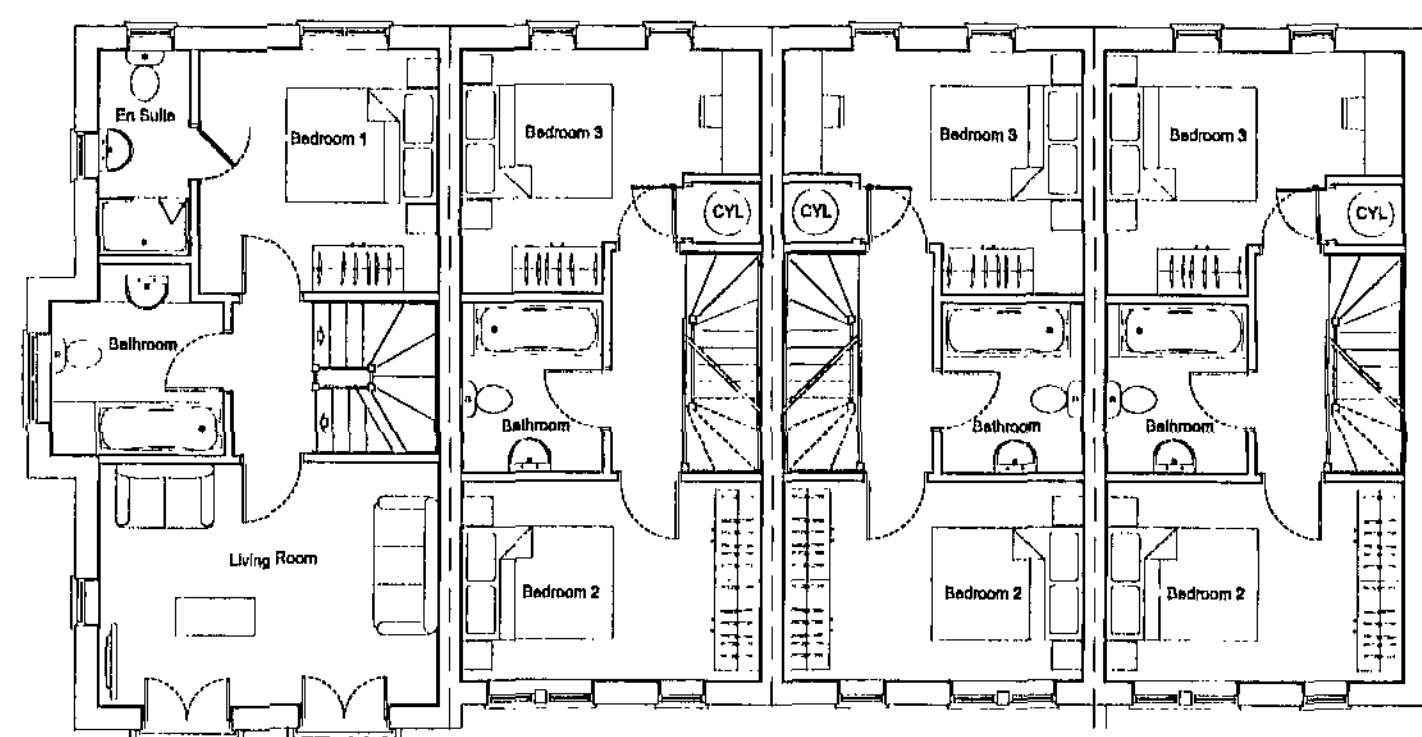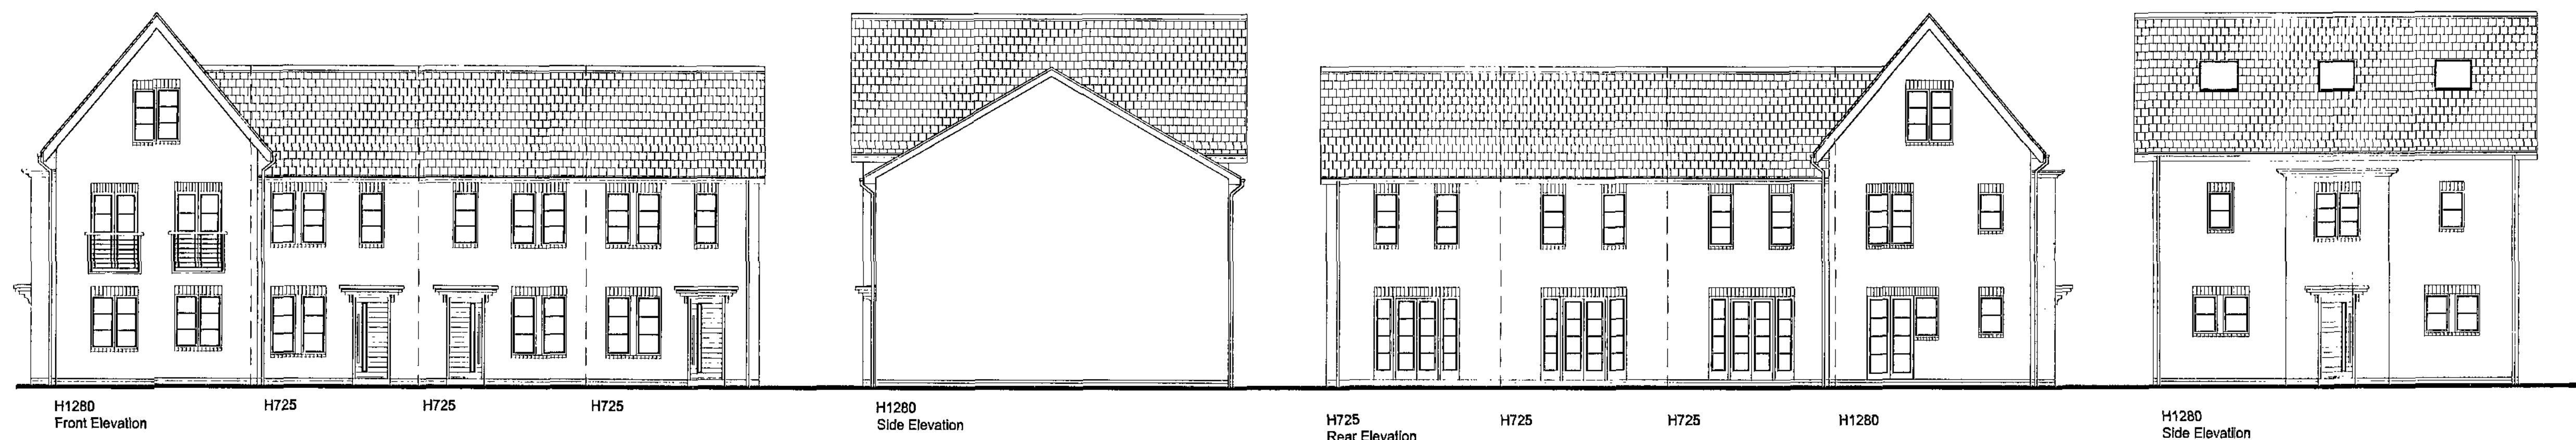


First Floor Layout

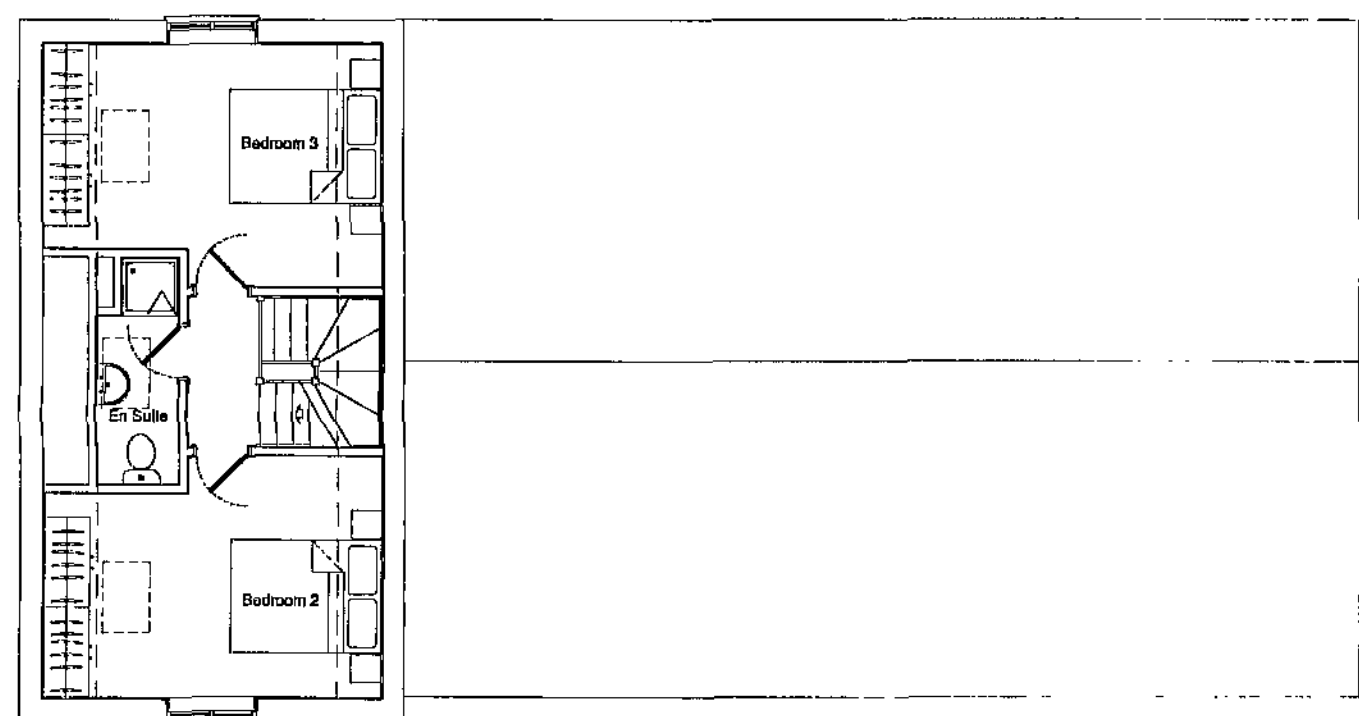

Second Floor Layout

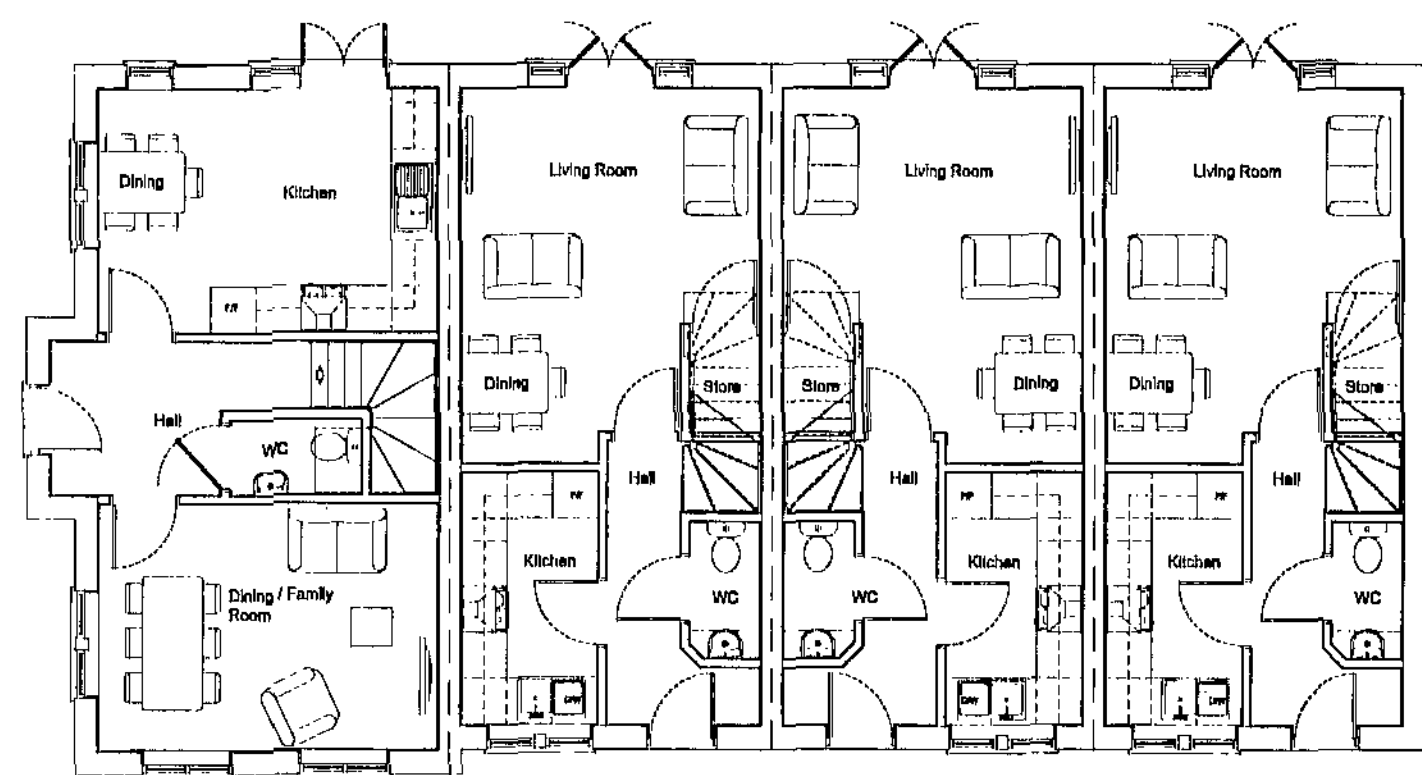

Ground Floor Layout

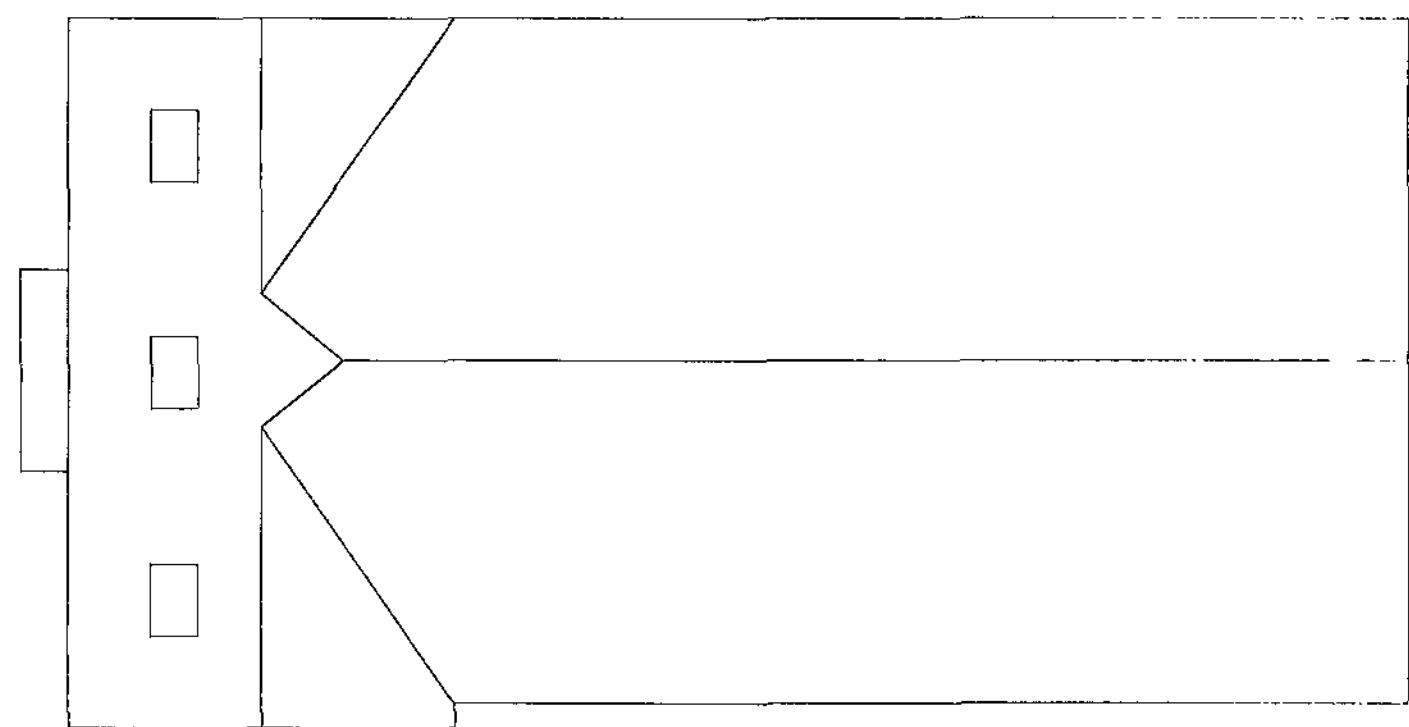

Roof Layout

- architectural design
- town planning
- landscape architecture

John R Paley Associates

CLIENT

HARTWOOD ESTATES

PROJECT

**STATION ROAD
WOMBWELL
PLOTS 69-72**



DRAWING OF
PLANS AND ELEVATIONS

MARKETING NAME


drawing no	rev	date
D08:4141:25		FEB 10
scale @ A1	drawn	check
1:100	KM	CAH
		date
		26.02.10

1 Red Hall Crescent
Paragon Business Village
Wakefield
WF1 2DF


1-01924 383322
1-01924 384387
e:info@jrpassoc.co.uk

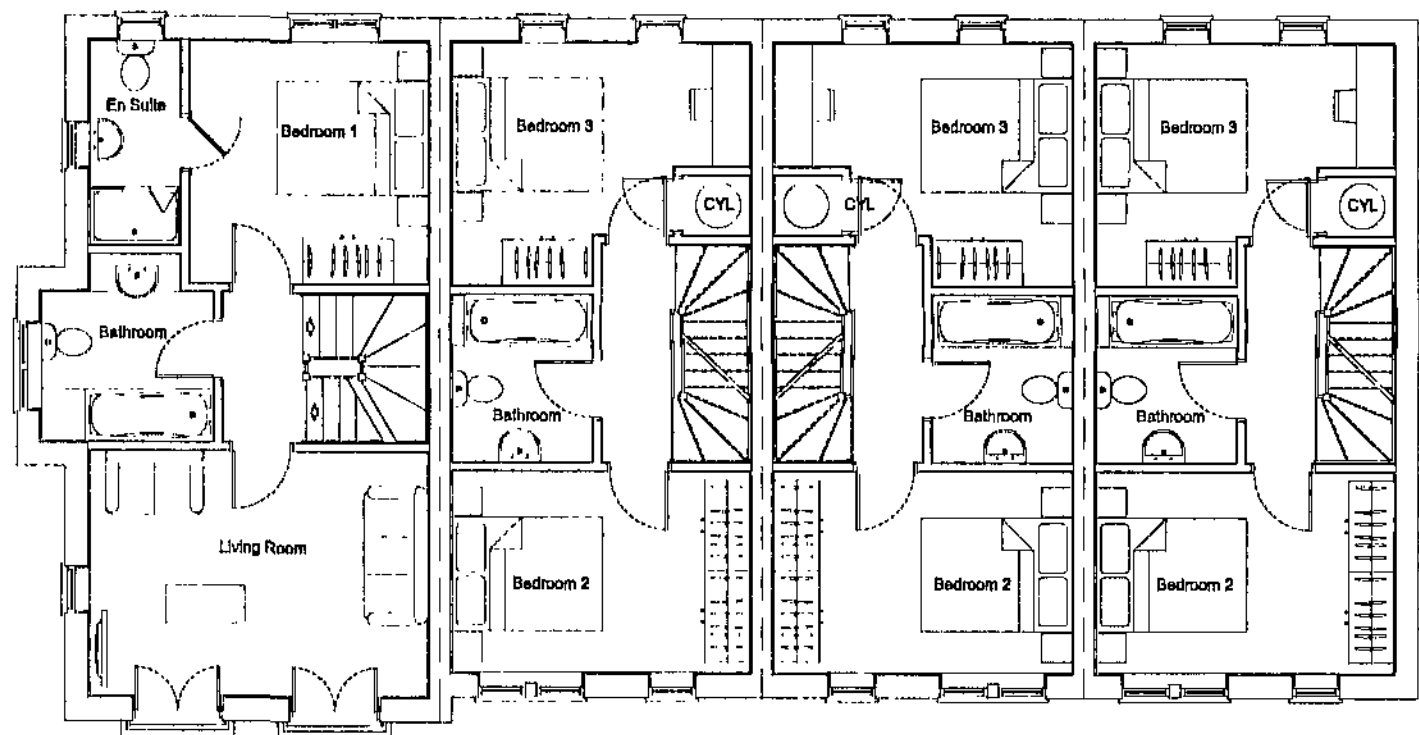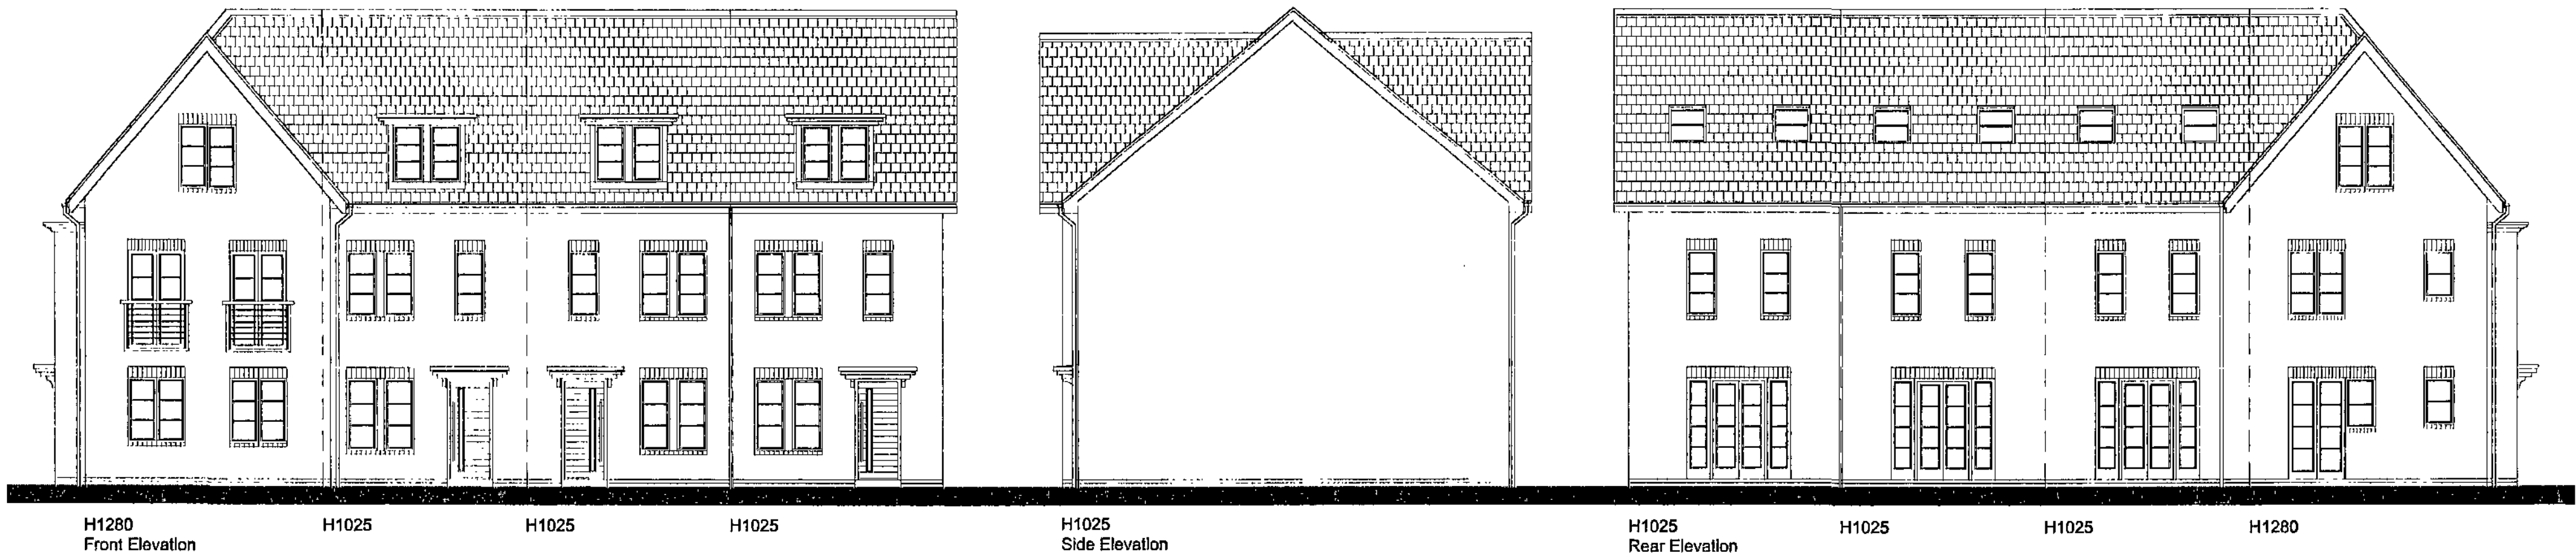


First Floor Layout

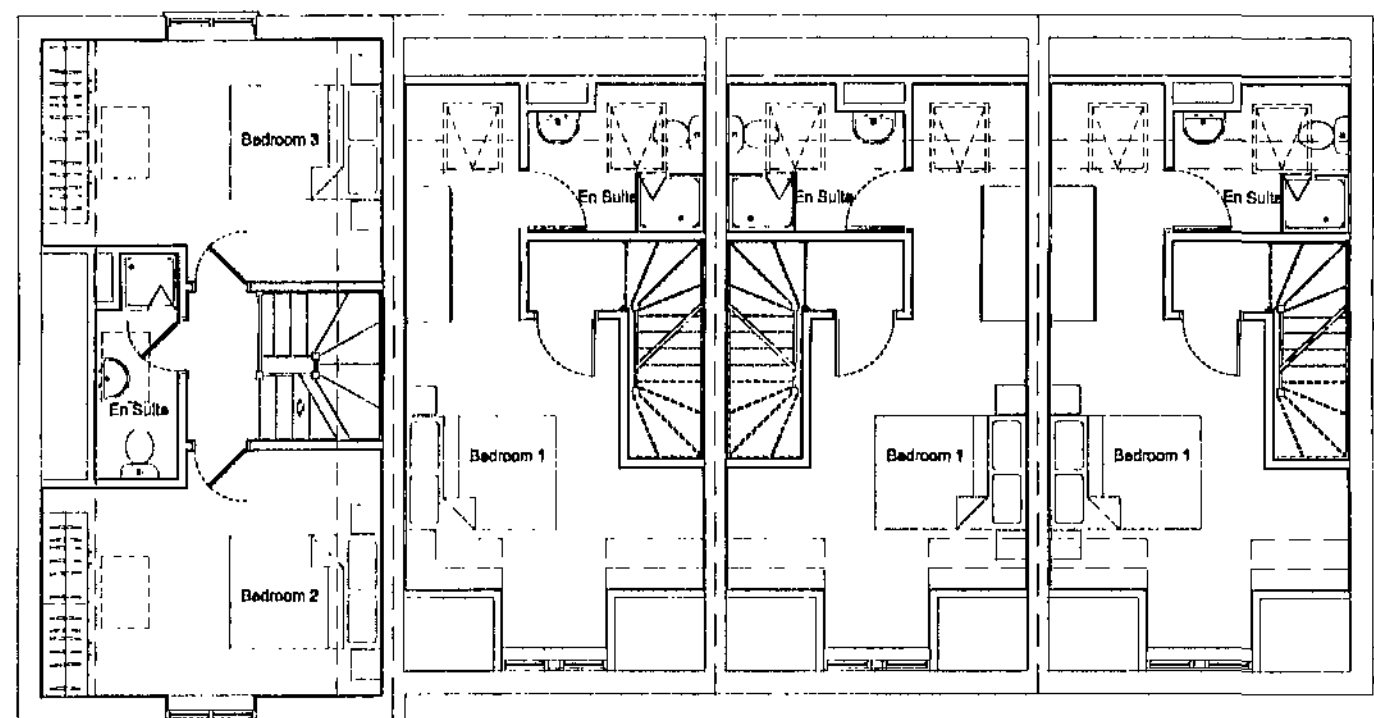


Second Floor Layout

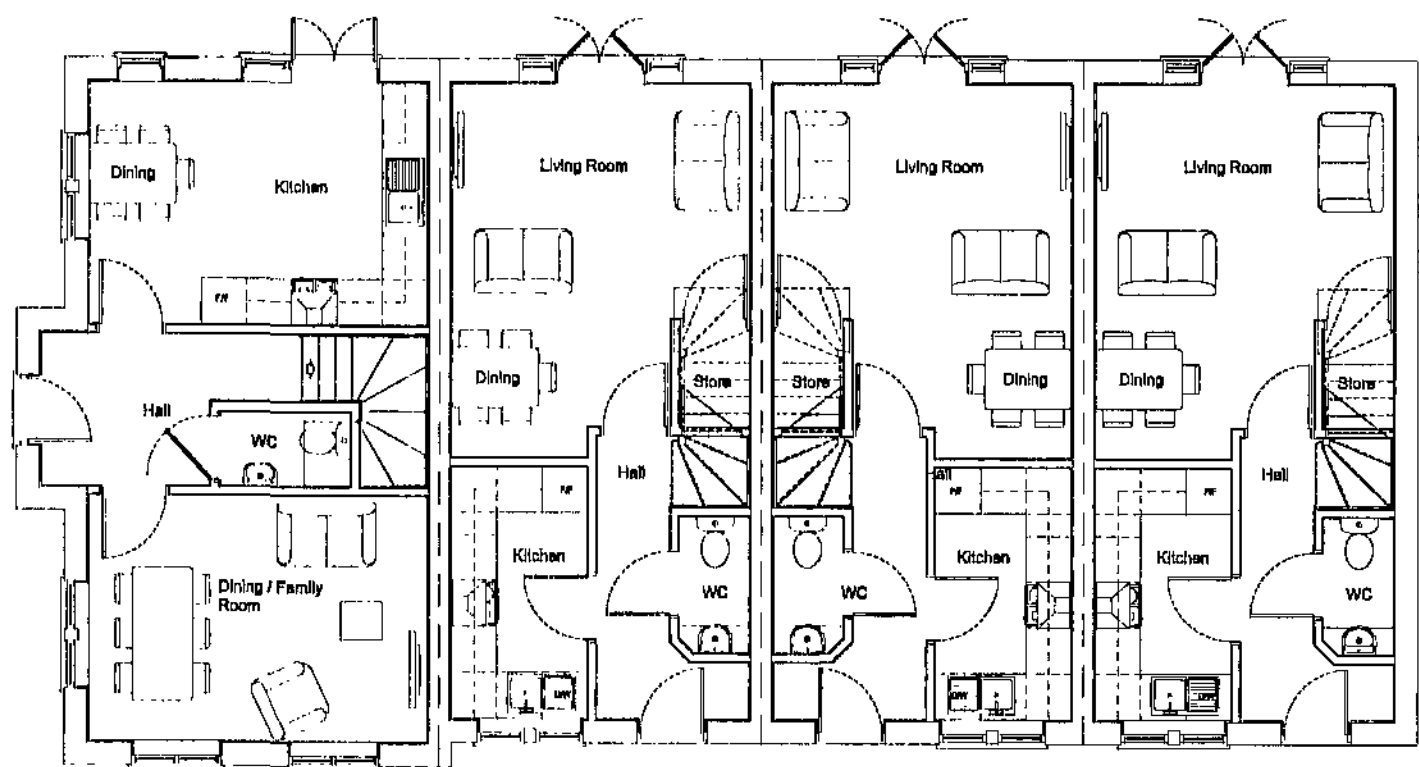

Ground Floor Layout

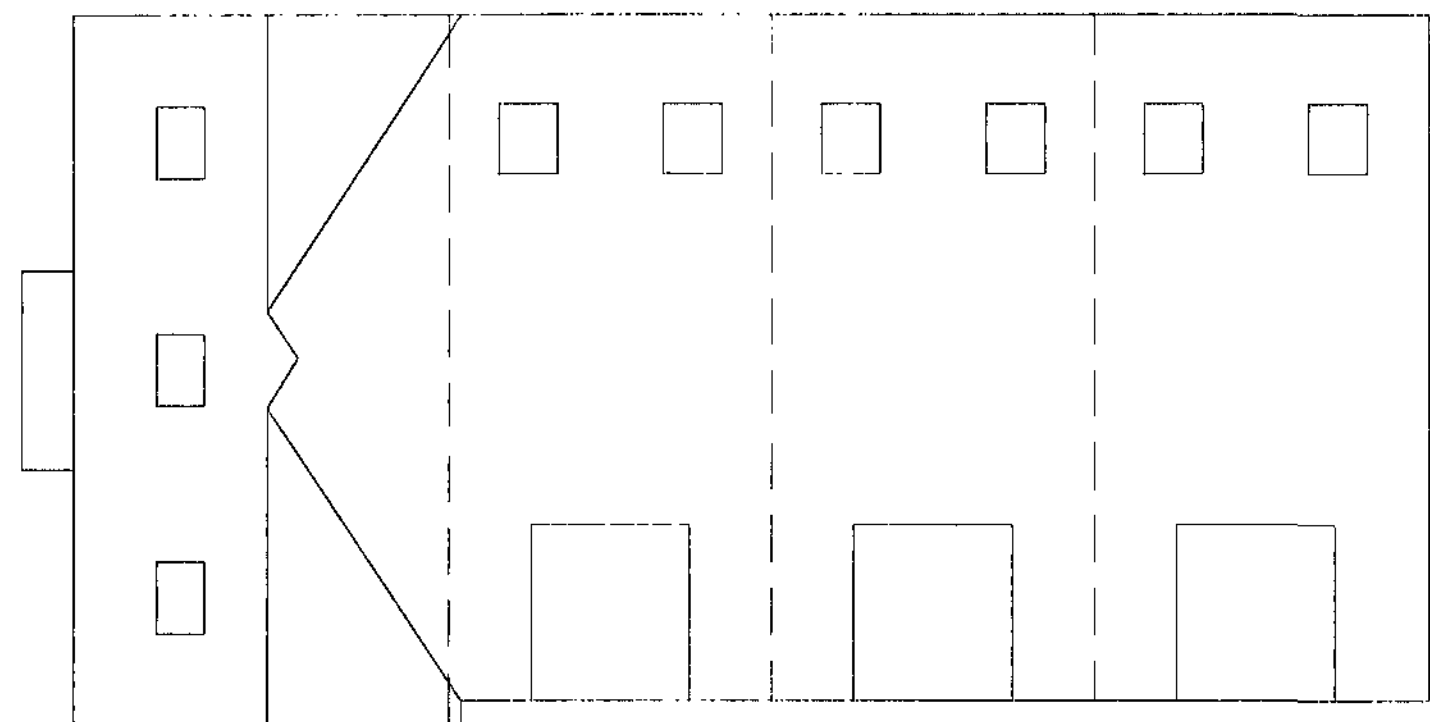

Roof Layout

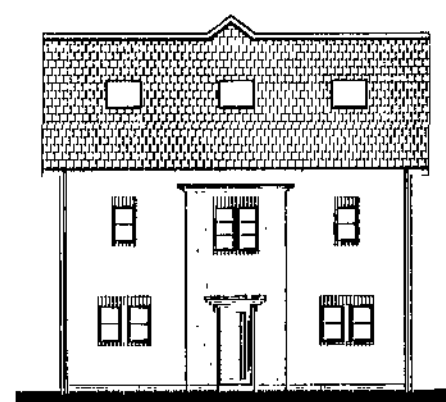

H1280
Side Elevation

- architectural design
- town planning
- landscape architecture



John R Paley Associates

CLIENT

HARTWOOD ESTATES

PROJECT

STATION ROAD
WOMBWELL

DRAWING OF

PLOTS 65-68
PLANS AND ELEVATIONS

MARKETING NAME

drawing no

p08:4141:24

scale @ A2

1:100

rev

—

drawn

SPN

date

FEB 10

check

CAH


date

23.02.10


1 Red Hall Crescent
Paragon Business Village
Wakefield
WF1 2DF

t: 01924 383322
f: 01924 384387
e: info@jrpasser.co.uk


Plots 65-68

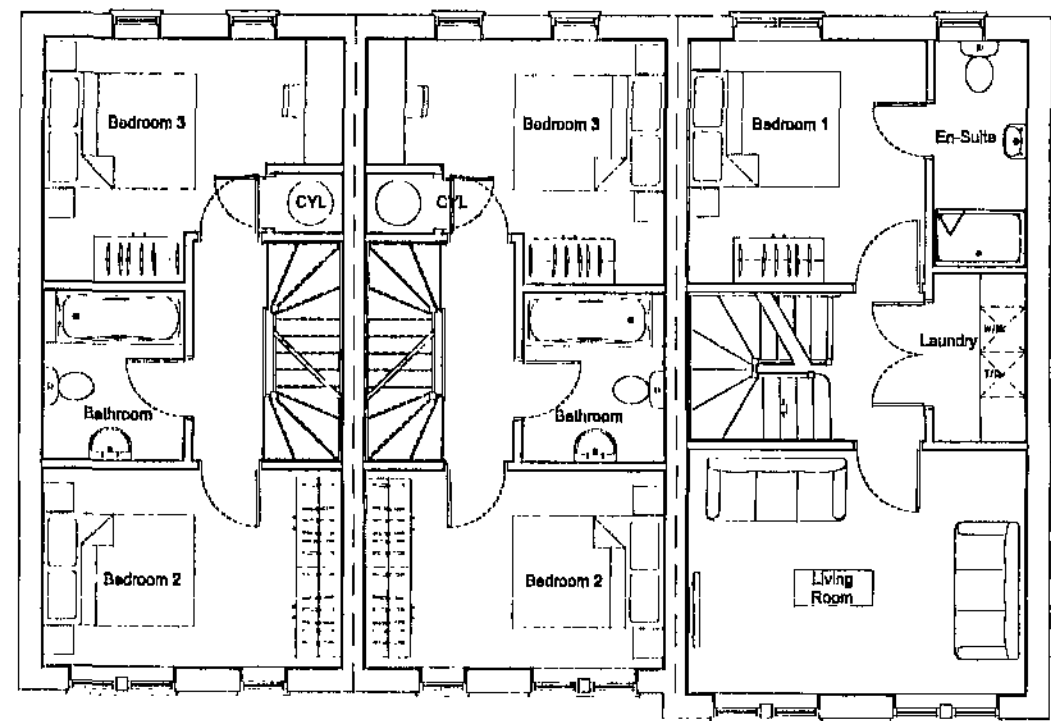


First Floor Layout

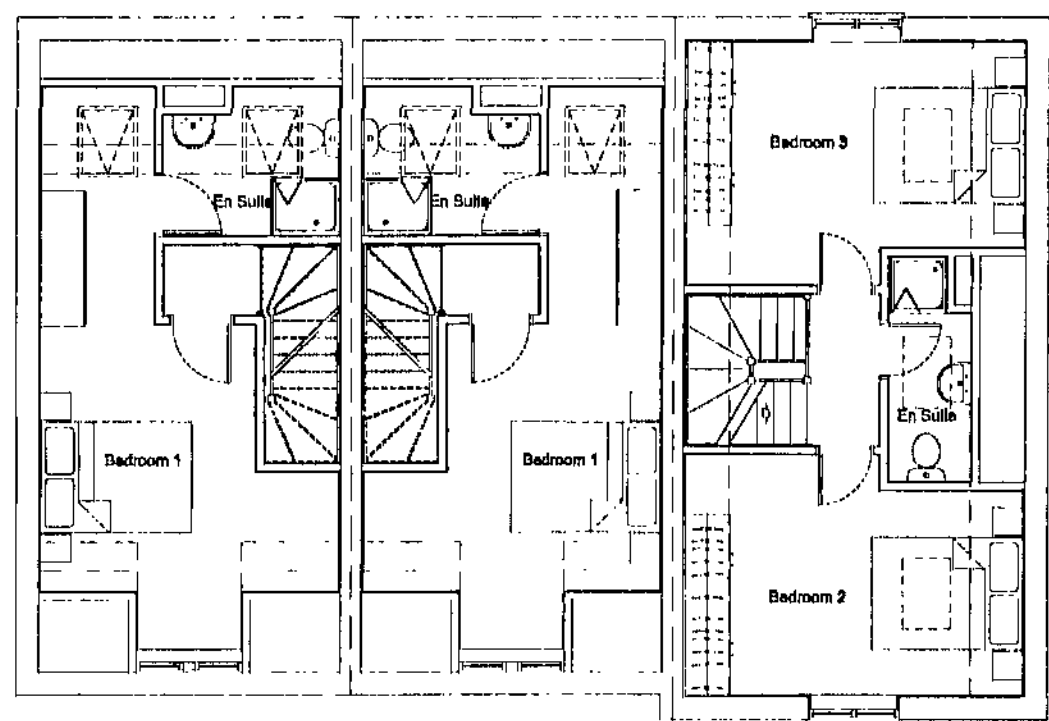

Second Floor Layout

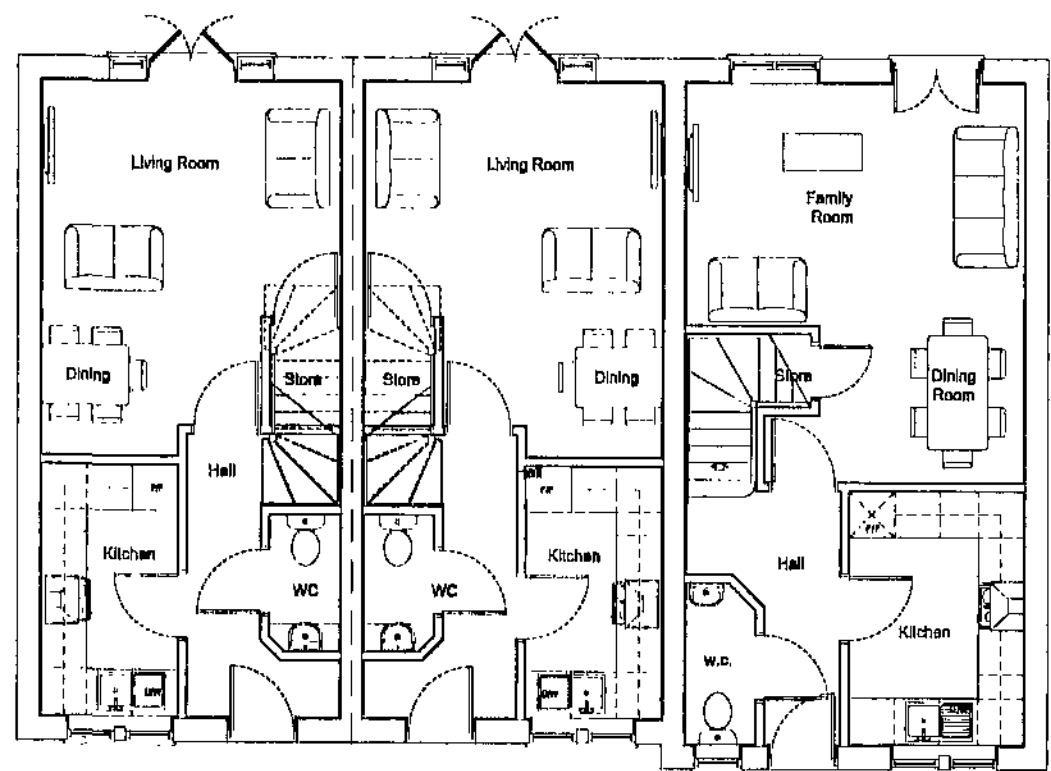

Ground Floor Layout

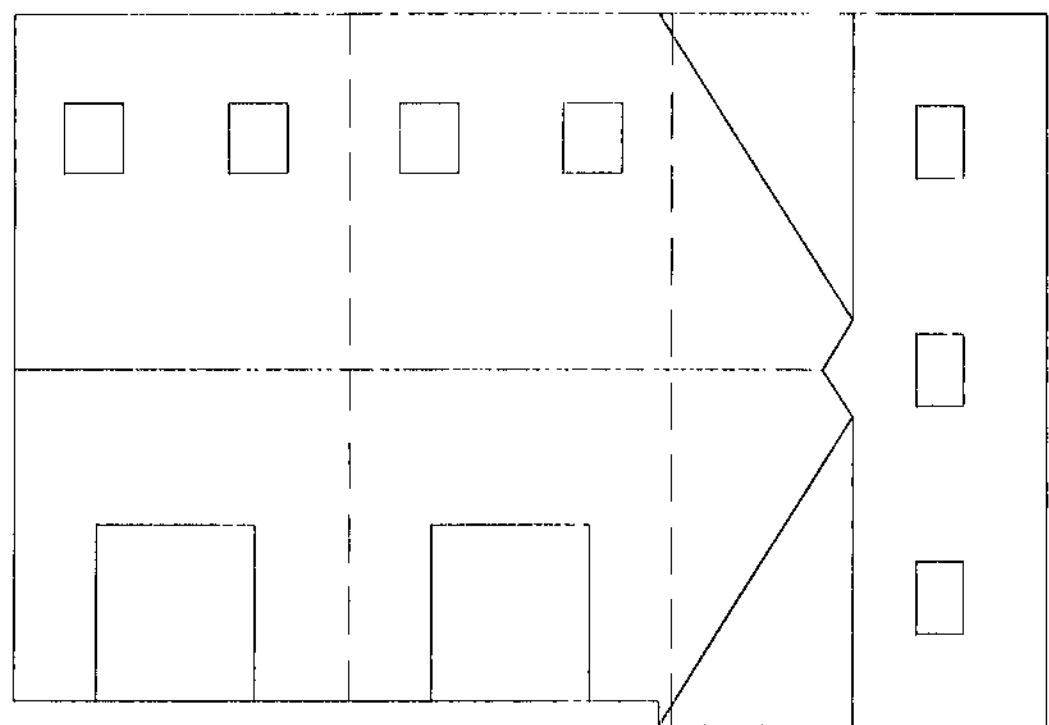

Roof Layout

■ architectural design

■ town planning

■ landscape architecture

J R P

John R Paley Associates

CLIENT

HARTWOOD ESTATES

PROJECT

STATION ROAD

WOMBWELL

DRAWING OF

PLOTS 62-64

PLANS AND ELEVATIONS

MARKETING NAME

drawing no

p08:4141:23

scale @ A2

1:100

rev

-

drawn

SPN

date

FEB 10

date

23.02.10

1 Red Hall Crescent

Paragon Business Village

Wakefield



WF1 2DF

t: 01924 383322


f: 01924 384382

e: info@jrpassoc.co.uk


Plots 62-64

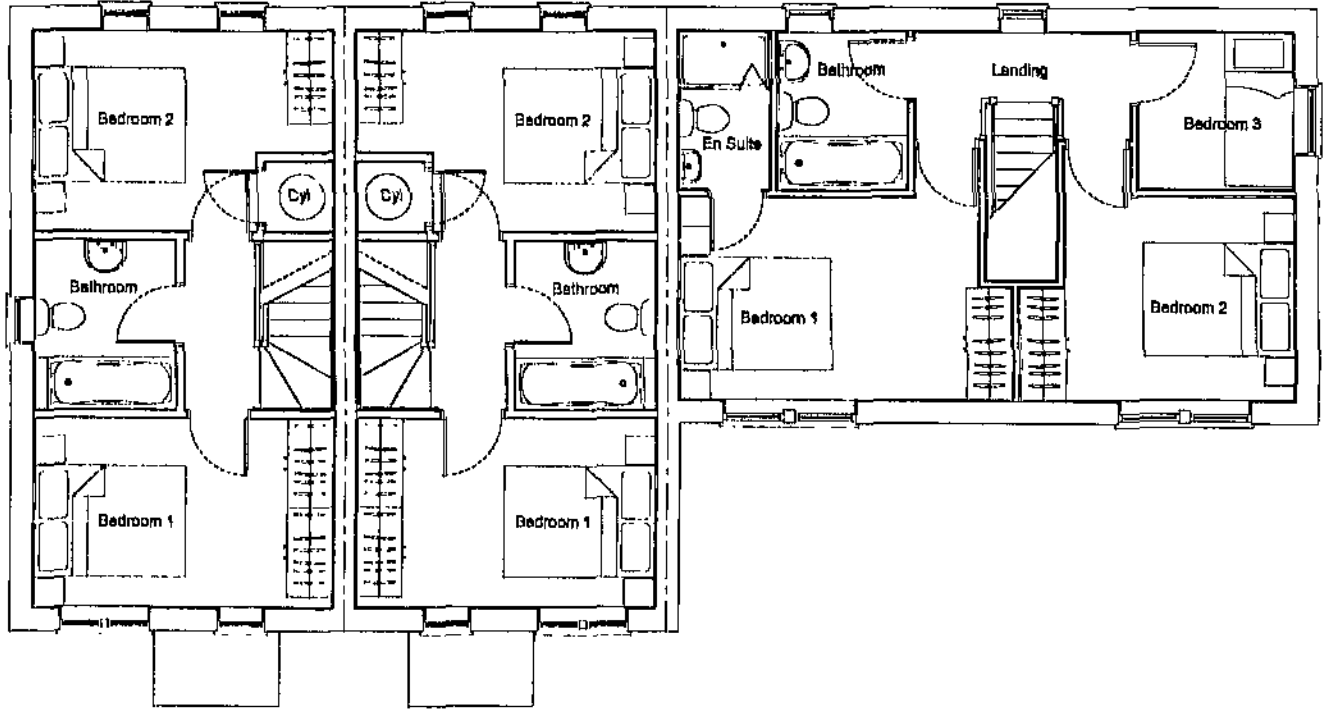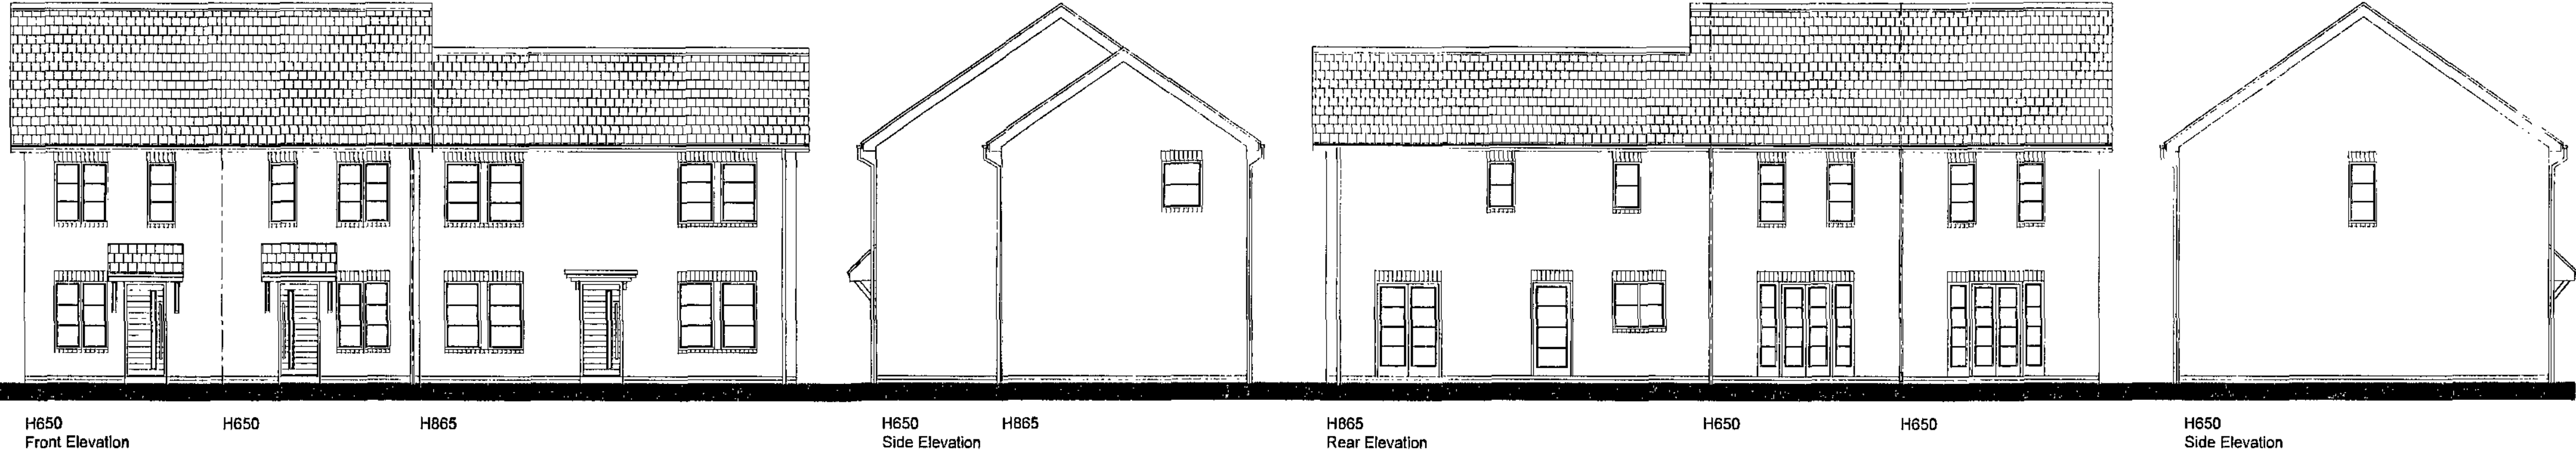

First Floor Layout

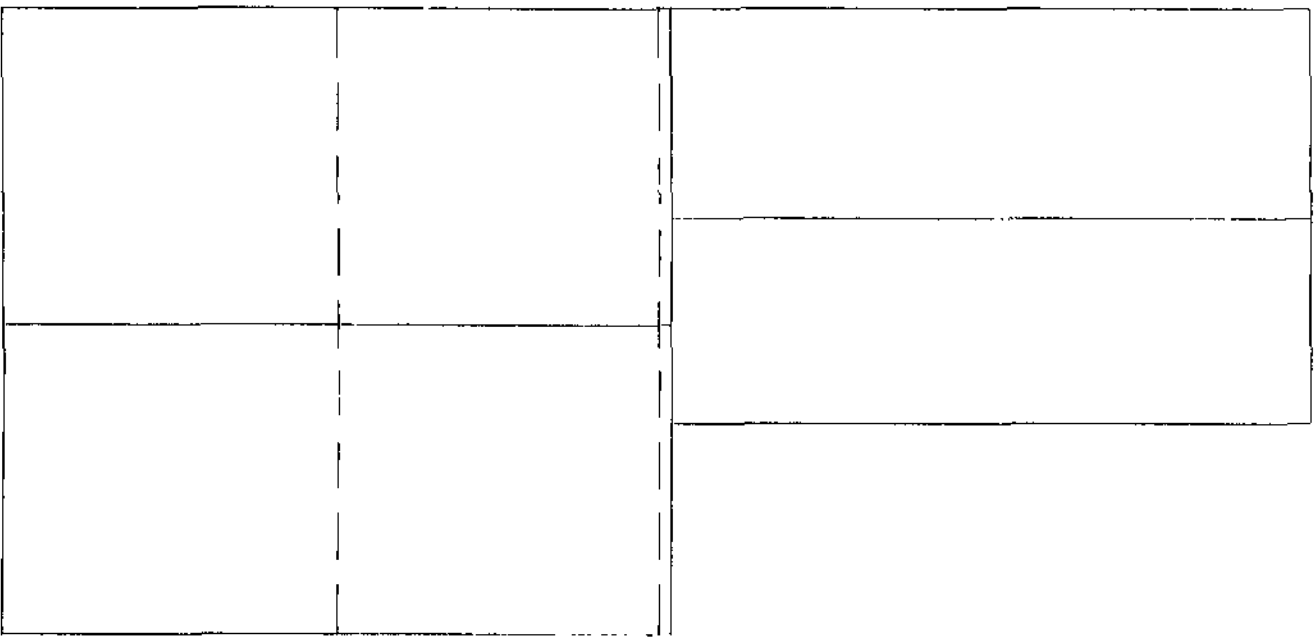

Roof Layout

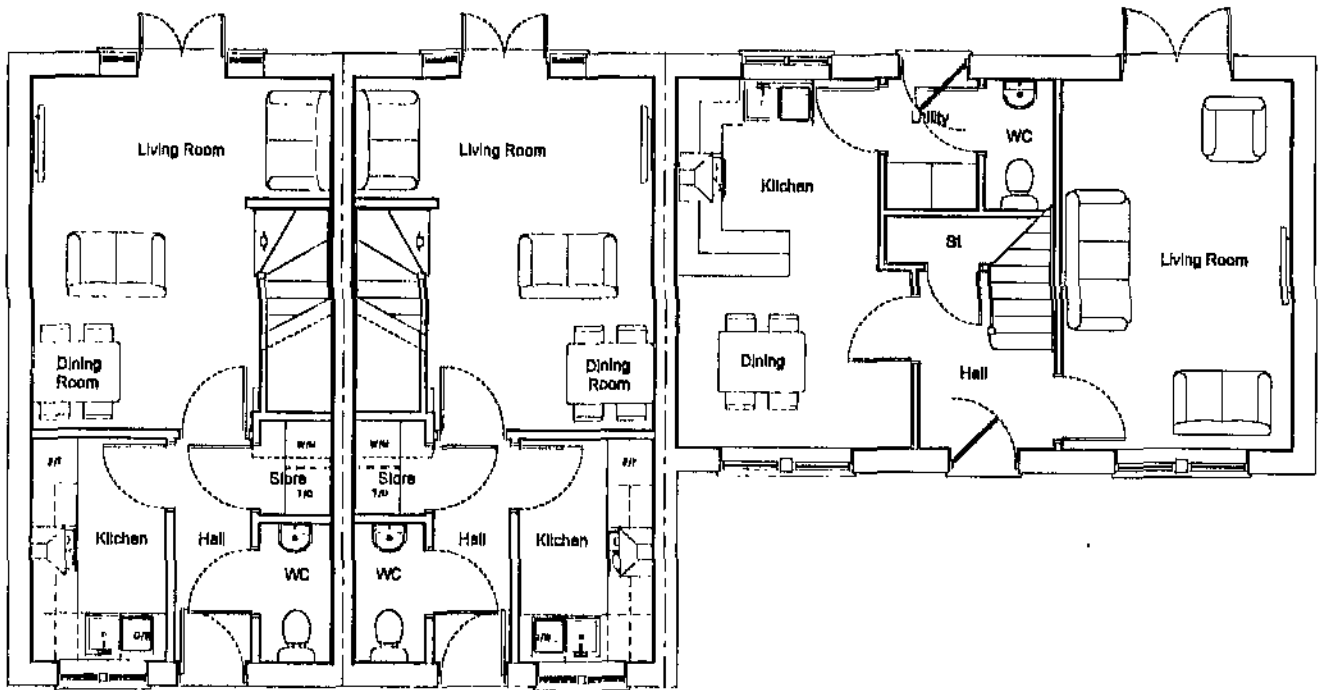

Ground Floor Layout

Plots 59-61

architectural design

town planning

landscape architecture

JRP

John R Paley Associates

CLIENT

HARTWOOD ESTATES

PROJECT

STATION ROAD,
WOMBWELL

DRAWING OF

PLOTS 59-61
PLANS AND ELEVATIONS

MARKETING NAME

drawing no

p08:4141:22

scale @ A2

1:100

rev

—

date

MARCH 10

drawn

SPN

check

CAH

date

01.03.10

1 Red Hall Crescent
Paragon Business Village
Wakefield
WF1 2DF

t: 01924 383322
t: 01924 384382
e: info@jrpassoc.co.uk




H735
Front Elevation


Side Elevation

Rear Elevation


Side Elevation

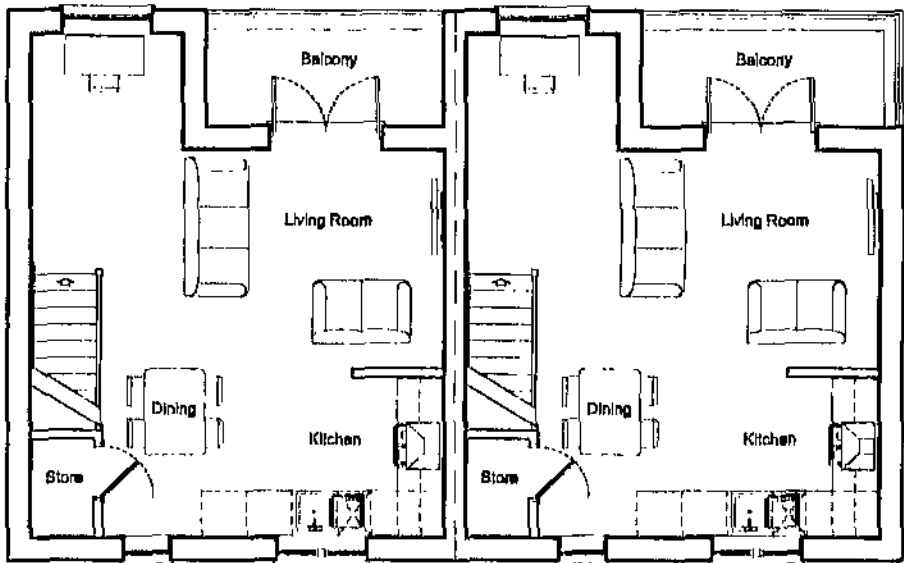

First Floor Layout

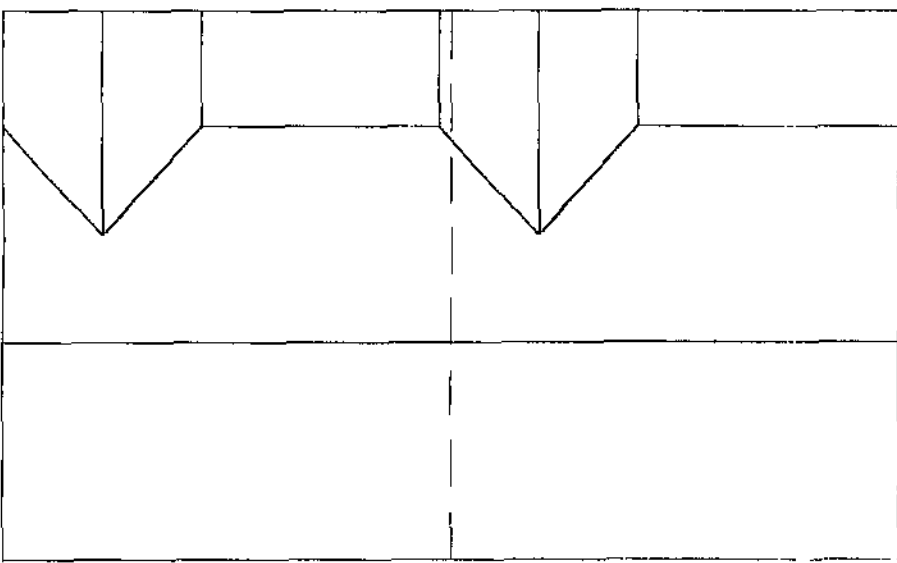

Roof Layout

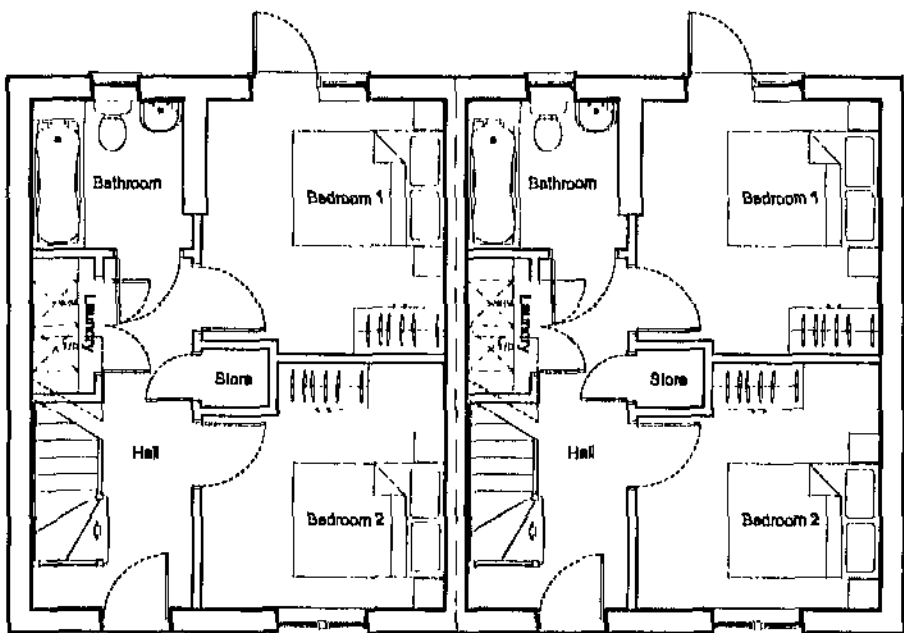

Ground Floor Layout

Plots 57-58

architectural design
town planning
landscape architecture

JRP

John R Paley Associates

CLIENT
HARTWOOD ESTATES

PROJECT
**STATION ROAD
WOMBWELL**

DRAWING OF
**PLOTS 57-58
PLANS AND ELEVATIONS**

MARKETING NAME

drawing no
p08:4141:21

scale @ A2
1:100


rev
-

check
SPN


date
FEB 10
23.02.10

1 Red Hall Crescent
Paragon Business Village
Wakefield
WF1 2DF


1-01924 383372
1-01924 384367
e: info@jrpassoc.co.uk

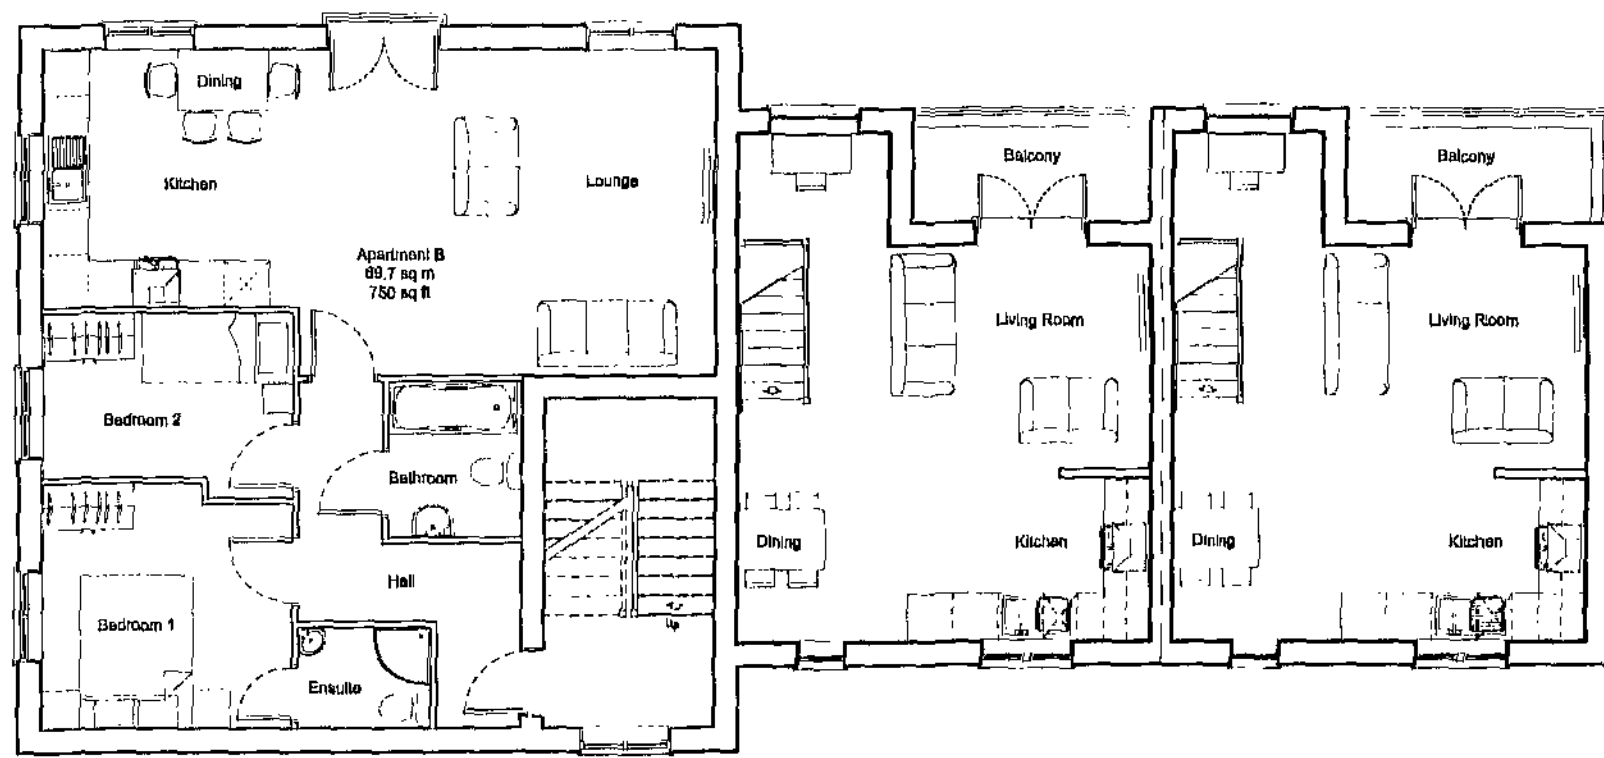


First Floor layout

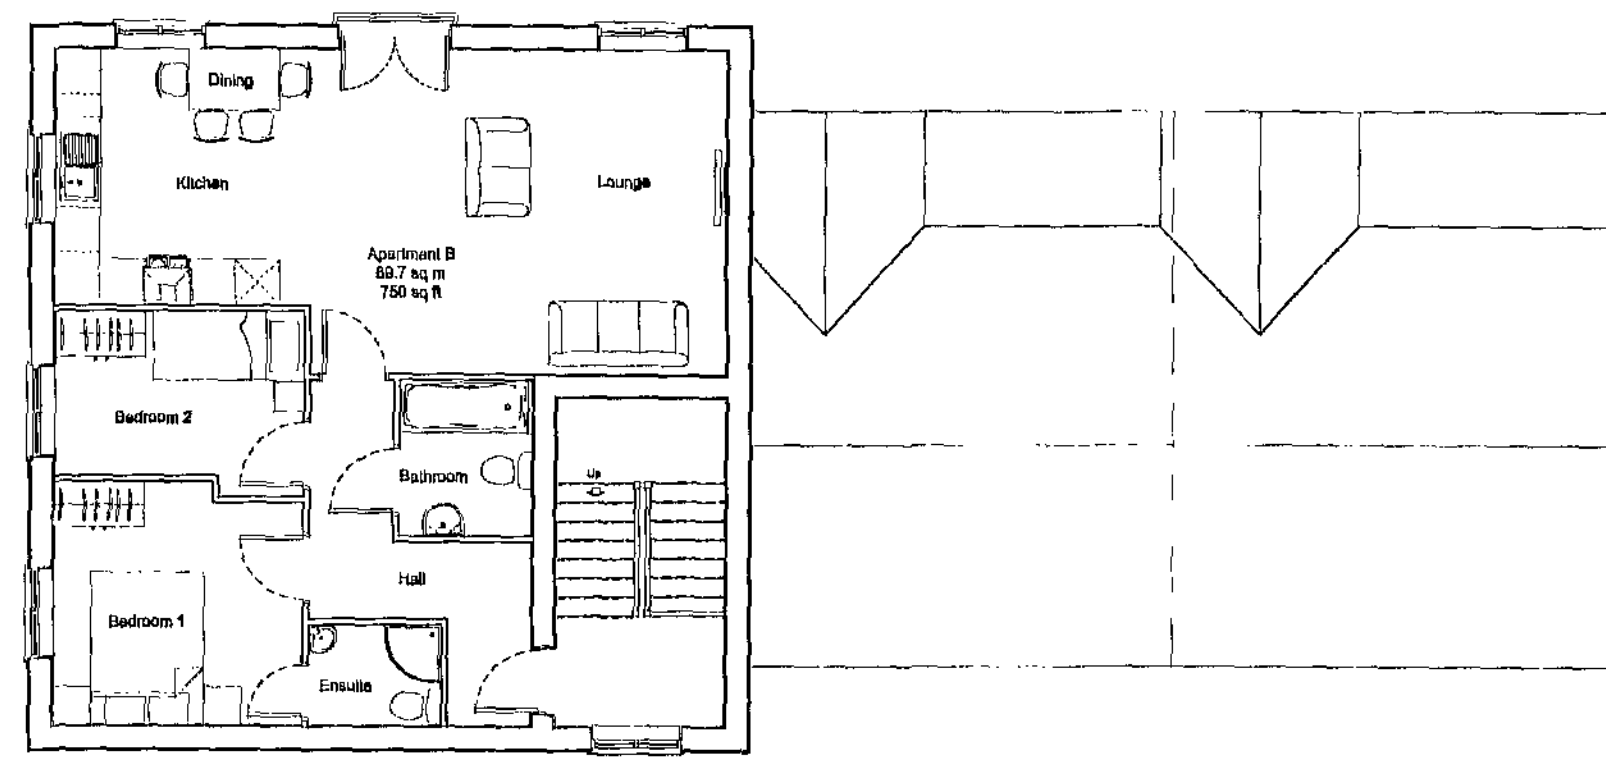

Second Floor layout

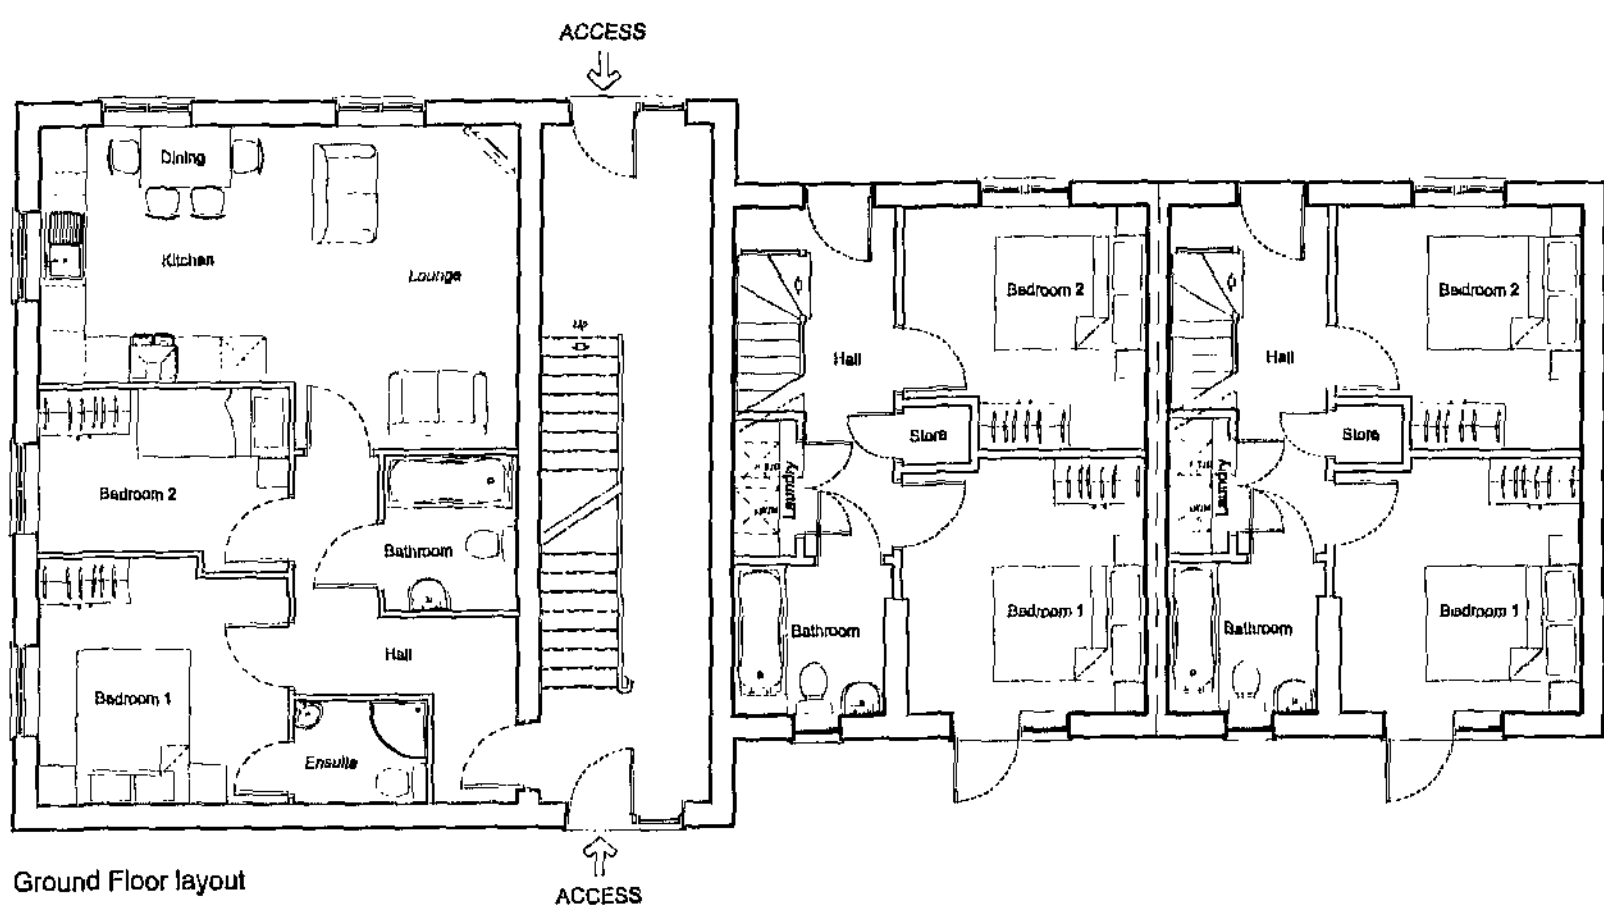






Ground Floor layout

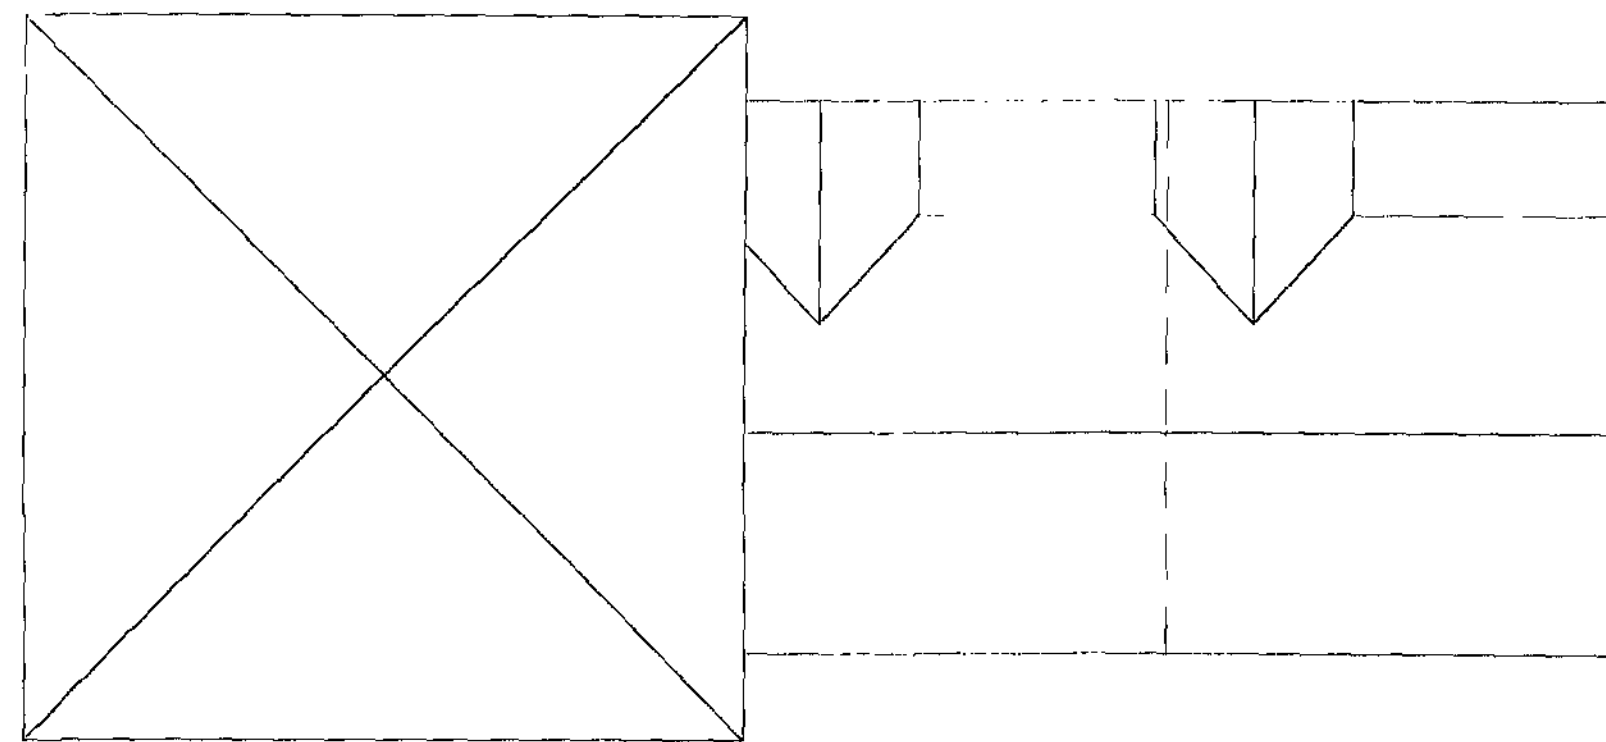

Roof layout


Plots 52-56

- architectural design - town planning - landscape architecture			
John R Paley Associate			
CLIENT HARTWOOD ESTATES			
PROJECT STATION ROAD WOMBWELL			
DRAWING OF PLOTS 52-56 PLANS AND ELEVATIONS			
MARKETING NAME			
drawing no	rev	date	
p08:4141:20	-	MARCH	
scale @ A1	drawn	check	date
1:100	SPN	CAH	01.03.
1 Red Hall Crescent Paragon Business Village Wakefield		1 01924 104322 1 03924 104322 1 03924 104322	
WFT 20F		1 03924 104322	

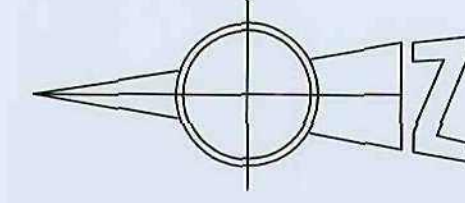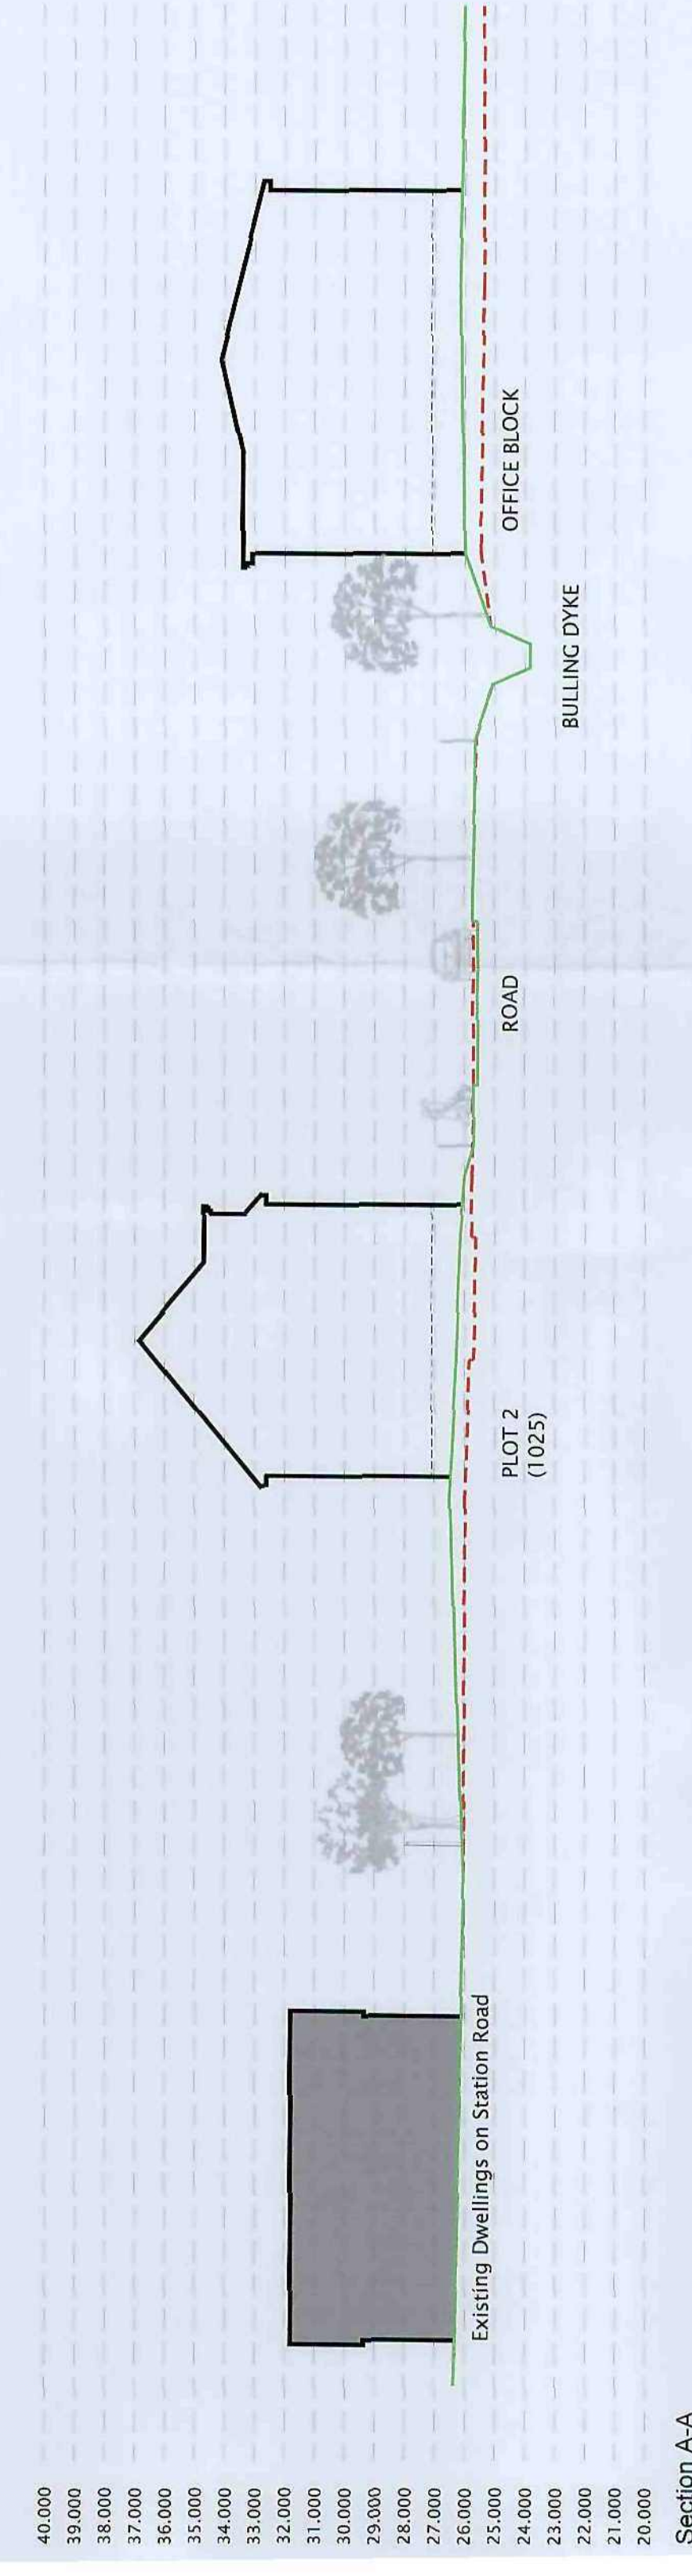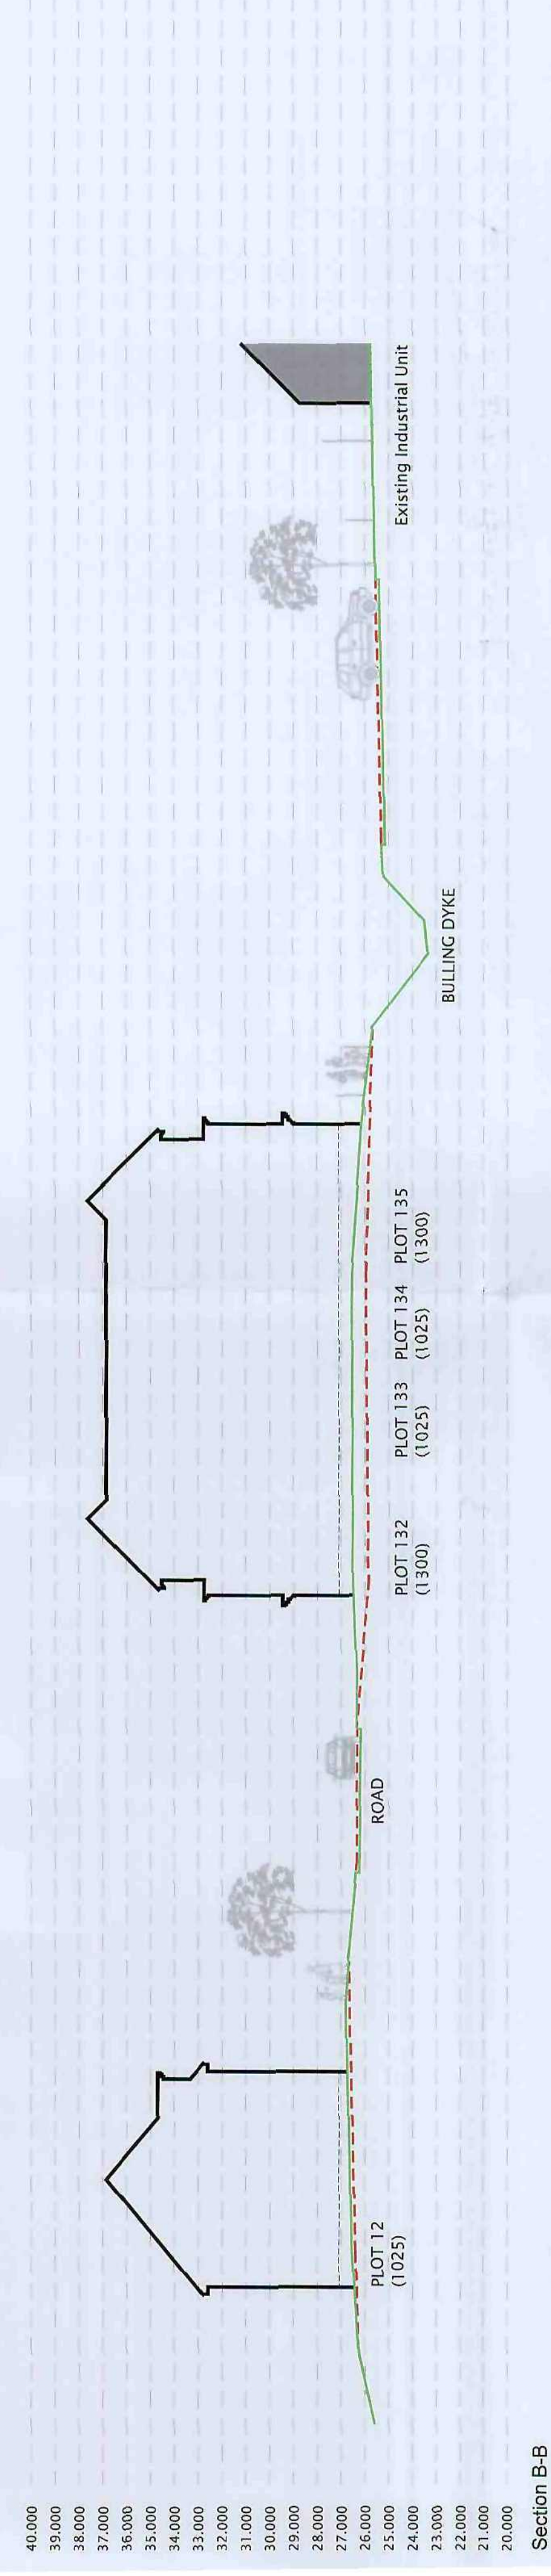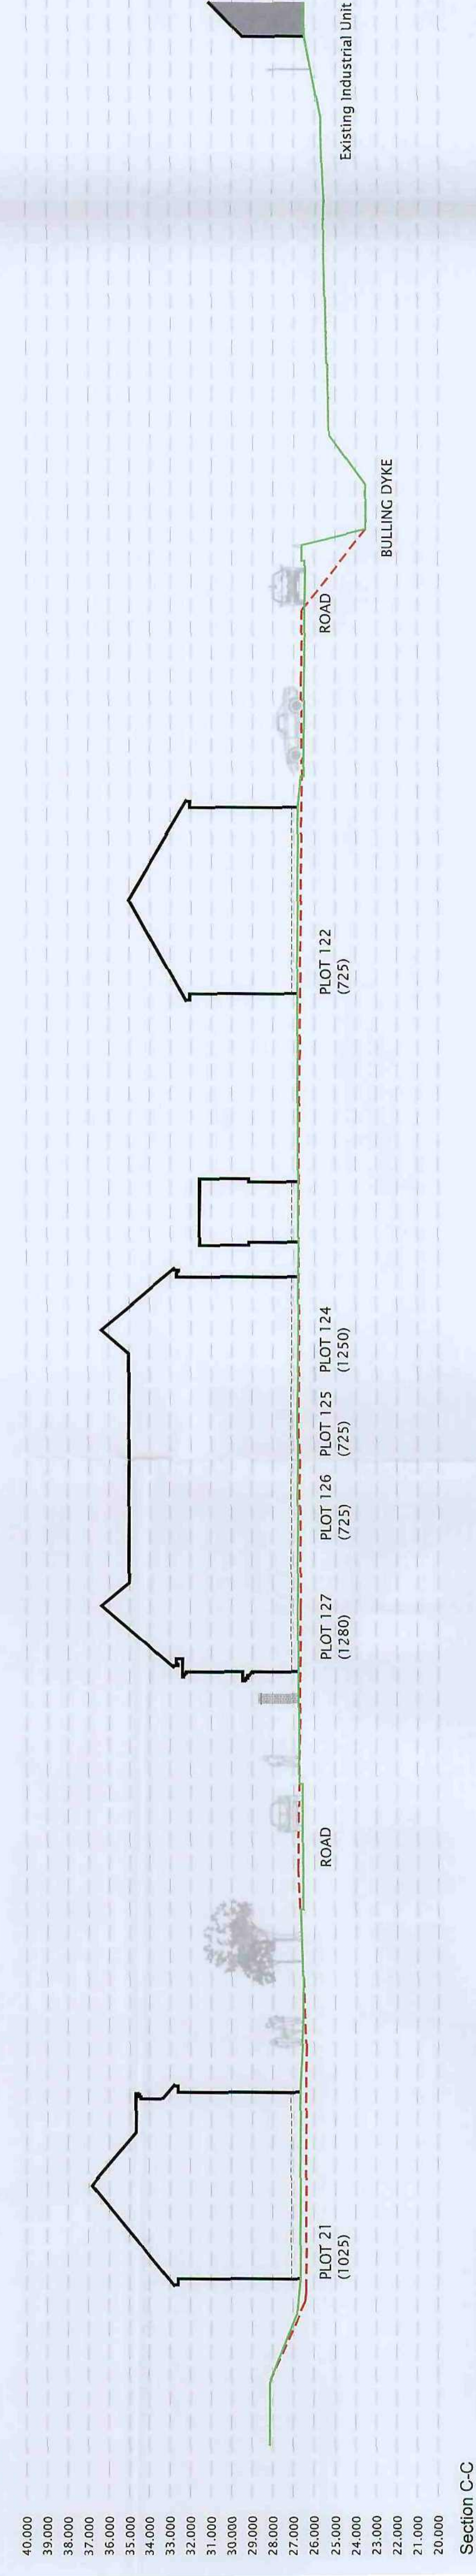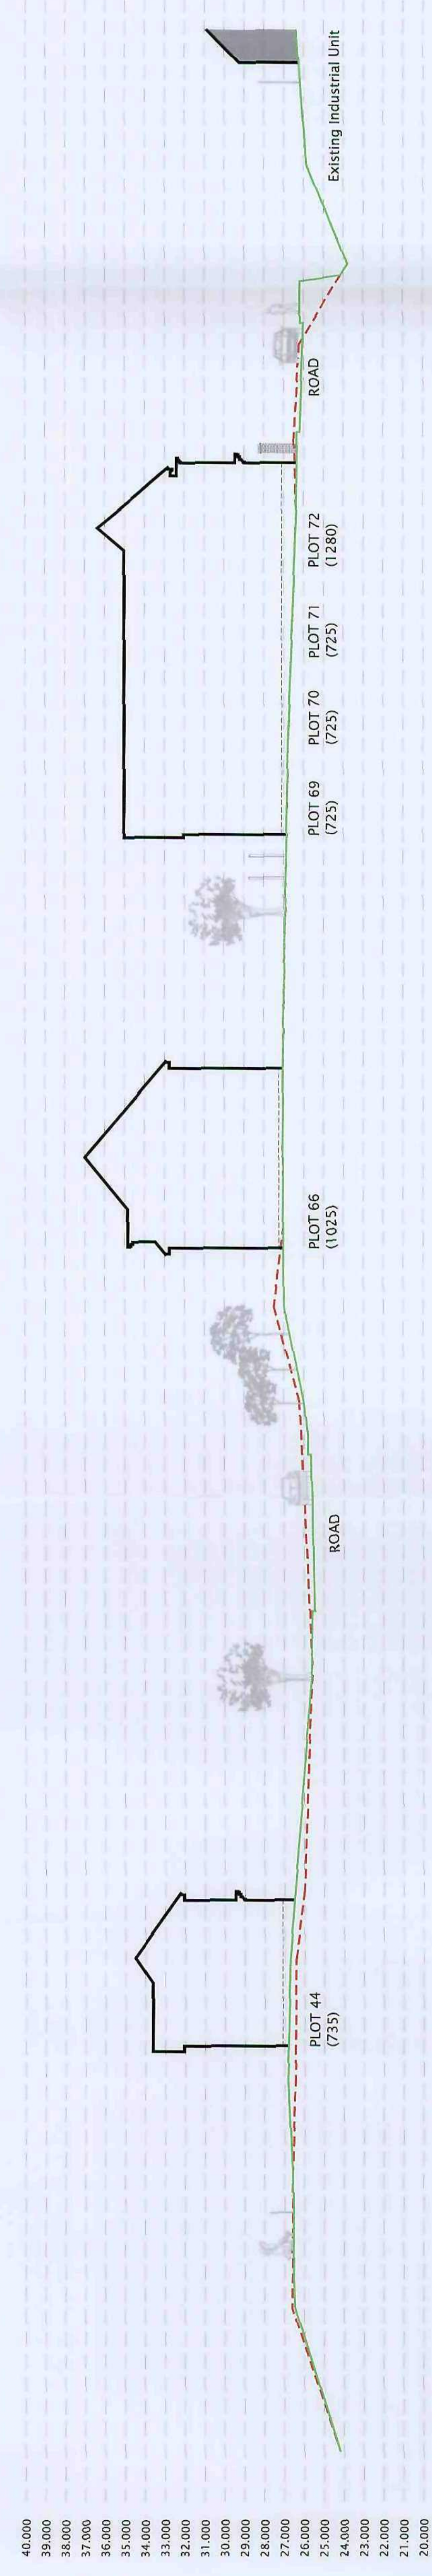


SITE SECTIONS


Site Plan - Scale 1:1000

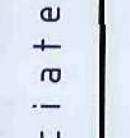☐ architectural design ☐ team planning ☒ landscape architecture	 JRP ASSOCIATES	John R Paley Associates	CLIENT HARTWOOD PROPERTIES	PROJECT PROPOSED RESIDENTIAL DEVELOPMENT STATION ROAD, WOMBELL	DRAWING OF SITE SECTIONS	MARKETING NAME	drawing no P08-4141-05	<table border="1"> <thead> <tr> <th>scale of AO</th> <th>drawn</th> <th>check</th> <th>rev</th> <th>date</th> </tr> </thead> <tbody> <tr> <td>1:200 & 1:1000</td> <td>RAN</td> <td>CAN</td> <td>--</td> <td>MARCH 10</td> </tr> <tr> <td>DATE SUBMITTED</td> <td>NO.</td> <td>BY</td> <td>FOR</td> <td>REVISIONS</td> </tr> <tr> <td>APR 2008</td> <td>001</td> <td>WJL</td> <td>001</td> <td>REVISED FOR PERMITS</td> </tr> <tr> <td>DATE</td> <td>NO.</td> <td>BY</td> <td>FOR</td> <td>REVISIONS</td> </tr> <tr> <td>AUG 2008</td> <td>002</td> <td>WJL</td> <td>002</td> <td>REVISED FOR PERMITS</td> </tr> </tbody> </table>	scale of AO	drawn	check	rev	date	1:200 & 1:1000	RAN	CAN	--	MARCH 10	DATE SUBMITTED	NO.	BY	FOR	REVISIONS	APR 2008	001	WJL	001	REVISED FOR PERMITS	DATE	NO.	BY	FOR	REVISIONS	AUG 2008	002	WJL	002	REVISED FOR PERMITS
scale of AO	drawn	check	rev	date																																		
1:200 & 1:1000	RAN	CAN	--	MARCH 10																																		
DATE SUBMITTED	NO.	BY	FOR	REVISIONS																																		
APR 2008	001	WJL	001	REVISED FOR PERMITS																																		
DATE	NO.	BY	FOR	REVISIONS																																		
AUG 2008	002	WJL	002	REVISED FOR PERMITS																																		




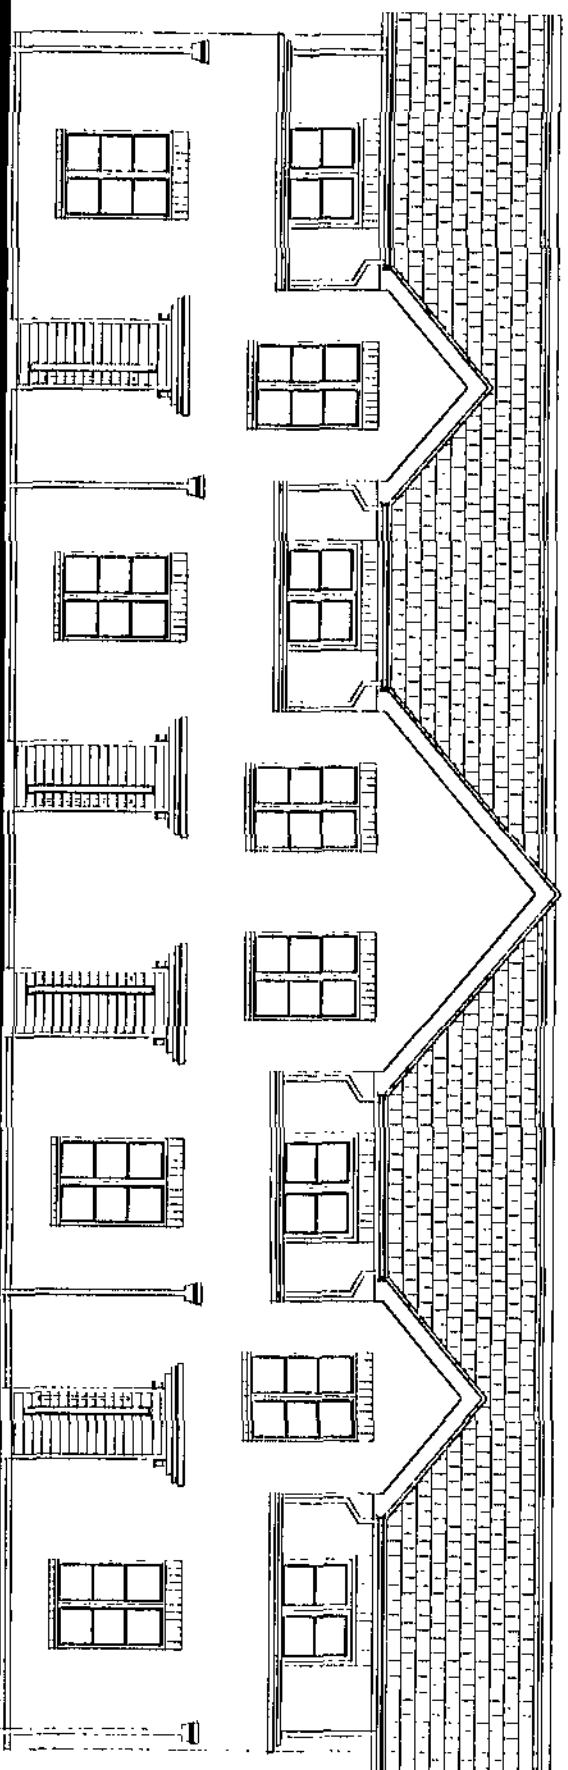


H735
Front Elevation

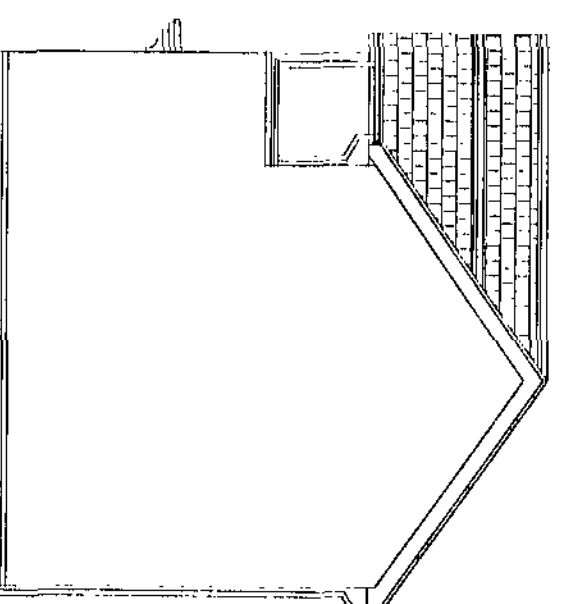


Side Elevation

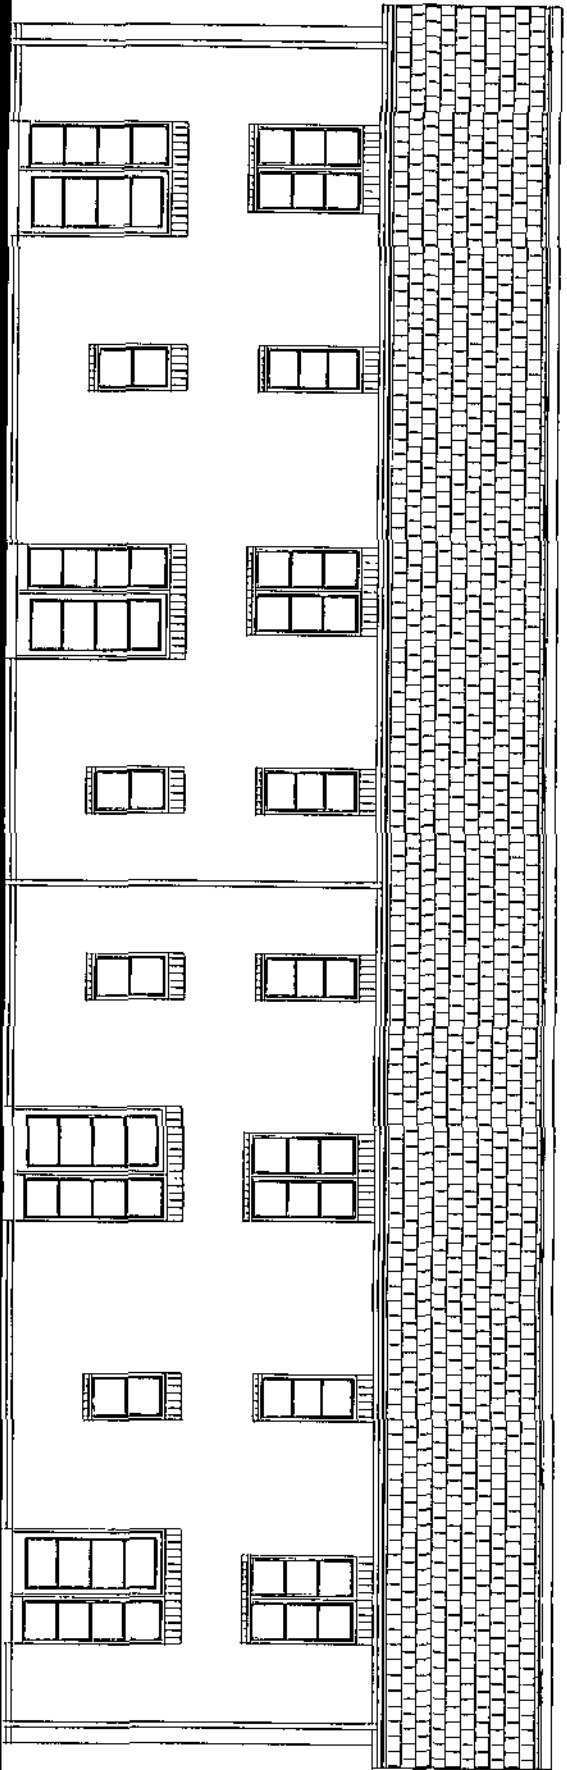


Rear Elevation

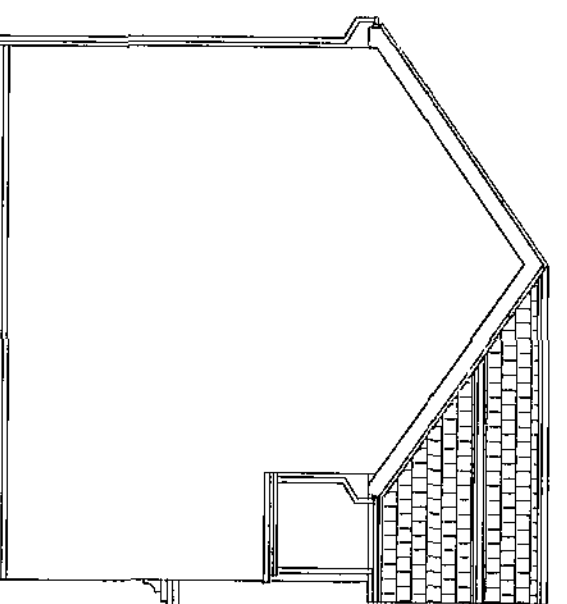


Side Elevation

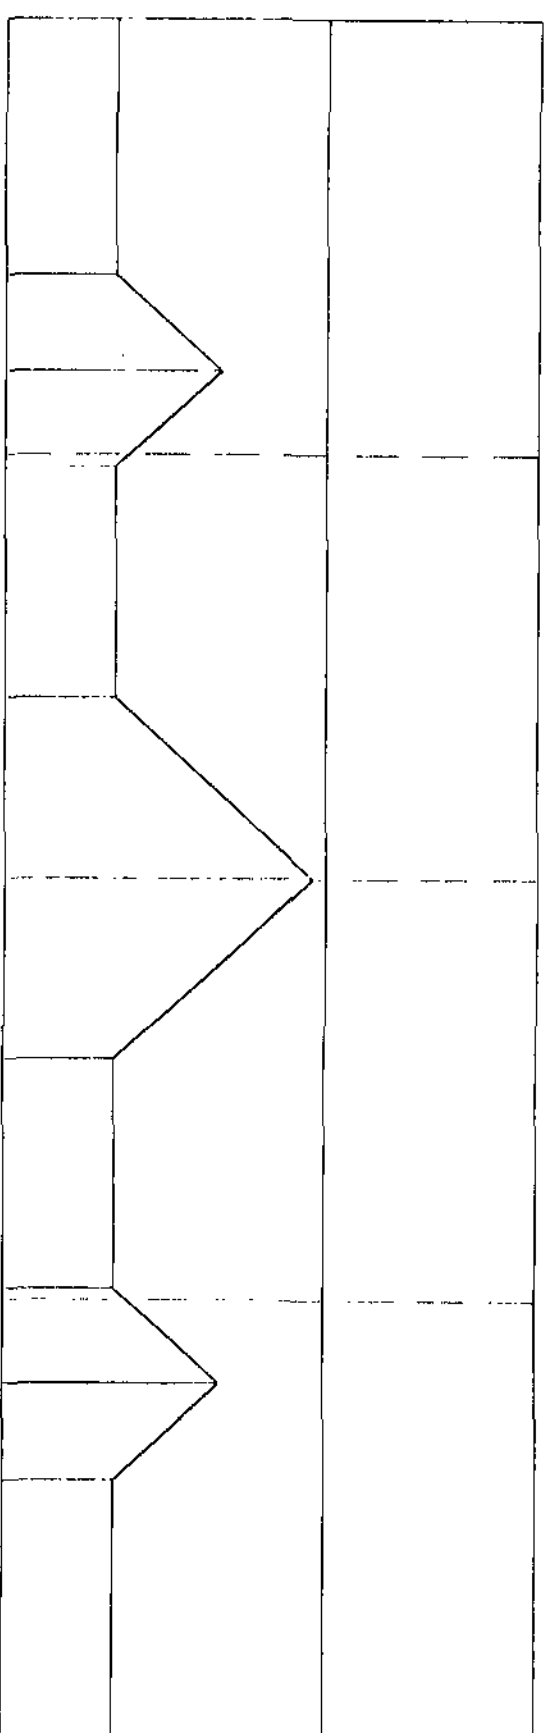

Roof Layout

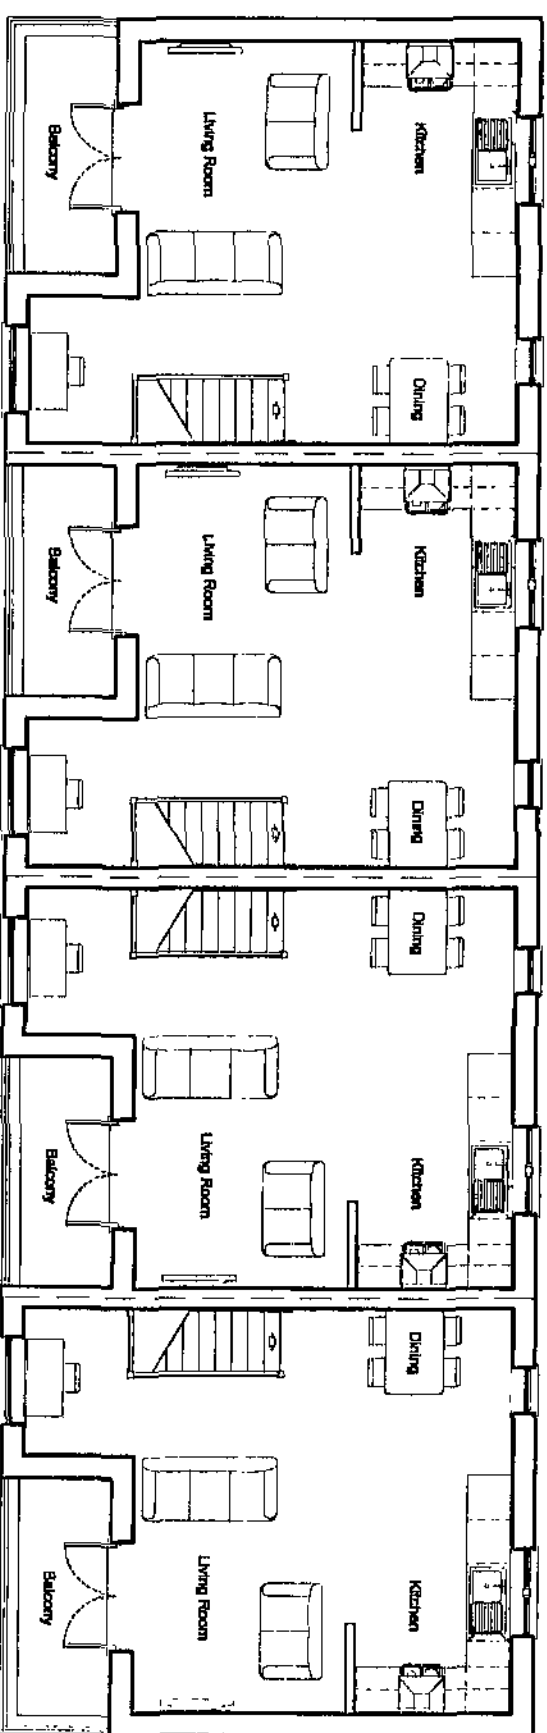

First Floor Layout

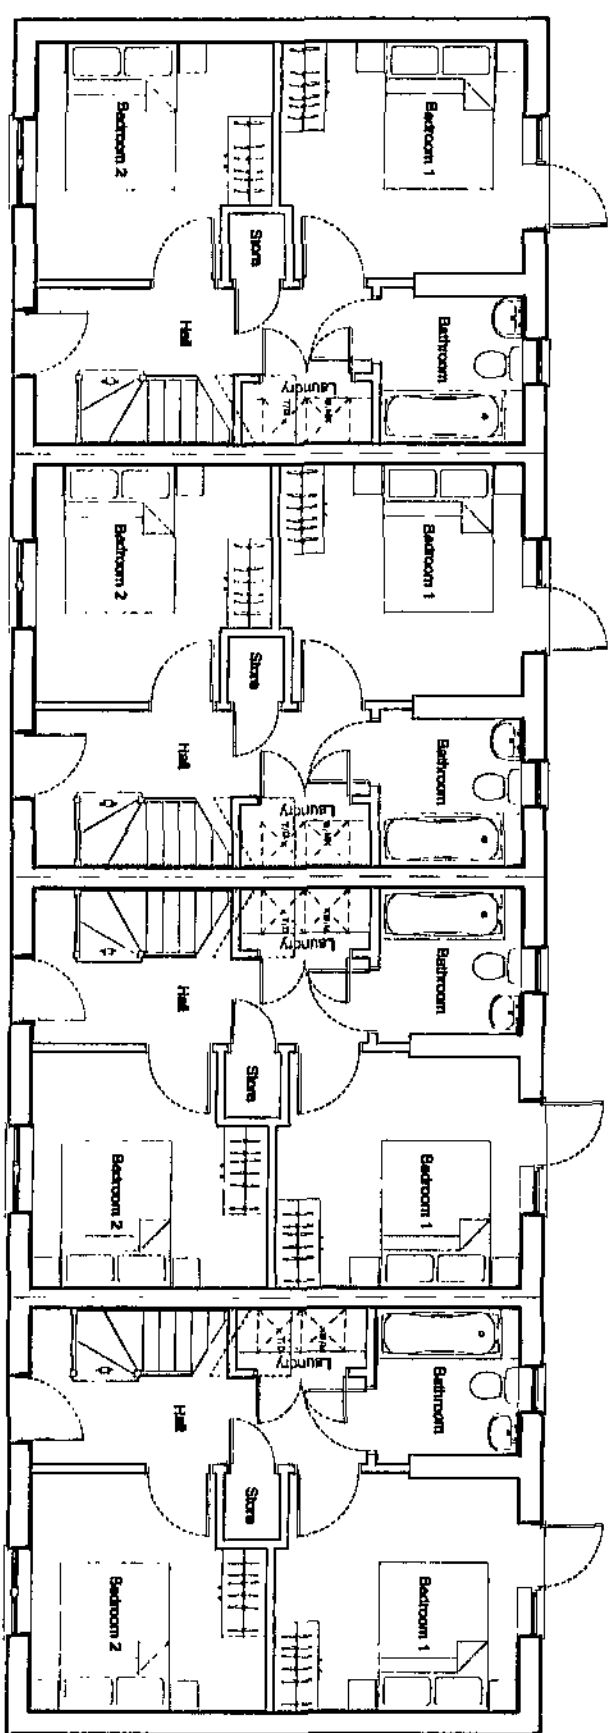

Ground Floor Layout

Plots 48-51

architectural design

town planning

landscape architecture

John R Paley Associates

CLIENT

HARTWOOD ESTATES

PROJECT

STATION ROAD

WOMBWELL

DRAWING OF

PLOTS 48-51

PLANS AND ELEVATIONS





MARKETING NAME

drawing no	rev	date
P08.4141.19	-	FEB 10

scale @ A2	drawn check	date
1:100	SPN CAH	23.02.10

1 Red Hall Crescent
Parsippany, NJ 07054
Woburnfield

T: 01924 381322
F: 01924 381382
e: info@rpaassoc.co.uk

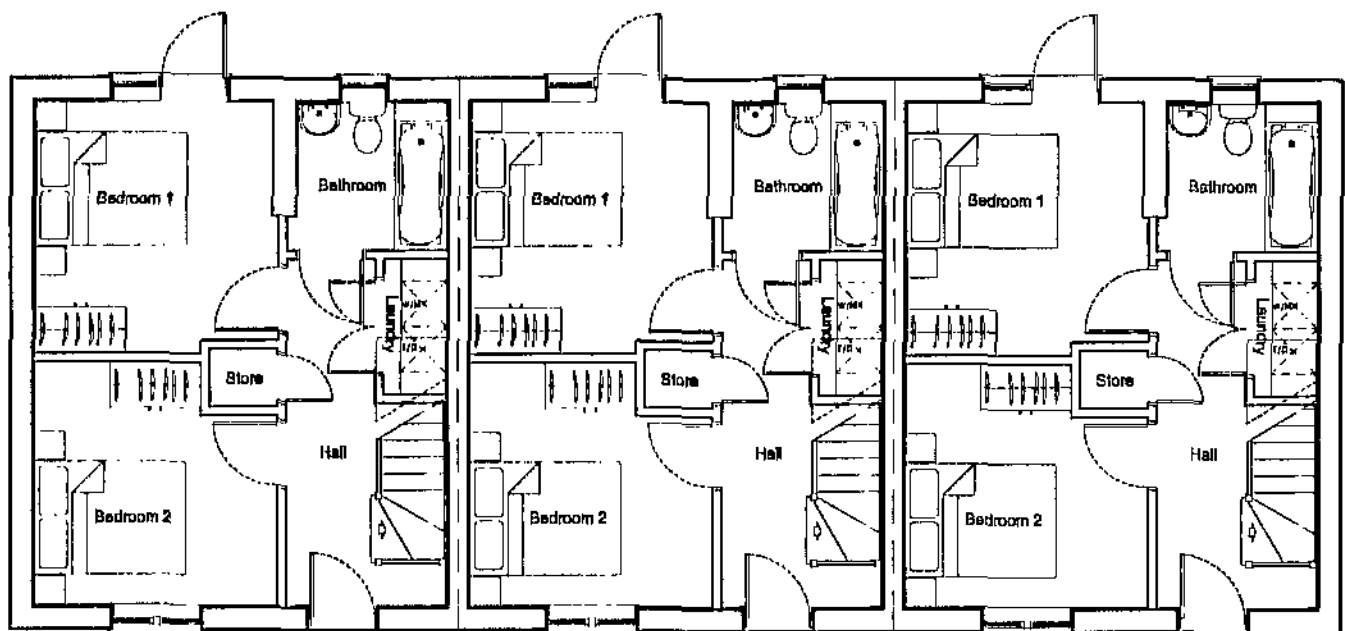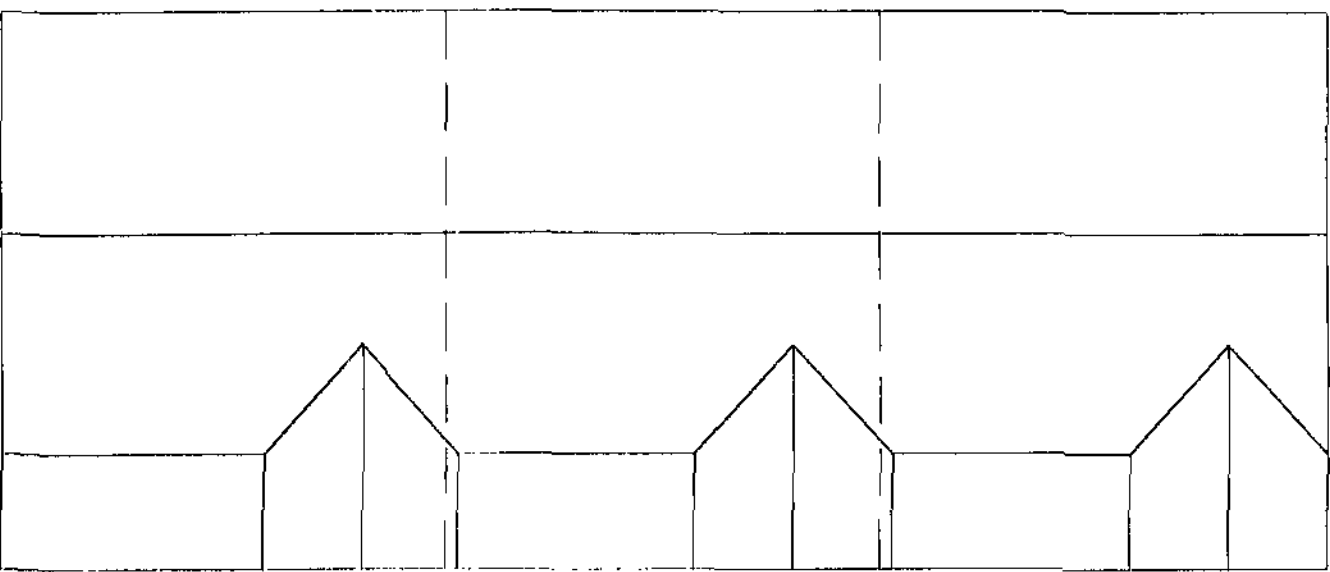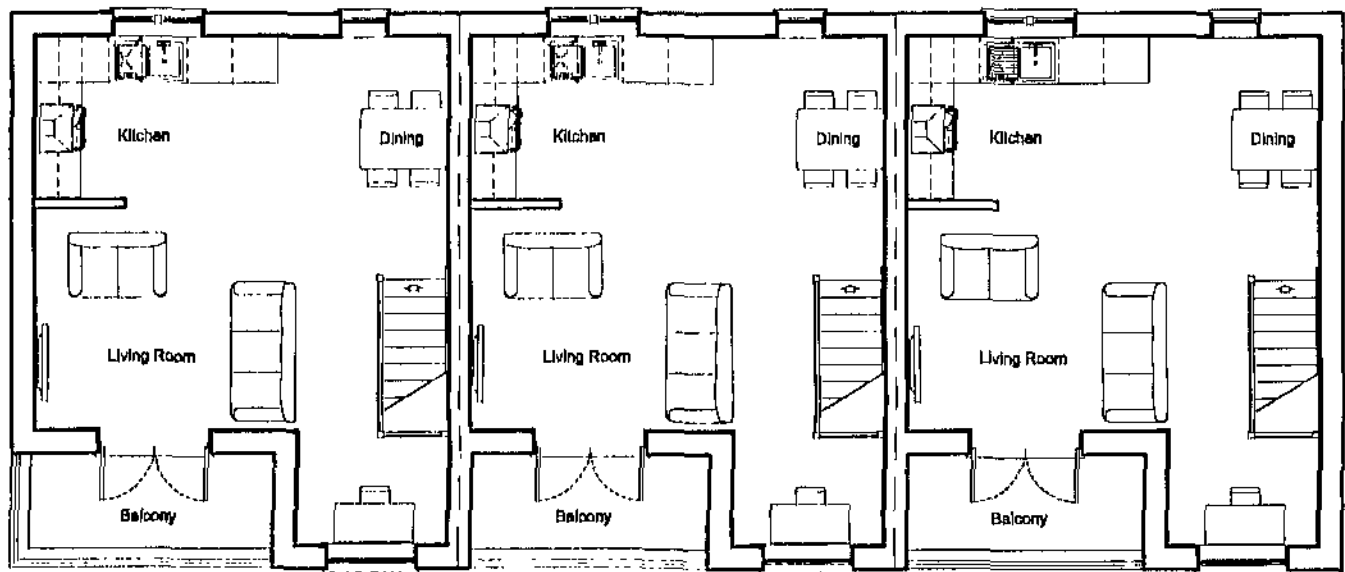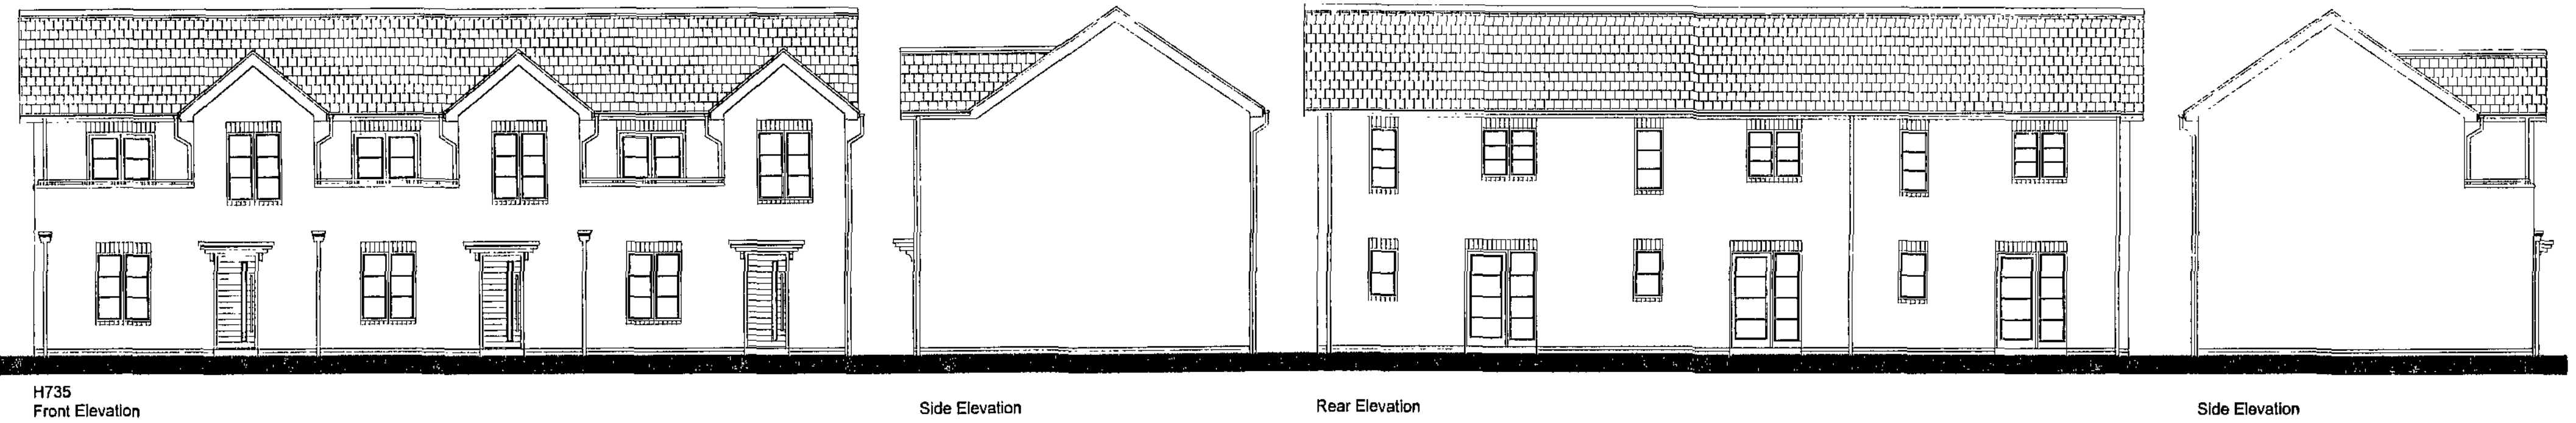

Plots 39-41, 42-44 & 45-47

■ architectural design

■ town planning

■ landscape architecture

John R Paley Associates

CLIENT

HARTWOOD ESTATES

PROJECT

STATION ROAD

WOMBWELL

DRAWING OF

PLOTS 39-41, 42-43 & 45-47

PLANS AND ELEVATIONS

MARKETING NAME

drawing no

p08:4141:18

scale @ A2

1:100

rev

-

drawn

SPN

date

FEB 10

date

23.02.10

1 Red Hall Crescent

Paragon Business Village

Wakefield






WF1 2DF

t-01924 383377

f-01924 384392

e-info@jrpassoc.co.uk

11 Mar 2010

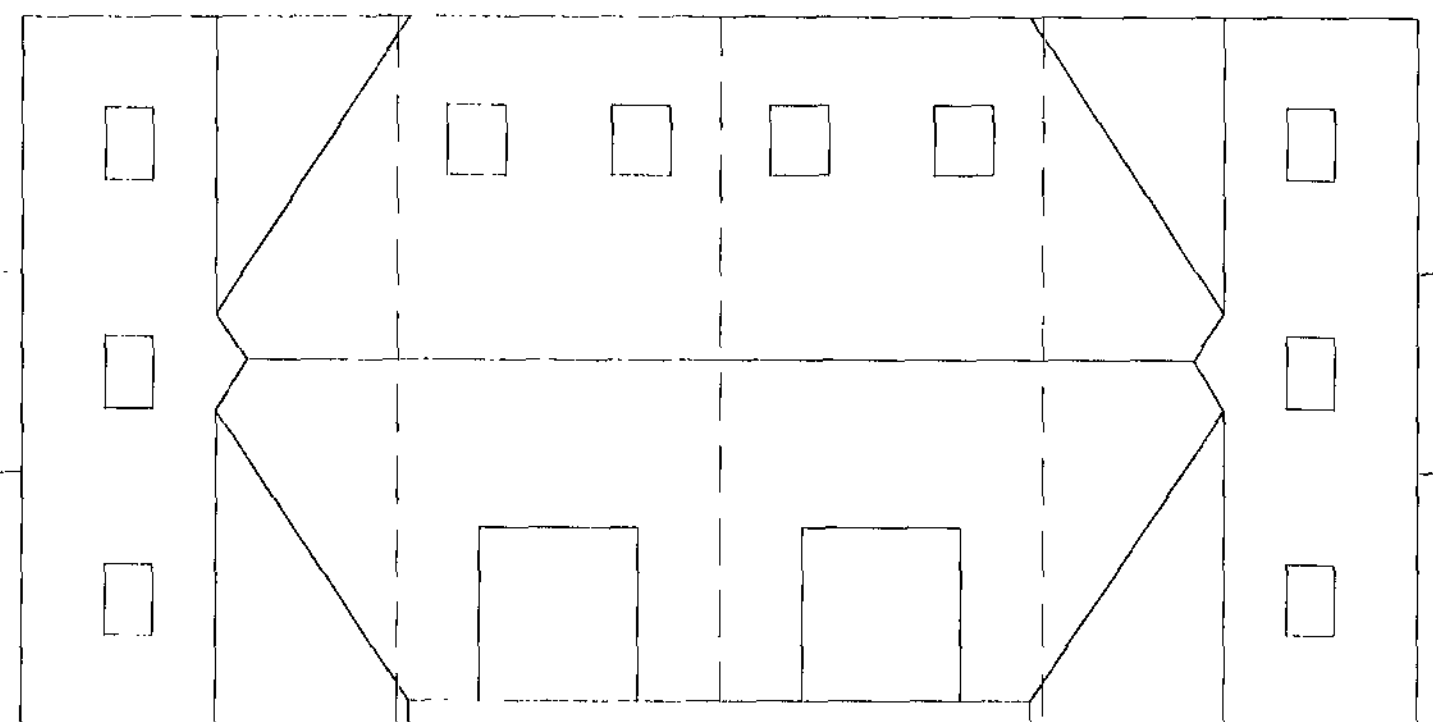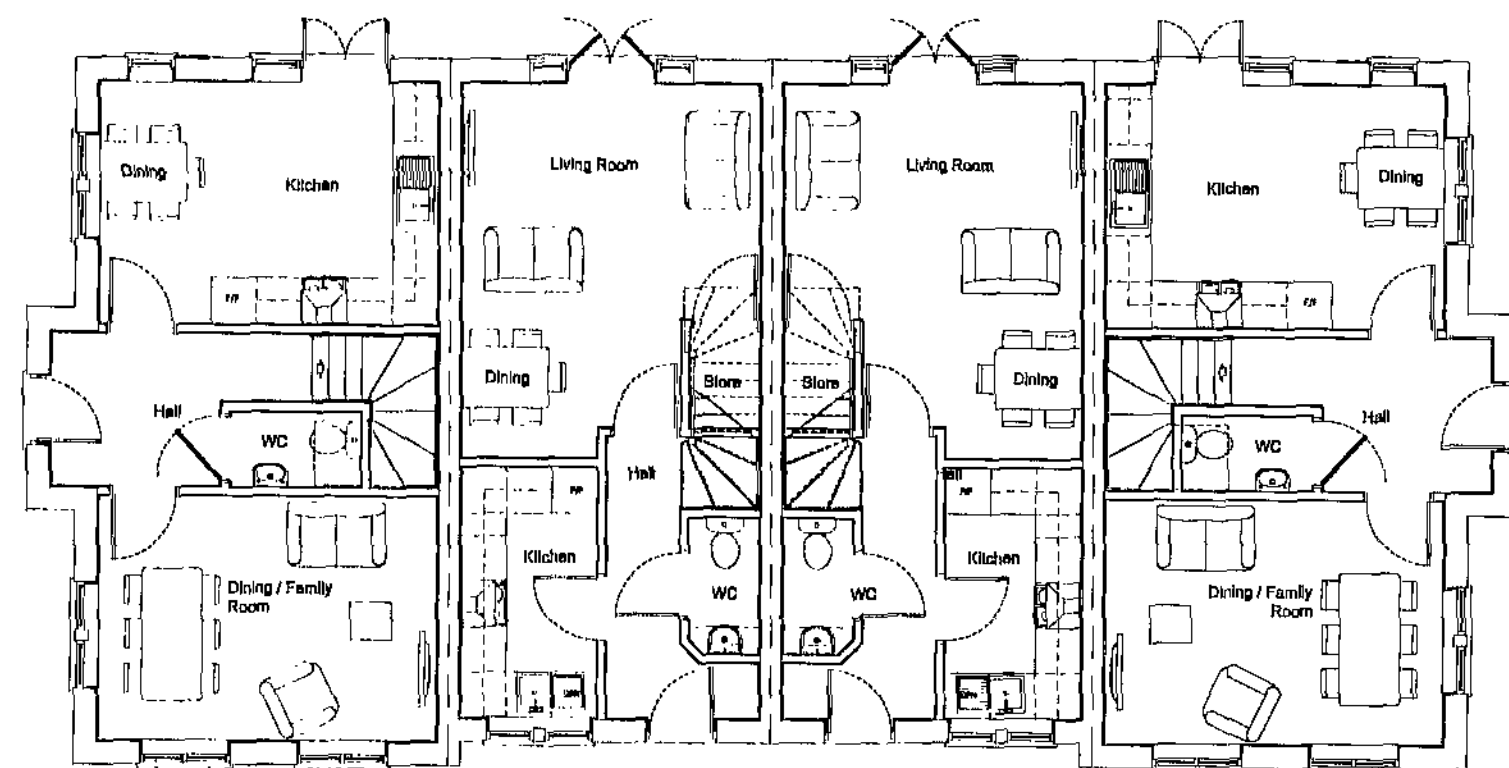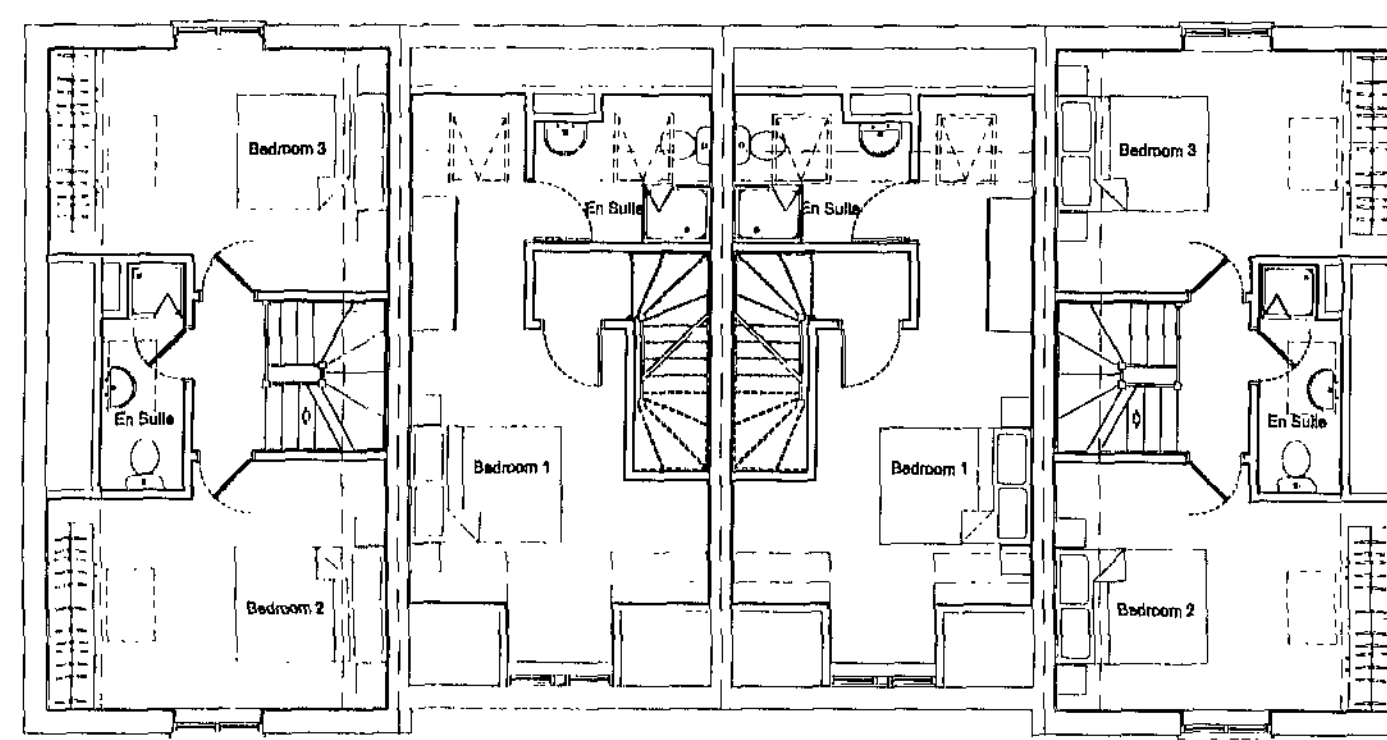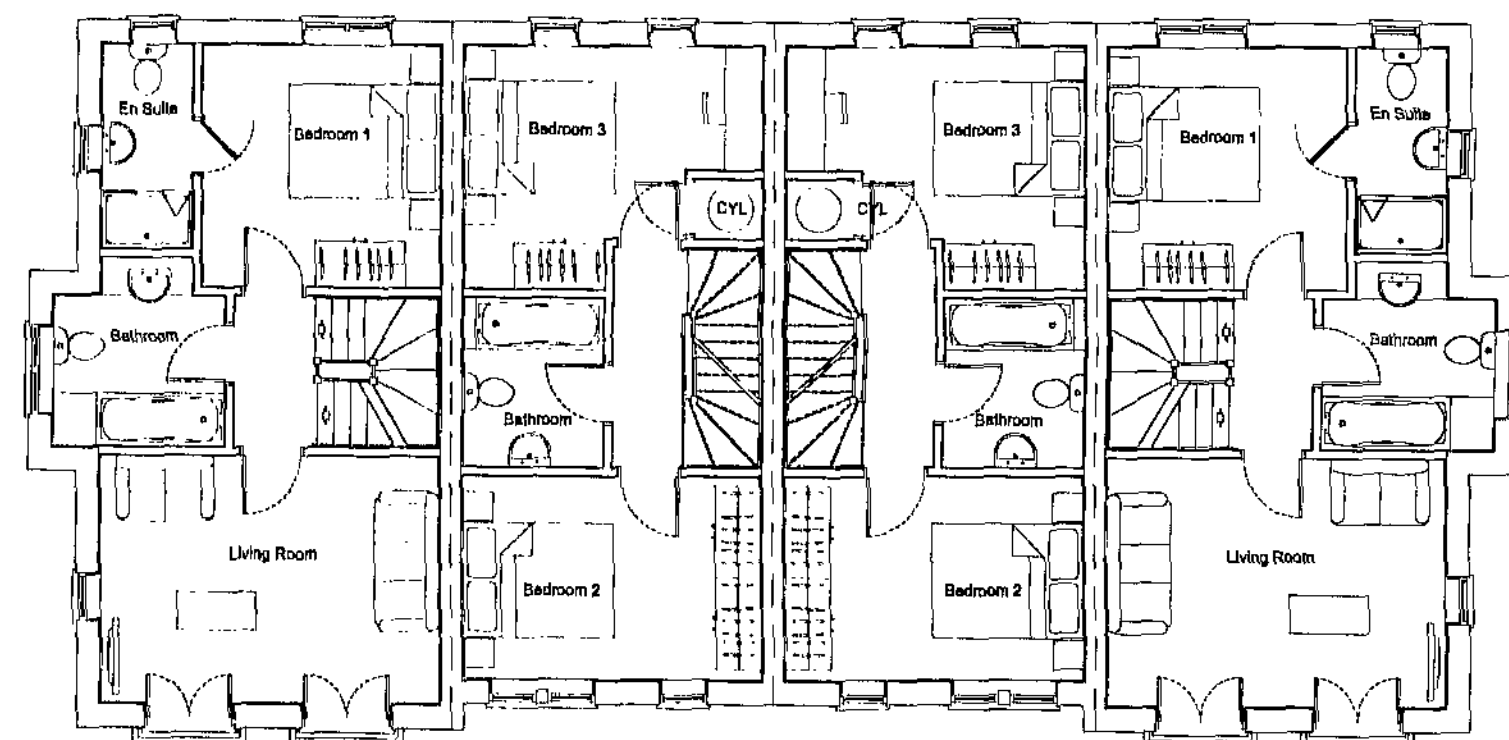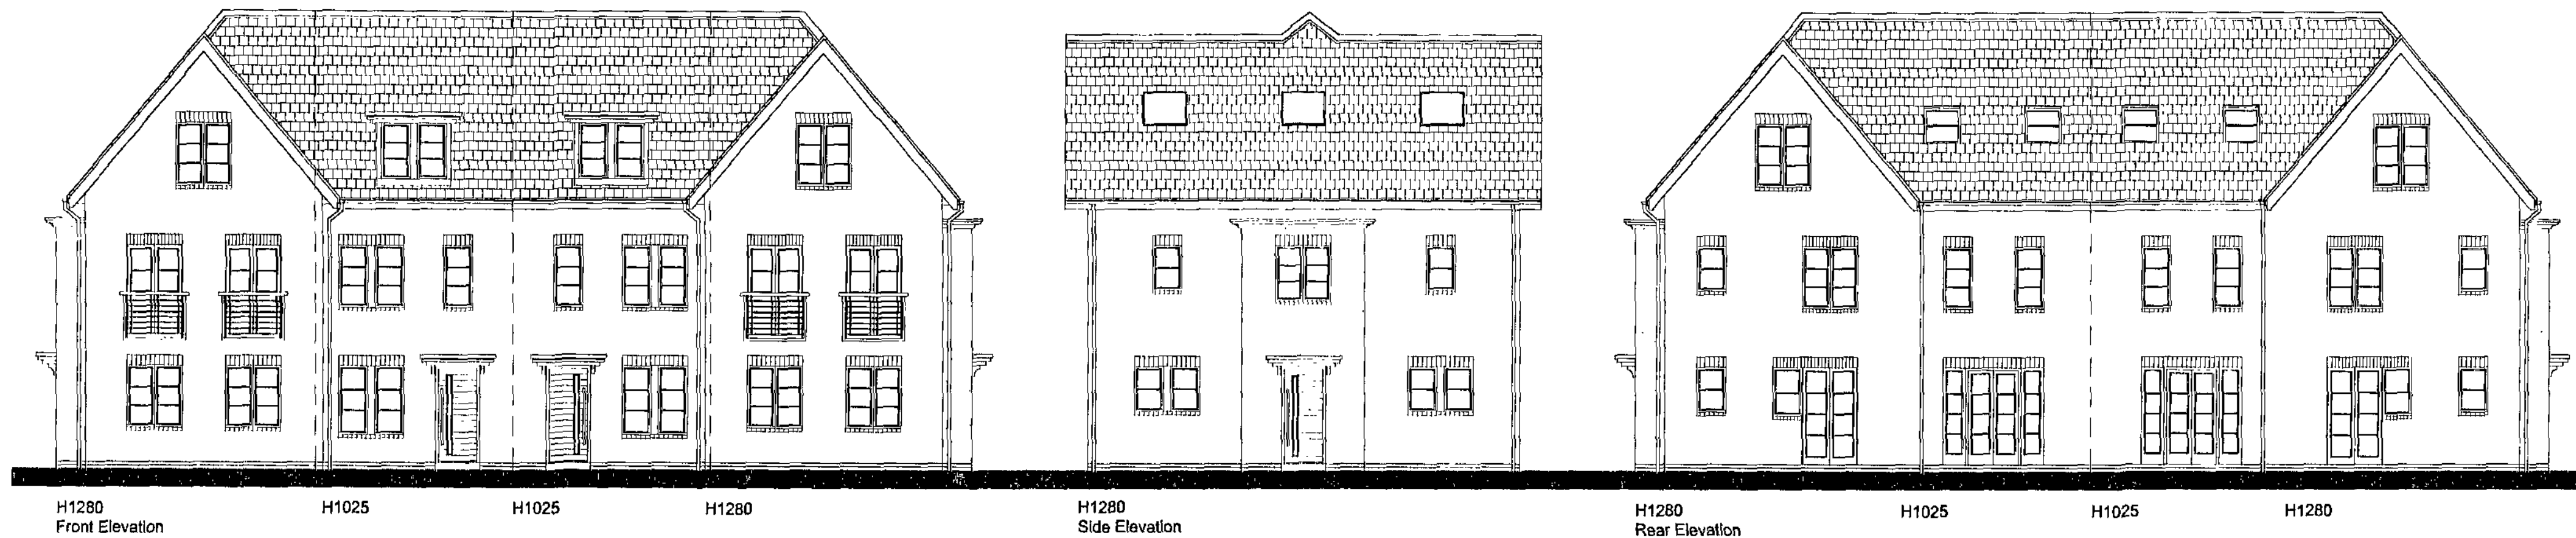

■ architectural design
 ■ town planning
 ■ landscape architecture

J R P

John R Paley Associates

CLIENT
HARTWOOD ESTATES

PROJECT
**STATION ROAD
WOMBWELL**

DRAWING OF
**PLOTS 35-38
PLANS AND ELEVATIONS**

MARKETING NAME

drawing no
p08:4141:17

scale @ A2
1:100

rev
-

date
FEB 10




drawn
SPN

check
CAH


date
23.02.10

1 Red Hall Crescent t: 01924 383377
 Paragon Business Village t: 01924 384382
 Wakefield e: info@jrpassoc.co.uk
 WF1 2DF


Plots 35-38

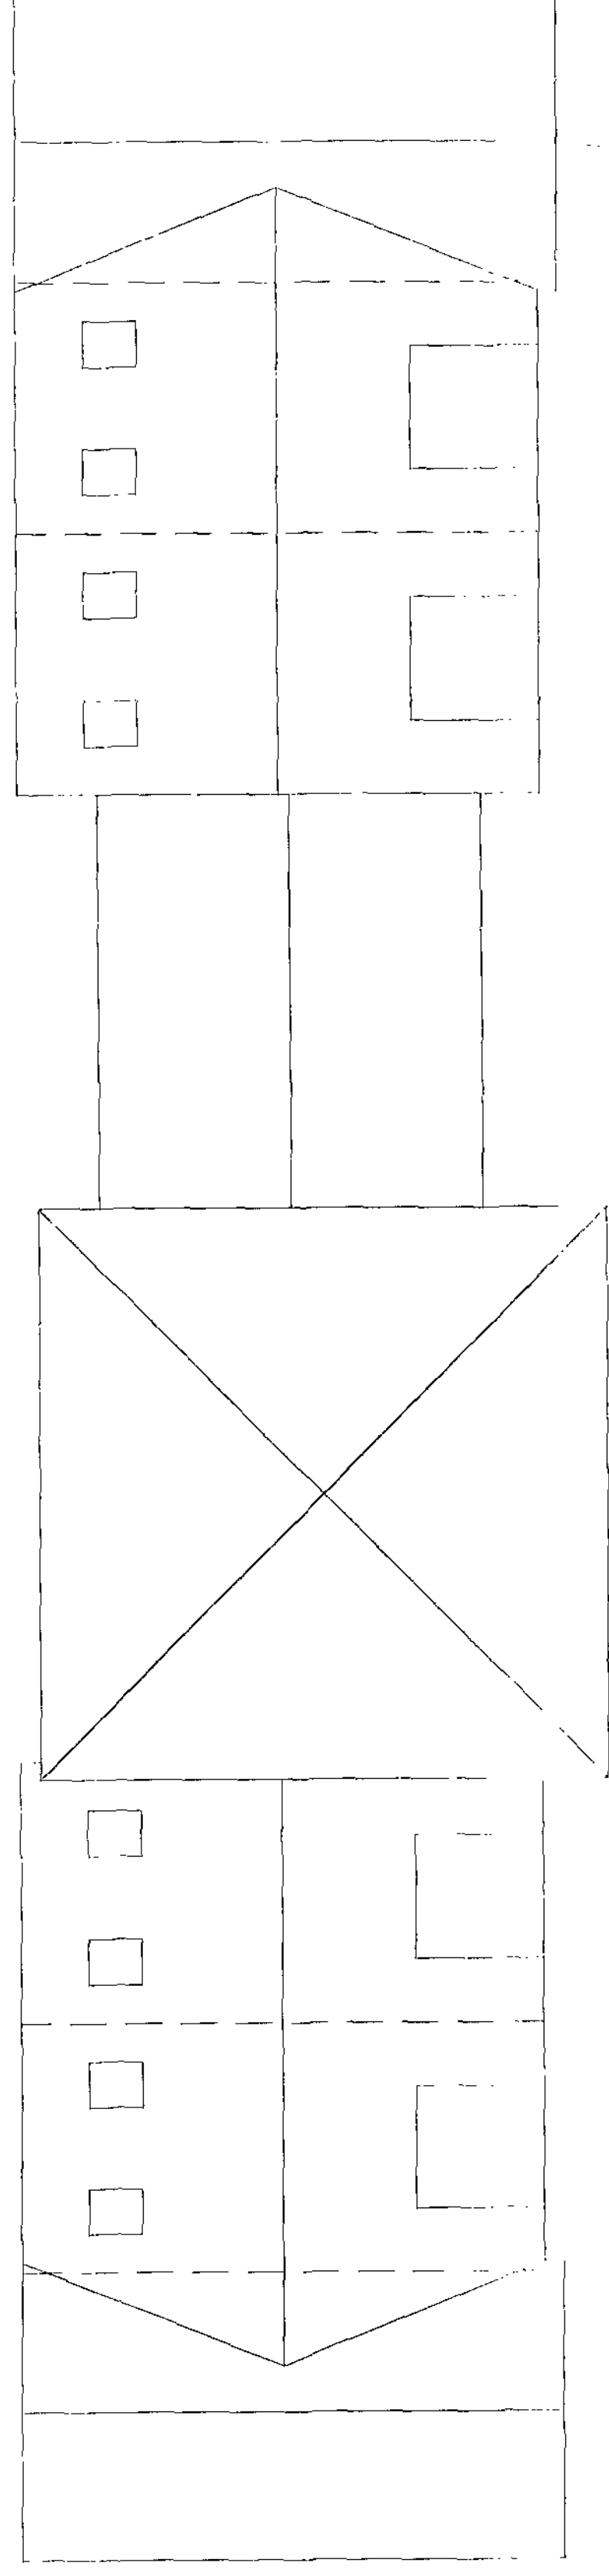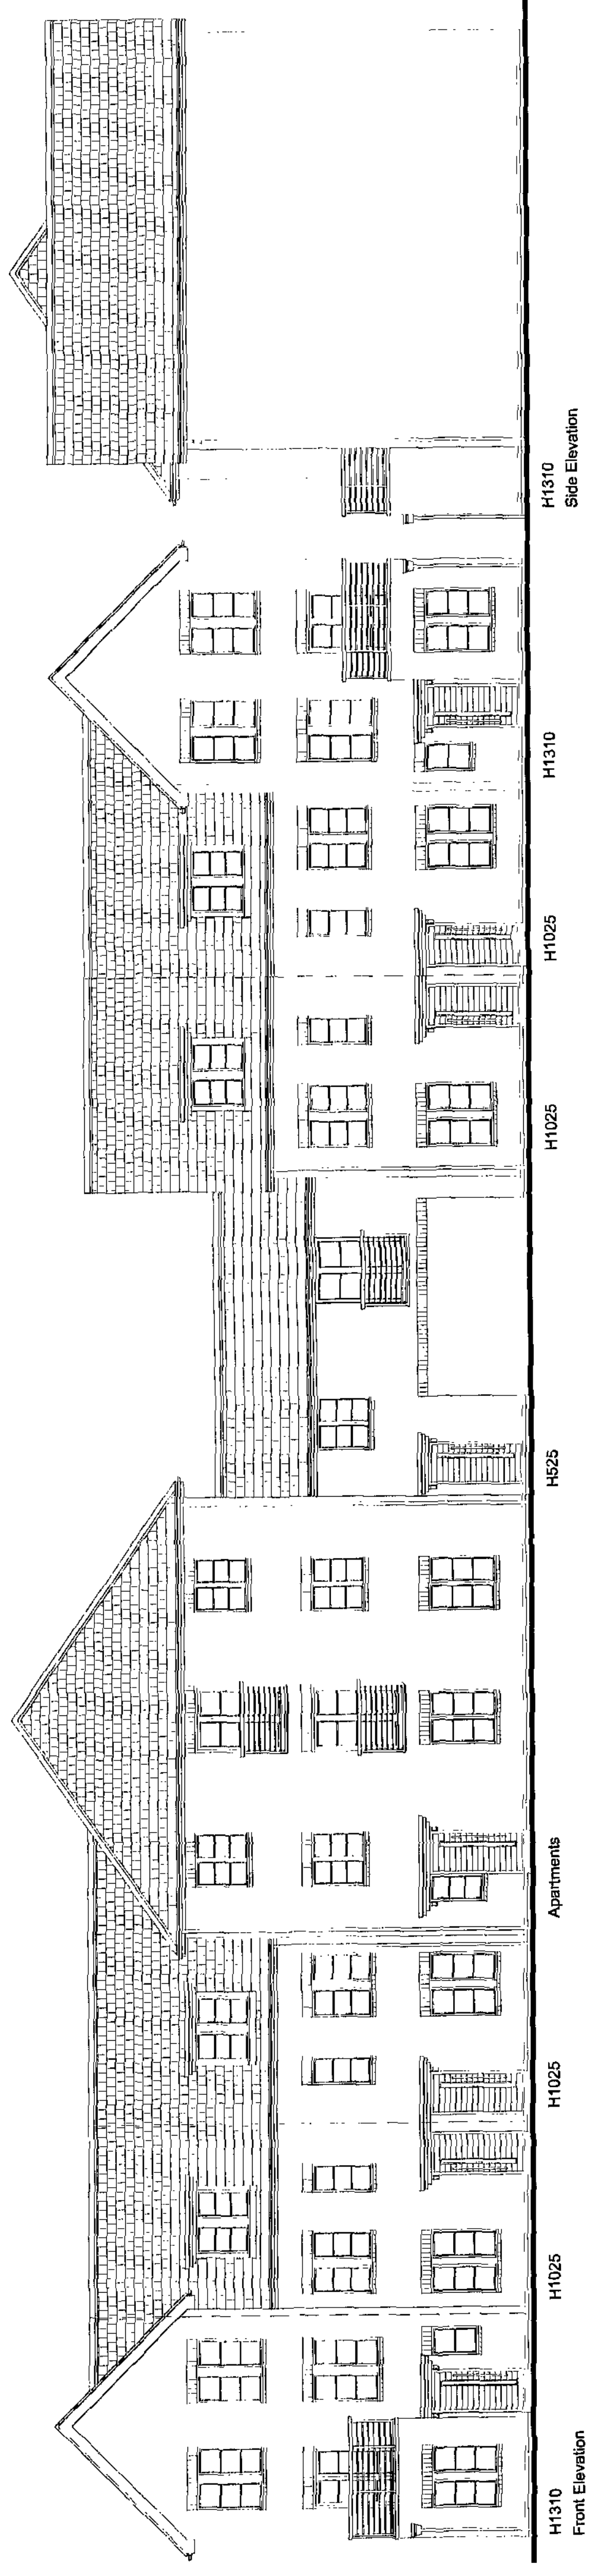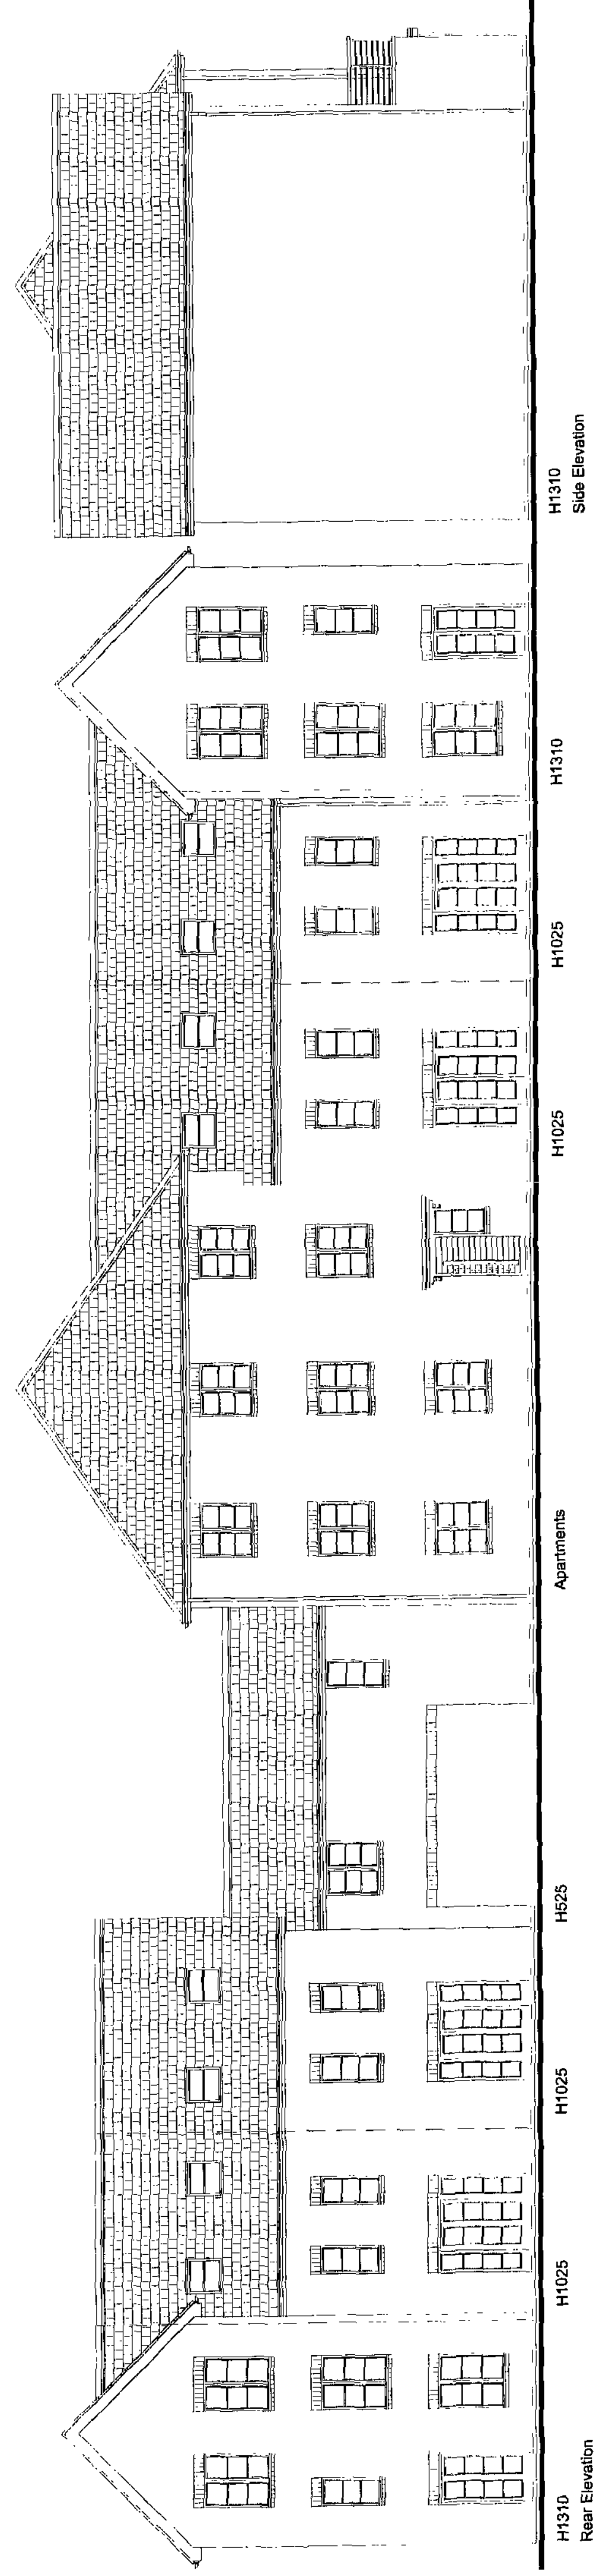


Roof Plan

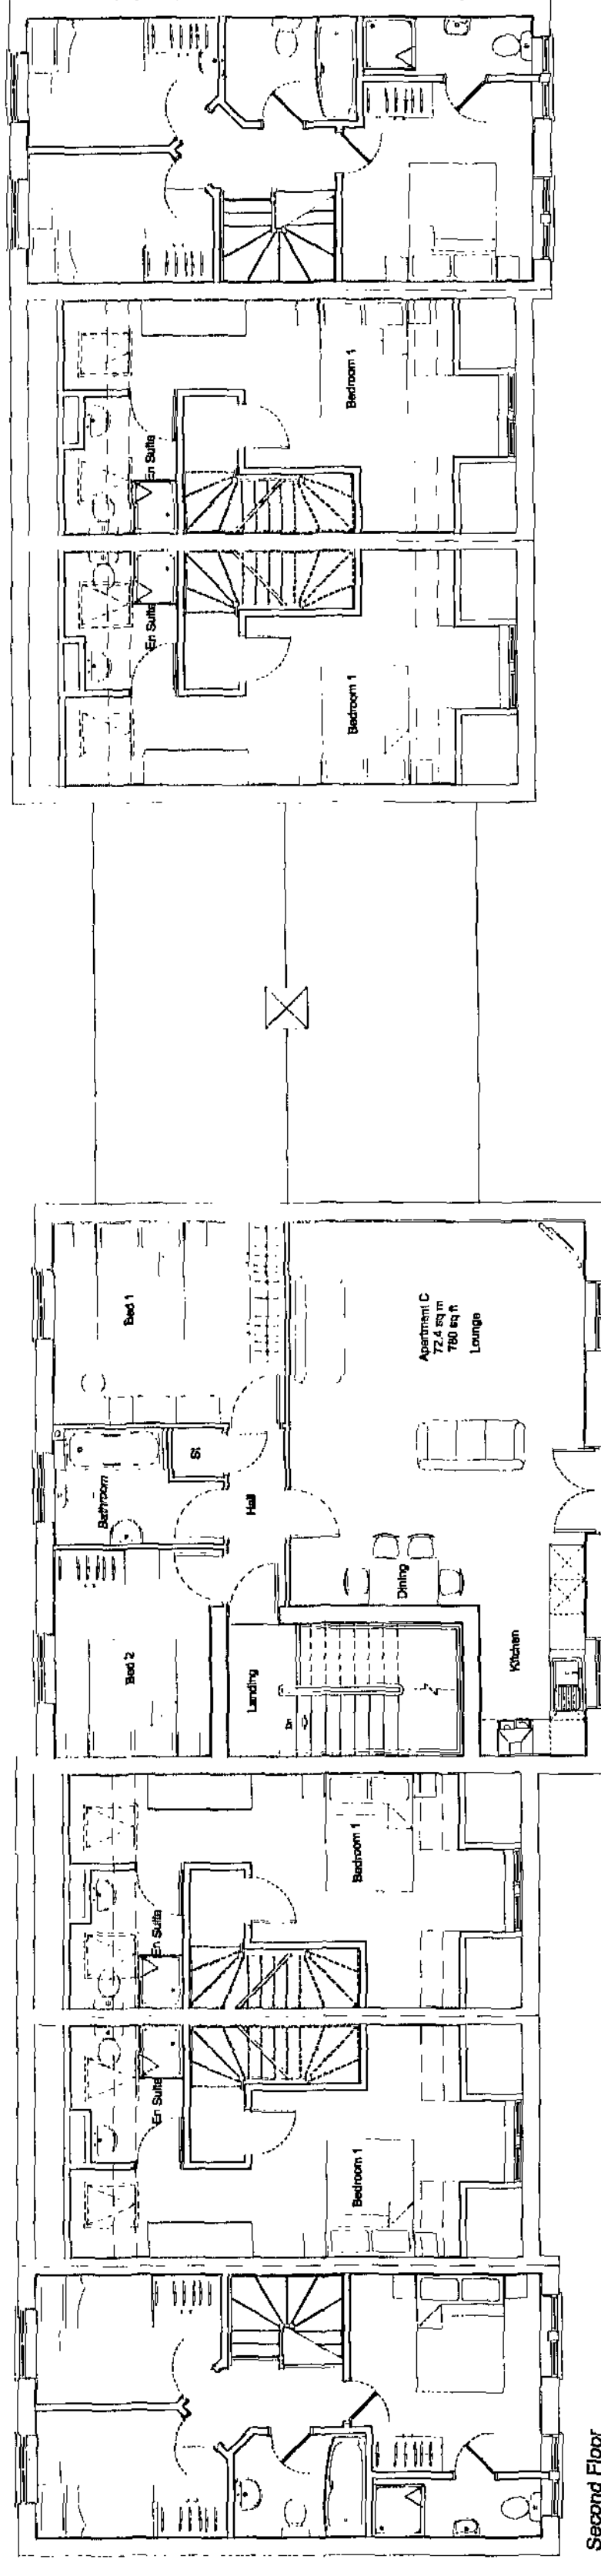


Second Floor

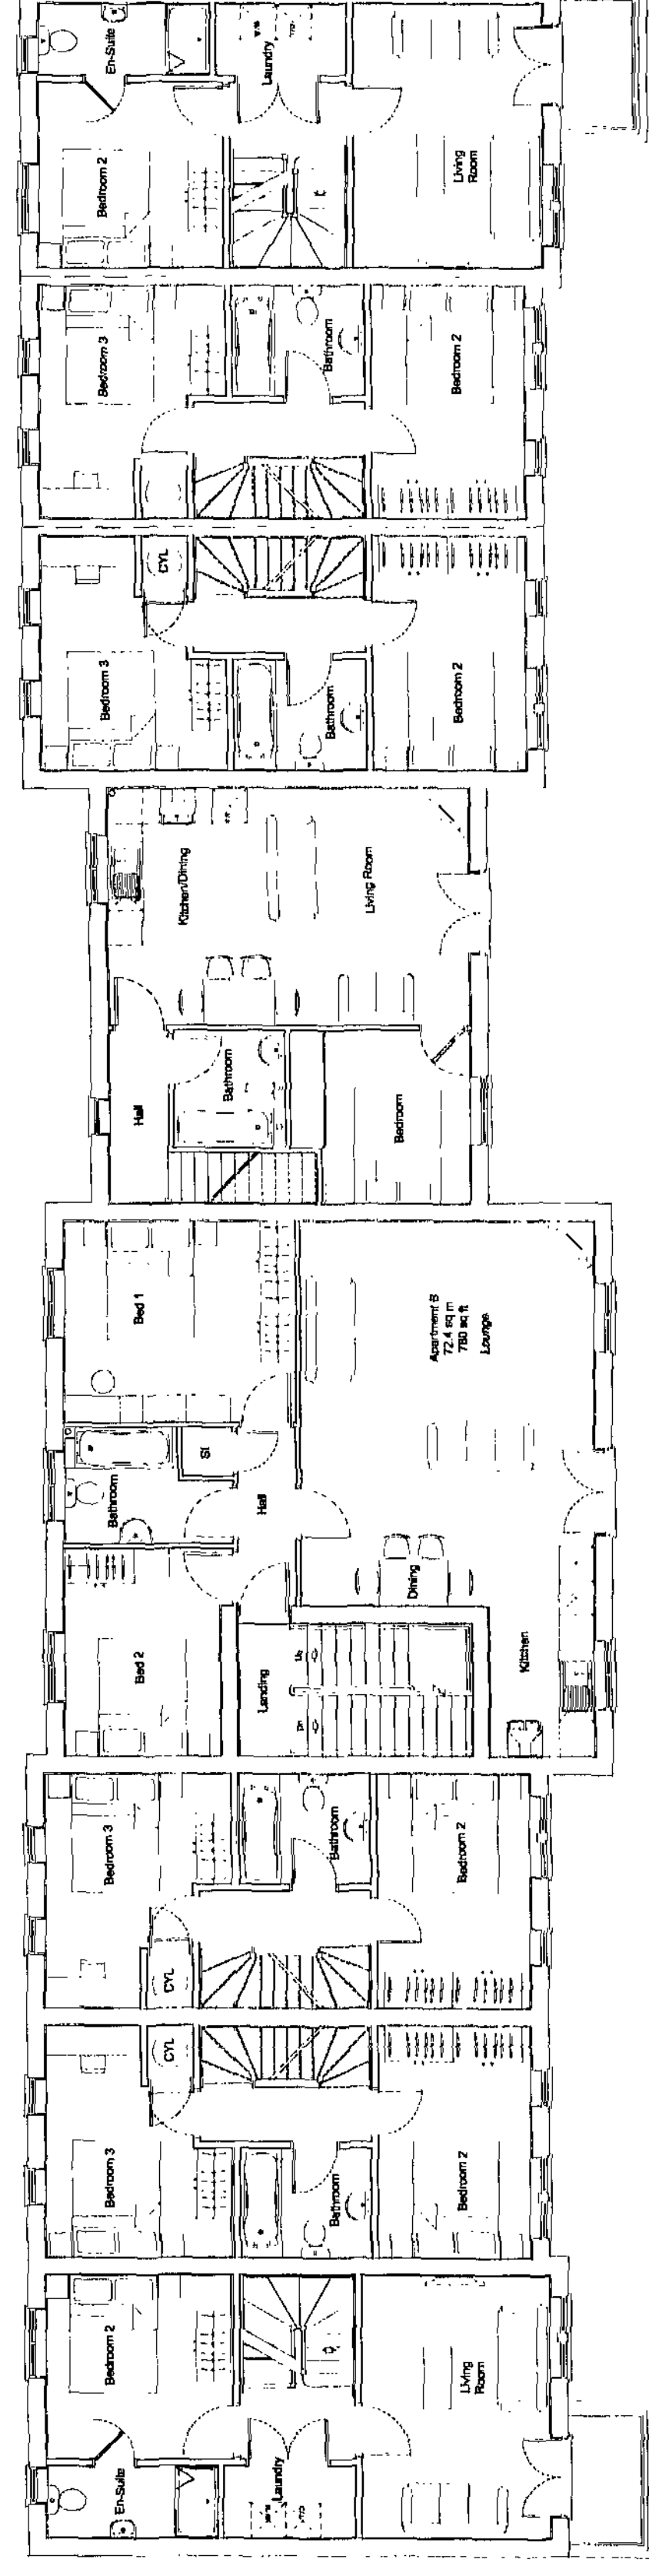

First Floor

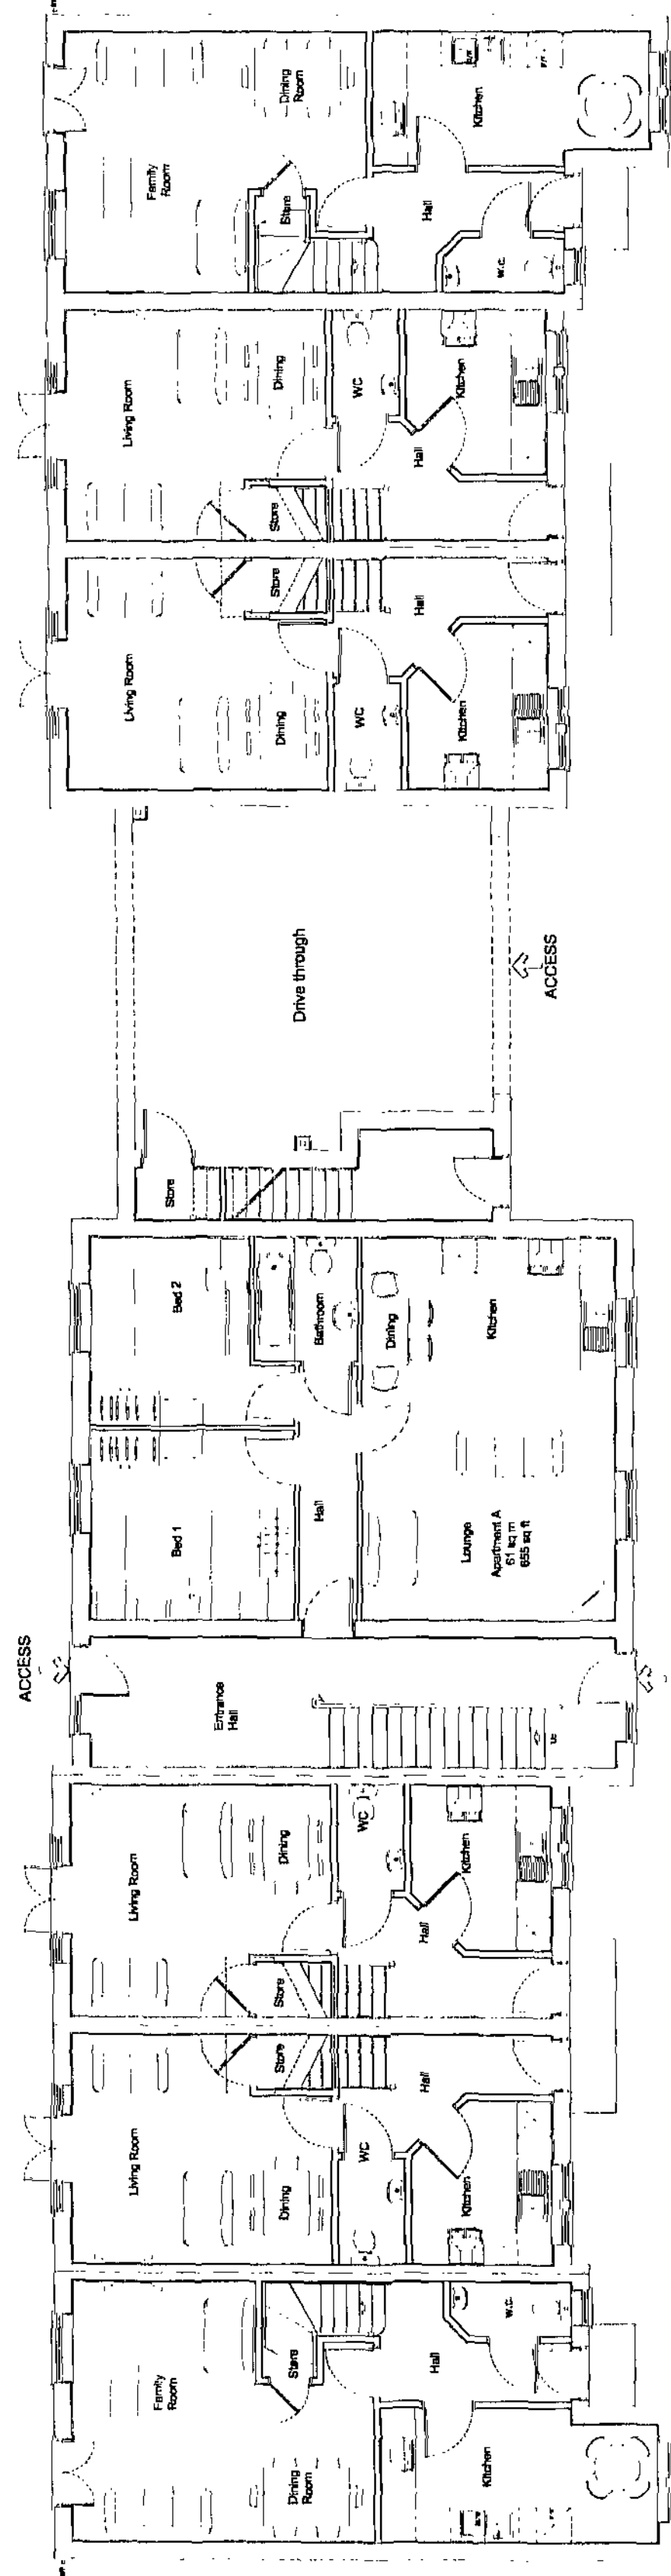

First Floor

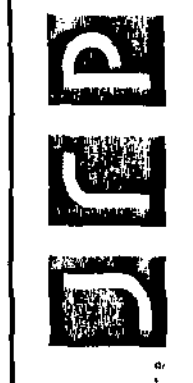

John R Paley Associates

CLIENT
HARTWOOD ESTATES

PROJECT
**STATION ROAD
WOMBWELL**

DRAWING OF
**PLOTS 20 - 29
PLANS AND ELEVATIONS**

MARKETING NAME

drawing no
p08:4041:15

scale @ A1
1:100


date
FEB 10

rev
1

drawn
KM

check
CAH

date
26.02.10

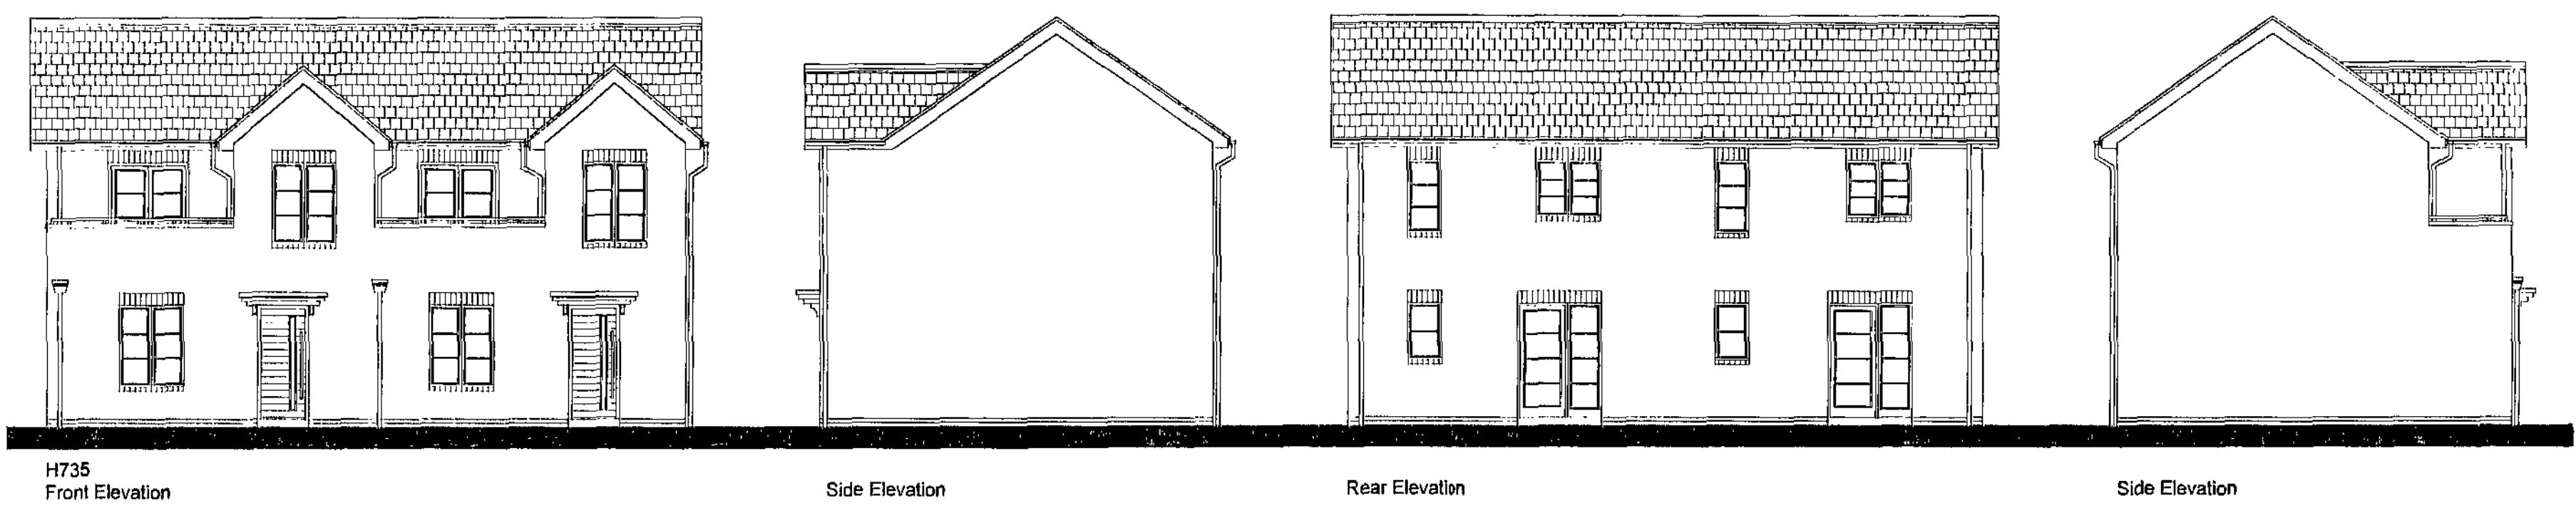


H735
Front Elevation


Side Elevation

Rear Elevation


Side Elevation

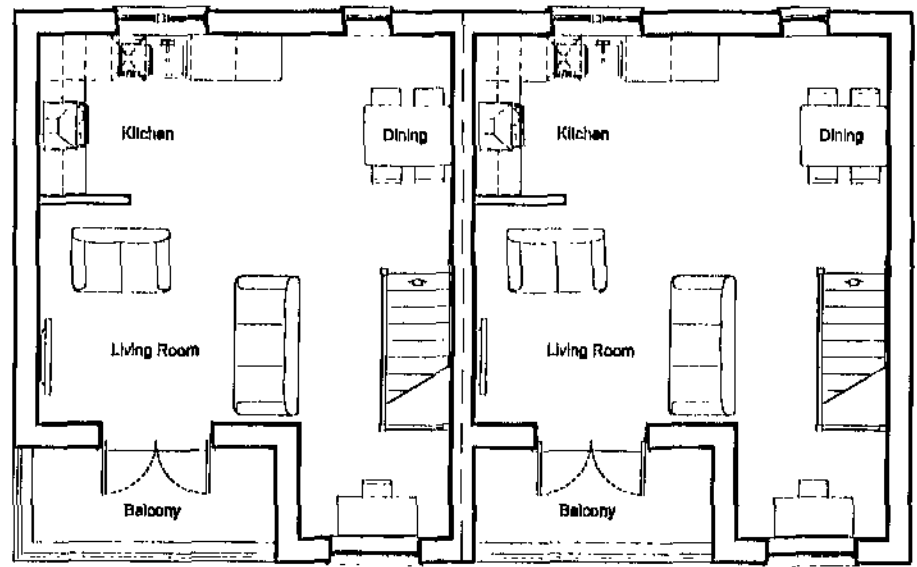

First Floor Layout

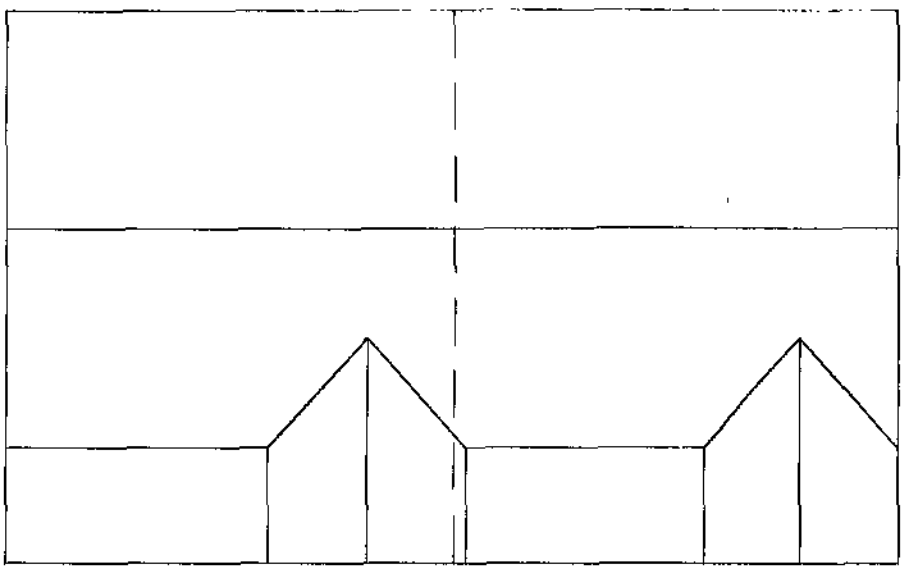

Roof Layout

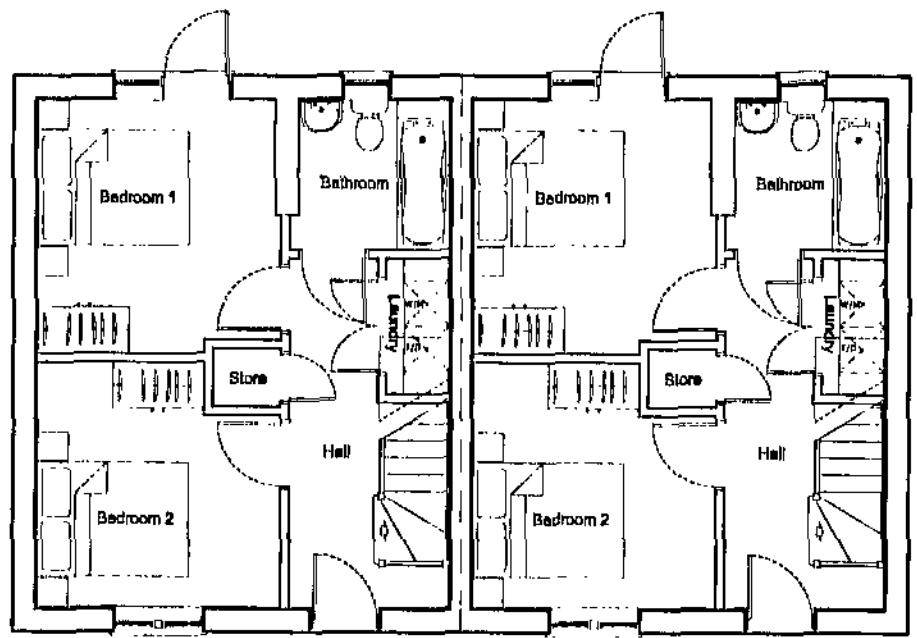

Ground Floor Layout

Plots 8-9

■ architectural design

■ town planning

■ landscape architecture



John R Paley Associates

CLIENT

HARTWOOD ESTATES

PROJECT

STATION ROAD
WOMBWELL

DRAWING OF

PLOTS 8-9
PLANS AND ELEVATIONS

MARKETING NAME

drawing no

p08:4141:13

scale @ A2

1:100

rev

-

drawn

SPN

date

FEB 10

check

CAH

date

23.02.10


1 Red Hall Crescent
Paragon Business Village
Wakefield
WF1 2DF

t: 01924 383322


f: 01924 394387

e: info@jrpassoc.co.uk


RECEIVED
11 MAY 2010
CONTRACT
10/0000000000

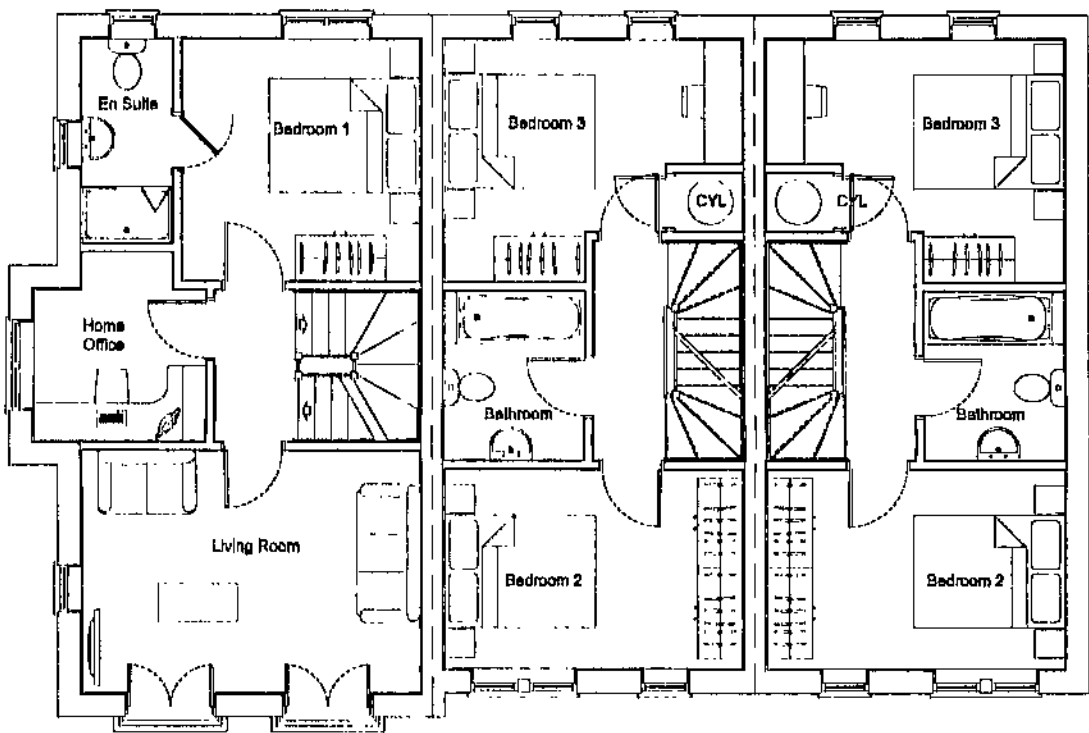


First Floor Layout

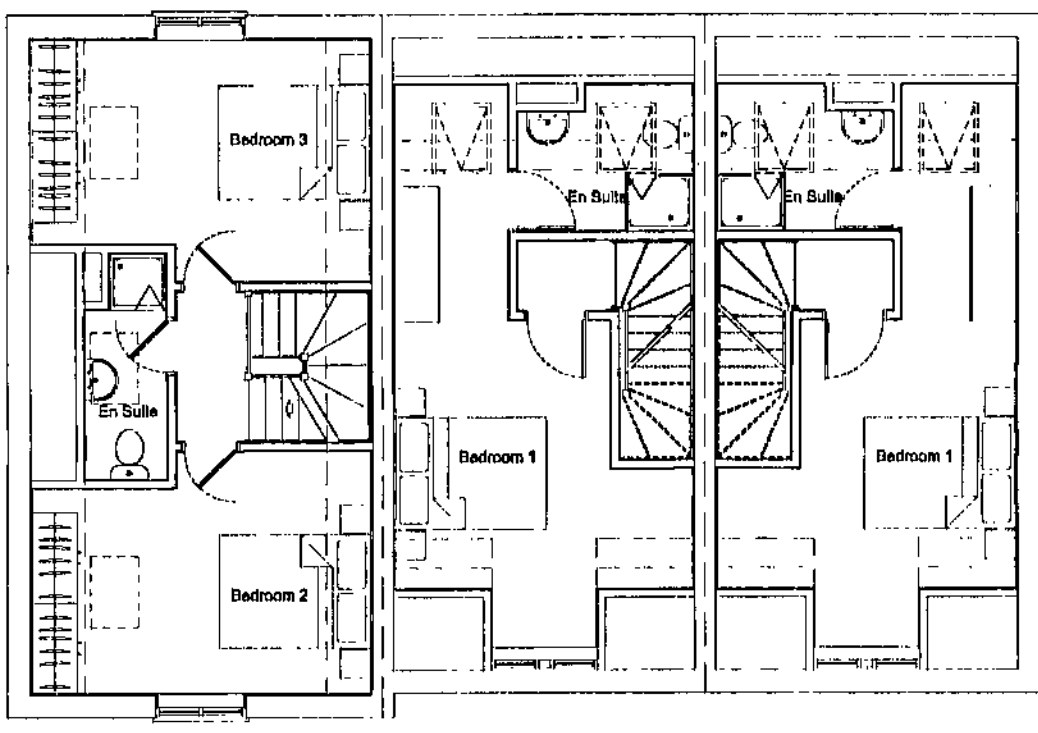


Second Floor Layout

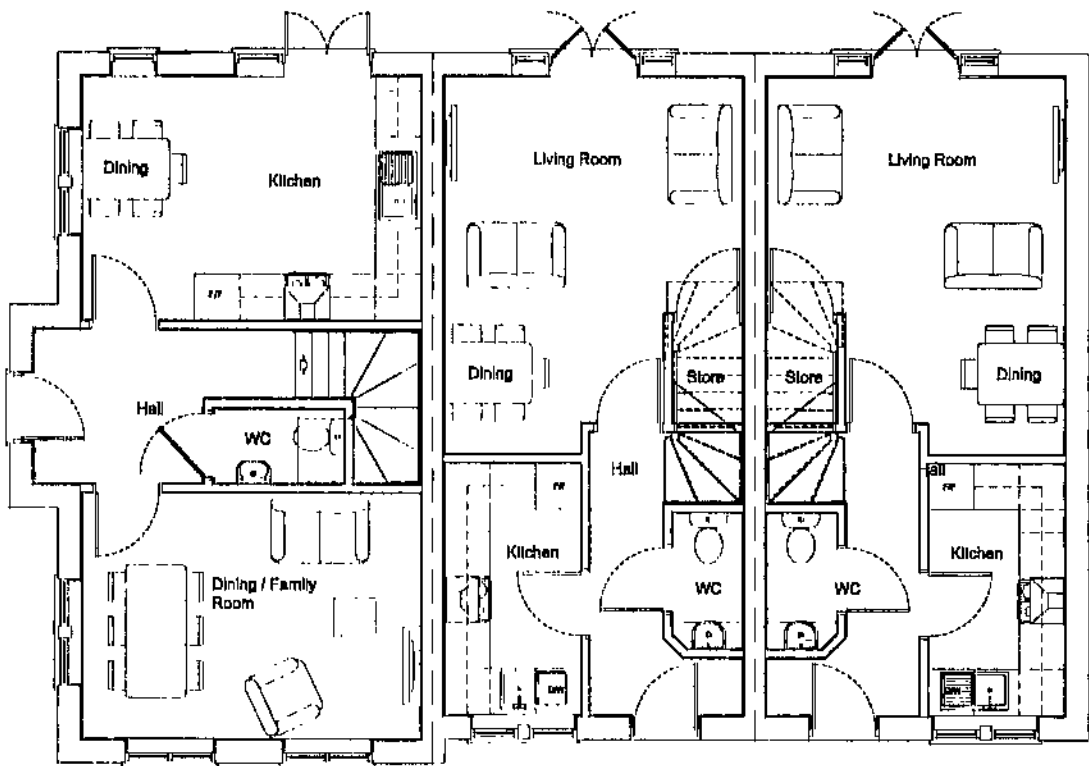


H1280
Ground Floor Layout

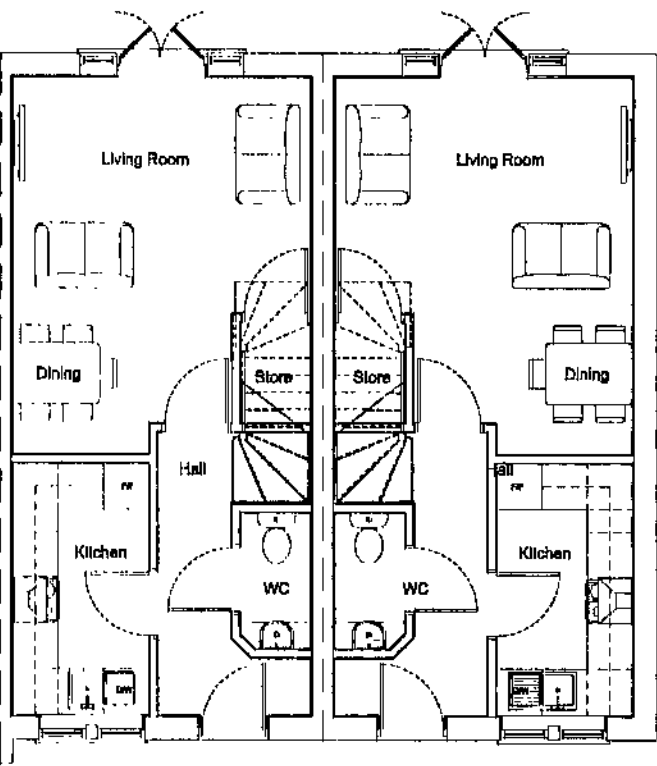

H1025

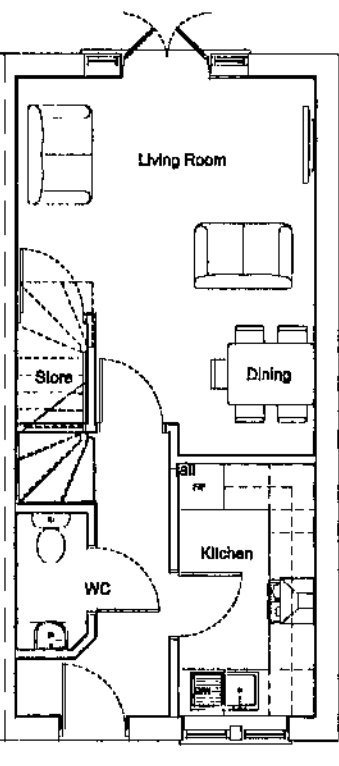

H1025

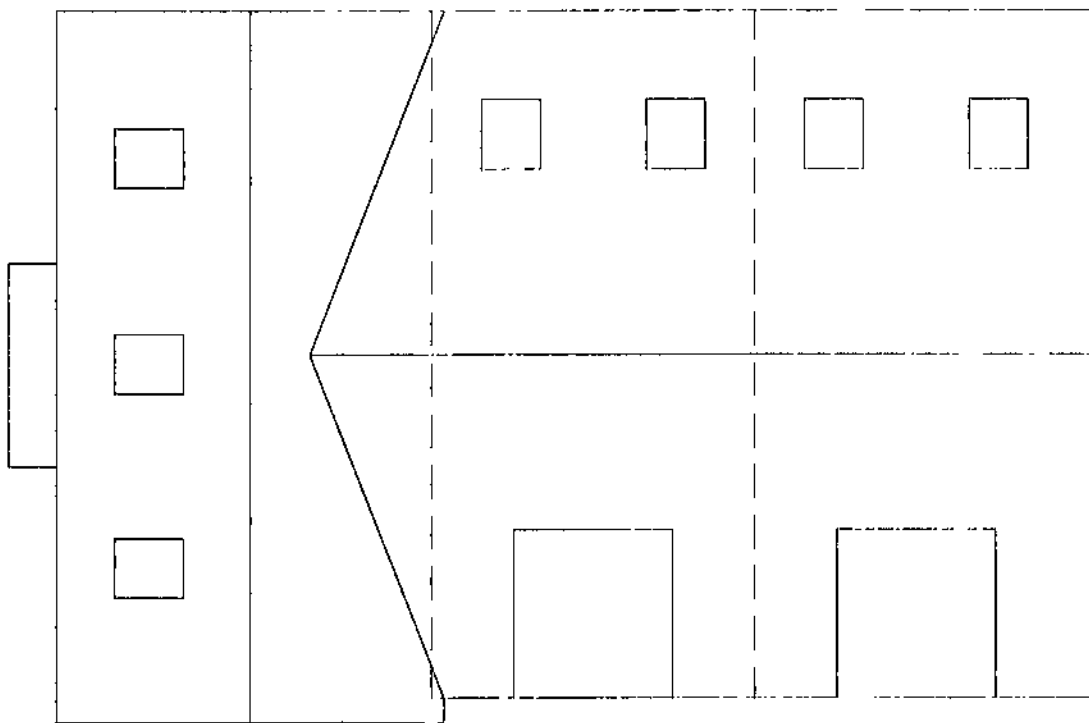

Roof Layout

PLOTS 5 - 7

■ architectural design
■ town planning
■ landscape architecture

J R P

John R Paley Associates

CLIENT
HARTWOOD ESTATES

PROJECT
**STATION ROAD
WOMBWELL**

DRAWING OF
**PLOTS 5 - 7
PLANS AND ELEVATIONS**





MARKETING NAME

RECEIVED
11 MAR 2010
CORPORATE
HARTWOOD

drawing no	rev	date
p08:4141:12	-	FEB 10
scale @ A2	drawn	check
1:100	KM	CAH
		date
		23.02.10

1 Red Hall Crescent
Paragon Business Village
Wakefield
WF1 2DF

t: 01924 383322
f: 01924 384382
e: info@jrpassoc.co.uk

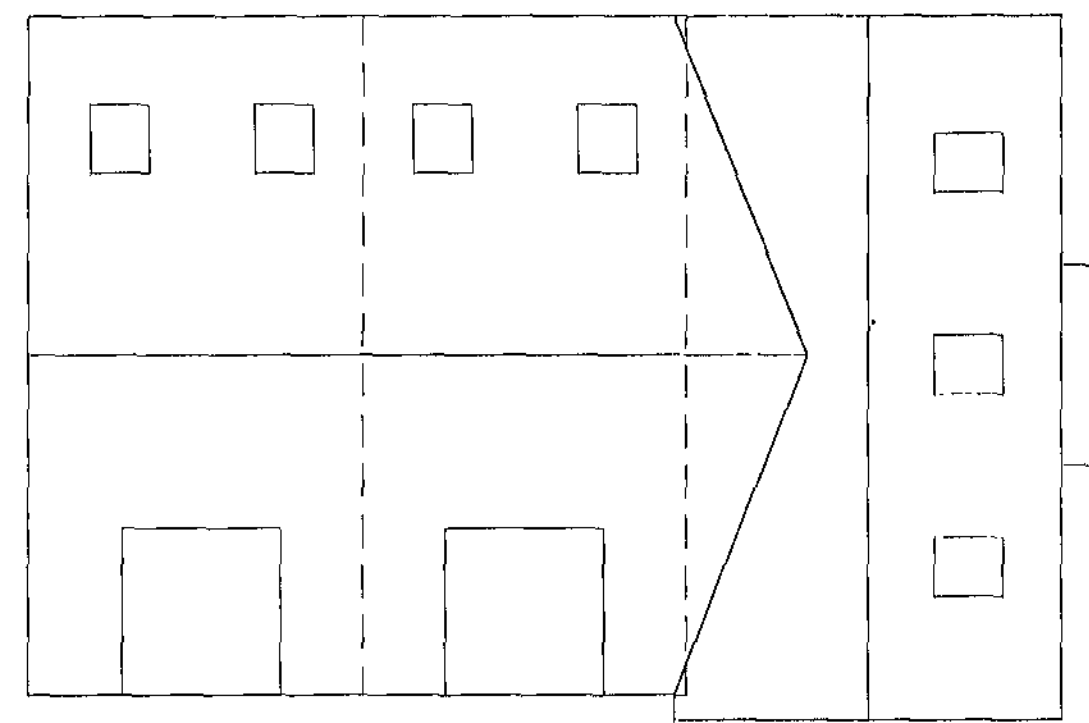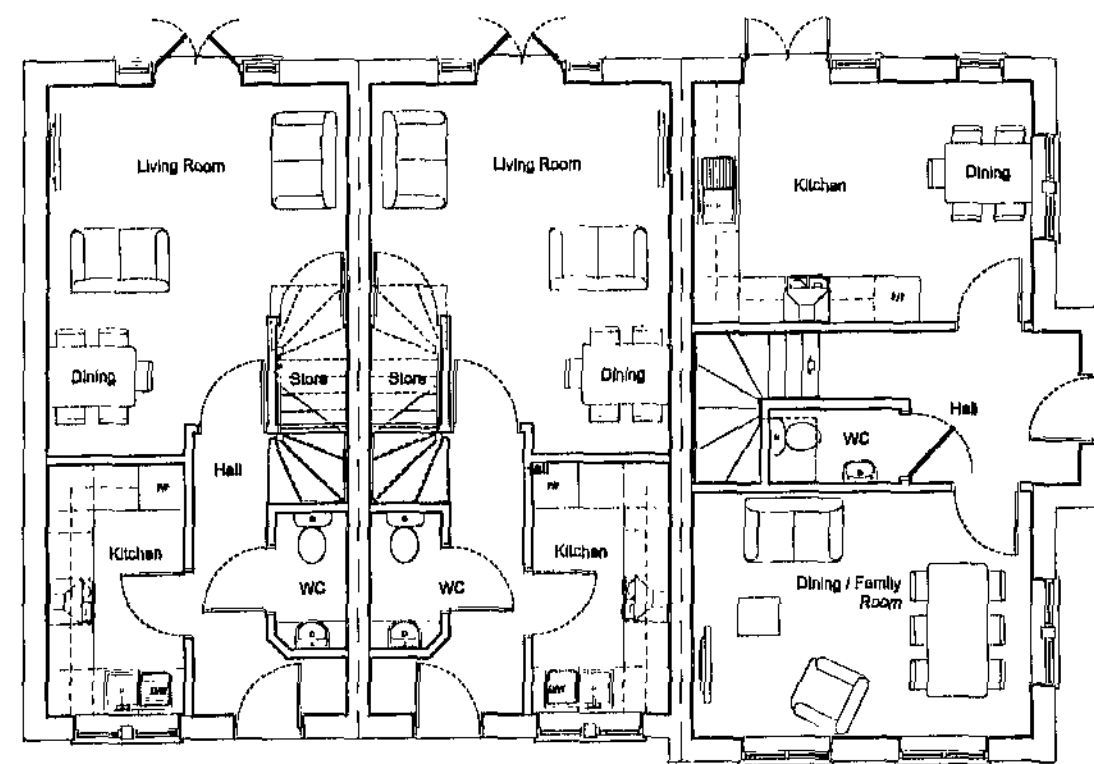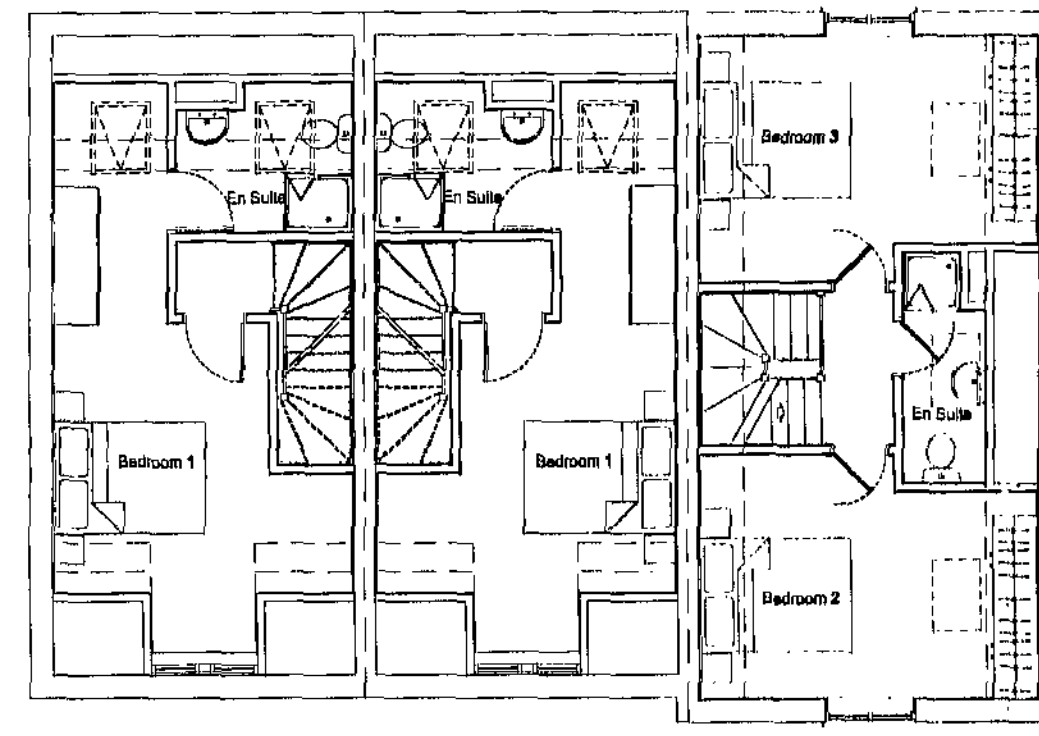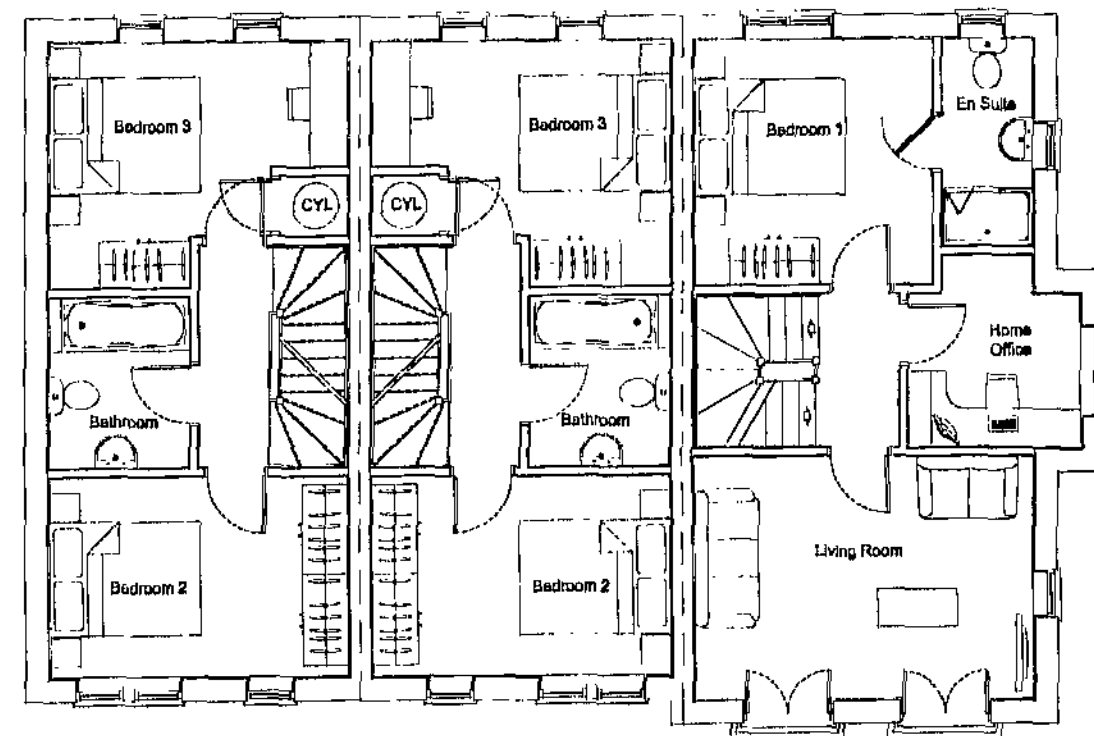

PLOTS 1 - 3

■ architectural design
 ■ town planning
 ■ landscape architecture

JRP

John R Paley Associates

CLIENT
HARTWOOD ESTATES

PROJECT
STATION ROAD
WOMBWELL

DRAWING OF
PLOTS 1 - 3
PLANS AND ELEVATIONS
MARKETING NAME

drawing no
P08:4141:10

scale @ A2
 1:100

rev
 -

date
 FEB 10

drawn
 KM





check
 CAH

date
 23.02.10


1 Red Hall Crescent
 Paragon Business Village
 Wakefield
 WF1 2DF

1-01924 383327
 1-01924 384582
 e-info@jrpassoc.co.uk


RECEIVED
 11 MAY 2010
 CORPORATE
 MAIL ROOM

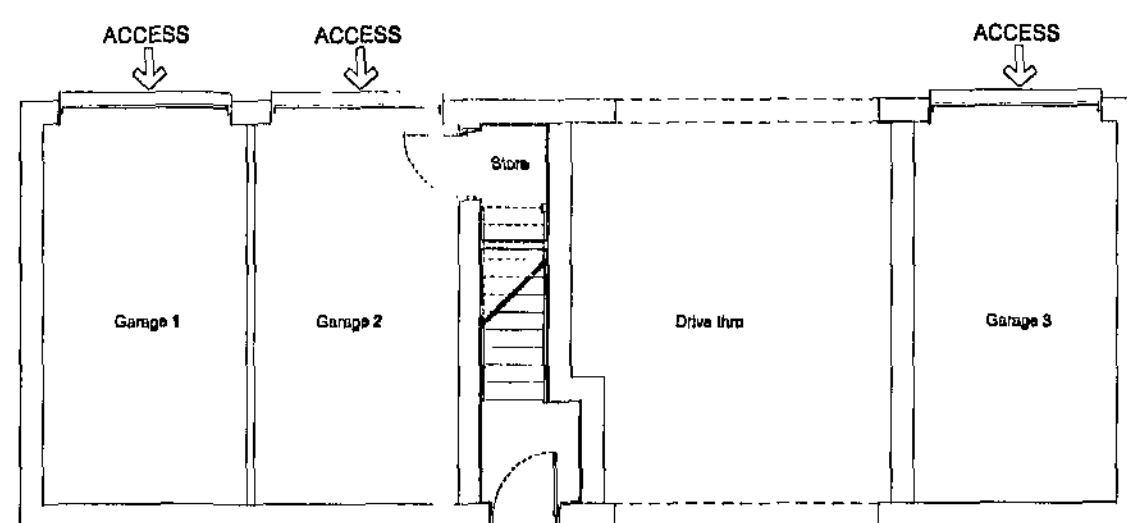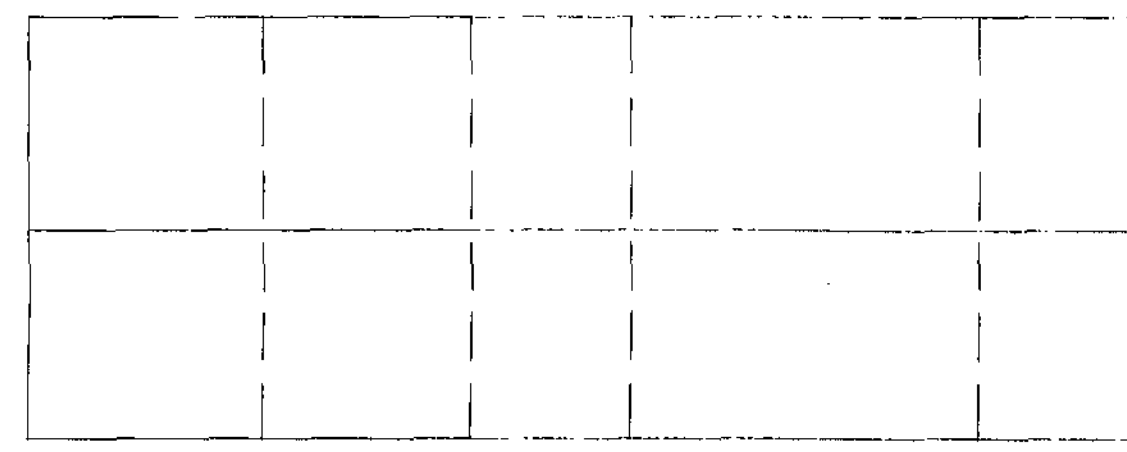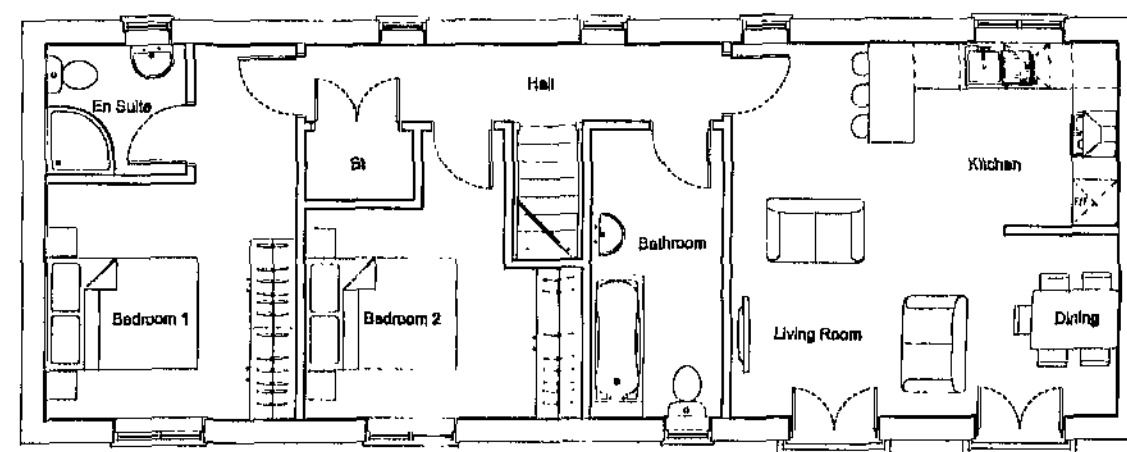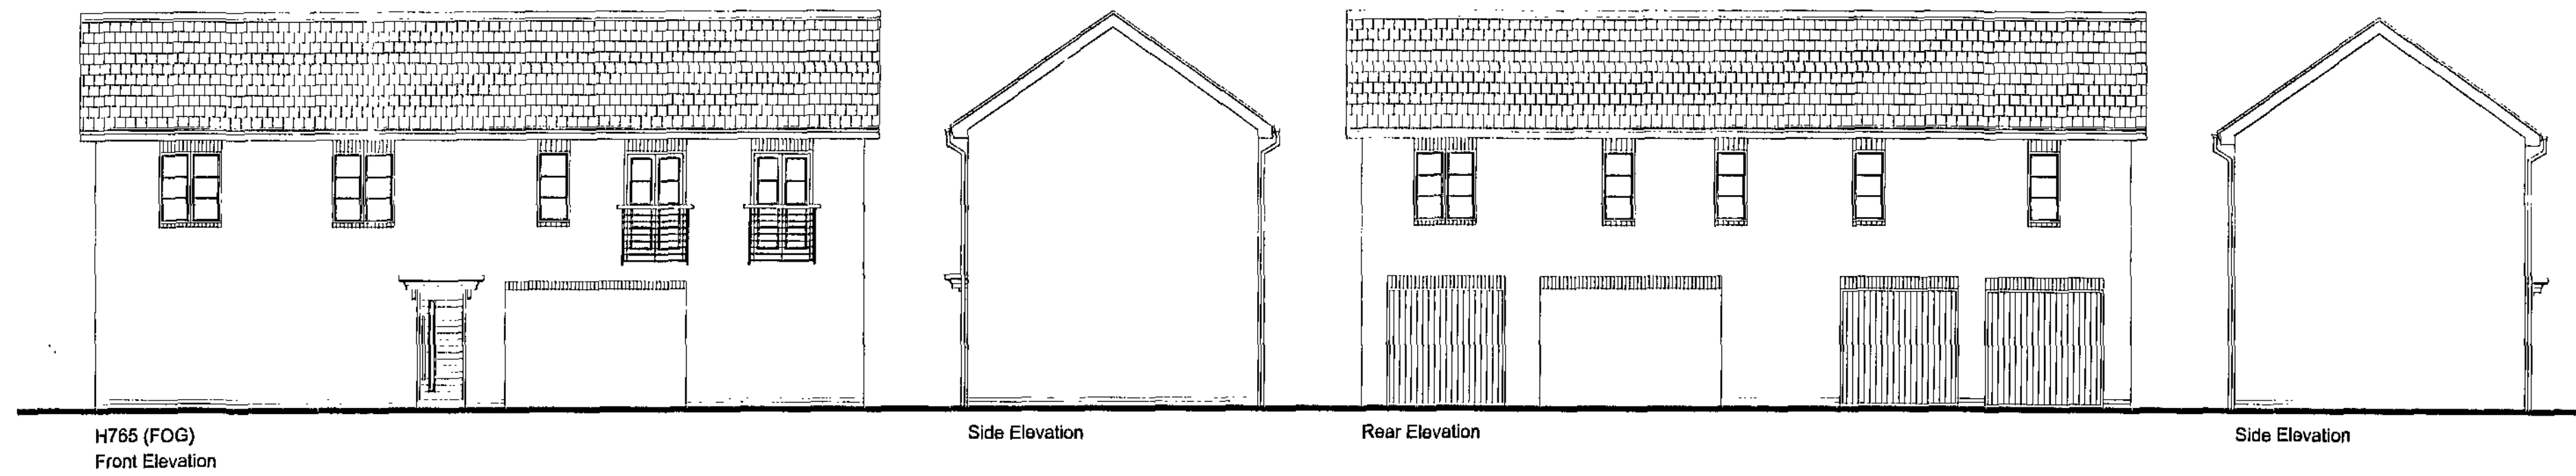


- architectural design - town planning - landscape architecture			
John R Paley Associates			
CLIENT HARTWOOD ESTATES			
PROJECT STATION ROAD WOMBWELL			
DRAWING OF PLOT 4 PLANS AND ELEVATIONS MARKETING NAME			
drawing no	rev	date	
P08:4141:11	-	FEB 10	
scale @ A2	drawn	check	date
1:100	KM	JRP	23.02.10
1 Red Hall Crescent Paragon Business Village Wakefield WF1 2DF		t-01924 383322 f-01924 384382 e-info@jrpassoc.co.uk	

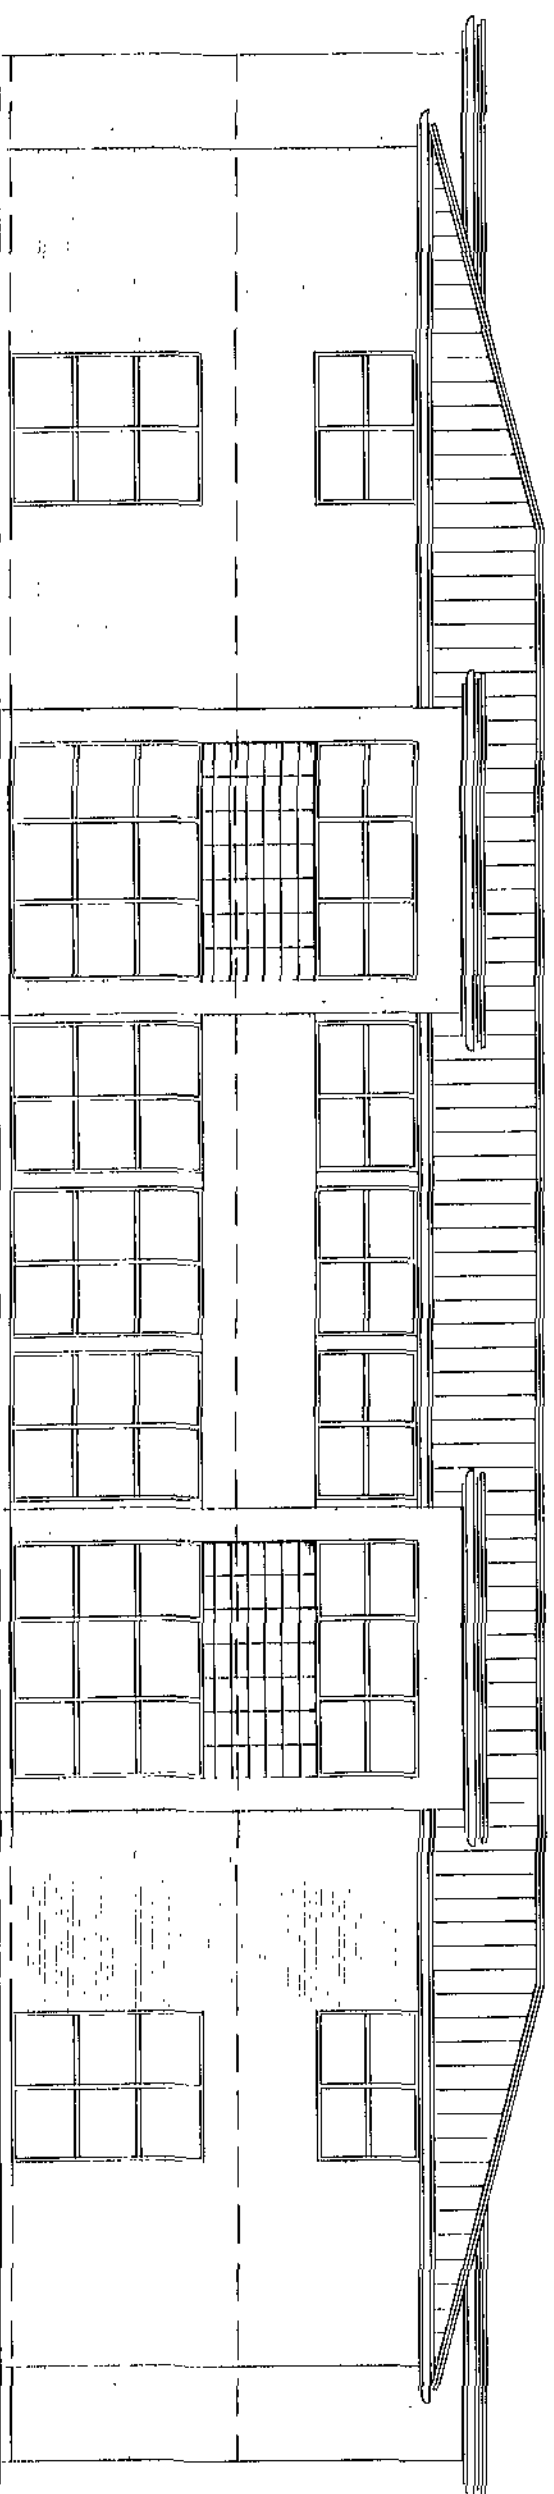


Front Elevation

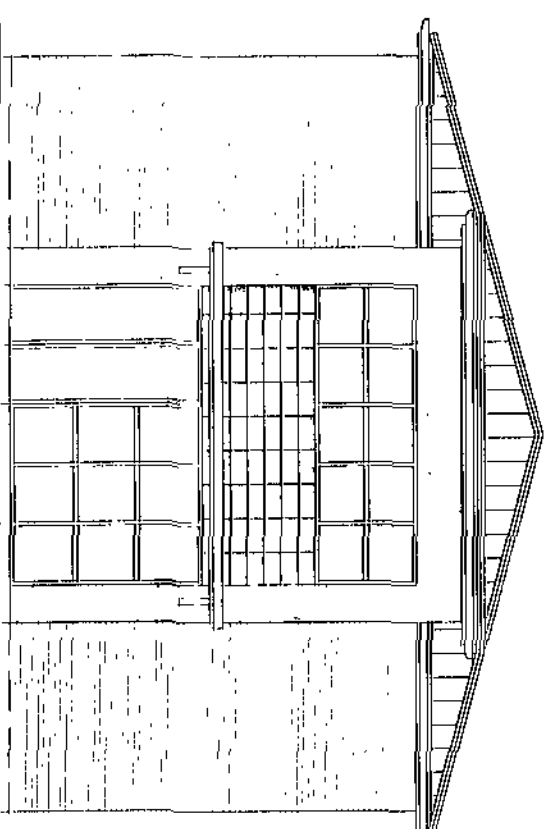


Side Elevation

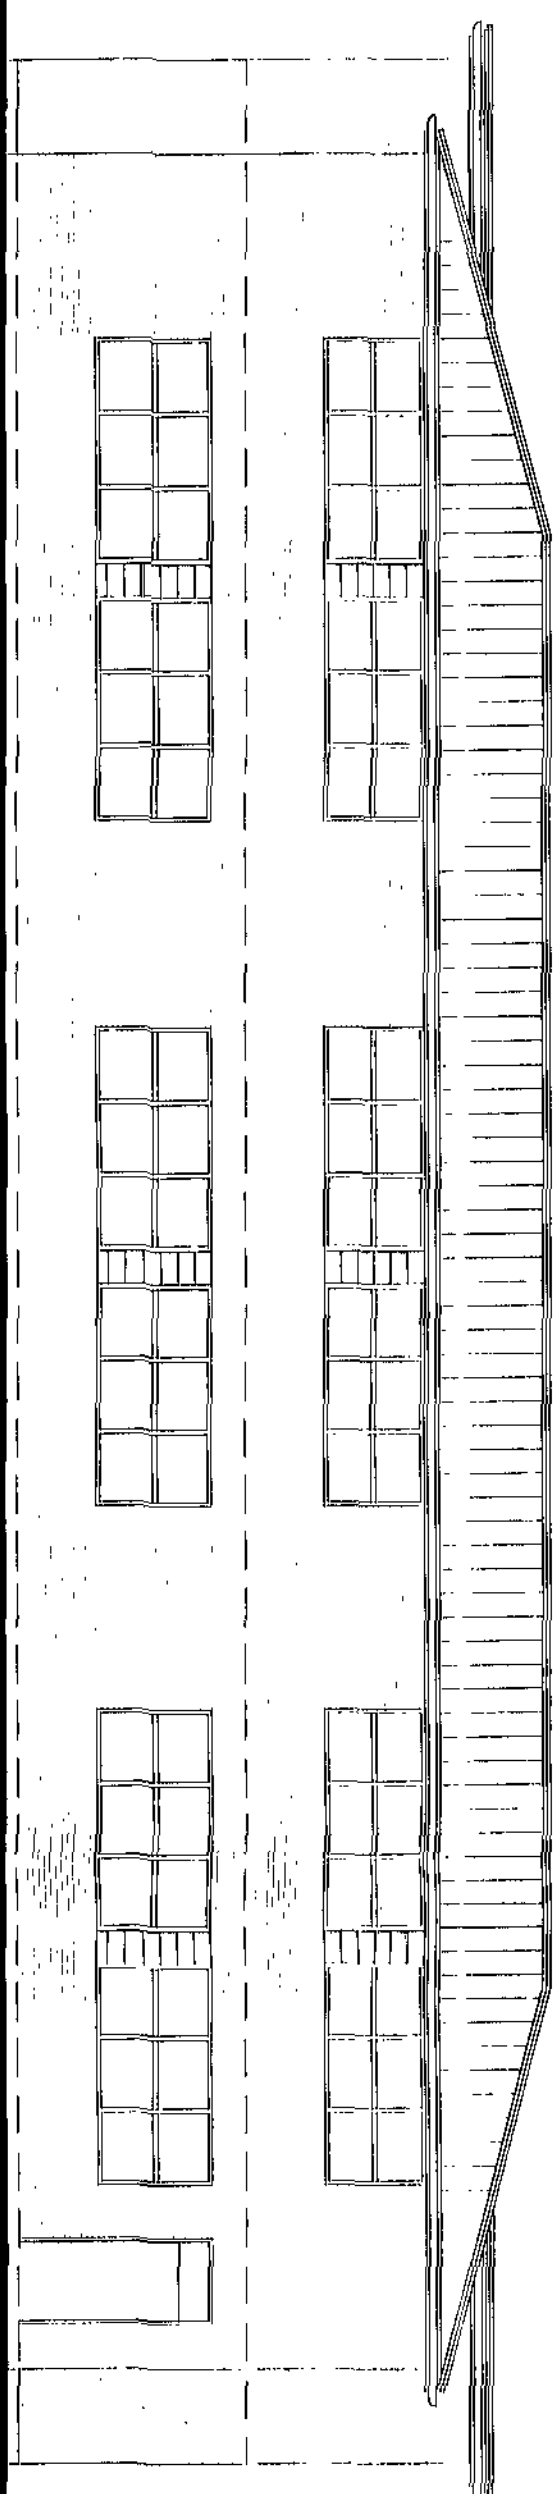


Rear Elevation

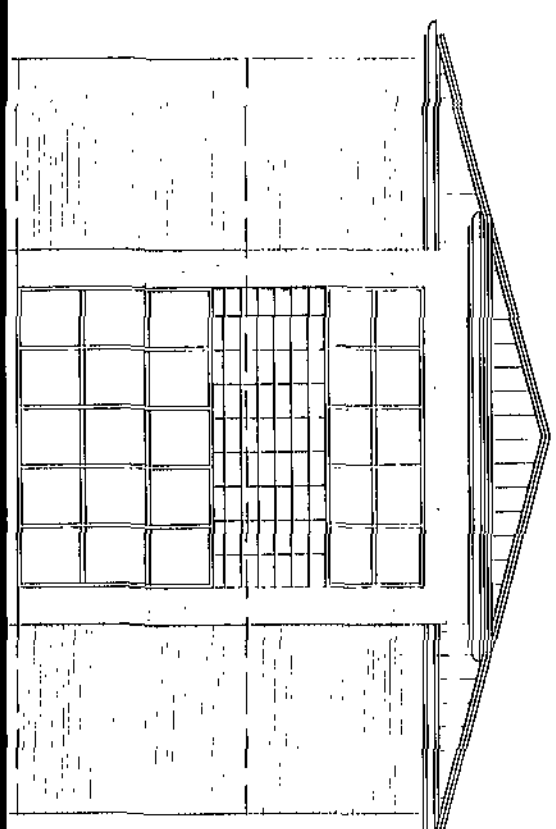


Side Elevation

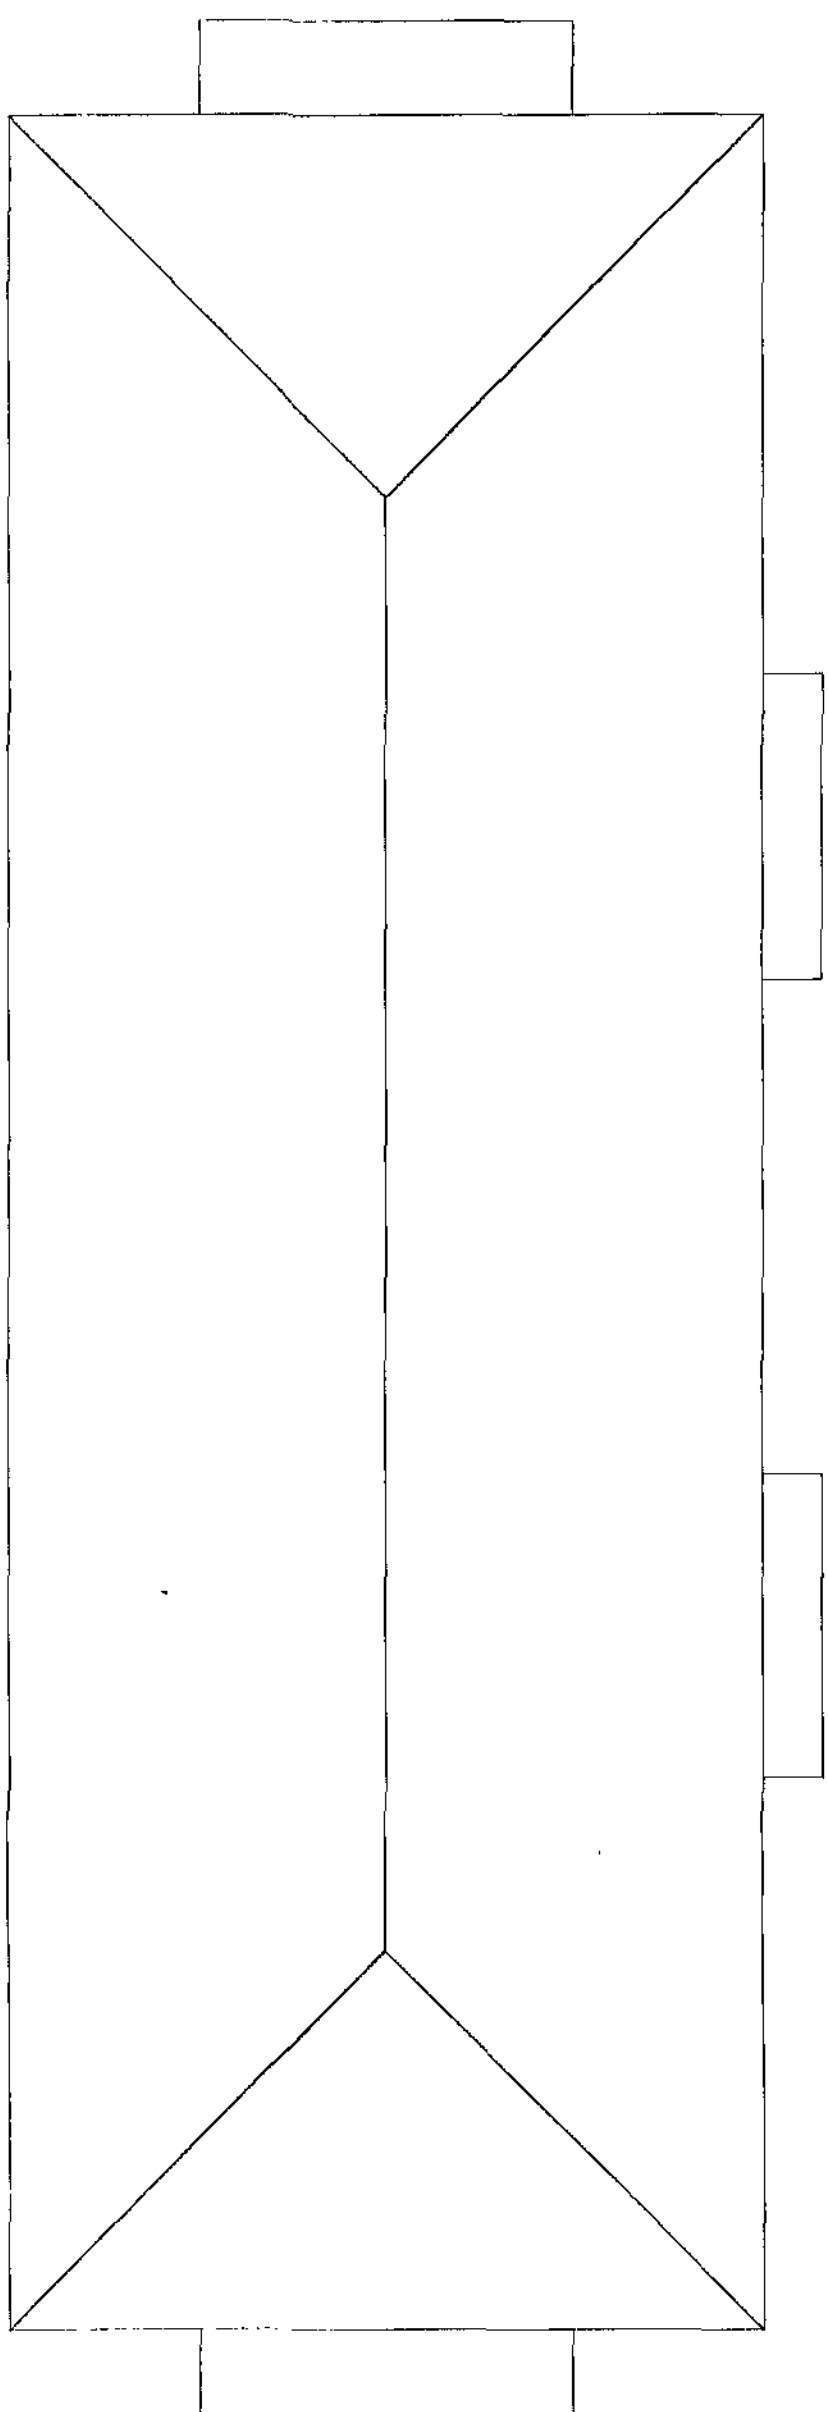

Roof Layout






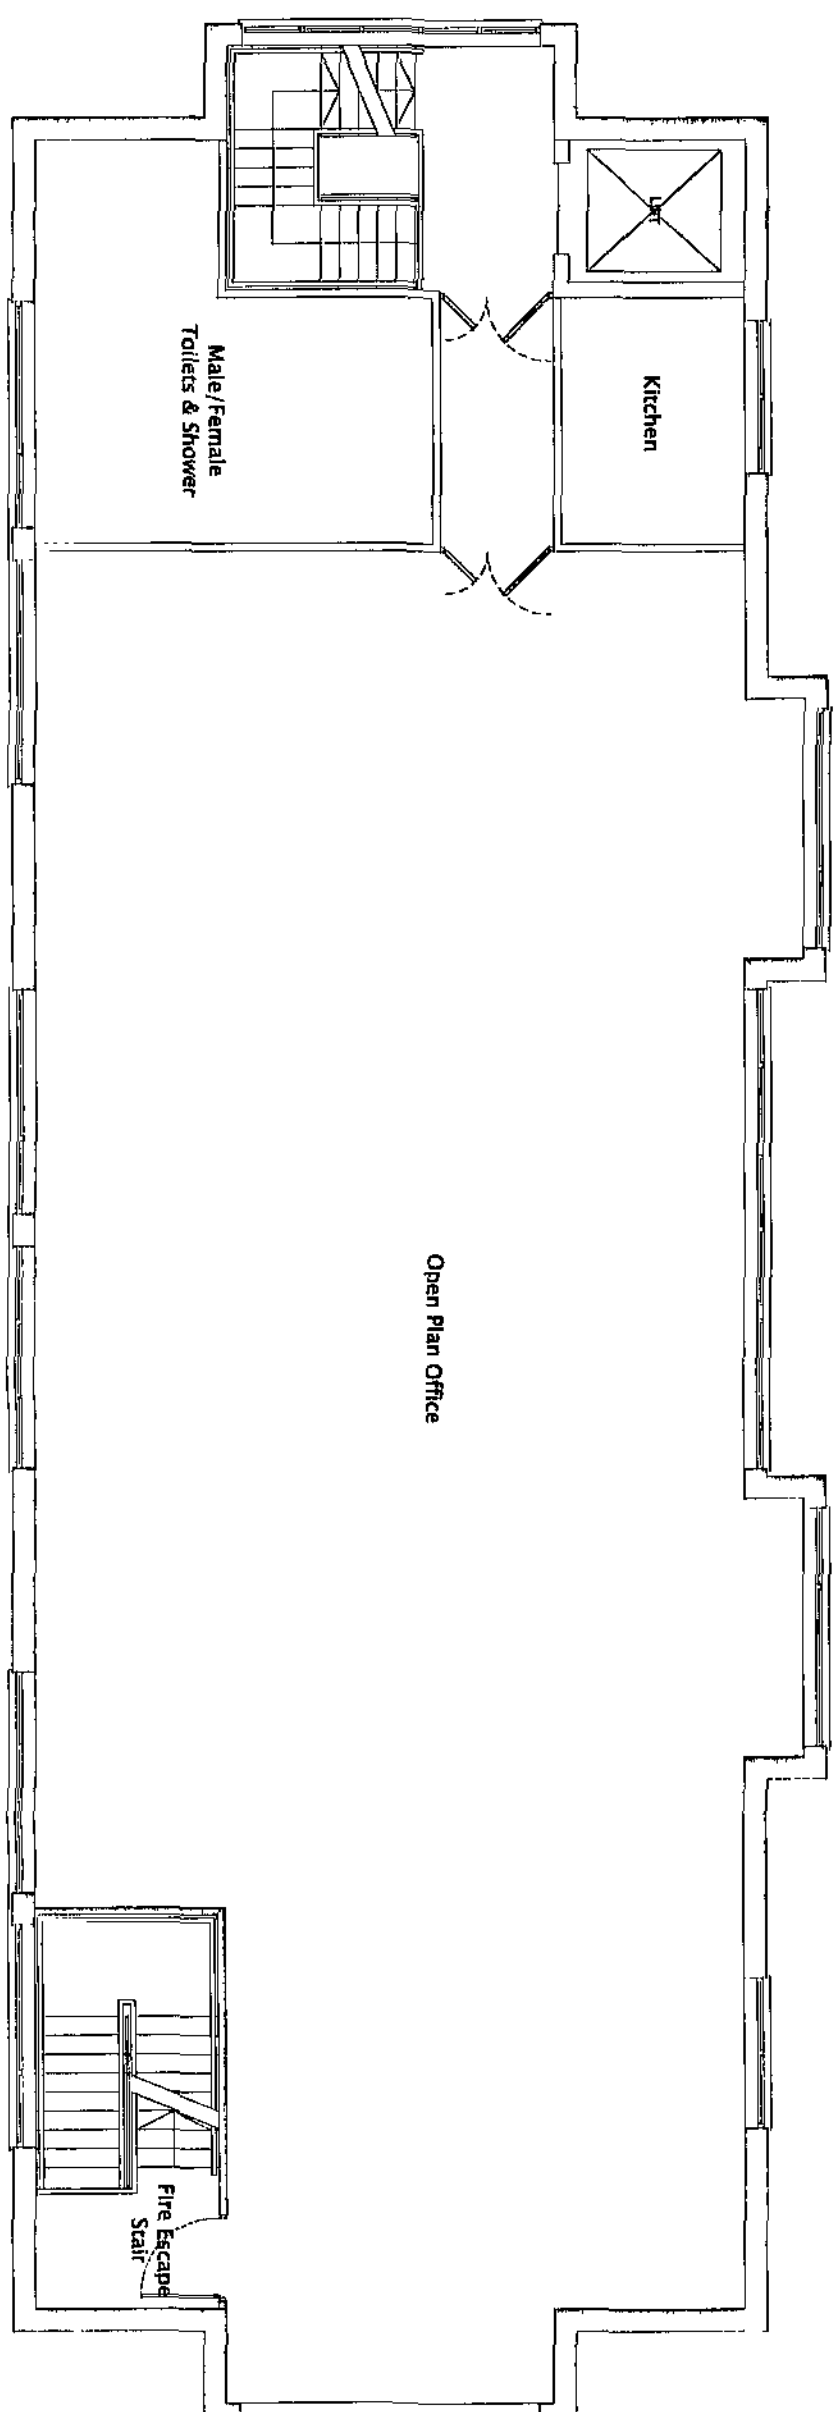


First Floor Layout

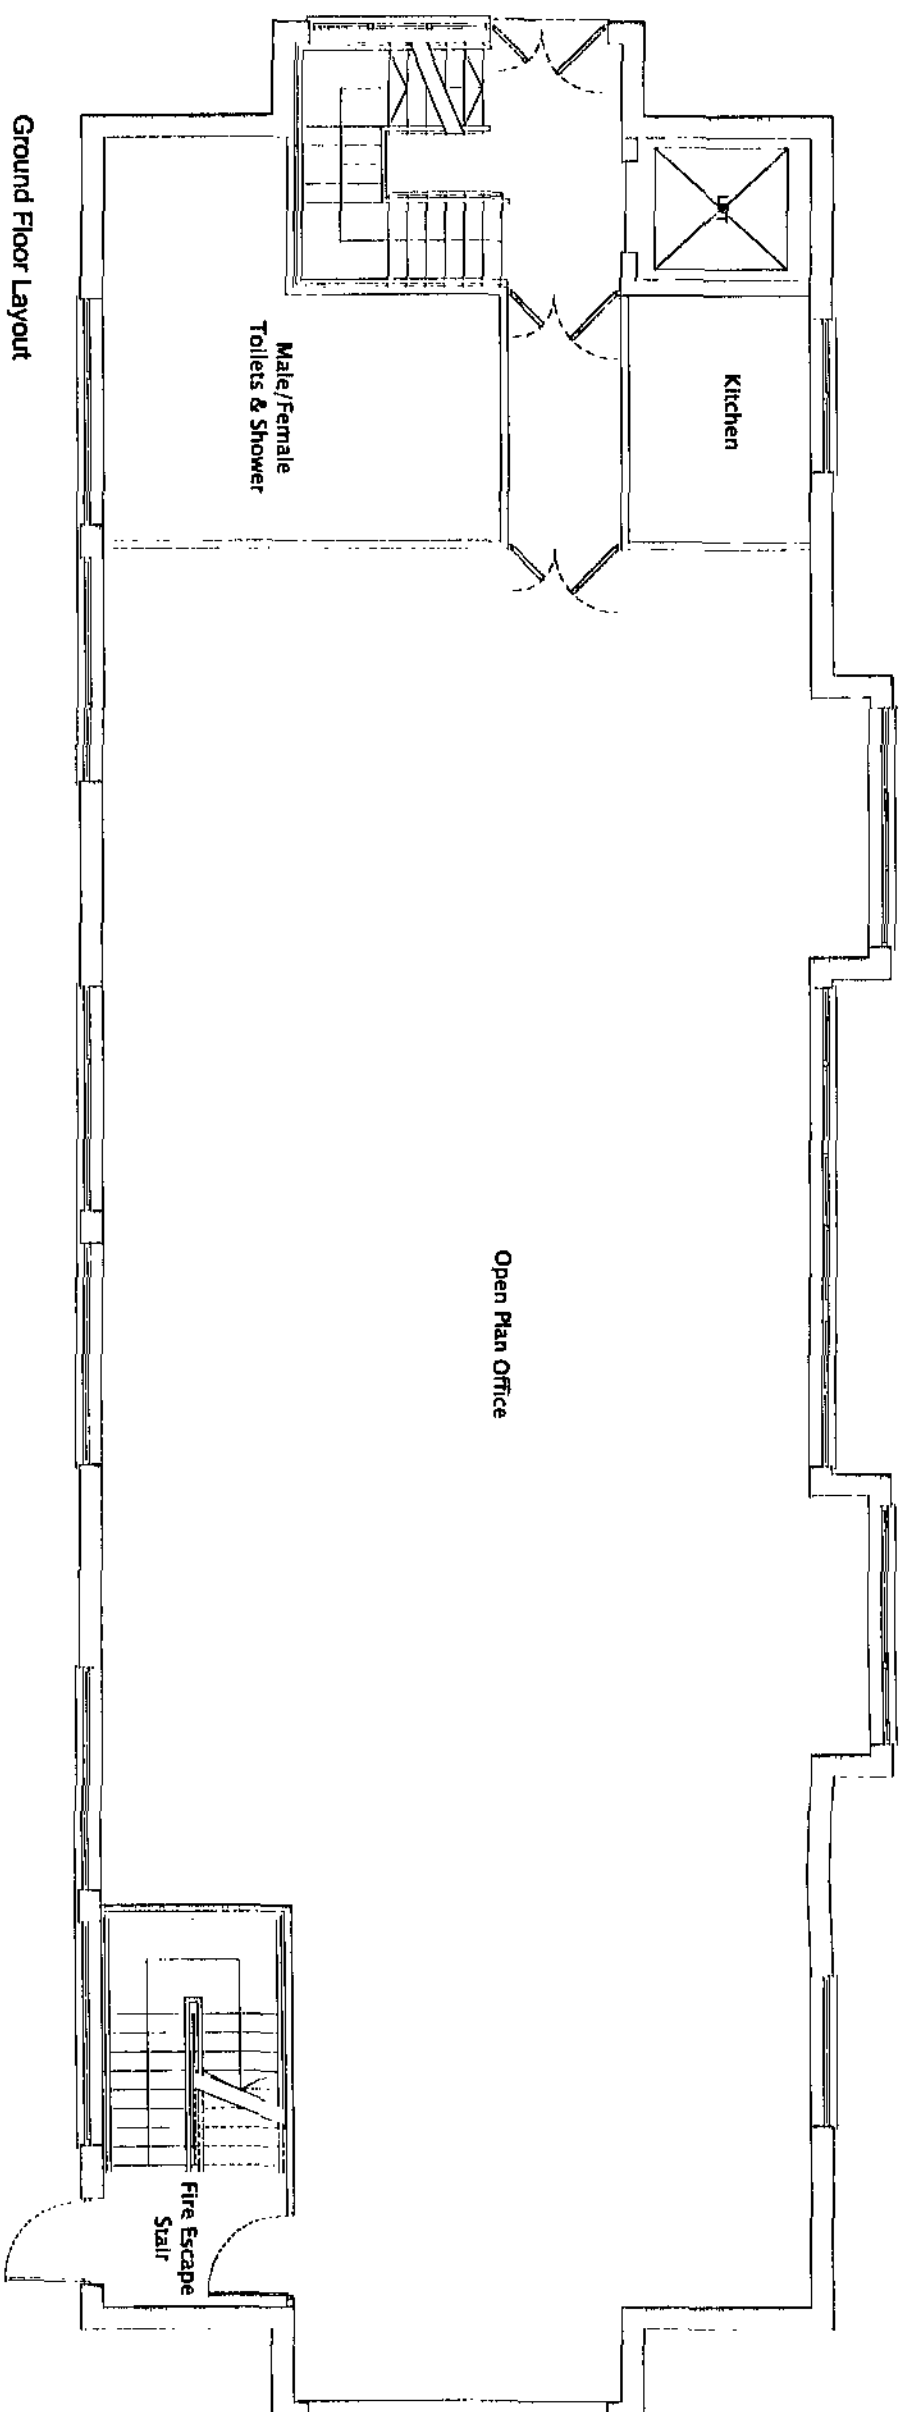

Ground Floor Layout

■ architectural design		■ town planning		■ landscape architecture	
John R Paley Associates					
CLIENT HARTWOOD ESTATE					
PROJECT STATION ROAD WOMBWELL					
DRAWING OF OFFICE BLOCK - 6150 sqft Gross Floor PLANS AND ELEVATIONS Space					
MARKETING NAME					
drawing no	rev	date			
P08:41:43	-	02.03.10			
scale	drawn	checked by	checked date		
1:100	BMS	CAH	02.03.10		
1 Red Hall Crescent Paragon Business Village Wakefield					
WF1 20P					
T: 01924 383322 F: 01924 384382 E: info@jraassoc.co.uk					

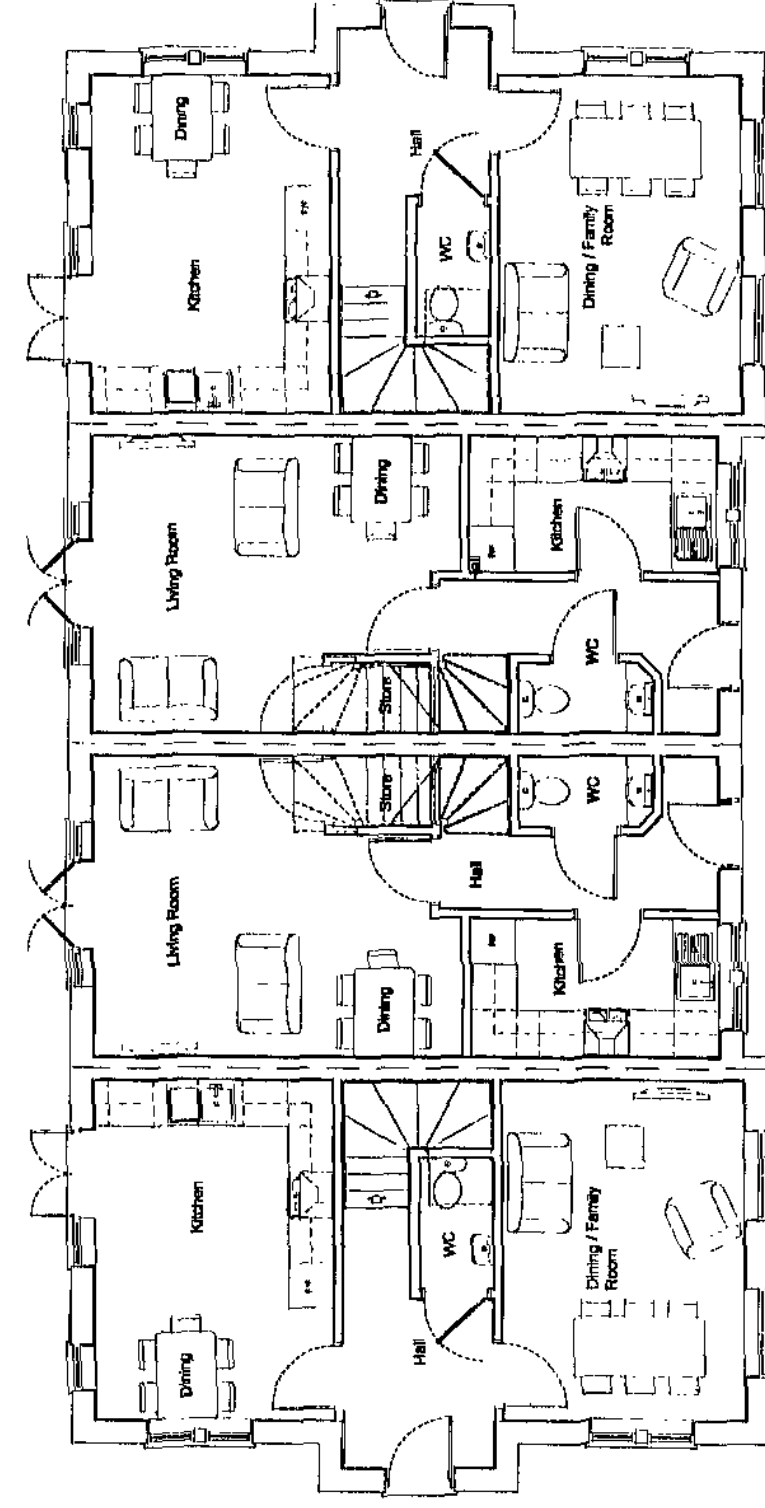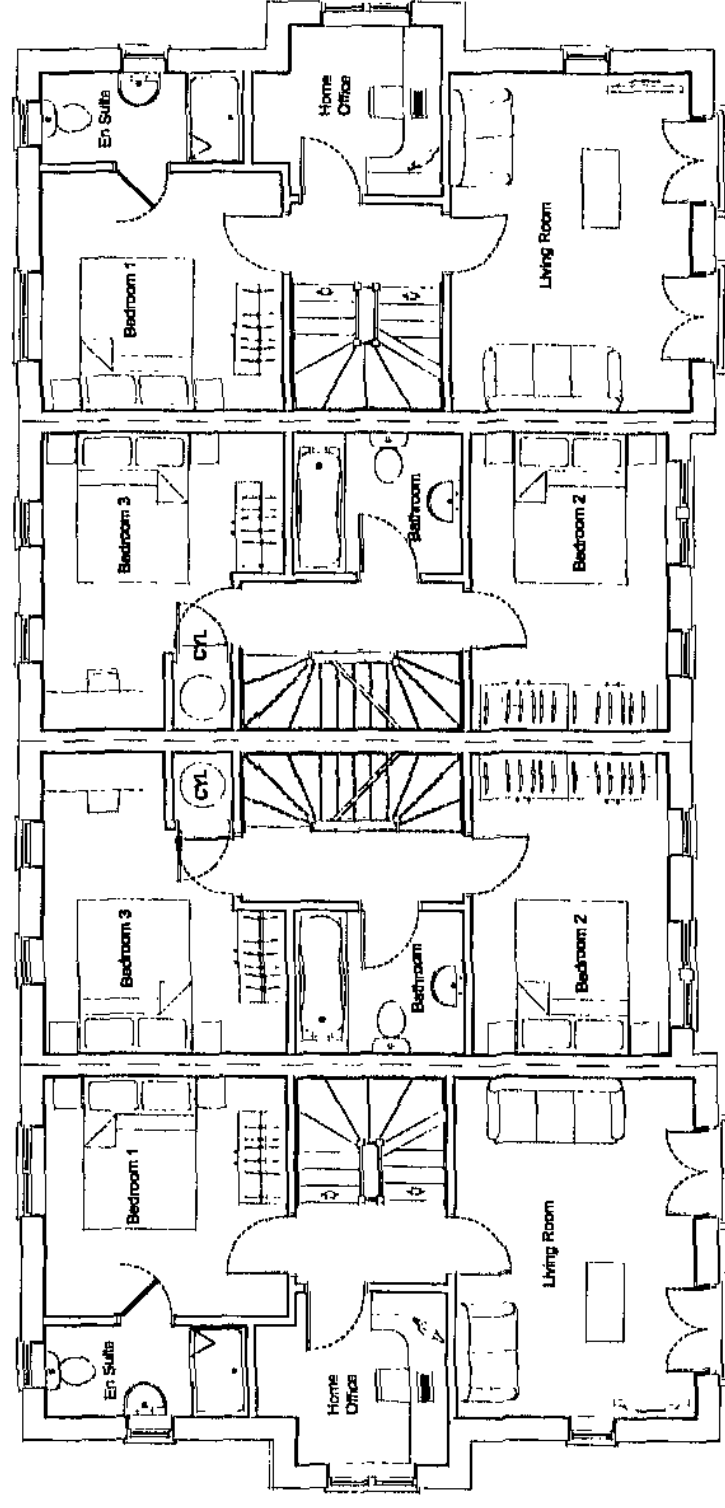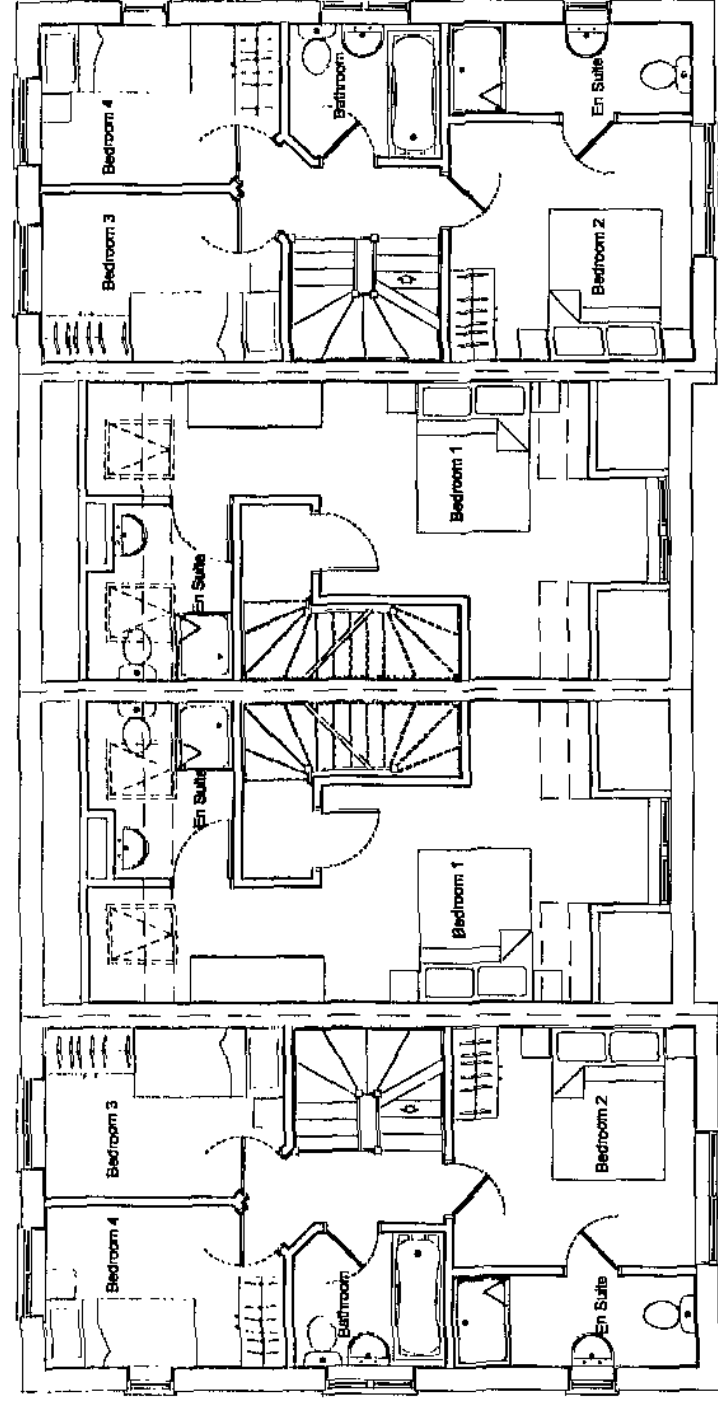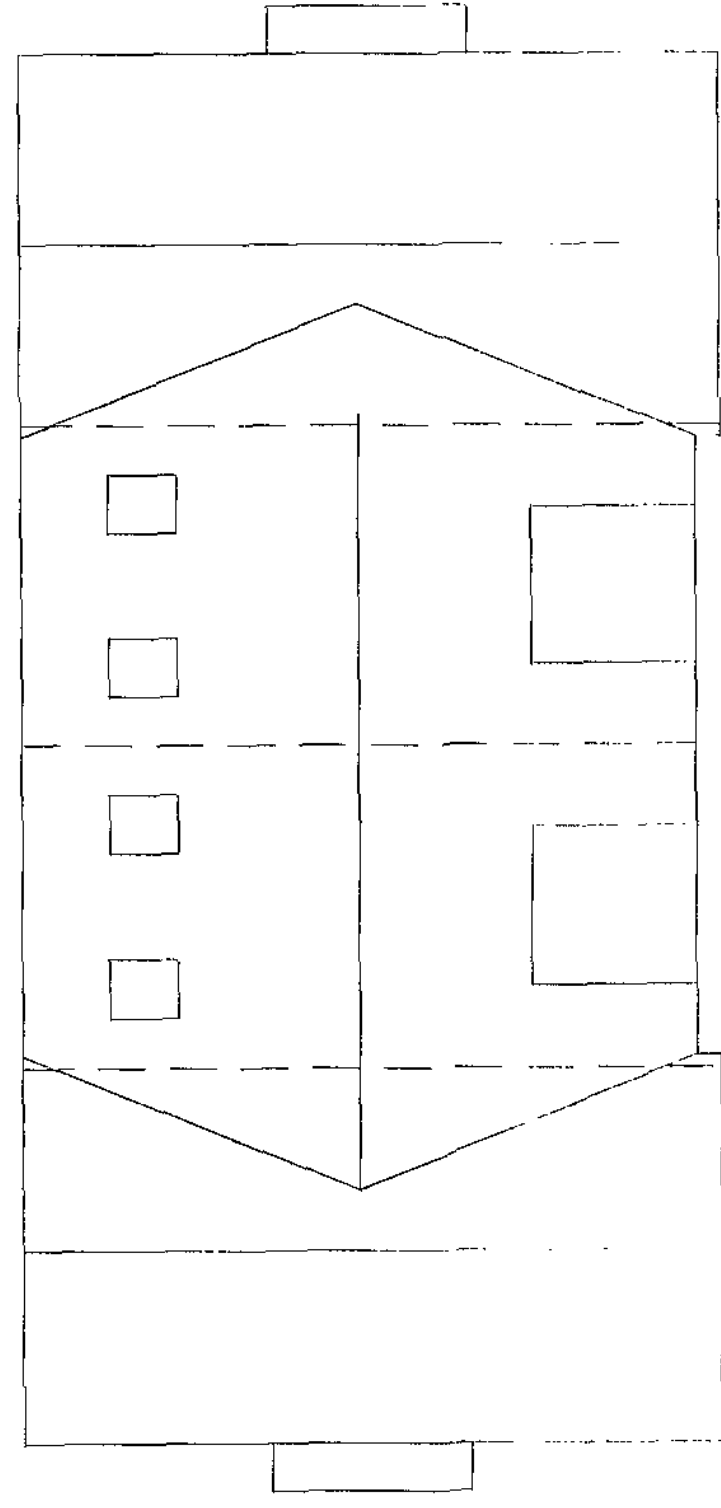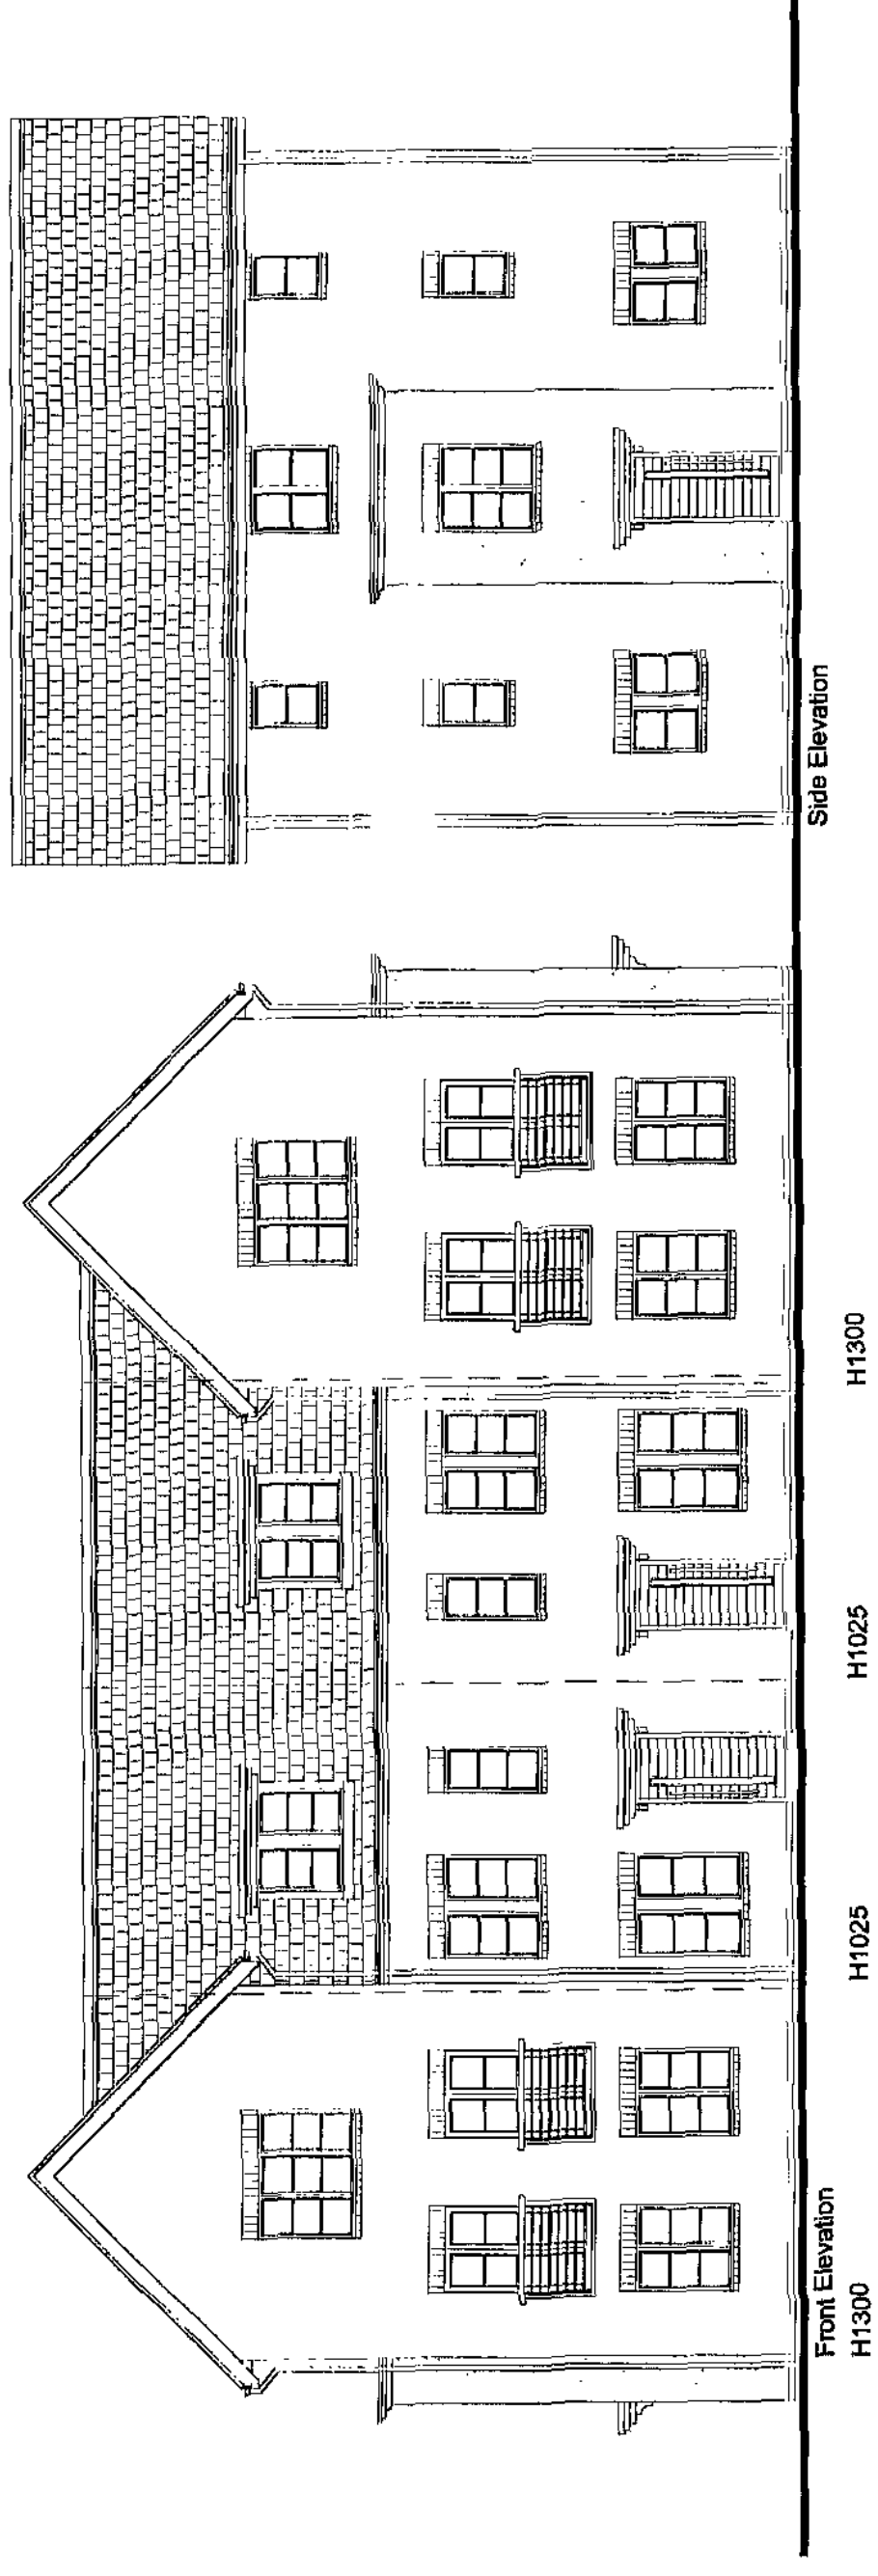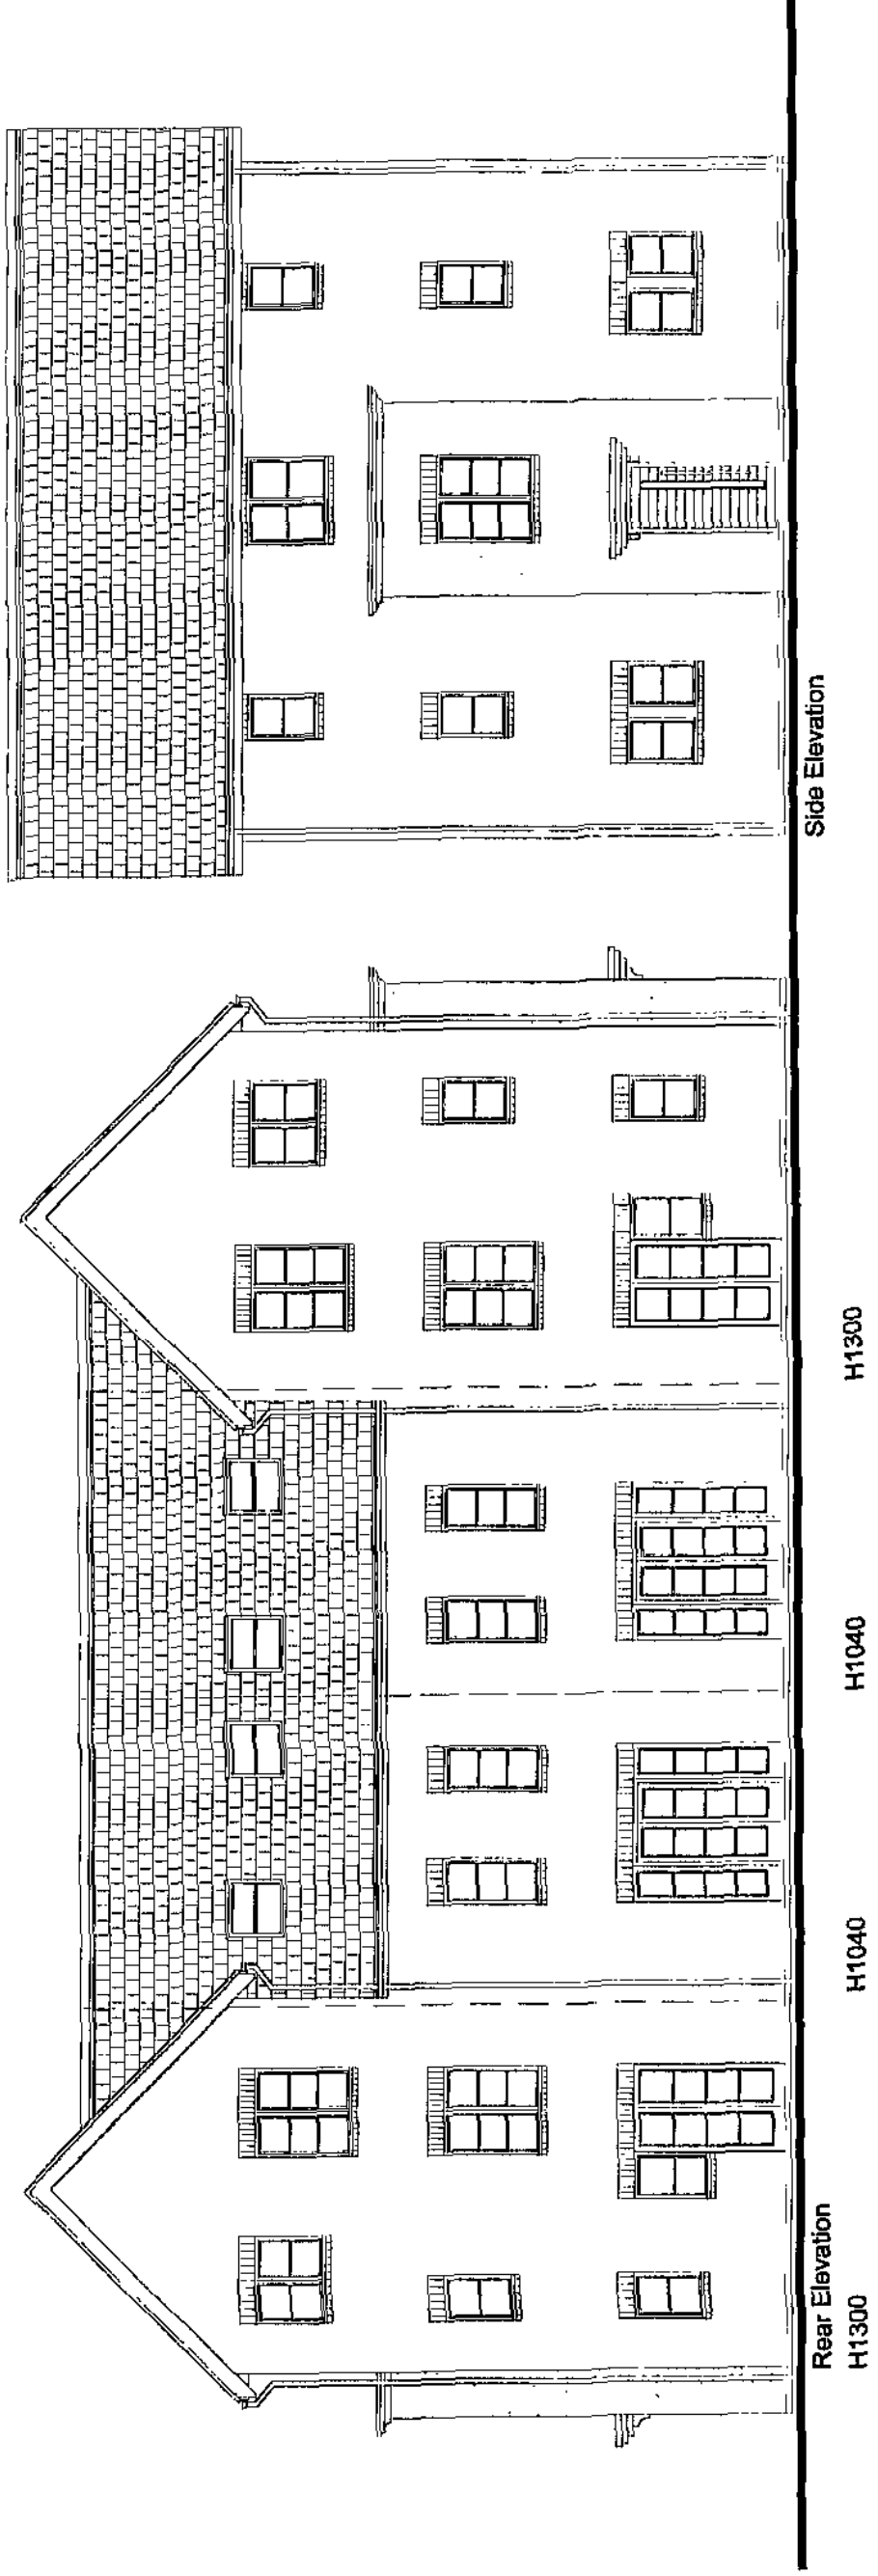

JRP
ARCHITECTURAL DESIGN
TEAM PLANNING
EXHIBITION ARCHITECTURE

John R Paley Associates

CLIENT
HARTWOOD ESTATES


PROJECT
STATION ROAD
WOMBWELL

DRAWING OF
PLOTS 132-135
PLANS AND ELEVATIONS
MARKETING NAME

drawing no **rev** **date**
P08:4141:42 **-** **FEB 10**

scale @ A2 **drawn check** **date**
1:100 **SPN CAH** **23.02.10**


1 Bed Well Elevation
Barnham Business Village
Wombwell, S10 2JG
Wombwell, S10 2JG

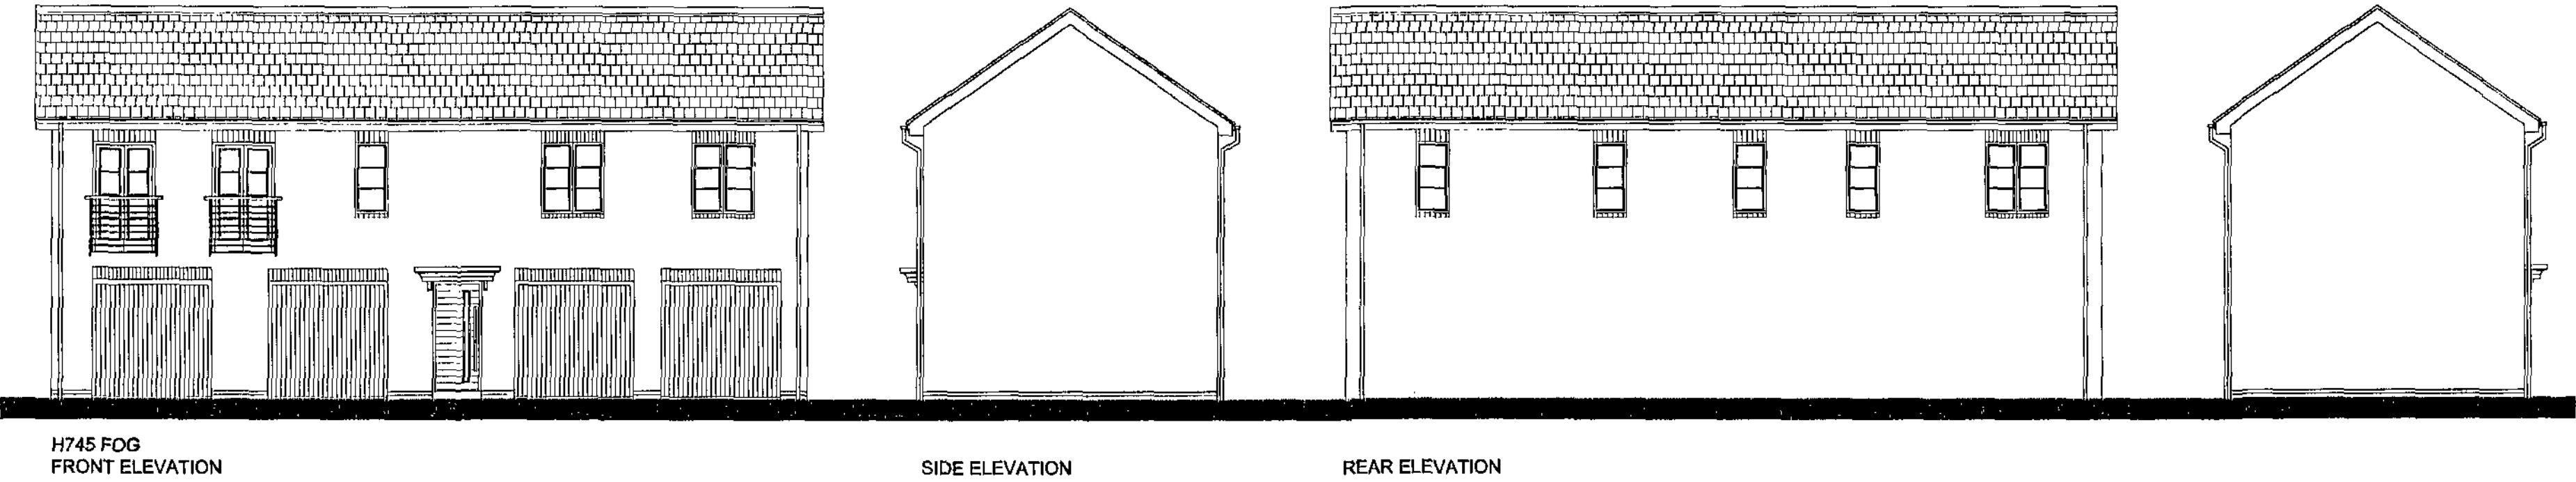


H745 FOG
FRONT ELEVATION

SIDE ELEVATION


REAR ELEVATION

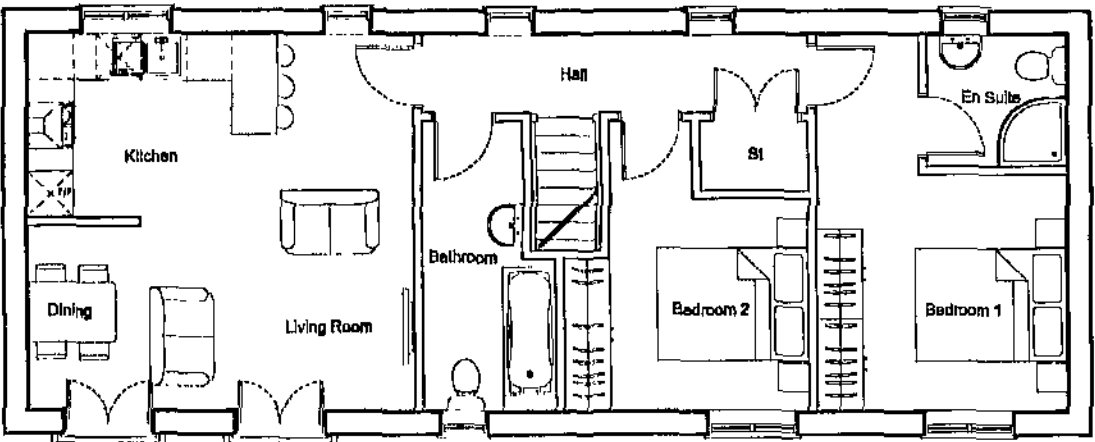

First Floor Layout

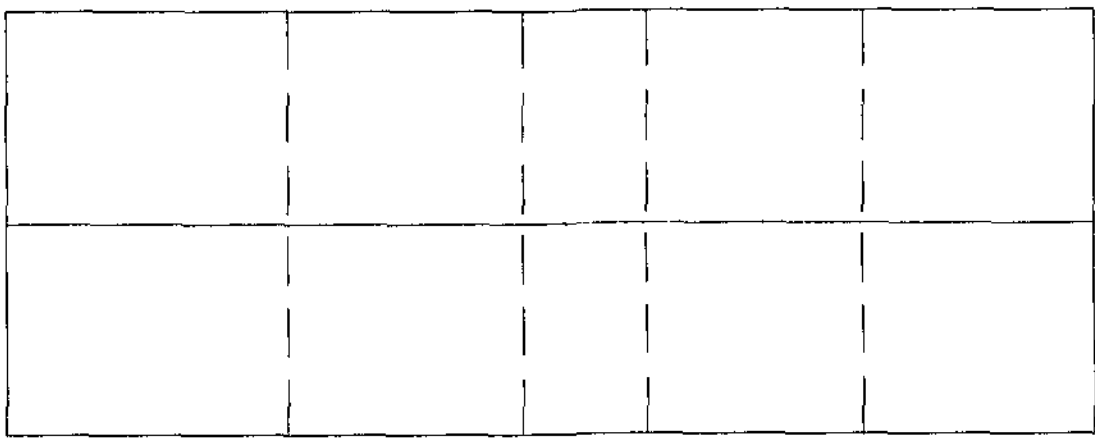

Roof Layout

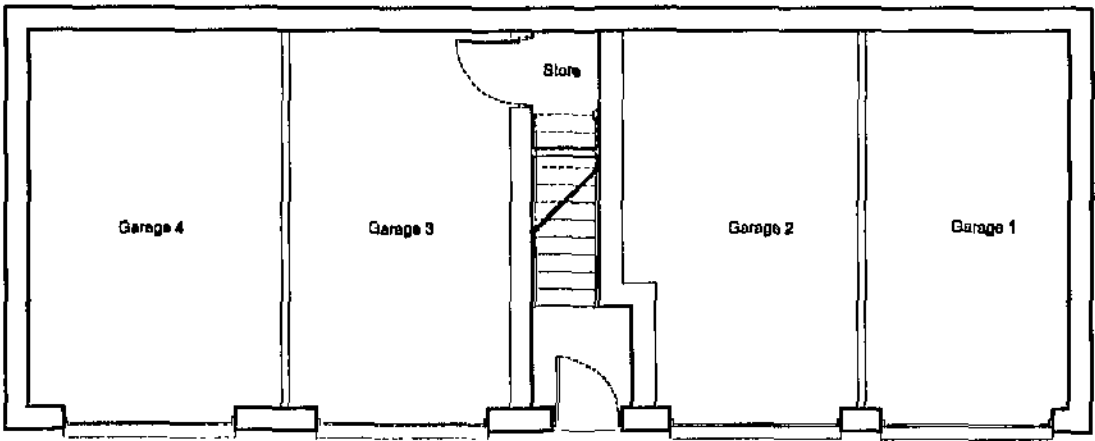

Ground Floor Layout

Plot 131

■ architectural design

■ town planning

■ landscape architecture



John R Paley Associates

CLIENT

HARTWOOD ESTATES

PROJECT

STATION ROAD
WOMBWELL

DRAWING OF

PLOT 131
PLANS AND ELEVATIONS

MARKETING NAME

drawing no

P08:4141:41

rev

—

date

FEB 10

scale @ A2

1:100

drawn

SPN

check

CAH

date



23.02.10

1 Red Hall Crescent
Paragon Business Village
Wakefield
WF1 2DF


t-01924 383322

t-01924 384382


e-info@jrpassoc.co.uk

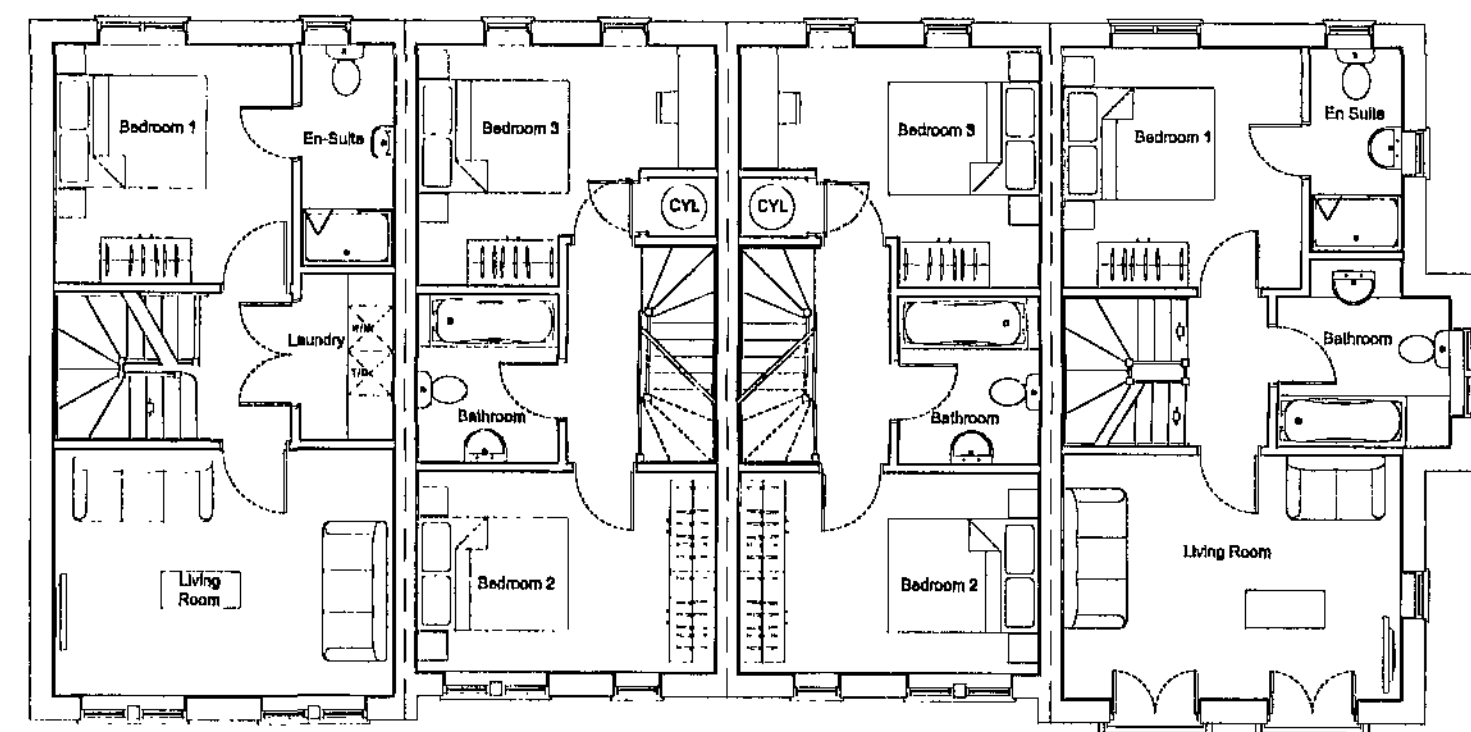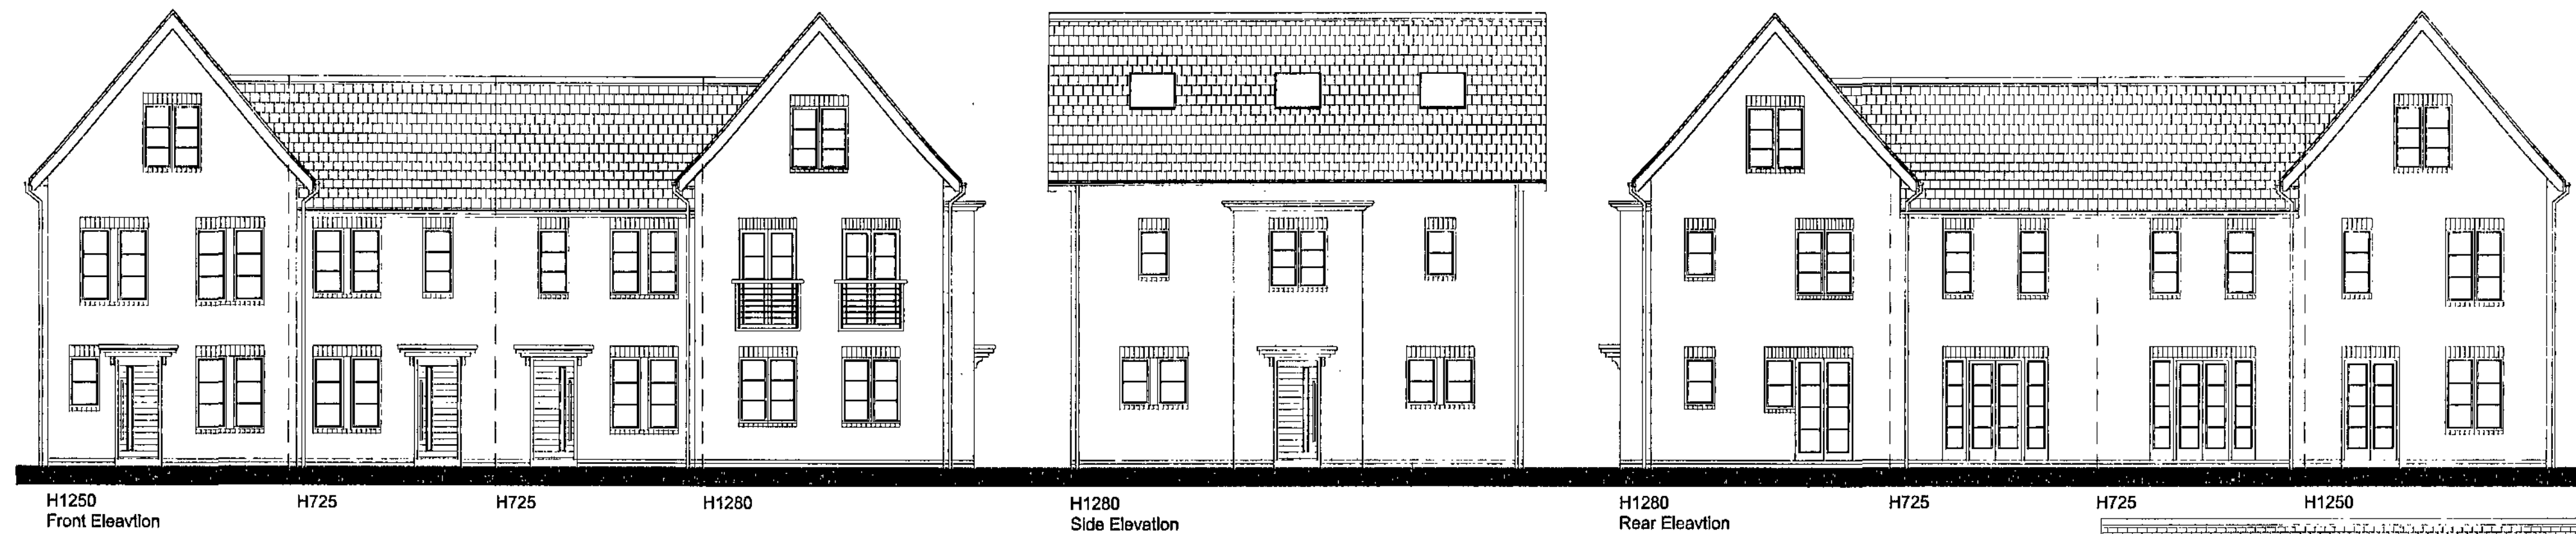


First Floor Layout

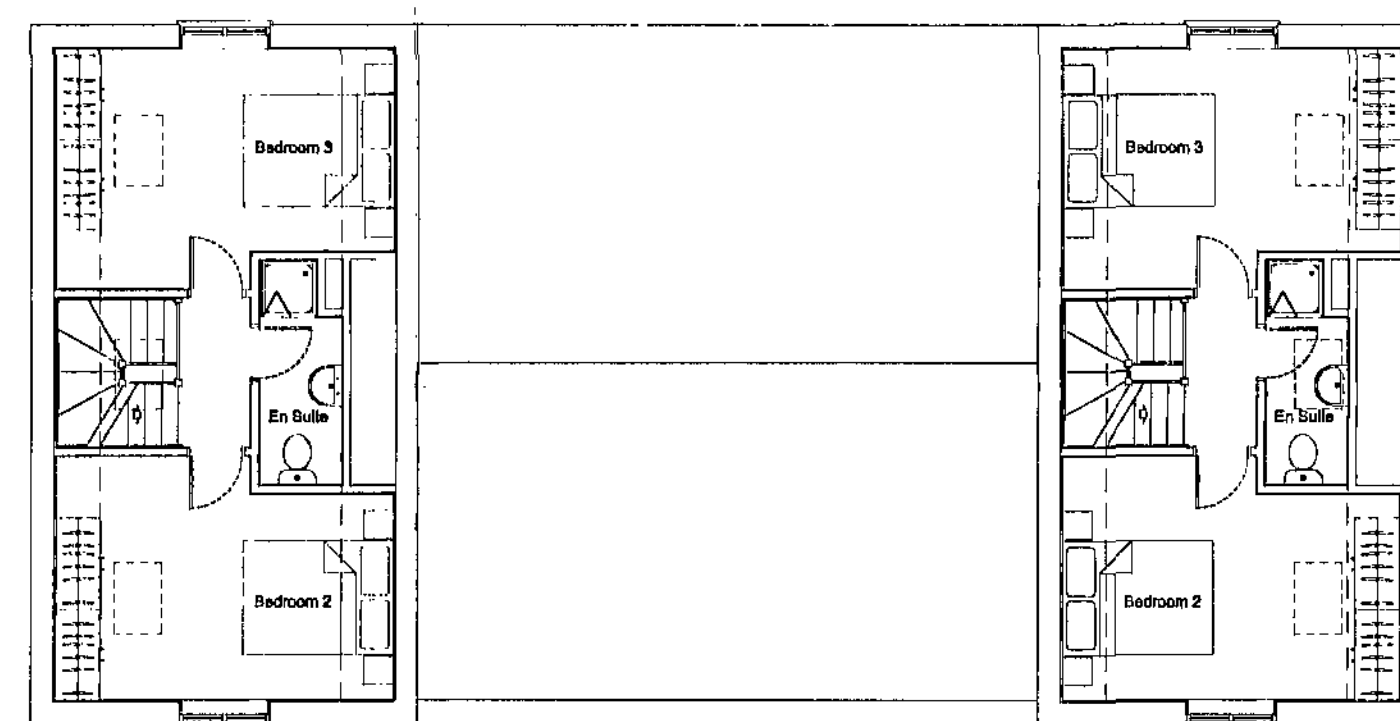


Second Floor Layout

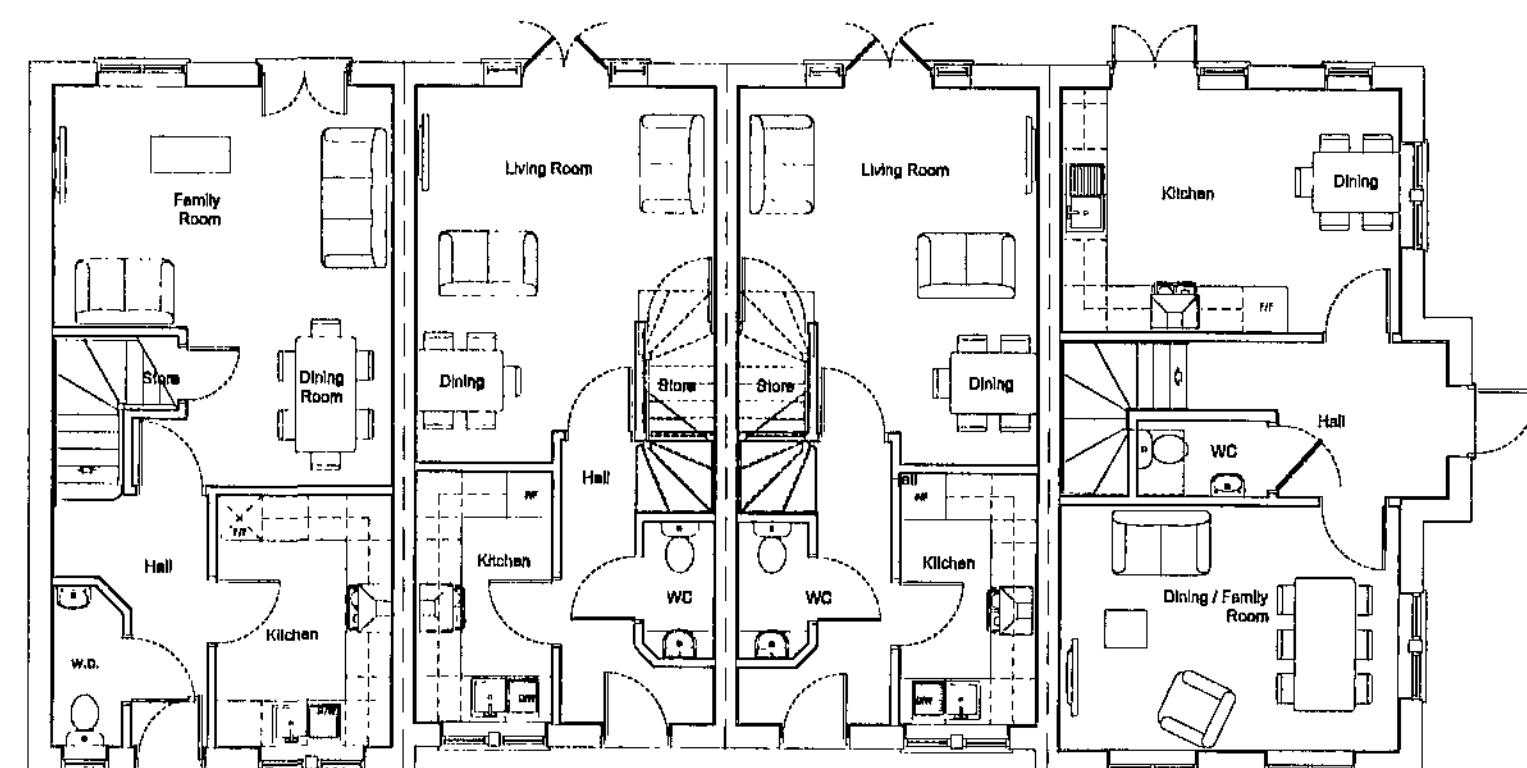

Ground Floor Layout

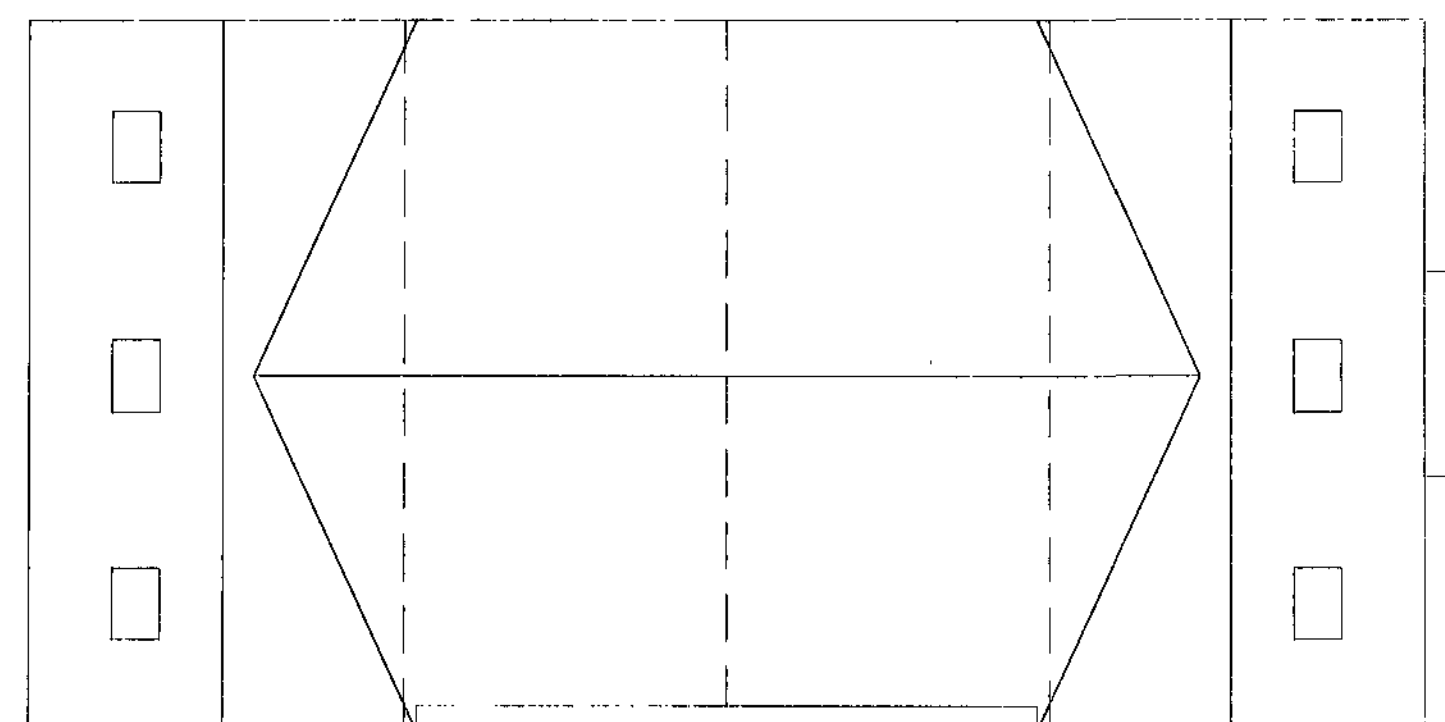

Roof Layout

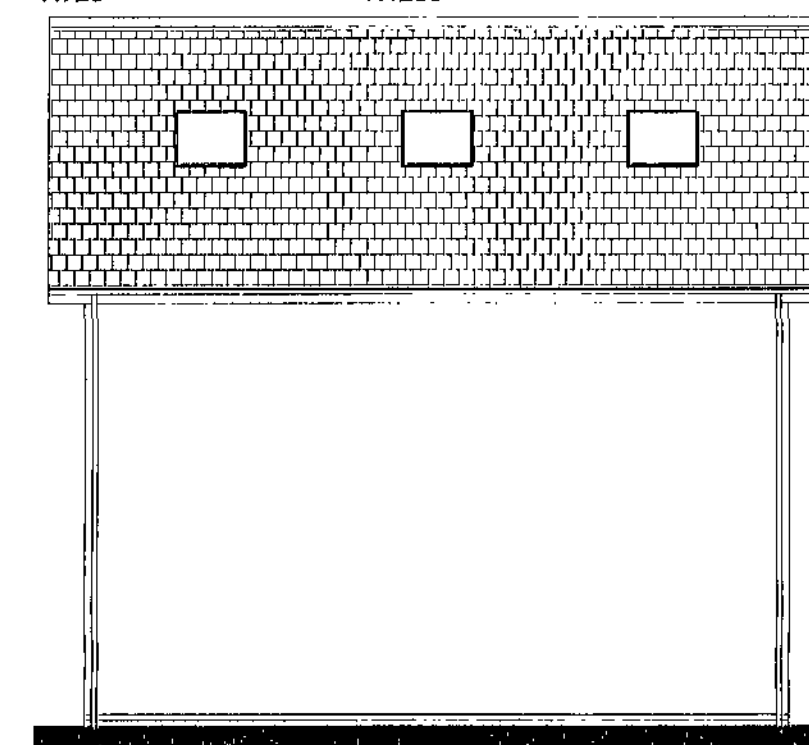

H1250
Side Elevation

■ architectural design
 ■ town planning
 ■ landscape architecture

JRP

John R Paley Associates

CLIENT
HARTWOOD ESTATES

PROJECT
**STATION ROAD
WOMBWELL**

DRAWING OF
**PLOTS 124-127
PLAN AND ELEVATIONS**

MARKETING NAME

drawing no	rev	date
P08:4141:40	—	MARCH 10

scale @ A2	drawn	check	date
1:100	SPN	CAH	01.03.10

1 Red Hall Crescent
 Paragon Business Village
 Wakefield
 WF1 2DF

t: 01924 383322
 f: 01924 384382
 e: info@jrpassoc.co.uk

Plots 114-116