
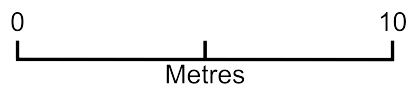


201 dodworth

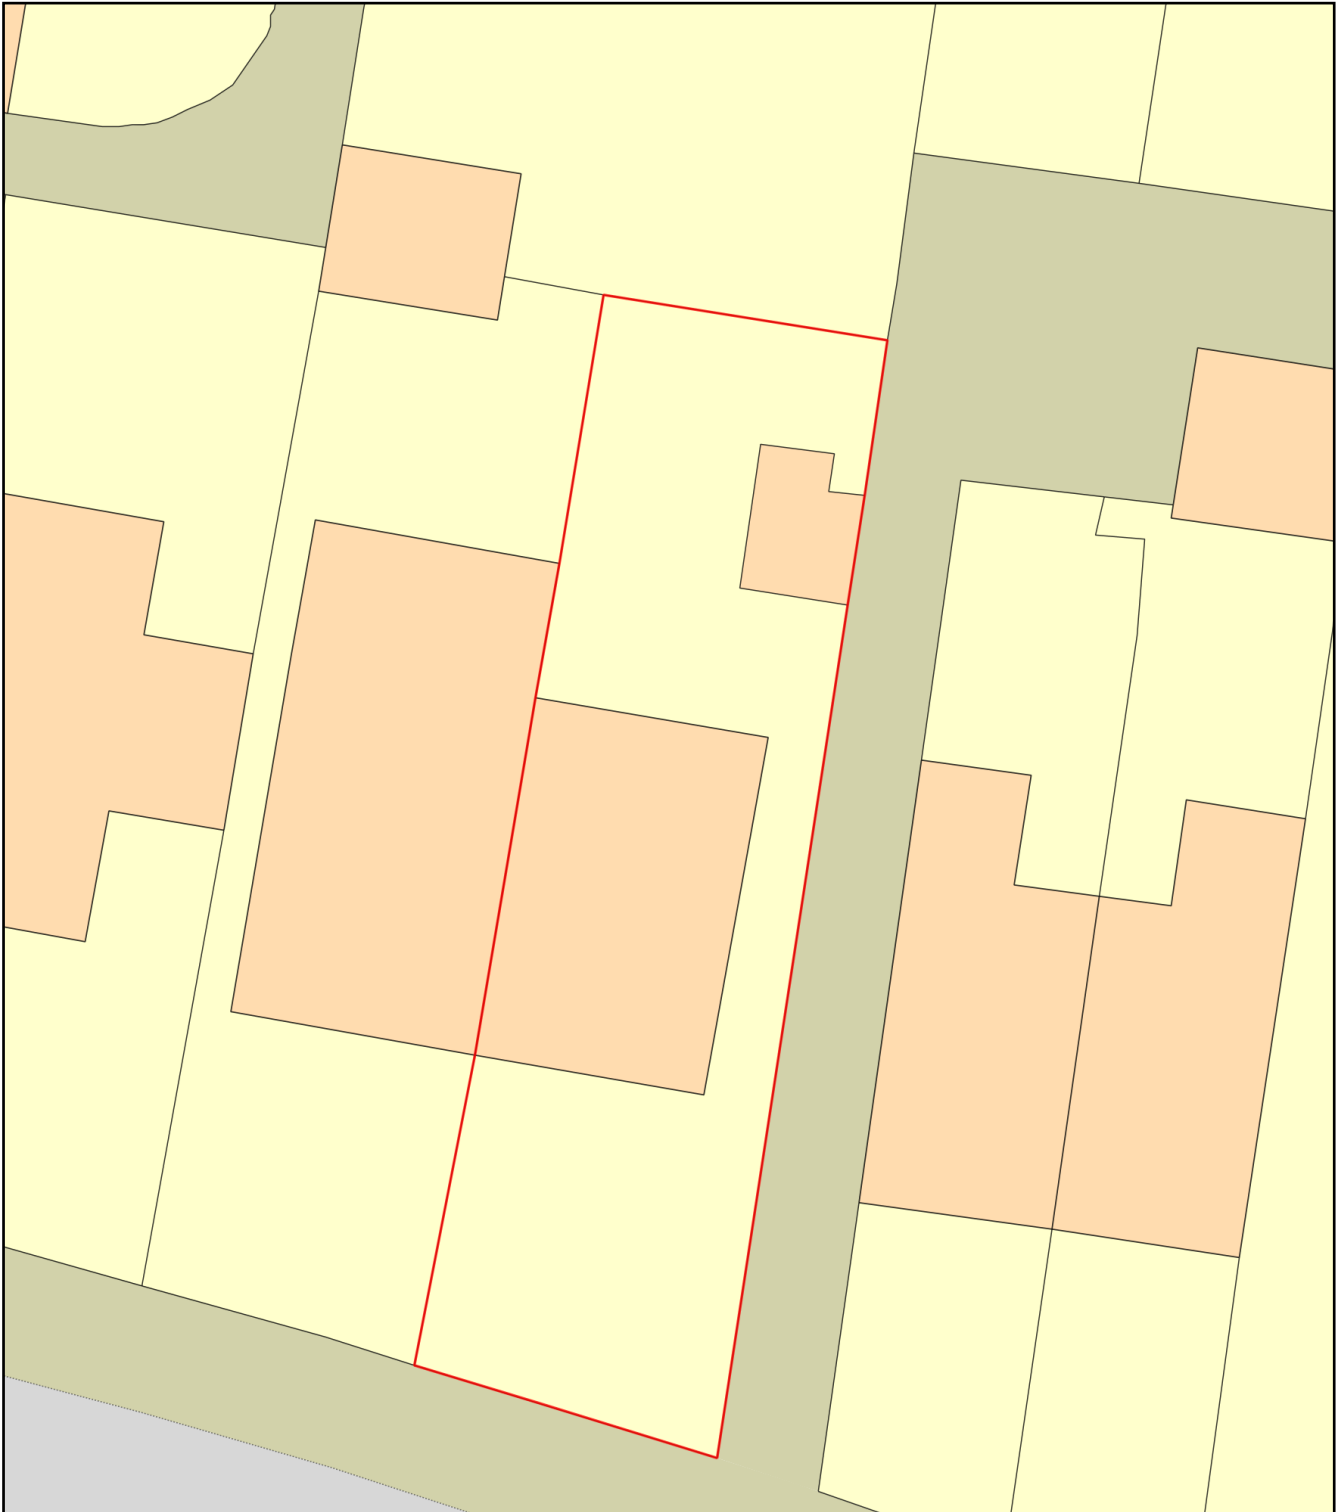

Plan Produced for: site plan

Date Produced: 11 Oct 2020

Plan Reference Number: TQRQM20285113302594

Scale: 1:200 @ A4