




Graphical Scale 1:100									
0	1	2	3	4	5				5m
Drawn by: MJB		Date: 12/06/12		Scale: 1:100		@ A1			
Status	Preliminary	Preparation	Tender	Construction	Last Issue				
Date:	12/6/12								
Approved by:	DC								
Revision						Date	Drawn	Approved	

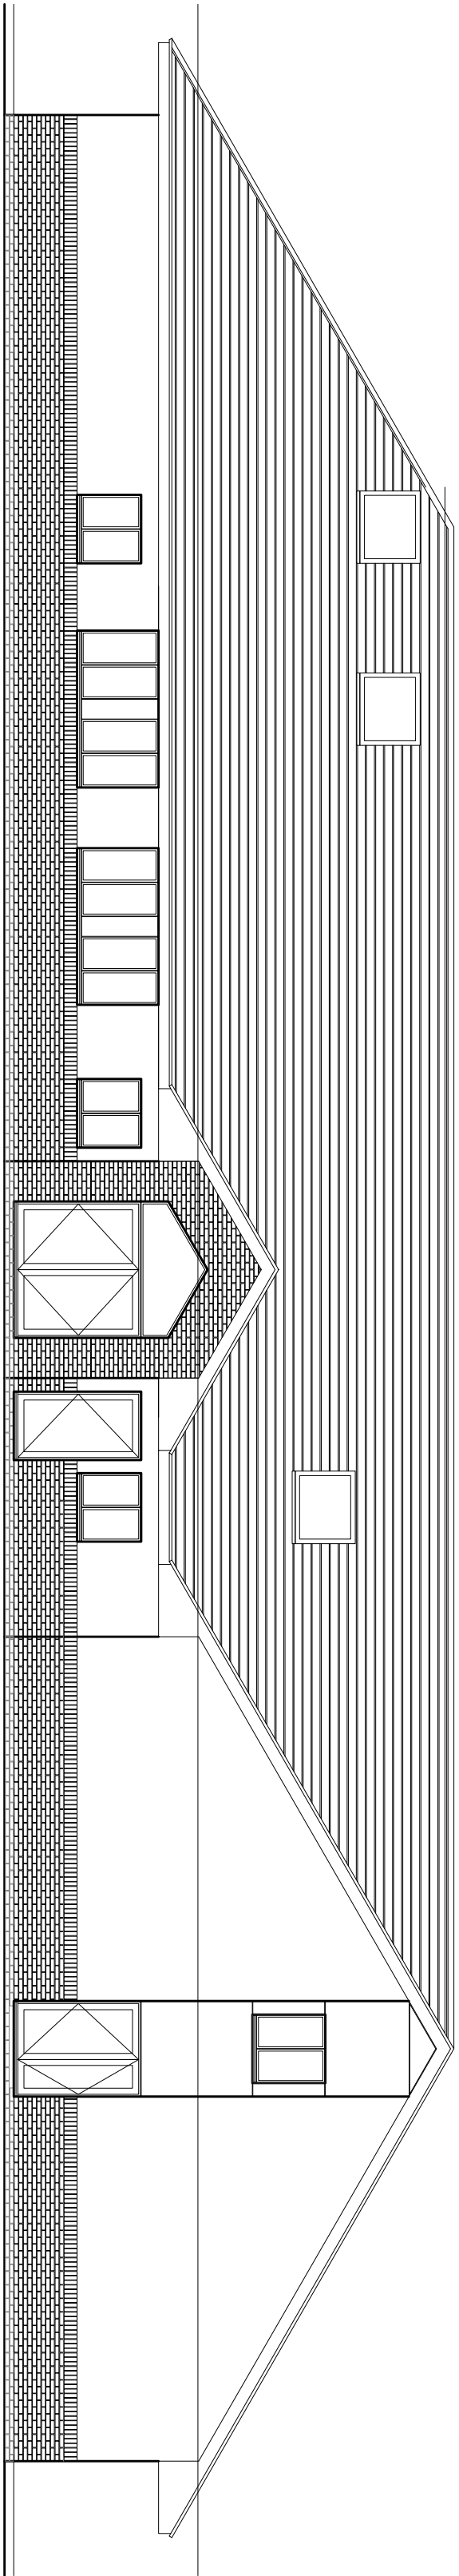


Building F - North East Elevation Scale 1:100

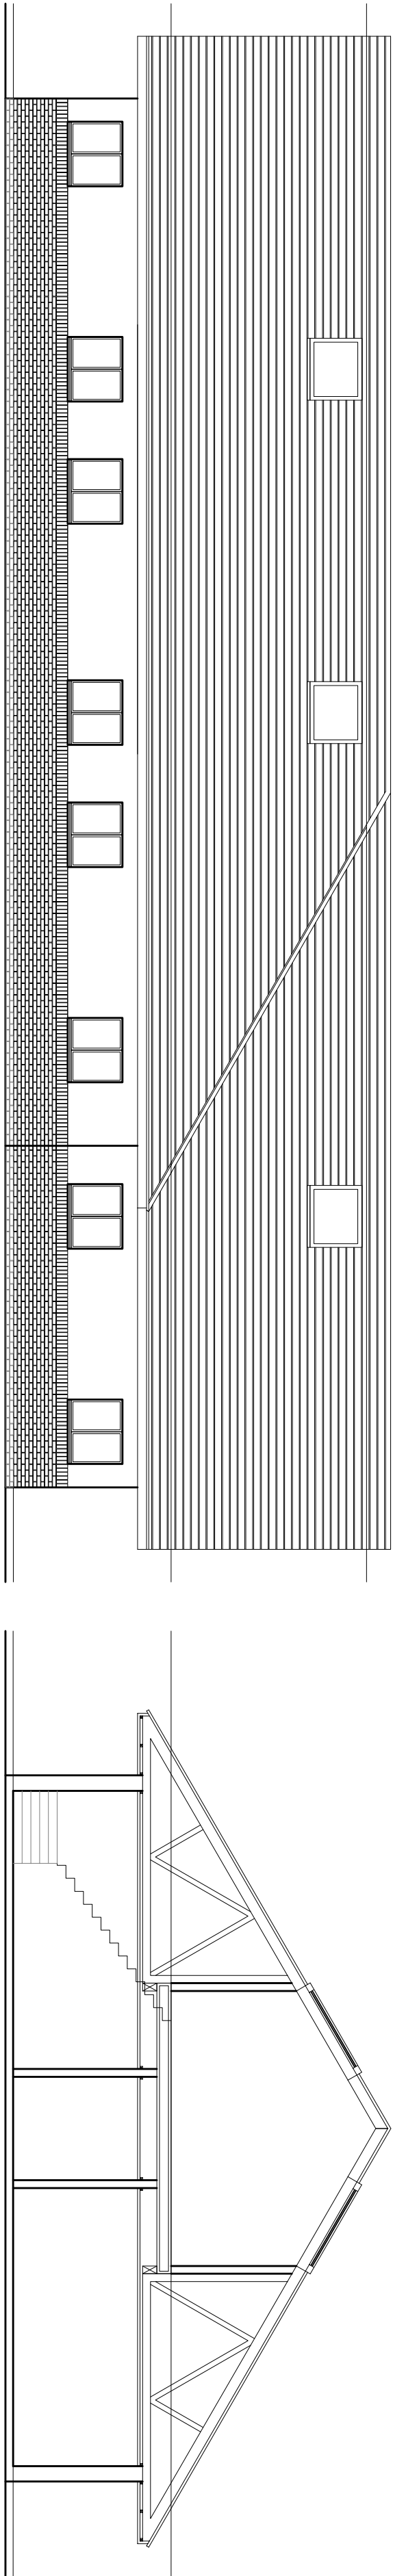


Building F - North West Elevation Scale 1:100

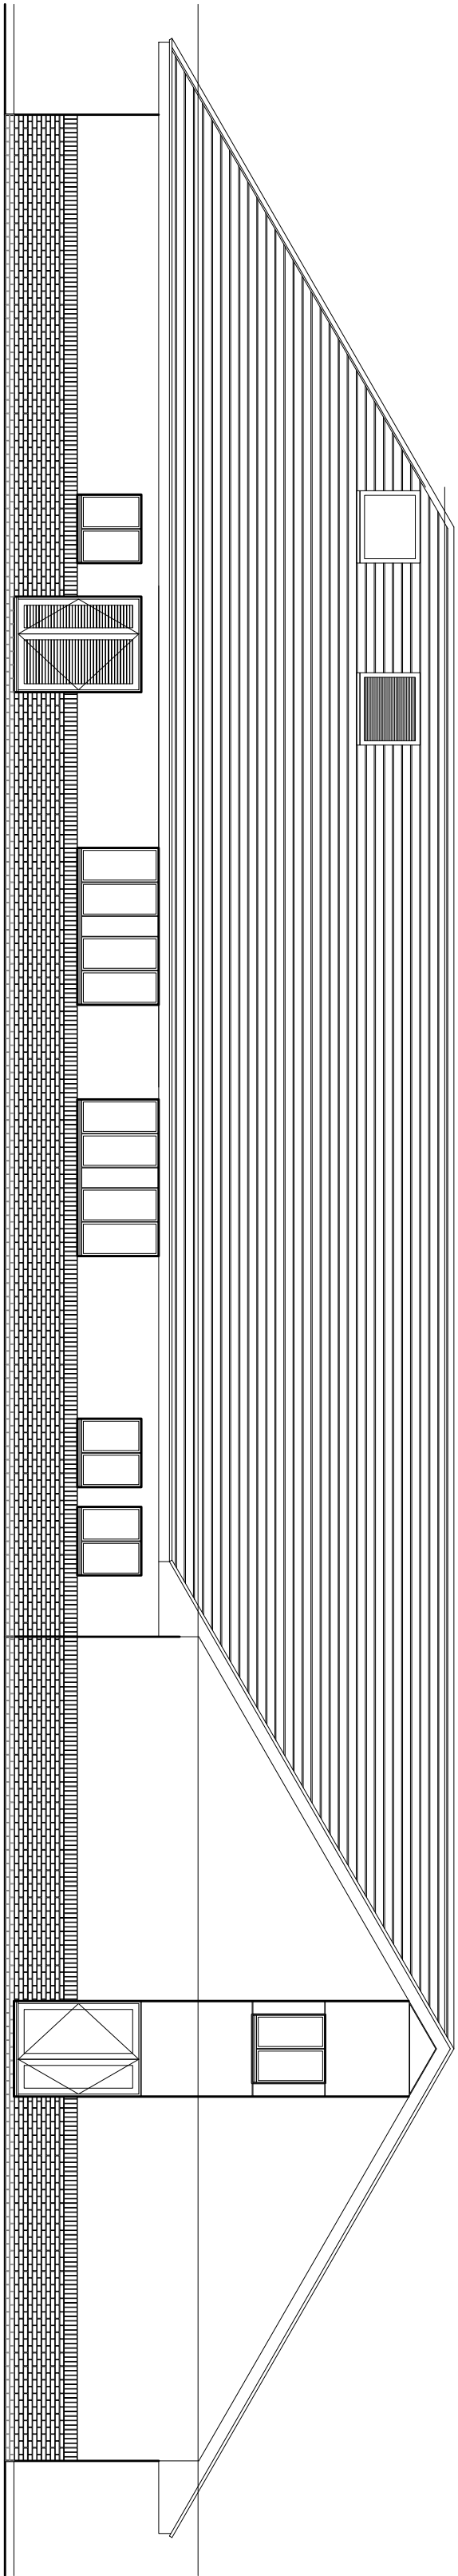

Building F - Typical Section Scale 1:100

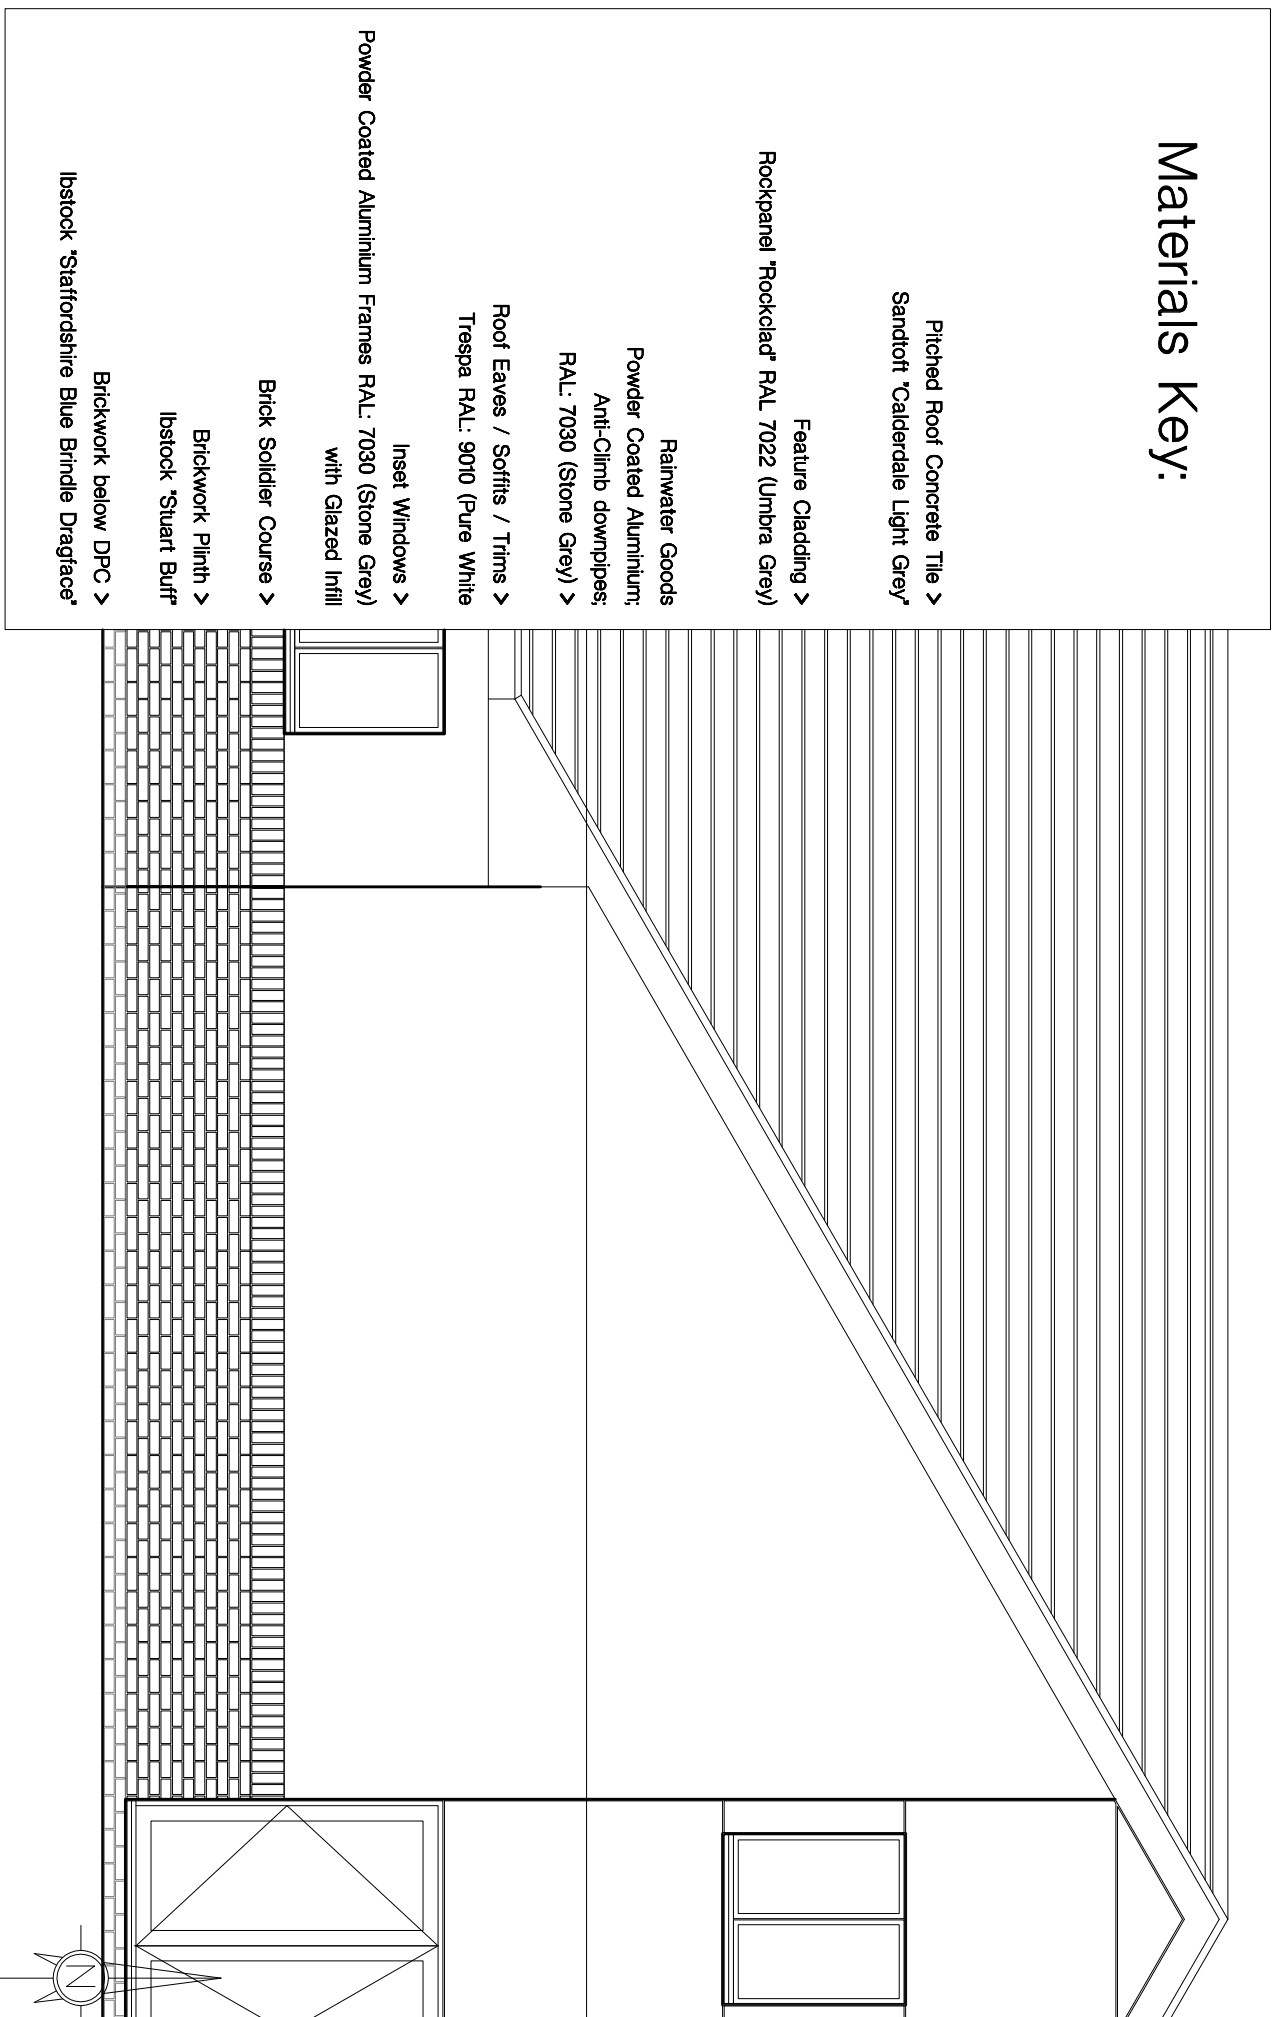


Typical Elevation Module Scale 1:50

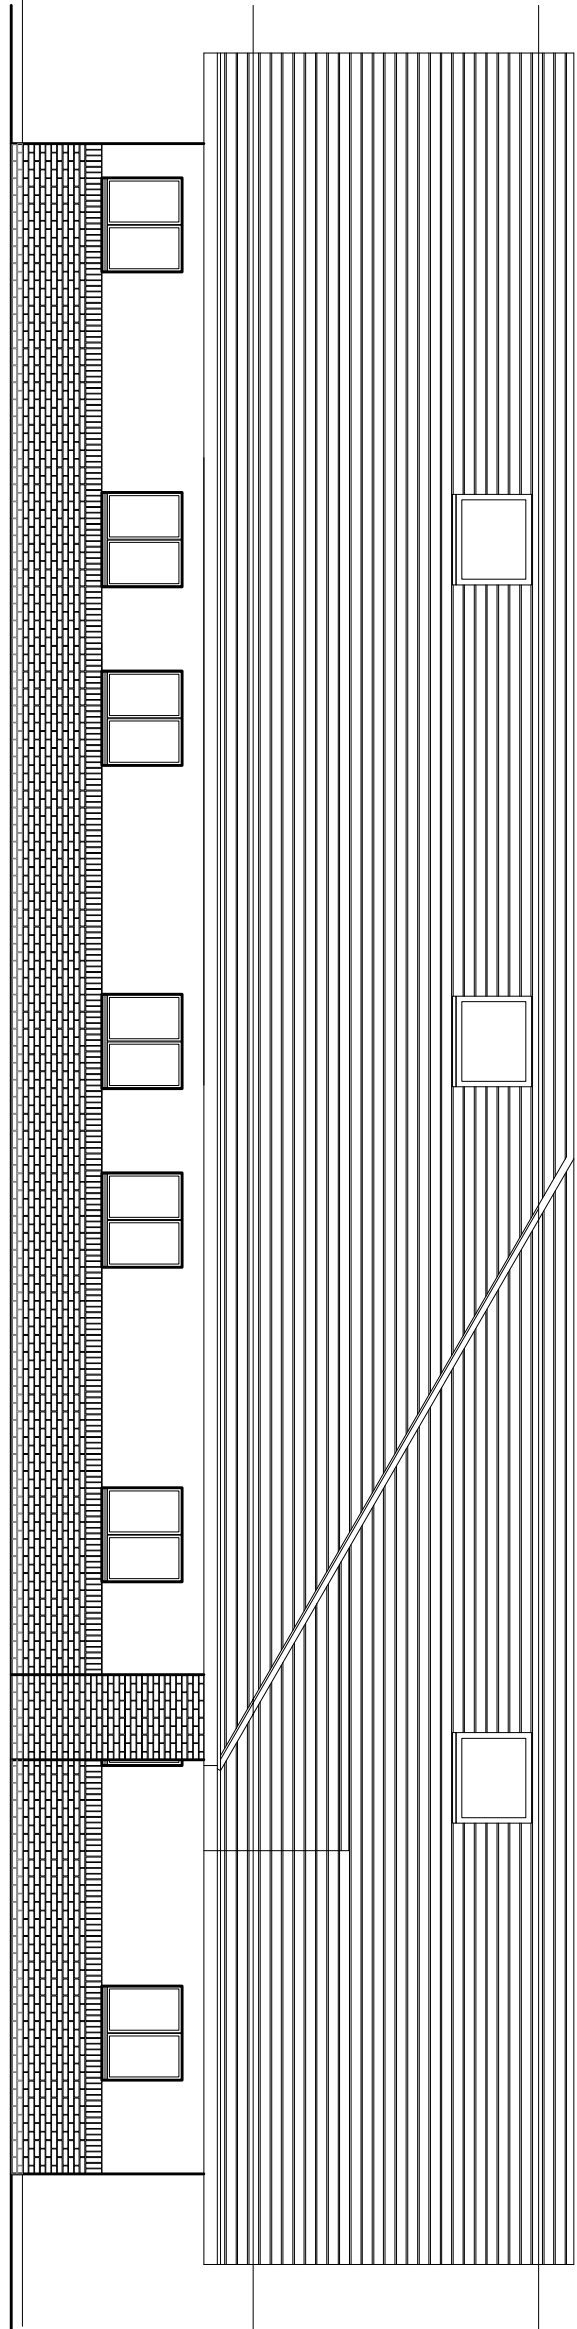

Building F - South West Elevation Scale 1:100

Building F - South East Elevation Scale 1:100

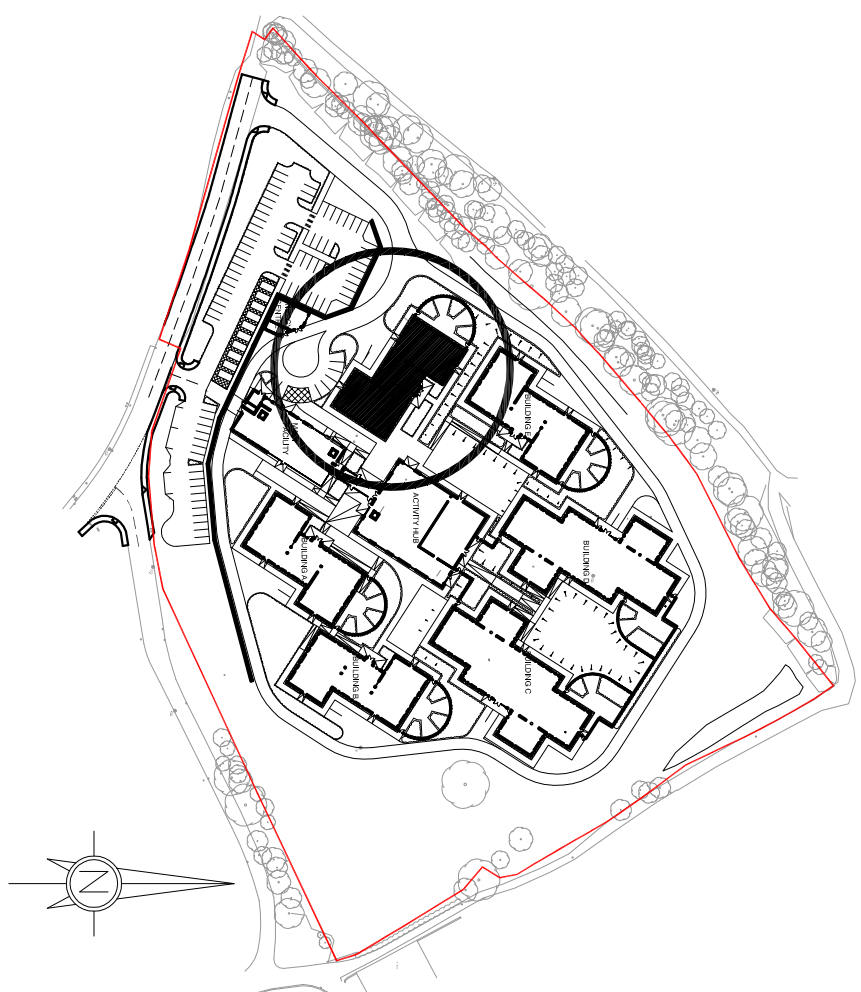

Building F - Location Plan Scale 1:2500

This drawing was prepared for Interserve Construction and shall not be used for any other purpose than for making a planning application to Barnsley Metropolitan Borough Council.

Client : Hoyland Estates	Drawing Title : Building F Elevations
Project : Earlswood Autistic Hospital	
Project No : 3417-01	Drawing No : (2-)17
Rev : 	
RACE COTTAM ASSOCIATES	
SIGNED: [Signature] 13/06/2012	
DRAWN: [Signature] 13/06/2012	
CHECKED: [Signature] 13/06/2012	
DATE: 13/06/2012	
PROJECT: 3417-01	
DRAWING: (2-)17	
SHEET: 1 OF 1	
SCALE: 1:100	
PROJECT LOCATION: [Address]	
PROJECT DESCRIPTION: [Description]	
PROJECT CONTACT: [Contact]	
PROJECT PHONE: [Phone]	
PROJECT EMAIL: [Email]	
PROJECT WEBSITE: [Website]	
PROJECT ADDRESS: [Address]	
PROJECT POSTCODE: [Postcode]	
PROJECT COUNTRY: [Country]	
PROJECT COUNTY: [County]	
PROJECT DISTRICT: [District]	
PROJECT WARD: [Ward]	
PROJECT PARISH: [Parish]	
PROJECT TOWN: [Town]	
PROJECT VILLAGE: [Village]	
PROJECT HAMLET: [Hamlet]	
PROJECT COTTAGE: [Cottage]	
PROJECT FARM: [Farm]	
PROJECT HOUSE: [House]	
PROJECT MANOR: [Manor]	
PROJECT ESTATE: [Estate]	
PROJECT VILLAGE: [Village]	
PROJECT TOWN: [Town]	
PROJECT DISTRICT: [District]	
PROJECT WARD: [Ward]	
PROJECT PARISH: [Parish]	
PROJECT TOWN: [Town]	
PROJECT VILLAGE: [Village]	
PROJECT HAMLET: [Hamlet]	
PROJECT COTTAGE: [Cottage]	
PROJECT FARM: [Farm	