


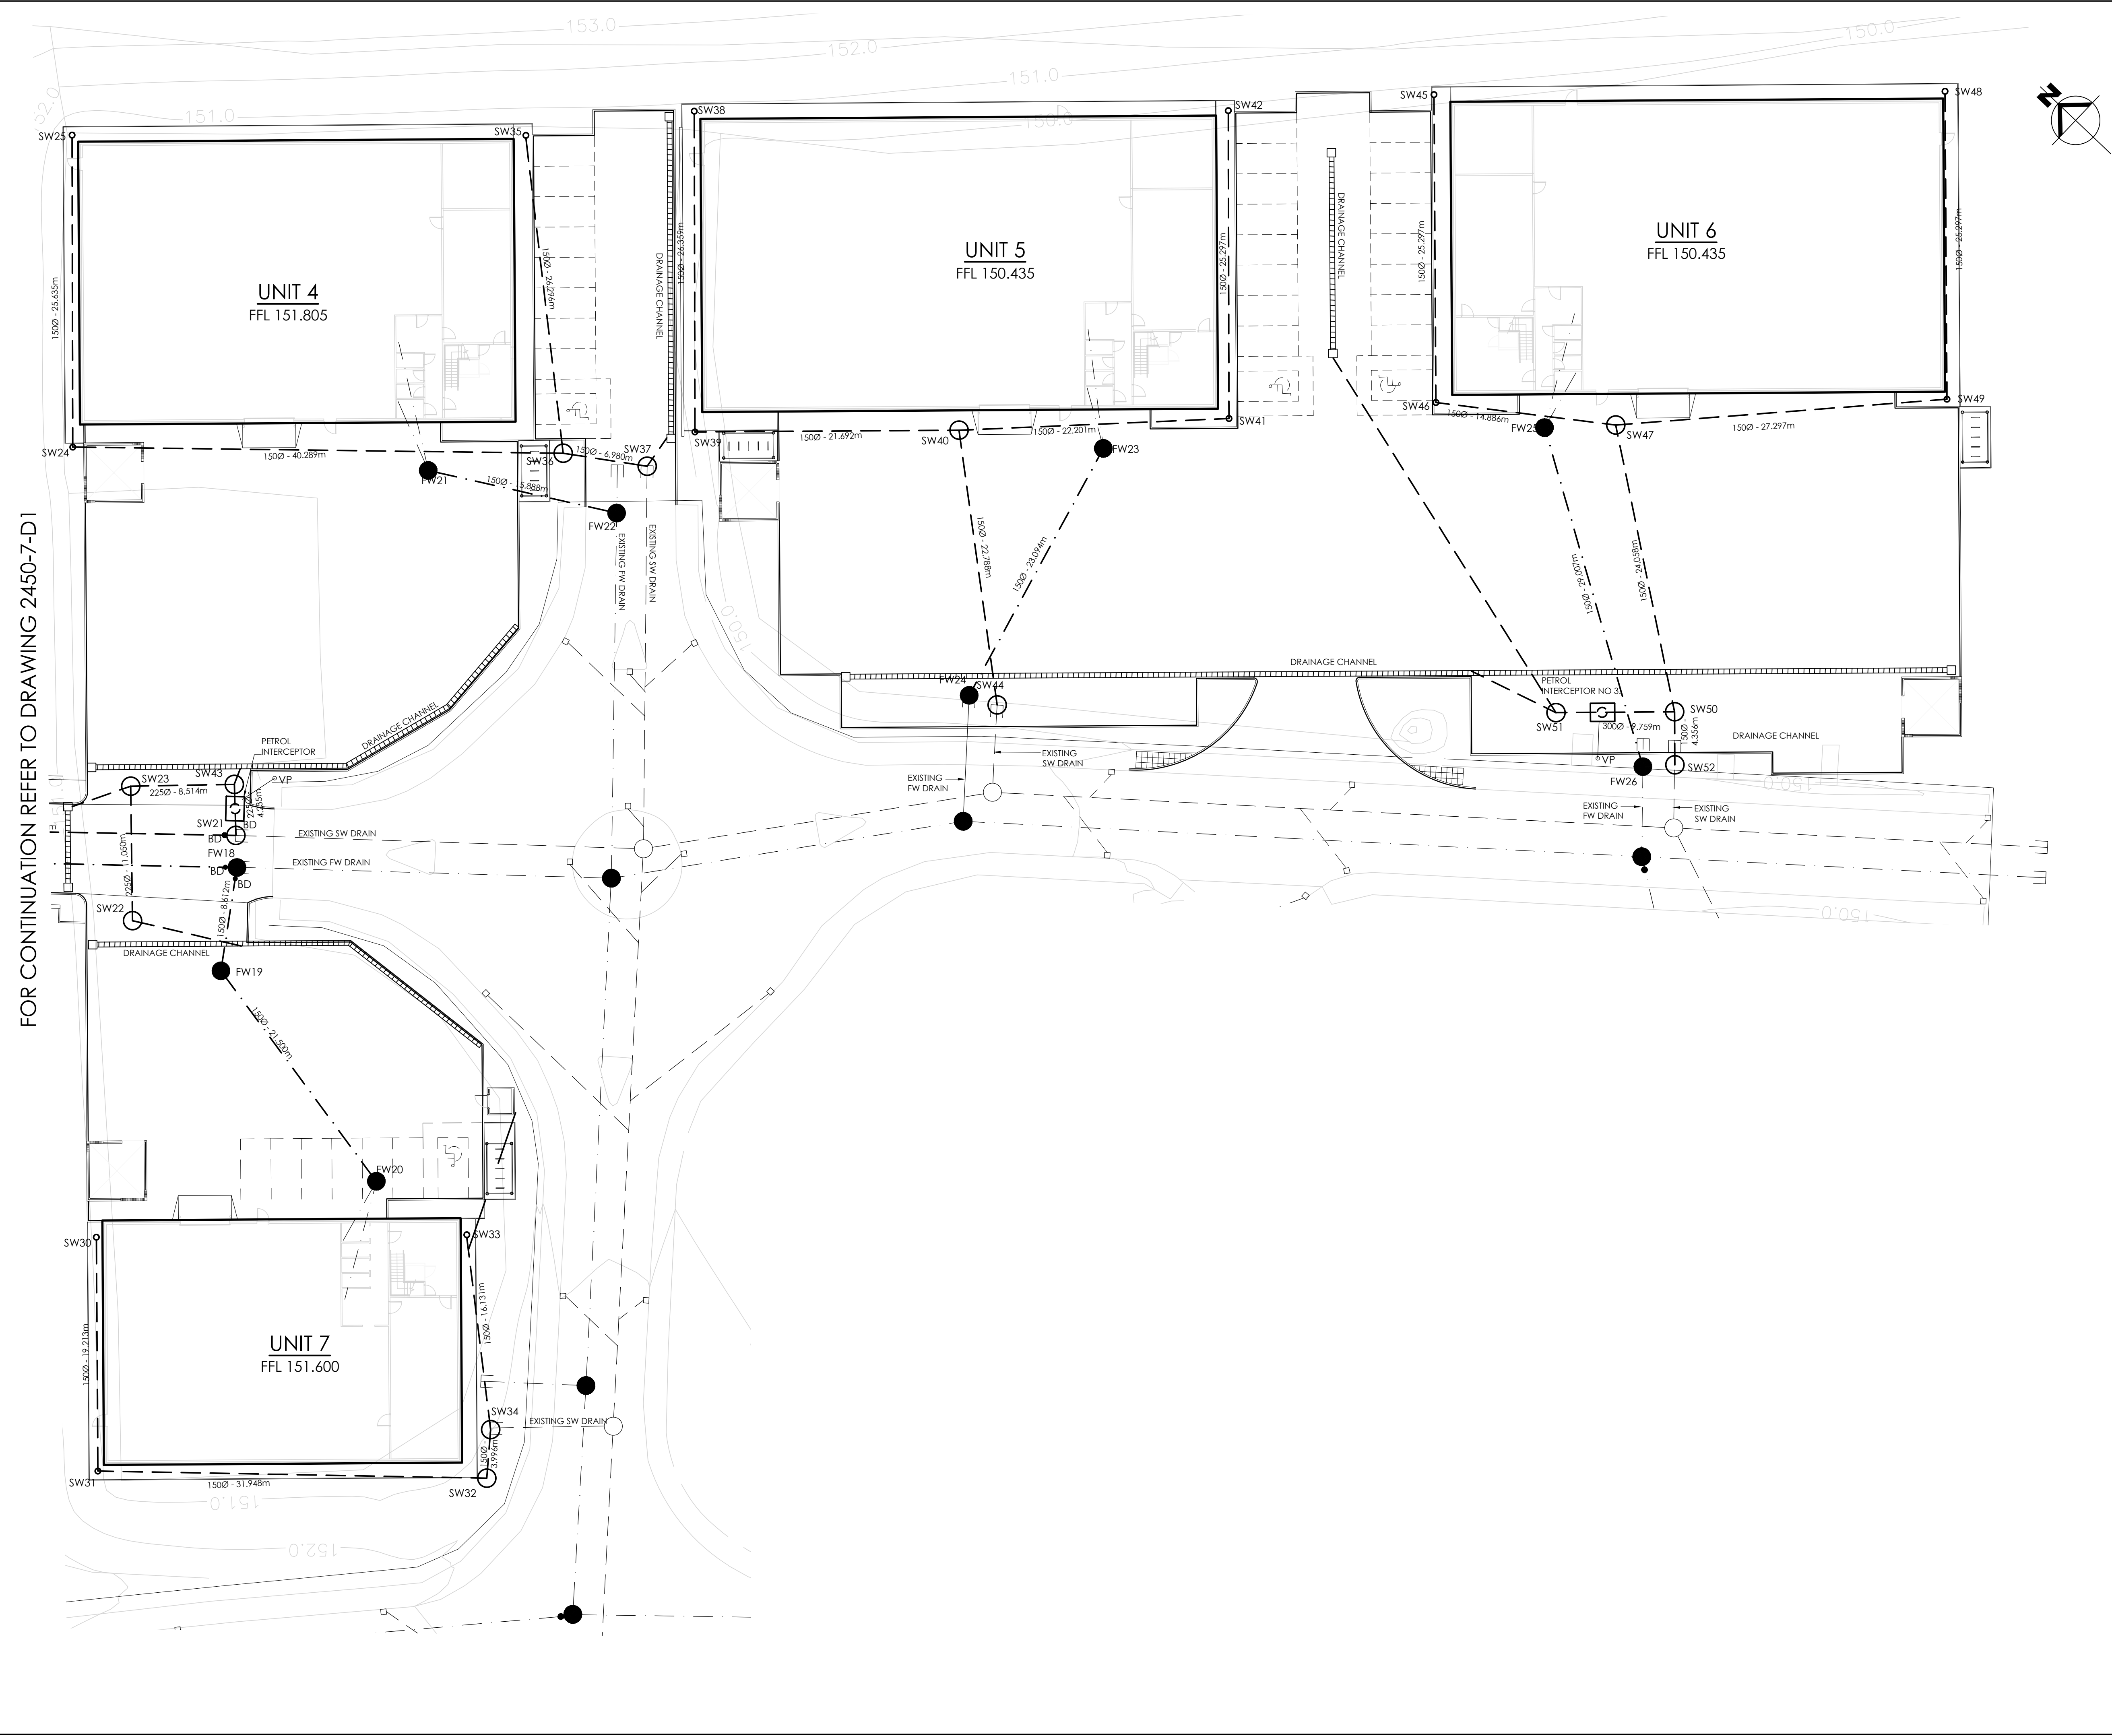

THIS DRAWING IS THE PROPERTY OF JPG (LEEDS) LIMITED
REGISTERED IN ENGLAND No 4274608. COPYRIGHT RESERVED

DO NOT SCALE

NOTES

DRAINAGE KEY:

- EXISTING SURFACE WATER DRAIN
- - - - - EXISTING FOUL DRAIN
- PROPOSED SURFACE WATER DRAIN
- - - - - PROPOSED FOUL DRAIN
- PROPOSED DRAIN WITH 150mm CLASS 'Z' BED AND SURROUND (CONCRETE).
- FW PROPOSED FOUL WATER MANHOLE
- SW PROPOSED SURFACE WATER MANHOLE
- G PROPOSED GULLY
- RWP PROPOSED RAINWATER PIPE
- AB PROPOSED GATIC ACCESS BOX
- VP PROPOSED VENT PIPE

INTERCEPTOR TABLE	
INTERCEPTORS:	
INTERCEPTOR No.	CATCHMENT AREA (m2)
②	2105
③	2920
NOTES	
ALL INTERCEPTORS TO HAVE 100mm STEP ACROSS INVERT. INTERCEPTORS No. 2, 3 & 4 TO BE CLASS 1, BYPASS TYPE. INTERCEPTORS PROVIDED WITH TURRET & FILTER EXTRACTION DEVICE EXTENSION TO ALLOW ACCESS FROM FINISHED GROUND LEVEL.	
INTERCEPTORS TO BE PROVIDED WITH AN OIL LEVEL MONITOR & ALARM. CONTRACTOR TO PROVIDE ELECTRIC SUPPLY TO MONITOR. INTERCEPTOR SHALL BE 'CE' MARKED AND MANUFACTURER SHALL PROVIDE CERTIFICATES OF CONFORMITY AND DECLARATION OF PERFORMANCE.	

NOTES	
1. REFER TO ARCHITECT AND/OR ROOFING CONTRACTORS FOR ALL ABOVE GROUND DRAINAGE. ALL INTERNAL DRAINAGE TO ARCHITECTS DETAILS.	
2. ALL MANHOLE COVER LEVELS ARE APPROXIMATE AND SHOULD BE ADJUSTED TO SUIT THE ARCHITECTS FINISHED LEVEL SCHEME.	

B	RWP ADDED TO SERVICE/SUB STATION	31.10.18	DD
A	ISSUED FOR CONSTRUCTION	20.10.18	DD
REV	DESCRIPTION	DATE	BY
Job Title CARNELL LAND CAPITOL PARK BARNSELEY			
Drawing Title PROPOSED DRAINAGE LAYOUT SHEET 2			
CONSTRUCTION			
Architect THE HARRIS PARTNERSHIP			
JPG www.jpg.group Leeds: 0113 263 1155 London: 020 7947 4148			
Checked KB	Date Sept'18	Scale 1:250	Drawn MT
Drawing No		2450-7-D2	B