


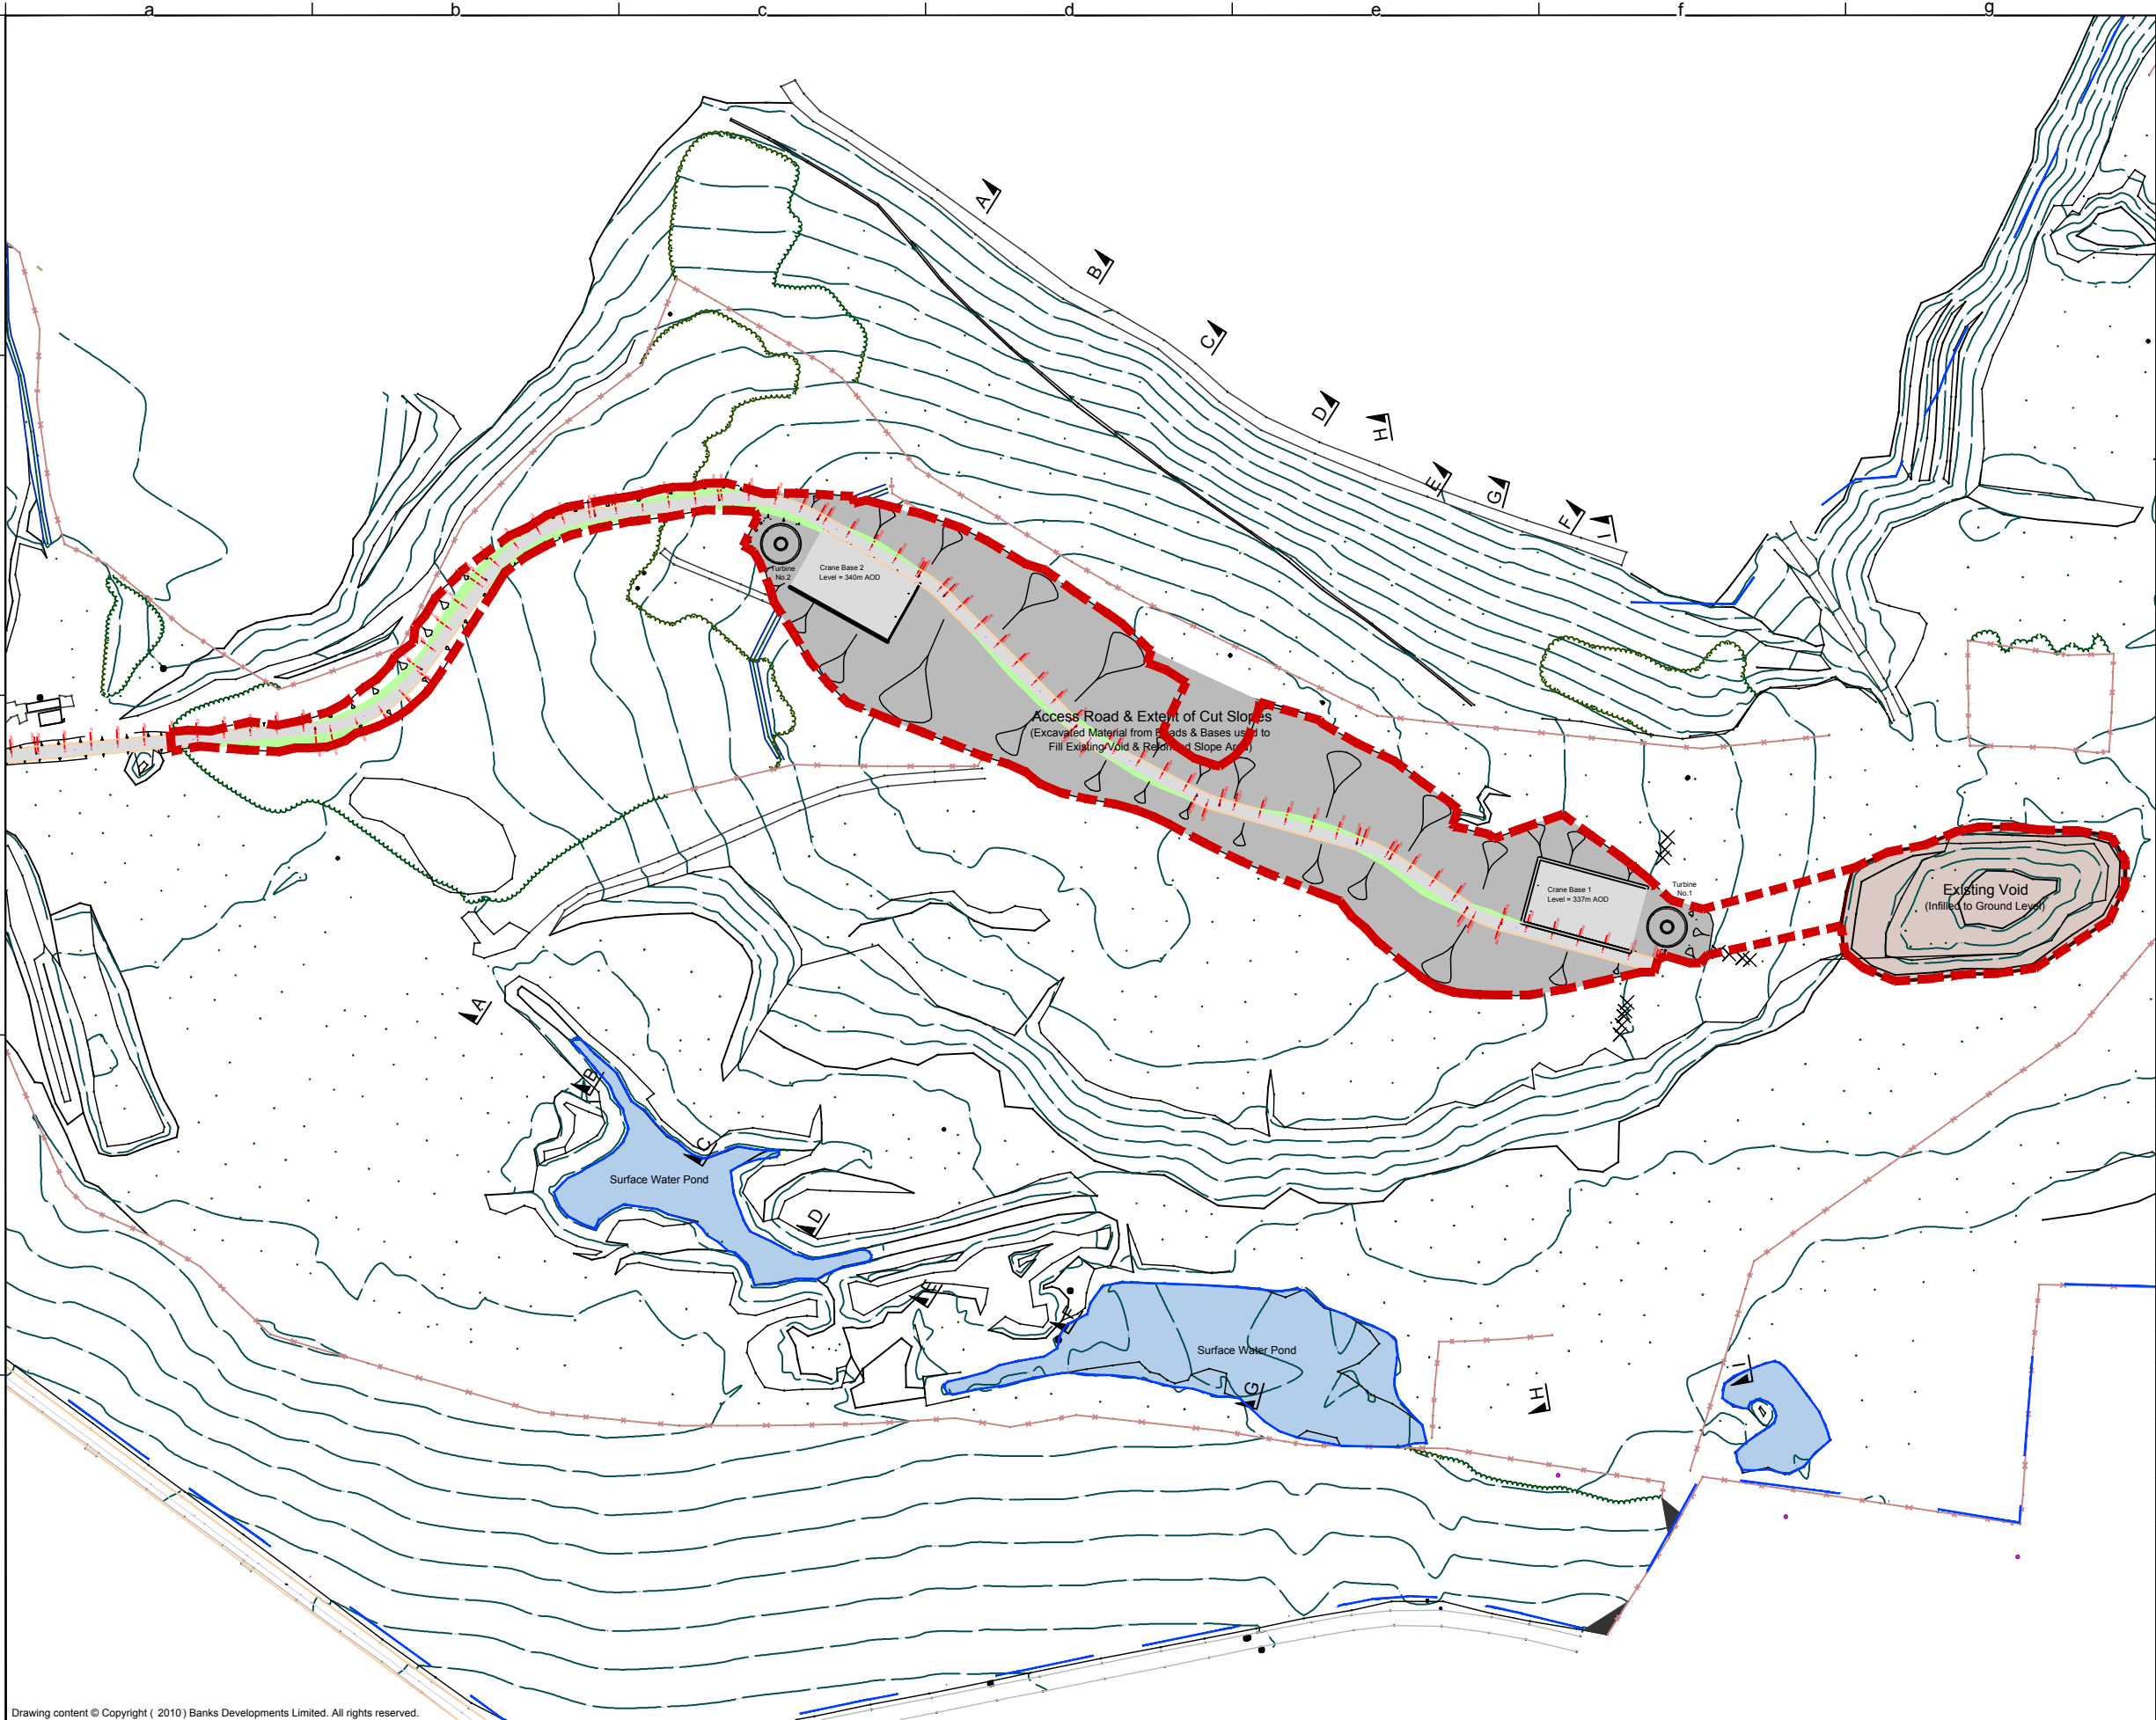


Key

- Application boundary
- Cut areas
- Fill areas
- Existing pond

- Drawing Based Upon Survey Information Supplied by Messrs "HJ Banks" Dated October 2009
- Proposed Access Track as per drawing 101324/DP/0100
- For X-Sections refer to drawing no. 101324/DP/0101
- A surface water strategy will be required to ensure compliance with overall earthworks strategy.
- Additional investigations are advised for earthworks proposals.
- Refer to drawings 101324/DP/403-414

C	Removal of contour and regrading elements.	MJR	SP	08.06.10
B	Thickening and LT scale of app' boundary	MJR	SP	28.05.10
A	Amendment to application boundary.	MJR	SP	11.05.10

Revision:	Description:	Drn:	Chkd:	Date:
-----------	--------------	------	-------	-------

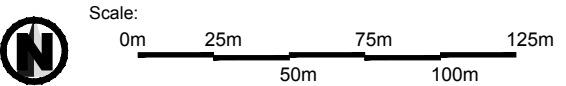

Drawn: MJR	Orig: SP	Checked: SP	App': 10.05.10
------------	----------	-------------	----------------

Scale: 1:2500	Date: 04.05.10	Drawing Status: APPROVED
---------------	----------------	--------------------------

Source information:
Original content: Grontmij 1011324/DP/200A
Amended by SP

Mapping data reproduced from an OS product by permission of Ordnance Survey © on behalf of the controller of Her Majesty's Stationery Office. © Crown Copyright (2010). All rights reserved AL 100017630

Project: Hazlehead Wind Farm

Title: Engineering Works:
Earthworks:- Site Plan

Ref: HJB / 574 / PA32c	Sheet: 1 / 1	Issue: A3
------------------------	--------------	-----------

Banks Developments
Development With Care

3 Lindrick Way
Barlborough Links
Chesterfield, Derbyshire
S43 4XE
t: 01246 571500
f: 01246 571555
www.banksdevelopments.com