



ALL EXISTING DIMENSIONS BASED ON
SURVEY CARRIED OUT BY NPS.
FURTHER SURVEY IS ADVISED PRIOR
TO COMMENCEMENT OF WORKS

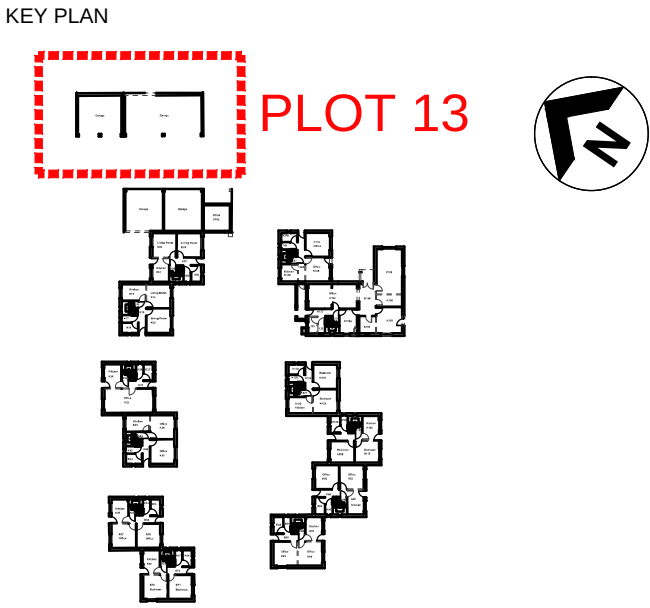

Notes:

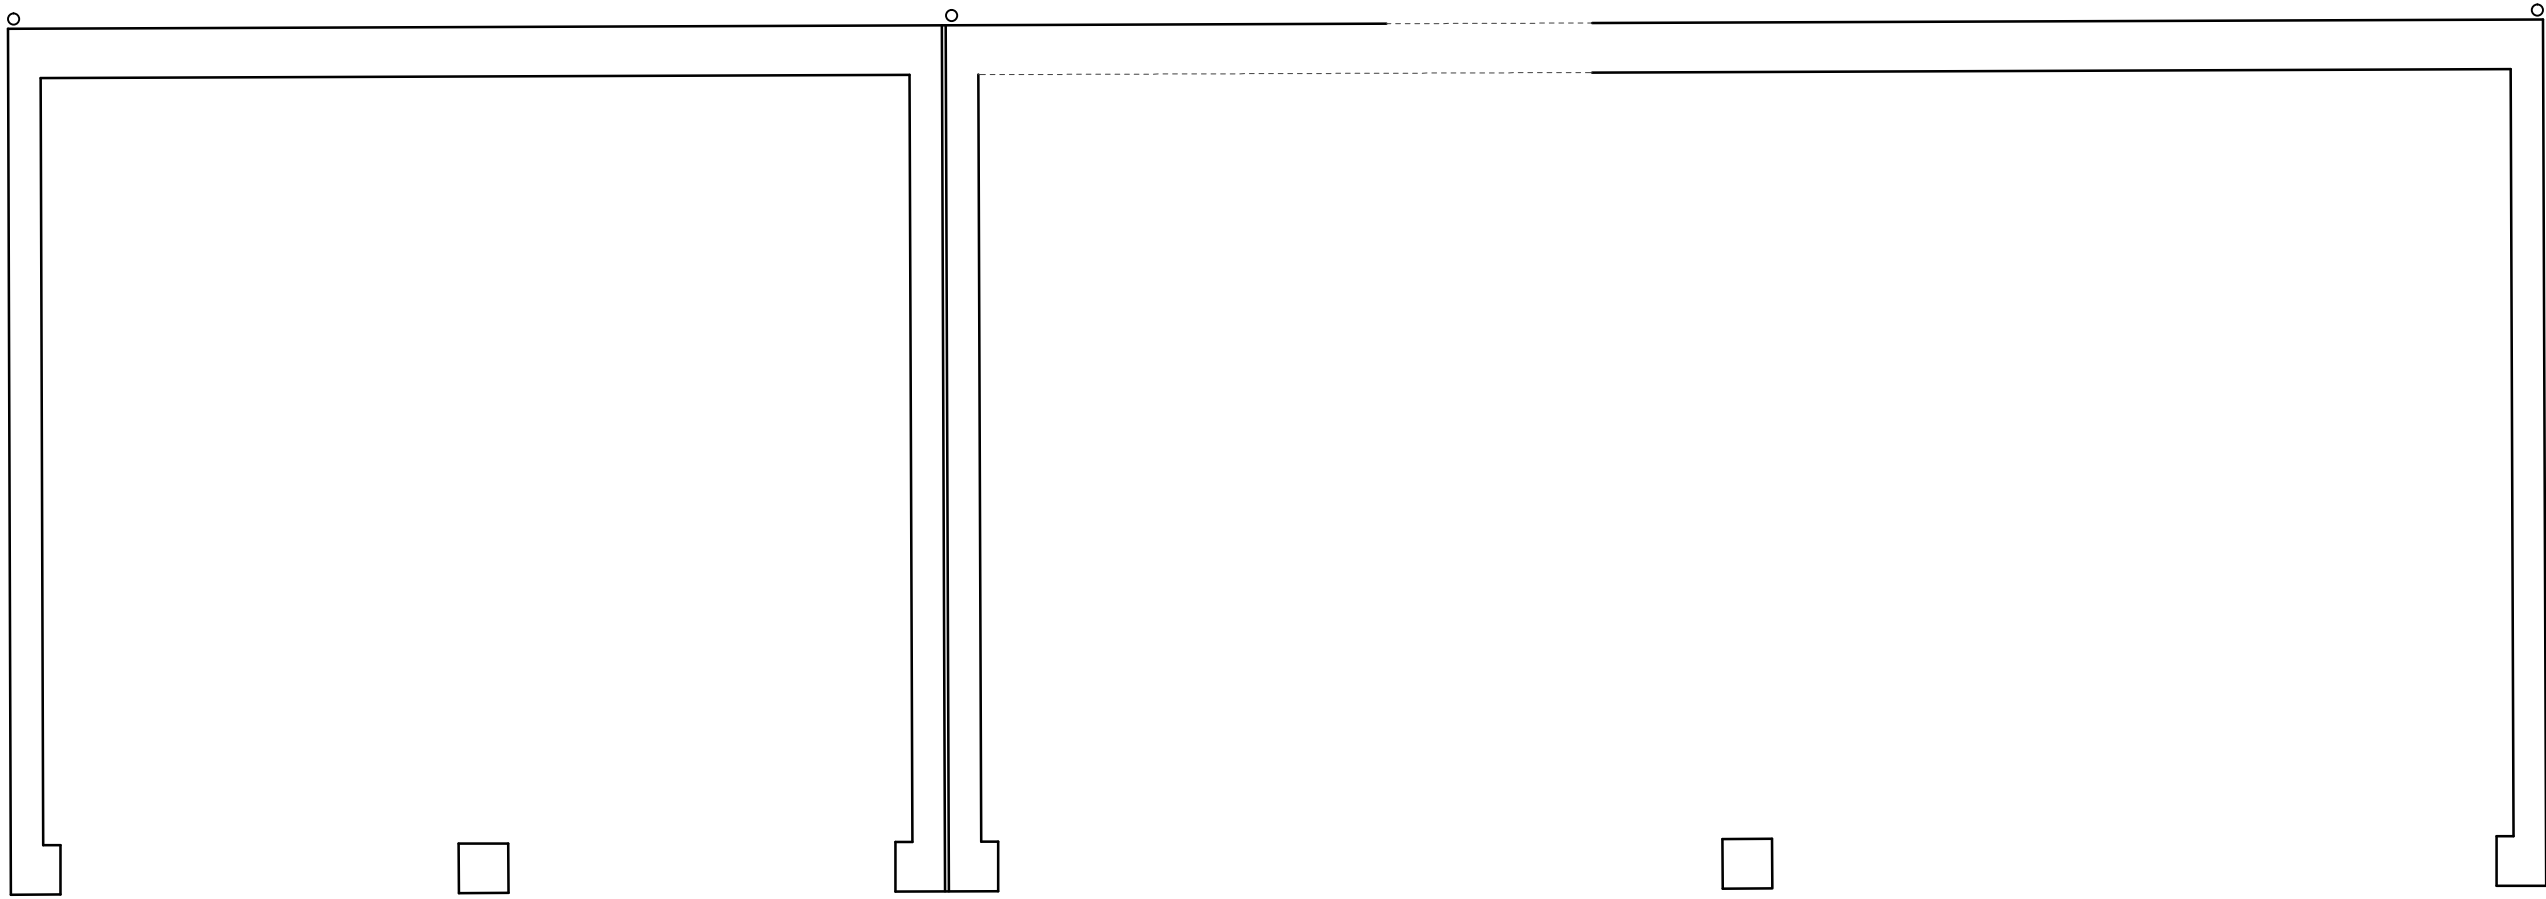

PLOT 13 EXISTING GROUND FLOOR PLAN

PLOT NUMBERS REVISED:										THIS DRAWING IS PRODUCED FOR USE IN THIS PROJECT ONLY AND MAY NOT BE USED FOR ANY OTHER PURPOSE. NPS PROPERTY CONSULTANTS LTD ACCEPT NO LIABILITY FOR THE USE OF THIS DRAWING OTHER THAN THE PURPOSE FOR WHICH IT WAS INTENDED IN CONNECTION WITH THIS PROJECT AS RECORDED IN THE PURPOSE FOR ISSUE AND FILE STATUS CODE.										RESPONSIBILITY IS NOT ACCEPTED FOR OTHERS SCALING DIRECTLY FROM THIS DRAWING. DO NOT SCALE FROM THIS DRAWING. USE WRITTEN DIMENSIONS ONLY.										CLIENT										PROJECT																				SCALES										DISCIPLINE										PROJECT NUMBER	
C2																														BST																														03.08.18										1:50										ARCHITECT										07-17-18-1-1409	
ROOM NAMES OMITTED										THIS DRAWING MAY NOT BE REPRODUCED IN ANY FORM WITHOUT PRIOR WRITTEN AGREEMENT OF NPS PROPERTY CONSULTANTS LTD.										 ORIGINAL SHEET SIZE A1										C1										PJN										27.07.18										GE										DRAWING NUMBER										REV CODE	
COMMENT																														NPS-DR-A-(00)-012										C2	
REV										DRAWN										DATE										CHECKED										DATE										APPROVED										DATE										STATUS CODE										PURPOSE OF ISSUE										DRAWN BY	