


BLOCK/SITE PLAN

AREA 36m x 36m

SCALE 1:200 on A4

CENTRE COORDINATES: 431384, 405256

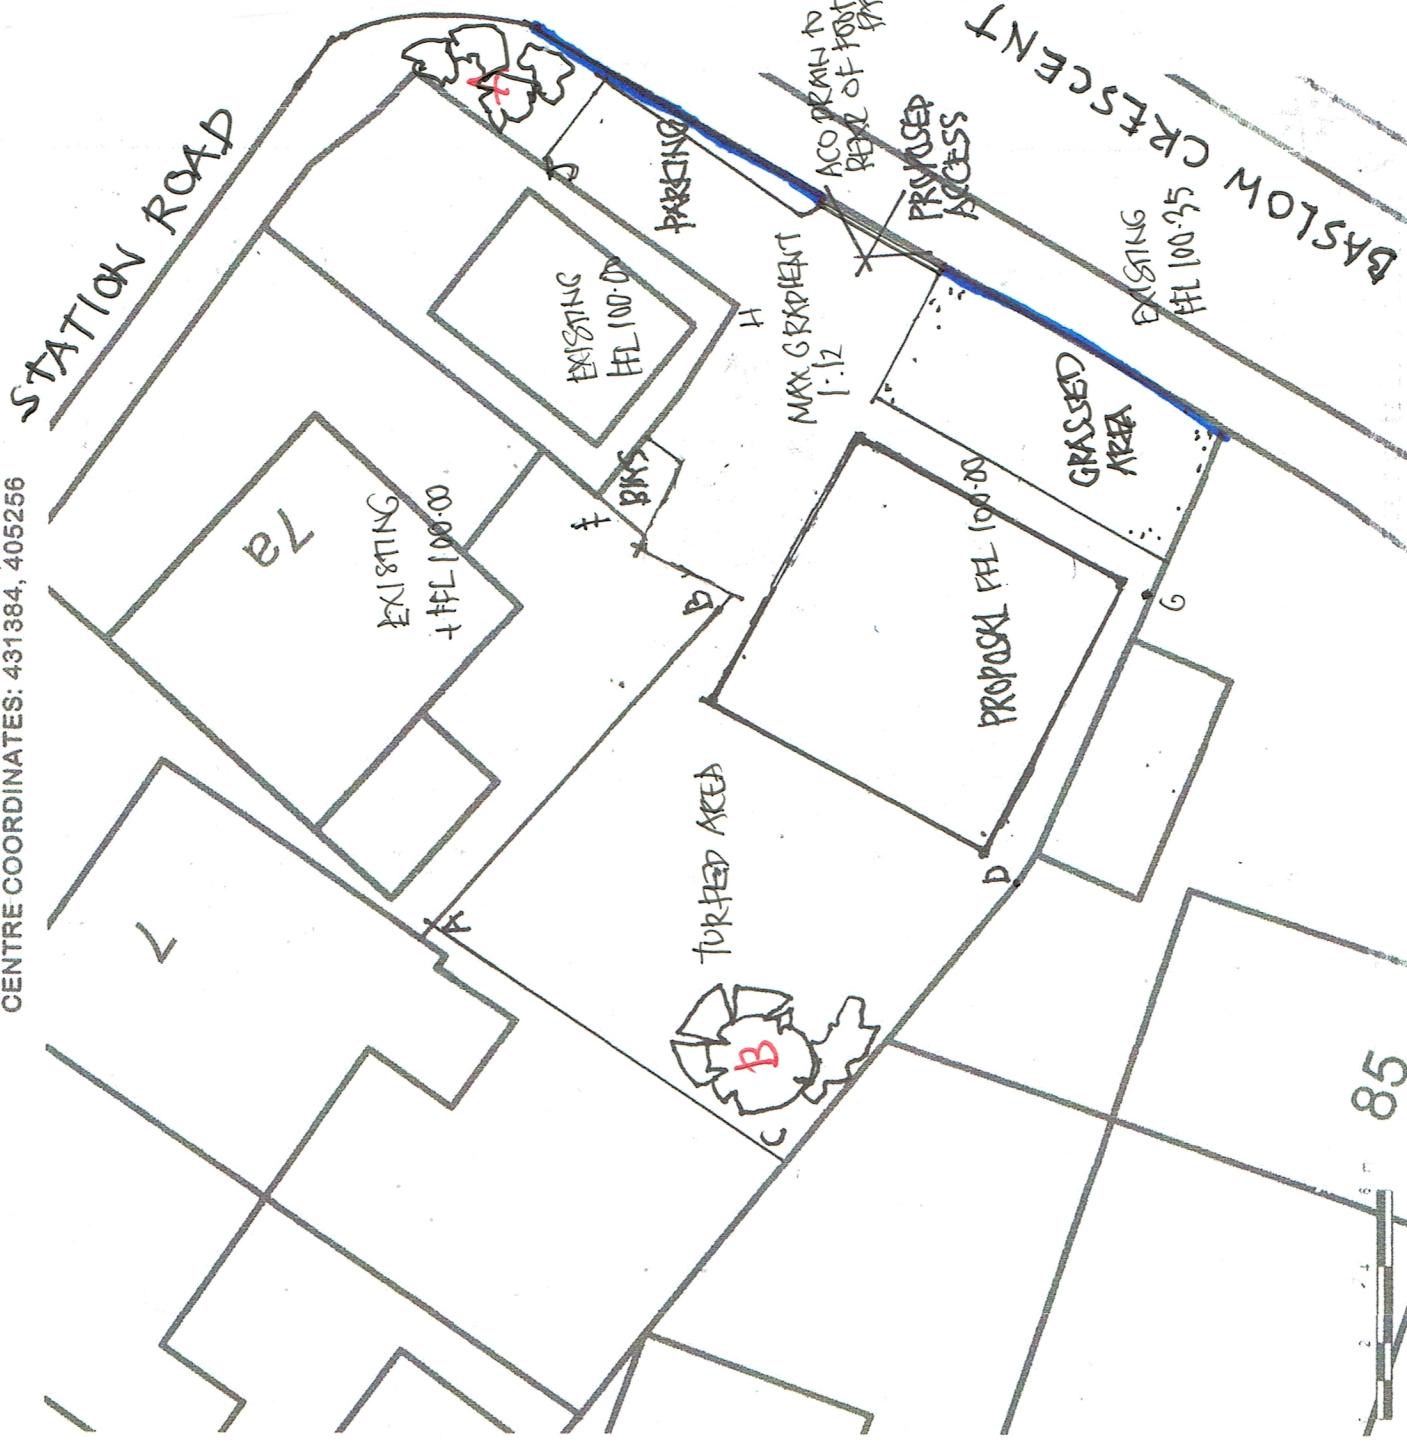

PLANTING AREA

- A**
- 3 No GATUNGERBER JAMMEZI
 - 2 No CORNER OAK INCESPHYLUS
 - 1 No SKIMMIA JAPONICA GYMANS!
- B**
- 2 No HEBE GREAT ORNIE
 - 1 No BEBBERIS VERRUCULOSA
 - 1 No PRUNUS PENDULA RUBRA

Supplied by Streetwise Maps Ltd

www.streetwise.net

Licence No: 100047474

10/11/2021 10:07:25



A-B F ACoustic FENCE 1.8 HIGH
A-C-D-1.8 HIGH CLOSE BORDERED
G
TIMBER FENCE
F-H-J. 1.8m CLOSE BORDERED
TIMBER FENCE

EXISTING BARKER BOUNDARY
WILL MARKED BLUE
REMARKED