


Site plan for The Carriage House

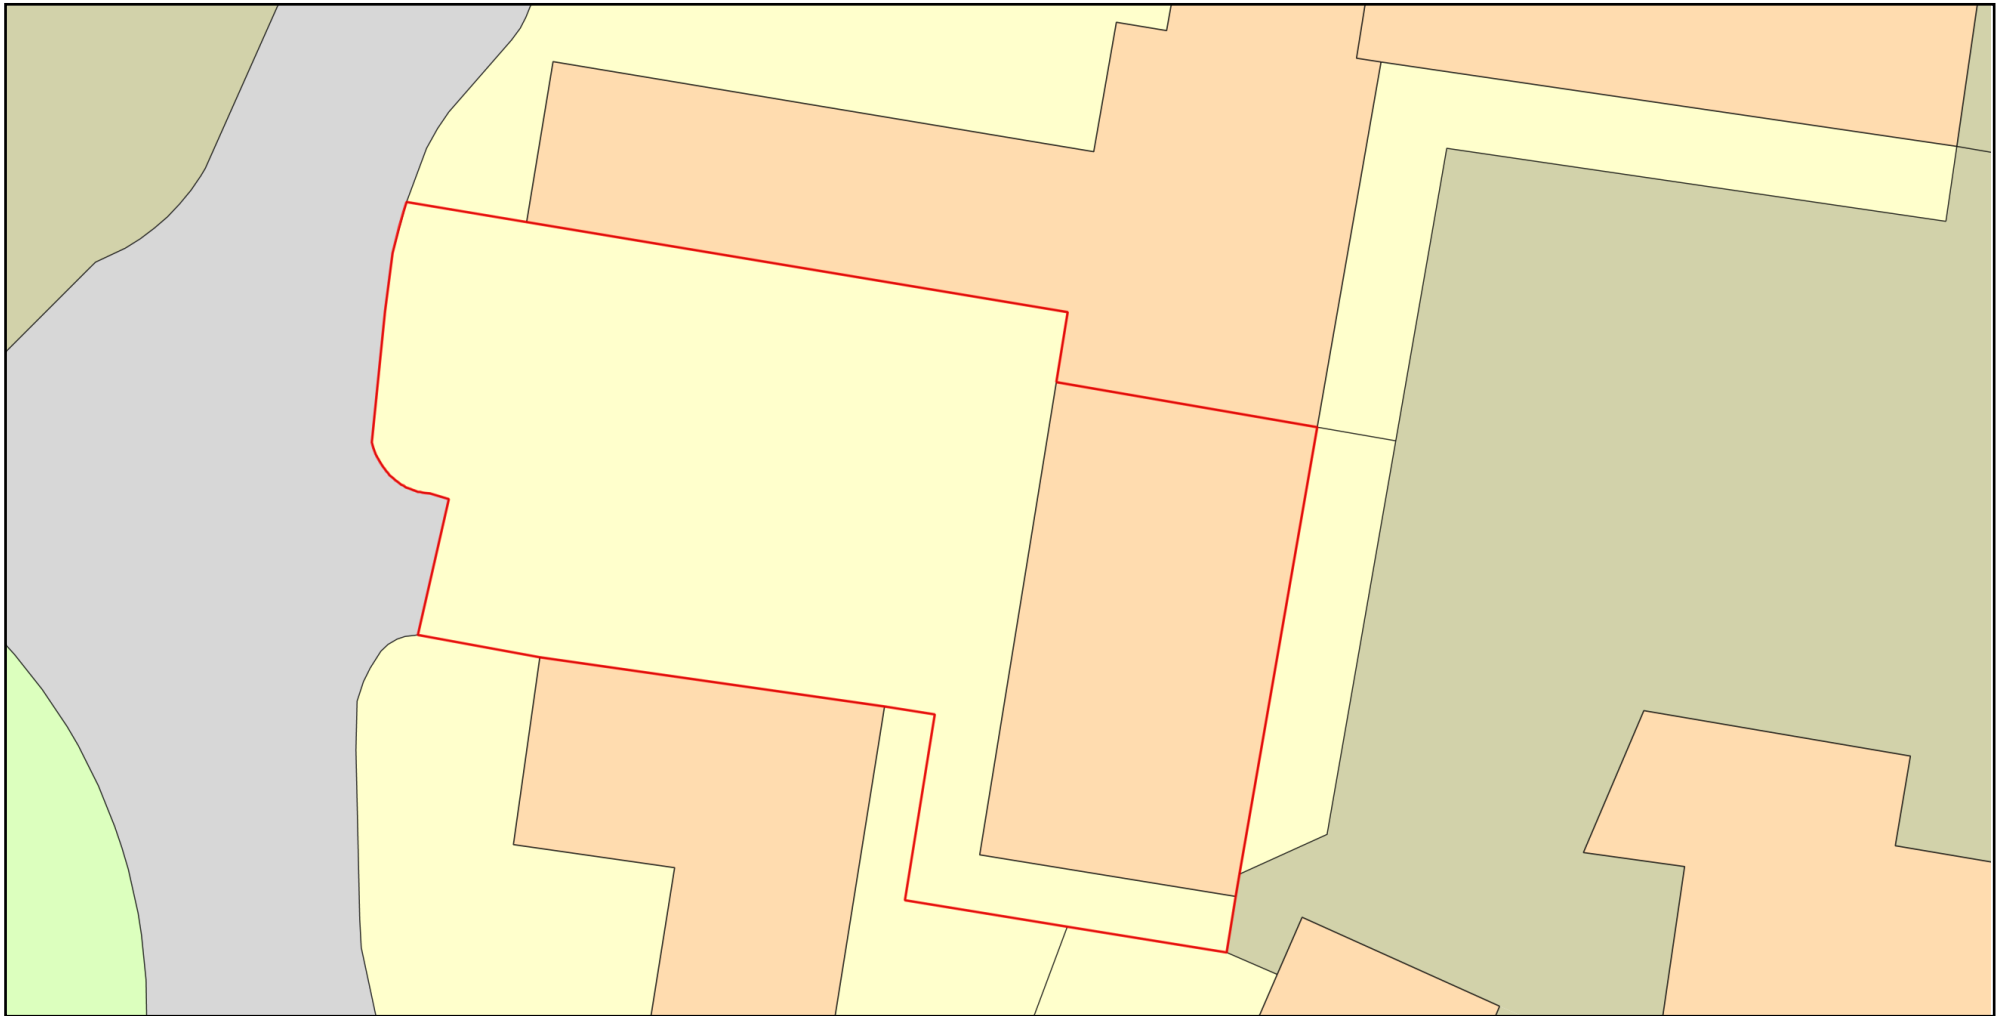

0 10
Metres



Plan Produced for: David James

Date Produced: 08 Aug 2021

Plan Reference Number: TQRQM21220174113353

Scale: 1:200 @ A4

© Crown copyright and database rights 2021 OS 100042766