

The Copyright of this drawing remains with Consult Construct and is not to be reproduced without written approval. Dimensions are not to be scaled from this drawing. The Contractor is to check all dimensions on site and report any discrepancies to the Contract Administrator. This drawing is to be read in conjunction with all other standard documentation.

Revisions

REV



EXISTING FLOOR PLAN



PROPOSED FLOOR PLAN

Legend:


New Wall

Demolish

Unit 1 - 47m²
1 bed 1 person

Unit 2 - 64m²
1 bed 1 person

EXISTING AND PROPOSED FLOOR PLAN

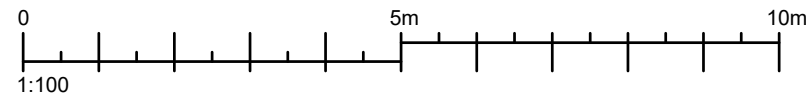


Consult Construct
PROPERTY CONSULTANTS AND CONTRACTORS

project:
11A WEST STREET
WORSBOROUGH
BARNSELY S70 5PF

client:
IBC HEALTHCARE

drawing title:
EXISTING AND PROPOSED FLOOR PLANS

project no : 23.3094	drawing no : 03	rev : -	scale : 1:100 (A3)	date : 01.11.23
-------------------------	--------------------	------------	-----------------------	--------------------