



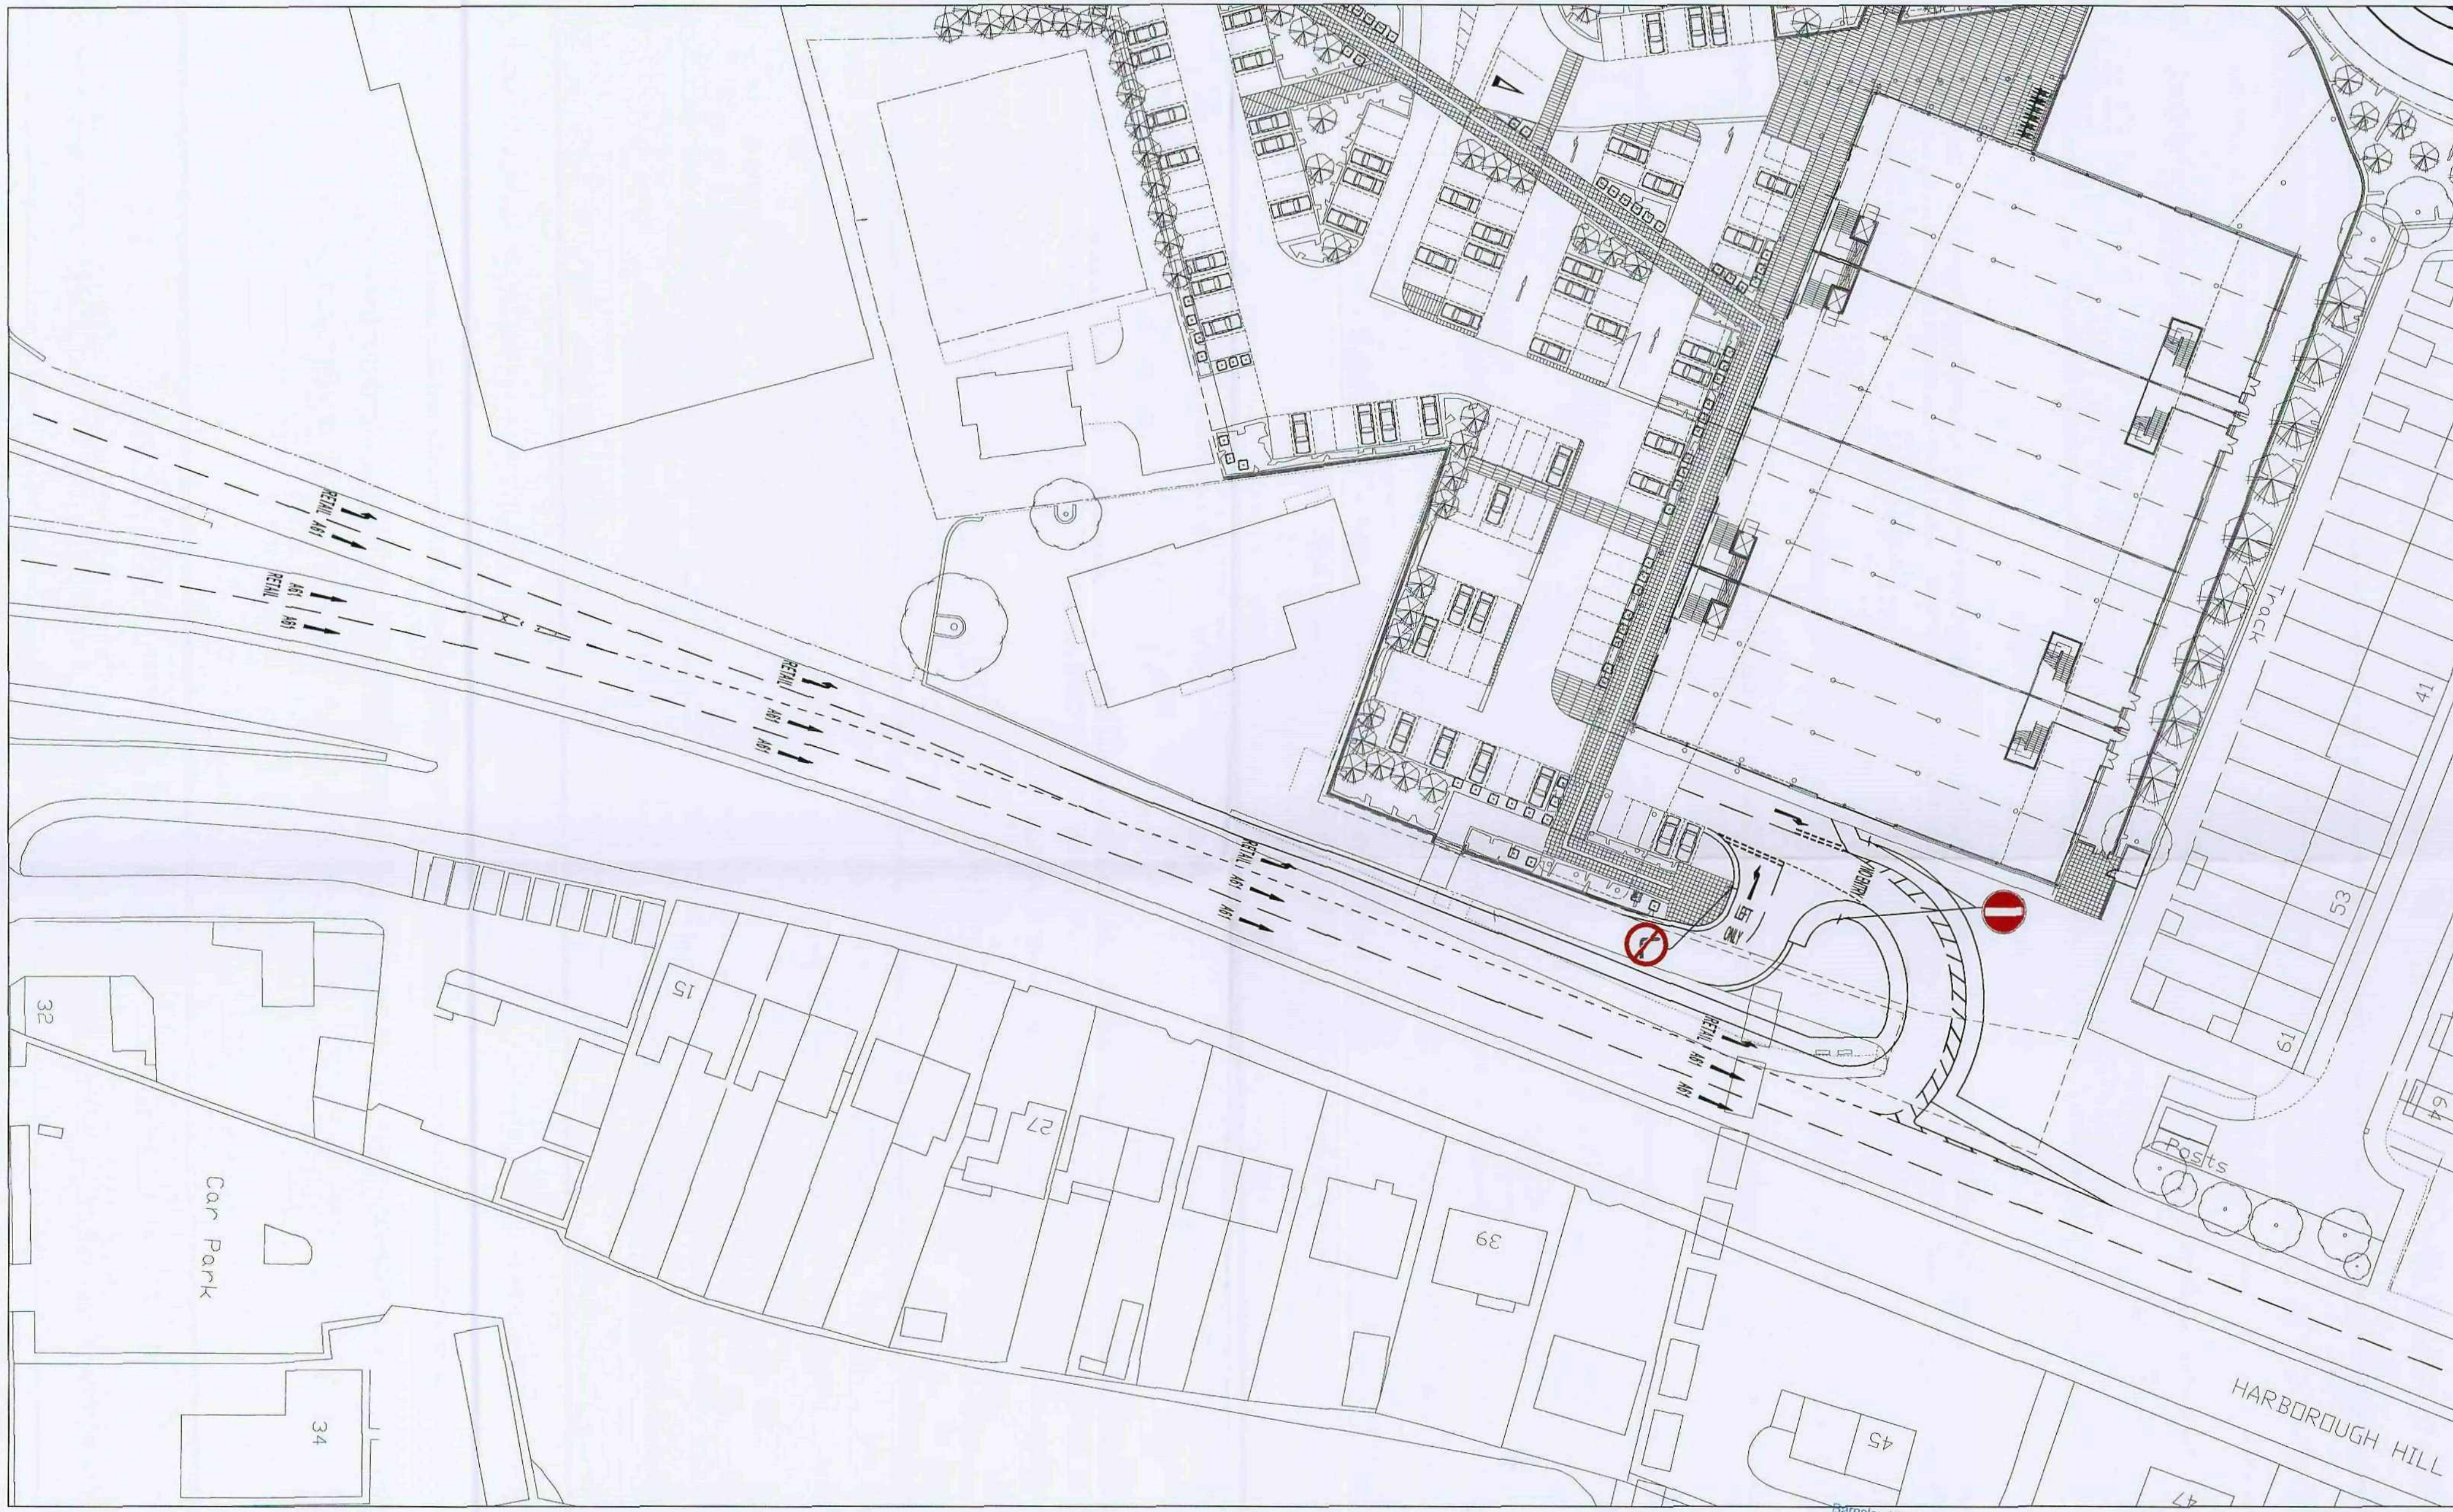


 T 01924 844080 mail@sandersonassociates.co.uk F 01924 844081 www.sandersonassociates.co.uk	CLIENT RWE npower	PROJECT TITLE PROPOSED DEVELOPMENT HARBOROUGH HILL ROAD BARNSELY	DRAWING TITLE PROPOSED ACCESS ONTO HARBOROUGH HILL ROAD	03 MAR 2009 Corporate main project	SCALE: 500		DRAWN BY SB	
					DRAWING SIZE A2		CHECKED BY DJC	
					DATE FEB 2009		APPROVED BY DJC	
					 200001 REGISTERED FIRM		DRAWING NUMBER 2954-027	REV

FILE REF:

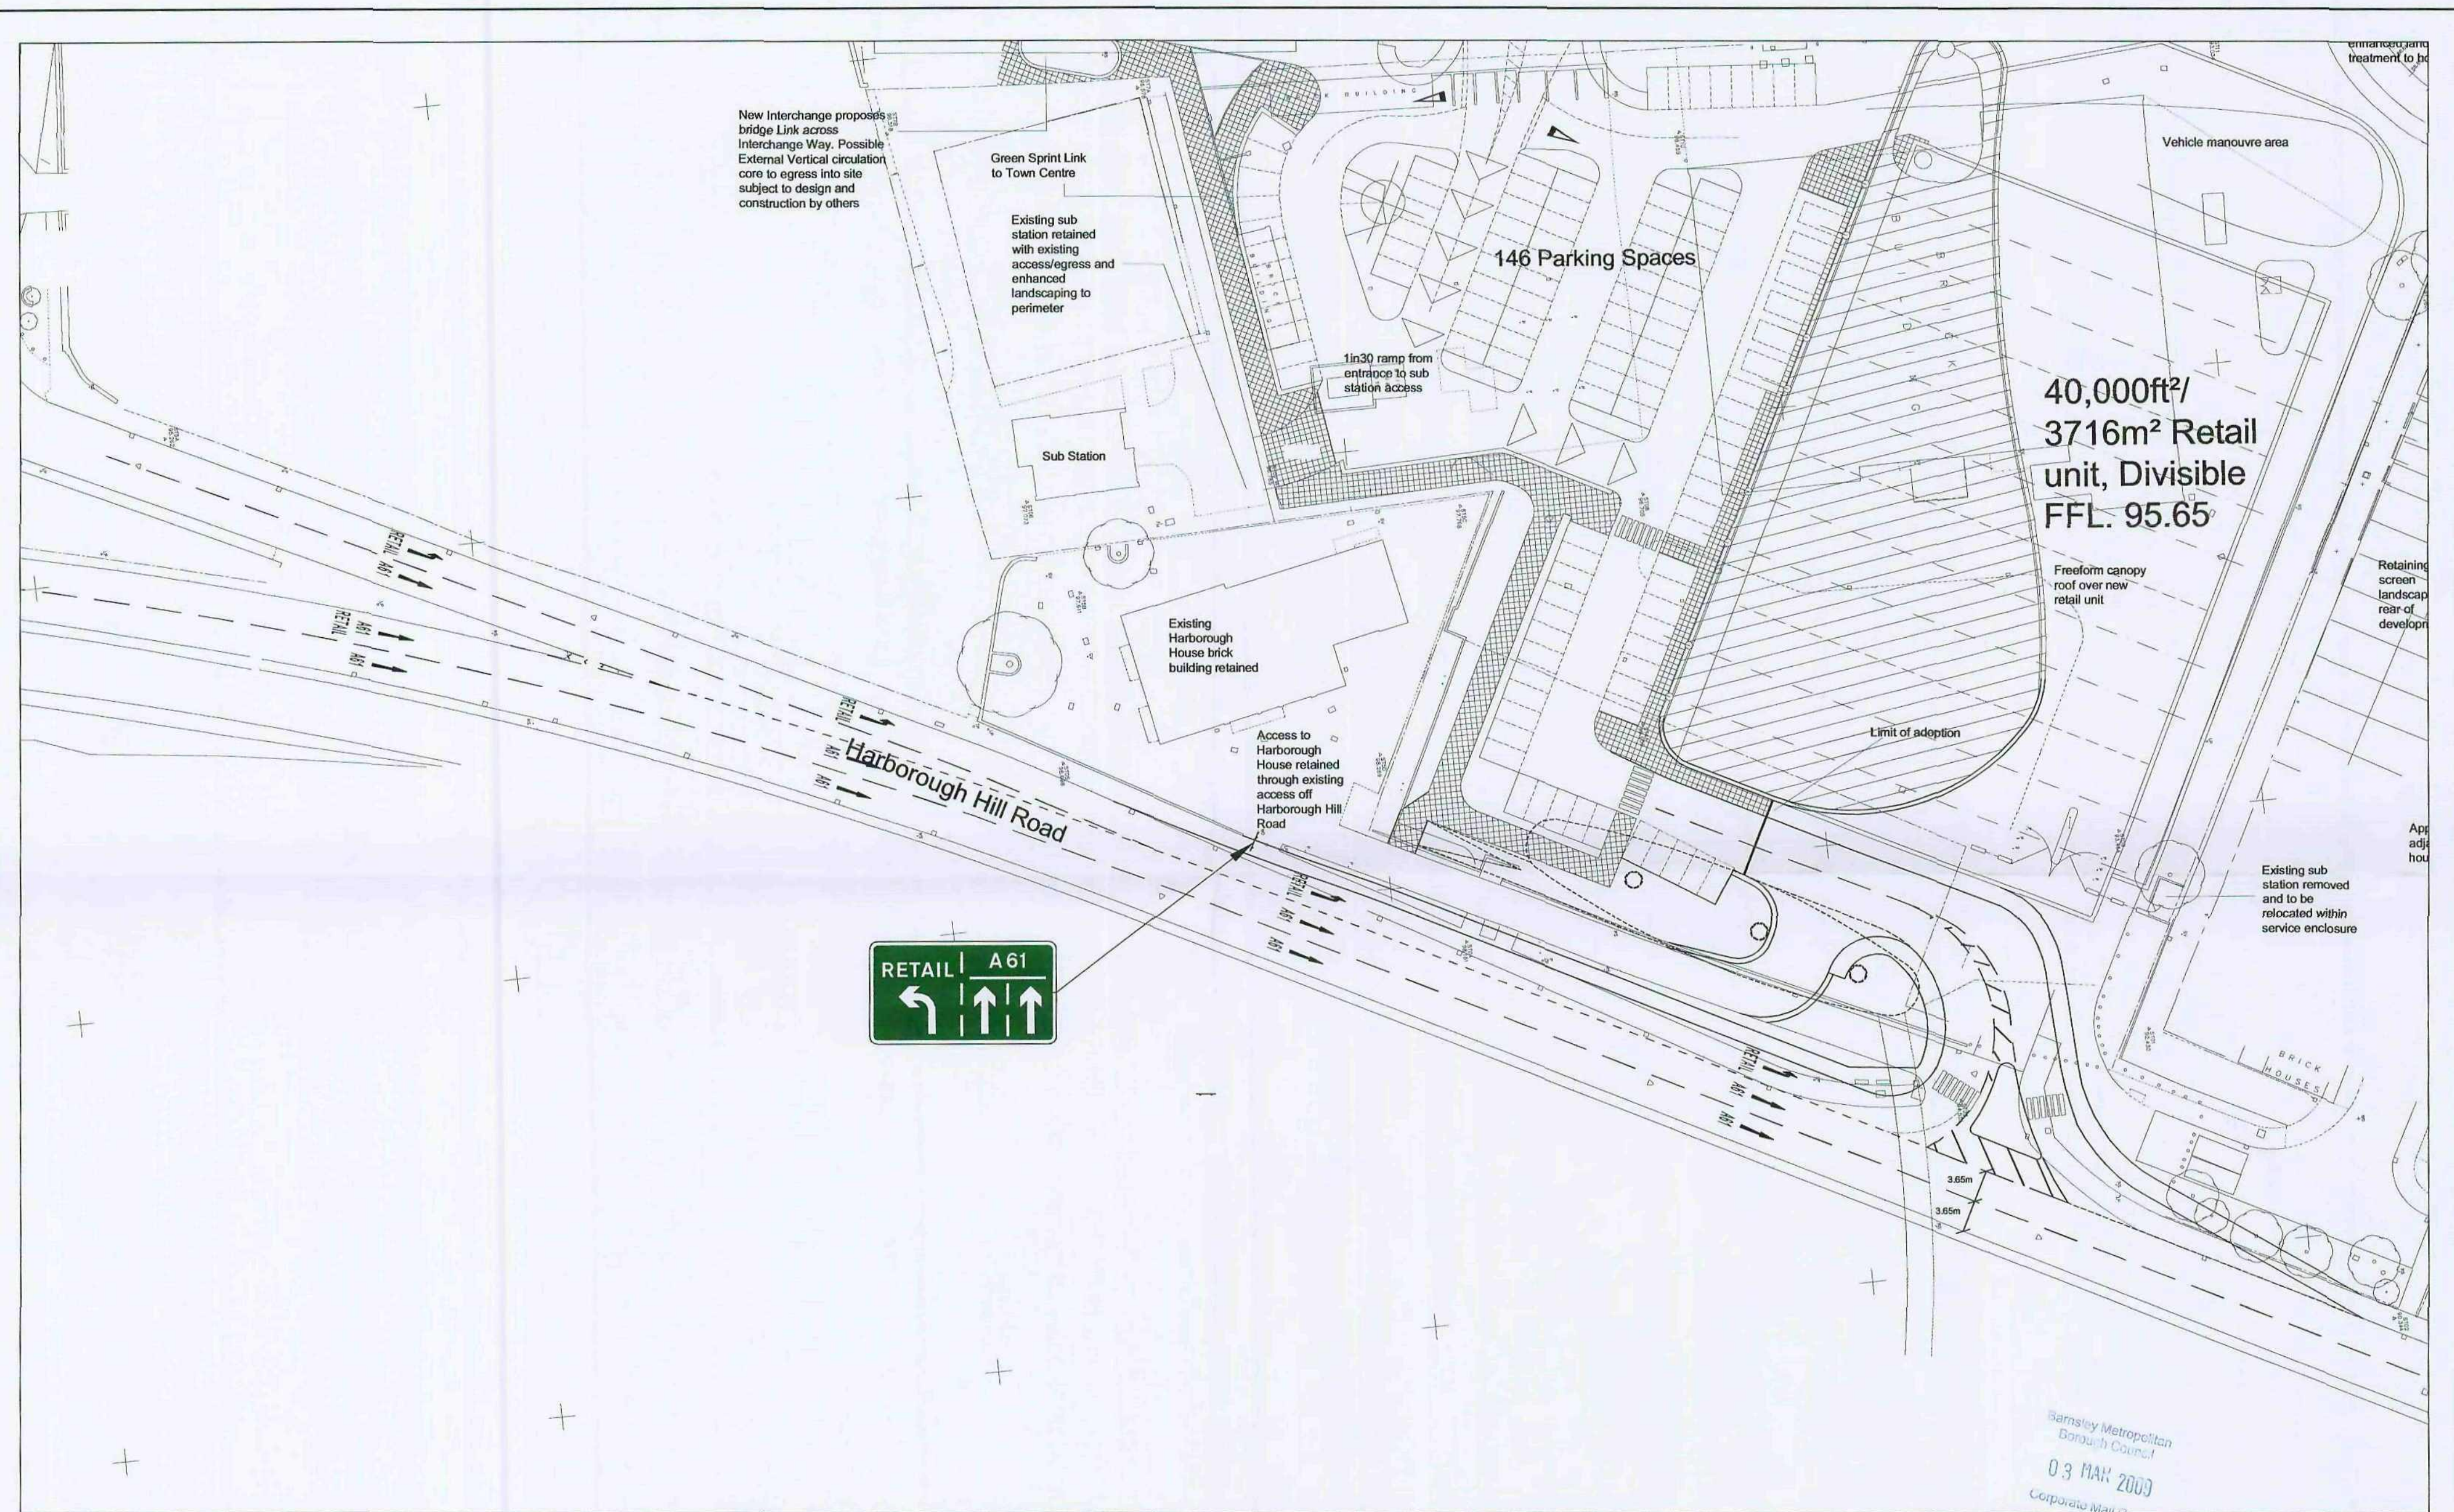

 sanderson (consulting engineers) Ltd Highways Traffic Transportation Water T 01924 844080 mail@sandersonassociates.co.uk F 01924 844081 www.sandersonassociates.co.uk	Client	Project Title	Drawing Title	
---	--------	---------------	---------------	--	--	


FILE REF:

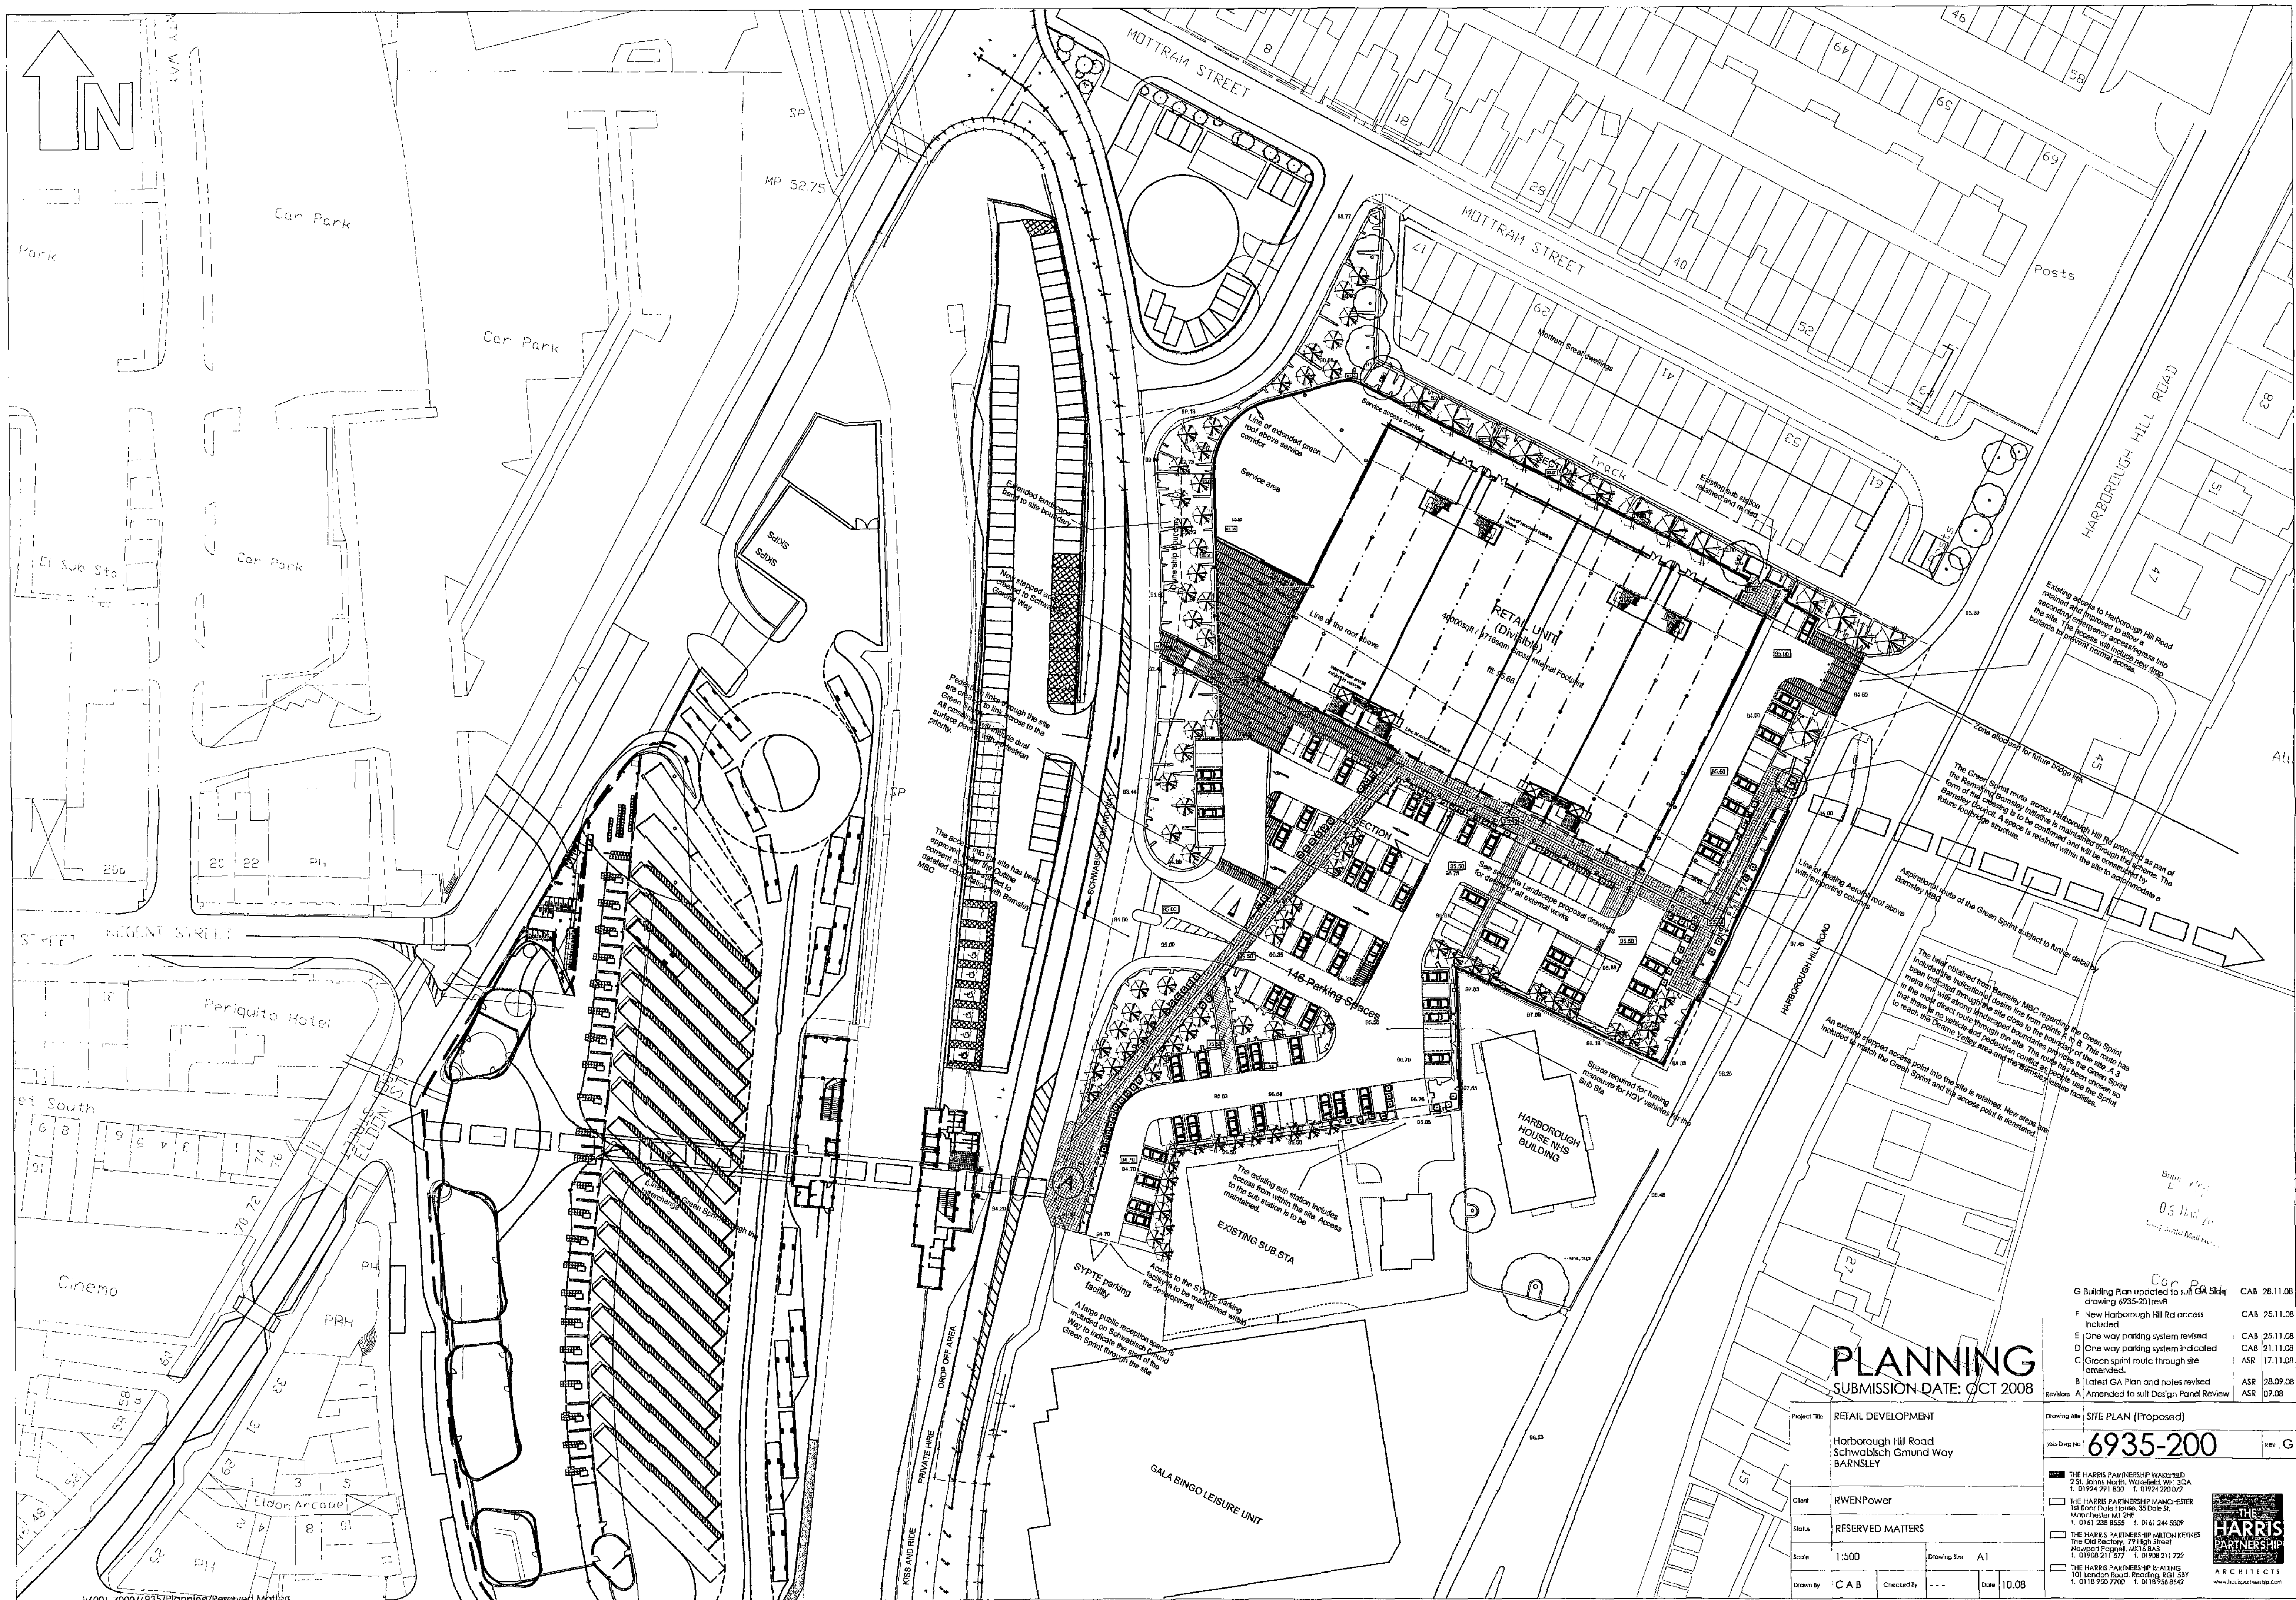


PLANNING SUBMISSION DATE: OCT 2008

Project Title	RETAIL DEVELOPMENT	Drawing Title	SITE PLAN (Proposed)
Client	RWENPower	Job No	6935-200
Status	RESERVED MATTERS	Rev	G
Scale	1:500	Drawing Size	A1
Drawn By	CAB	Checked By	---
Date	10.08		

- G Building Plan updated to suit GA Block drawing 6935-201rev6 CAB 28.11.08
 F New Harbrough Hill Rd access Included CAB 25.11.08
 E One way parking system revised CAB 25.11.08
 D One way parking system indicated CAB 21.11.08
 C Green sprint route through site amended ASR 17.11.08
 B Latest GA Plan and notes revised ASR 28.09.08
 A Amended to suit Design Panel Review ASR 09.08
- THE HARRIS PARTNERSHIP MANCHESTER
 2 St. John's North, Wakefield, WF1 3DA
 T: 01924 291 830 F: 01924 290 072
 THE HARRIS PARTNERSHIP MANCHESTER
 1st Floor Dale House, 35 Dale St,
 Manchester M4 2PL
 T: 0161 238 8555 F: 0161 244 5809
 THE HARRIS PARTNERSHIP MANCHESTER
 The Old Rectory, 79 High Street
 Newport Pagnell, MK16 9AB
 T: 01908 211 577 F: 01908 211 722
 THE HARRIS PARTNERSHIP MANCHESTER
 101 Lorton Road, Reading, RG1 5JY
 T: 0118 950 7700 F: 0118 956 8642
- THE HARRIS PARTNERSHIP ARCHITECTS
 www.harrispartnership.com

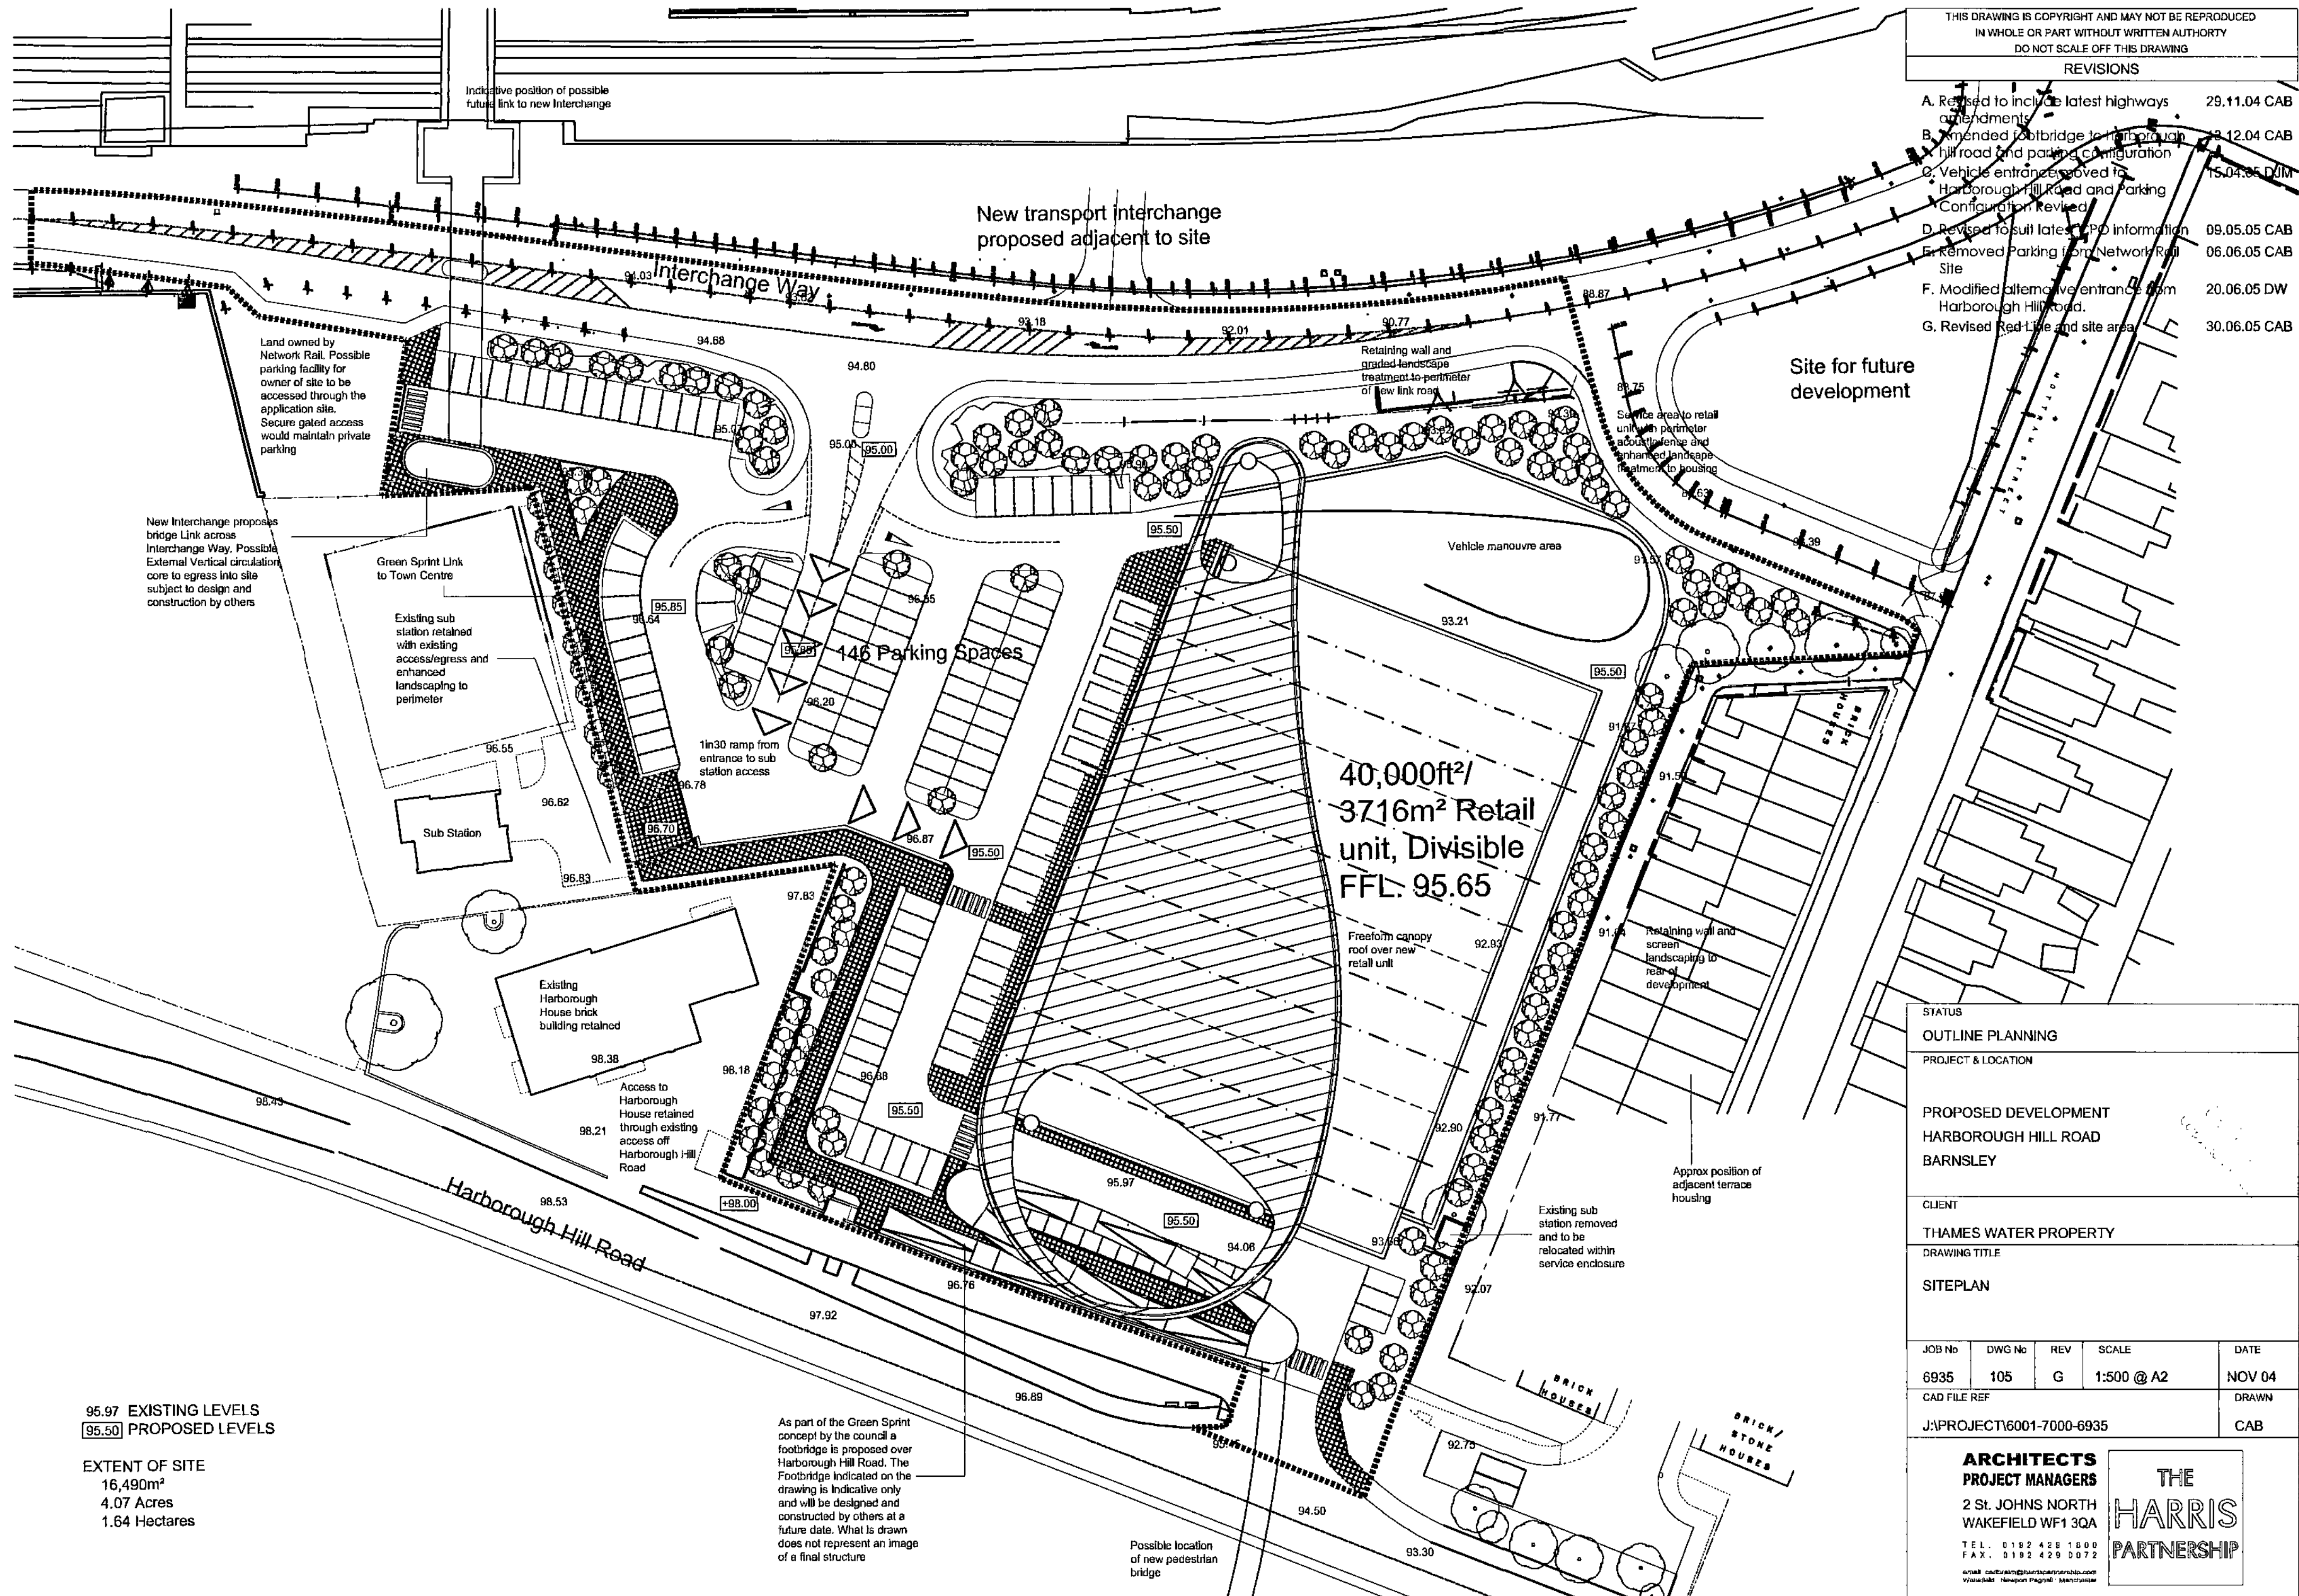

STATUS				
OUTLINE PLANNING				
PROJECT & LOCATION				
PROPOSED DEVELOPMENT				
HARBOROUGH HILL ROAD				
BARNSELEY				
CLIENT				
THAMES WATER PROPERTY				
DRAWING TITLE				
SITEPLAN				
JOB No	DWG No	REV	SCALE	DATE
6935	105	G	1:500 @ A2	NOV 04
CAD FILE REF				DRAWN
J:\PROJECT\6001-7000-6935				CAB
ARCHITECTS PROJECT MANAGERS				
2 ST. JOHNS NORTH WAKEFIELD WF1 3QA				
TEL. 0192 428 1600 FAX. 0192 428 0072				
e-mail: info@harrispartnership.co.uk Website: www.harrispartnership.co.uk				
THE HARRIS PARTNERSHIP				

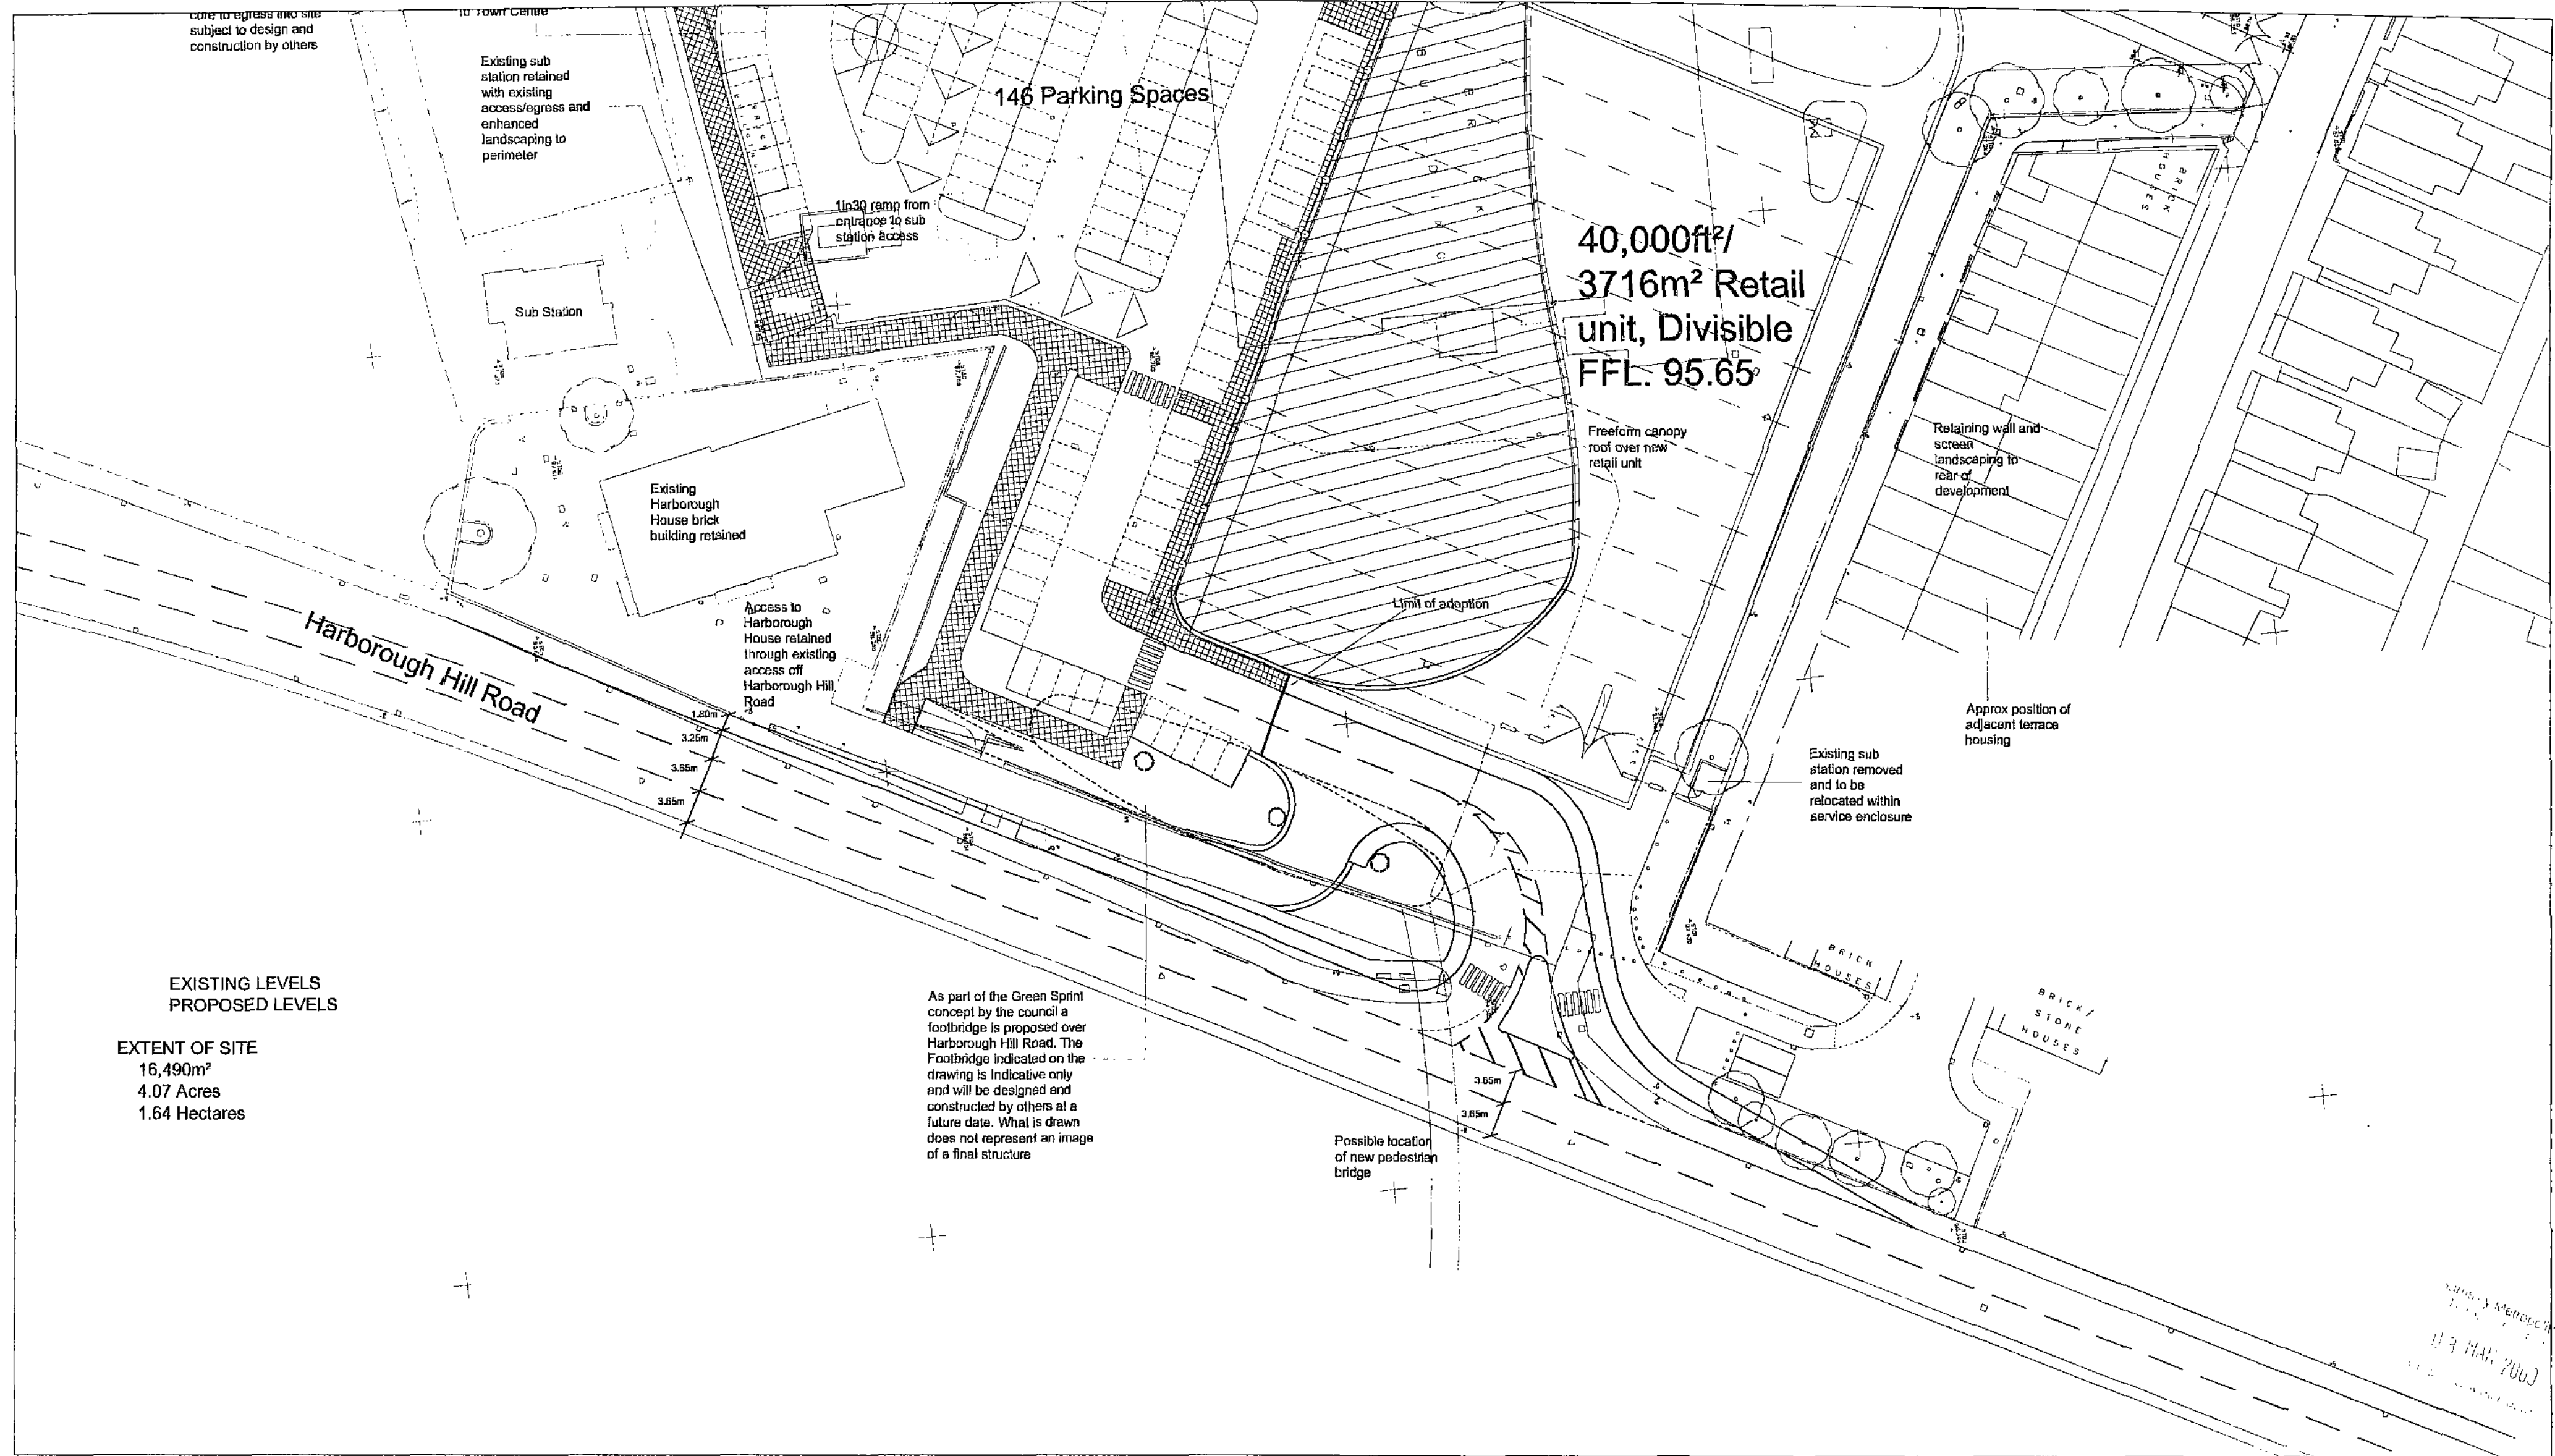

**SANDERSON
ASSOCIATES**

(CONSULTING ENGINEERS) LTD
HIGHWAYS, TRAFFIC AND TRANSPORTATION
Tel: (01484) 519333 Fax: (01484) 519444
E-Mail: mail@sandersonassociates.co.uk
Web site: www.sandersonassociates.co.uk

Client

RWE npower

Project Title

PROPOSED DEVELOPMENT
HARBOROUGH HILL ROAD
BARNSELY

Drawing Title

ACCESS FROM
HARBOROUGH HILL ROAD

A Amendments to roof and parking provision

Rev Amendment

IB May 07 DJC

Drawn Date Checked

Scale 1: 500

Drawing Size A2

Date MAY 07



Drawn By SB

Checked By DJC

Approved By DJC

Drawing Number 2954-022

Rev A