




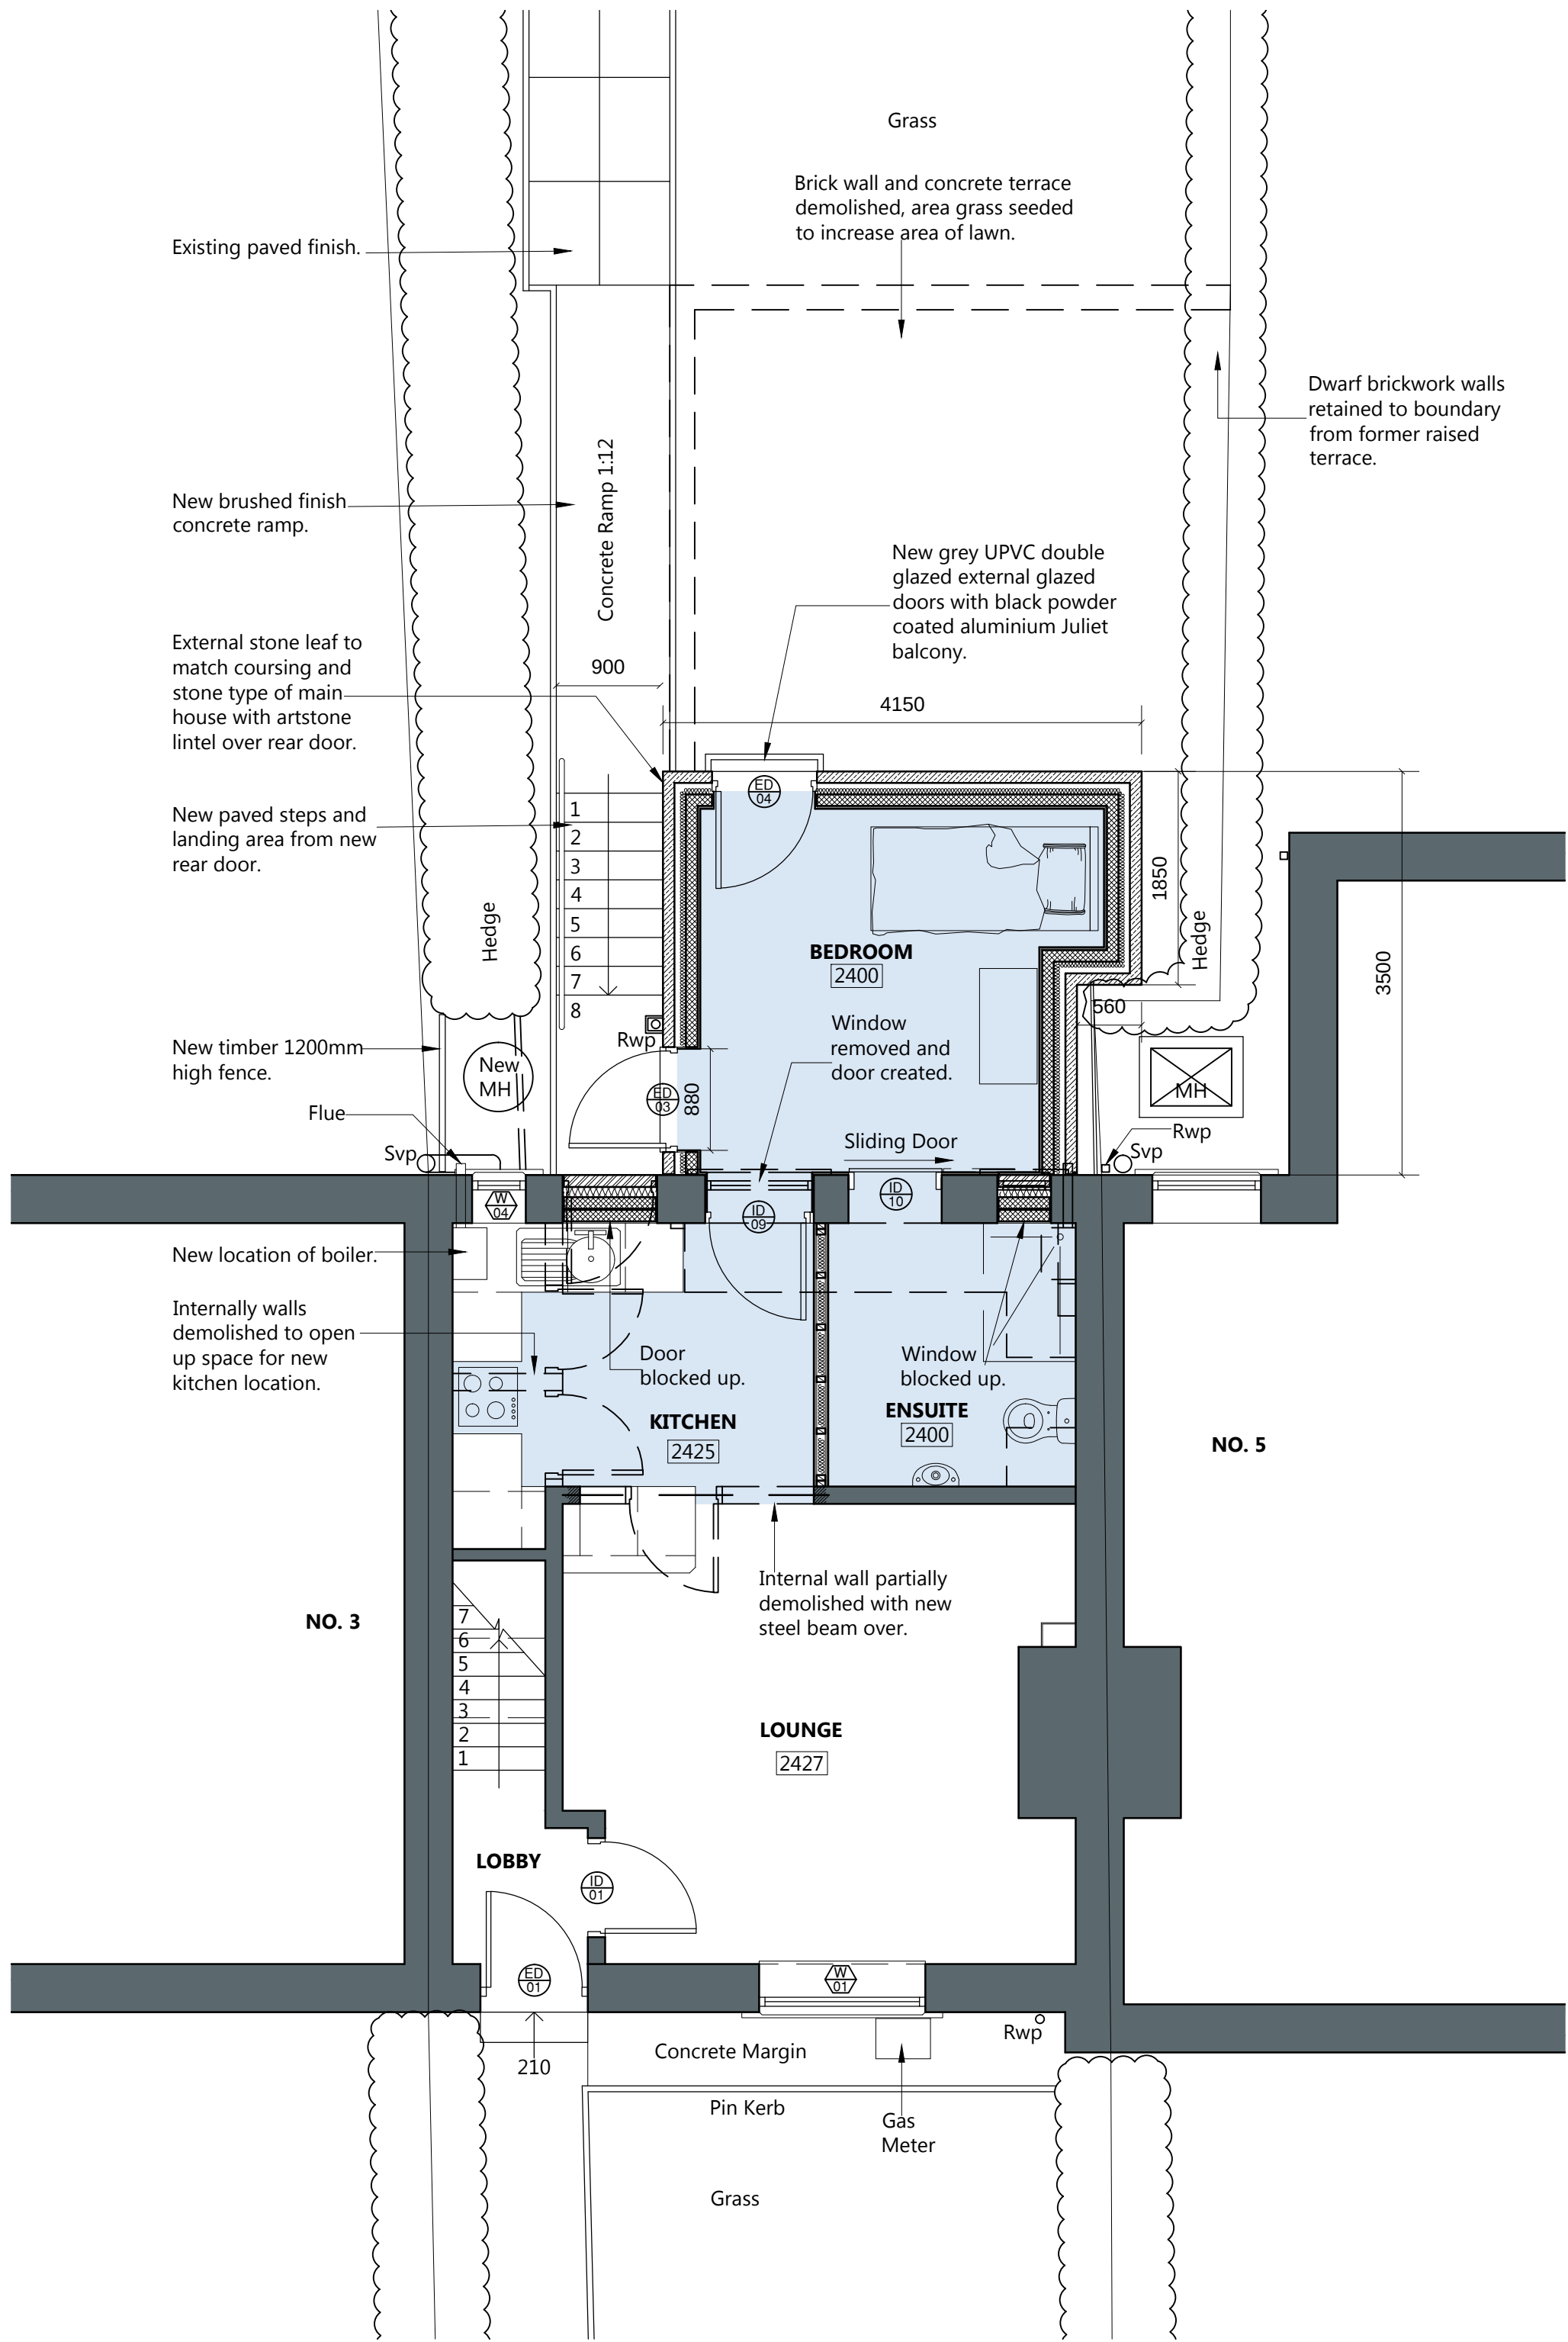

Ground Floor Plan as Proposed @ 1:50

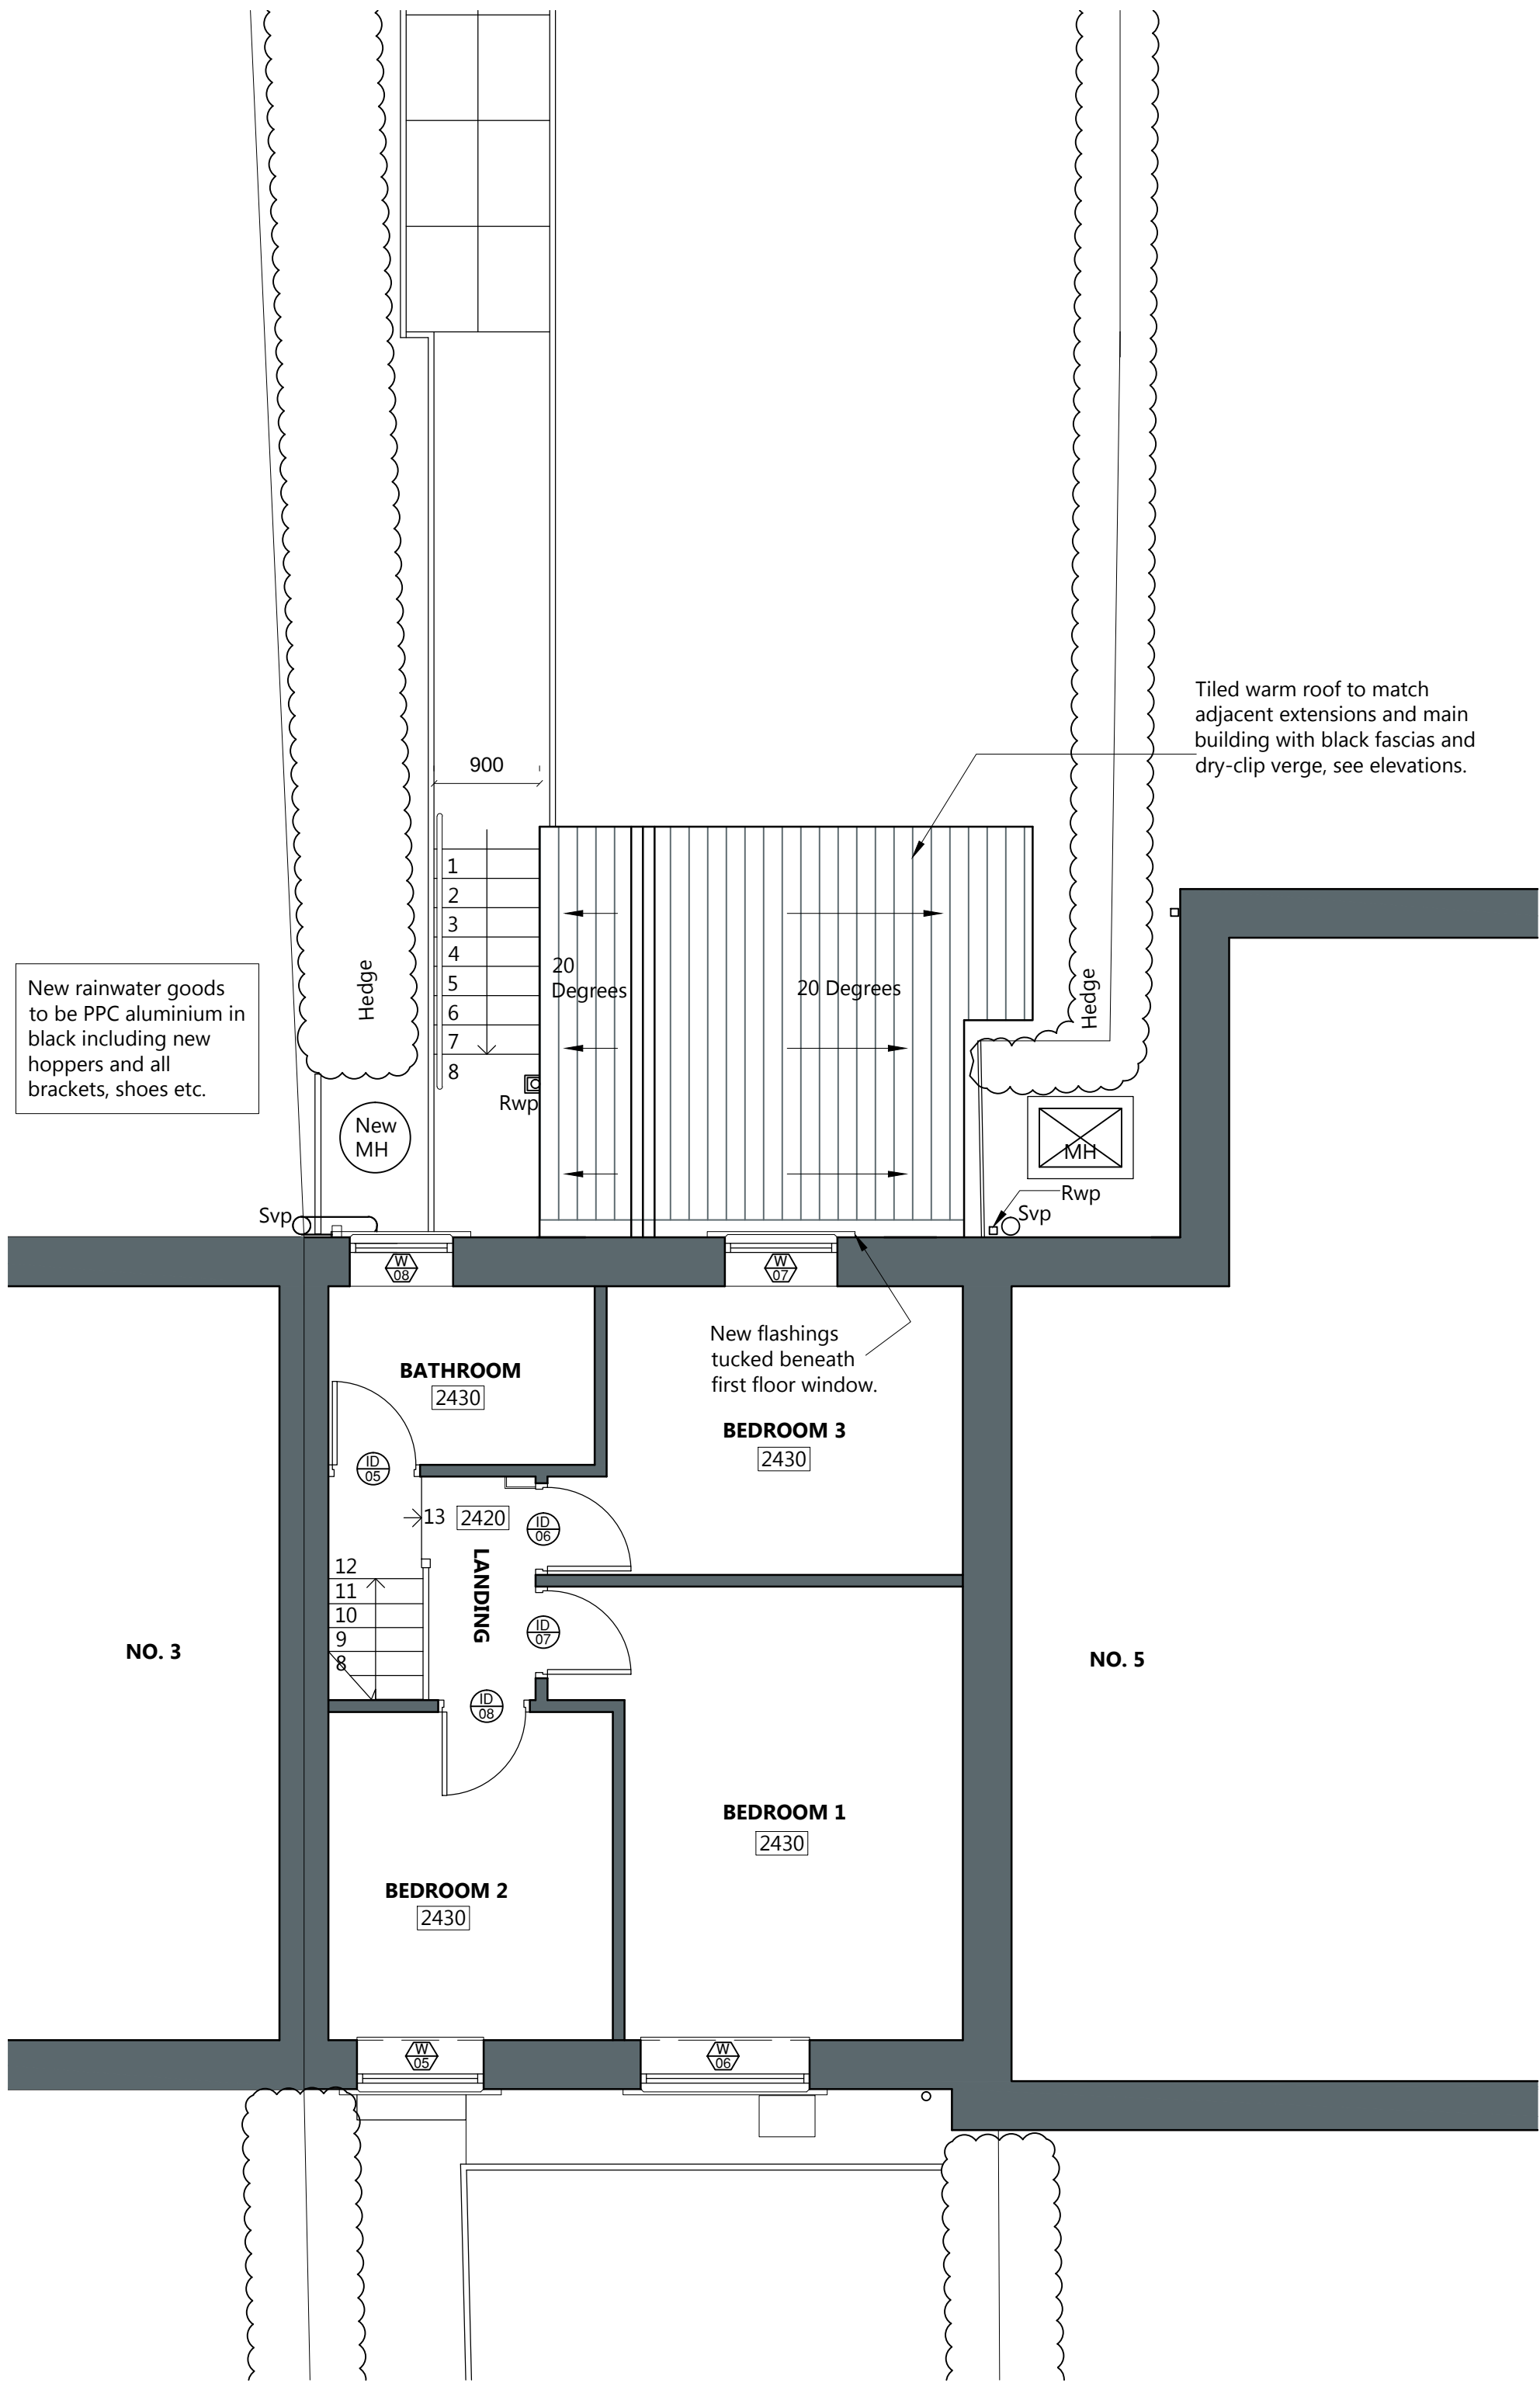

First Floor Plan as Proposed @ 1:50

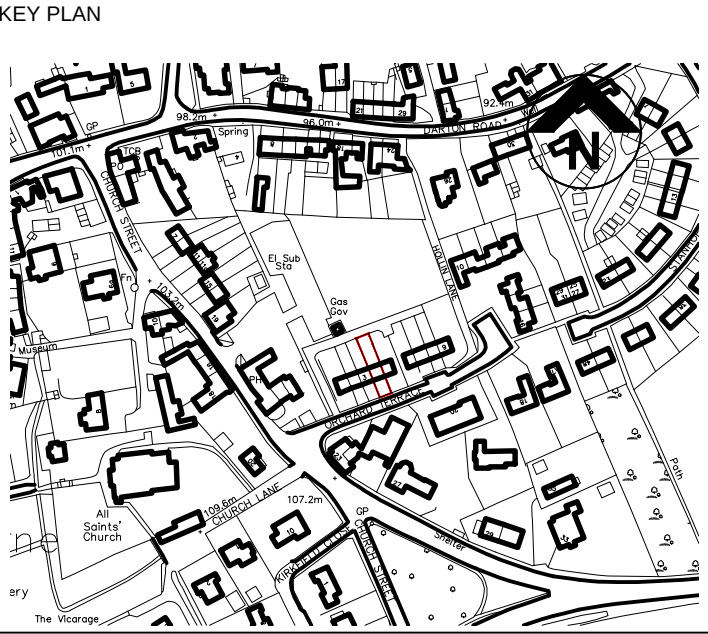

Notes:

External decking omitted from scheme, Juliet balcony added, door swing altered.										THIS DRAWING IS PRODUCED FOR USE IN THIS PROJECT ONLY AND MAY NOT BE USED FOR ANY OTHER PURPOSE. NPS PROPERTY CONSULTANTS LTD ACCEPT NO LIABILITY FOR THE USE OF THIS DRAWING OTHER THAN THE PURPOSE FOR WHICH IT WAS INTENDED IN CONNECTION WITH THIS PROJECT AS RECORDED IN THE PURPOSE FOR ISSUE AND FILE STATUS CODE.										RESPONSIBILITY IS NOT ACCEPTED FOR OTHERS SCALING DIRECTLY FROM THIS DRAWING. DO NOT SCALE FROM THIS DRAWING, USE WRITTEN DIMENSIONS ONLY.										CLIENT Berneslai Homes										TITLE Proposed Plans	
P4 SBL 30.01.17																														SCALES 1:100/50										DISCIPLINE ARCHITECT										PROJECT NUMBER 17-1-1078	
Extent of external decking area reduced and moved away from boundary hedge to reduce overlooking into No. 5 garden, see elevations on drawing 121 P3 for remaining changes.										THIS DRAWING MAY NOT BE REPRODUCED IN ANY FORM WITHOUT PRIOR WRITTEN AGREEMENT OF NPS PROPERTY CONSULTANTS LTD.										0m 0.5 1.0 1.5 3.0m ORIGINAL SHEET SIZE A1										PROJECT 4 Orchard Terrace, Cawthorne Proposed Rear Extension										DRAWING NUMBER NPS-DR-A-(00)-021										REV CODE P4	
COMMENT P3 SBL 16.01.17										© CROWN COPYRIGHT AND DATABASE RIGHTS 2017 ORDNANCE SURVEY LICENCE NUMBER 100022264										1:50										STATUS CODE S2										PURPOSE OF ISSUE PLANNING APPROVAL										DRAWN BY SBL	
REV DRAWN DATE CHECKED DATE APPROVED DATE	

File Path: G:\Design and Procurement\22 Project Folder\2017_1-1078 Cawthorne 4 Orchard Terrace\22_02_Design Folder\22_02_Drawings\1-0_Architectural\Sheet\07-17-1-1078_021 P3 Proposed Plans (A1).dwg, Saved: 30 January 2017 14:30:37, By: Lilley, Sean

Date Plotted: 30 January 2017 14:33:31

© COPYRIGHT NPS GROUP 2017