





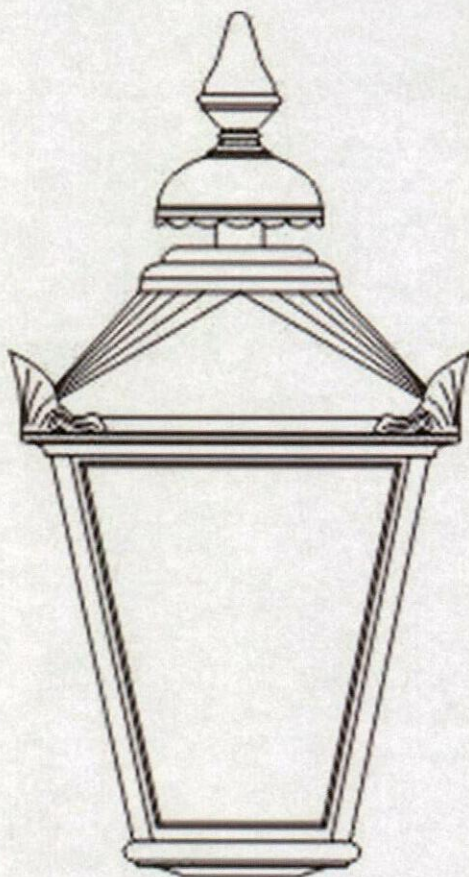


Lantern	H	W	Code
S Cast	560	280	CAST10
L Cast	660	350	CAST13

TROUGH LIGHTING ON ARM

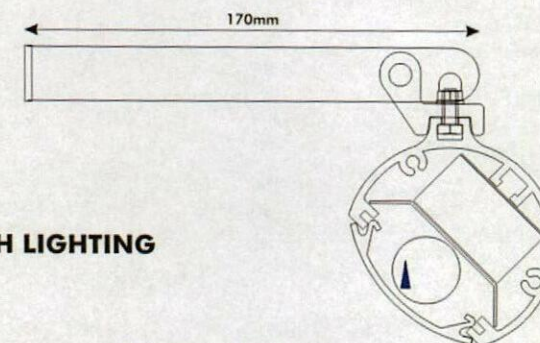

SECTION OF TROUGH LIGHTING

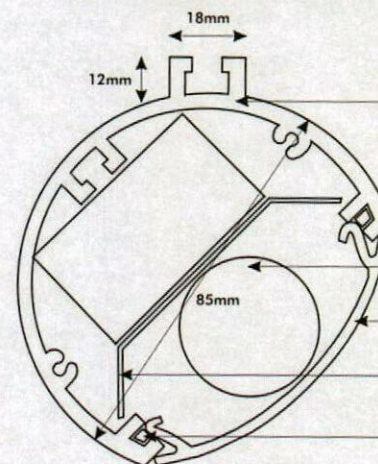

Specially designed aluminium extrusion up to 6150mm (20 feet) lengths which can be joined together using cast aluminium connectors. Screw on cast aluminium end caps. Choice of adjustable or tubular fixing brackets.

Philips T8 triphosphor lamp giving good light output combining with excellent colour rendering.

Clip in high output diffuser for easy tube maintenance.

Mirror reflector for high performance output.

Rubber seal for rain proof performance.




insignia
SIGNS AND SERVICES LIMITED
t: 0113 243 8533 f: 0113 243 8733
email: sales@insigniasigns.biz
www.insigniasigns.biz


CUSTOMER n/a
TITLE Trough Light
ADDRESS n/a

DATE 31/08/06
SCALE not to scale
AMENDMENTS


Sign A - Scale 1:20

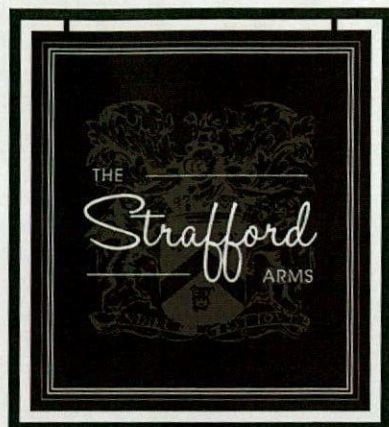


Sign B - Scale 1:20

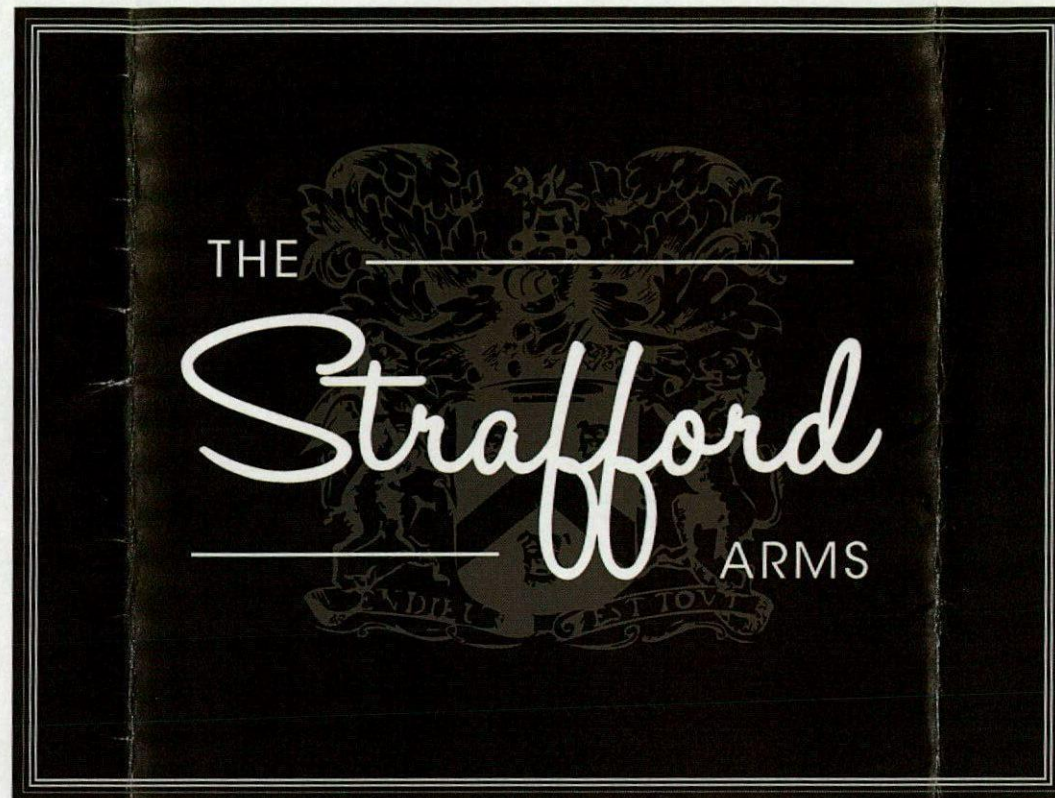

Sign C - Scale 1:20

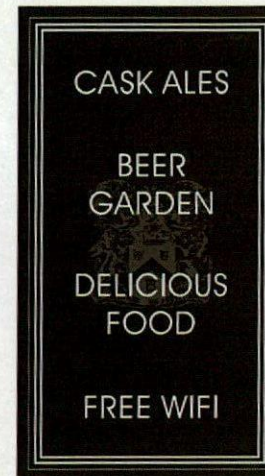

Sign D - Scale 1:20

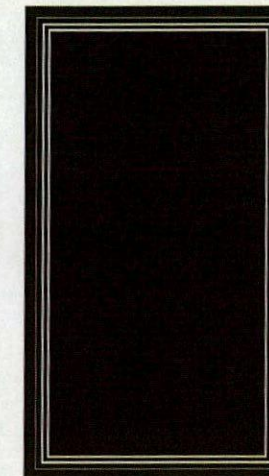

Sign E - Scale 1:20



- Sign A - New double sided aluminum bullnose pictorial complete with gibbet and new steel post. Illuminated by trough lights. 900 x 1000mm. Posts - 100mm sq. height - 3000mm.
- Sign B - One aluminium bullnose fascia sign complete with 200mm stand off brackets. Sign to have individual letters and applied logo . Illuminated by trough light. 2800 x 2100mm.
- Sign C - Two aluminium bullnose amenity boards. 700 x 1250mm.
- Sign D - Two aluminium bullnose amenity chalk boards. 700 x 1250mm.
- Sign E - One Hyde brass lantern complete with curved bracket. 600 x 800mm. Width of bracket 1400mm.



Front Elevation - Scale 1:100

Copy Licence No. - 100048453

Scale 1:20 & 1:100 @ A3

alan@insigniasigns.biz

Punch Partnerships Ltd
Strafford Arms - Stainborough
19/12/13, 29/01/14, dr.

ral 7021

ral 7012

white



NB - please always refer to actual paint references for accurate colour representation

t: 0113 243 8533 f: 0113 243 8733 / e-mail: sales@insigniasigns.biz / www.insigniasigns.biz



This document is the property of Insignia Signs who own the copyright therein. The information in this document is given in confidence and without the written permission of Insignia Signs. Given by contract or otherwise the document must not be copied, reprinted or reproduced in any material form either wholly or in part nor must the contents of the document or any method or technique available therefrom be disclosed to any third party.

IS
Insignia

Scale 1:1250

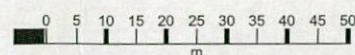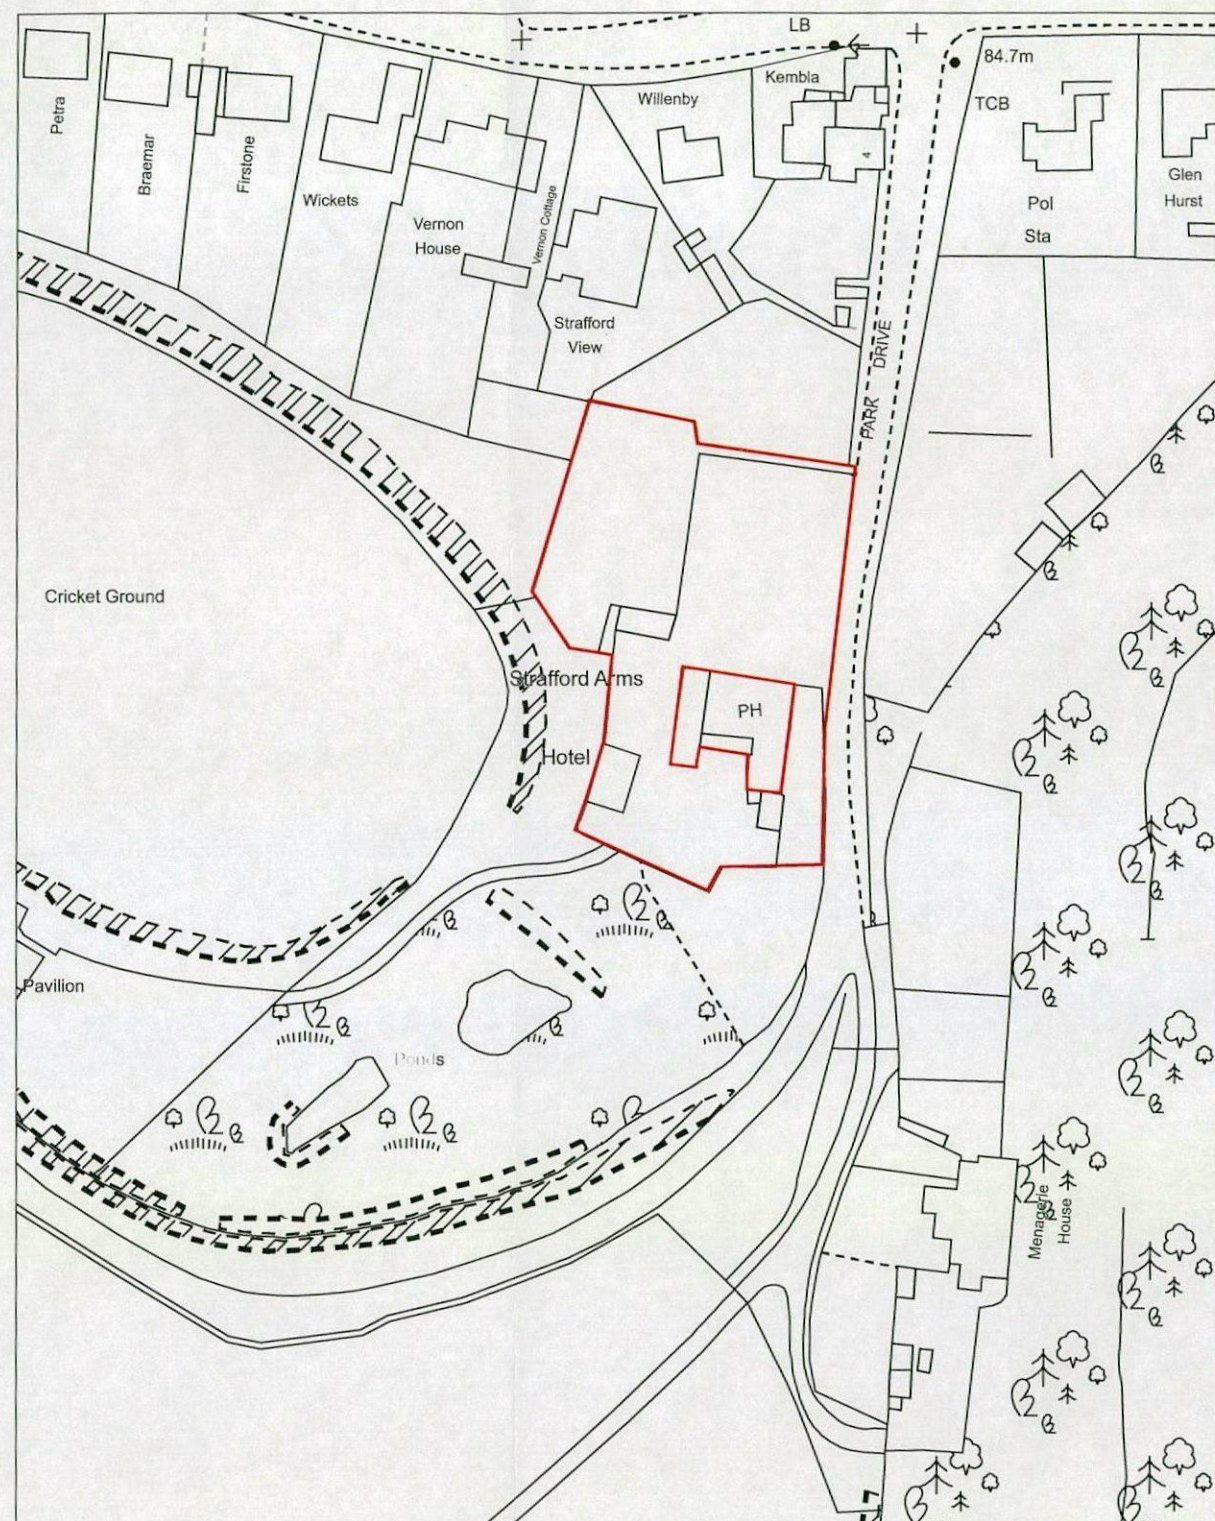

Scale 1:500

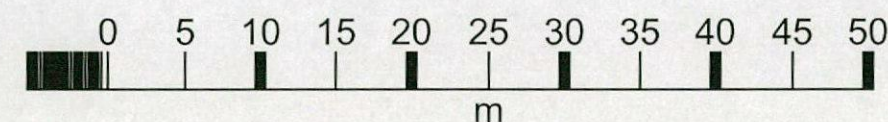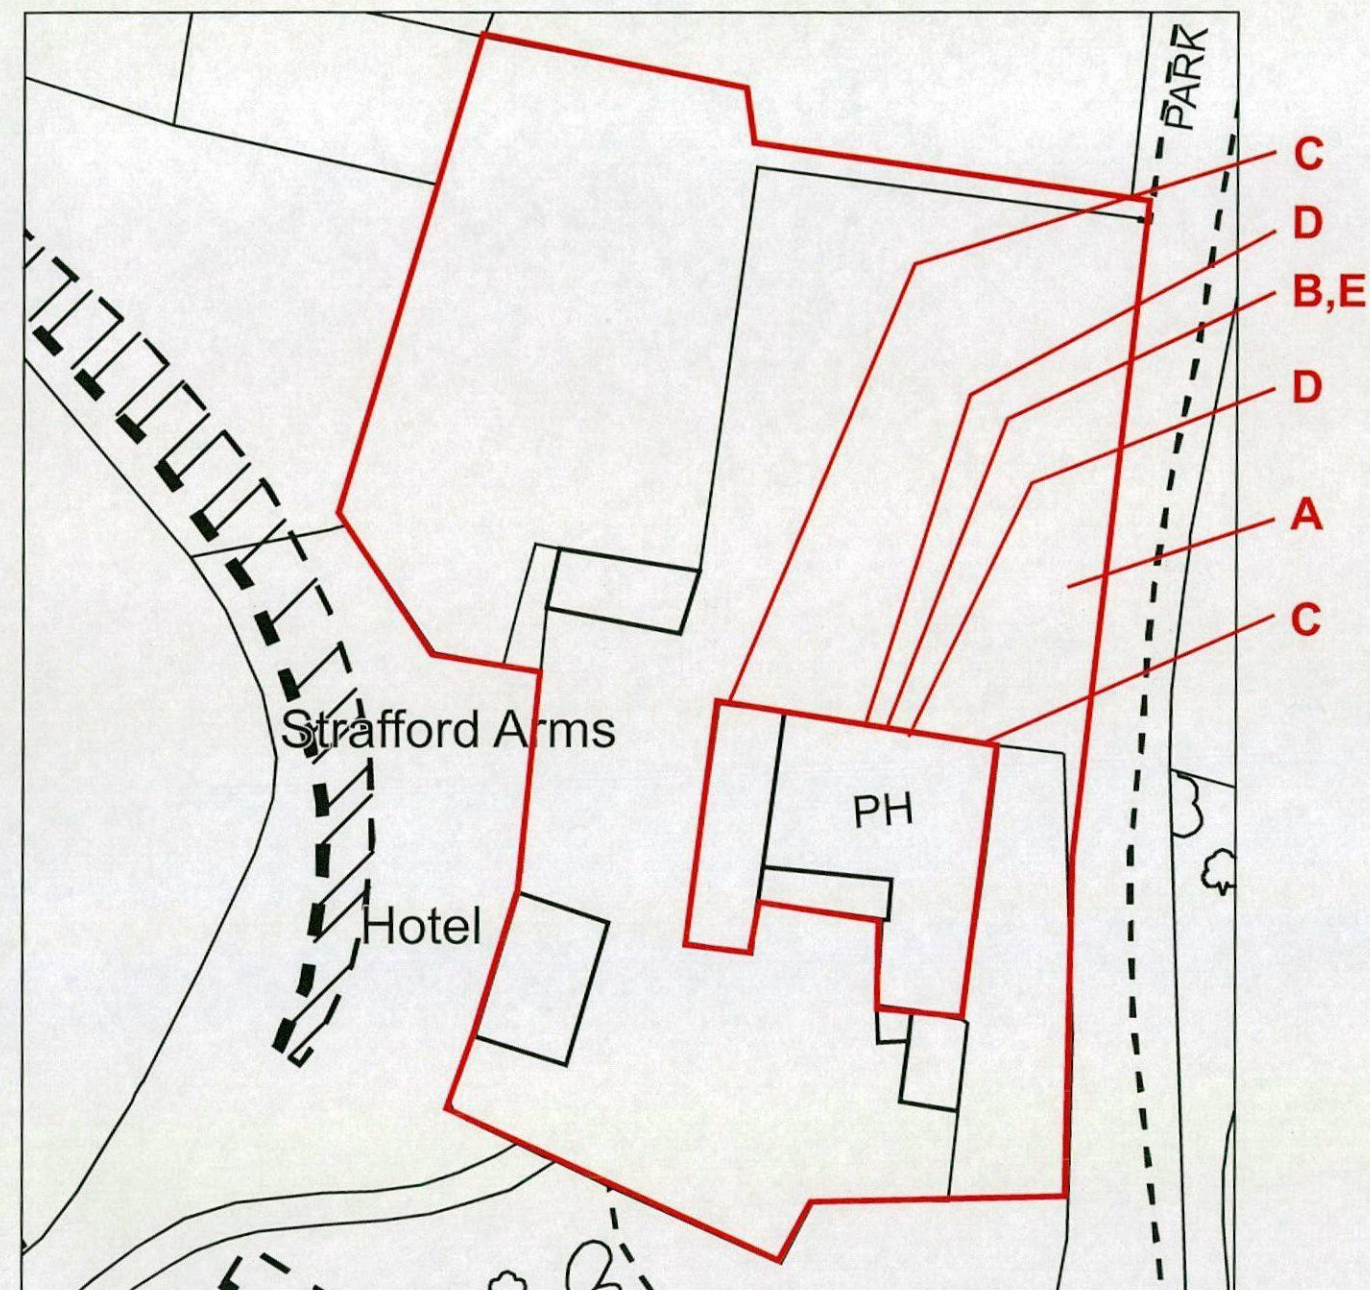

Copy Licence No. - 100048453

Scale 1:1250 & 1:500 @ A3

alan@insigniasigns.biz

Punch Partnerships Ltd
Strafford Arms - Stainborough
19/12/13, 29/01/14, dr.

ral 7021

ral 7012

white


NB - please always refer to actual paint references for accurate colour representation

IS
Insignia


t: 0113 243 8533 f: 0113 243 8733 / e-mail: sales@insigniasigns.biz / www.insigniasigns.biz

This document is the property of Insignia Signs who own the copyright therein. The information in this document is given in confidence and without the written permission of Insignia Signs. Given by contract or otherwise the document must not be copied, reprinted or reproduced in any material form either wholly or in part nor must the contents of the document or any method or technique available therefrom be disclosed to any third party.


SIGN A - scale 1:10

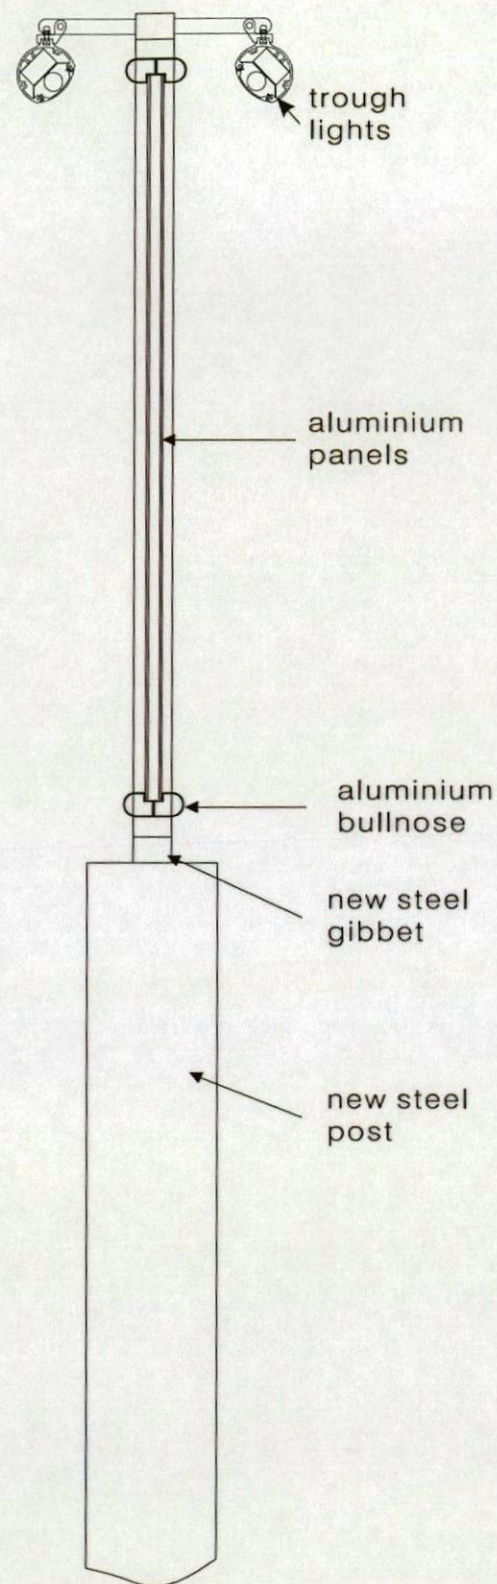

SIGN B - scale 1:10

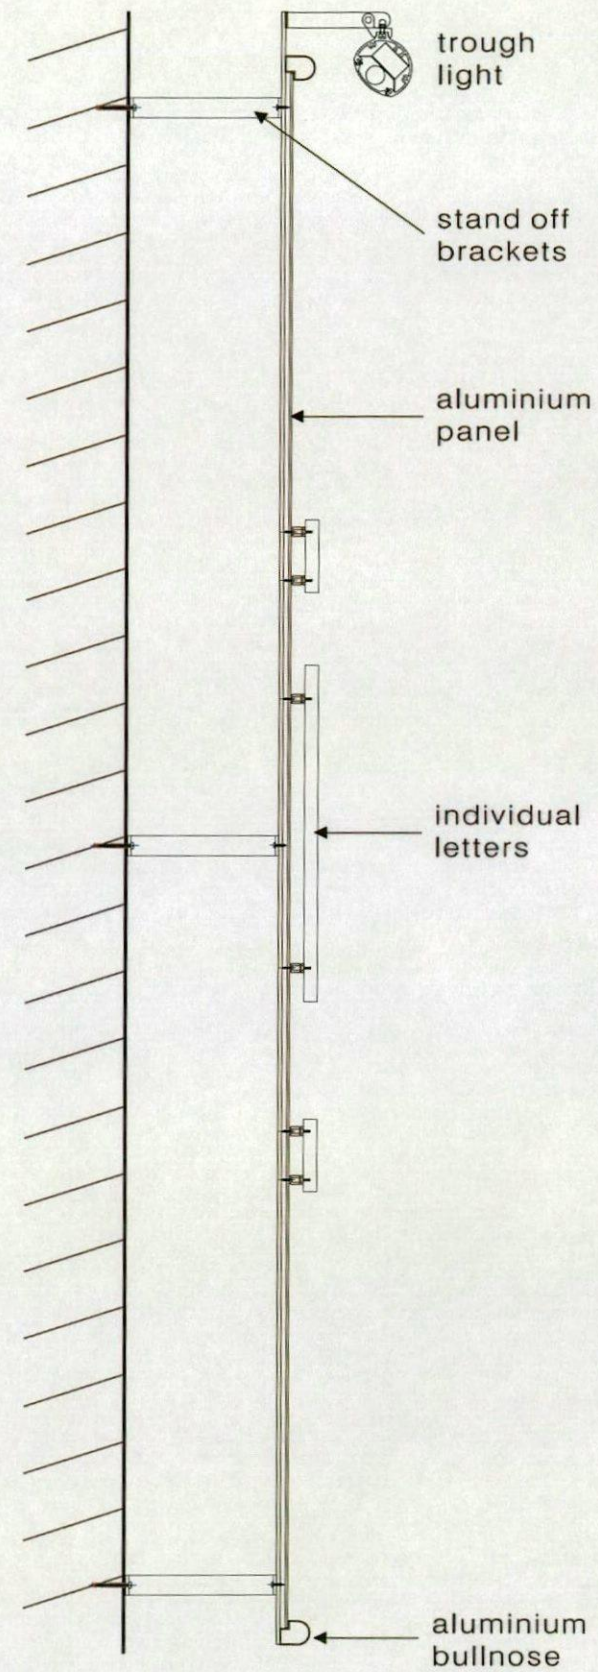

SIGNS C & D - scale 1:10

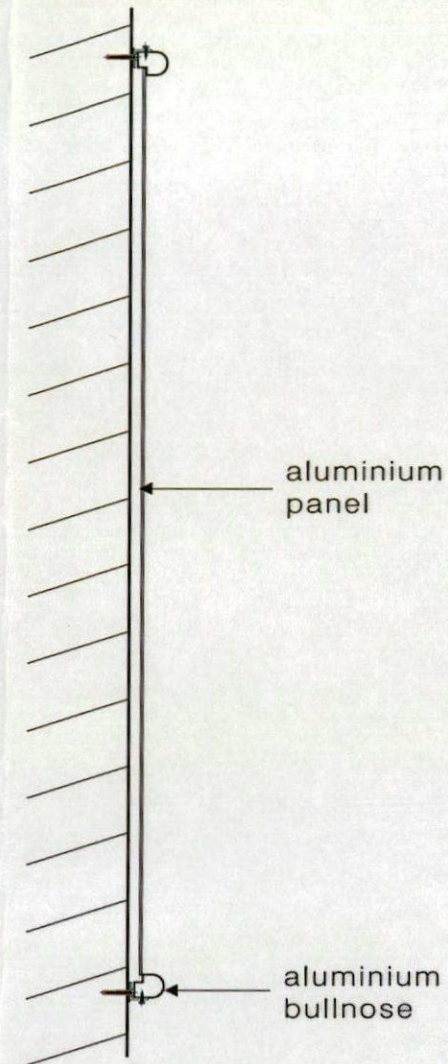

Copy Licence No. - 100048453

Punch Partnerships Ltd
Strafford Arms - Stainborough
19/12/13, 29/01/14, dr.

Scale 1:10 @ A3

alan@insigniasigns.biz

ral 7021

ral 7012

white

NB - please always refer to actual paint references for accurate colour representation

t : 0113 243 8533 f : 0113 243 8733 / e-mail : sales@insigniasigns.biz / www.insigniasigns.biz

This document is the property of Insignia Signs who own the copyright therein. The information in this document is given in confidence and without the written permission of Insignia Signs. Given by contract or otherwise the document must not be copied, reprinted or reproduced in any material form either wholly or in part nor must the contents of the document or any method or technique available therefrom be disclosed to any third party.

IS
Insignia