



ALL EXISTING DIMENSIONS BASED ON
SURVEY CARRIED OUT BY NPS.
FURTHER SURVEY IS ADVISED PRIOR
TO COMMENCEMENT OF WORKS

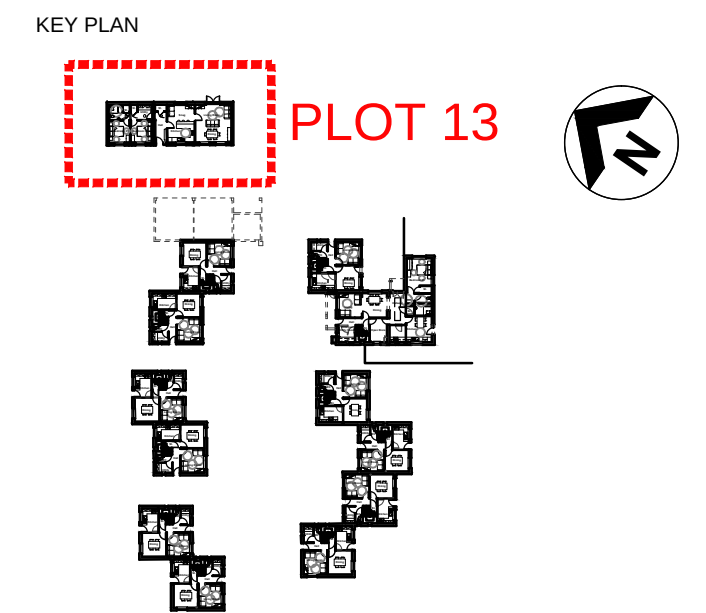

Notes:

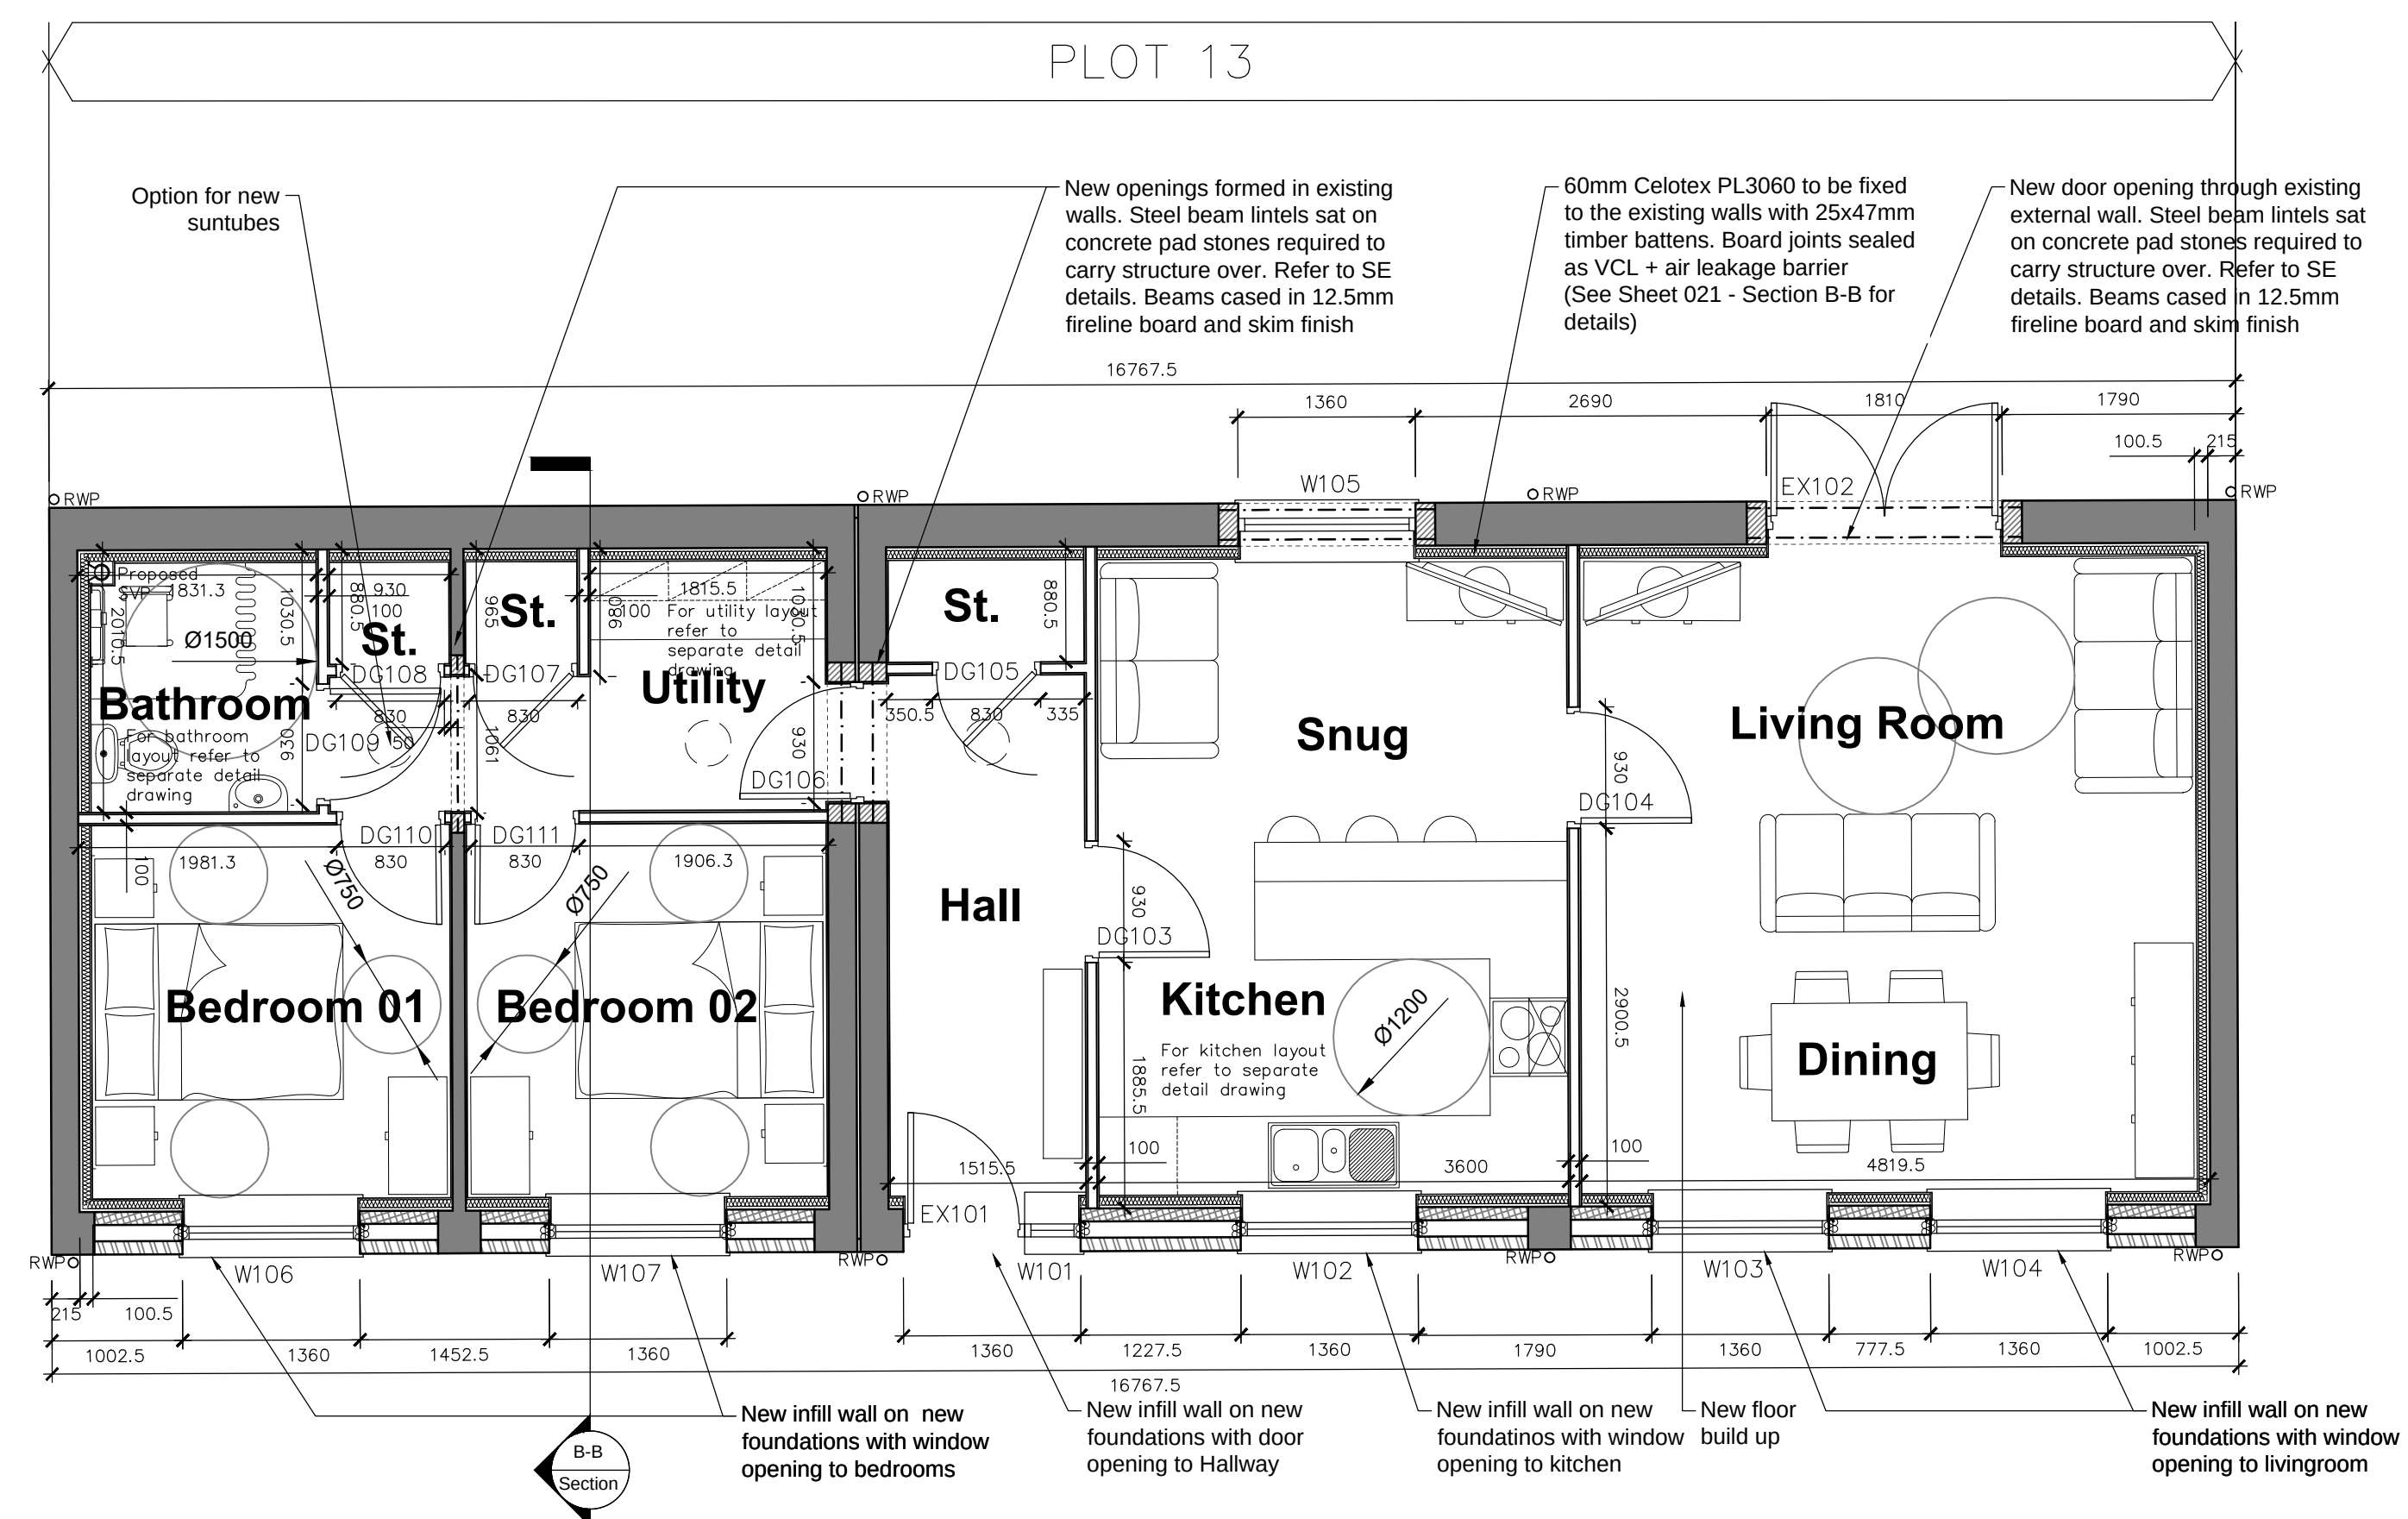

PLOT 13 PROPOSED GROUND FLOOR PLAN

CONSTRUCTION ISSUE							THIS DRAWING IS PRODUCED FOR USE IN THIS PROJECT ONLY AND MAY NOT BE USED FOR ANY OTHER PURPOSE. NPS PROPERTY CONSULTANTS LTD ACCEPT NO LIABILITY FOR THE USE OF THIS DRAWING OTHER THAN THE PURPOSE FOR WHICH IT WAS INTENDED IN CONNECTION WITH THIS PROJECT AS RECORDED IN THE 'PURPOSE FOR ISSUE' AND FILE STATUS CODE.							RESPONSIBILITY IS NOT ACCEPTED FOR OTHERS' SCALING DIRECTLY FROM THIS DRAWING. DO NOT SCALE FROM THIS DRAWING. USE WRITTEN DIMENSIONS ONLY.							CLIENT							PROJECT							 NPS Barnsley Ltd Gateway Plaza, Sackville St, Barnsley, South Yorkshire, S19 2RD Tel: 01226 774605, Email: barnsley@nps.co.uk web: www.nps.co.uk							SCALES							DISCIPLINE							PROJECT NUMBER	
C3							BST							03.08.18														BERNESLAI HOMES							KERESFORTH CLOSE, RESIDENTIAL CONVERSIONS							1:50							ARCHITECT							07-17-18-1-1409	
CONSTRUCTION ISSUE																					0m 0.5 1.0 1.5 3.0m							ORIGINAL SHEET SIZE							A1							DRAWING NUMBER							REV CODE	
C2							OS							01.08.18							PM							01.08.18														NPS-DR-A-(00)-019							C3	
COMMENT																					1:50							TITLE							PROPOSED FLOOR PLANS - PLOT 13							STATUS CODE							PURPOSE OF ISSUE							DRAWN BY	
REV							DRAWN							DATE							CHECKED							DATE							APPROVED							DATE							A							CONSTRUCTION							WC	