


Site Plan

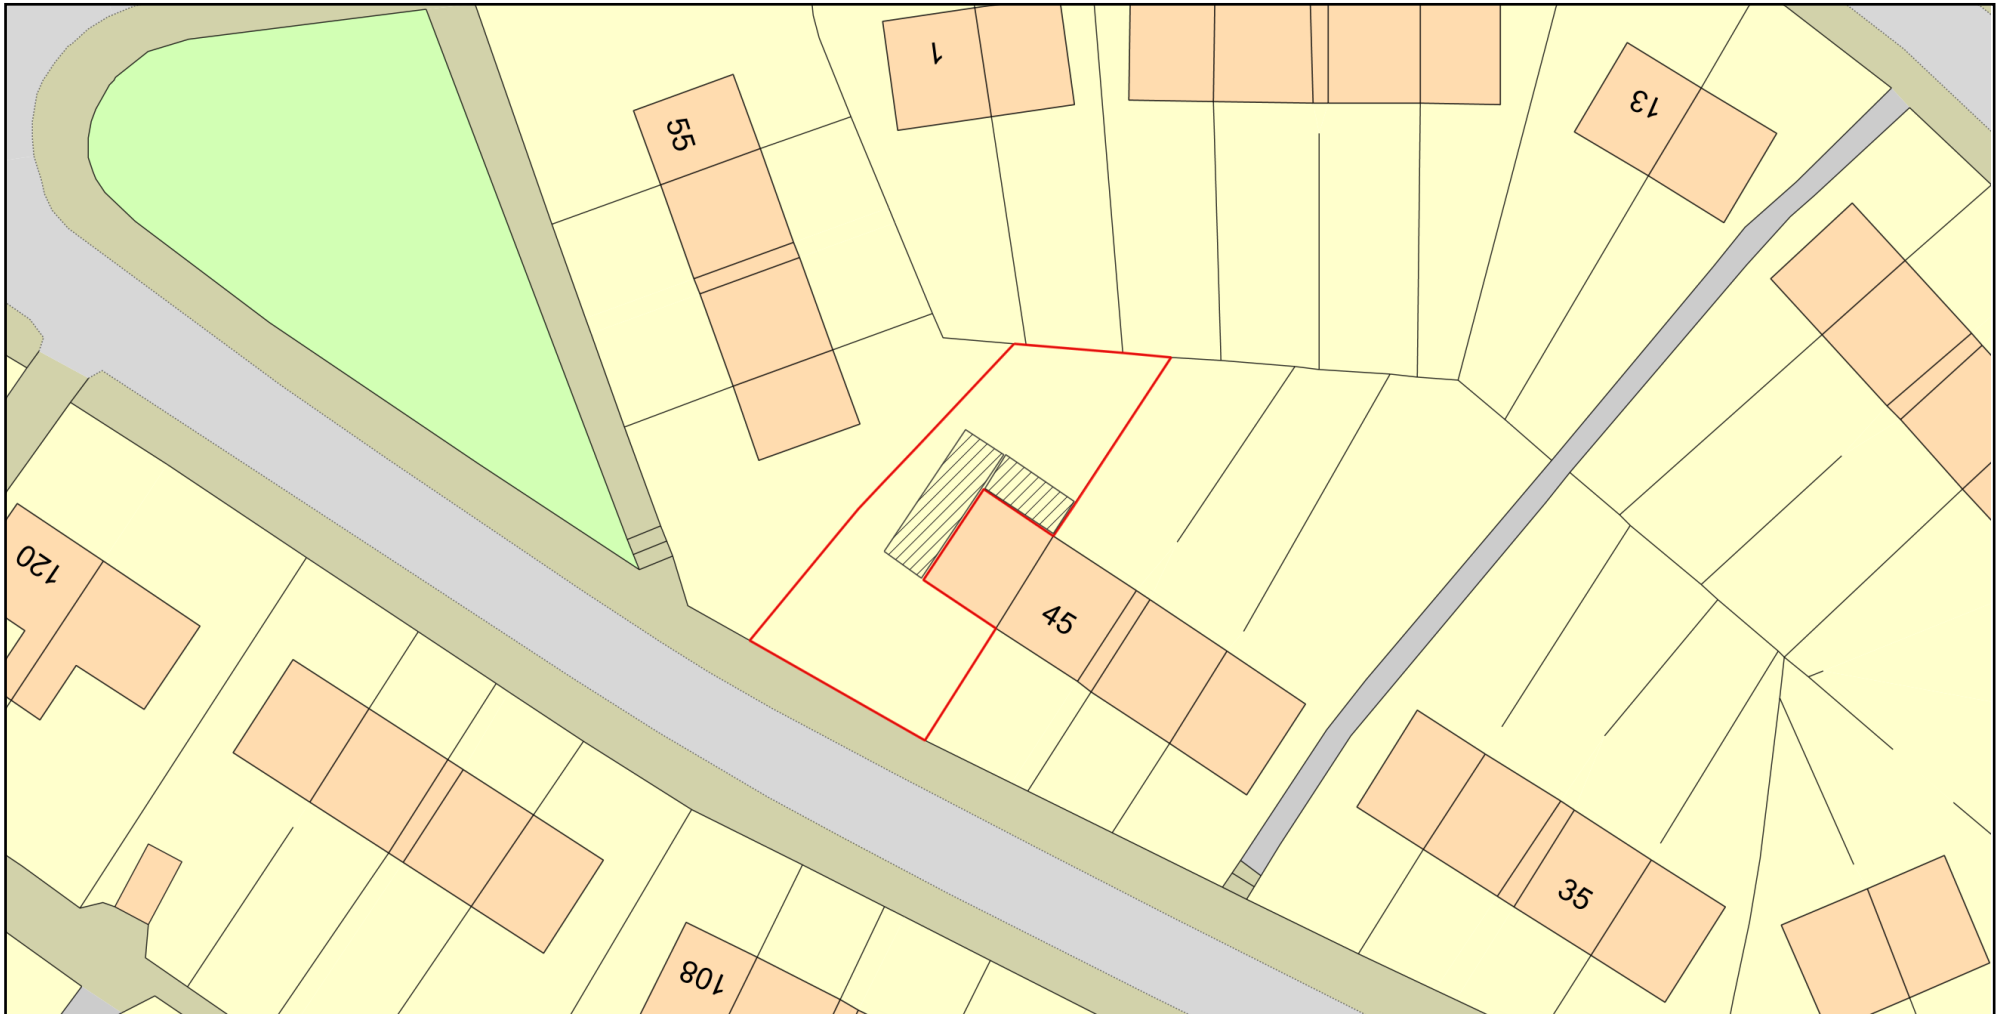

0 20
Metres



Plan Produced for: Nicola Crossland

Date Produced: 17 Feb 2024

Plan Reference Number: TQRQM24048131444072

Scale: 1:500 @ A4

© Crown copyright and database rights 2023 OS 100042766