


44 High Street


LOCATION
SITE PLAN

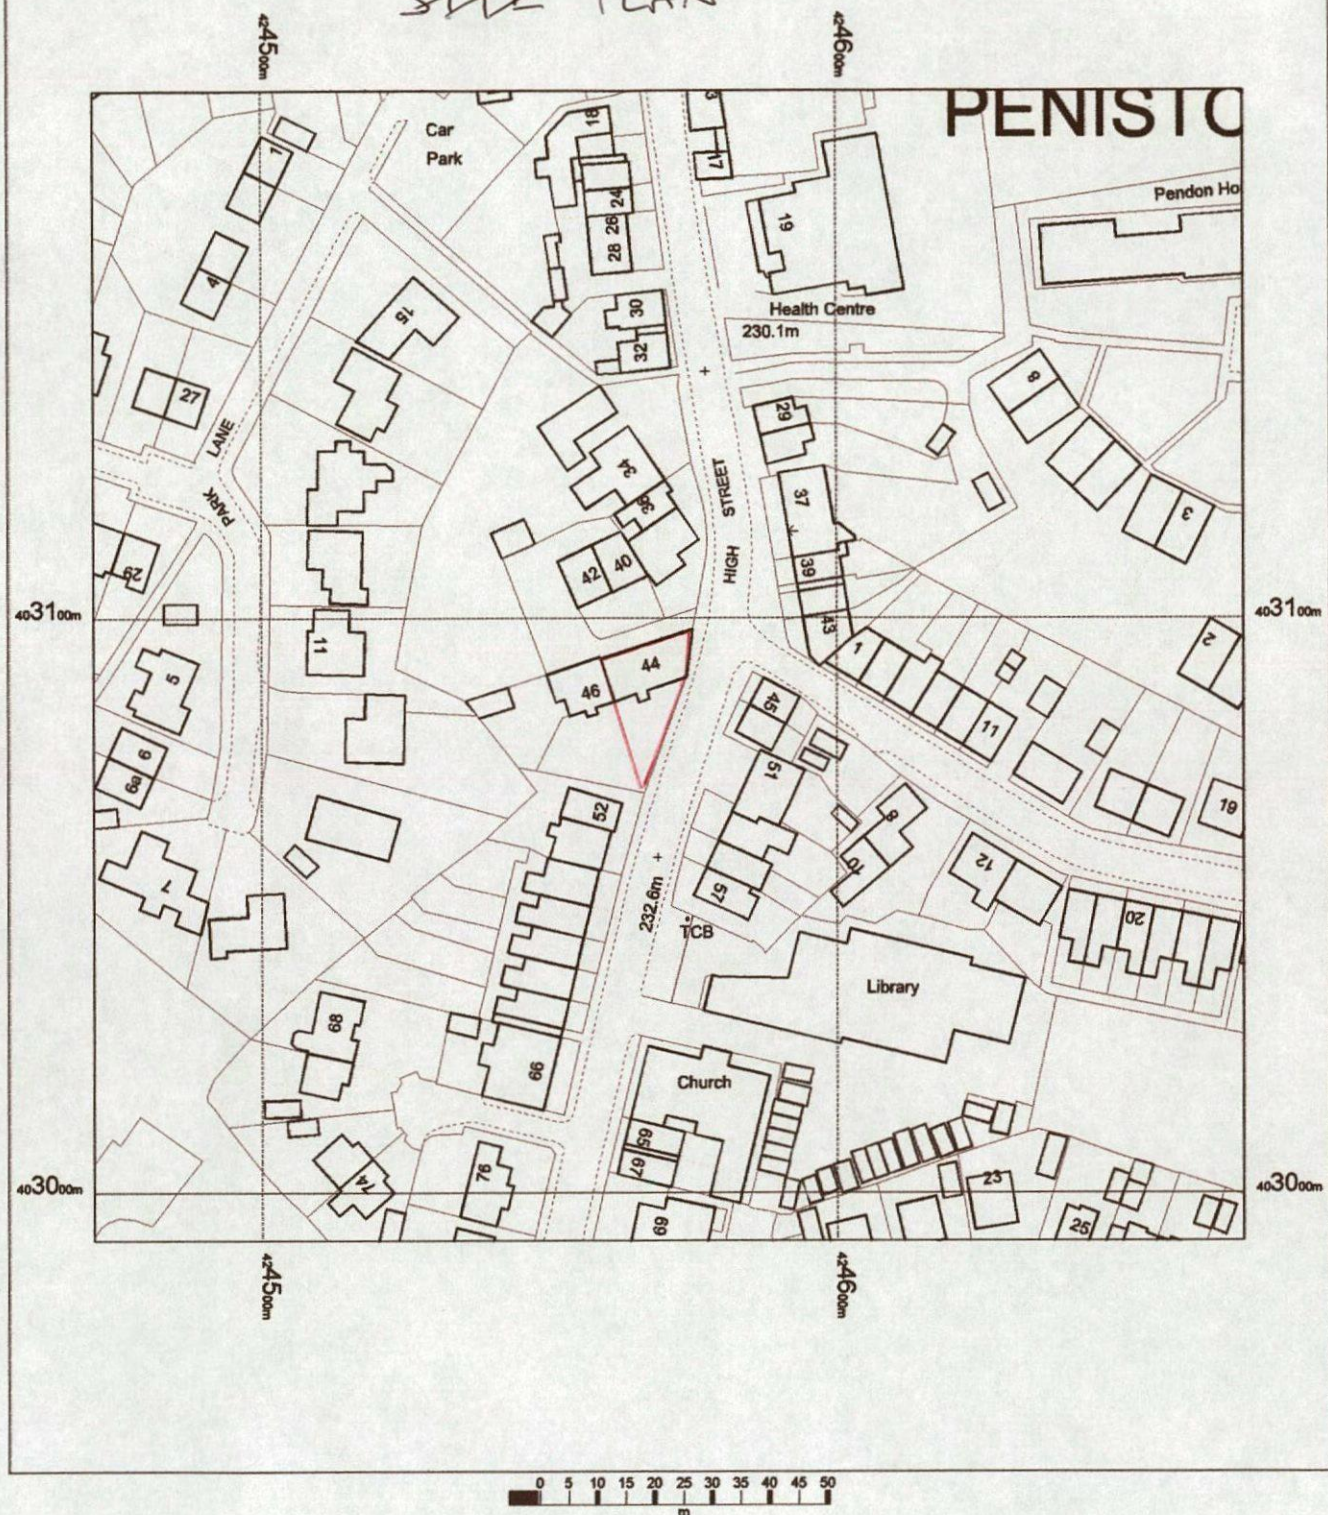

OS Mastermap
05 June 2013, ID: BLJT-00234278
www.planningapplicationmaps.co.uk
1:1250 scale print at A4, Centre: 424571 E, 403092 N
©Crown Copyright. Licence no. 100019980

Mapping
sourced from
OS Ordnance
Survey

bluejet
mapping

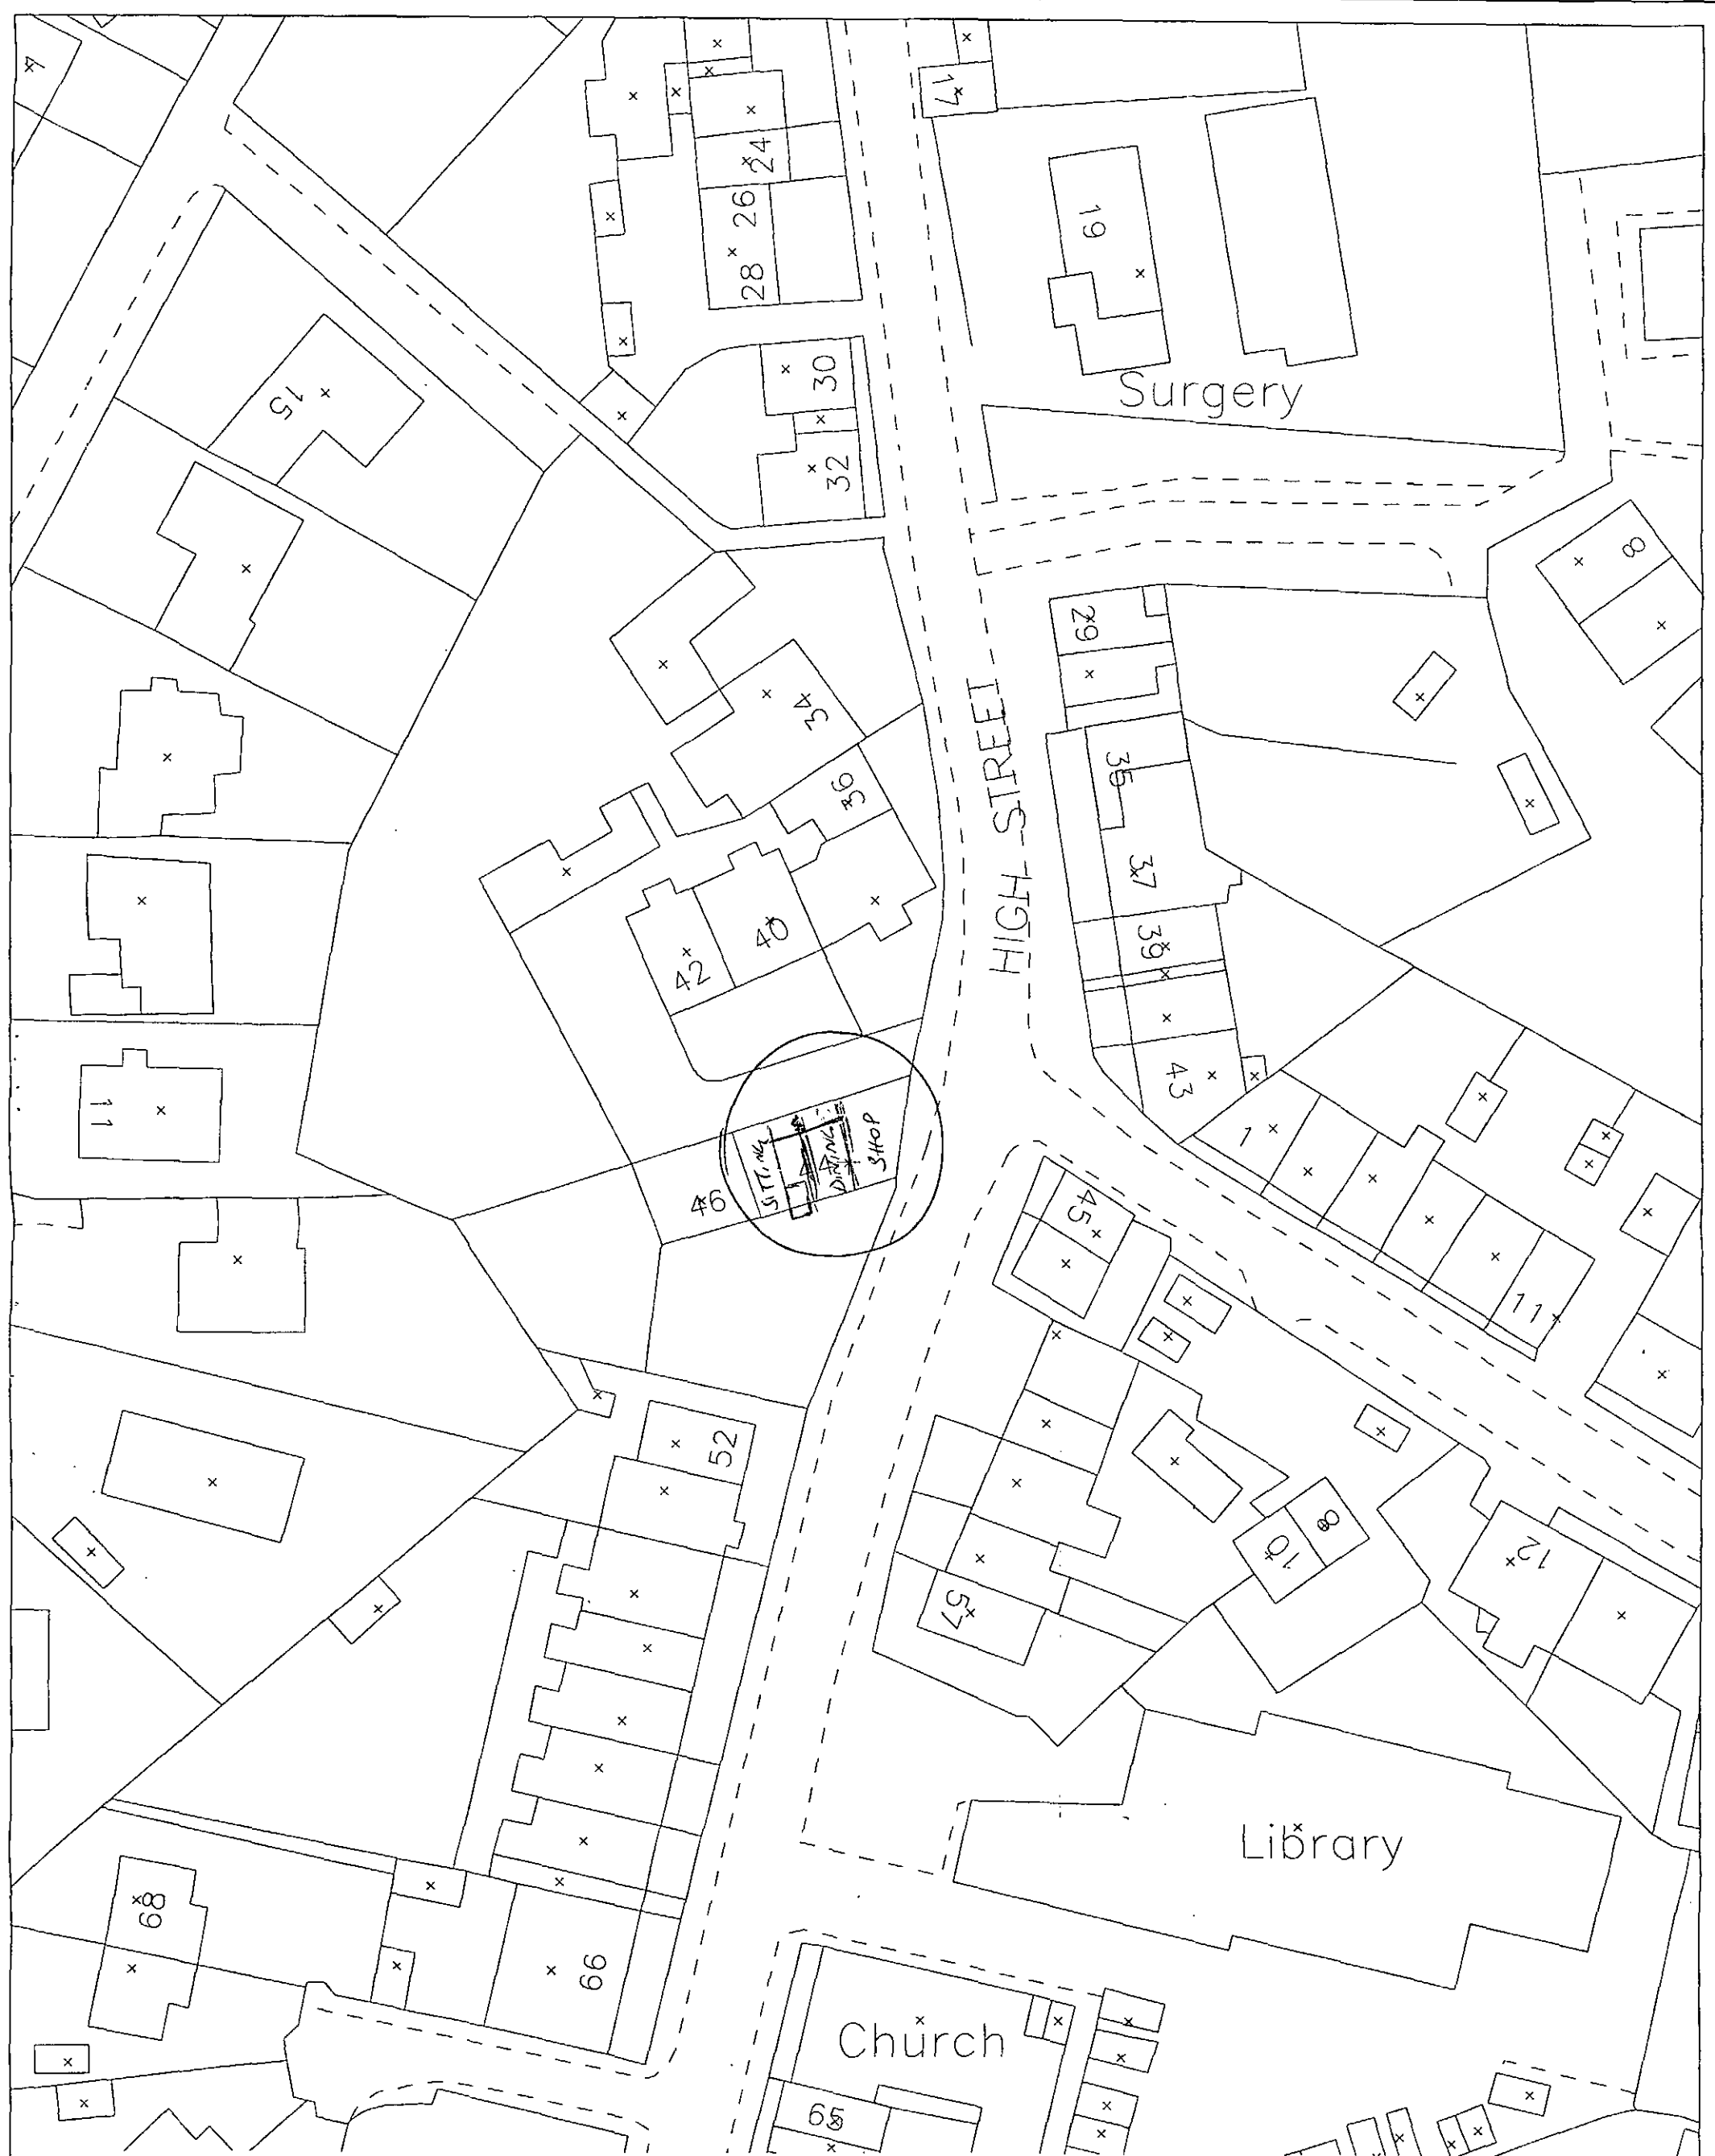

Northern Powergrid Holdings Company.

The position of our equipment is shown on this plan as accurately as possible. However, it may have changed since the plan was produced. Therefore, the position of our equipment and those of service cables which may not be shown should be established on site. Electricity cables not owned by Northern Powergrid Holdings Company may be laid in this area and may not be shown on this plan. Where private cables are shown, the information should not be regarded as accurate and should be used for guidance purposes only. In all cases, accurate information should be obtained from the owner of such cables prior to the commencement of work on the site.

enq5227632

Northern
Powergrid
Holdings
Company


Ad-hoc

424502,402998

22-05-2013

1:500

SITE PLAN / LOCATION PLAN.

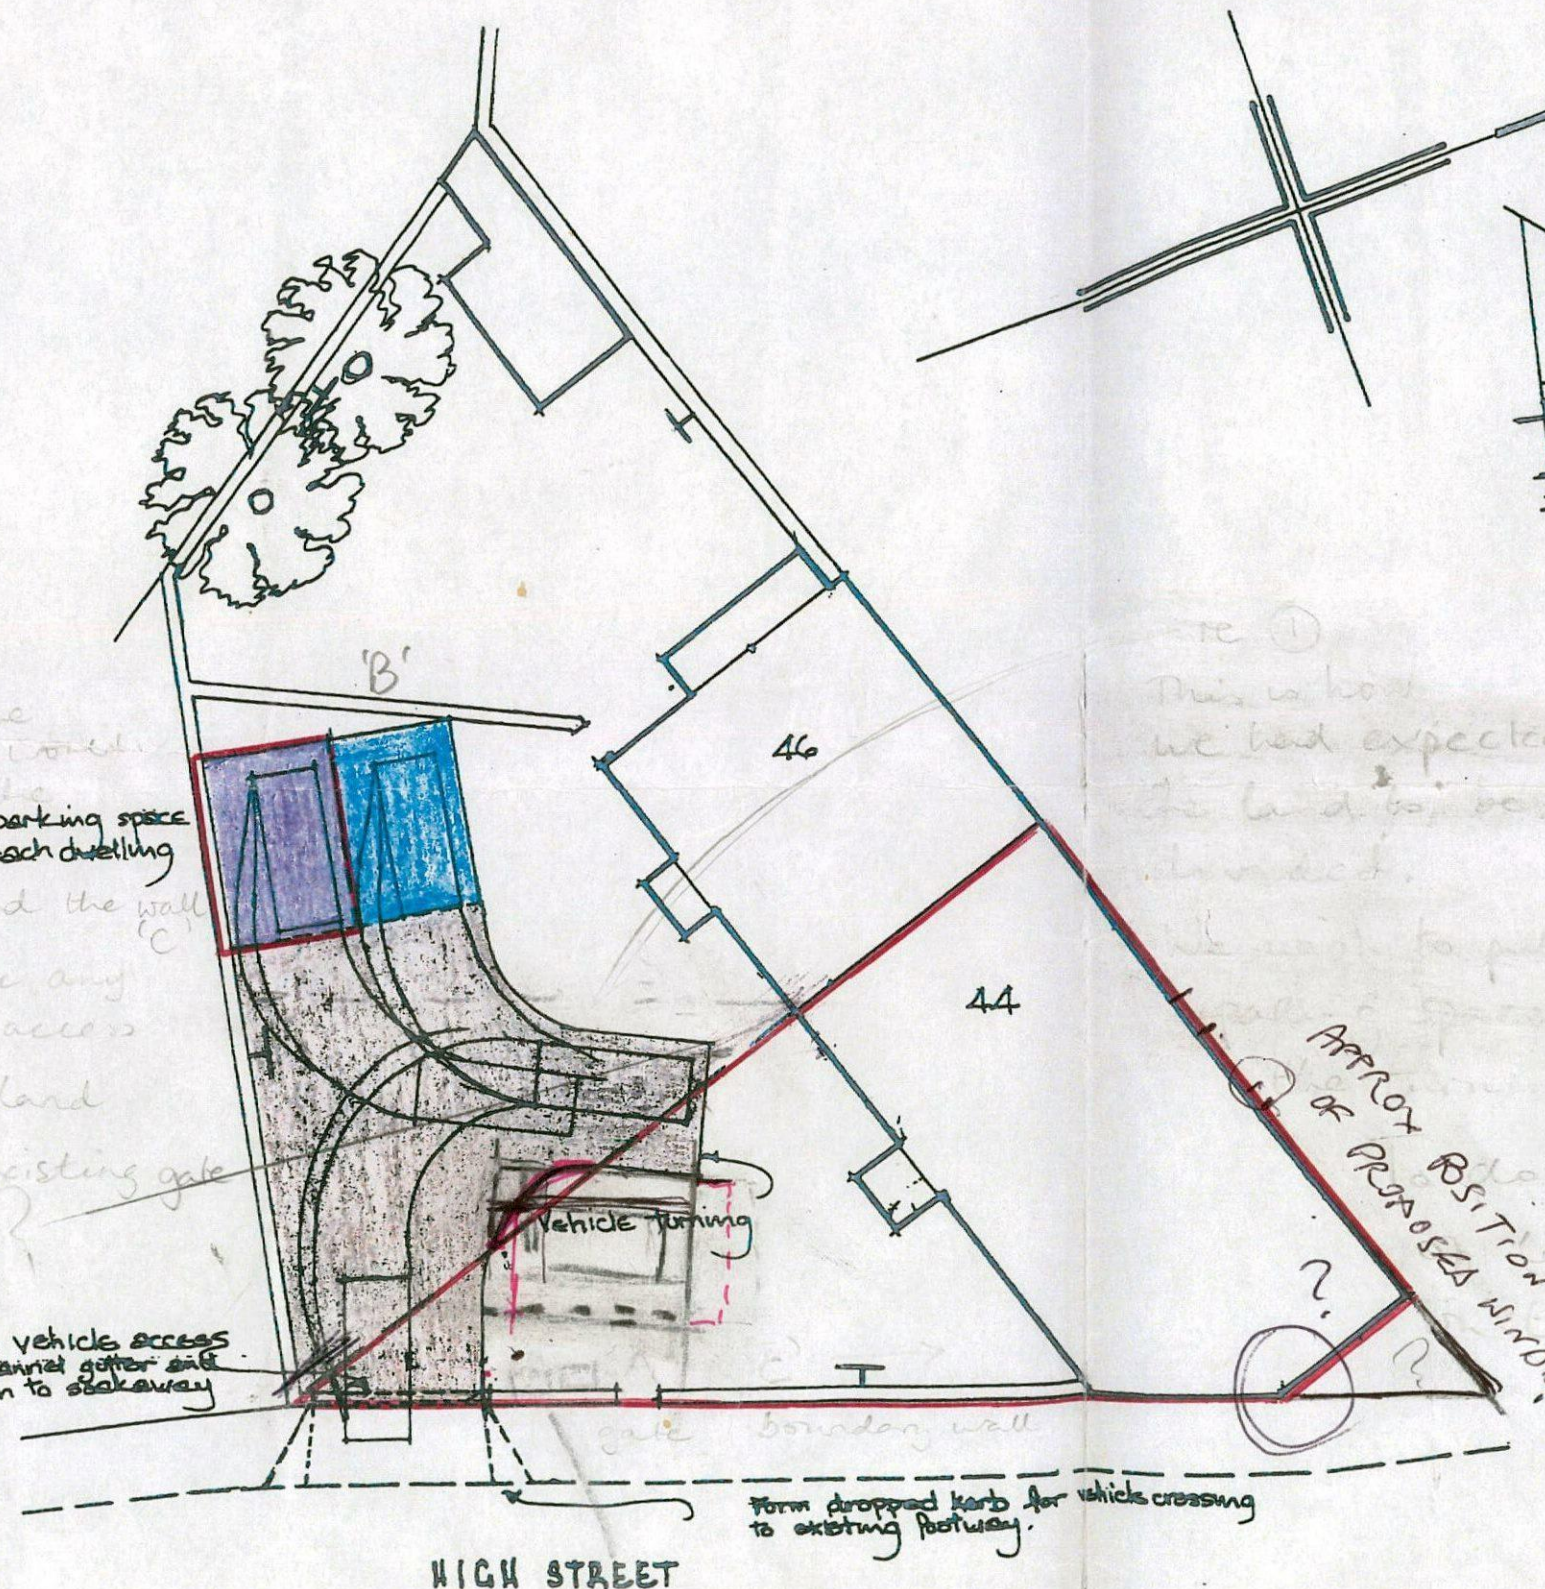

① We had thought the boundary would follow the line of the wall 'B' and the wall 'C' into parking space for each dwelling


② Are there any rights of access over the land eg the existing gate 'A' ?

1 No parking space for each dwelling

Form vehicle access
for channel gutter and
drain to soakaway

Form dropped kerb for vehicle crossing to existing footway.

HIGH STREET

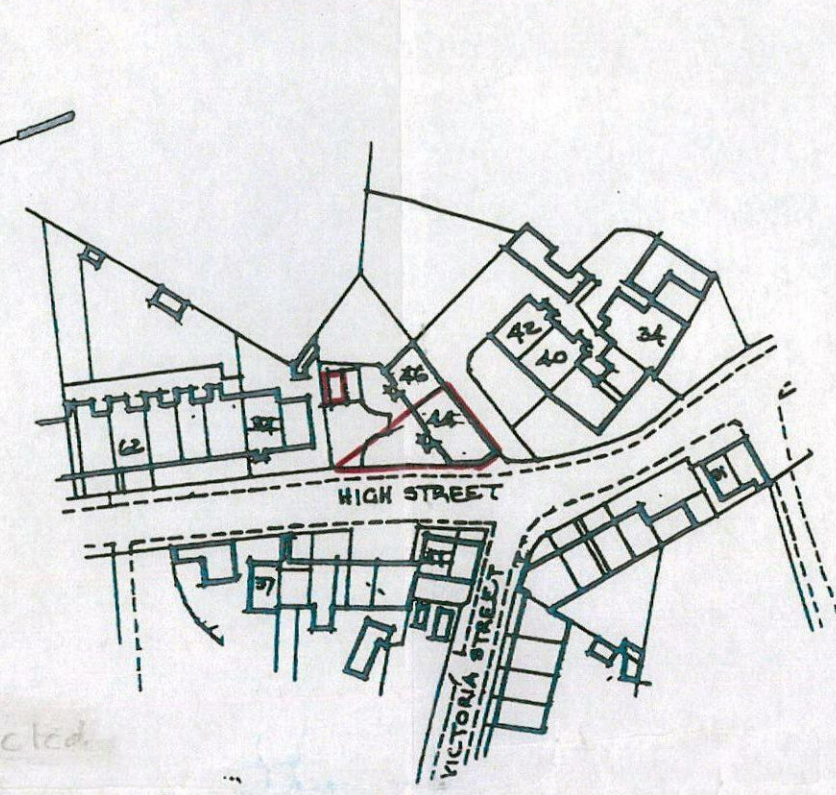

LOCATION PLAN
Scale 1:1250

APPROX POSITION
OR PROPOSED WINDOW

SCALE 1:200

AUGUST 2011