



ALL EXISTING DIMENSIONS BASED ON
SURVEY CARRIED OUT BY NPS.
FURTHER SURVEY IS ADVISED PRIOR
TO COMMENCEMENT OF WORKS

KEY PLAN

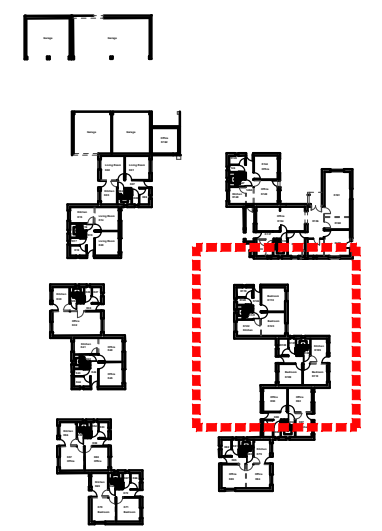


PLOTS 9 AND 10

Notes:

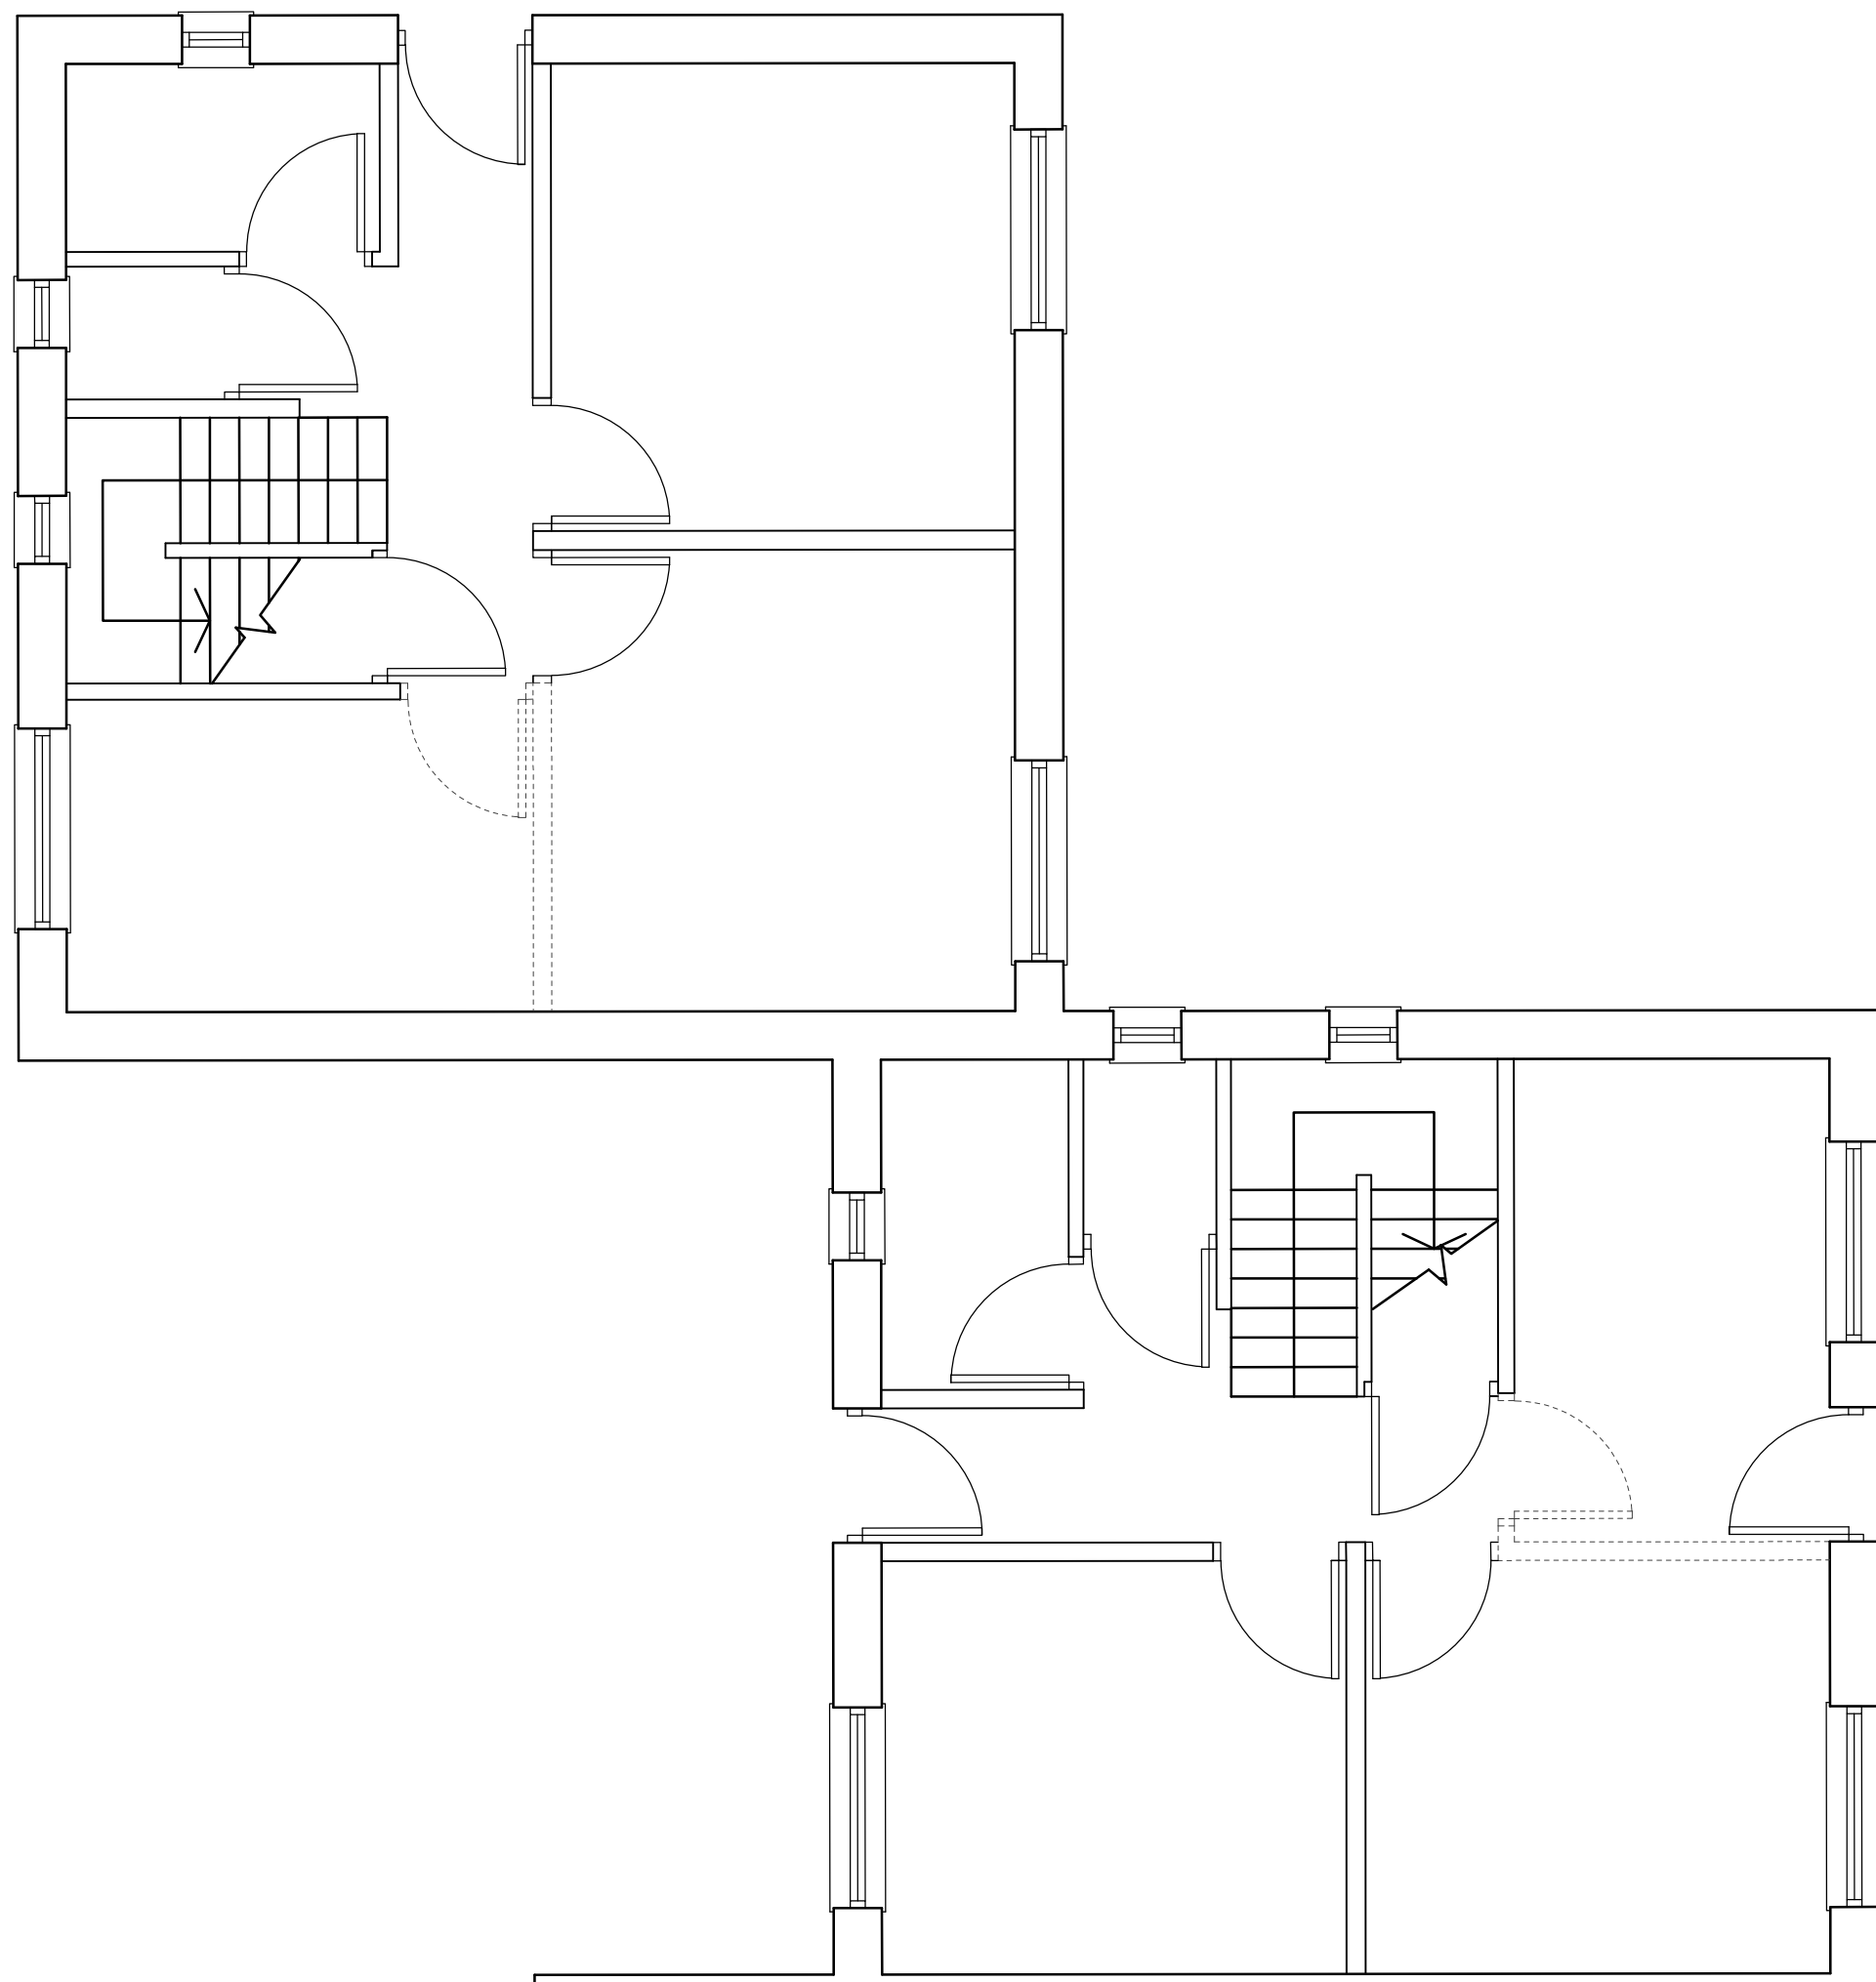

PLOT 09 - 10 EXISTING GROUND FLOOR PLAN

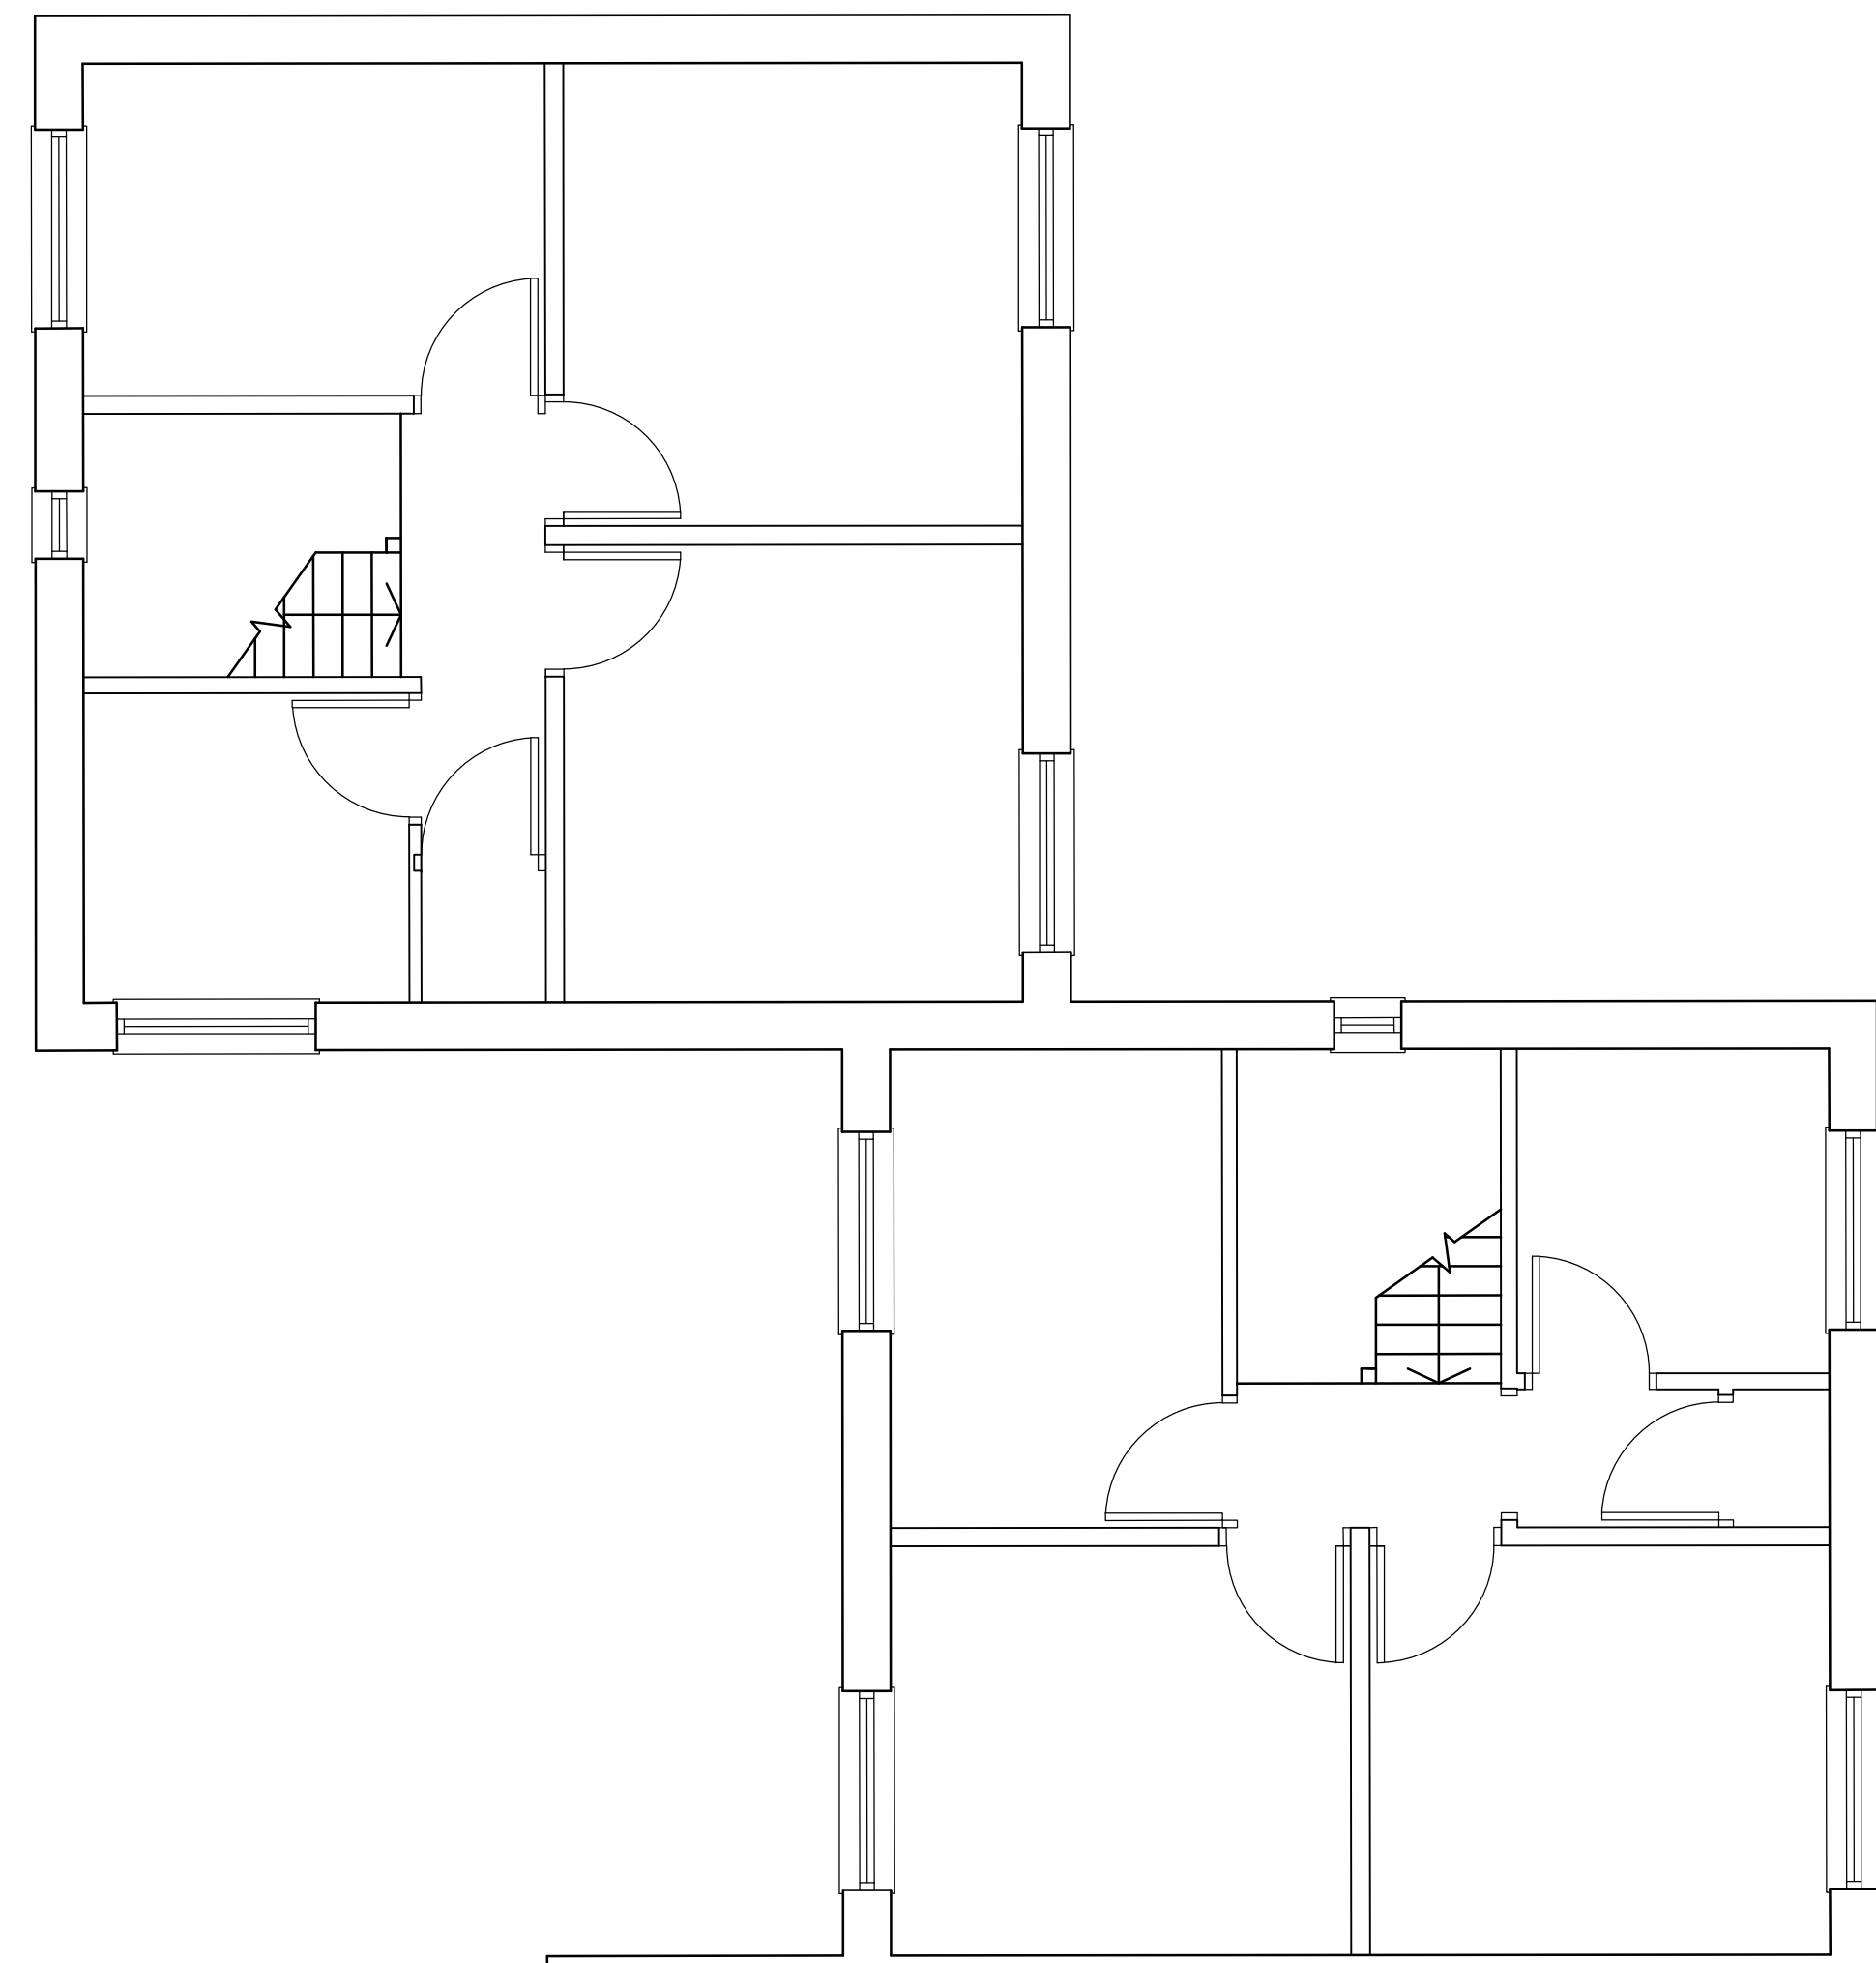

PLOT 09 - 10 EXISTING FIRST FLOOR PLAN

ROOM NAMES OMITTED							THIS DRAWING IS PRODUCED FOR USE IN THIS PROJECT ONLY AND MAY BE USED FOR ANY OTHER PURPOSE. NPS PROPERTY CONSULTANTS LTD ACCEPT NO LIABILITY FOR THE USE OF THIS DRAWING OTHER THAN THE PURPOSE FOR WHICH IT WAS INTENDED IN CONNECTION WITH THIS PROJECT AS RECORDED IN THE 'PURPOSE FOR ISSUE' AND 'FILE STATUS CODE'.							RESPONSIBILITY IS NOT ACCEPTED FOR OTHERS SCALING DIRECTLY FROM THIS DRAWING. DO NOT SCALE FROM THIS DRAWING. USE WRITTEN DIMENSIONS ONLY.							CLIENT BERNESLAI HOMES							PROJECT KERESFORTH CLOSE, RESIDENTIAL CONVERSIONS							 NPS Barnsley Ltd Gateway Plaza, Sackville St, Barnsley, South Yorkshire, S70 2RD Tel: 01226 774605, Email: barnsley@nps.co.uk web: www.nps.co.uk							SCALES 1:50							DISCIPLINE ARCHITECT							PROJECT NUMBER 07-17-18-1-1409	
C1							PUN							27.07.18							GE																												DRAWING NUMBER NPS-DR-A-(00)-010							REV CODE C1	
FIRST ISSUE	

Z:\Projects\0062 (Benelei Homes Keresforth Close, Bamsley)\CAD\Drawings\03 Construction\07-17-18-1-1409-NPS-XX-00 DR-A-010 Existing Floor Plans - Plans 09-10-50 C1.dwg

Date Plotted: 27 July 2018 13:07:34

© COPYRIGHT NPS GROUP 2018