


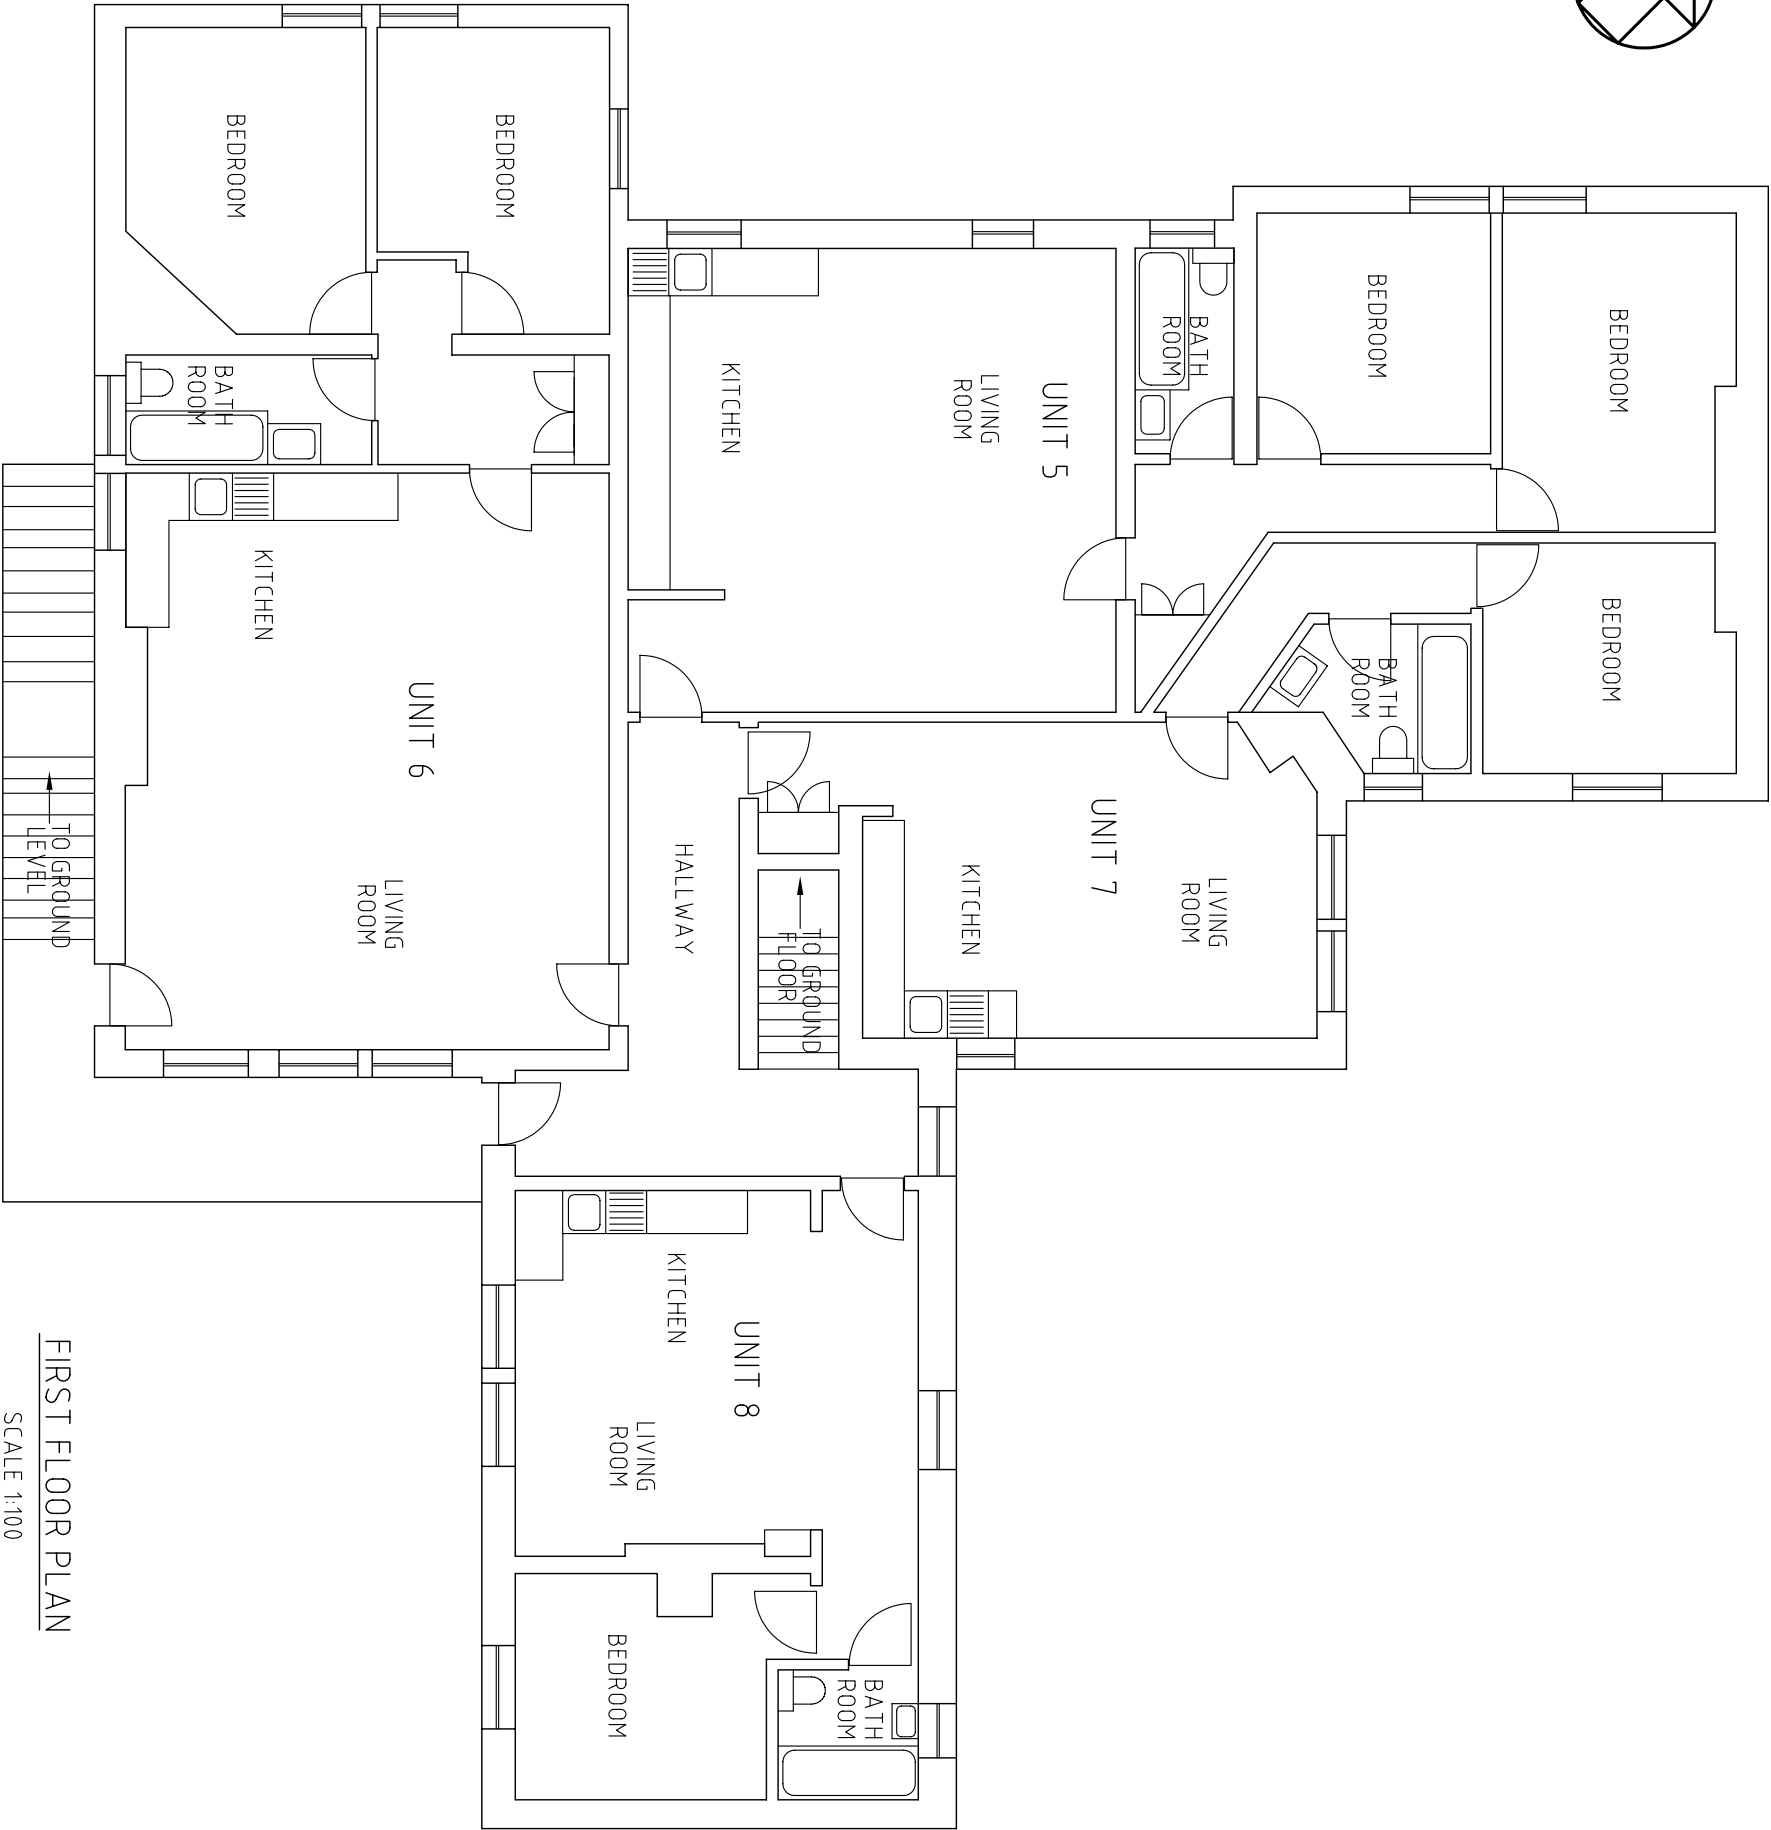


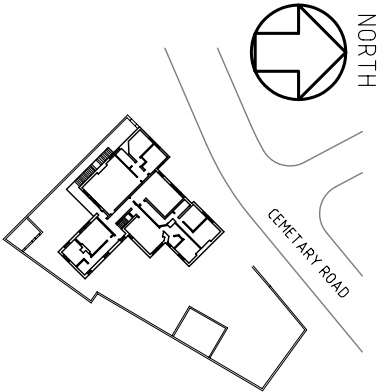

FIRST FLOOR PLAN
SCALE 1:100

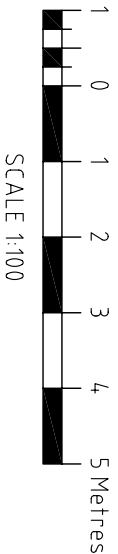

SITE PLAN
SCALE 1:1250

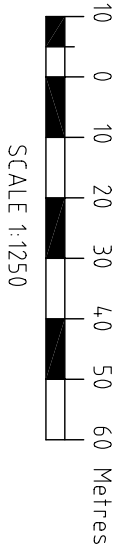

 Piping Logic Level 4, Gladden Building 731 Hay Street West Perth 6009 Western Australia ph: +61 (08) 6424 9888 ph: +61 (08) 9322 4040 fax: +61 (08) 9322 4040										CONTRACTOR										ASSET MANAGER:										TITLE:	
																														FIDDLERS PTY LTD	
																														FIDDLERS INN - HEMINGFIELD	
																														FIRST FLOOR LAYOUT	
																														DRN.										SWH										POST CODE:										S73 0QD	
																														ENG.																				DWG No:										PL-FI-003										SHT No:										001										REV:										B	
																														A										2-10-2011										ISSUED FOR REVIEW										BY										SWH										CHKD										APPR	