



NOTES:

1. WORK TO FIGURED DIMENSIONS ONLY.
DO NOT SCALE FROM THIS DRAWING.
2. COMPOUND LAYOUT IS INDICATIVE ONLY

NOT FOR CONSTRUCTION

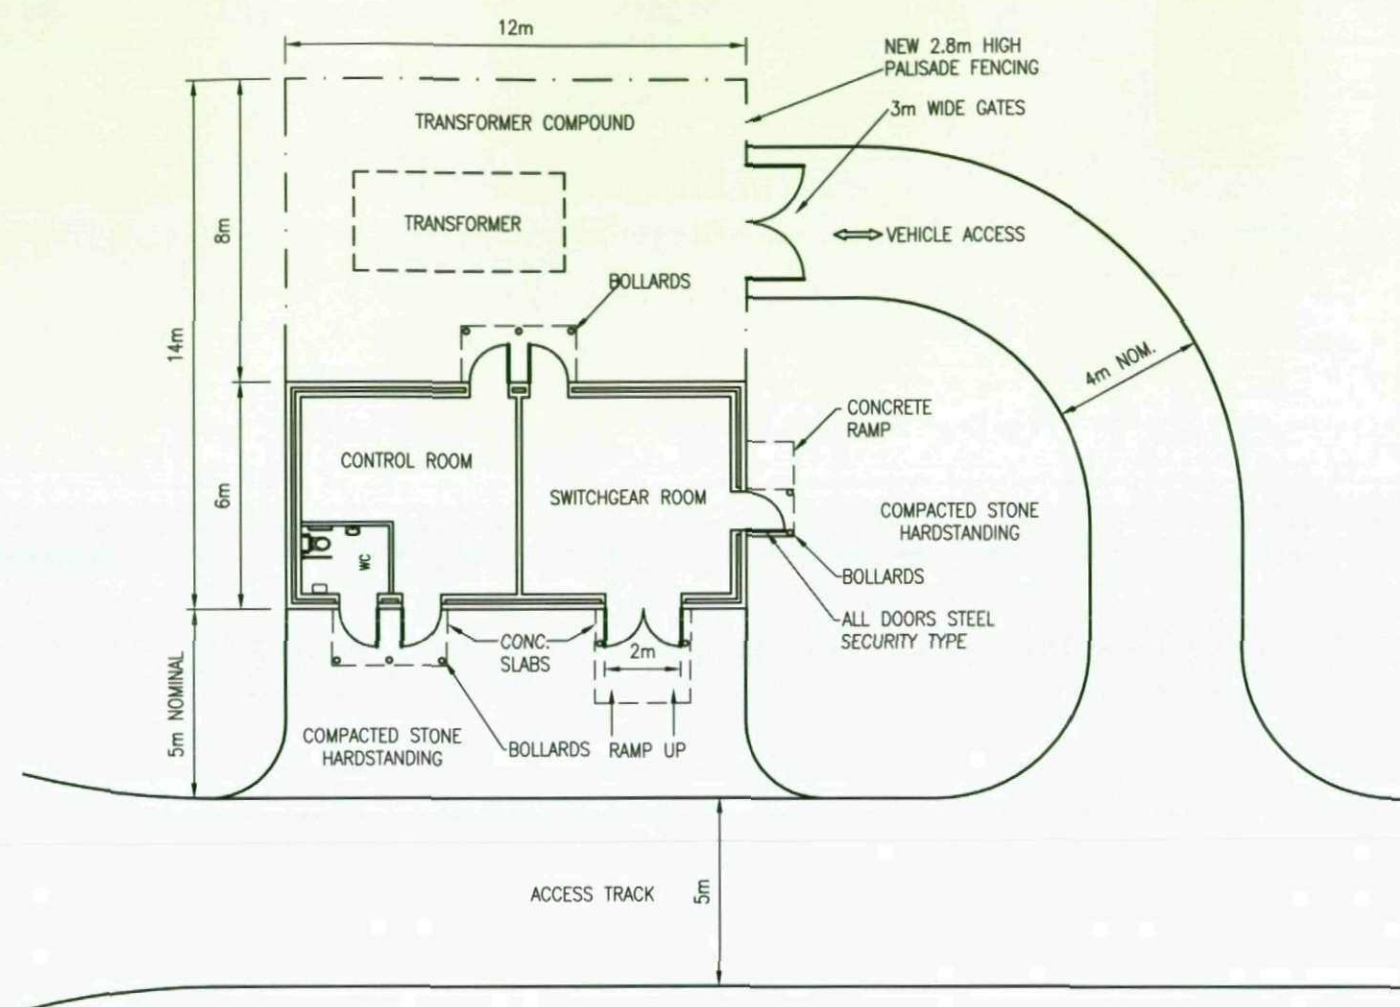

PLAN OF CONTROL BUILDING (1:200)

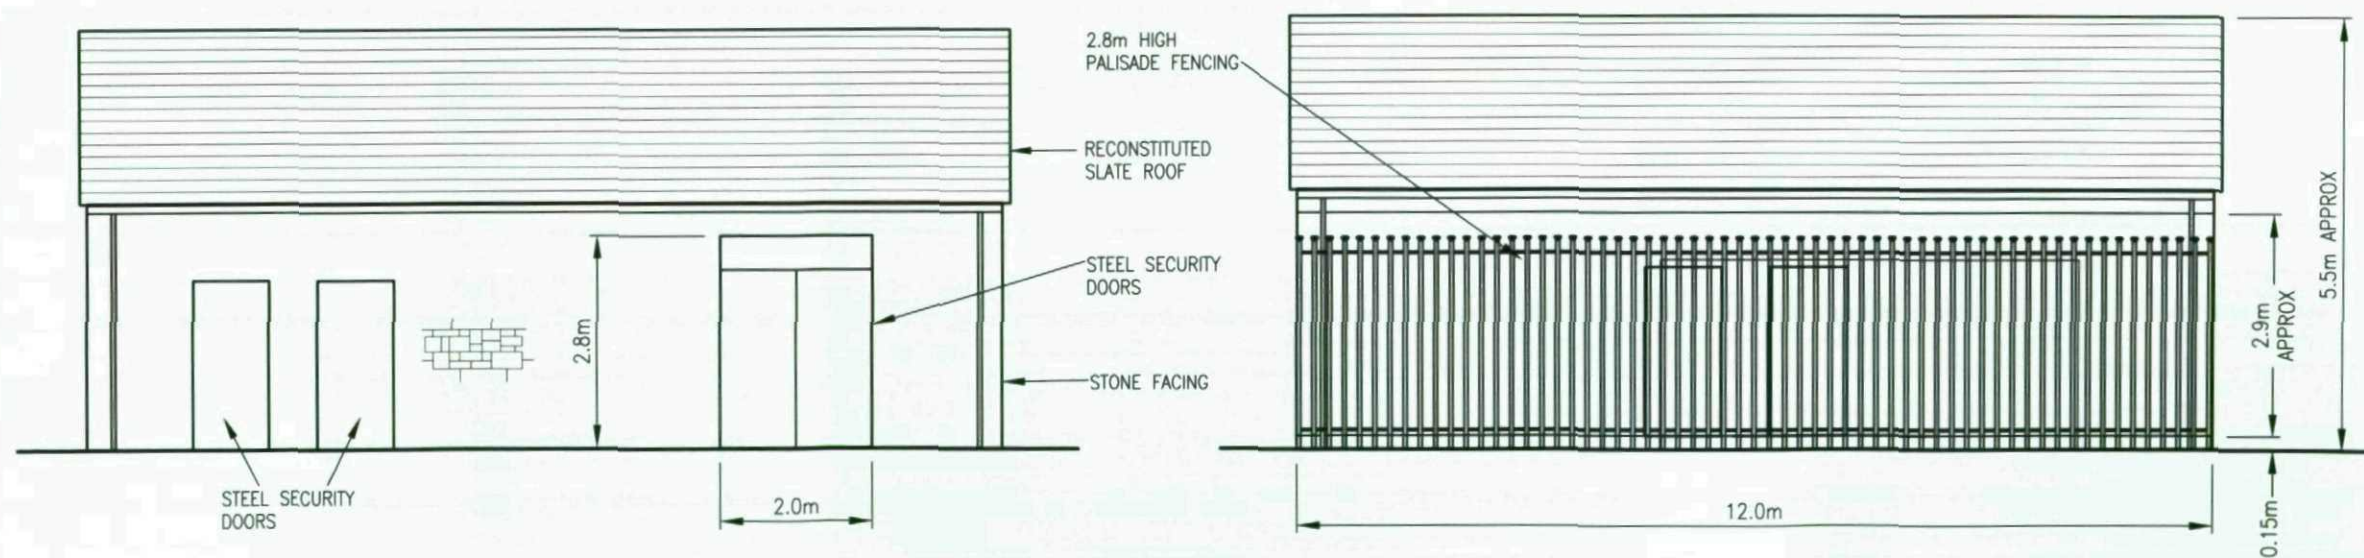


FRONT ELEVATION (1:100)

REAR ELEVATION (1:100)

**Control Building -
Plan & Elevation
Figure 2.5**

NOTES:

1. Access track alignment shown is indicative and subject to further detailed design.
2. Grass verges within the visibility splays to be maintained to a height of 600mm.
3. Visibility splay Y-distance of 215m for derestricted single carriageway as per DMRB TD42/95.

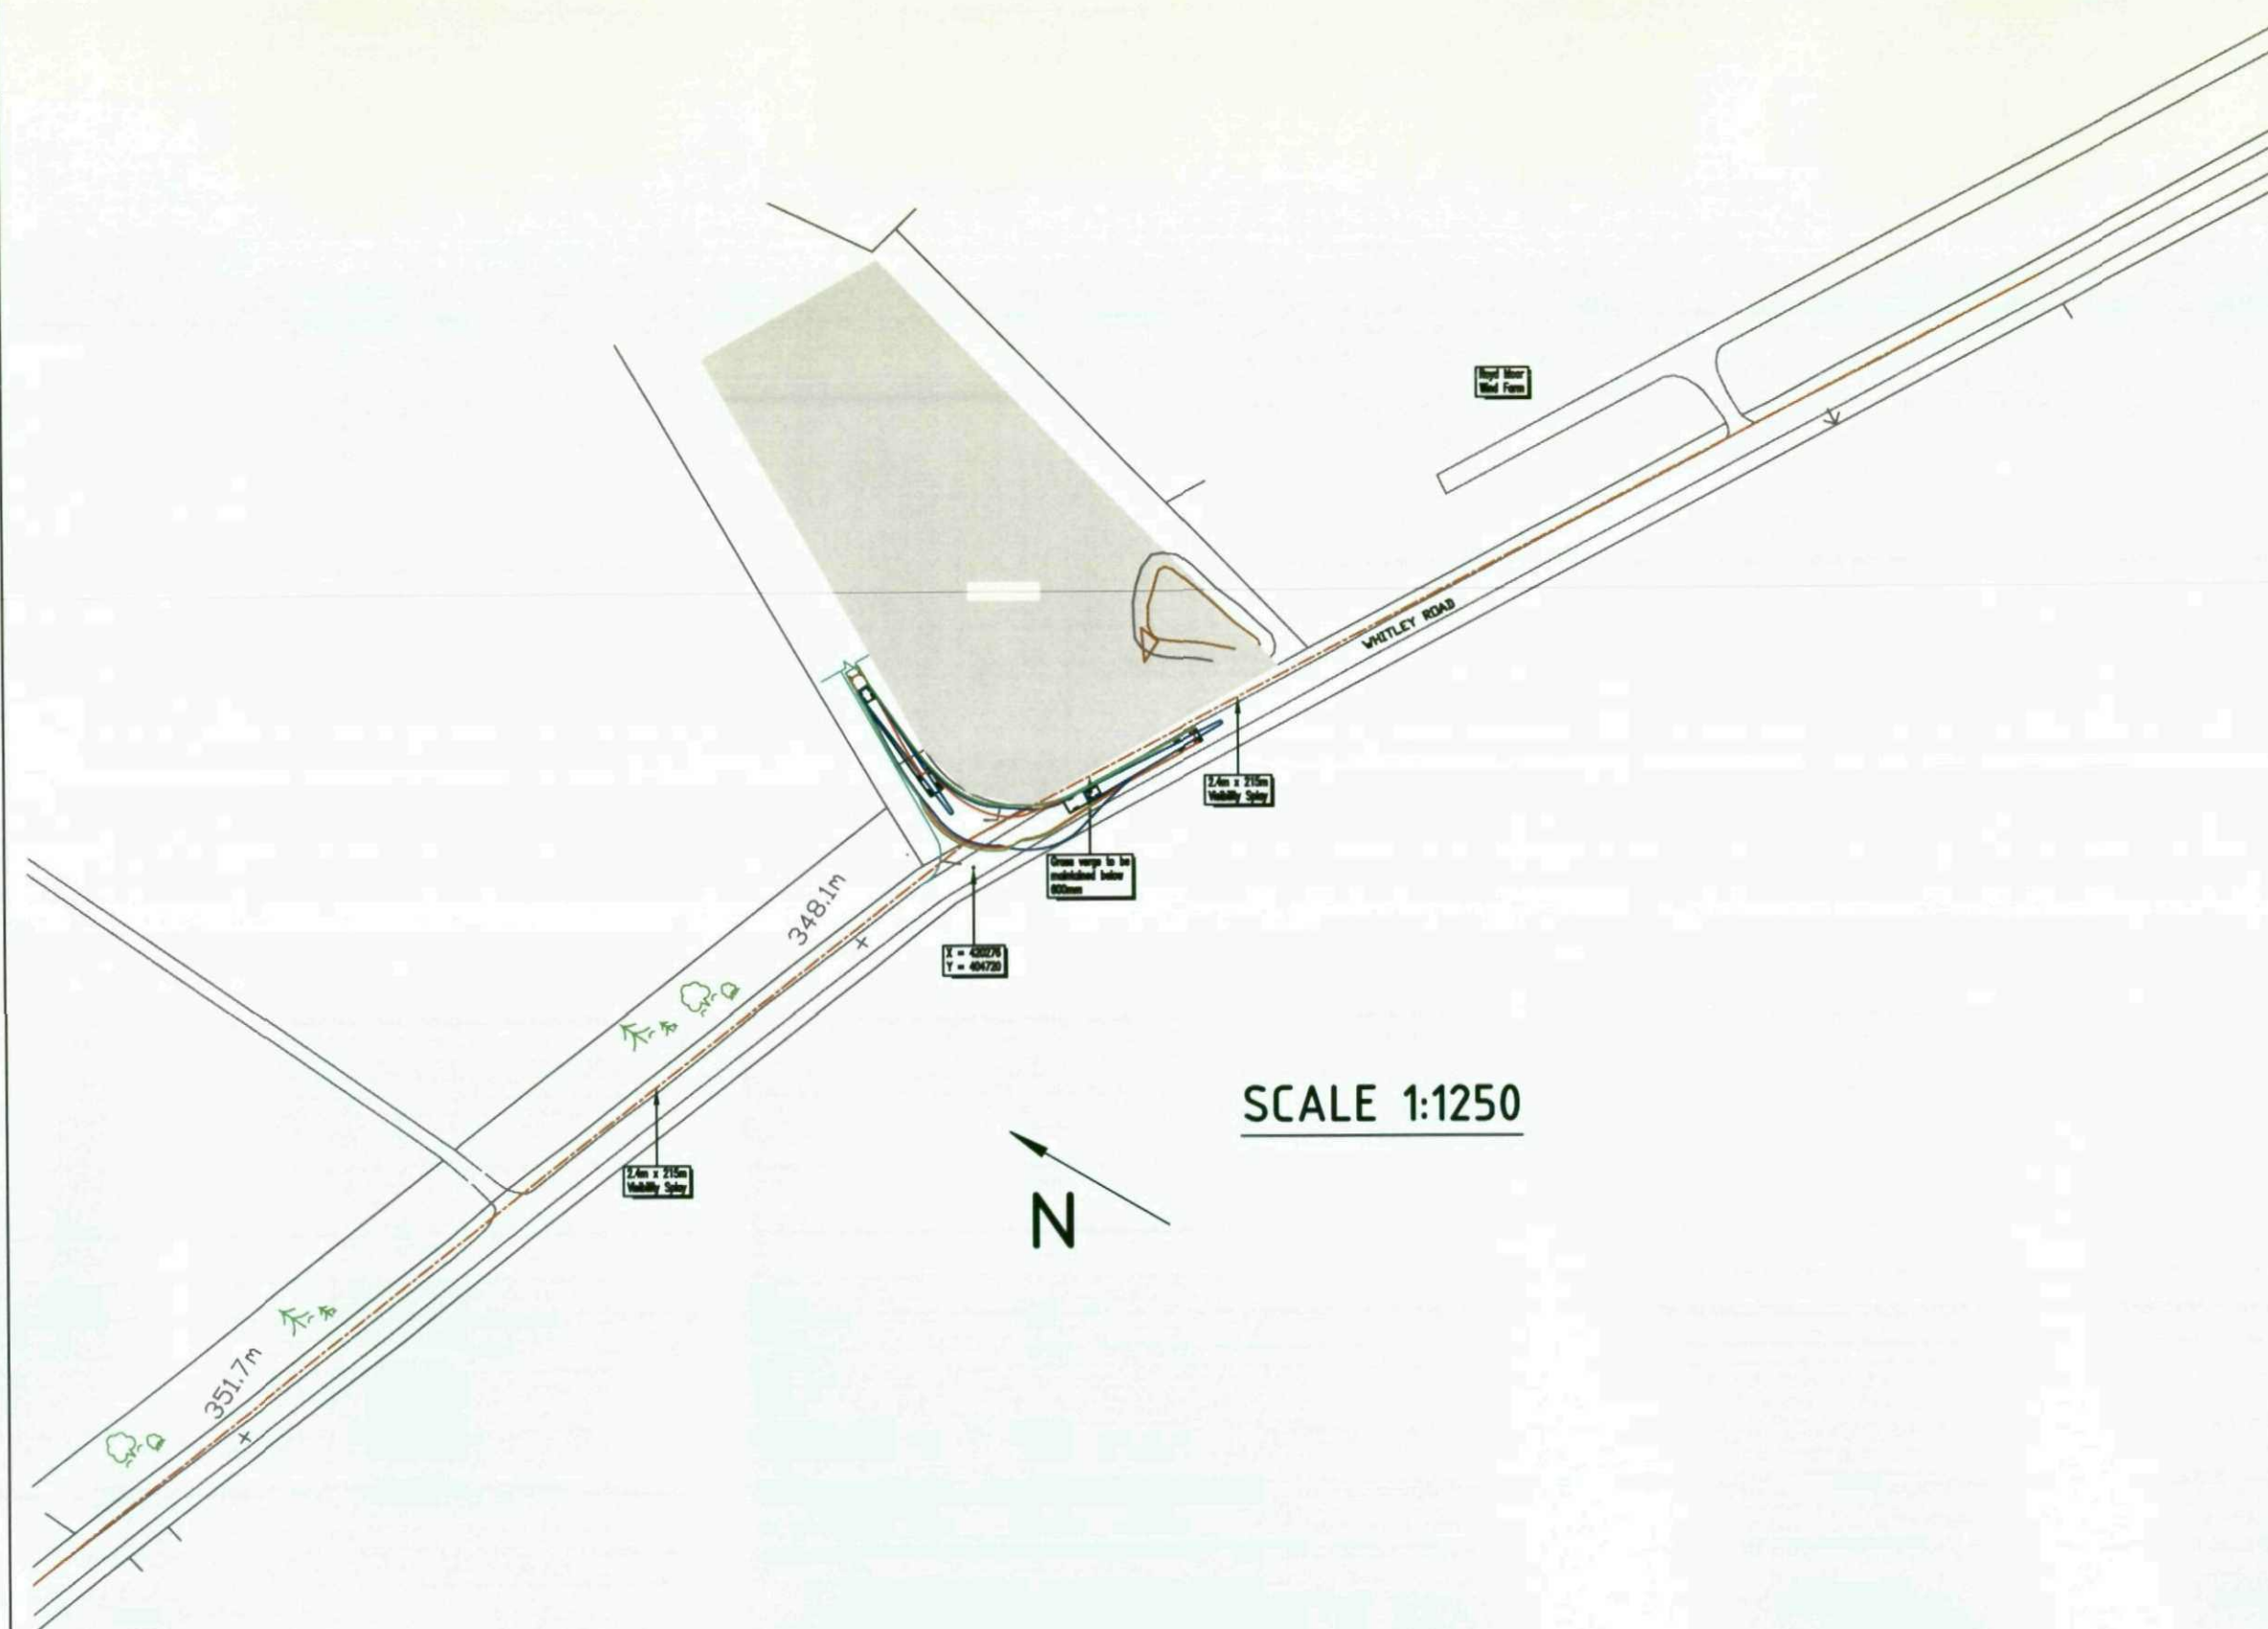

Scale as shown


NOT FOR CONSTRUCTION

Site Access Details
Figure 2.6

Spicer Hill Wind Farm
Environmental Statement


NOTES:

1. ALL DIMENSIONS ARE IN MILLIMETRES UNLESS STATED OTHERWISE,
2. GATES SHALL COMPLY WITH BS 3470.
3. ALL METAL FITTINGS AND BOLTS SHALL BE GALVANISED STEEL
4. GATE WIDTH TO SUIT REQUIREMENTS FOR TURBINE DELIVERY: WIDTH TO BE CONFIRMED.

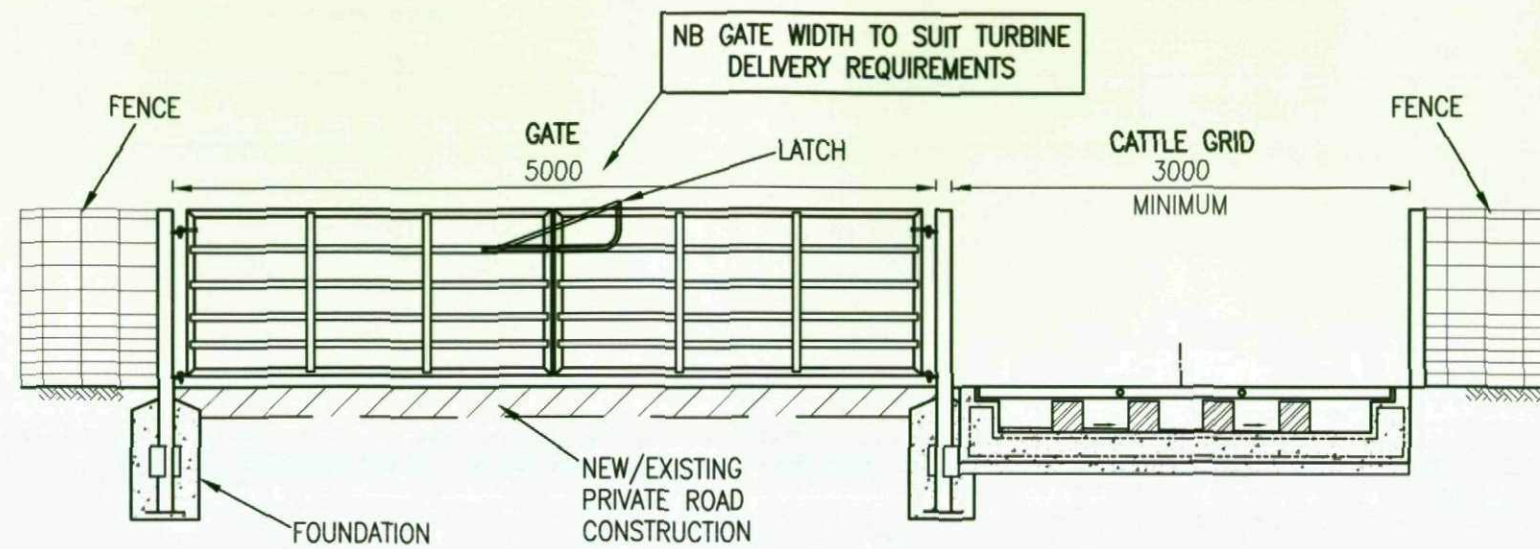


ELEVATION

(SCALE 1:50)

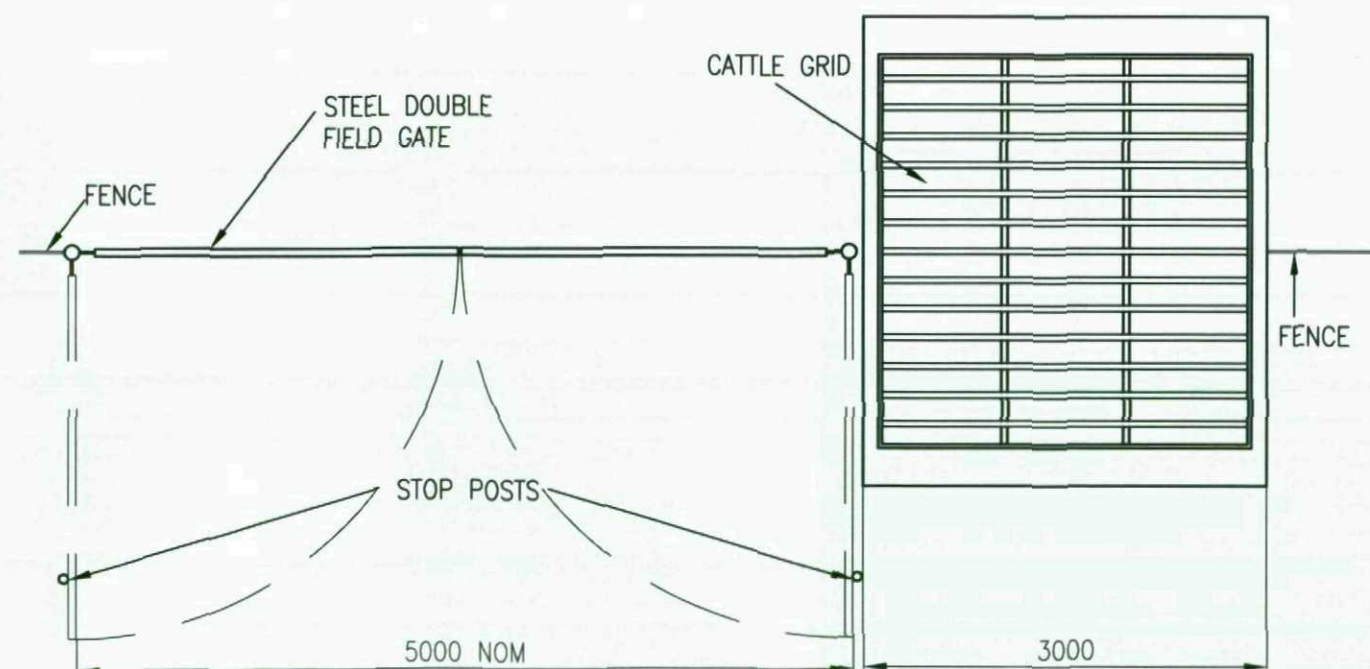


PLAN

(SCALE 1:50)

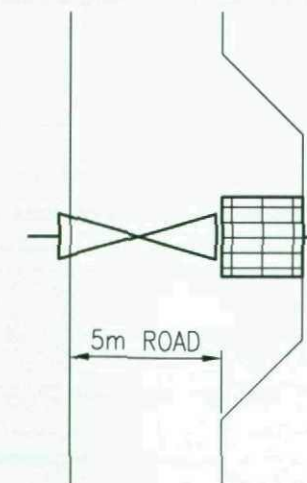

(SCALE 1:250)

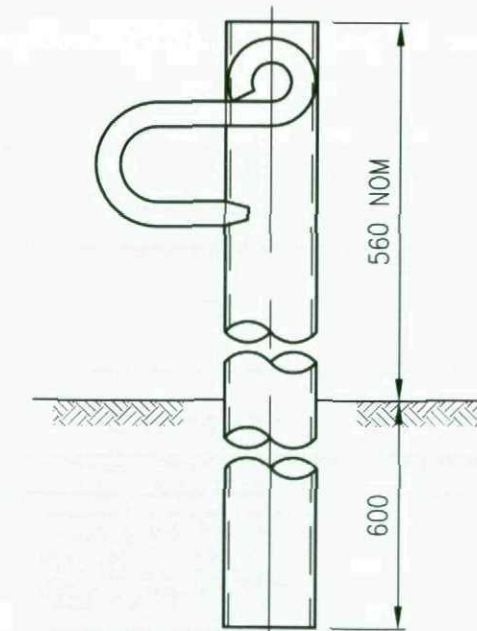

ELEVATION


STOP POST DETAILS

(SCALE 1:5)


NOT FOR CONSTRUCTION

Access Gate & Cattle Grid
Figure 2.7

Spicer Hill Wind Farm
Environmental Statement

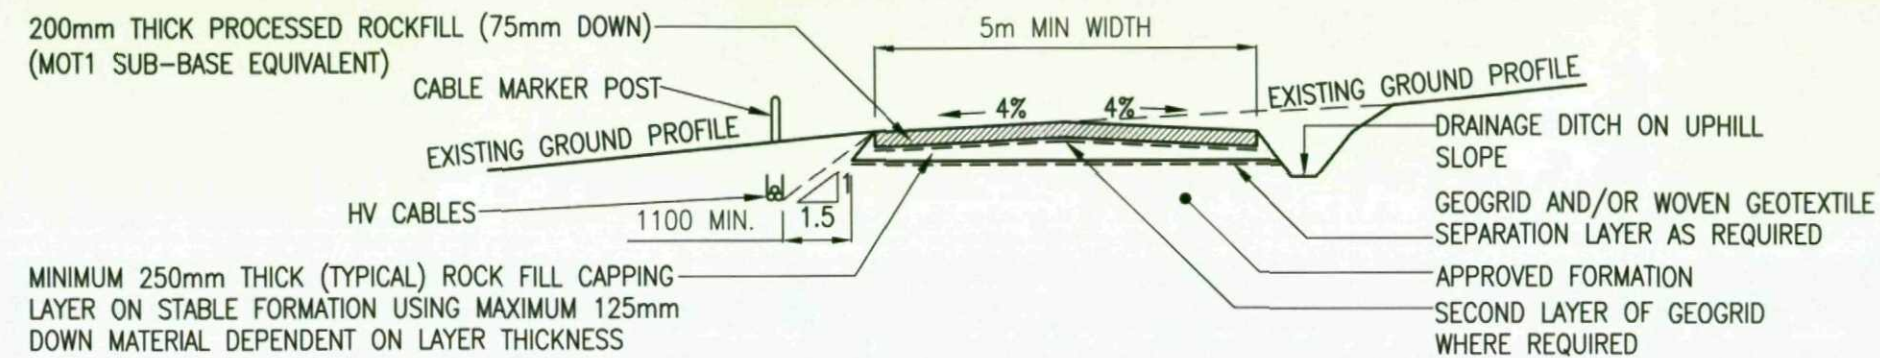

TYPICAL SECTION THROUGH EXCAVATED ROAD (1:100)
(WHERE PEAT DEPTH GENERALLY LESS THAN 1.2m OR WHERE SIDE SLOPE >1:12 GRADIENT)

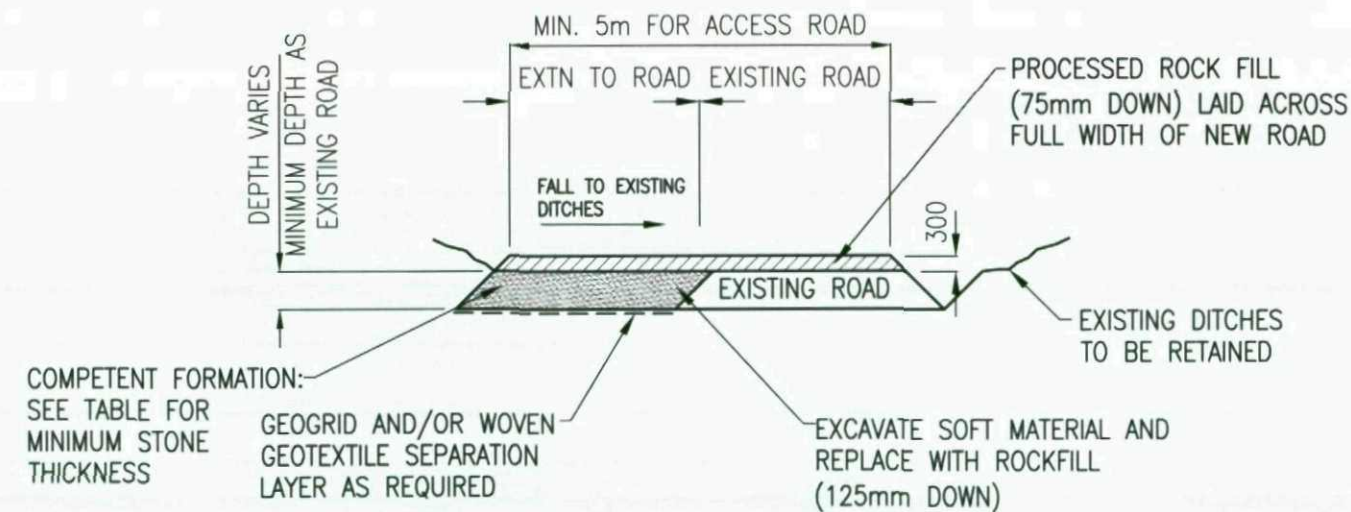

TYPICAL SECTION WIDENING OF EXISTING CUT ROAD (1:100)

NOT FOR CONSTRUCTION



Road Cross Section 1
Figure 2.8a

Spicer Hill Wind Farm
Environmental Statement

NOTES:

1. WORK TO FIGURED DIMENSIONS ONLY. DO NOT SCALE FROM THIS DRAWING.
2. ALL DIMENSIONS ARE IN MILLIMETRES UNLESS STATED OTHERWISE
3. ALL LEVELS ARE IN METRES UNLESS STATED OTHERWISE
4. COVER TO THE PIPES SHALL BE A MINIMUM OF 1200mm WHEREVER POSSIBLE. WHERE THE ACHIEVABLE COVER IS RESTRICTED, 900mm MAY BE ADOPTED FOLLOWING CONSULTATION WITH THE DESIGNER. IN AREAS WHERE COVER NEEDS TO BE REDUCED FURTHER, AN ABSOLUTE MINIMUM COVER OF 600mm MAY BE ADOPTED SUBJECT TO SUITABLE PROTECTION BEING DESIGNED FOR THE PIPE (i.e. CONCRETE SURROUND)

NOT FOR CONSTRUCTION

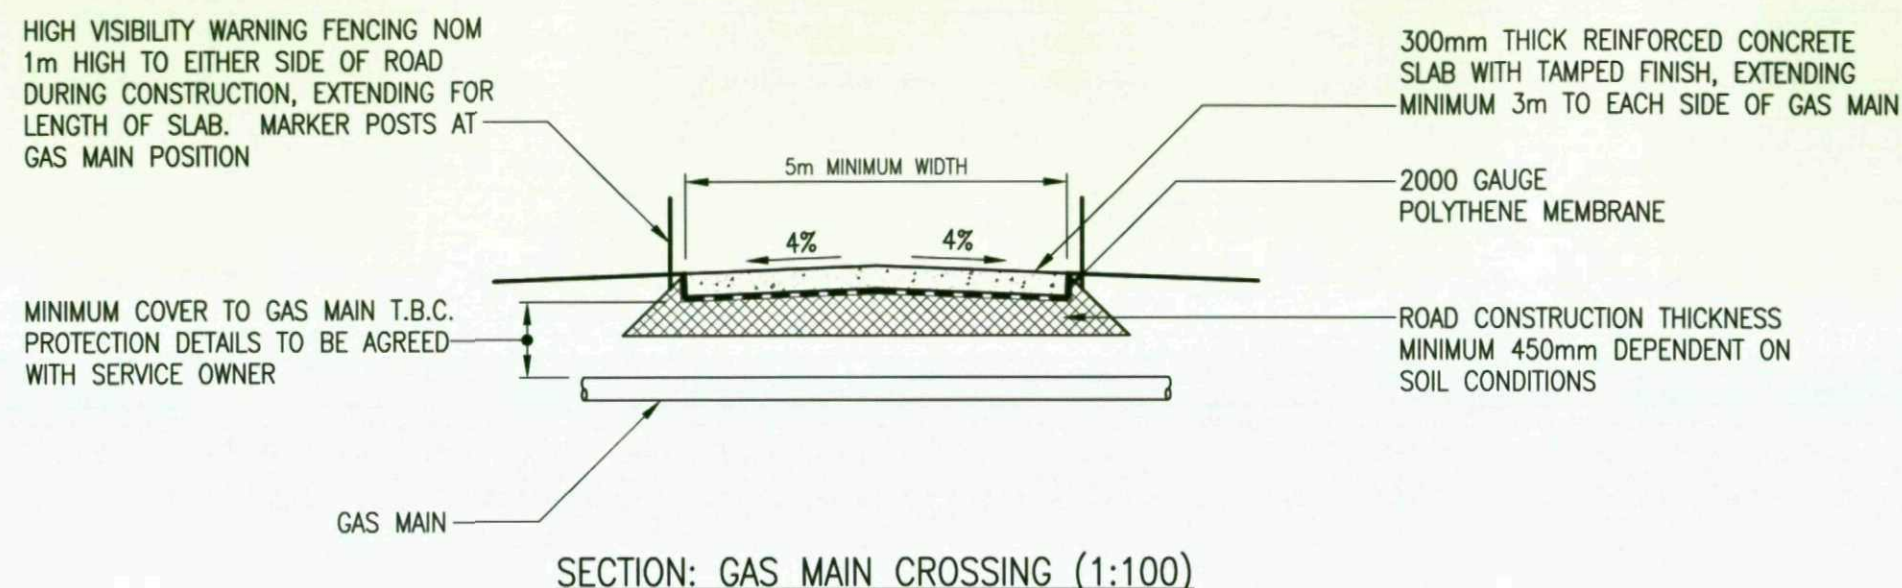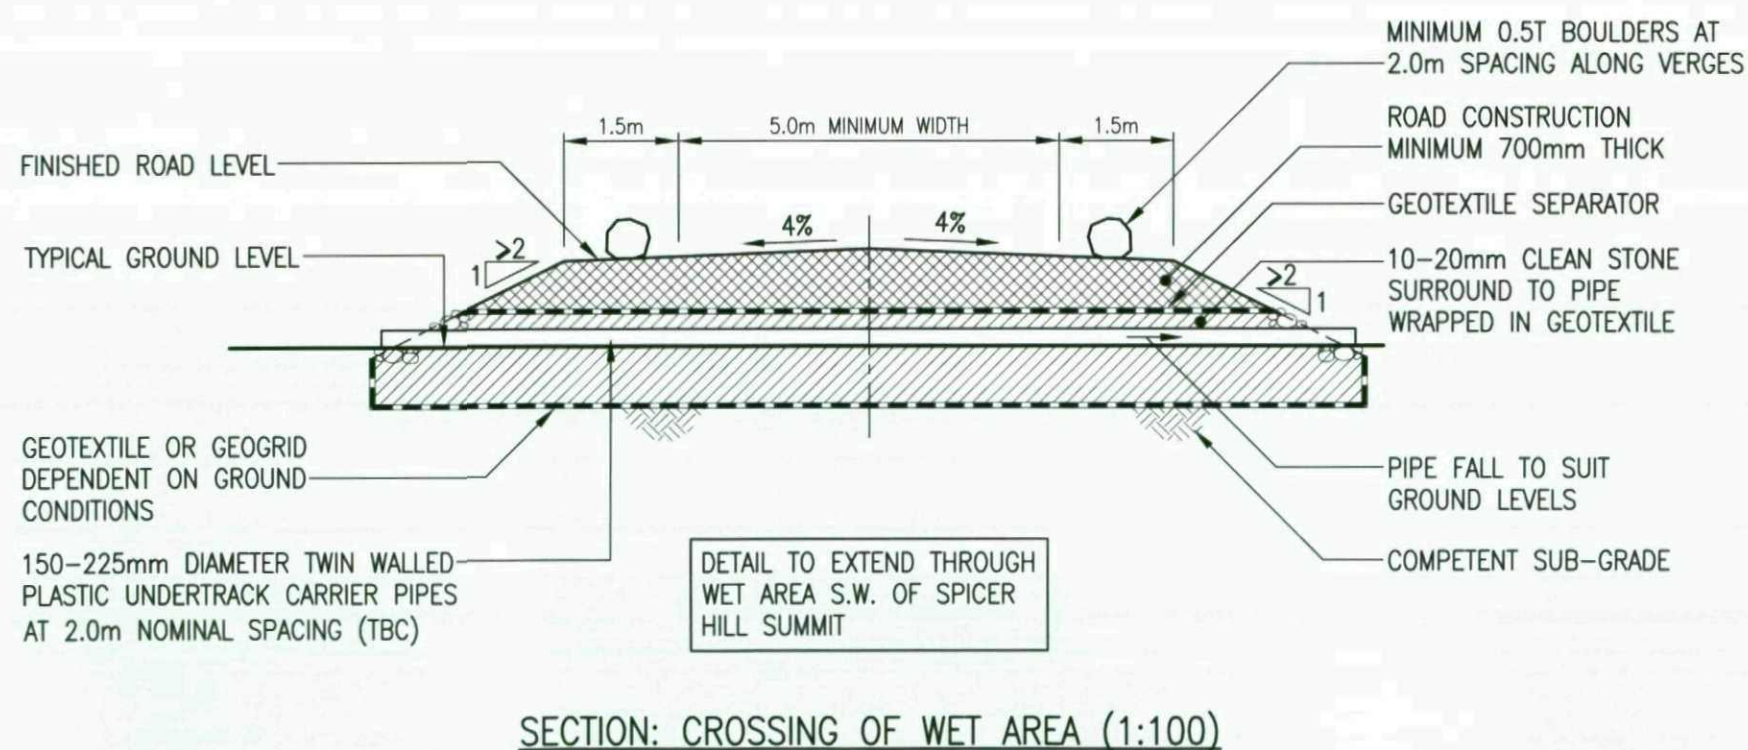


Road Cross Section 2
Figure 2.8b

Spicer Hill Wind Farm
Environmental Statement

NOTES:


1. WORK TO FIGURED DIMENSIONS ONLY. DO NOT SCALE FROM THIS DRAWING.
2. ALL DIMENSIONS ARE IN MILLIMETRES UNLESS STATED OTHERWISE
3. ALL LEVELS ARE IN METRES UNLESS STATED OTHERWISE
4. COVER TO THE PIPES SHALL BE A MINIMUM OF 1200mm WHEREVER POSSIBLE. WHERE THE ACHIEVABLE COVER IS RESTRICTED, 900mm MAY BE ADOPTED FOLLOWING CONSULTATION WITH THE DESIGNER. IN AREAS WHERE COVER NEEDS TO BE REDUCED FURTHER, AN ABSOLUTE MINIMUM COVER OF 600mm MAY BE ADOPTED SUBJECT TO SUITABLE PROTECTION BEING DESIGNED FOR THE PIPE (i.e. CONCRETE SURROUND)

NOT FOR CONSTRUCTION

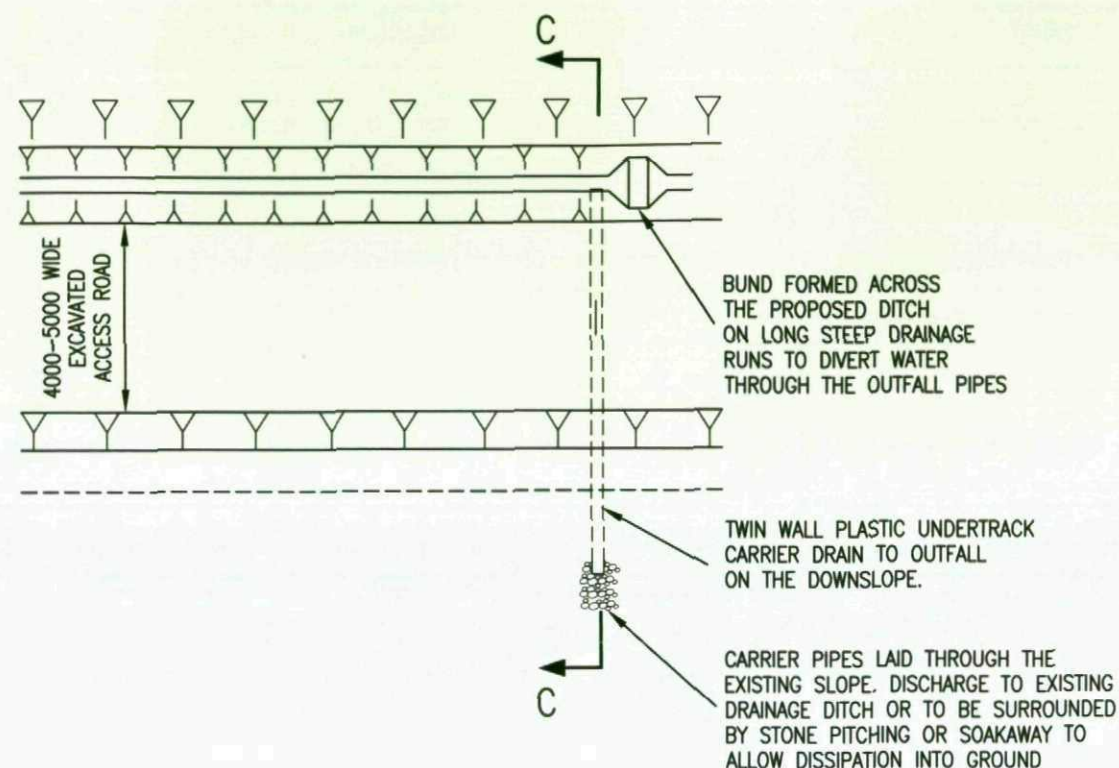

PLAN OF EXCAVATED ROAD ON SIDE SLOPE


SCALE 1:200

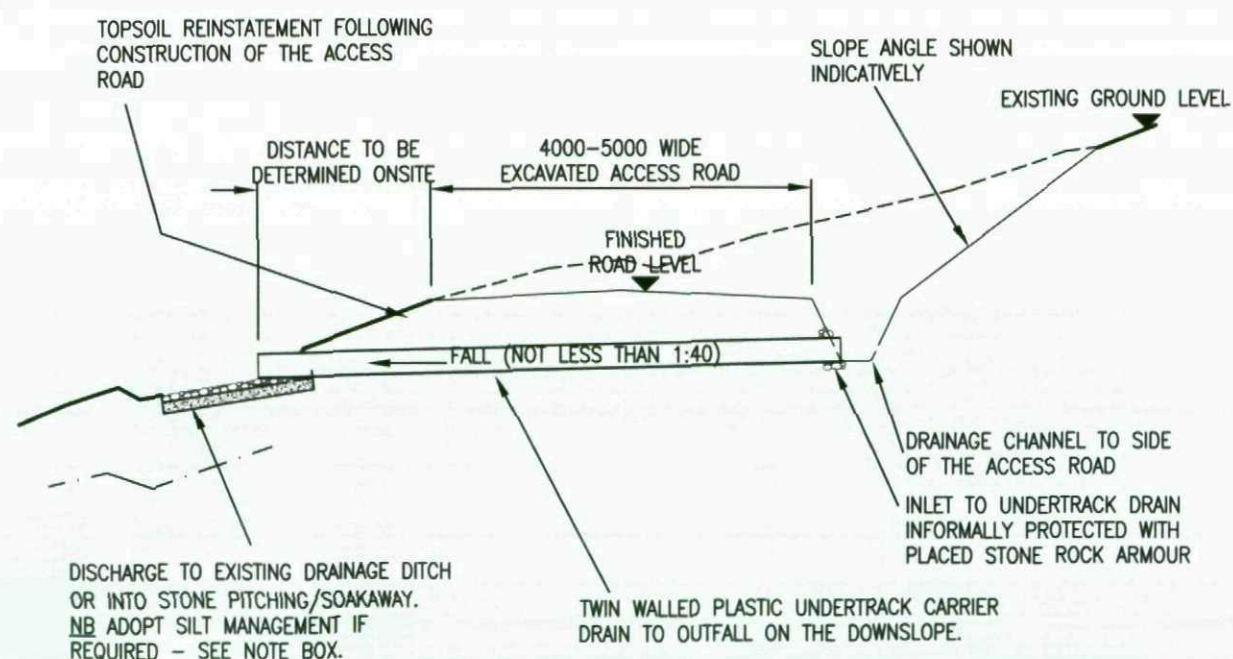

TYPICAL CROSS SECTION C-C
THROUGH ROAD CONSTRUCTION

SCALE 1:100

NOTE:
SILT MANAGEMENT TO BE ADOPTED IF REQUIRED TO TREAT SURFACE WATER RUN-OFF FROM ROADS DURING CONSTRUCTION TO PREVENT POLLUTION OF WATER COURSES:
FILTERS IN DITCHES OR STILLING LAGOONS AS REQUIRED.

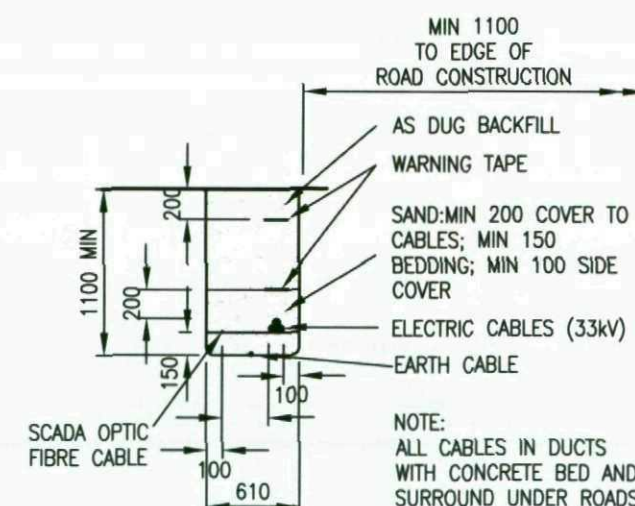

CABLE TRENCH DETAIL

1:50


Cable Trench
and Drainage Details
Figure 2.9

Spicer Hill Wind Farm
Environmental Statement

NOTES:

1. WORK TO FIGURED DIMENSIONS ONLY. DO NOT SCALE FROM THIS DRAWING.
2. ALL DIMENSIONS ARE IN MILLIMETRES UNLESS STATED OTHERWISE
3. ALL LEVELS ARE IN METRES UNLESS STATED OTHERWISE
4. FOUNDATION DETAILS ARE SUBJECT TO CONFIRMATION FOLLOWING FULL SITE INVESTIGATION RELATING TO KNOWN LOCATIONS, GROUND LEVELS AND TO FINAL LOADING INFORMATION FROM TURBINE MANUFACTURER

NOT FOR CONSTRUCTION

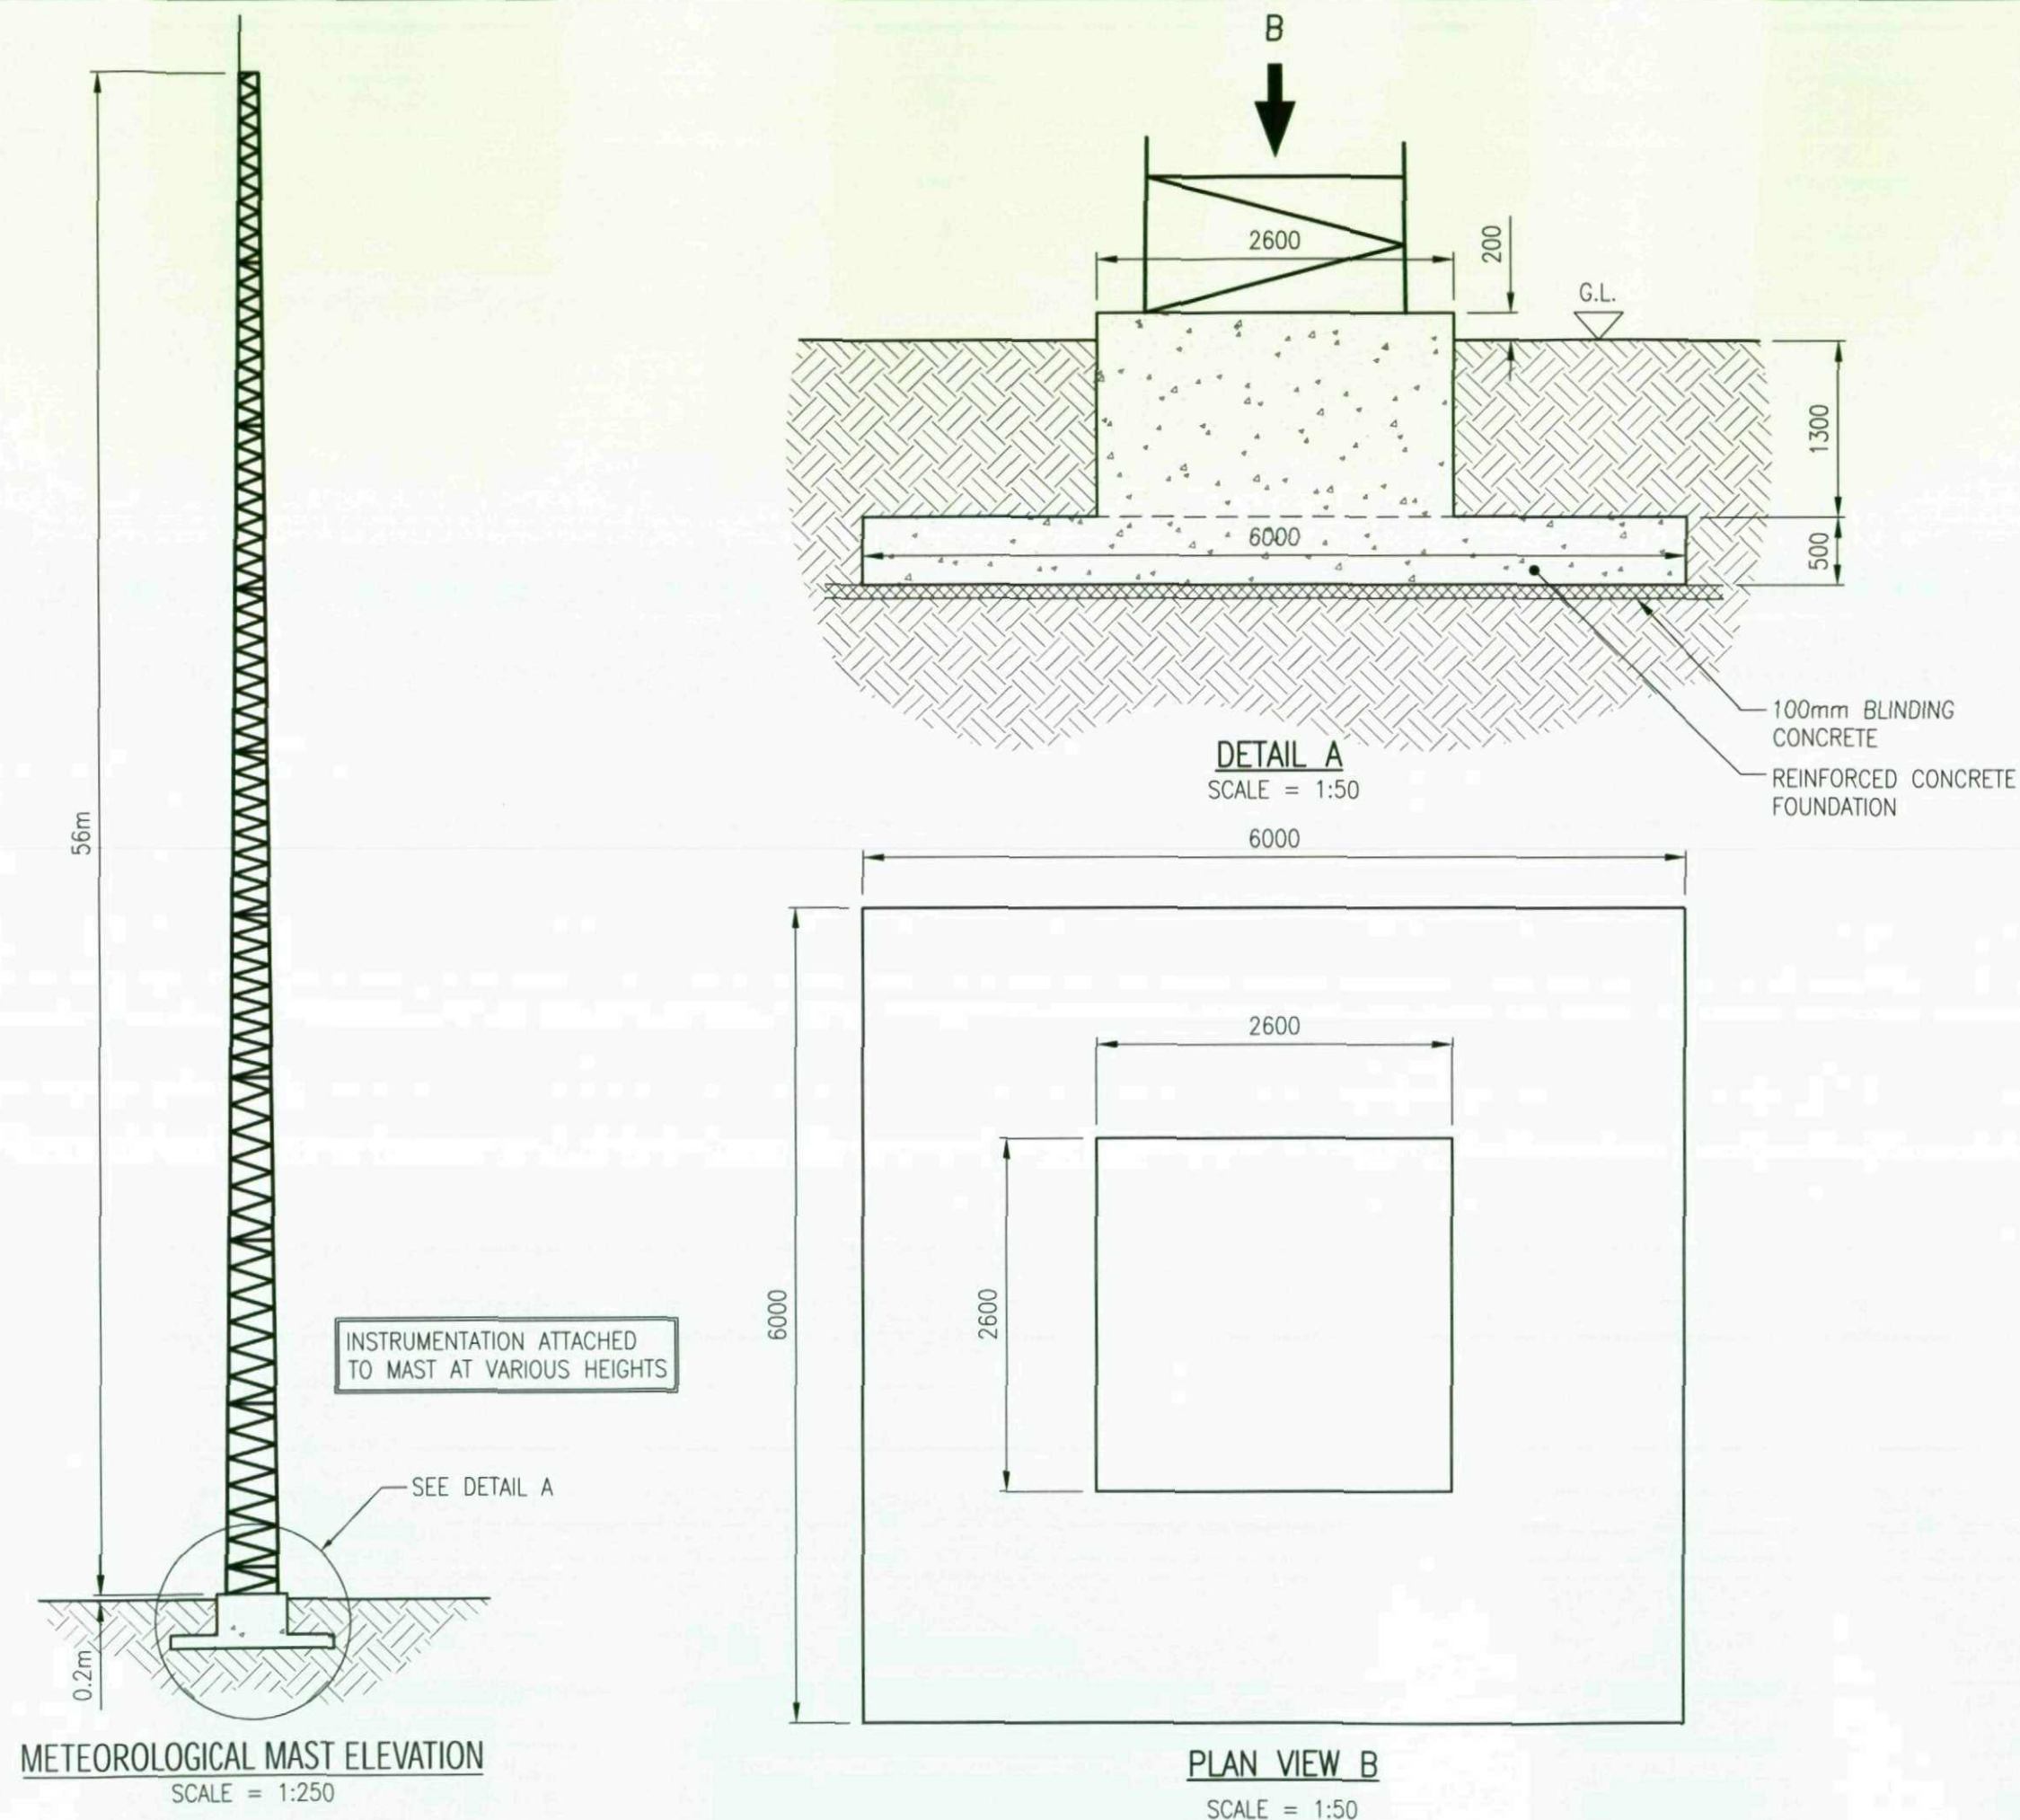


Typical Meteorological Mast
Figure 2.10

NOTES:

1. WORK TO FIGURED DIMENSIONS ONLY.
DO NOT SCALE FROM THIS DRAWING.
2. COMPOUND LAYOUT IS INDICATIVE ONLY

NOT FOR CONSTRUCTION

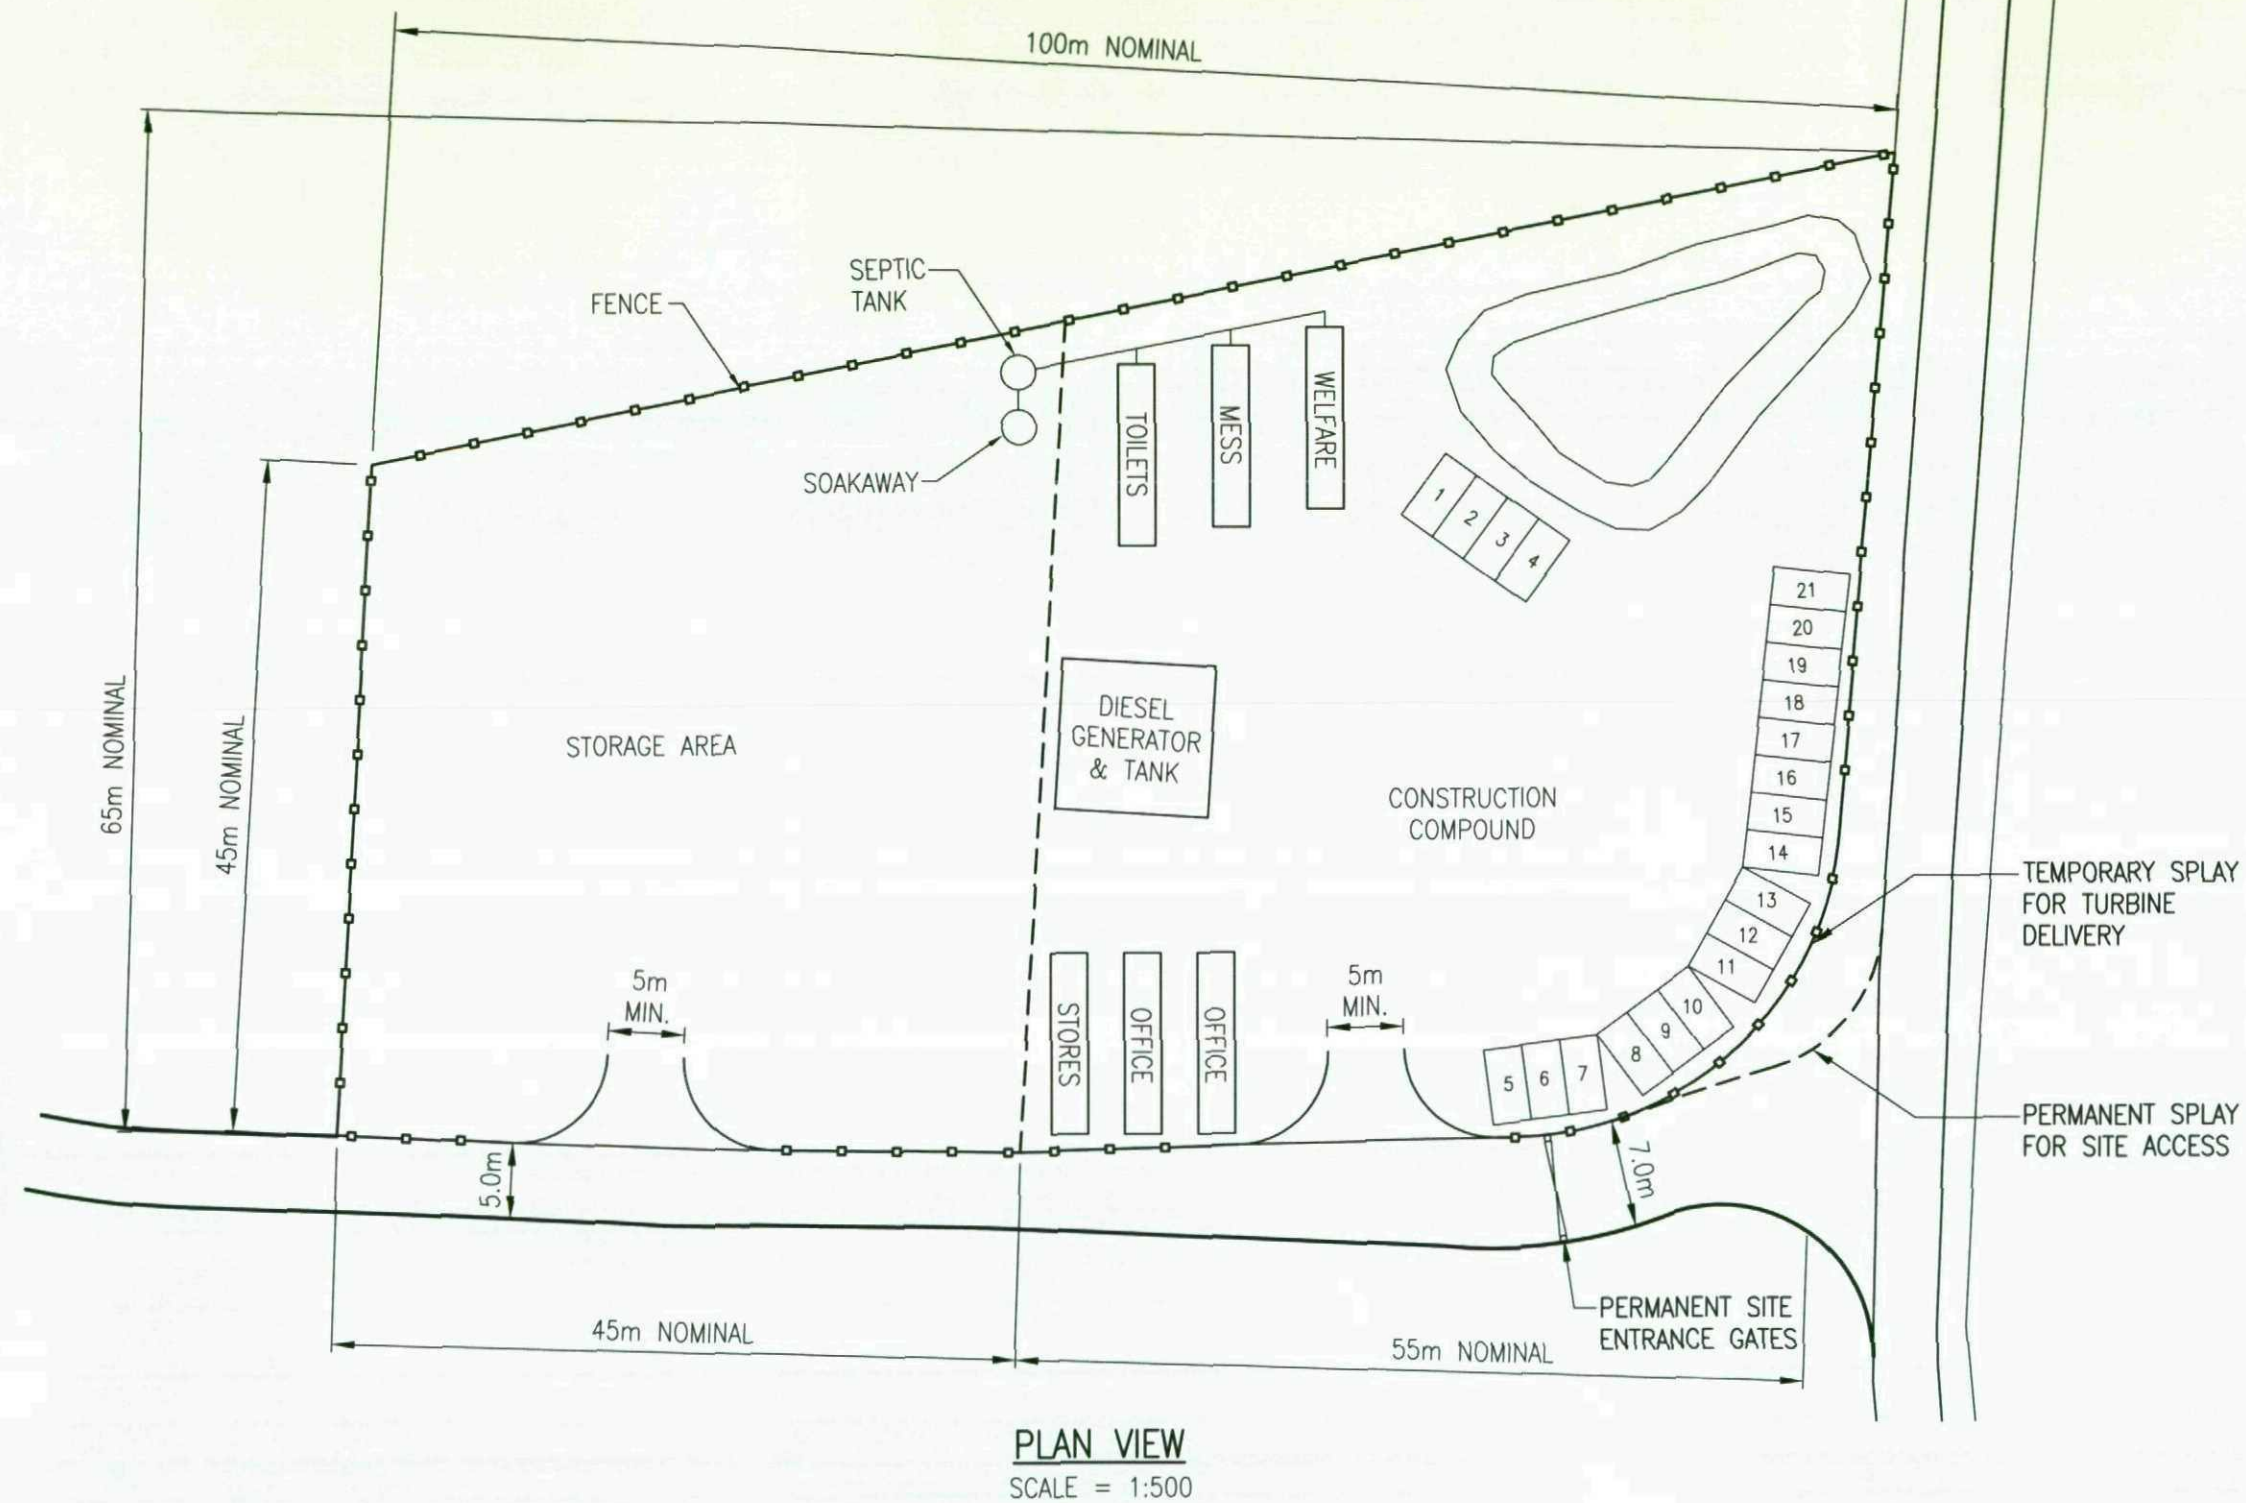

Construction Compound
Figure 2.11

Spicer Hill Wind Farm
Environmental Statement




J G Pears Ltd



Key

-  Wind Farm Site
-  Study Area Boundary (5km)
-  Study Area Boundary (10km)
-  Study Area Boundary (15km)
-  1 Barnsley MBC
-  2 Kirklees MC
-  3 Sheffield City Council
-  4 Wakefield MDC
-  5 High Peak District
-  Peak District National Park
-  Pennine Way National Trail

1:125,000 Scale @ A3

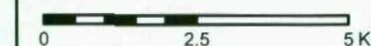

**Site Location & Landscape
Study Area**

Figure 4.1

**Spicer Hill Wind Farm
Environmental Statement**