




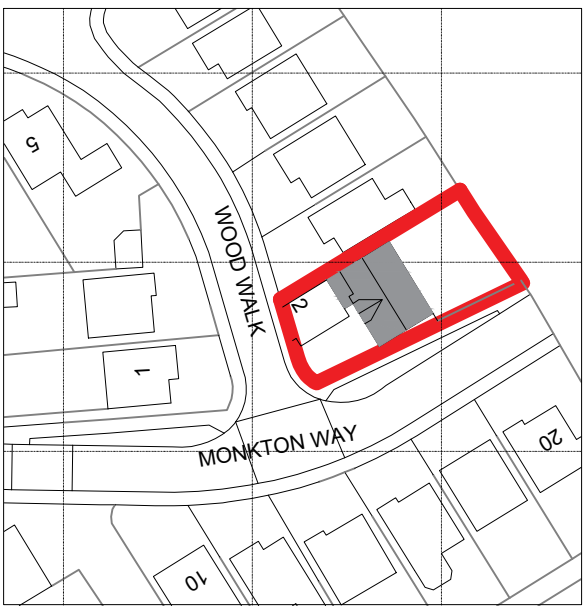


LOCATION PLAN
1:1000@A1

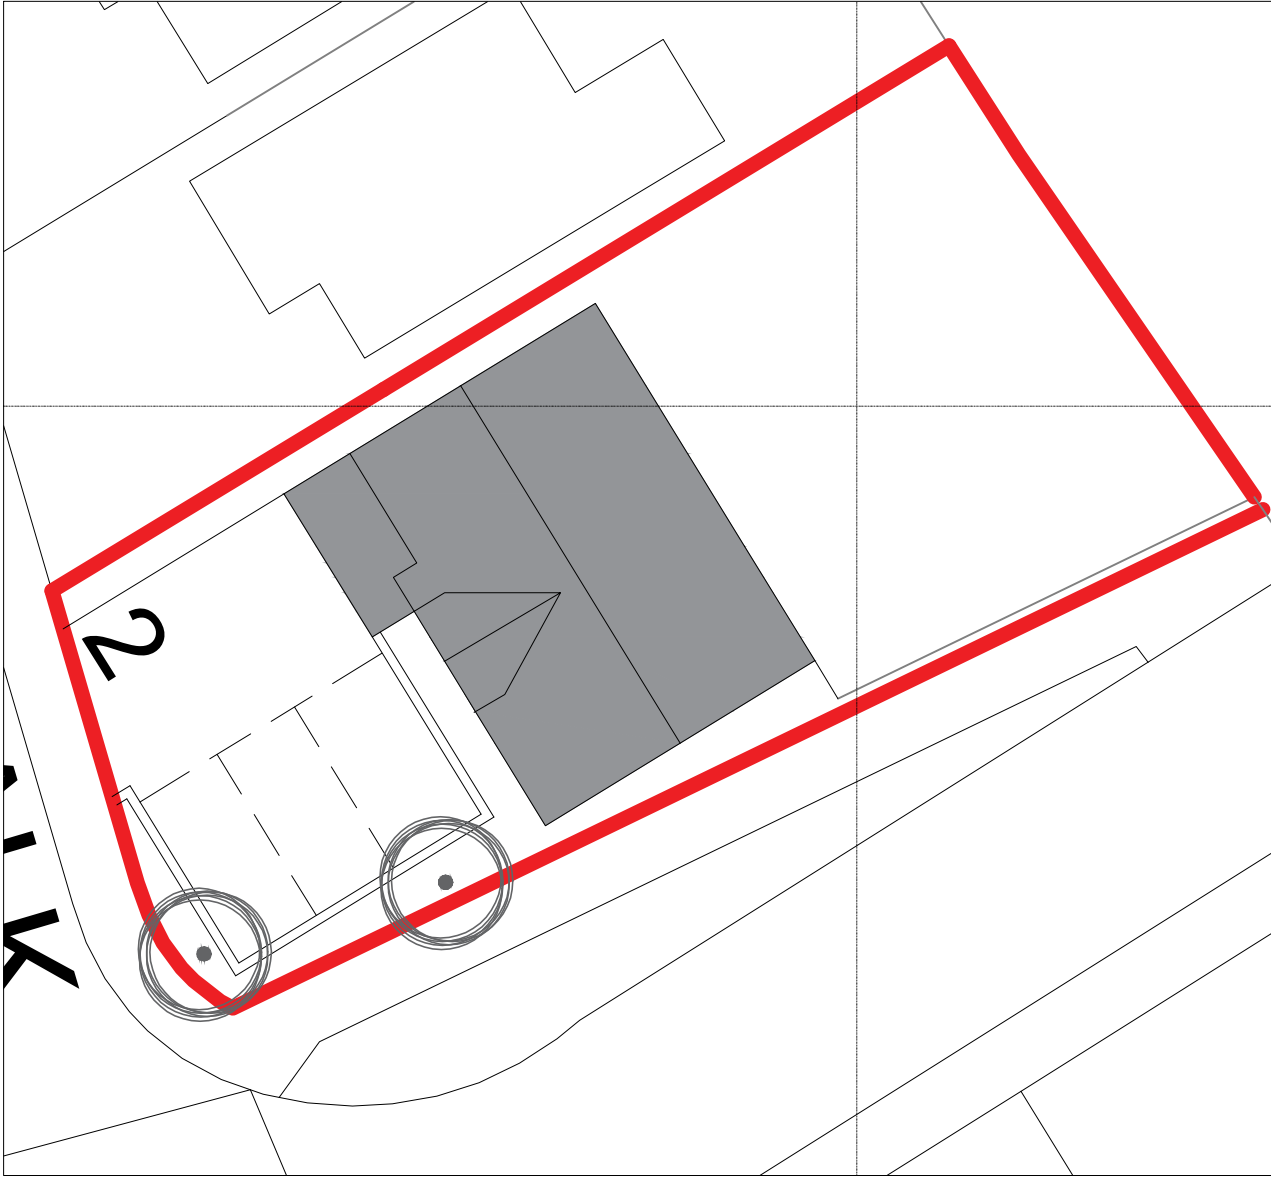

SITE PLAN
1:200@A1

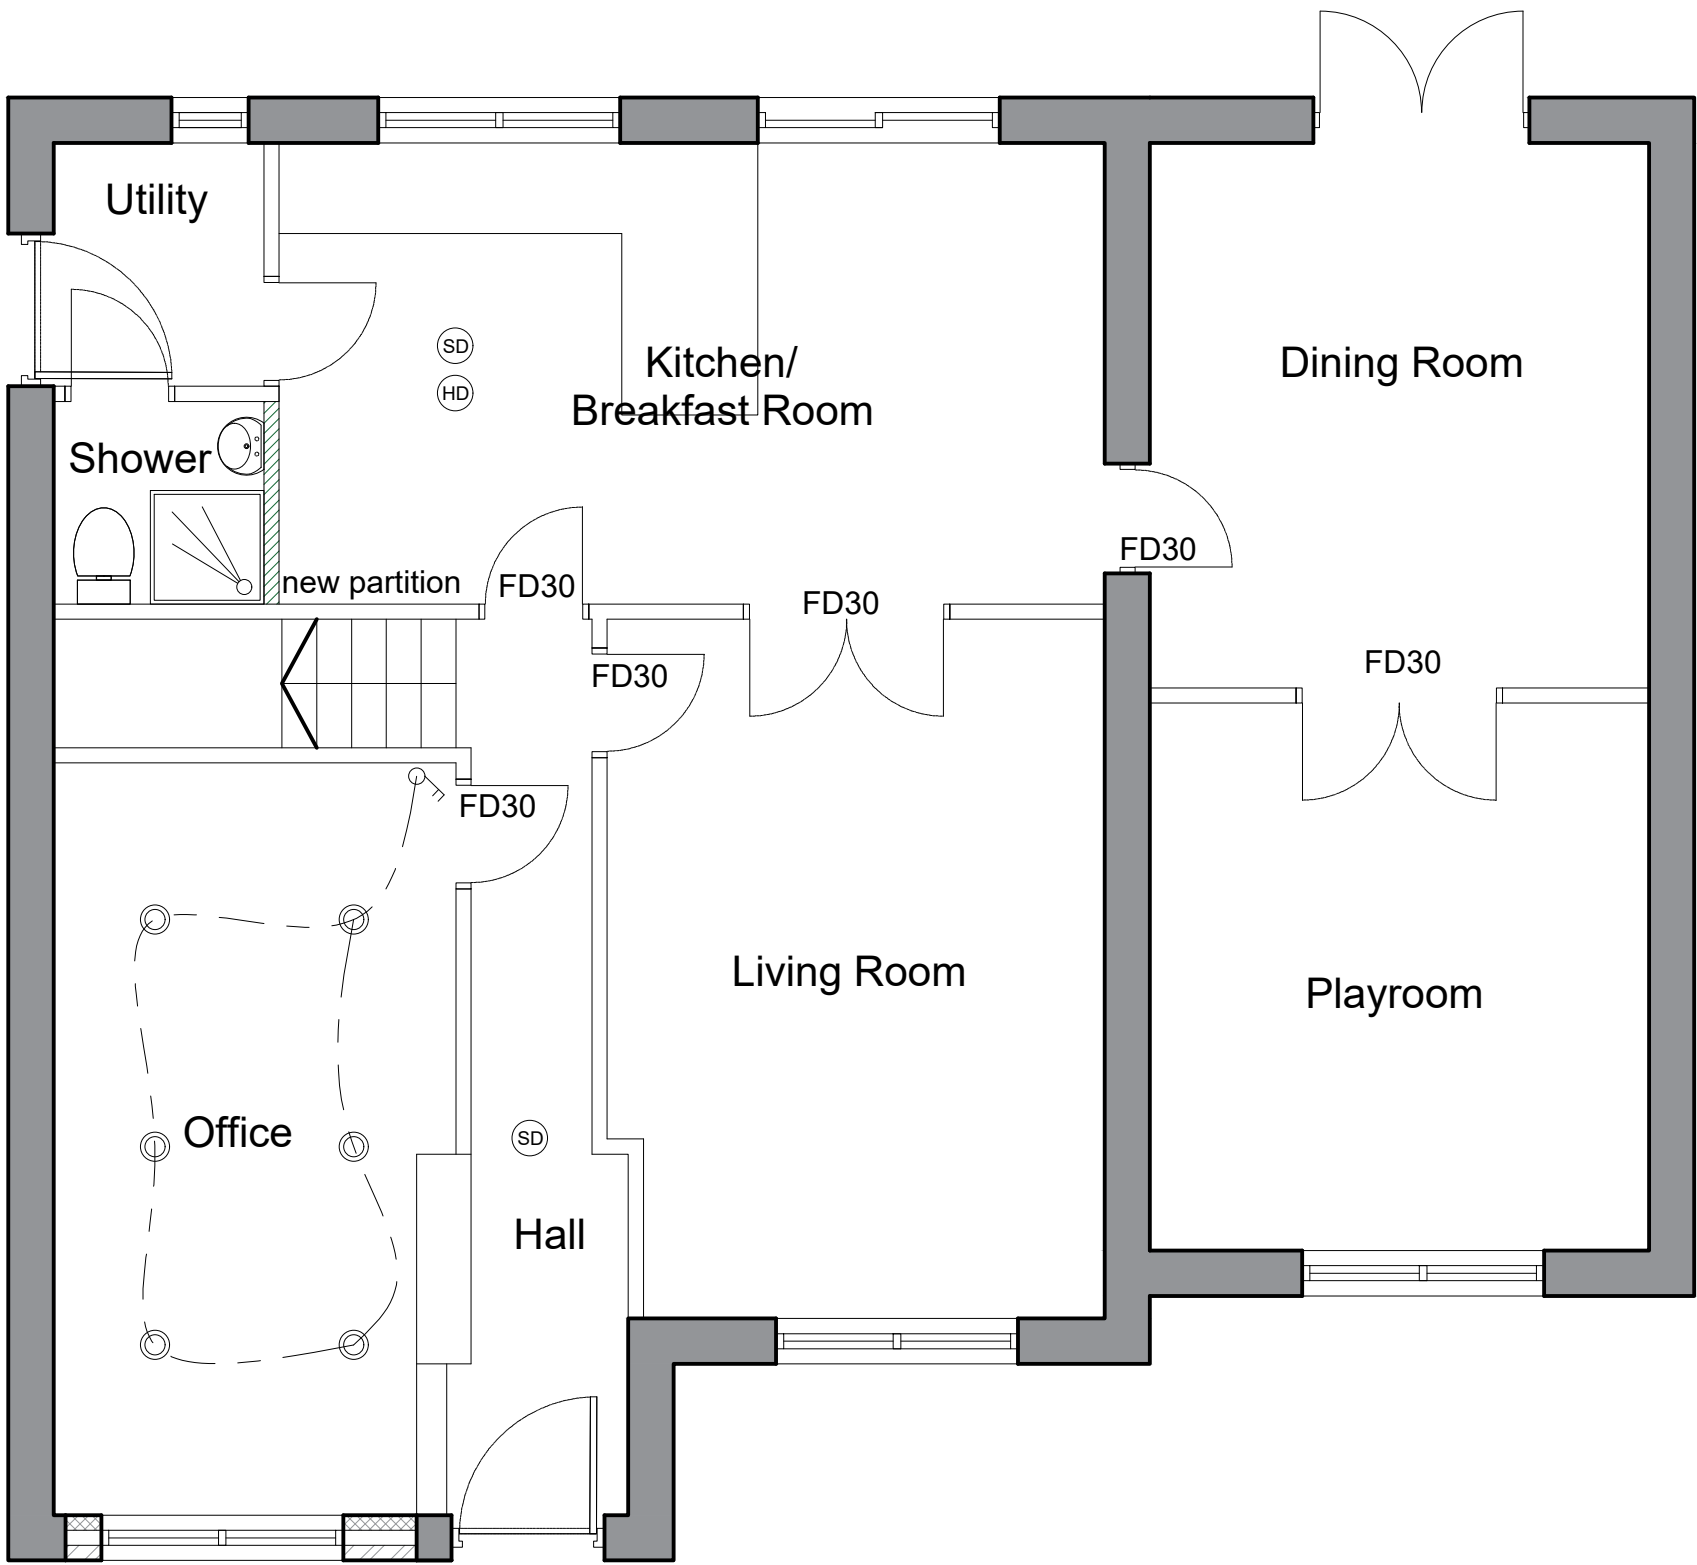

PROPOSED LAYOUT
Ground Floor
1:50@A1

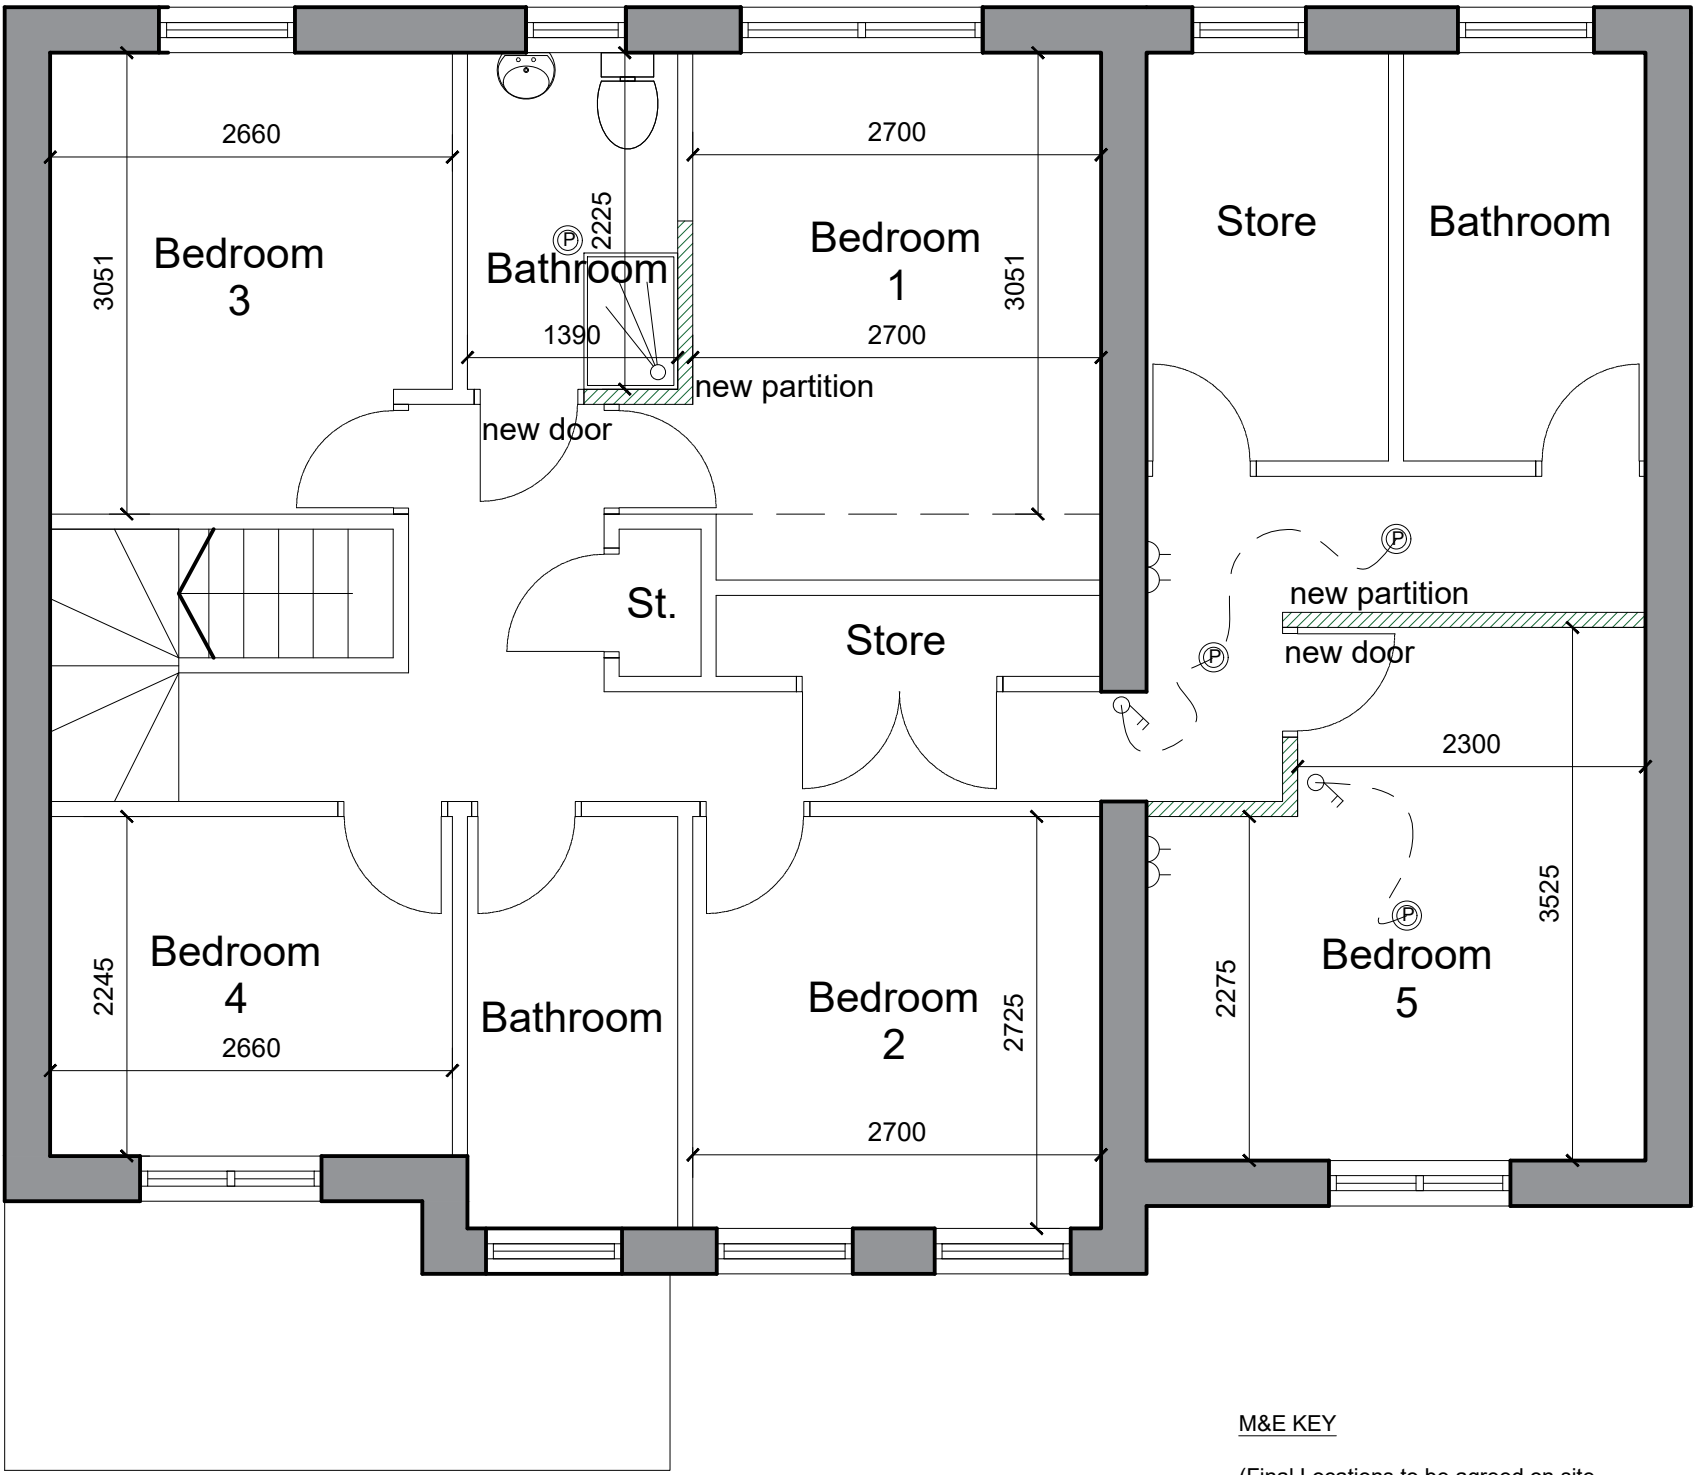

PROPOSED LAYOUT
First Floor
1:50@A1

M&E KEY

(Final Locations to be agreed on site with electrician):

- double socket
- External double socket
- two way switch
- External Light (location to be agreed)
- LV Downlighter
- Smoke Detector
- Heat Detector
- Pendant Light



PROPOSED ELEVATION
Front
1:50@A1

Notes: Unless indicated, this drawing is for information only. Do not scale, use figured dimensions only. All dimensions to be checked on site.	Revisions:			Check:
	Date:	Rev:	Note:	
0				

elevens2architects

elevens2architects
30 The Fairway
Rudby
Leeds LS28 7RE

T: +44(0)7958738229
E: leeds@elevens2architects.co.uk
W: elevens2architects.co.uk

Project:	2 WOOD WALK Royston	Drwg. No:	0169_WOOD_101
Drawing Title:	Proposed Planning Information	Status:	Planning (*)
Scale:	As shown 1:50@ A1	Revision:	A
Drwg. Created:	20.07.20		