


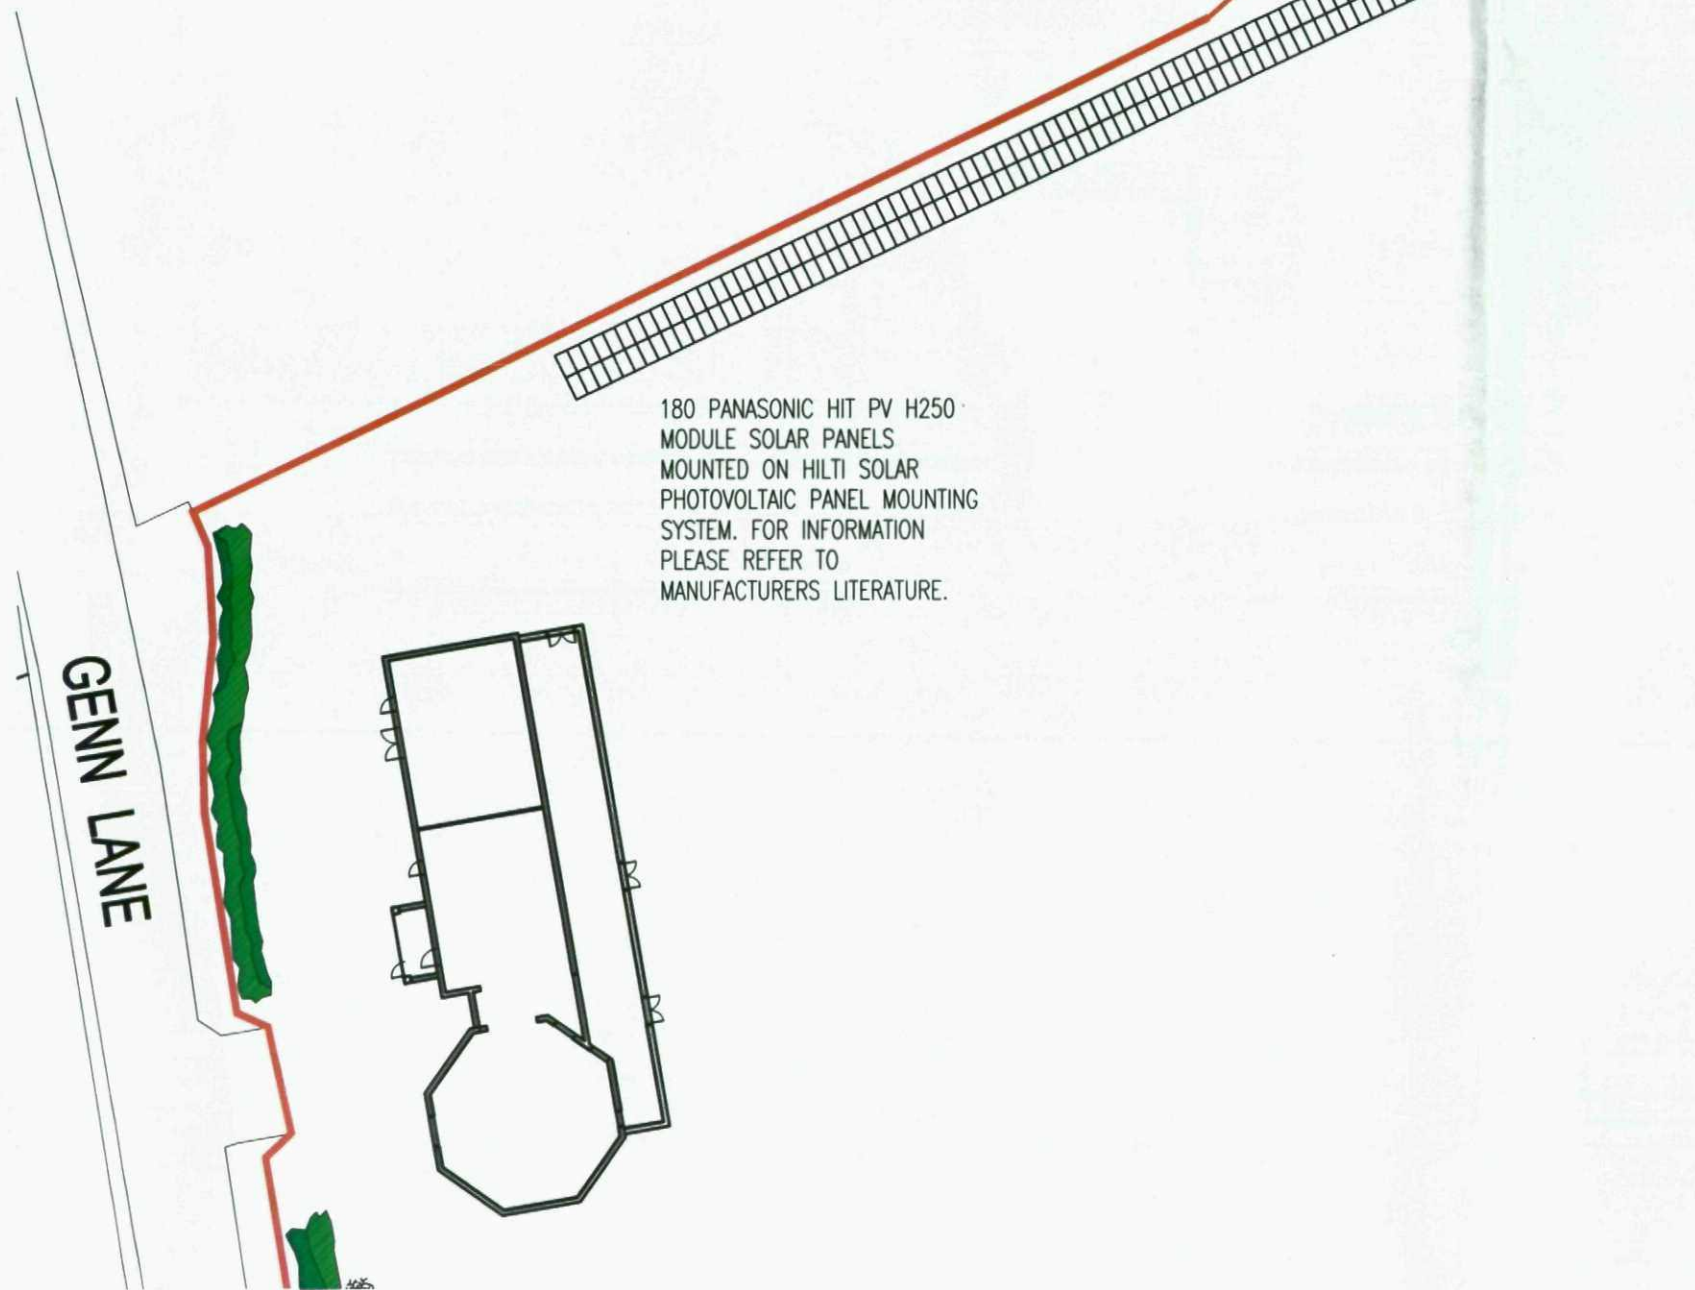

180 PANASONIC HIT PV H250
MODULE SOLAR PANELS
MOUNTED ON HILTI SOLAR
PHOTOVOLTAIC PANEL MOUNTING
SYSTEM. FOR INFORMATION
PLEASE REFER TO
MANUFACTURERS LITERATURE.

SITE PLAN
SCALE 1:500



SITE LOCATION PLAN
SCALE 1:1250