
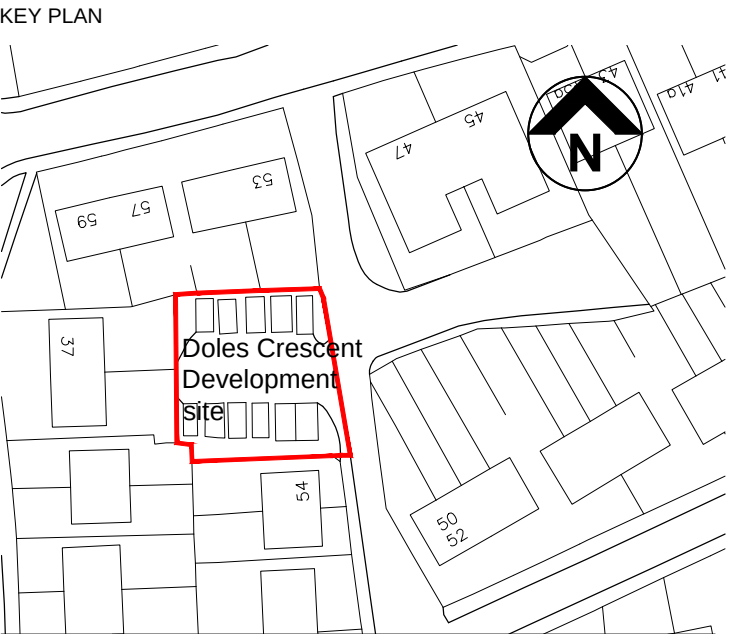


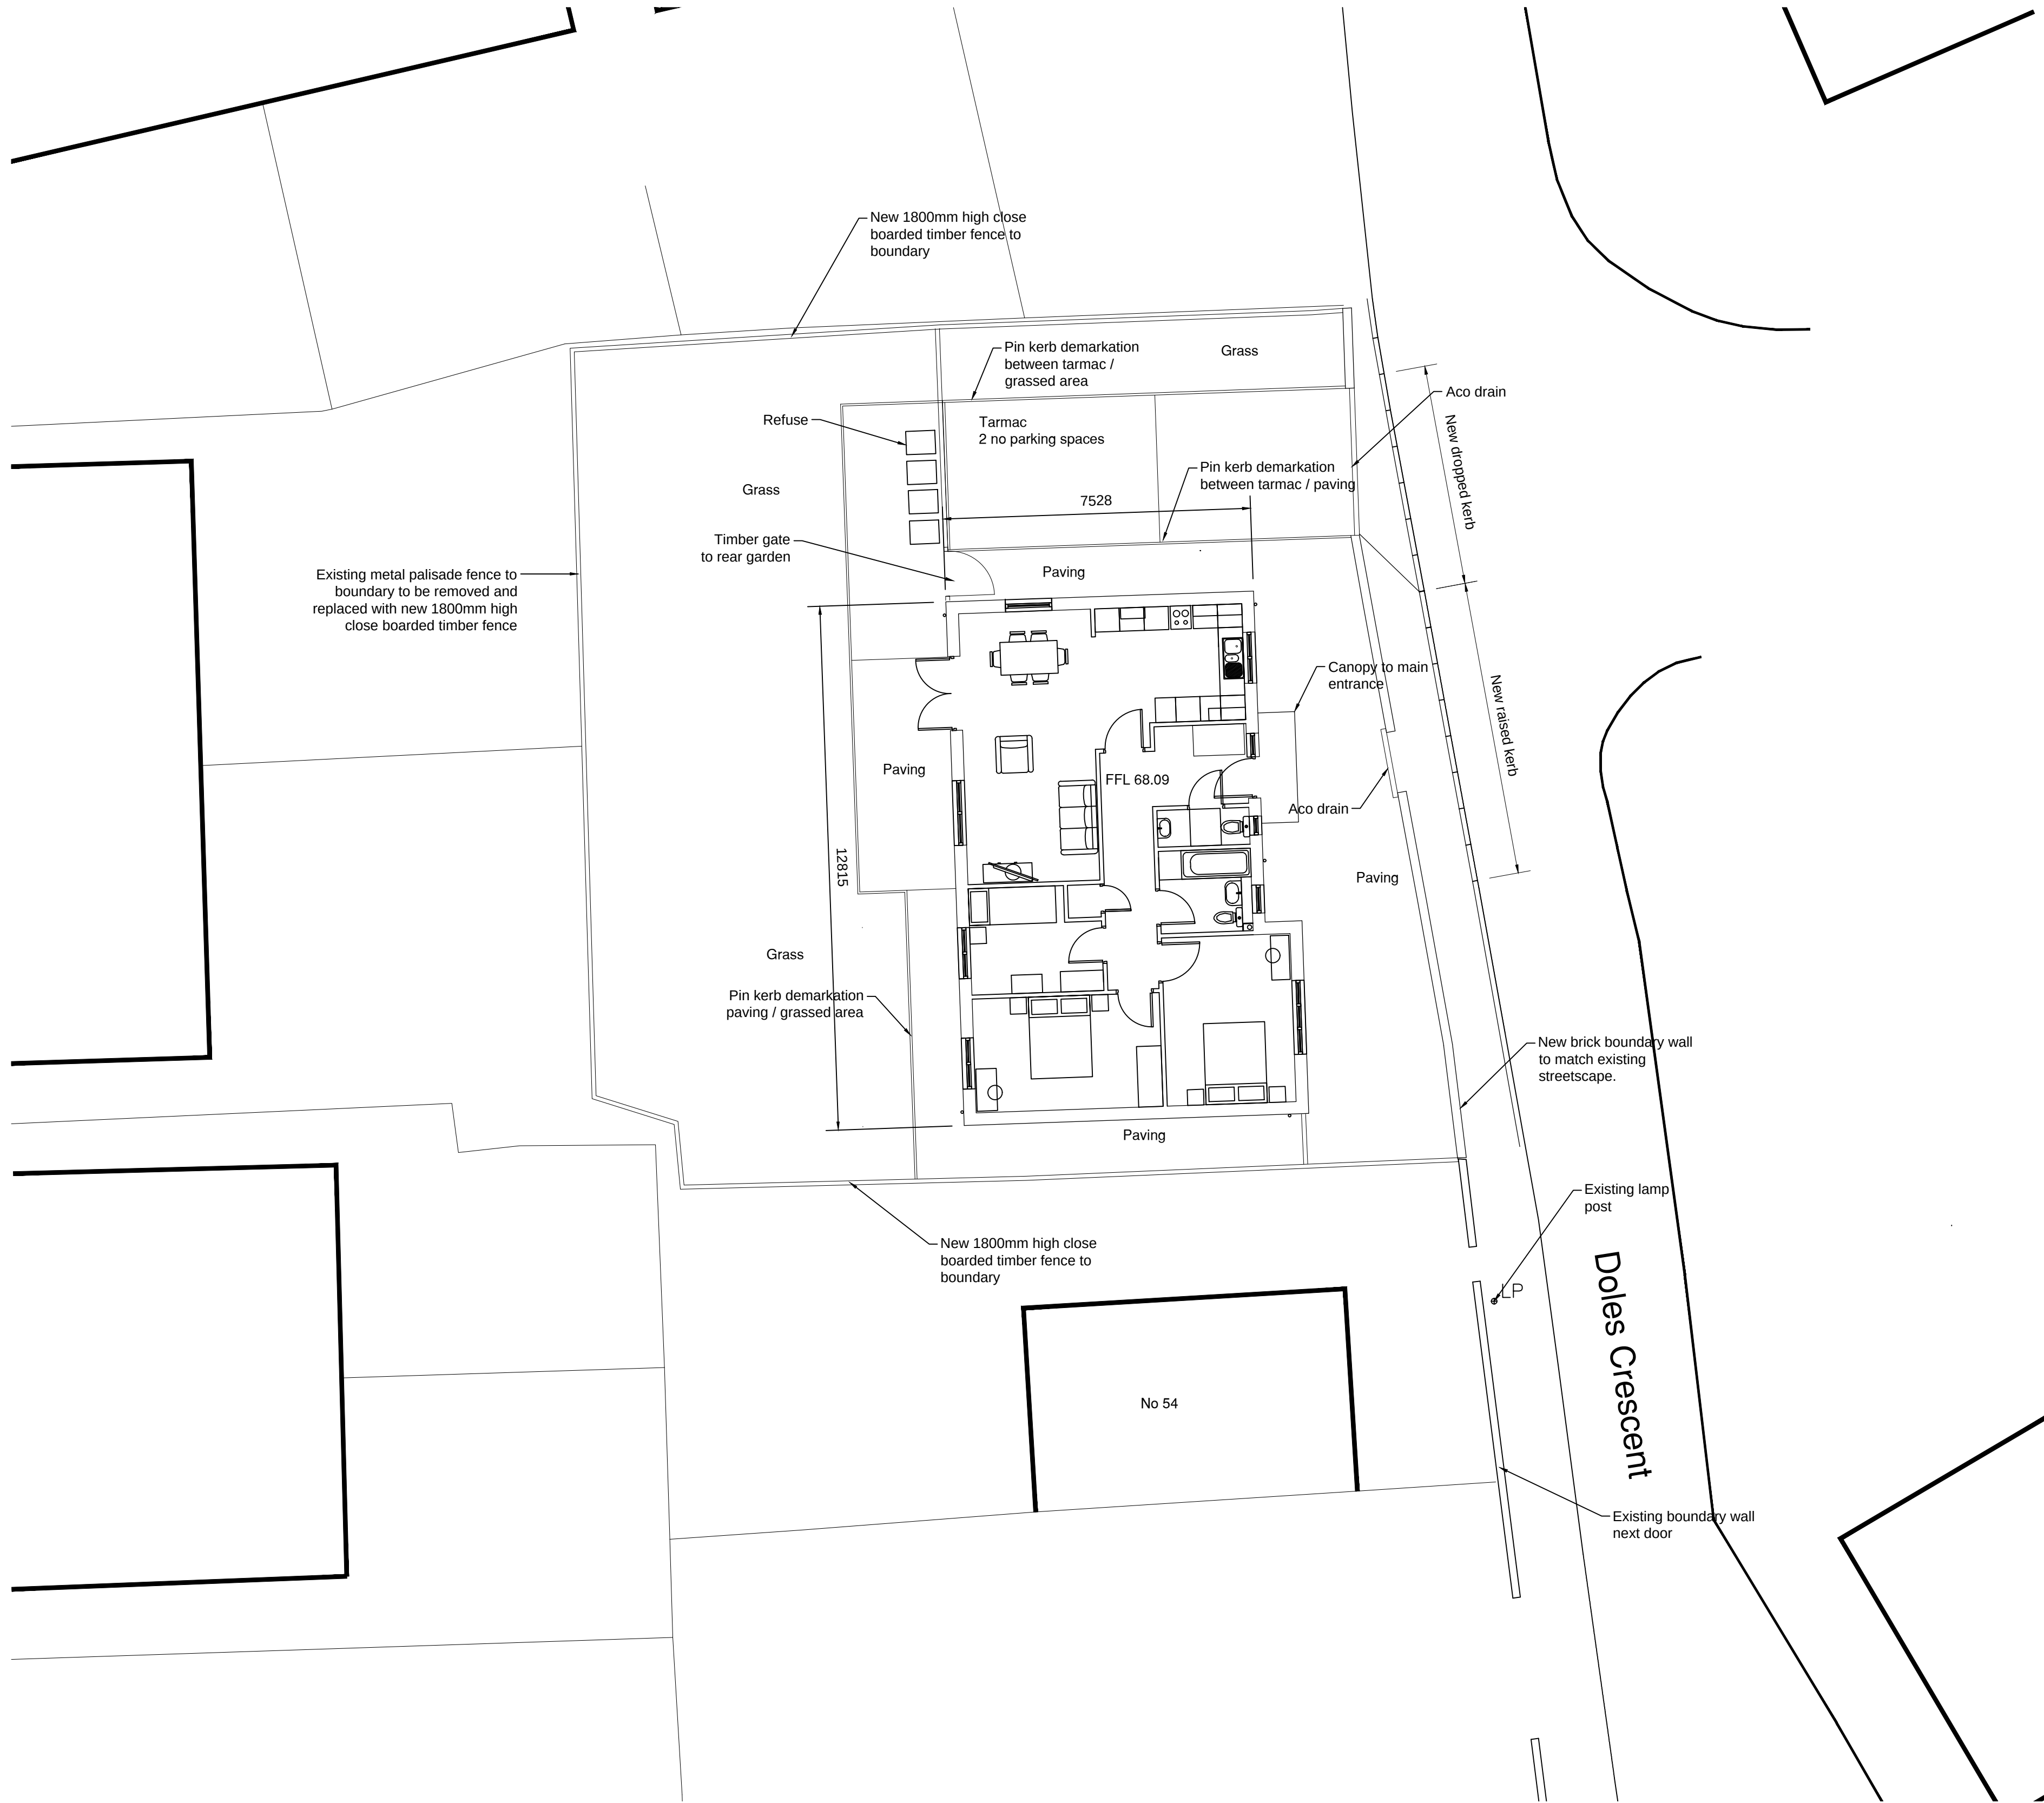

Notes:

01 Site Plan
1:100

										THIS DRAWING IS PRODUCED FOR USE IN THIS PROJECT ONLY AND MAY NOT BE USED FOR ANY OTHER PURPOSE. NPS PROPERTY CONSULTANTS LTD ACCEPT NO LIABILITY FOR THE USE OF THIS DRAWING OTHER THAN THE PURPOSE FOR WHICH IT WAS INTENDED IN CONNECTION WITH THIS PROJECT AS RECORDED IN THE PURPOSE FOR ISSUE AND FILE STATUS CODE.										RESPONSIBILITY IS NOT ACCEPTED FOR OTHERS SCALING DIRECTLY FROM THIS DRAWING. DO NOT SCALE FROM THIS DRAWING. USE WRITTEN DIMENSIONS ONLY.										CLIENT Berneslai Homes										PROJECT Royston Bungalow Development										 NPS Barnsley Ltd Gateway Plaza, Sackville St, Barnsley, South Yorkshire, S70 2RD, Tel: 01226 774606, Email: barnsley@nps.co.uk web: www.nps.co.uk										SCALES 1:100										DISCIPLINE ARCHITECT										PROJECT NUMBER 17-1-1283	
FIRST ISSUE: ISSUED FOR PLANNING.	DRAWING NUMBER NPS-DR-A-(00)-111										REV CODE P1	
P1										PH										25.10.17										B5T										25.10.17	